

6374 (A,B,C)

WATERFALL

PARADISO GRANDE

60'0 X 72'0

REVISION SCHEDULE			
NO.	DATE	DESCRIPTION	BY
①	04-03-21	-THESE PLANS CREATED USING 62TB VALENCIA	DE
		PLANS DATED 03-04-21 PROVIDED BY PSH	
①	07-07-21	-REVISED 2ND FLOOR EXTERIOR FINISH FROM	JA
		STUCCO TO SMOOTH PANEL BOARD	
		-REVISE ALL ARCH SOFFITS TO FLAT	
②	11-16-21	-CHANGED WET BAR TO OPT.	RZ
③	04-05-23	-ADD EXTRA RECESS CANS IN DINING & FAM. RM.	ME
④	06-20-23	-UPDATE ALARM PER BUILDER'S REQUEST	ME
⑤	08-10-23	-CHANGE DOWNSTAIRS POOL BATH TO FULL BATH	ME

SHEET INDEX- ELEVATION "A"

- 00 COVER SHEET
- 01A.0 FOUNDATION PLAN
- 02A.0 FLOOR PLAN W/ DIMENSIONS
- 03A.0 FLOOR PLAN W/ NOTES
- 04A.0 UPPER FLOOR PLAN W/ DIMENSIONS
- 05A.0 UPPER FLOOR PLAN W/ NOTES
- 06A.0 EXTERIOR ELEVATIONS- FRONT/ REAR
- 07A.0 EXTERIOR ELEVATIONS- LEFT/ RIGHT
- 08 CROSS SECTION AND INTERIOR ELEVATIONS
- 09A.0 ELECTRICAL PLAN
- 10A.0 UPPER ELECTRICAL PLAN
- 11A.0 TRUSS LAYOUT
- 12A.0 UPPER TRUSS LAYOUT
- 13A.0 PRECAST LINTEL LAYOUT
- 14 TYPICAL DETAILS/CONNECTOR SCHEDULE
- 15 TYPICAL DETAILS
- 16 TYPICAL DETAILS
- 17 TYPICAL DETAILS
- 18 TYPICAL DETAILS
- D1 TYPICAL STRUCTURAL DETAILS
- D2 TYPICAL STRUCTURAL DETAILS
- D3 TYPICAL STRUCTURAL DETAILS
- D4 TYPICAL STRUCTURAL DETAILS
- D5 TYPICAL STRUCTURAL DETAILS
- D6 SOFFIT DETAILS

SHEET INDEX- ELEVATION "B"

- 00 COVER SHEET
- 01B.0 FOUNDATION PLAN
- 02B.0 FLOOR PLAN W/ DIMENSIONS
- 03B.0 FLOOR PLAN W/ NOTES
- 04B.0 UPPER FLOOR PLAN W/ DIMENSIONS
- 05B.0 UPPER FLOOR PLAN W/ NOTES
- 06B.0 EXTERIOR ELEVATIONS- FRONT/ REAR
- 07B.0 EXTERIOR ELEVATIONS- LEFT/ RIGHT
- 08 CROSS SECTION AND INTERIOR ELEVATIONS
- 09B.0 ELECTRICAL PLAN
- 10B.0 UPPER ELECTRICAL PLAN
- 11B.0 TRUSS LAYOUT
- 12B.0 UPPER TRUSS LAYOUT
- 13B.0 PRECAST LINTEL LAYOUT
- 14 TYPICAL DETAILS/CONNECTOR SCHEDULE
- 15 TYPICAL DETAILS
- 16 TYPICAL DETAILS
- 17 TYPICAL DETAILS
- 18 TYPICAL DETAILS
- D1 TYPICAL STRUCTURAL DETAILS
- D2 TYPICAL STRUCTURAL DETAILS
- D3 TYPICAL STRUCTURAL DETAILS
- D4 TYPICAL STRUCTURAL DETAILS
- D5 TYPICAL STRUCTURAL DETAILS
- D6 SOFFIT DETAILS

INDEX- ELEVATION "C"

- 00 COVER SHEET
- 01C.0 FOUNDATION PLAN
- 02C.0 FLOOR PLAN W/ DIMENSIONS
- 03C.0 FLOOR PLAN W/ NOTES
- 04C.0 UPPER FLOOR PLAN W/ DIMENSIONS
- 05C.0 UPPER FLOOR PLAN W/ NOTES
- 06C.0 EXTERIOR ELEVATIONS- FRONT/ REAR
- 07C.0 EXTERIOR ELEVATIONS- LEFT/ RIGHT
- 08 CROSS SECTION AND INTERIOR ELEVATIONS
- 09C.0 ELECTRICAL PLAN
- 10C.0 UPPER ELECTRICAL PLAN
- 11C.0 TRUSS LAYOUT
- 12C.0 UPPER TRUSS LAYOUT
- 13C.0 PRECAST LINTEL LAYOUT
- 14 TYPICAL DETAILS/CONNECTOR SCHEDULE
- 15 TYPICAL DETAILS
- 16 TYPICAL DETAILS
- 17 TYPICAL DETAILS
- 18 TYPICAL DETAILS
- D1 TYPICAL STRUCTURAL DETAILS
- D2 TYPICAL STRUCTURAL DETAILS
- D3 TYPICAL STRUCTURAL DETAILS
- D4 TYPICAL STRUCTURAL DETAILS
- D5 TYPICAL STRUCTURAL DETAILS
- D6 SOFFIT DETAILS

THIS STRUCTURE IS DESIGNED TO WITHSTAND 140 MPH WINDS PER THE 1th EDITION, 2020 OF THE FLORIDA BUILDING CODE RESIDENTIAL AND IS CERTIFIED AS SUCH

LOT: 0000, PARADISO GRANDE

PARADISO GRANDE

© COPYRIGHT 2015 Park Square Homes hereby reserves its common law copyrights and other copyrights in these plans, ideas, and design. These plans, ideas and designs are not to be copied or changed in any manner or form whatsoever, nor are they to be assigned to any third party without first obtaining the express written permission from Park Square Homes.


DATE	04-03-21
SCALE	AS NOTED
DRAWN	RDC
JOB	6374
SHEET	00
OF	SHEETS

WATERFALL	PARADISO GRANDE
-----------	-----------------



COVER SHEET

Engineering By: DBE and C MICHAEL A. THOMPSON PE 47509 PHONE 407-721-2292 PARADISO GRANDE ENTERPRISES, INC. 5200 Vineland Road, Suite 200 Orlando, Florida 32811 Phone: (407) 529 - 3000


REVISIONS	BY

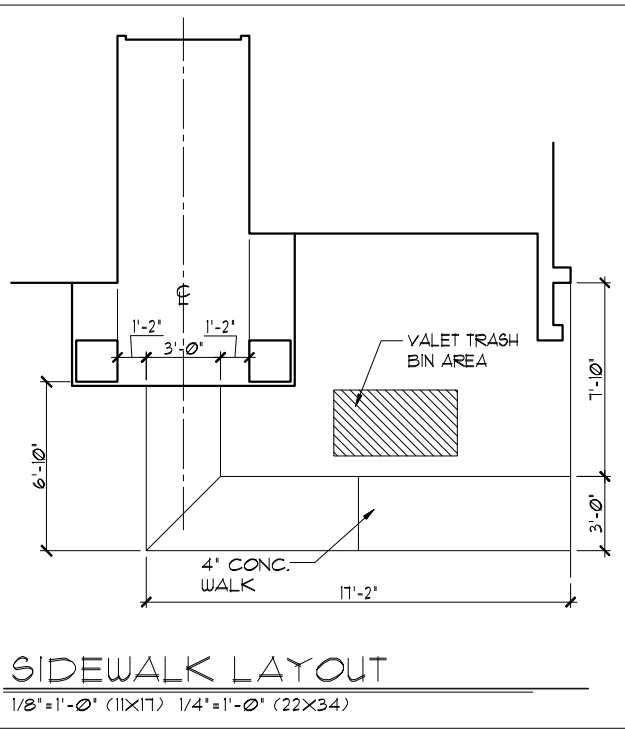

- FOUNDATION NOTES**
- CONTRACTOR VERIFY ALL DIMENSIONS ON JOB SITE.
 - DENOTES FILL CELL REINF. W/ CONC. W/ (1) #5 REBAR. GRADE 60
 - DENOTES FILL CELL REINF. W/ CONC. W/ (2) #5 REBAR. GRADE 60
 - DO NOT SCALE PRINTS! CONSTRUCTION TO BE FROM CALCULATED DIMENSIONS ONLY. ANY DISCREPANCIES OR ERRORS TO BE REPORTED PROMPTLY TO SUPERVISOR FOR CLARIFICATION.
 - WATER HEATER T & P RELIEF VALVE SHALL BE FULL SIZE TO EXTERIOR WATER HEATER AT OR ABOVE FLOOR LEVEL SHALL BE IN A PAN WITH DRAIN TO EXTERIOR. WATER HEATER SHALL HAVE APPROVED THERMAL EXPANSION DEVICE.
 - DENOTES FLOOR SLAB OF PLANT MIX CONCRETE 2500 P.S.I. 4" THICK WITH 6X6 10/10 GAUGE REINFORCING MAT. WITH MIN. 1" COVER TERMITE TREATED SOIL WITH 006mm (6 mil) POLYETHYLENE VAPOR BARRIER OVER COMPACTED CLEAN FILL. WWF SHALL BE PLACED IN MIDDLE TO UPPER THIRD OF SLAB AND SUPPORTED ON APPROVED SLAB BOLSTERS. FIBER MESH REINFORCEMENT MAY BE USED AS ALTERNATIVE TO WIRE MESH.
 - PAVERS MAY BE USED ILO CONCRETE SLABS IN PATIO, PORCH, DRIVE AND WALKWAY AREAS. DELETE SLAB IN AREAS PAVERS ARE USED.
 - ⊗ STANDARD FOOTING
 - MECHANICAL EQUIP. LOCATIONS WILL BE DETERMINED BY COMMUNITY AND COUNTY CODES.
 - IN LIEU OF TREATING THE SOIL, AN ALTERNATIVE TO TERMITE TREATED SOIL CAN BE TERMICIDE.
 - BORA-CARE TO BE APPLIED ON INTERIOR WALLS IAW MANUFACTURER'S INSTRUCTIONS AND SPECIFICATIONS, PURSUANT TO CH.402 FLORIDA BUILDING CODE.
 - TYP. TUB/SHUR. VALVE & DRAIN LOCATIONS

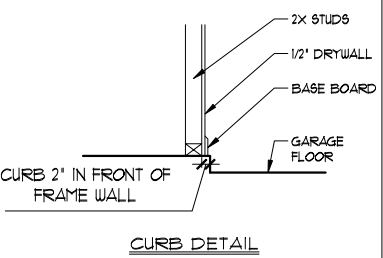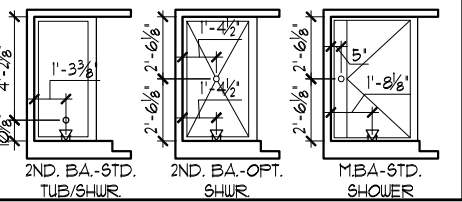

FOUNDATION PLAN "A"
1/8"=1'-0" (11X17) 1/4"=1'-0" (22X34)

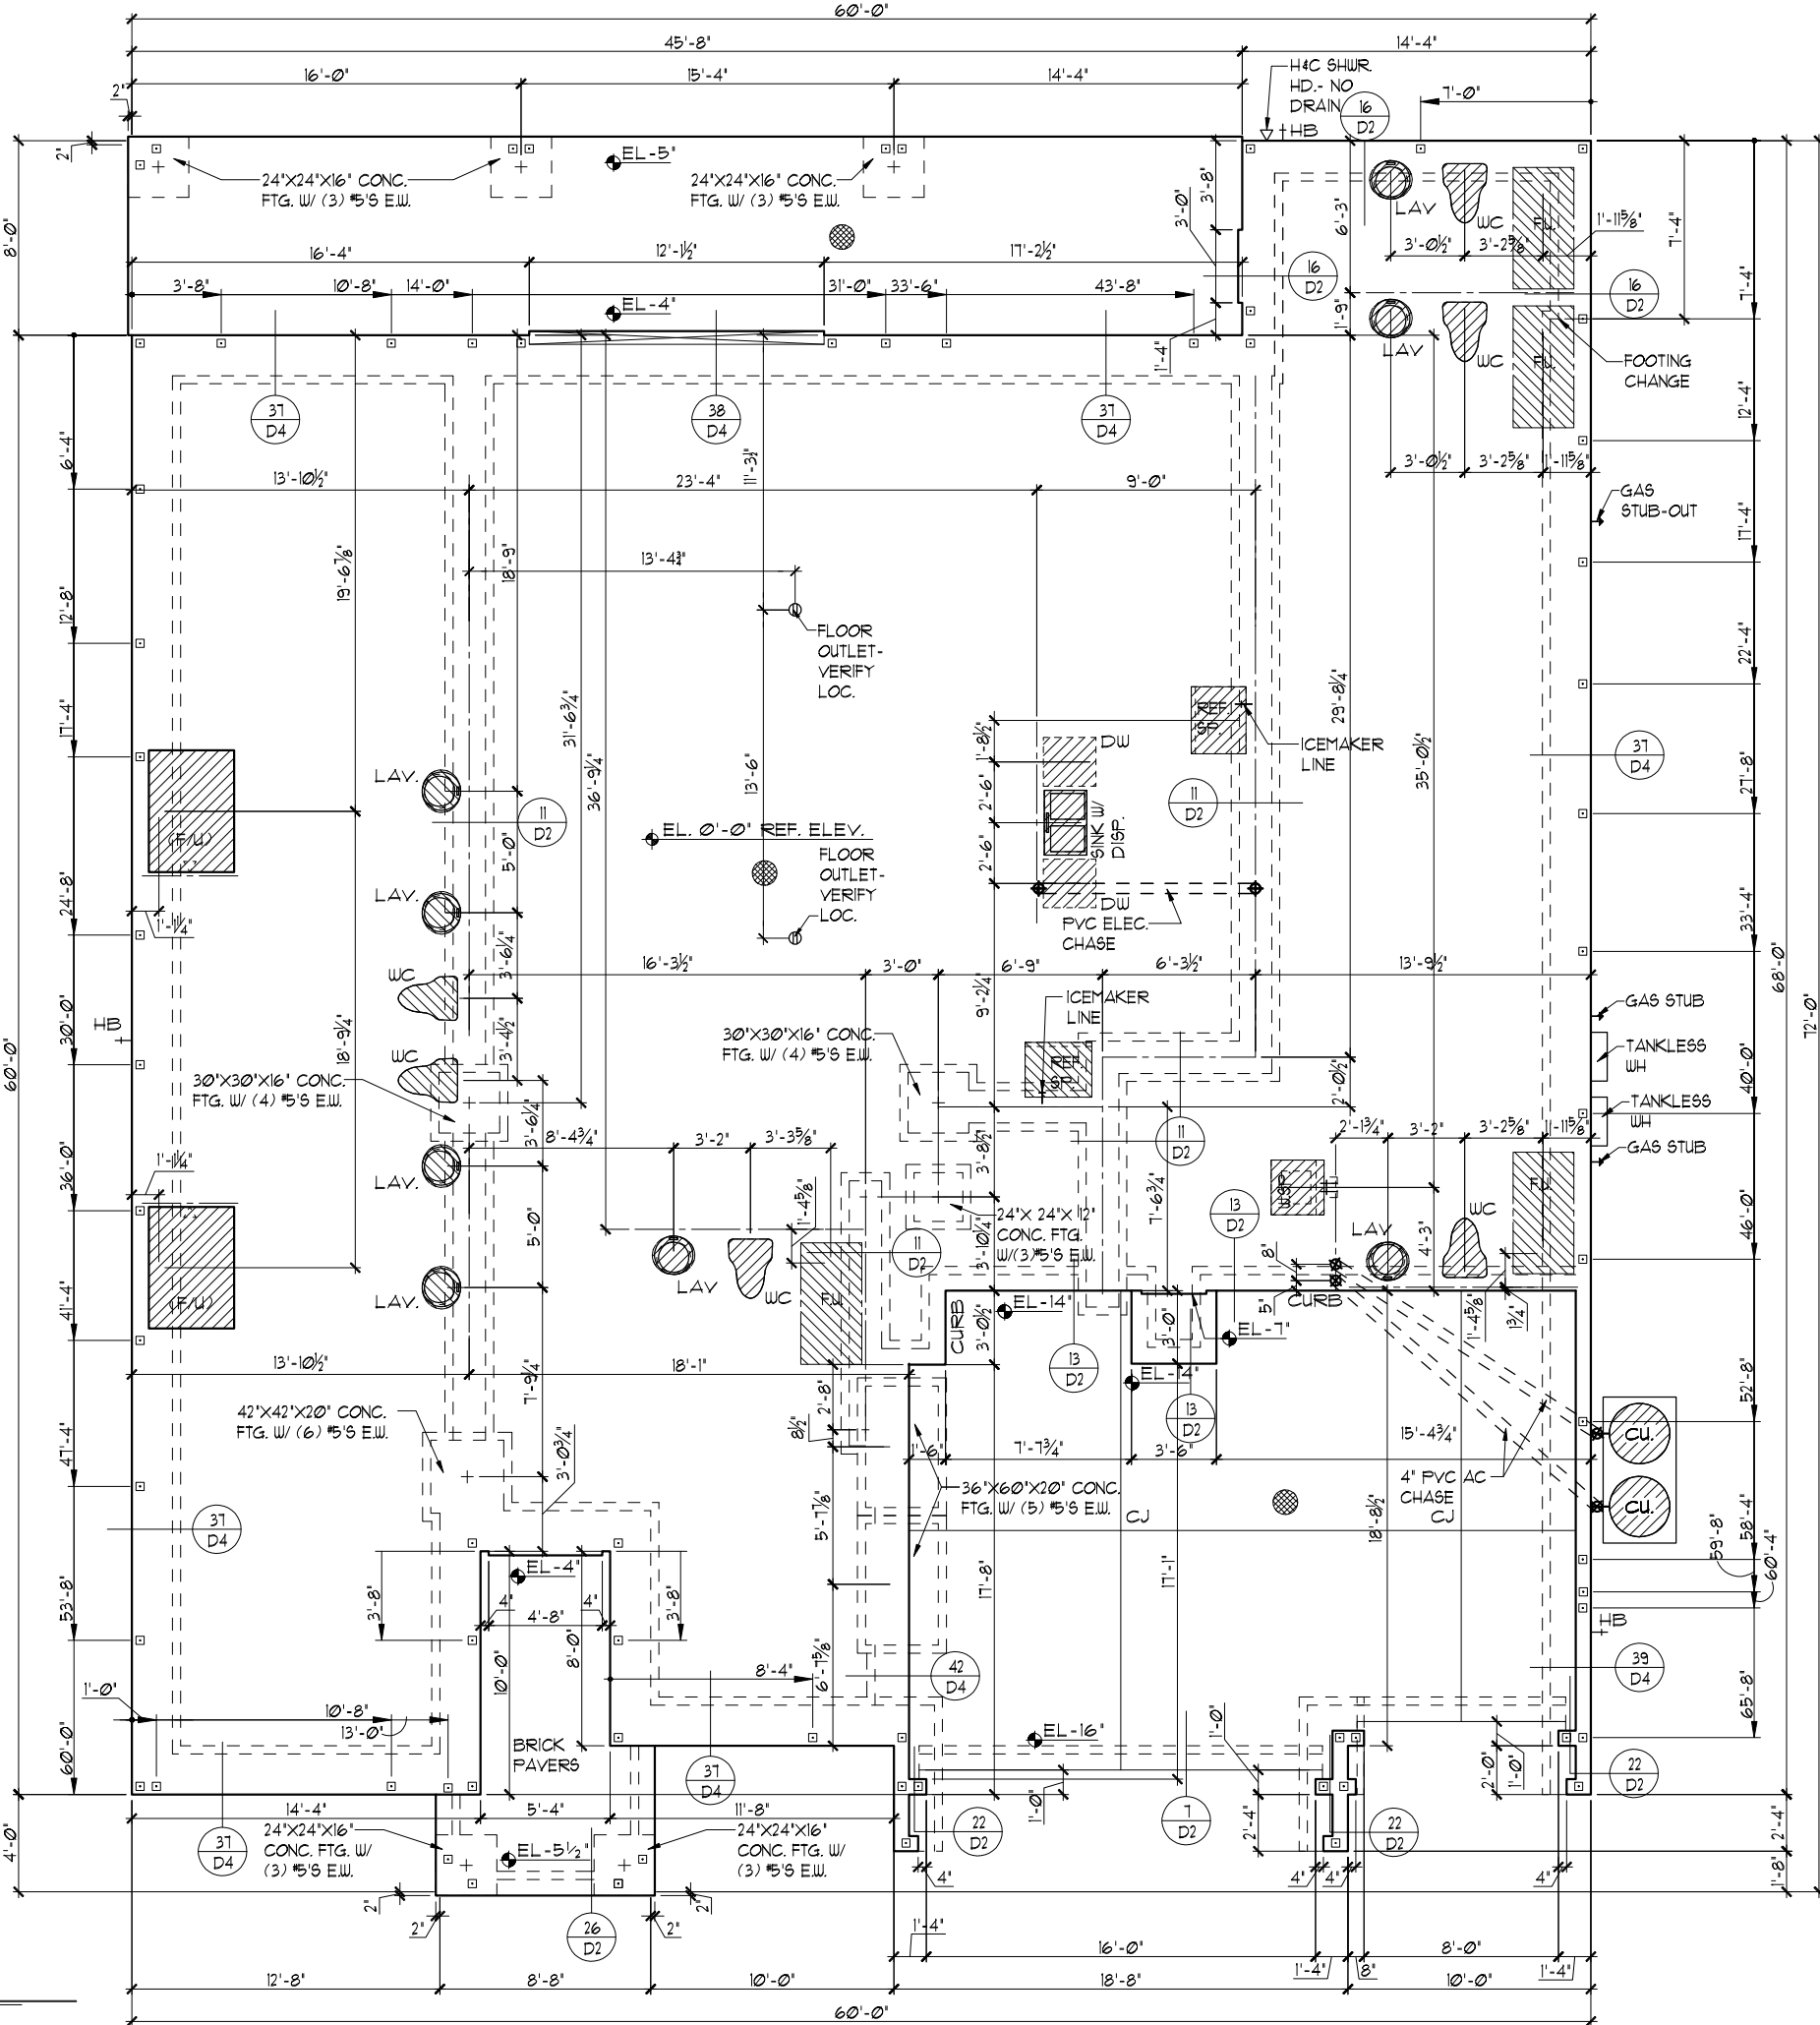

THIS STRUCTURE IS DESIGNED TO WITHSTAND 140 MPH WINDS PER THE 1th EDITION, 2020 OF THE FLORIDA BUILDING CODE RESIDENTIAL AND IS CERTIFIED AS SUCH

LOT: 0000, PARADISO GRANDE

© COPYRIGHT 2015 Park Square Homes hereby reserves its common law copyrights and other copyrights in these plans, ideas, and designs. These plans, ideas and designs are not to be copied or changed in any manner or form whatsoever, nor are they to be assigned to any third party without first obtaining the express written permission from Park Square Homes.

PARADISO GRANDE

Engineering By:
DBE and C
MICHAEL A. THOMPSON
PE 47509
PHONE 407-721-2292

A DIVISION OF PARK SQUARE
ENTERPRISES, INC.
5200 Vineland Road, Suite 200
Orlando, Florida 32811
Phone: (407) 529 - 3000

FOUNDATION PLAN

WATERFALL

PARADISO GRANDE

6374

DATE 04-09-21


SCALE AS NOTED


DRAWN RDC

JOB 6374

SHEET 01A.0

OF SHEETS

 
$$1/8'' = 1' - 0'' \quad (11 \times 17) \quad 1/4'' = 1' - 0'' \quad (22 \times 34)$$

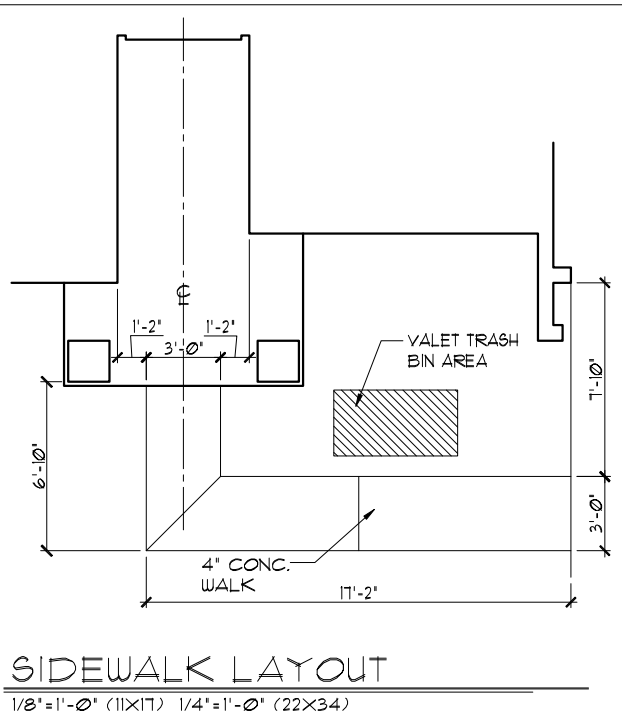

FOUNDATION NOTES

1. CONTRACTOR VERIFY ALL DIMENSIONS ON JOB SITE.

2. DENOTES FILL CELL REINF. W/ CONC. W/ (1) #5 REBAR GRADE 60

3. DENOTES FILL CELL REINF. W/ CONC. W/ (2) #5 REBAR GRADE 60

4. DO NOT SCALE PRINTS! CONSTRUCTION TO BE FROM CALCULATED DIMENSIONS ONLY. ANY DISCREPANCIES OR ERRORS TO BE REPORTED PROMPTLY TO SUPERVISOR FOR CLARIFICATION.

5. WATER HEATER T & P RELIEF VALVE SHALL BE FULL SIZE TO EXTERIOR WATER HEATER AT OR ABOVE FLOOR LEVEL SHALL BE IN A PAN WITH DRAIN TO EXTERIOR. WATER HEATER SHALL HAVE APPROVED THERMAL EXPANSION DEVICE.

6. DENOTES FLOOR SLAB OF PLANT MIX CONCRETE 2500 P.S.I. 4" THICK WITH 6X6 10/10 GAUGE REINFORCING MAT. WITH MIN. 1" COVER TERMITE TREATED SOIL WITH .006mm (6 mil) POLYETHYLENE VAPOR BARRIER OVER COMPACTED CLEAN FILL. WWF SHALL BE PLACED IN MIDDLE TO UPPER THIRD OF SLAB AND SUPPORTED ON APPROVED SLAB BOLSTERS. FIBER MESH REINFORCEMENT MAY BE USED AS ALTERNATE TO WIRE MESH.

7. PAVERS MAY BE USED ILO CONCRETE SLABS IN PATIO, PORCH, DRIVE AND WALKWAY AREAS. DELETE SLAB IN AREAS PAVERS ARE USED.

8. STANDARD FOOTING

9. MECHANICAL EQUIP. LOCATIONS WILL BE DETERMINED BY COMMUNITY AND COUNTY CODES.

10. IN LIEU OF TREATING THE SOIL, AN ALTERNATIVE TO TERMITE TREATED SOIL CAN BE TERMICIDE.

11. BORA-CARE TO BE APPLIED ON INTERIOR WALLS IAW MANUFACTURER'S INSTRUCTIONS AND SPECIFICATIONS, PURSUANT TO CH.402 FLORIDA BUILDING CODE.

12. TYP. TUB/SHUR. VALVE & DRAIN LOCATIONS

FOUNDATION PLAN "C"
1/8"=1'-0" (11X17) 1/4"=1'-0" (22X34)

THIS STRUCTURE IS DESIGNED TO WITHSTAND 140 MPH WINDS PER THE 1th EDITION, 2020 OF THE FLORIDA BUILDING CODE RESIDENTIAL AND IS CERTIFIED AS SUCH

LOT: 0000, PARADISO GRANDE

6374

DATE 04-09-21

SCALE AS NOTED

DRAWN RDC

JOB 6374

SHEET 01C.0

OF SHEETS

PARADISO GRANDE

FOUNDATION PLAN

WATERFALL

PARADISO GRANDE

Engineering By
DBE and C
MICHAEL A. THOMPSON
PE 47509
PHONE 407-721-2292


A DIVISION OF PARK SQUARE
ENTERPRISES, INC.
5200 Vineland Road, Suite 200
Orlando, Florida 32811
Phone: (407) 529 - 3000

TABULATION	
UPPER LIVING	3,323 SF.
LOWER LIVING	3,051 SF.
TOTAL LIVING	6,374 SF.
GARAGE	567 SF.
ENTRY	155 SF.
LANAI	365 SF.
TOTAL UNDER ROOF	7,461 SF.

- GENERAL NOTES
- CONTRACTOR TO VERIFY ALL DIMENSIONS ON JOB SITE.
 - DO NOT SCALE PRINTS! CONSTRUCTION TO BE FROM CALCULATED DIMENSIONS ONLY. ANY DISCREPANCIES OR ERRORS TO BE REPORTED PROMPTLY TO SUPERVISOR FOR CLARIFICATION.
 - ALL INTERIOR FRAME WALL DIMENSIONS TO BE 3½" UNLESS NOTED OTHERWISE.
 - ALL EXTERIOR BLOCK WALL DIMENSIONS TO BE 1½" UNLESS NOTED OTHERWISE.
 - PULL ALL DIMENSIONS FROM THE REAR OF PLAN.

FLOOR PLAN W/ DIMENSIONS "A"

1/8"=1'-0" (11X17) 1/4"=1'-0" (22X34)

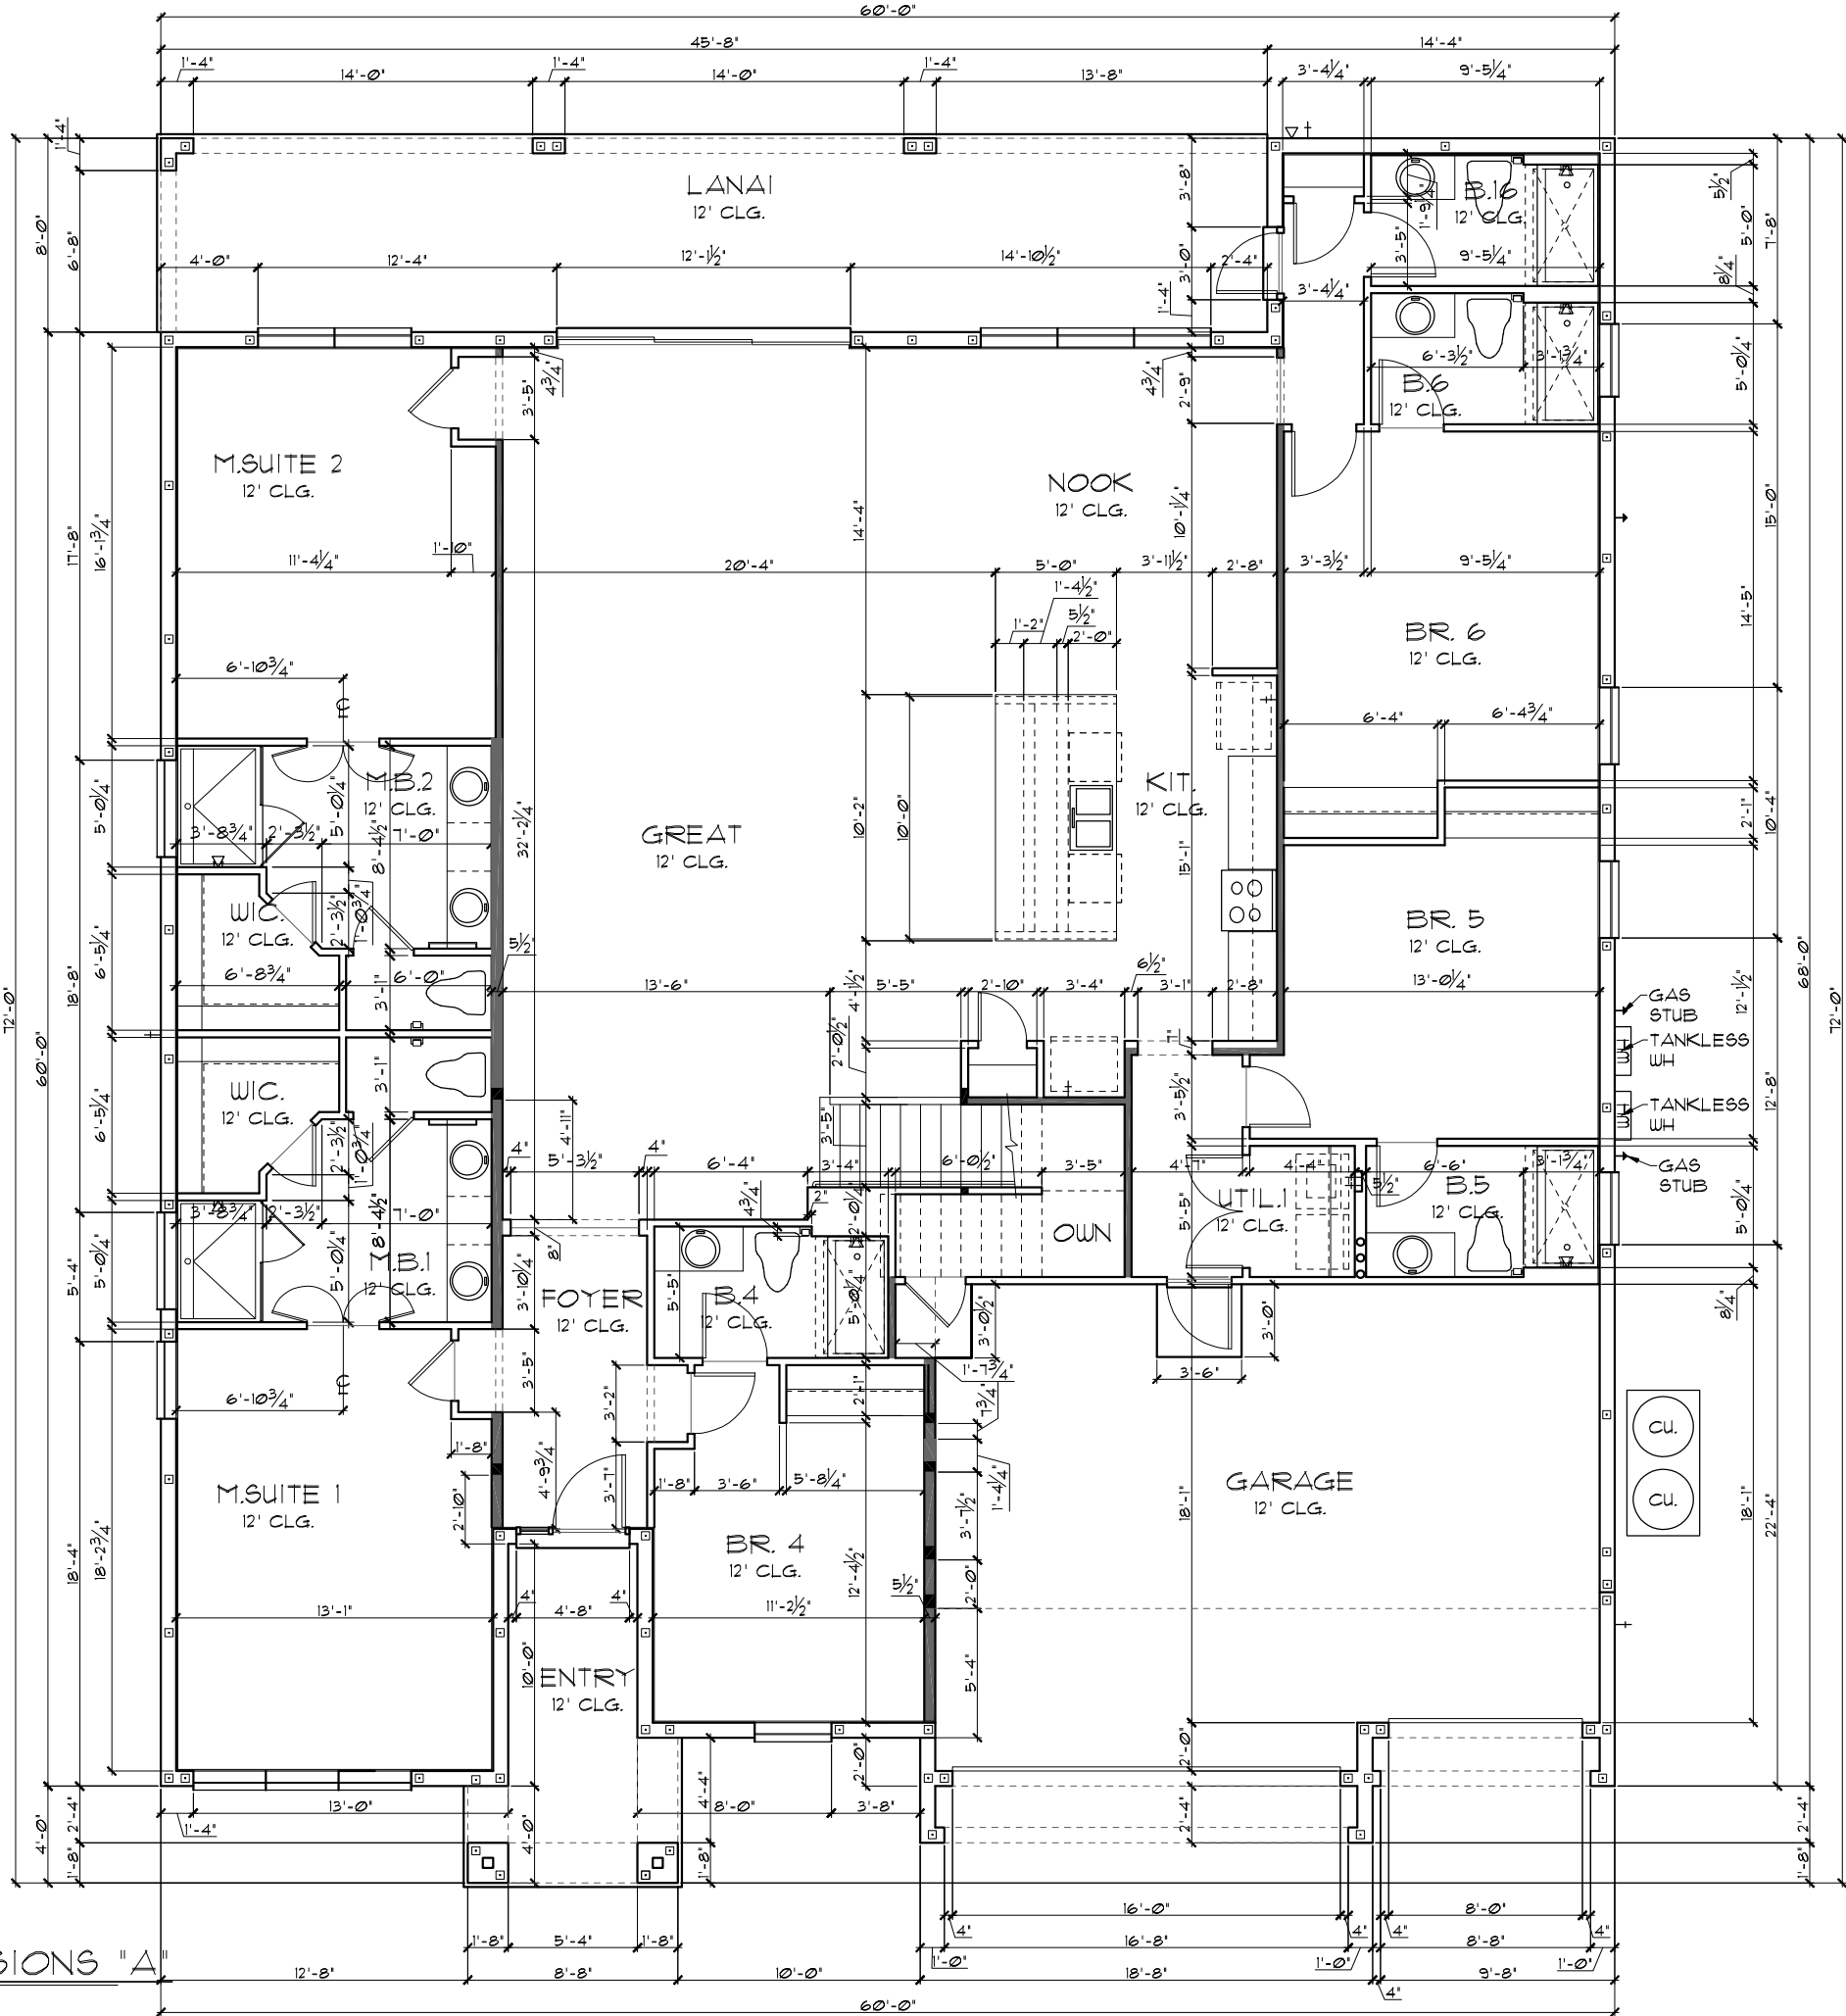

THIS STRUCTURE IS DESIGNED TO WITHSTAND 140 MPH WINDS PER THE 1TH EDITION, 2020 OF THE FLORIDA BUILDING CODE RESIDENTIAL AND IS CERTIFIED AS SUCH

LOT: 0000, PARADISO GRANDE

© COPYRIGHT 2015 Park Square Homes hereby reserves its common law copyrights and other copyrights in these plans, ideas, and design. These plans, ideas and designs are not to be copied or changed in any manner or form whatsoever, nor are they to be assigned to any third party without first obtaining the express written permission from Park Square Homes.

WATERFALL
PARADISO GRANDE

FLOOR PLAN W/ DIMENSIONS

Park Square
HOMES

A DIVISION OF PARK SQUARE
ENTERPRISES, INC.
5200 Vineland Road, Suite 200
Orlando, Florida 32811
Phone: (407) 529 - 3000

Engineering By
DBE and C
MICHAEL A. THOMPSON
PE 47509
PHONE 407-721-2292

REVISIONS

BY

6374

DATE 04-09-21

SCALE AS NOTED

DRAWN RDC

JOB 6374

SHEET

02A.0
OF SHEETS


TABULATION	
UPPER LIVING -----	3,323 SF.
LOWER LIVING -----	3,051 SF.
TOTAL LIVING-----	6,374 SF.
GARAGE-----	567 SF.
ENTRY-----	158 SF.
LANAI-----	365 SF.
TOTAL UNDER ROOF	7,464 SF.

GENERAL NOTES

- ### GENERAL NOTES
1. CONTRACTOR TO VERIFY ALL DIMENSIONS ON JOB SITE.
 2. DO NOT SCALE PRINTS! CONSTRUCTION TO BE FROM CALCULATED DIMENSIONS ONLY. ANY DISCREPANCIES OR ERRORS TO BE REPORTED PROMPTLY TO SUPERVISOR FOR CLARIFICATION.
 3. ALL INTERIOR FRAME WALL DIMENSIONS TO BE $3\frac{1}{2}"$ UNLESS NOTED OTHERWISE.
 4. ALL EXTERIOR BLOCK WALL DIMENSIONS TO BE $1\frac{1}{2}"$ UNLESS NOTED OTHERWISE.
 5. PULL ALL DIMENSIONS FROM THE REAR OF PLAN.

FLOOR PLAN W/ DIMENSIONS

$1/8" = 1'-0" (11 \times 17)$ $1/4" = 1'-0" (22 \times 34)$

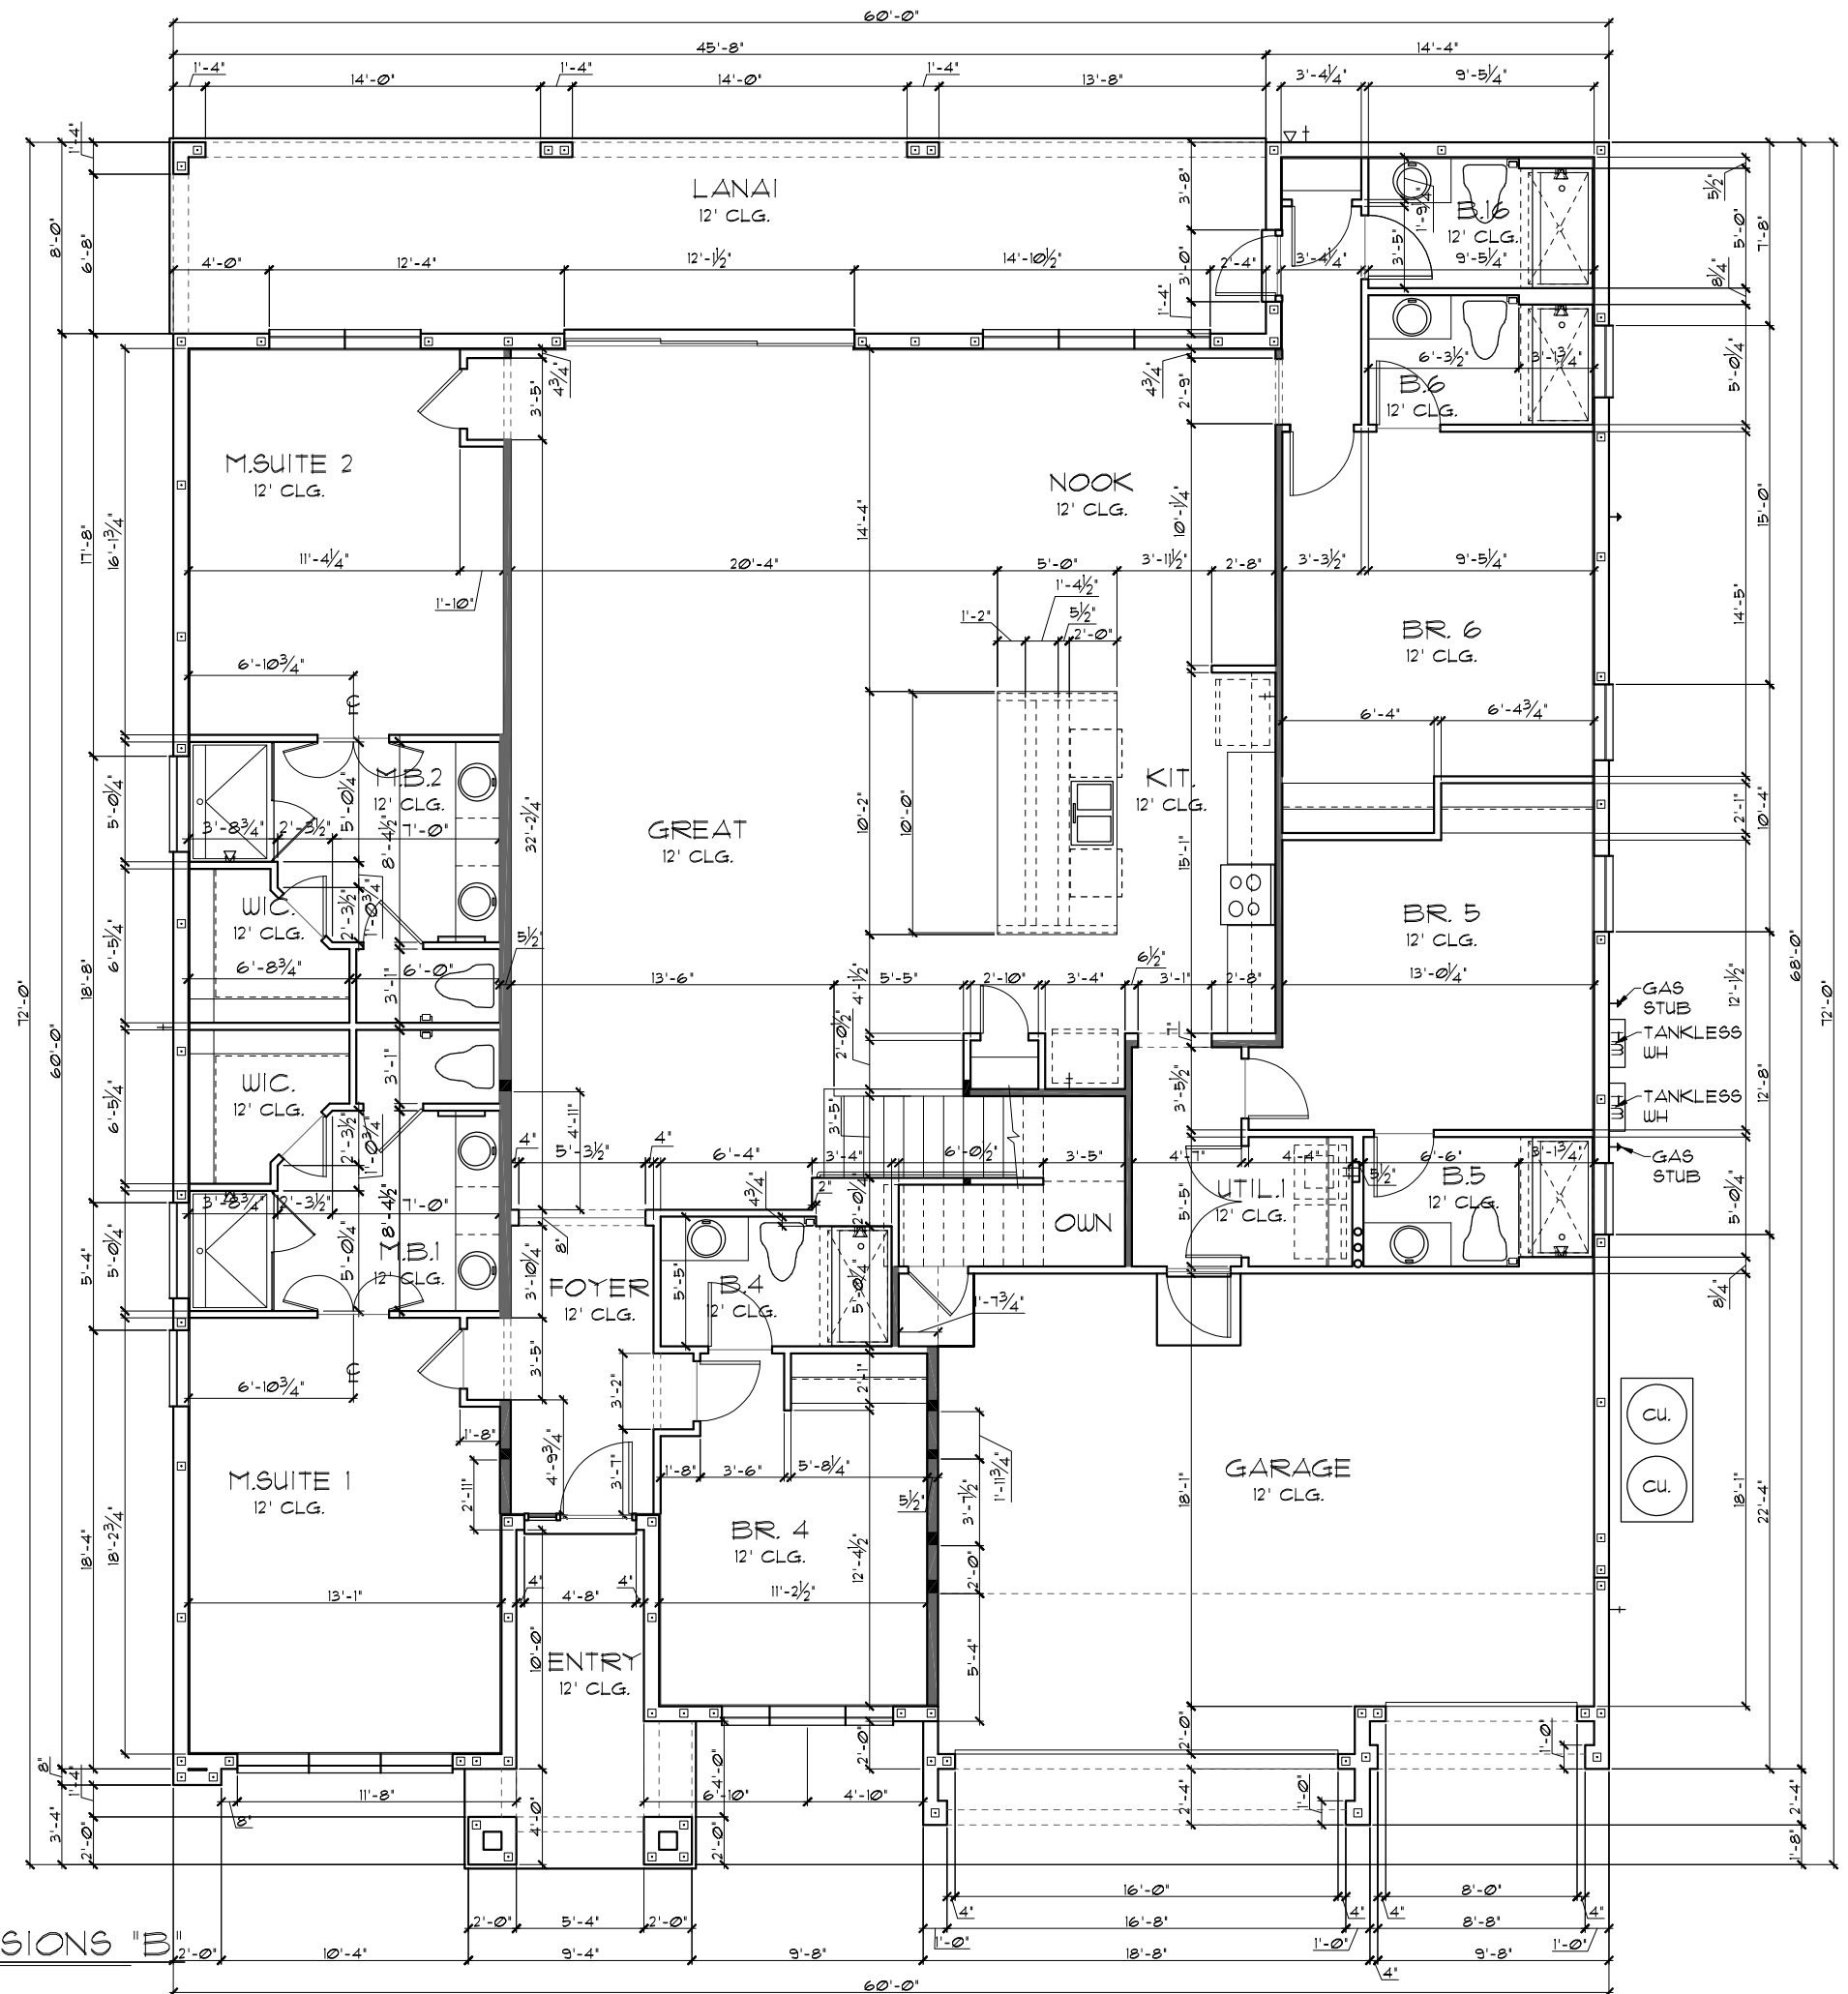

LOT: 0000, PARADISO GRANDE

6374	
DATE	04-09-2015
SCALE AS NOTED	
DRAWN	RD
JOB	6374
SHEET	
02B.0	
OF	SHEETS

WATERFALL

PARADISO GRANDE

FLOOR PLAN W/ DIMENSIONS

**Park
Square
HOMES**

ENTERPRISES, INC.
5200 Vineland Road, Suite 200
Orlando, Florida 32811
Phone: (407) 529 - 3000

DBE and C
MICHAEL A. THOMPSON
PE 47509
PHONE 407-721-2292

PARADISO GRANDE


© COPYRIGHT 2015 Park Square Homes hereby reserves its common law copyrights and other copyrights in these plans, ideas, and design. These plans, ideas and designs are not to be copied, reproduced, or changed in any manner or form whatsoever, nor are they to be assigned to any third party without first obtaining the express written permission from Park Square Homes.

TABULATION	
UPPER LIVING	3,323 SF.
LOWER LIVING	3,051 SF.
TOTAL LIVING	6,374 SF.
GARAGE	567 SF.
ENTRY	158 SF.
LANAI	365 SF.
TOTAL UNDER ROOF	7,464 SF.

- GENERAL NOTES
1. CONTRACTOR TO VERIFY ALL DIMENSIONS ON JOB SITE.
 2. DO NOT SCALE PRINTS! CONSTRUCTION TO BE FROM CALCULATED DIMENSIONS ONLY. ANY DISCREPANCIES OR ERRORS TO BE REPORTED PROMPTLY TO SUPERVISOR FOR CLARIFICATION.
 3. ALL INTERIOR FRAME WALL DIMENSIONS TO BE 3 1/2" UNLESS NOTED OTHERWISE.
 4. ALL EXTERIOR BLOCK WALL DIMENSIONS TO BE 1 1/2" UNLESS NOTED OTHERWISE.
 5. PULL ALL DIMENSIONS FROM THE REAR OF PLAN.

FLOOR PLAN W/ DIMENSIONS "C"

1/8"=1'-0" (11X17) 1/4"=1'-0" (22X34)

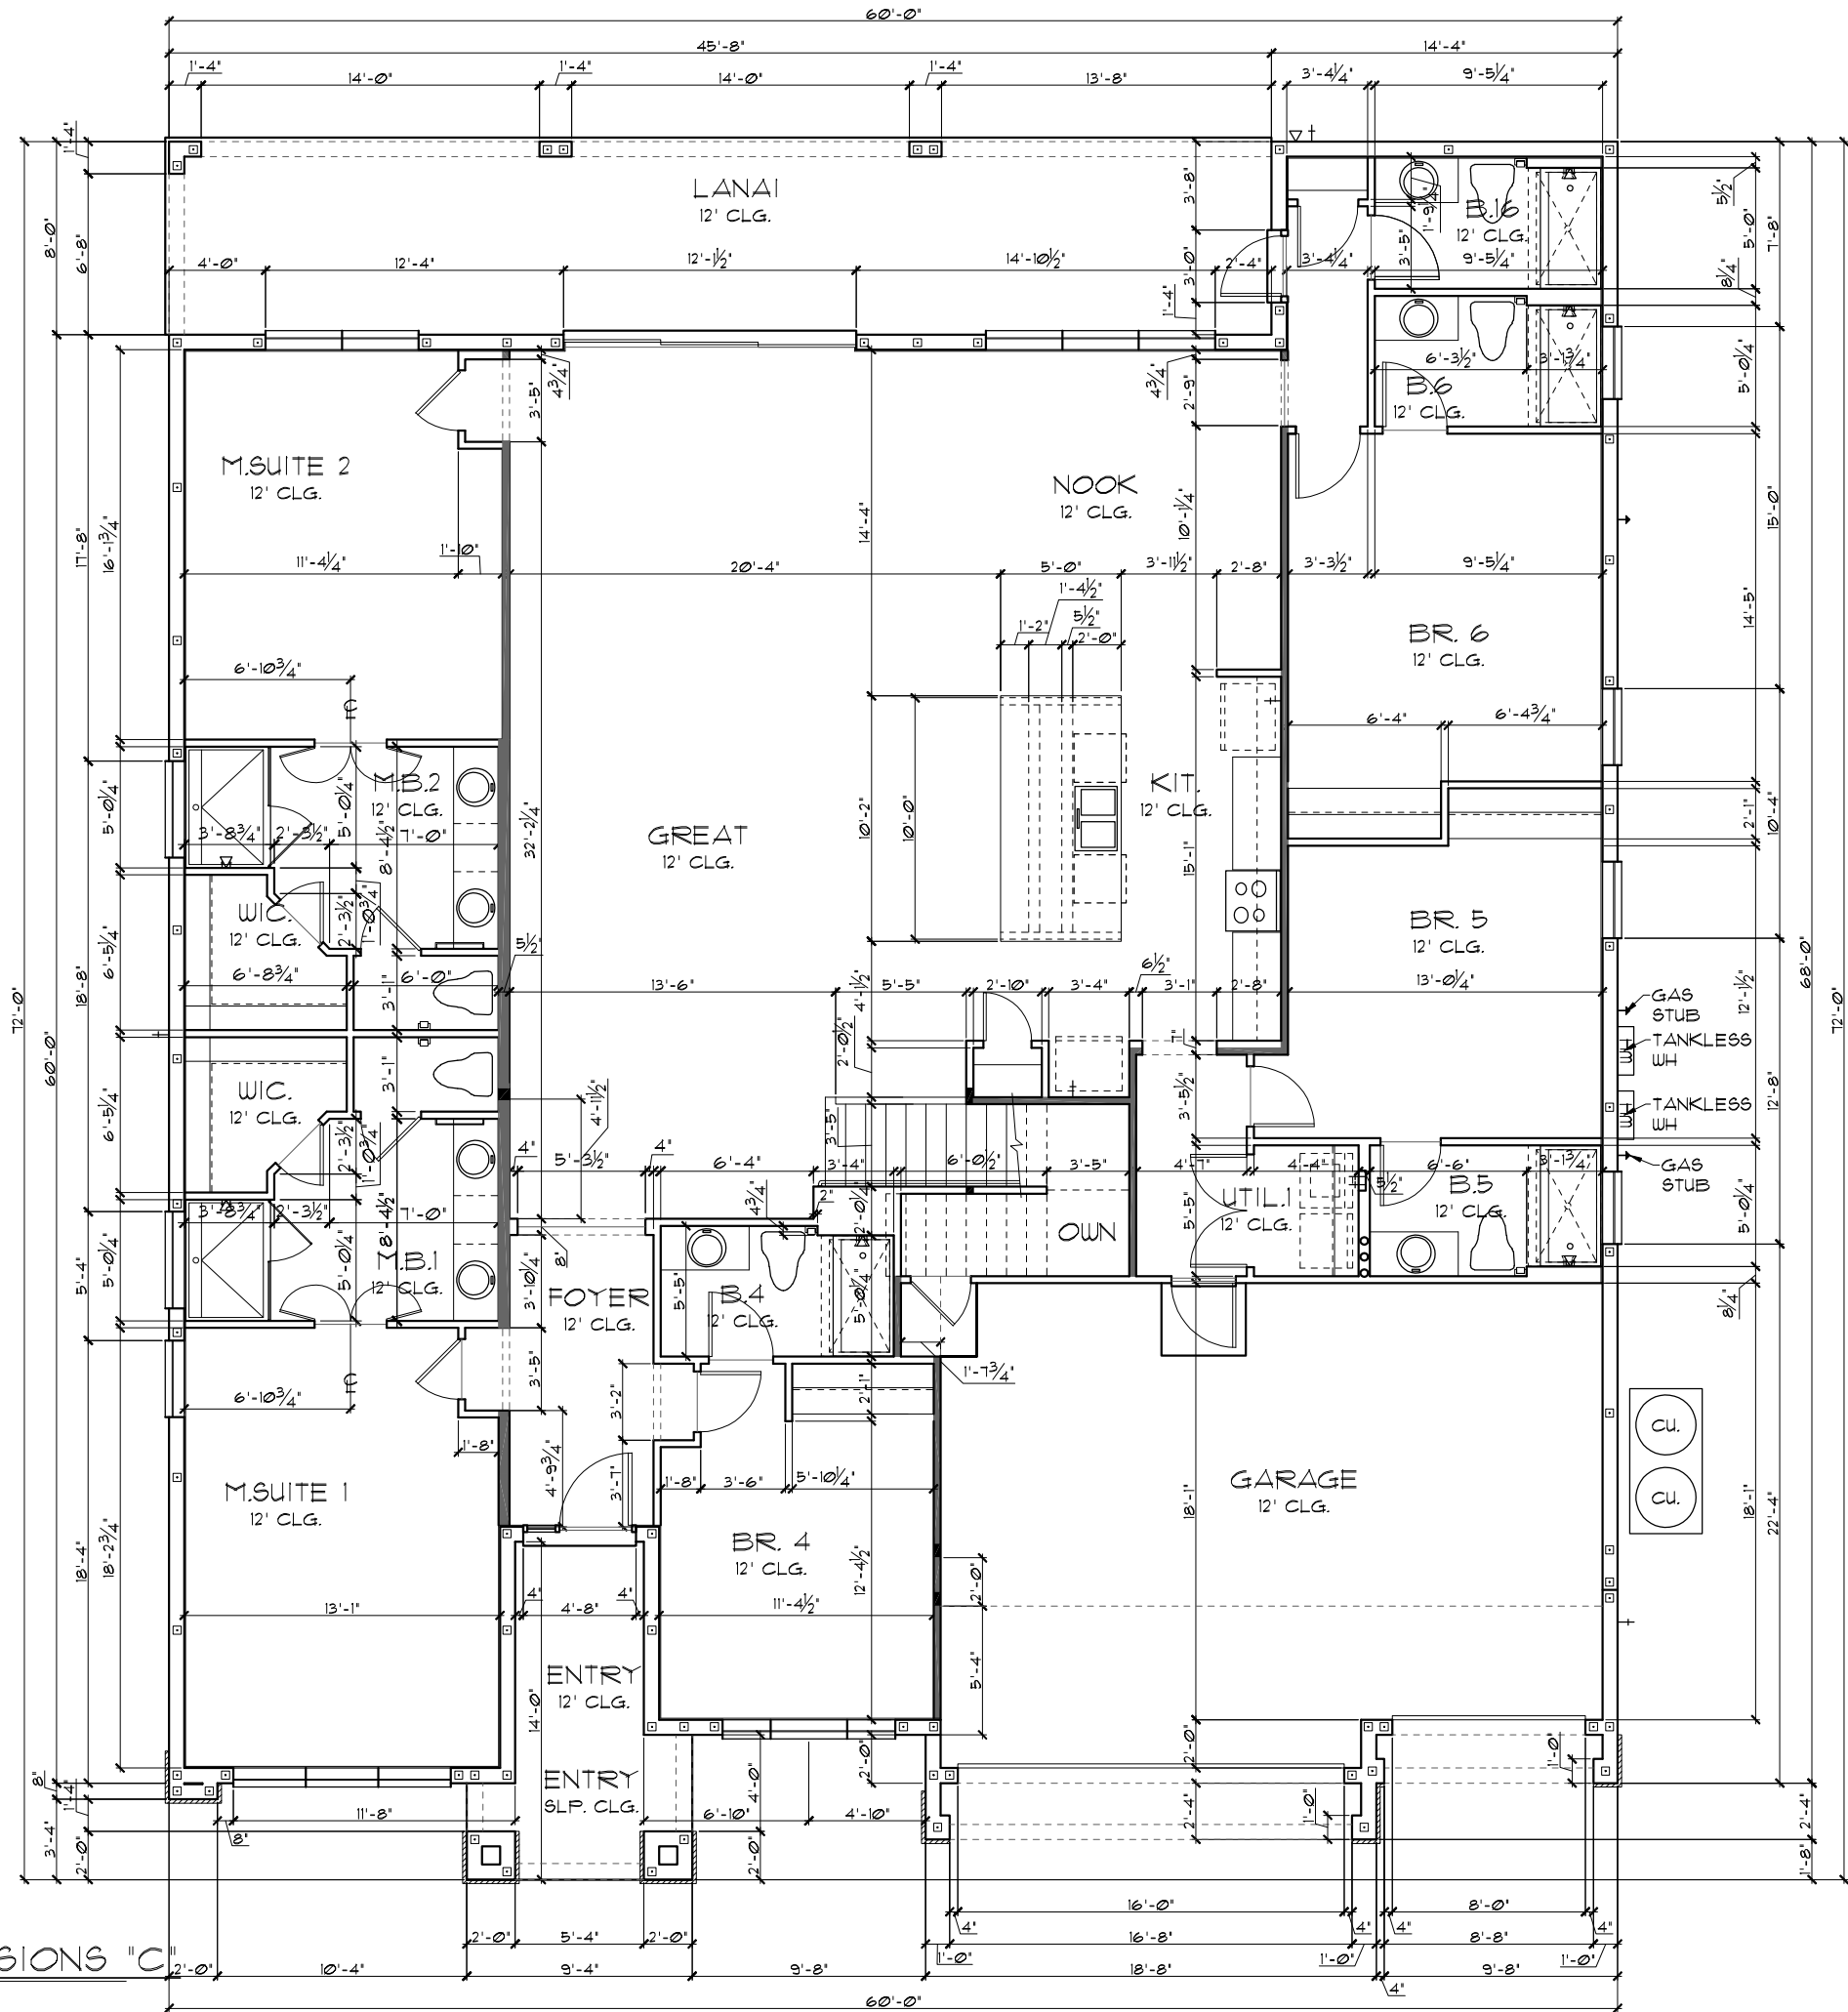

THIS STRUCTURE IS DESIGNED TO WITHSTAND 140 MPH WINDS PER THE 1TH EDITION, 2020 OF THE FLORIDA BUILDING CODE RESIDENTIAL AND IS CERTIFIED AS SUCH

LOT: 0000, PARADISO GRANDE

PARADISO GRANDE

© COPYRIGHT 2015 Park Square Homes hereby reserves its common law copyrights and other copyrights in these plans, ideas, and design. These plans, ideas and designs are not to be copied or changed in any manner or form whatsoever, nor are they to be assigned to any third party without first obtaining the express written permission from Park Square Homes.

REVISIONS		BY
Engineering By:		
DBE and C		
MICHAEL A. THOMPSON		
PE 47509		
PHONE 407-721-2292		
A DIVISION OF PARK SQUARE ENTERPRISES, INC.		
5200 Vineland Road, Suite 200		
Orlando, Florida 32811		
Phone: (407) 529 - 3000		
FLOOR PLAN W/ DIMENSIONS		
WATERFALL		
PARADISO GRANDE		
6374		
DATE 04-09-21		
SCALE AS NOTED		
DRAWN RDC		
JOB 6374		
SHEET		
02C.0		
OF SHEETS		

PER 7TH EDITION, 2020 FLORIDA BUILDING
RESIDENTIAL CODE

<u>FLOOR LIVE LOADS</u>			
RESIDENTIAL FLOOR: -----	40	Psf	
UNINHABITABLE ATTIC WITHOUT STORAGE: -----	10	Psf	
UNINHABITABLE ATTIC W/LIMITED STORAGE: -----	20	Psf	
ROOMS OTHER THAN			
SLEEPING ROOM: -----	40	Psf	
SLEEPING ROOM: -----	30	Psf	
STAIR LIVE LOAD: -----	40	Psf	
BALCONIES: -----	40	Psf	
PASSANGER VEHICLE GARAGE: ---	50	Psf	
<u>ROOF LIVE LOADS</u>			
MINIMUM ROOF LIVE LOAD (Psf)			
TRIBUTARY LOADED AREA (SQ. FT.)			
FOR ANY STRUCTURAL MEMBER			
ROOF SLOPE	0-200	201-600	OVER 600
0:12 < 4:12	20	16	12
≥ 4:12 < 12:12	16	14	12
≥ 12:12	12	12	12

PER 7TH EDITION, 2020 FLORIDA BUILDING
RESIDENTIAL CODE

1. BASIC WIND SPEED: -----140 MPH
2. RISK CATEGORY ----- II
3. WIND EXPOSURE: ----- B
4. BUILDING TYPE: ----- V B
5. ENCLOSURE ----- +/-18, INCLUDED
CLASSIFICATION INTERNAL IN NOTE #6
PRESSURE COEFFICIENT:
6. COMPONENT / CLADDING----- SEE PLAN
DESIGN WIND PRESSURE:
- | | | |
|---|-----|-------------------------------|
| + | XXX | DESIGN WIND PRESSURE 1AW FLA |
| - | XXX | RESIDENTIAL CODE, SECTION R30 |
- NOTE: DESIGN PRESSURES BASED ON
BASIC WIND SPEED AND NOT ULTIMATE
WIND SPEED.

1. PROVIDE RECESS HOT & COLD WATER WITH DRAIN @ WASHER SPACE.
2. VENT DRYER THRU ROOF.
3. PROVIDE COLD WATER LINE FOR ICE MAKER LINE @ REF. SPACE.
4. DO NOT SCALE PRINTS! CONSTRUCTION TO BE FROM CALCULATED DIMENSIONS ONLY. ANY DISCREPANCIES OR ERRORS TO BE REPORTED PROMPTLY TO SUPERVISOR FOR CLARIFICATION.
5. MECHANICAL EQUIPMENT LOCATION TO BE DETERMINED BY COMMUNITY STANDARDS AND APPLICABLE COUNTY CODES.
6. DENOTES CONC. BLOCK WALL HGT. @ 12'-0" A.F.F.
 DENOTES CONC. BLOCK WALL HGT. @ 10'-0" A.F.F.
7. REFER TO TYPICAL DETAIL SHEET FOR EXTERIOR WALL FINISH SPECIFICATIONS
8. REFER TO DETAIL SHEETS FOR FLASHING REQUIREMENTS AT ALL WOOD TO MASONRY INTERFACES
9. ANCHOR THE CONDENSER UNIT TO SLAB PER CODE: M1307.1 - M1307.2
10. ALL INTER. FIRST FLOOR CEILINGS AT 12'-0" UNLESS NOTED OTHERWISE.
ALL INTER. SECOND FLOOR CEILINGS AT 9'-0" UNLESS NOTED OTHERWISE.


NOTE: 1. DOOR FROM HOUSE TO GARAGE MUST BE SOLID WOOD DOOR NO LESS THEN 1 3/8" IN THICKNESS, SOLID OR HONEYCOMB CORE STEEL DOORS NOT LESS THAN 1 3/8" THICK, OR 20MIN. FIRE RATED IAW R302.5

SH26	31 1/8" H. X 33 1/4" W.	MIN. NET CLEAR OPENING 7.19 SQFT
SH26	72" H. X 37 3/4" W. RO.	

- ALL EMERGENCY ESCAPE WINDOW SILLS TO BE NOT MORE THAN 44" MIN. A.F.F. - R310.2 - FBCR (2020)
- WINDOWS SILLS LOCATED LESS THAN 24" ABOVE FINISH FLOOR AND GREATER THAN 72" FINISHED GRADE MUST COMPLY WITH FBCR 312.2

NOTE: TEMPERED GLAZING IS REQUIRED AT ALL HAZARDOUS LOCATIONS AS DEFINED IN FBC R308.4

NOTE: HANDRAIL CONTINUITY PER 9311.72.-
HANDRAILS FOR STAIRS SHALL BE CONTINUOUS
FOR FULL LENGTH OF THE FLIGHT, FROM A POINT
DIRECTLY ABOVE THE TOP RISER OF THE FLIGHT TO A
POINT DIRECTLY ABOVE THE LOWEST RISER OF THE
FLIGHT. HANDRAIL ENDS SHALL BE RETURNED OR SHALL
TERMINATE IN NEUEL POST OR SAFETY TERMINALS.
HANDRAILS ADJACENT TO A WALL SHALL HAVE A SPACE
OF NO LESS THAN 1 1/2" (38MM) BETWEEN THE WALL AND
THE HANDRAIL.

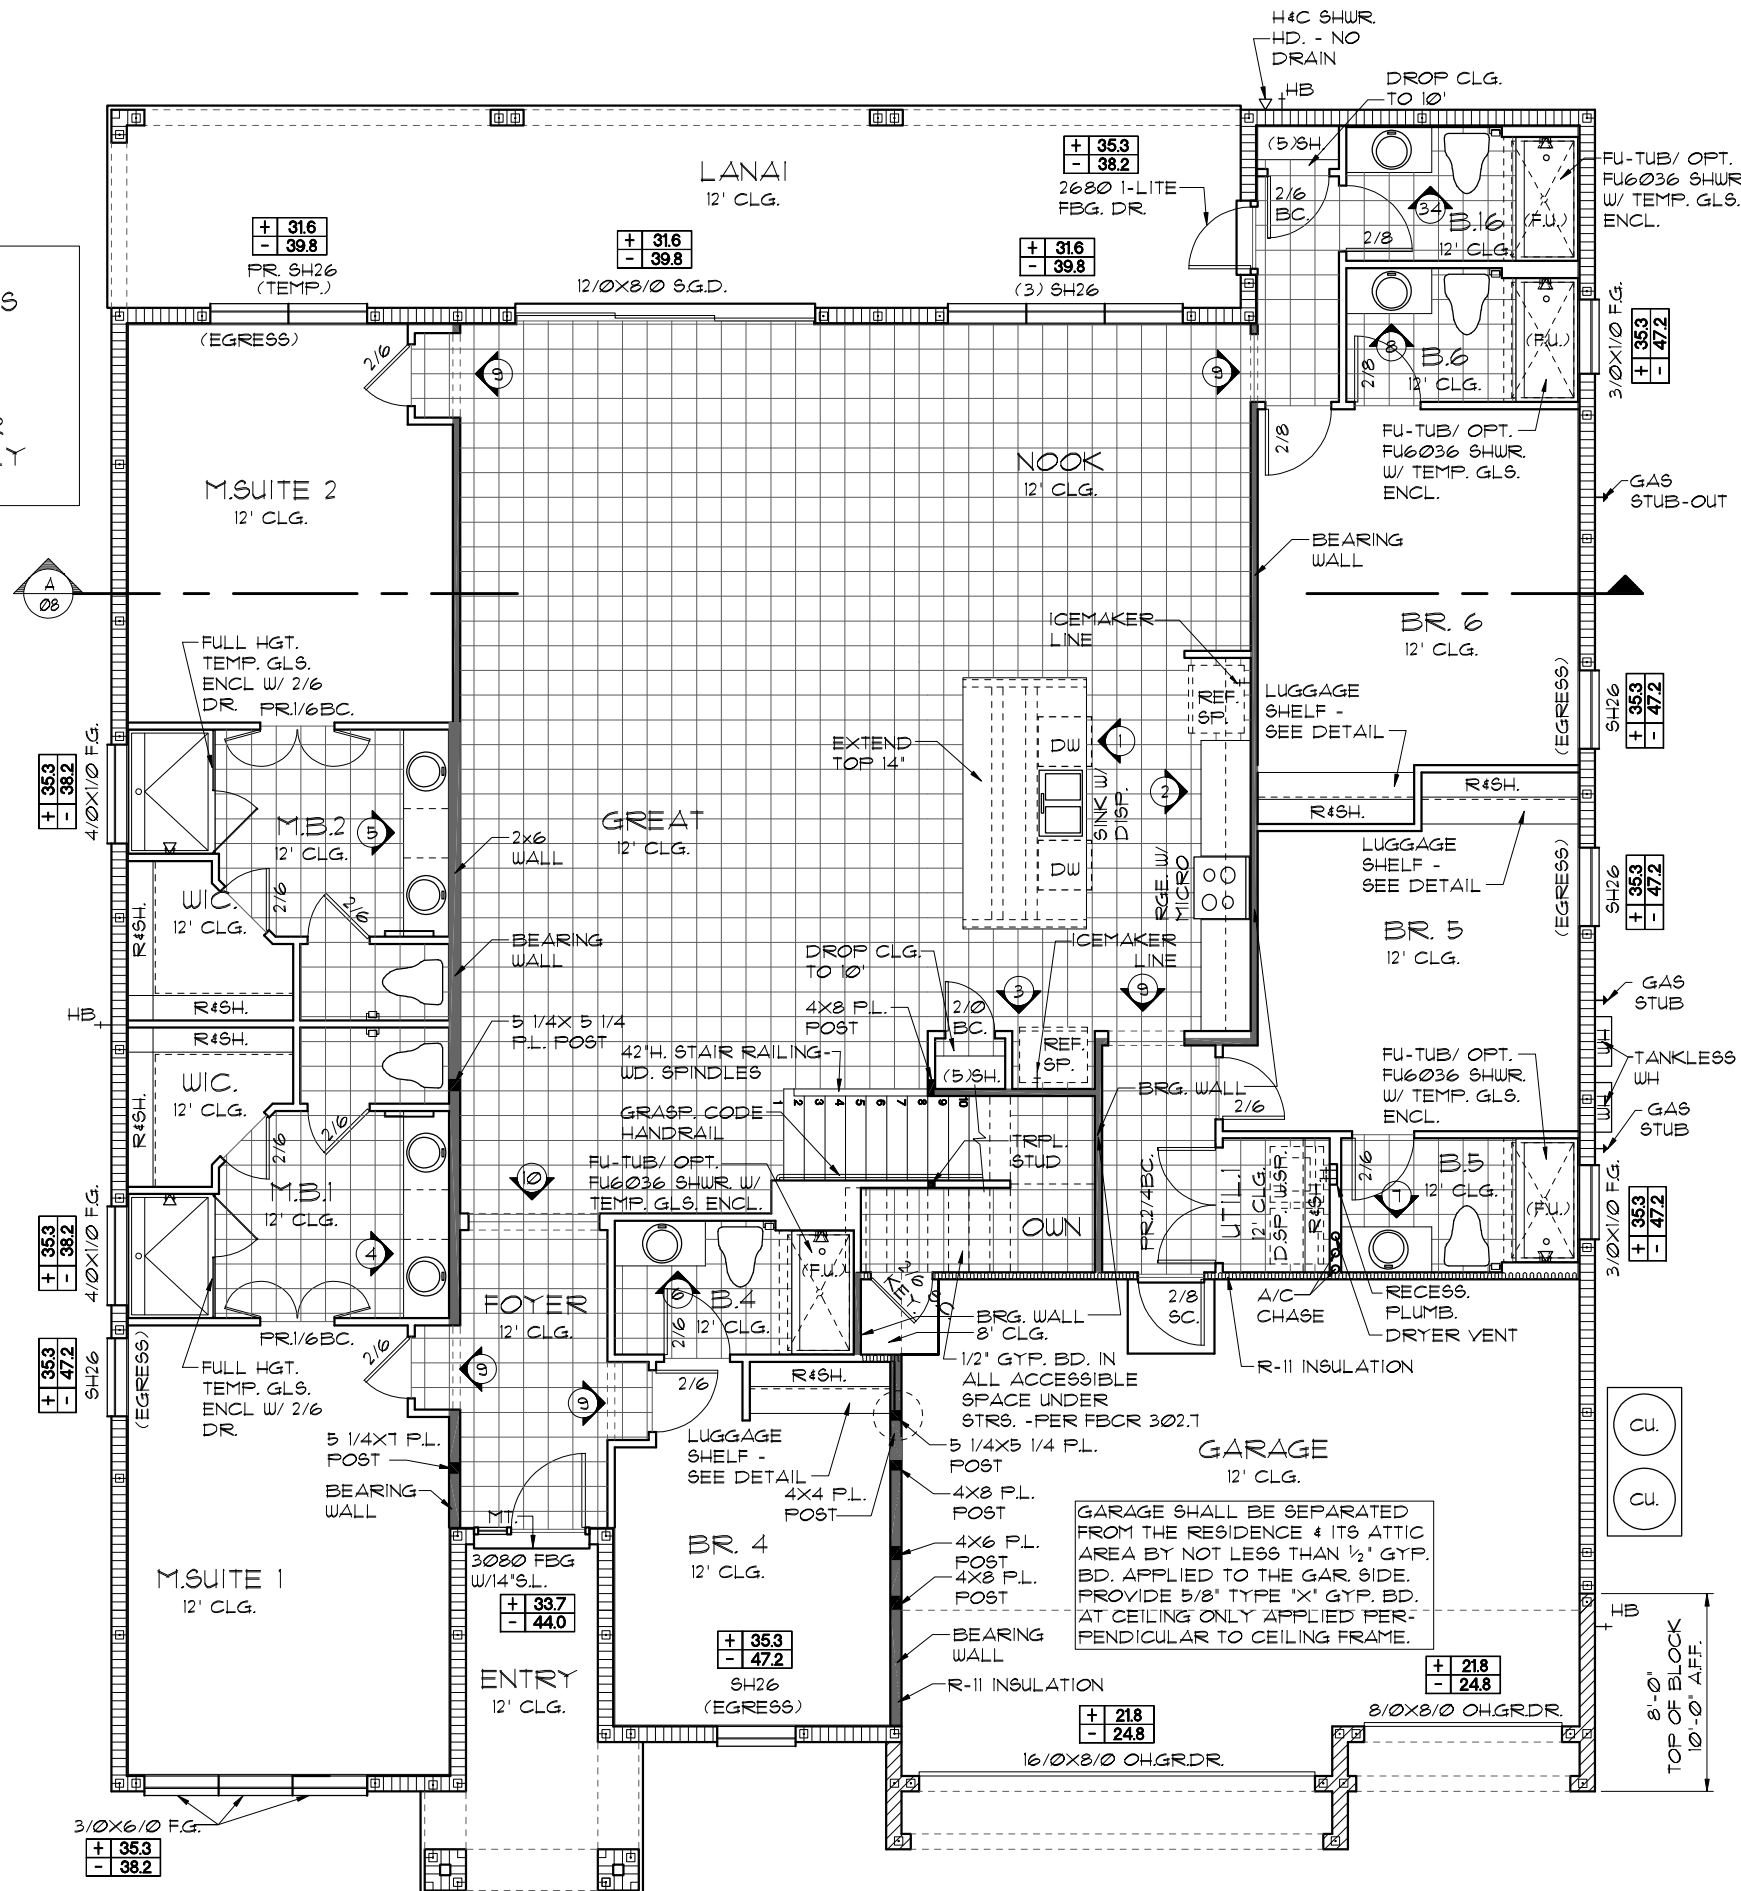

NOTE: ALL INTERIOR DOORS ON THE
FLOOR TO BE: **8'-0"** U.N.O.

FLOOR PLAN W/ NOTES "A"

$$1/8'' = 1' - 0'' \quad (11 \times 17) \quad 1/4'' = 1' - 0'' \quad (22 \times 34)$$

THIS STRUCTURE IS DESIGNED TO WITHSTAND 140 MPH WINDS PER THE 7th EDITION, 2020 OF THE FLORIDA BUILDING CODE RESIDENTIAL AND IS CERTIFIED AS SUCH

PARADISO GRANDE

Engineering By:
DBE and C
MICHAEL A. THOMPSON
PE 47509
PHONE 407-721-2292

A DIVISION OF PARK SQUARE
ENTERPRISES, INC.
5200 Vineland Road, Suite 200
Orlando, Florida 32811
Phone: (407) 529 - 3000

**Park
Square
HOMES**

FLOOR PLAN/NOTES

WATERFALL

PARADISO GRANDE

6374

DATE 04-09-2010

SCALE AS NOTED

DRAW RDC

JOB 6374

SHEET
03A.0
OF SHEETS

PER 7TH EDITION, 2020 FLORIDA BUILDING
RESIDENTIAL CODE

<u>FLOOR LIVE LOADS</u>			
RESIDENTIAL FLOOR:	-----	40	PSF
UNINHABITABLE ATTIC WITHOUT STORAGE:	-----	10	PSF
UNINHABITABLE ATTIC W/LIMITED STORAGE:	-----	20	PSF
ROOMS OTHER THAN SLEEPING ROOM:	-----	40	PSF
SLEEPING ROOM:	-----	30	PSF
STAIR LIVE LOAD:	-----	40	PSF
BALCONIES:	-----	40	PSF
PASSANGER VEHICLE GARAGE:	---	50	PSF
<u>ROOF LIVE LOADS</u>			
MINIMUM ROOF LIVE LOAD (PSF)			
TRIBUTARY LOADED AREA (SQ. FT.)			
FOR ANY STRUCTURAL MEMBER			
ROOF SLOPE	0-200	201-600	OVER 600
0:12 < 4:12	20	16	12
≥ 4:12 < 12:12	16	14	12
≥ 12:12	12	12	12

PER 7TH EDITION, 2020 FLORIDA BUILDING
RESIDENTIAL CODE

- ## GENERAL NOTES

1. PROVIDE RECESS HOT & COLD WATER WITH DRAIN @ WASHER SPACE.
2. VENT DRYER THRU ROOF.
3. PROVIDE COLD WATER LINE FOR ICE MAKER LINE @ REF. SPACE.
4. DO NOT SCALE PRINTS! CONSTRUCTION TO BE FROM CALCULATED DIMENSIONS ONLY. ANY DISCREPANCIES OR ERRORS TO BE REPORTED PROMPTLY TO SUPERVISOR FOR CLARIFICATION.
5. MECHANICAL EQUIPMENT LOCATION TO BE DETERMINED BY COMMUNITY STANDARDS AND APPLICABLE COUNTY CODES.
6.  DENOTES CONC. BLOCK WALL HGT. @ 12'-0" A.F.F.
 DENOTES CONC. BLOCK WALL HGT. @ 10'-0" A.F.F.
7. REFER TO TYPICAL DETAIL SHEET FOR EXTERIOR WALL FINISH SPECIFICATIONS
8. REFER TO DETAIL SHEETS FOR FLASHING REQUIREMENTS AT ALL WOOD TO MASONRY INTERFACES
9. ANCHOR THE CONDENSER UNIT TO SLAB PER CODE: M 1307.1 - M1307.2
10. ALL INTER. FIRST FLOOR CEILINGS AT 12'-0" UNLESS NOTED OTHERWISE.
ALL INTER. SECOND FLOOR CEILINGS AT 9'-0" UNLESS NOTED OTHERWISE.

NOTE: 1. DOOR FROM HOUSE TO GARAGE MUST BE SOLID WOOD DOOR NO LESS THEN 1 3/8" IN THICKNESS, SOLID OR HONEYCOMB CORE STEEL DOORS NOT LESS THAN 1 3/8" THICK, OR 20MIN. FIRE RATED IAW R302.5

SH26	31 1/8" H. X 33 1/4" W.	MIN. NET CLEAR OPENING 7.19 SQFT
SH26	72" H. X 37 3/4" W. RO.	


- ALL EMERGENCY ESCAPE WINDOW SILLS TO BE NOT MORE THAN 44" MIN. A.F.F. - R310.2 - FBCR (2020)
- WINDOWS SILLS LOCATED LESS THAN 24" ABOVE FINISH FLOOR AND GREATER THAN 72" FINISHED GRADE MUST COMPLY WITH FBCR 312.2

GUARDRAILS & HANDRAILS	200 PSF
GUARDRAIL IN - FILL COMPONENTS	50 PSF
STAIRS	40 PSF

PER FBC R301- TABLE R301.5

GUARDRAILS & HANDRAILS	200 P&F
GUARDRAIL IN - FILL COMPONENTS	50 P&F
FER FBC R312- R312.12 & R312.13 & R311.1.8.1	
GUARDRAILS HEIGHT	36" MIN.
HANDRAIL HEIGHT	34" MIN. TO 38" MAX.
GUARDRAIL OPENING LIMITATIONS	4" IN DIAMETER MAX.

NOTE: HANDRAIL CONTINUITY PER R311.8.2.
HANDRAILS FOR STAIRS SHALL BE CONTINUOUS
FOR FULL LENGTH OF THE FLIGHT FROM A POINT
DIRECTLY ABOVE THE TOP RISER OF THE FLIGHT TO A
POINT DIRECTLY ABOVE THE LOWEST RISER OF THE
FLIGHT. HANDRAIL ENDS SHALL BE RETURNED OR SHALL
TERMINATE IN NEUEL POST OR SAFETY TERMINALS.
HANDRAILS ADJACENT TO A WALL SHALL HAVE A SPACE
OF NO LESS THAN 1 1/2" (38MM) BETWEEN THE WALL AND
THE HANDRAIL.

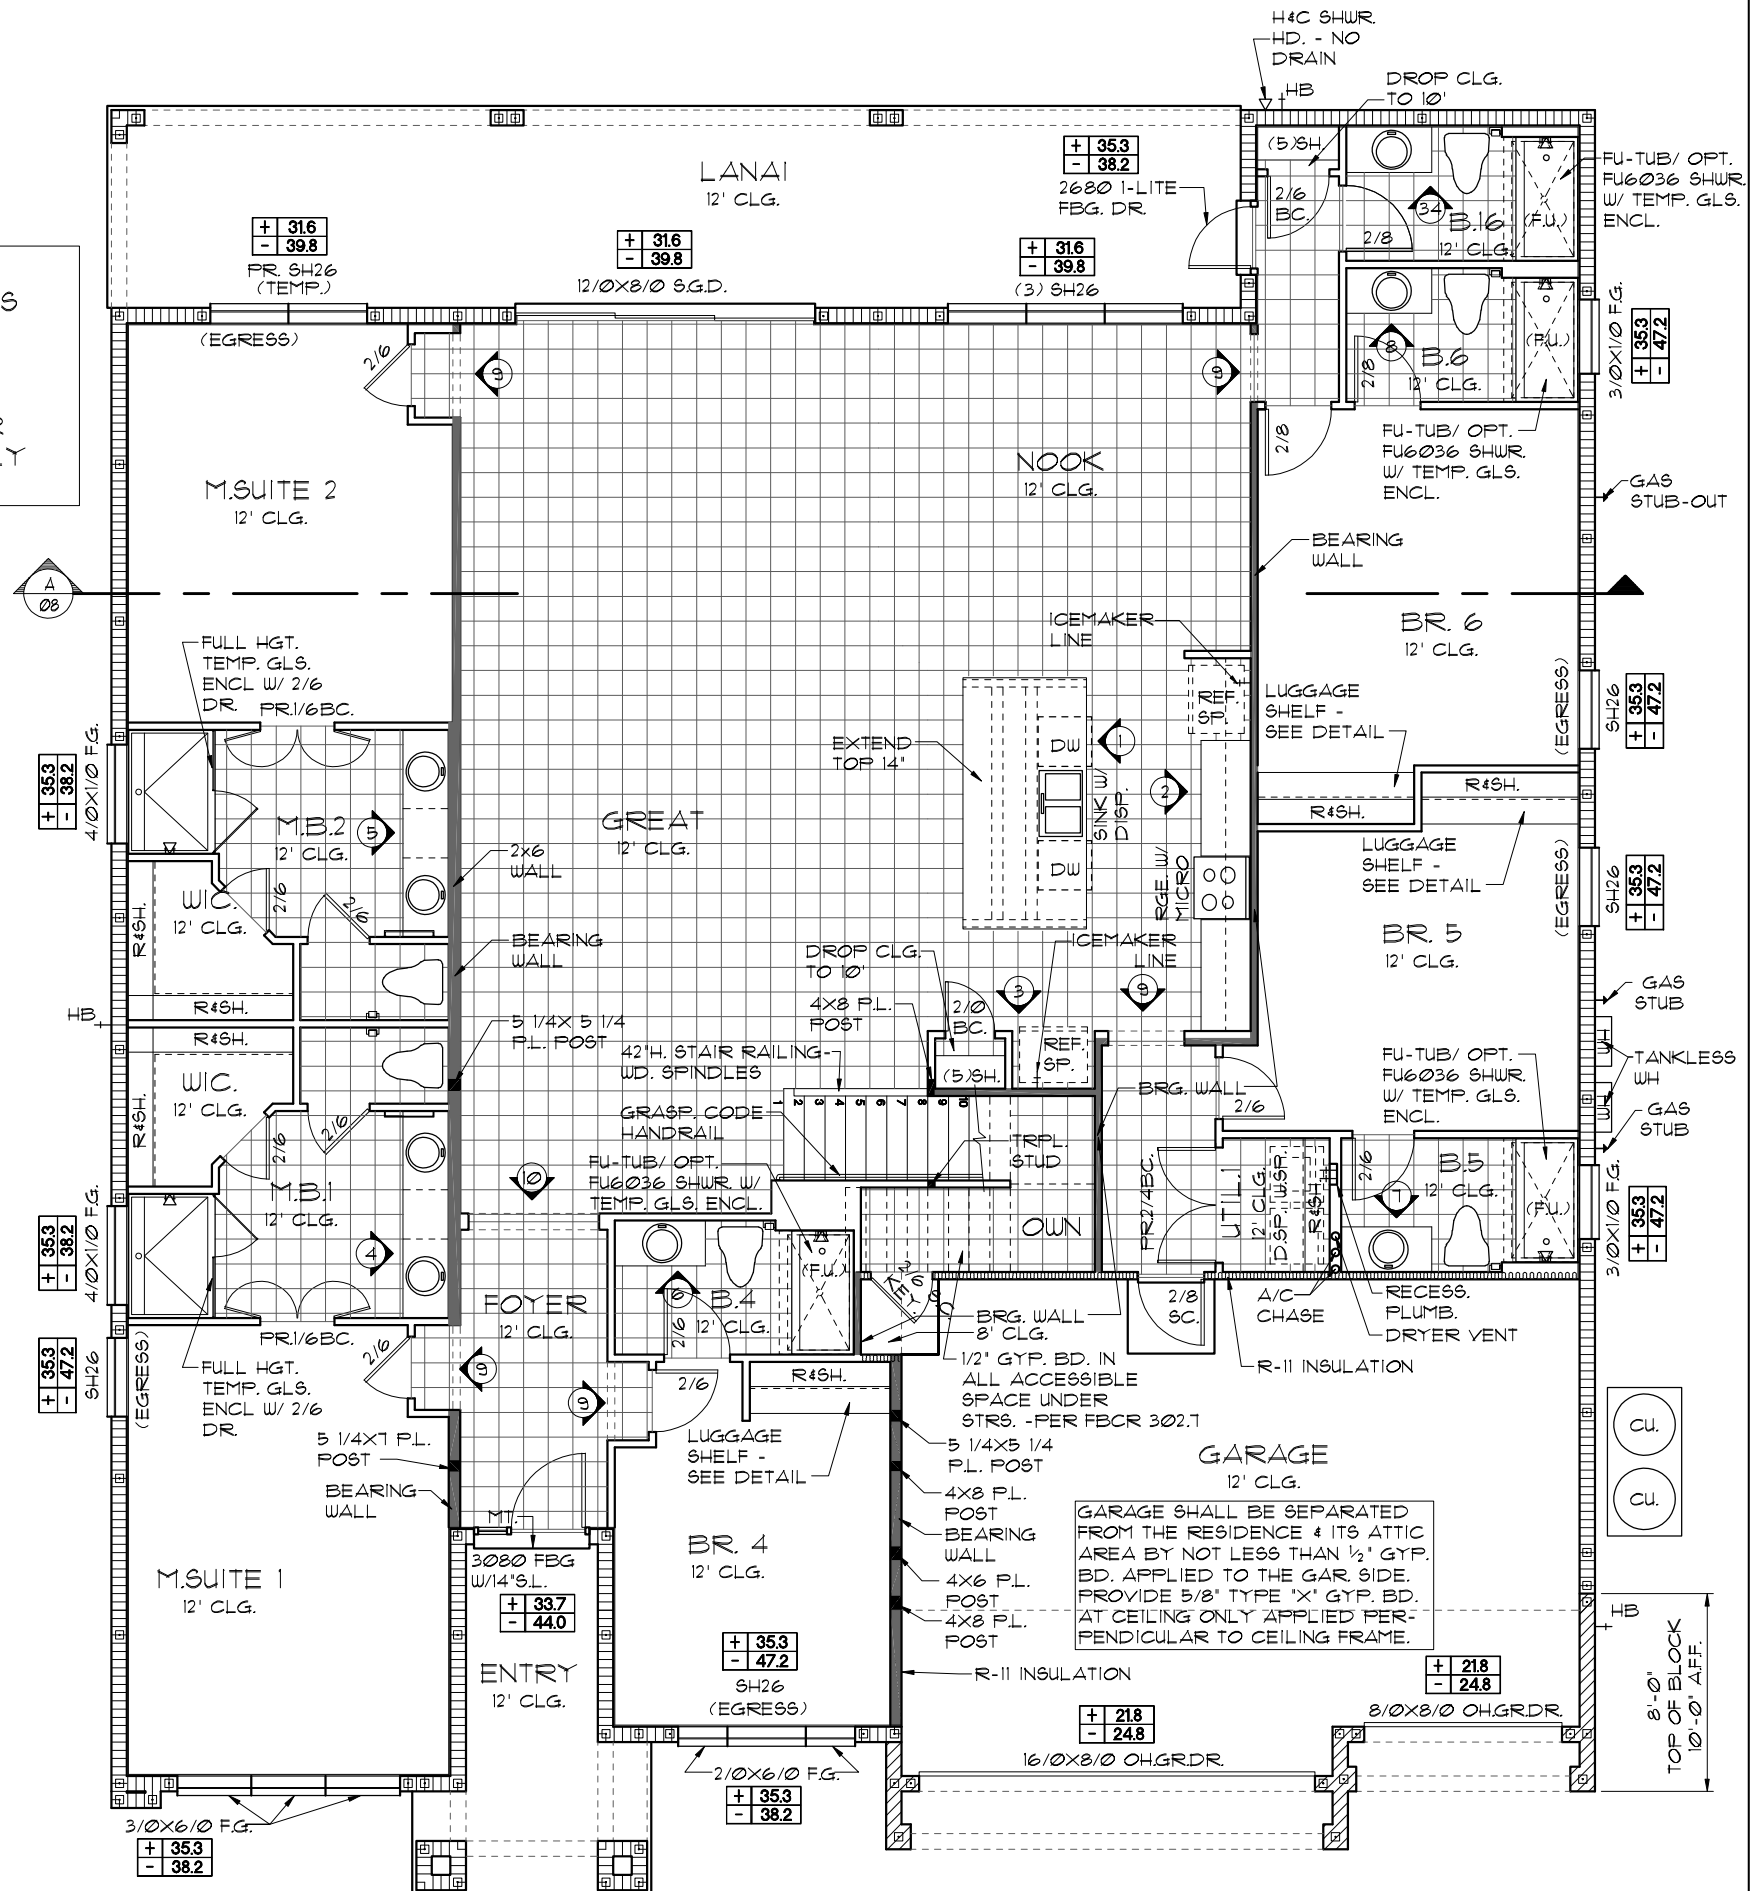

NOTE: ALL INTERIOR DOORS ON THIS FLOOR TO BE: **8'-0"** U.N.O.

FLOOR PLAN W/ NOTES "B"

$$1/8'' = 1' - 0'' \quad (11 \times 17) \quad 1/4'' = 1' - 0'' \quad (22 \times 34)$$

PARADISO GRANDE

Engineering By: DBE and C MICHAEL A. THOMPSON PE 47509 PHONE 407-721-2292	REVISIONS	B

**A DIVISION OF PARK SQUARE
ENTERPRISES, INC.
5200 Vineland Road, Suite 200
Orlando, Florida 32811
Phone: (407) 529 - 3000**

FLOOR PLAN W/ NOTES

WATERFALL

PARADISO GRANDE

6374

DATE 04-09-2010

SCALE AS NOTED

DRAIN ERO

10B	637
-----	-----

SHEET

03B.0
OF SHEETS

LOAD INFORMATION
PER 1TH EDITION, 2020 FLORIDA BUILDING
RESIDENTIAL CODE

DEAD LOADS	
FLOOR: STRUCTURE	1 PSF
CEILINGS	3 PSF
MECH/ELEC	5 PSF
PARTITIONS	5 PSF
TOTAL	20 PSF
ROOF: SHEATHING	
STRUCTURE	5 PSF
CEILINGS	1 PSF
MECH/ELEC	3 PSF
TOTAL	20 PSF


FLOOR LIVE LOADS	
RESIDENTIAL FLOOR:	40 PSF
UNINHABITABLE ATTIC WITHOUT STORAGE:	10 PSF
UNINHABITABLE ATTIC W/LIMITED STORAGE:	20 PSF
ROOMS OTHER THAN	
SLEEPING ROOM:	40 PSF
SLEEPING ROOM:	30 PSF
STAIR LIVE LOAD:	40 PSF
BALCONIES:	40 PSF
PASSENGER VEHICLE GARAGE:	50 PSF
ROOF LIVE LOADS	
MINIMUM ROOF LIVE LOAD (PSF)	
TRIBUTARY LOADED AREA (SQ. FT.)	FOR ANY STRUCTURAL MEMBER

ROOF SLOPE	0-200	201-600	OVER 600
0:12 < 4:12	20	16	12
≥ 4:12 < 12:12	16	14	12
≥ 12:12	12	12	12

WIND INFORMATION
PER 1TH EDITION, 2020 FLORIDA BUILDING
RESIDENTIAL CODE

- BASIC WIND SPEED: 140 MPH
- RISK CATEGORY: II
- WIND EXPOSURE: B
- BUILDING TYPE: V-B
- ENCLOSURE: +/- .18, INCLUDED CLASSIFICATION INTERNAL IN NOTE #6
- PRESSURE COEFFICIENT:
- COMPONENT / CLADDING: SEE PLAN DESIGN WIND PRESSURE:
+XXX DESIGN WIND PRESSURE IAW FLA
-XXX RESIDENTIAL CODE, SECTION R301
NOTE: DESIGN PRESSURES BASED ON BASIC WIND SPEED AND NOT ULTIMATE WIND SPEED.

GENERAL NOTES

 - PROVIDE RECESS HOT & COLD WATER WITH DRAIN @ WASHER SPACE.
- VENT DRYER THRU ROOF.
- PROVIDE COLD WATER LINE FOR ICE MAKER LINE @ REF. SPACE.
- DO NOT SCALE PRINTS! CONSTRUCTION TO BE FROM CALCULATED DIMENSIONS ONLY. ANY DISCREPANCIES OR ERRORS TO BE REPORTED PROMPTLY TO SUPERVISOR FOR CLARIFICATION.
- MECHANICAL EQUIPMENT LOCATION TO BE DETERMINED BY COMMUNITY STANDARDS AND APPLICABLE COUNTY CODES.
-  DENOTES CONC. BLOCK WALL HGT. @ 12'-0" AFF.
 DENOTES CONC. BLOCK WALL HGT. @ 10'-0" AFF.
- REFER TO TYPICAL DETAIL SHEET FOR EXTERIOR WALL FINISH SPECIFICATIONS
- REFER TO DETAIL SHEETS FOR FLASHING REQUIREMENTS AT ALL WOOD TO MASONRY INTERFACES
- ANCHOR THE CONDENSER UNIT TO SLAB PER CODE: M1307.1 - M1307.2
- ALL INTER. FIRST FLOOR CEILINGS AT 12'-0" UNLESS NOTED OTHERWISE.
ALL INTER. SECOND FLOOR CEILINGS AT 9'-0" UNLESS NOTED OTHERWISE.

NOTE: 1. DOOR FROM HOUSE TO GARAGE MUST BE SOLID WOOD DOOR NO LESS THAN 1 3/8" IN THICKNESS, SOLID OR HONEYCOMB CORE STEEL DOORS NOT LESS THAN 1 3/8" THICK, OR 20MIN. FIRE RATED IAW R302.5

EGRESS WINDOW SCHEDULE - R310.2.1- FBCR2020

9H26	31 1/8" H. X 33 1/4" W.	MIN. NET CLEAR OPENING 7.19 SQFT
9H26	12" H. X 31 3/4" W. R.O.	

- NOTE:
- ALL EMERGENCY ESCAPE WINDOW SILLS TO BE NOT MORE THAN 44" MIN. A.F.F. - R310.2 - FBCR (2020)
 - WINDOWS SILLS LOCATED LESS THAN 24" ABOVE FINISH FLOOR AND GREATER THAN 12" FINISHED GRADE MUST COMPLY WITH FBCR 312.2

PER FBC R301- TABLE R301.5	
GUARDRAILS & HANDRAILS	200 PSF
GUARDRAIL IN - FILL COMPONENTS	50 PSF
STAIRS	40 PSF


NOTE: TEMPERED GLAZING IS REQUIRED AT ALL HAZARDOUS LOCATIONS AS DEFINED IN FBC R308.4

PER FBC R301- TABLE R301.5	
GUARDRAILS & HANDRAILS	200 PSF
GUARDRAIL IN - FILL COMPONENTS	50 PSF
PER FBC R312- R312.1.2 & R312.1.3 & R311.7.8.1	
GUARDRAILS HEIGHT	36" MIN.
HANDRAIL HEIGHT	34" MIN. TO 38" MAX.
GUARDRAIL OPENING LIMITATIONS	4" IN DIAMETER MAX.

NOTE: HANDRAIL CONTINUITY PER R311.7.8.2 - HANDRAILS FOR STAIRS SHALL BE CONTINUOUS FOR FULL LENGTH OF THE FLIGHT, FROM A POINT DIRECTLY ABOVE THE TOP RISER OF THE FLIGHT TO A POINT DIRECTLY ABOVE THE LOWEST RISER OF THE FLIGHT. HANDRAIL ENDS SHALL BE RETURNED OR SHALL TERMINATE IN NEWEL POST OR SAFETY TERMINALS. HANDRAILS ADJACENT TO A WALL SHALL HAVE A SPACE OF NO LESS THAN 1 1/2" (38MM) BETWEEN THE WALL AND THE HANDRAIL.

FLOOR PLAN W/ NOTES "C"

1/8"=1'-0" (11X17) 1/4"=1'-0" (22X34)

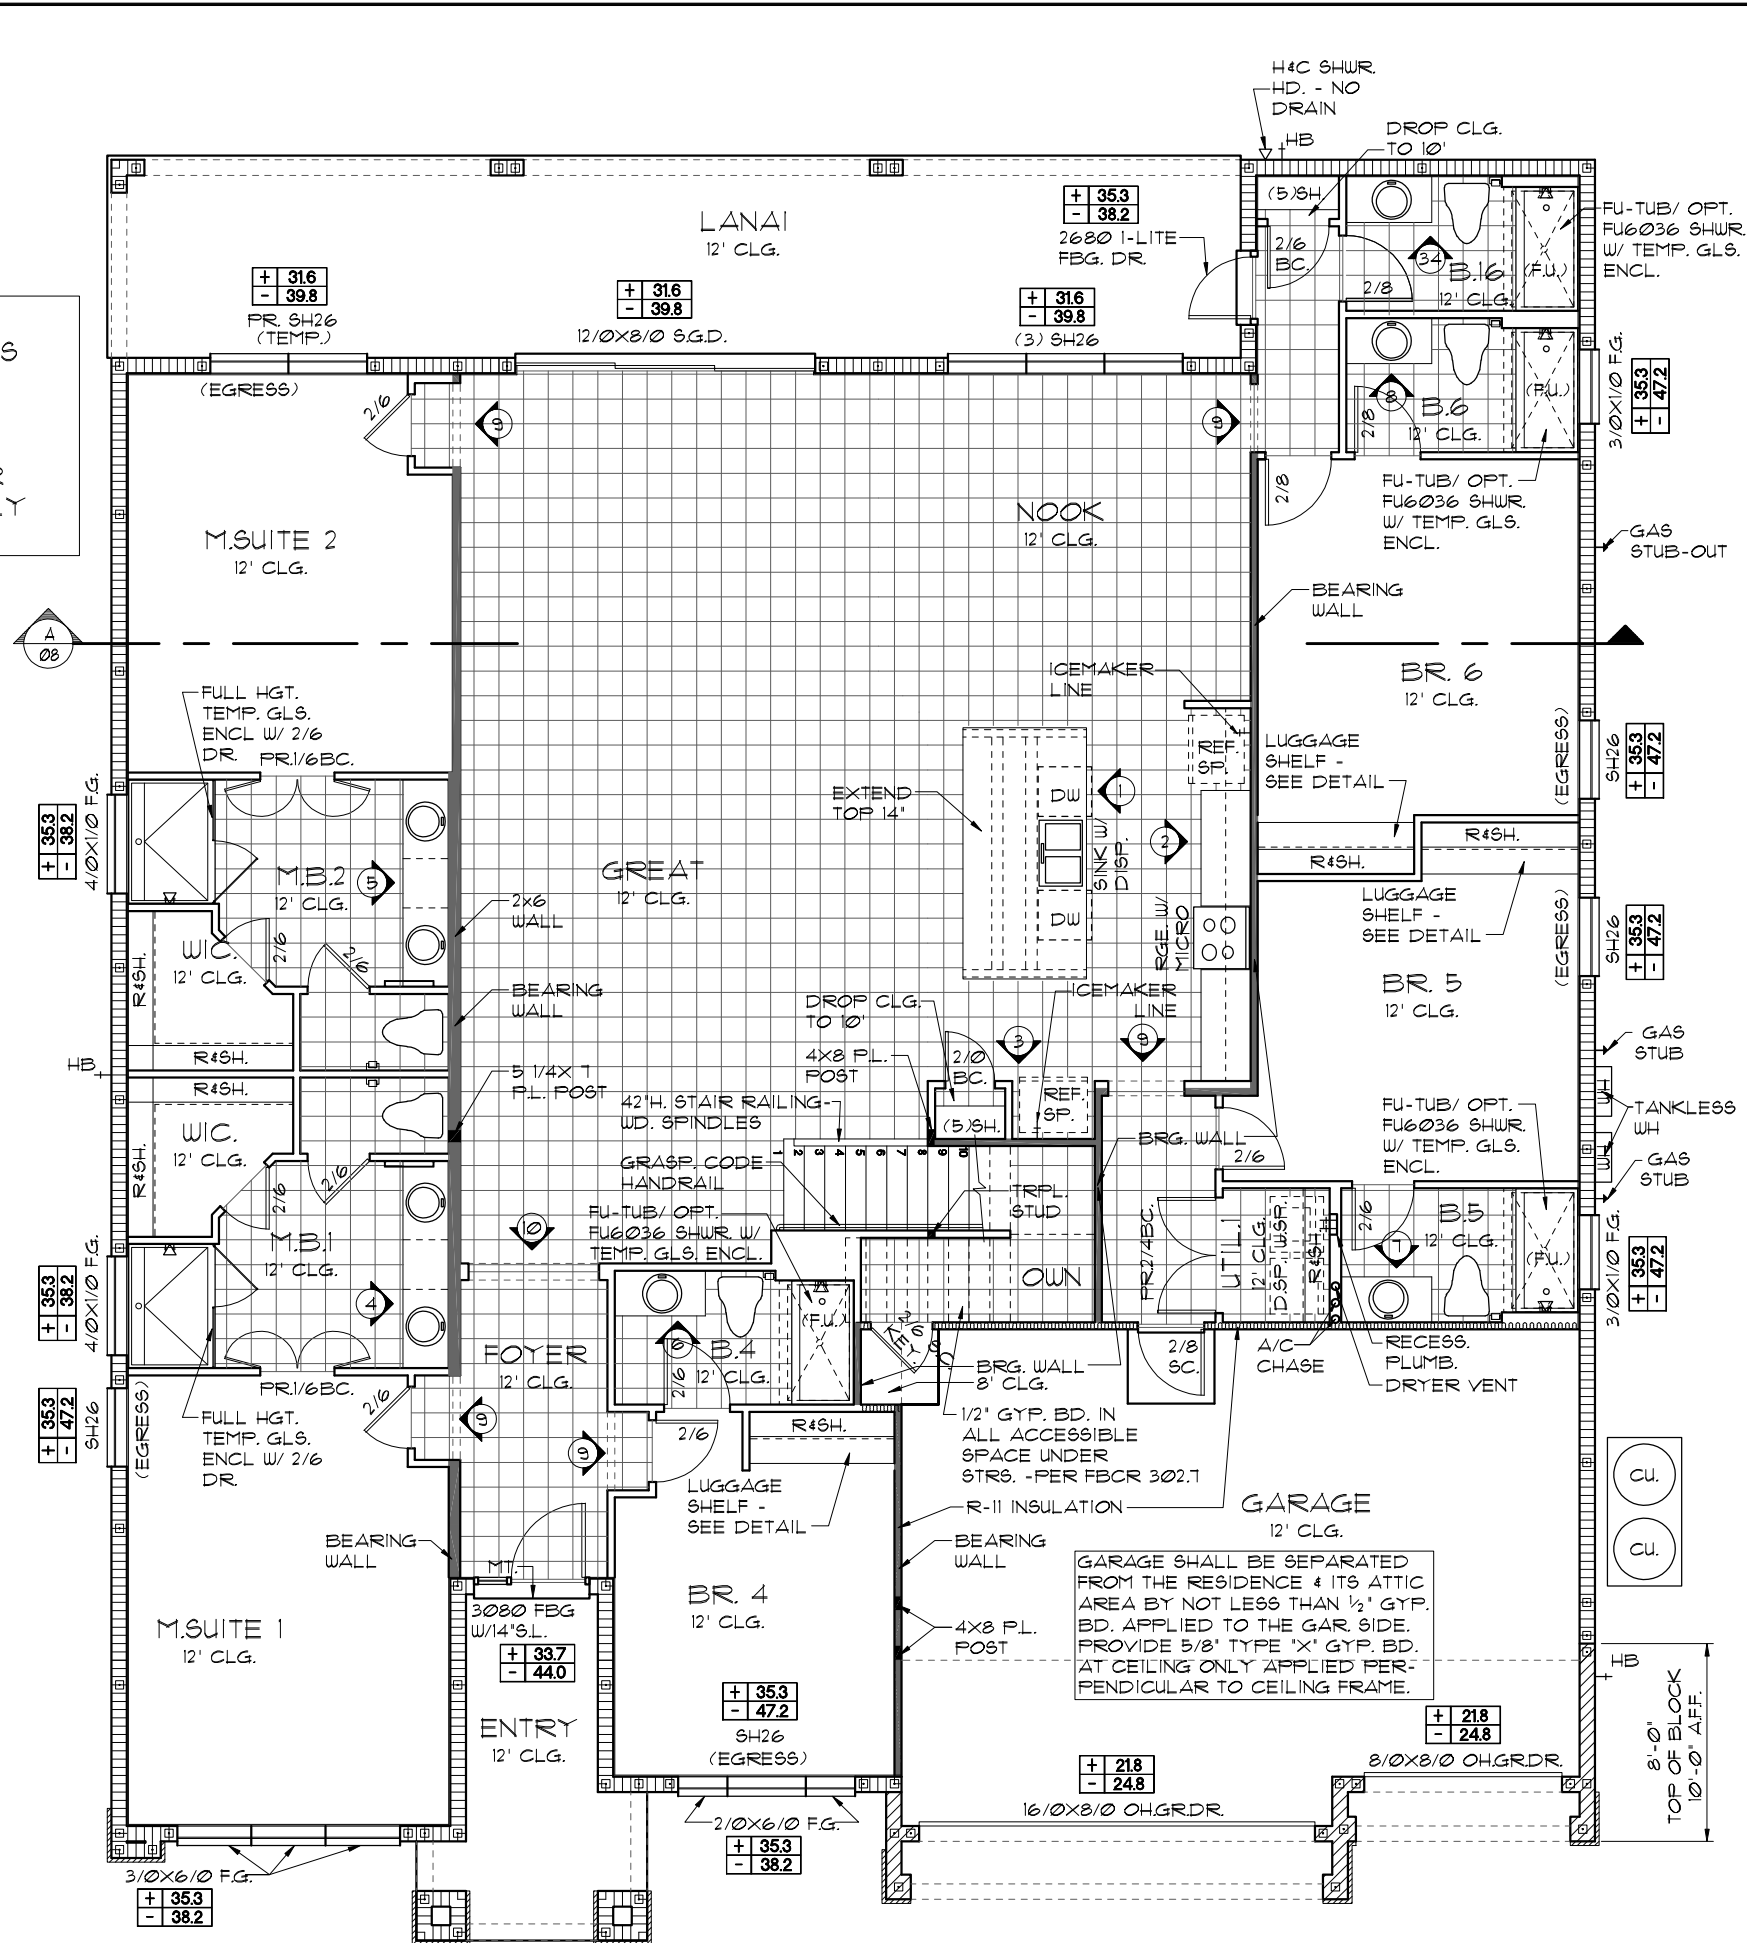

NOTE: ALL INTERIOR DOORS ON THIS FLOOR TO BE: 8'-0" UNO.

THIS STRUCTURE IS DESIGNED TO WITHSTAND 140 MPH WINDS PER THE 1TH EDITION, 2020 OF THE FLORIDA BUILDING CODE RESIDENTIAL AND IS CERTIFIED AS SUCH

LOT: 0000, PARADISO GRANDE

PARADISO GRANDE


Copyright 2015 Park Square Homes hereby reserves its common law copyrights and other copyrights in these plans, ideas, and design. These plans, ideas, and designs are not to be copied or changed in any manner or form whatsoever, nor are they to be assigned to any third party without first obtaining the express written permission from Park Square Homes.

REVISIONS		BY
Engineering By: DBE and C		
MICHAEL A. THOMPSON		
PE 47509		
PHONE 407-721-2292		
A DIVISION OF PARK SQUARE ENTERPRISES, INC.		
5200 Vineland Road, Suite 200		
Orlando, Florida 32811		
Phone: (407) 529 - 3000		
Park Square HOMES		
FLOOR PLAN W/ NOTES		
WATERFALL		
PARADISO GRANDE		
6374		
DATE 04-09-21		
SCALE AS NOTED		
DRAWN RDC		
JOB 6374		
SHEET		
03C.0		
OF SHEETS		



- ### GENERAL NOTES
1. CONTRACTOR TO VERIFY ALL DIMENSIONS ON JOB SITE.
 2. DO NOT SCALE PRINTS! CONSTRUCTION TO BE FROM CALCULATED DIMENSIONS ONLY. ANY DISCREPANCIES OR ERRORS TO BE REPORTED PROMPTLY TO SUPERVISOR FOR CLARIFICATION.
 3. ALL INTERIOR FRAME WALL DIMENSIONS TO BE $3\frac{1}{2}$ " UNLESS NOTED OTHERWISE.
 4. ALL EXTERIOR BLOCK WALL DIMENSIONS TO BE $7\frac{1}{2}$ " UNLESS NOTED OTHERWISE.
 5. ALL INTERIOR CEILINGS AT 9'-0" UNLESS NOTED OTHERWISE.
 6. MECHANICAL EQUIPMENT LOCATIONS WILL BE DETERMINED BY COMMUNITY AND COUNTY CODES.

UPPER FLOOR PLAN W/
DIMENSIONS "A"

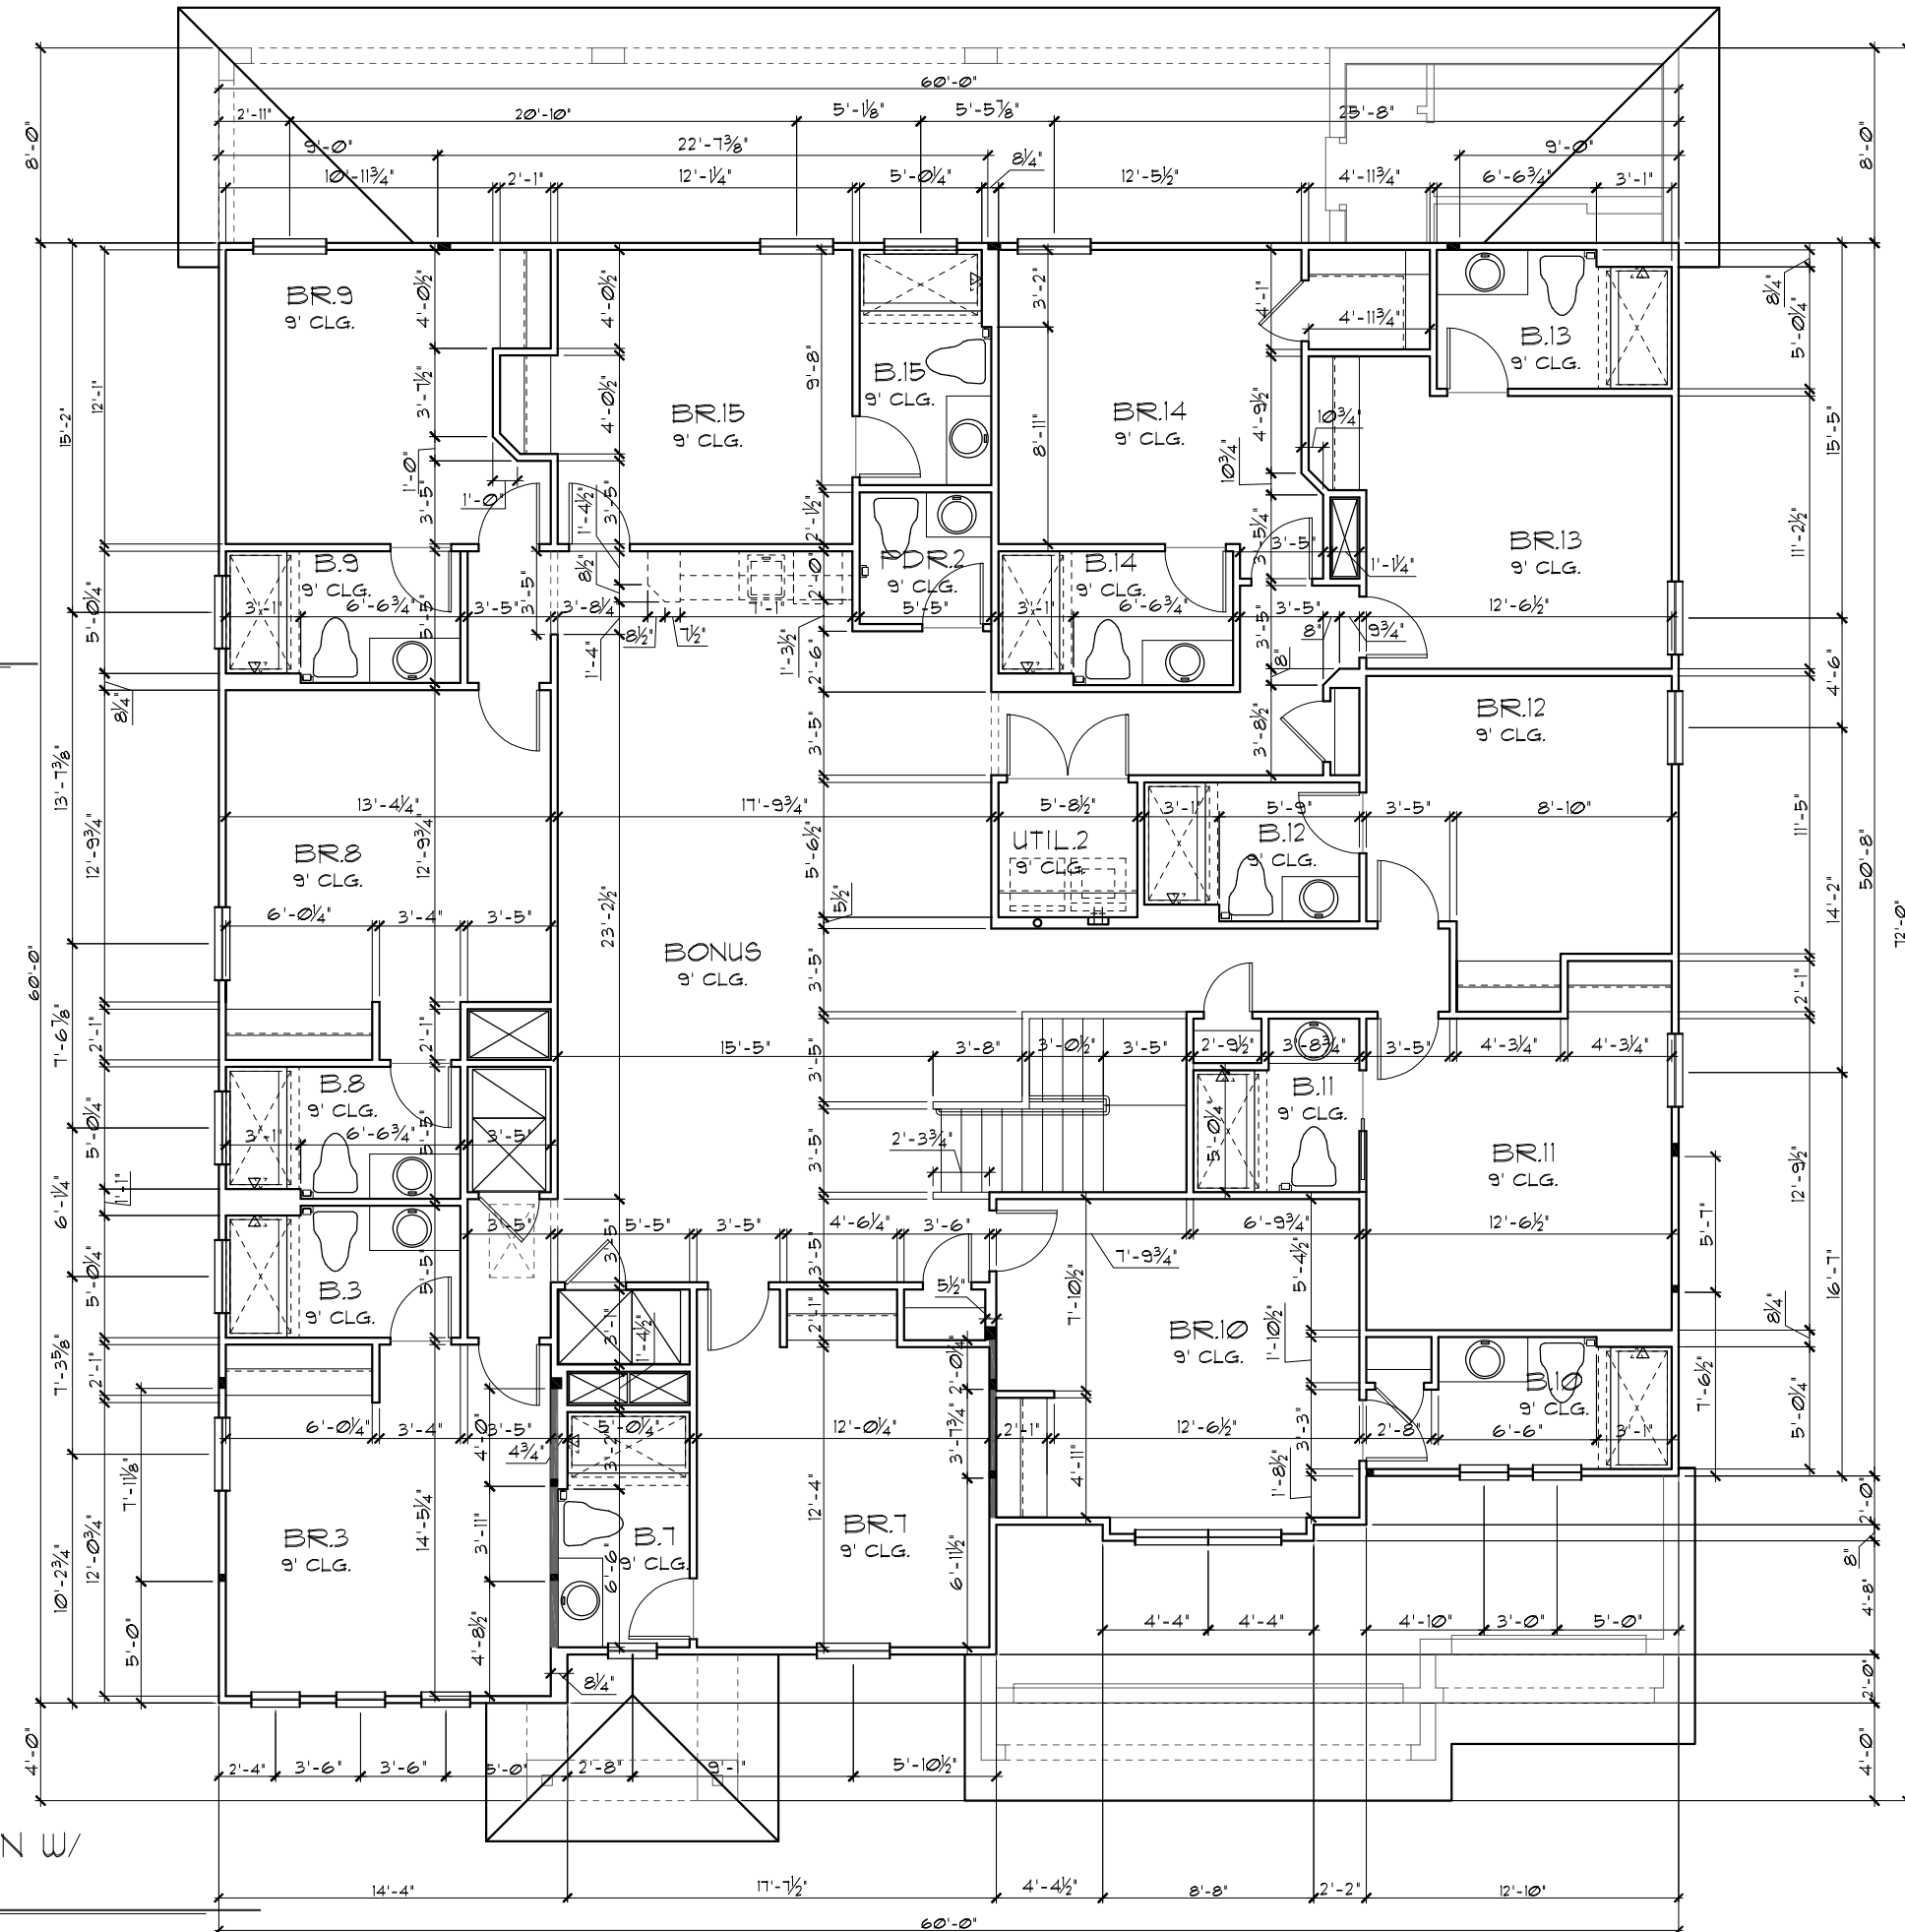

THIS STRUCTURE IS DESIGNED TO WITHSTAND 140 MPH WINDS PER THE 1st EDITION, 2020 OF THE FLORIDA BUILDING CODE RESIDENTIAL AND IS CERTIFIED AS SUCH

LOT: 0000, PARADISO GRANDE

© COPYRIGHT 2015 Park Square Homes hereby reserves its common law copyrights and other copyrights in these plans, ideas, and design. These plans, ideas and designs are not to be copied, reproduced, or changed in any manner or form whatsoever, nor are they to be assigned to any third party without first obtaining the express written permission from Park Square Homes.

WATERFALL PARADISO GRANDE



UPPER FLOOR PLAN W/ DIMENSIONS

Park Square HOMES
A DIVISION OF PARK SQUARE ENTERPRISES, INC.
5200 Vineland Road, Suite 200
Orlando, Florida 32811
Phone: (407) 529 - 3000

Engineering By:
DBE and C
MICHAEL A. THOMPSON
PE 47509
PHONE 407-721-2292



- ### GENERAL NOTES
1. CONTRACTOR TO VERIFY ALL DIMENSIONS ON JOB SITE.
 2. DO NOT SCALE PRINTS! CONSTRUCTION TO BE FROM CALCULATED DIMENSIONS ONLY. ANY DISCREPANCIES OR ERRORS TO BE REPORTED PROMPTLY TO SUPERVISOR FOR CLARIFICATION.
 3. ALL INTERIOR FRAME WALL DIMENSIONS TO BE $3\frac{1}{2}"$ UNLESS NOTED OTHERWISE.
 4. ALL EXTERIOR BLOCK WALL DIMENSIONS TO BE $1\frac{1}{2}"$ UNLESS NOTED OTHERWISE.
 5. ALL INTERIOR CEILINGS AT 9'-0" UNLESS NOTED OTHERWISE.
 6. MECHANICAL EQUIPMENT LOCATIONS WILL BE DETERMINED BY COMMUNITY AND COUNTY CODES.

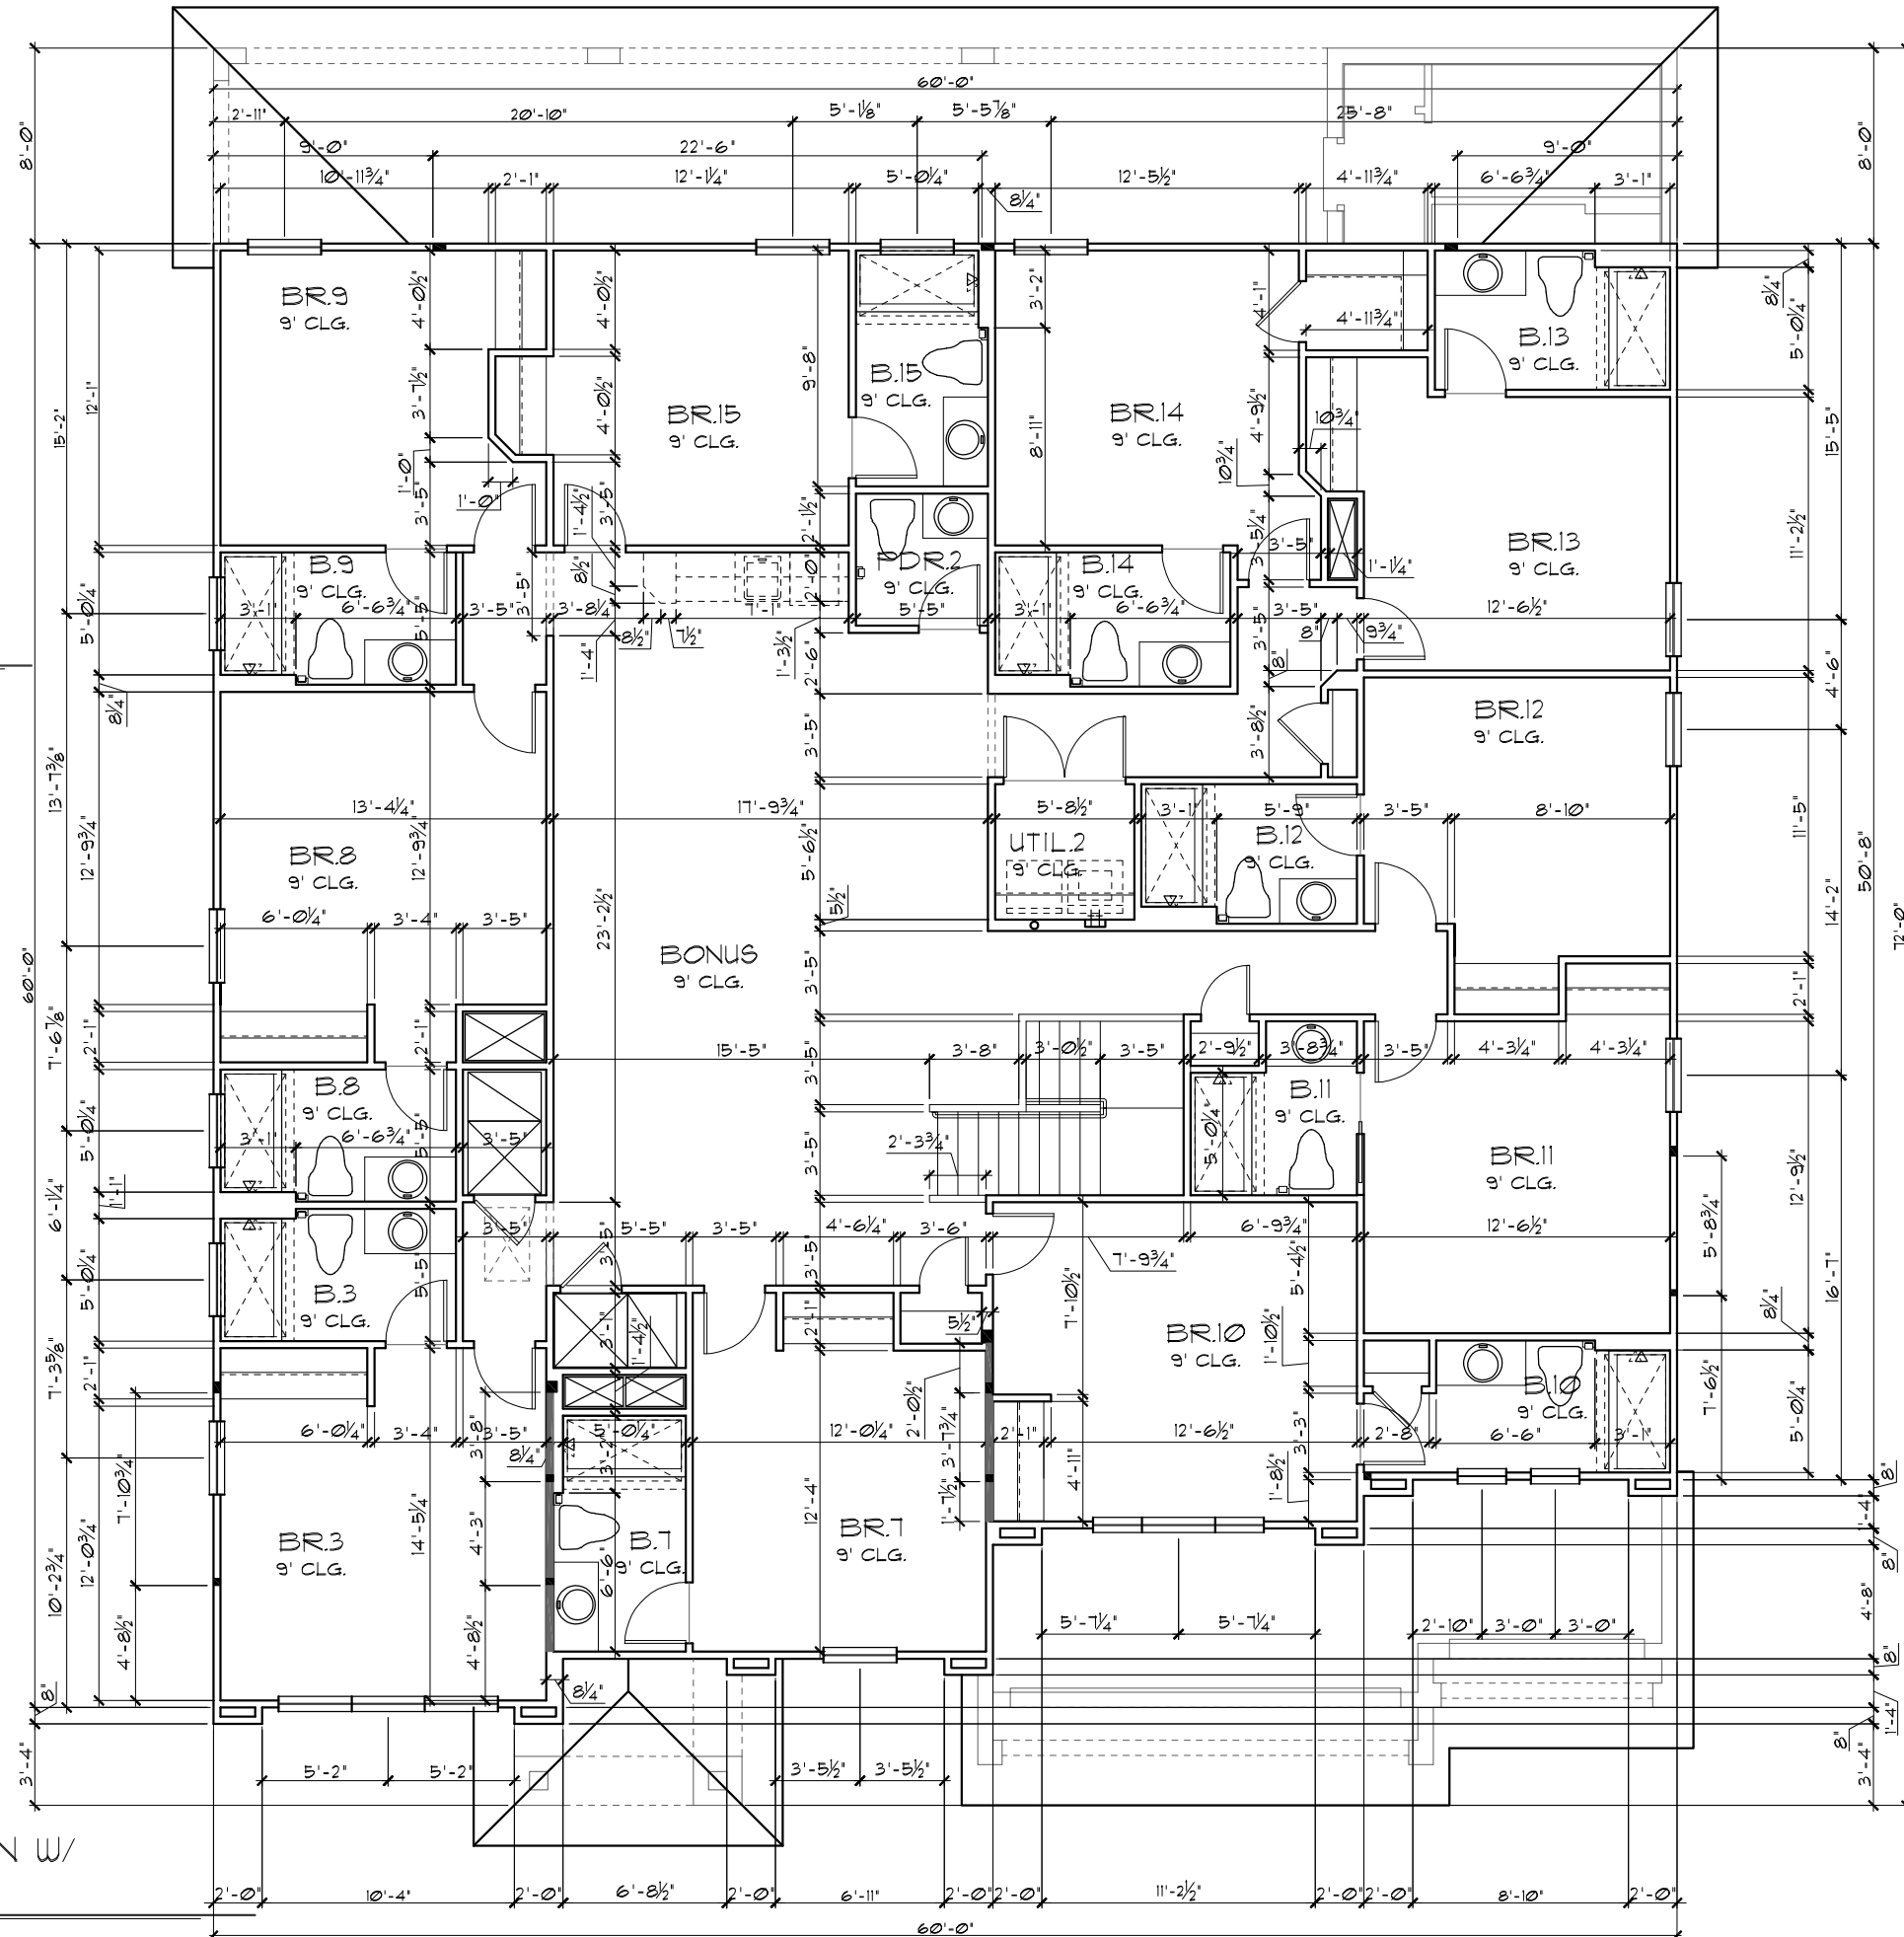 

THIS STRUCTURE IS DESIGNED TO WITHSTAND 140 MPH WINDS PER THE 1st EDITION, 2020 OF THE FLORIDA BUILDING CODE RESIDENTIAL AND IS CERTIFIED AS SUCH

LOT: 0000, PARADISO GRANDE

PARADISO GRANDE
and designs are not to be copied
without permission from ParkSquare Homes.

WATERFALL PARADISO GRANDE



UPPER FLOOR PLAN W/ DIMENSIONS

**A DIVISION OF PARK SQUARE
ENTERPRISES, INC.
5200 Vineland Road, Suite 200
Orlando, Florida 32811
Phone: (407) 529 - 3000**

Engineering By:
DBE and C
MICHAEL A. THOMPSON
PE 47509
PHONE 407-721-2292

6374
DATE 04-09-2011
SCALE AS NOTED
DRAWN RDC
JOB 6374
SHEET
04B.0
OF SHEETS

- WET BAR OPT.
1/8"=1'-0" (11x17) 1/4"=1'-0" (22x34)

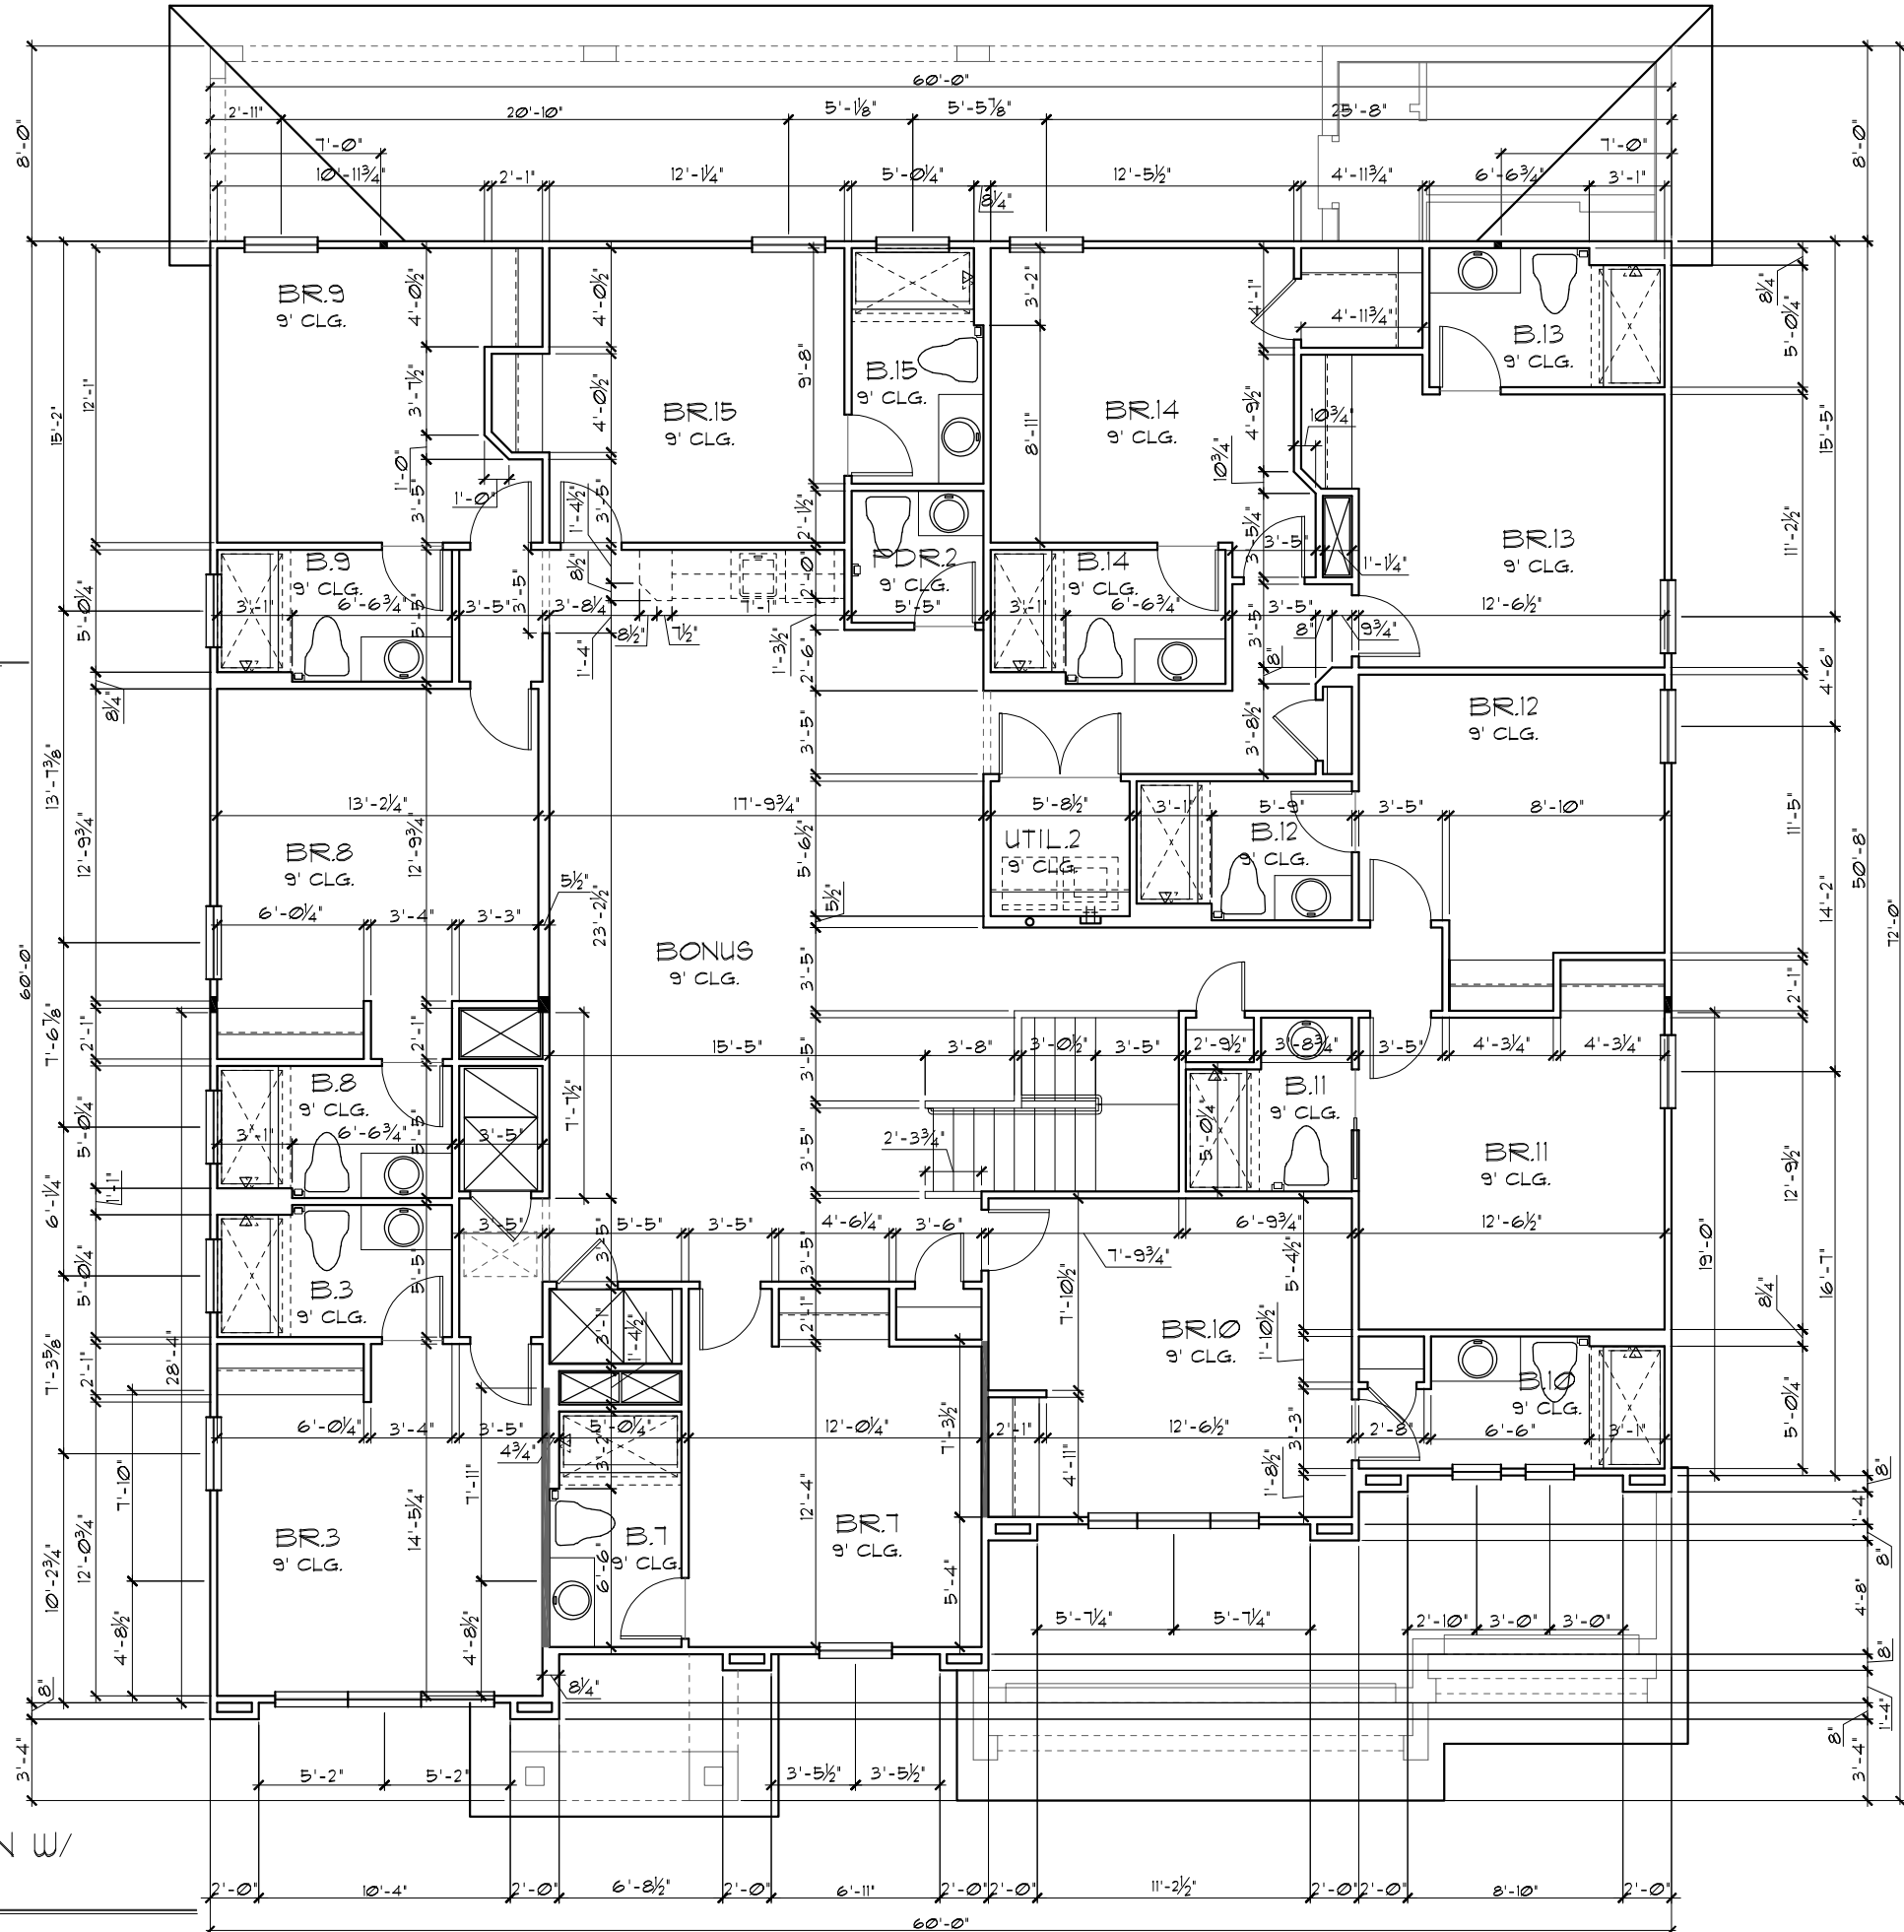 

UPPER FLOOR PLAN W/
DIMENSIONS "C"

$$1/8'' = 1' - 0'' \quad (11 \times 17) \quad 1/4'' = 1' - 0'' \quad (22 \times 34)$$

LOT: 0000, PARADISO GRANDE

© COPYRIGHT 2015 Park Square Homes hereby reserves its common law copyrights and other copyrights in these plans, ideas, and design. These plans, ideas and designs are not to be copied or changed in any manner or form whatsoever, nor are they to be assigned to any third party without first obtaining the express written permission from Park Square Homes.

WATERFALL PARADISO GRANDE	UPPER FLOOR PLAN W/ DIMENSIONS		A DIVISION OF PARK SQUARE ENTERPRISES, INC. 5200 Vineland Road, Suite 200 Orlando, Florida 32811 Phone: (407) 529 - 3000	Engineering By: DBE and C MICHAEL A. THOMPSON PE 47509 PHONE 407-721-2292	REVISIONS
	6374	DATE 04-09-00 SCALE AS NOTED DRAWN RD JOB 6374 SHEET 04C.C OF 04C.C			B

REVISIONS	B
Engineering By: DBE and C MICHAEL A. THOMPSON PE 47509 PHONE 407-721-2292	

A DIVISION OF PARK SQUARE
ENTERPRISES, INC.
5200 Vineland Road, Suite 200
Orlando, Florida 32811
Phone: (407) 529 - 3000

Park Square HOMES

UPPER FLOOR PLAN W/ DIMENSIONS

WATERFALL
PARADISO GRANDE

6374

DATE 04-09-

SCALE AS NOTE

DRAWN RE

JOB	63
-----	----

SHEET

04C (

OF SHEET

PER 7TH EDITION, 2020 FLORIDA BUILDING
RESIDENTIAL CODE

FLOOR: STRUCTURE	-----	1 PSF
CEILINGS	-----	3 PSF
MECH/ELEC	-----	5 PSF
PARTITIONS	-----	5 PSF

ROOF:	SHEATHING	-----	5 PSF
	STRUCTURE	-----	7 PSF
	CEILINGS	-----	3 PSF
	MECH/ELEC	-----	5 PSF
	TOTAL	-----	20 PSF

RESIDENTIAL FLOOR: ----- 40 PSF
UNINHABITABLE ATTIC
WITHOUT STORAGE: ----- 10 PSF
UNINHABITABLE ATTIC

ROOMS OTHER THAN		
SLEEPING ROOM:	-----	40 PSF
SLEEPING ROOM:	-----	30 PSF
STAIR LIVE LOAD:	-----	40 PSF
BALCONIES:	-----	40 PSF
PASSANGER VEHICLE GARAGE:	-----	50 PSF

MINIMUM ROOF LIVE LOAD (PSF)
TRIBUTARY LOADED AREA (SQ. FT.)
FOR ANY STRUCTURAL MEMBER

ROOF SLOPE	0-200	201-600	OVER 600
0:12 < 4:12	20	16	12
≥ 4:12 < 12:12	16	14	12
≥ 12:12	12	12	12

PER 11TH EDITION, 2020 FLORIDA BUILDING
RESIDENTIAL CODE

1. BASIC WIND SPEED: -----140 MPH
2. RISK CATEGORY ----- II
3. WIND EXPOSURE: ----- B
4. BUILDING TYPE: ----- V B
5. ENCLOSURE CLASSIFICATION -- +/- .18, INCLUDED
INTERNAL PRESSURE IN NOTE #6
COEFFICIENT:
6. COMPONENT / CLADDING ----- SEE PLAN
DESIGN WIND PRESSURE:

+	XXX	DESIGN WIND PRESSURE 1AW FLA
-	XXX	RESIDENTIAL CODE, SECTION R301

GENERAL NOTES

1. PROVIDE RECESS HOT & COLD WATER WITH DRAIN @ WASHER SPACE.
2. VENT DRYER THRU ROOF.
3. PROVIDE COLD WATER LINE FOR ICE MAKER LINE @ REF. SPACE.
4. DO NOT SCALE PRINTS! CONSTRUCTION TO BE FROM CALCULATED DIMENSIONS ONLY. ANY DISCREPANCIES OR ERRORS TO BE REPORTED PROMPTLY TO SUPERVISOR FOR CLARIFICATION.
5. MECHANICAL EQUIPMENT LOCATION TO BE DETERMINED BY COMMUNITY STANDARDS AND APPLICABLE COUNTY CODES.
6.  DENOTES CONC. BLOCK WALL HGT. @ N/A
 DENOTES CONC. BLOCK WALL HGT. @ N/A
7. REFER TO TYPICAL DETAIL SHEET FOR EXTERIOR WALL FINISH SPECIFICATIONS
8. REFER TO DETAIL SHEETS FOR FLASHING REQUIREMENTS AT ALL WOOD TO MASONRY INTERFACES
9. ANCHOR THE CONDENSER UNIT TO SLAB PER CODE: M 1307.1 - M1307.2


ALL INTER. FIRST FLOOR CEILINGS AT
12'-0" UNLESS NOTED OTHERWISE.

ALL INTER. SECOND FLOOR CEILINGS AT
9'-0" UNLESS NOTED OTHERWISE.

NOTE: 1. DOOR FROM HOUSE TO GARAGE MUST BE SOLID WOOD DOOR NO LESS THEN 1 3/8" IN THICKNESS, SOLID OR HONEYCOMB CORE STEEL DOORS NOT LESS THAN 1 3/8" THICK, OR 20MIN. FIRE RATED IAW R302.5

SH3050	33 1/2" H. X 30" W.	MIN. NET CLEAR OPENING 5.7 SQFT
SH3050	60 1/8" H. X 35 3/4" W. R.O.	

- ALL EMERGENCY ESCAPE WINDOW SILLS TO BE NOT MORE THAN 44" MIN. AFF. - R310.2 - FBCR (2020)
- WINDOWS SILLS LOCATED LESS THAN 24" ABOVE FINISH FLOOR AND GREATER THAN 12" FINISHED GRADE MUST COMPLY WITH FBCR 310.2

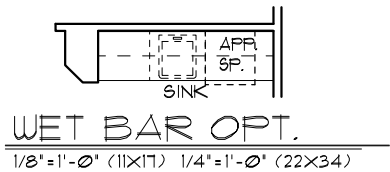


NOTE: TEMPERED GLAZING IS REQUIRED AT ALL HAZARDOUS LOCATIONS AS DEFINED IN FBC R308.4

GUARDRAILS & HANDRAILS	200 P&F
GUARDRAIL IN - FILL COMPONENTS	50 P&F
STAIRS	40 P&F

GUARDRAILS & HANDRAILS	200 PSF
GUARDRAIL IN - FILL COMPONENTS	50 PSF
PER FBC R312 - R312.12 & R312.13 & R312.18	
GUARDRAILS HEIGHT	36" MIN.
HANDRAIL HEIGHT	34" MIN. TO 38" MAX.
GUARDRAIL OPENING LIMITATIONS	4' IN DIAMETER MAX.

NOTE:HANDRAIL CONTINUITY PER R311.182.2.
HANDRAILS FOR STAIRS SHALL BE CONTINUOUS FOR FULL LENGTH OF THE FLIGHT, FROM A POINT DIRECTLY ABOVE THE TOP RISER OF THE FLIGHT TO A POINT DIRECTLY ABOVE THE LOWEST RISER OF THE FLIGHT. HANDRAIL ENDS SHALL BE RETURNED OR SHALL TERMINATE IN NEWEL POST OR SAFETY TERMINALS. HANDRAILS ADJACENT TO A WALL SHALL HAVE A SPACE OF NO LESS THAN 1 1/2"(38MM) BETWEEN THE WALL AND THE HANDRAIL.

UPPER FLOOR PLAN NOTES "C"
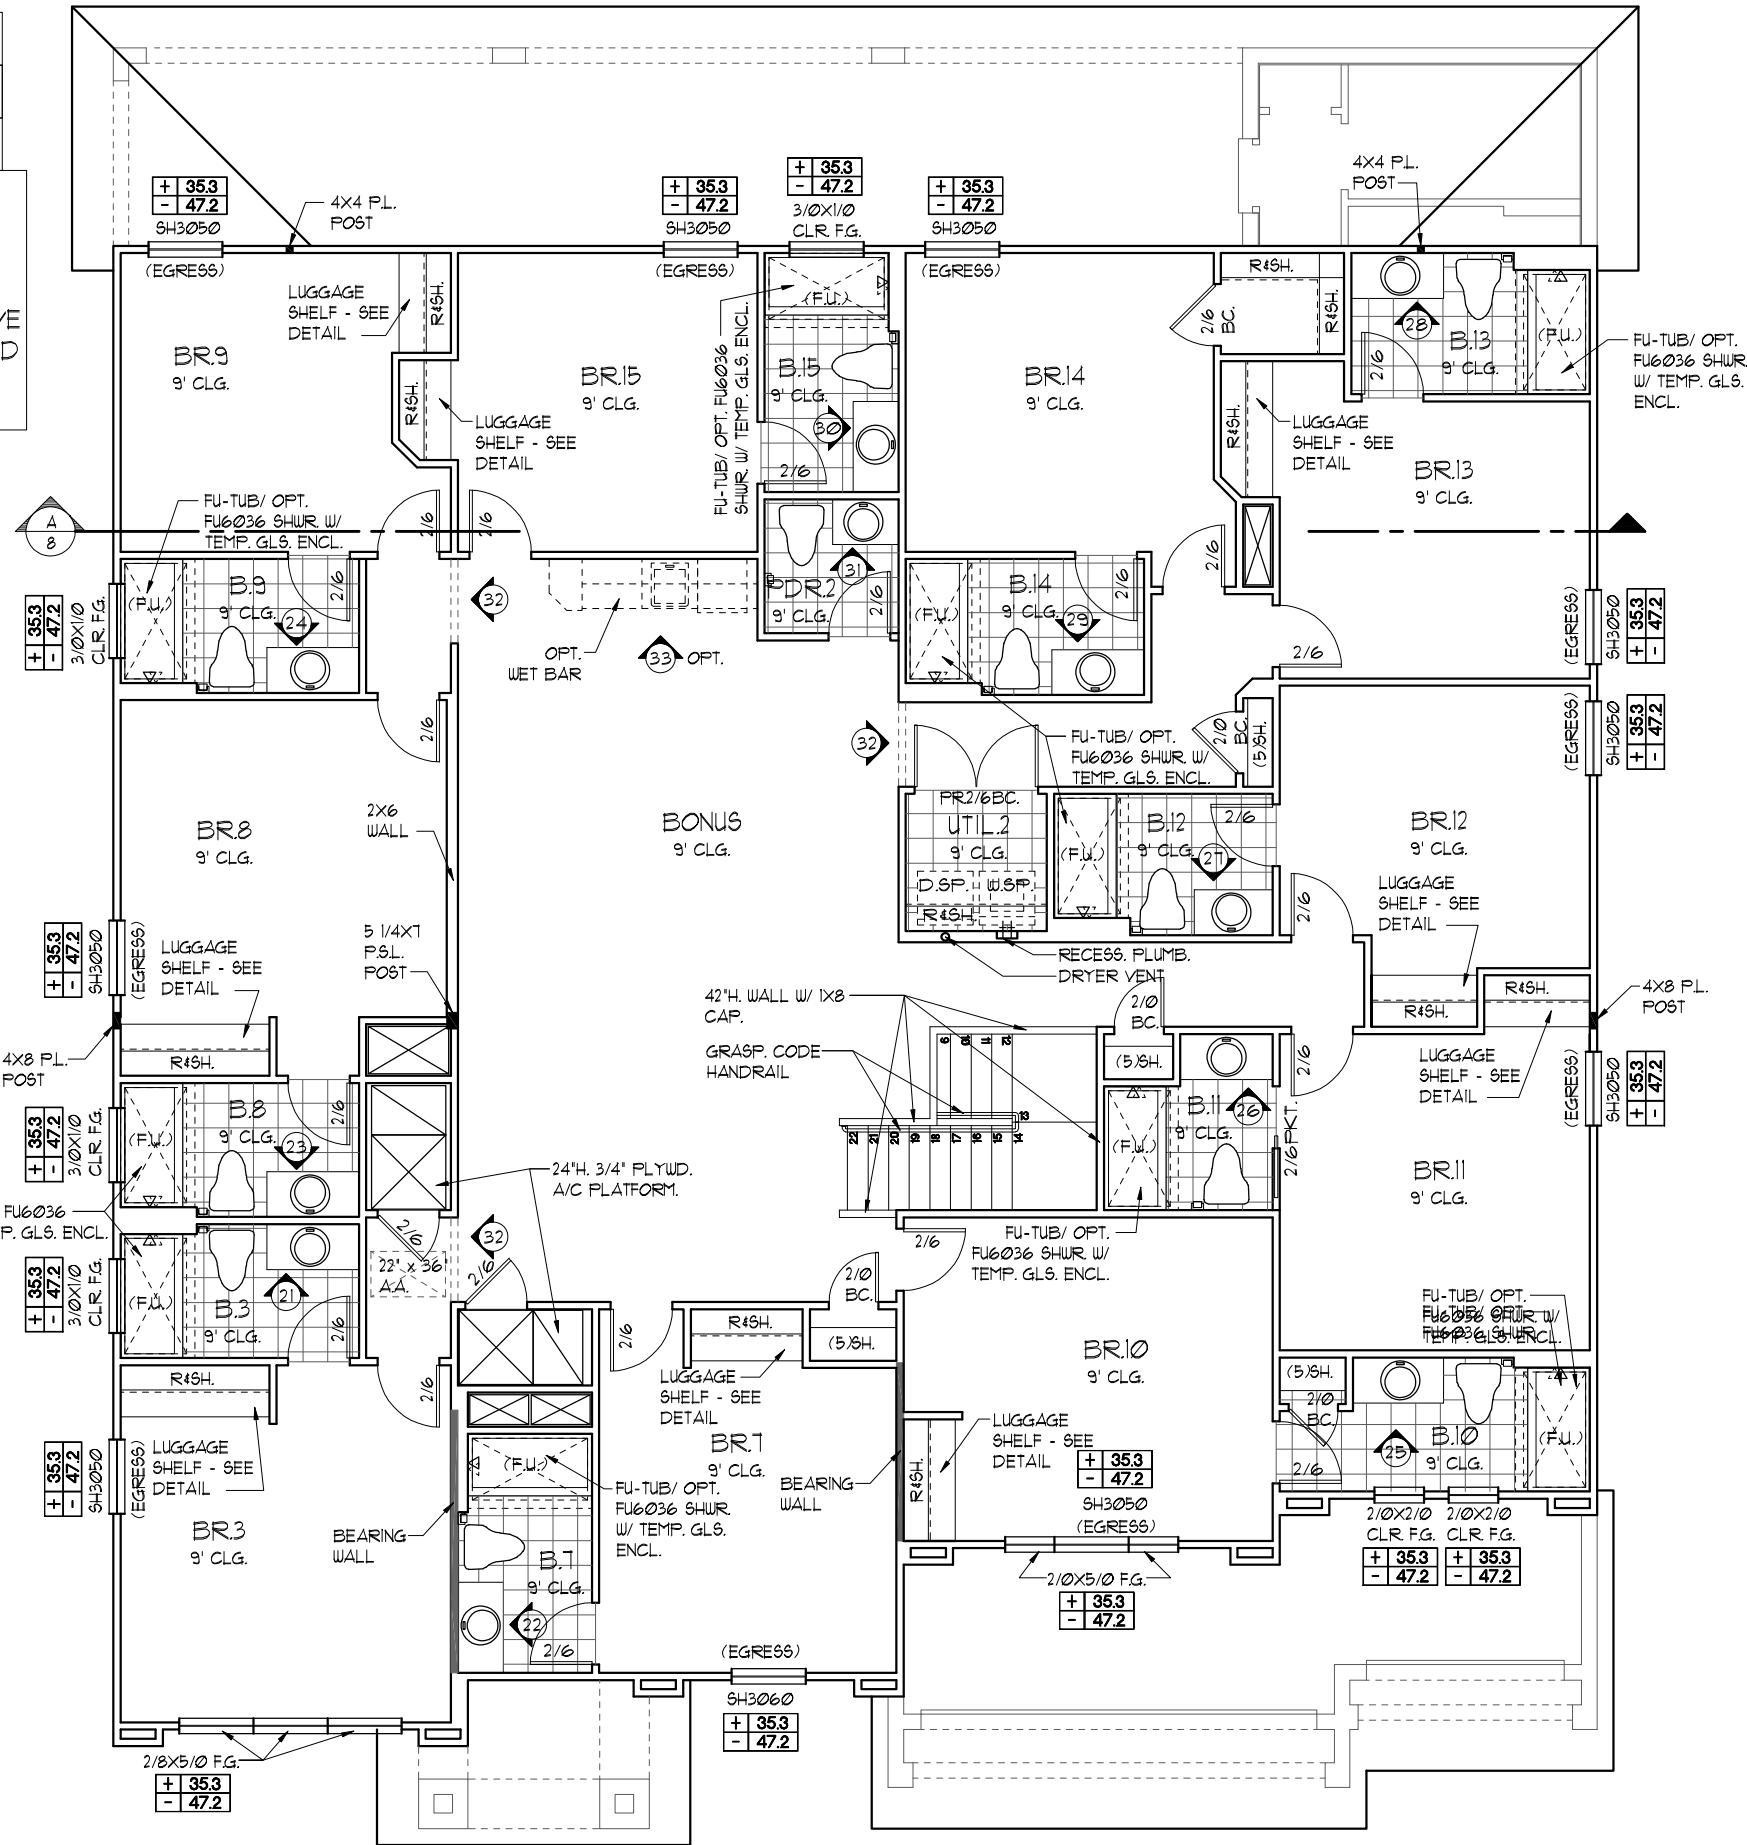
$$1/8^* = 1^* - \emptyset^* \quad (11 \times 17) \quad 1/4^* = 1^* - \emptyset^* \quad (22 \times 34)$$


NOTE: ALL INTERIOR DOORS ON THIS FLOOR TO BE: 6'-8" U.N.O. - VERIFY WITH COLOR SHEET.

PARADISO GRANDE

Engineering By: DBE and C MICHAEL A. THOMPSON PE 47509 PHONE 407-721-2292	REVISIONS	B

**A DIVISION OF PARK SQUARE
ENTERPRISES, INC.
5200 Vineland Road, Suite 200
Orlando, Florida 32811
Phone: (407) 529 - 3000**

FLOOR PLAN W/ NOTES

WATERFALL

PARADISO GRANDE

6374

DATE 04-09-2

SCALE AS NOTED

DRAWN RDC

JOB	6374
-----	------

SHEET

05C.0
OF SHEETS



- EXTERIOR FINISH NOTES

1. LATH TO BE ATTACHED IAW R703.1.1 OF THE 11TH EDITION, FBCR 2020
2. PLASTERING TO BE WITH PORTLAND CEMENT, INSTALLED IAW R703.1.2 OF THE 11TH EDITION, FBCR 2020
3. WEEP SCREED TO BE INSTALLED IAW R703.1.2.1 OF THE 11TH EDITION, FBCR 2020
4. WATER RESISTANT BARRIER TO BE INSTALLED IAW R703.1.3 OF THE 11TH EDITION, FBCR 2020
5. 'ZIP SYSTEMS' WALL SHEATHING MAY BE USED AS AN ALTERNATIVE FOR WALL SHEATHING AND VAPOR BARRIER, ON EXTERIOR WALLS.



LOT: 0000 BABIES CRANE

LEU: 0000, PARADISO GRANDE
 Park Square Homes hereby reserves its common law copyrights and other copyrights in these plans, ideas and design. These plans, ideas and design are not to be copied or changed in any manner or form whatsoever, nor are they to be assigned to any third party without first obtaining the express written permission from Park Square Homes.
 © COPYRIGHT 2015 PARADISO GRANDE

and designs are not to be copied
without permission from Park Square Homes.

WATERPALL

PARADISO GRANDE

EXTERIOR ELEVATION "A" FRONT AND REAR

**Park
Square
HOMES**

ENTERPRISES, INC.
5200 Vineland Road, Suite 200
Orlando, Florida 32811
Phone: (407) 529 - 3000

DBE and C
MICHAEL A. THOMPSON
PE 47509
PHONE 407-721-2292

CTIONS	BY

EXTERIOR FINISH NOTES

1. LATH TO BE ATTACHED IAW R703.1.1 OF THE 11TH EDITION, FBCR 2020
2. PLASTERING TO BE WITH PORTLAND CEMENT, INSTALLED IAW R703.1.2 OF THE 11TH EDITION, FBCR 2020
3. WEEP SCREED TO BE INSTALLED IAW R703.1.2.1 OF THE 11TH EDITION, FBCR 2020
4. WATER RESISTANT BARRIER TO BE INSTALLED IAW R703.1.3 OF THE 11TH EDITION, FBCR 2020
5. 'ZIP SYSTEMS' WALL SHEATHING MAY BE USED AS AN ALTERNATIVE FOR WALL SHEATHING AND VAPOR BARRIER, ON EXTERIOR WALLS.



FRONT ELEVATION "B"

1/8"=1'-0" (11X17) 1/4"=1'-0" (22X34)



REAR ELEVATION


1/8"=1'-0" (11X17) 1/4"=1'-0" (22X34)

THIS STRUCTURE IS DESIGNED TO WITHSTAND 140 MPH WINDS PER THE 11TH EDITION, 2020 OF THE FLORIDA BUILDING CODE RESIDENTIAL AND IS CERTIFIED AS SUCH

LOT: 0000, PARADISO GRANDE

© COPYRIGHT 2015 Park Square Homes hereby reserves its common law copyrights and other copyrights in these plans, ideas, and design. These plans, ideas, and designs are not to be copied or changed in any manner or form whatsoever, nor are they to be assigned to any third party without first obtaining the express written permission from Park Square Homes.

REVISIONS		BY
Engineering By:		DBE and C
MICHAEL A. THOMPSON		PE 47509
PHONE 407-721-2292		
A DIVISION OF PARK SQUARE ENTERPRISES, INC.		
5200 Vineland Road, Suite 200		
Orlando, Florida 32811		
Phone: (407) 529 - 3000		
Park Square HOMES		
EXTERIOR ELEVATION "B"		
FRONT AND REAR		
WATERFALL		
PARADISO GRANDE		
6374		
DATE	04-09-21	
SCALE	AS NOTED	
DRAWN	RDC	
JOB	6374	
SHEET	06B.0	
OF	SHEETS	

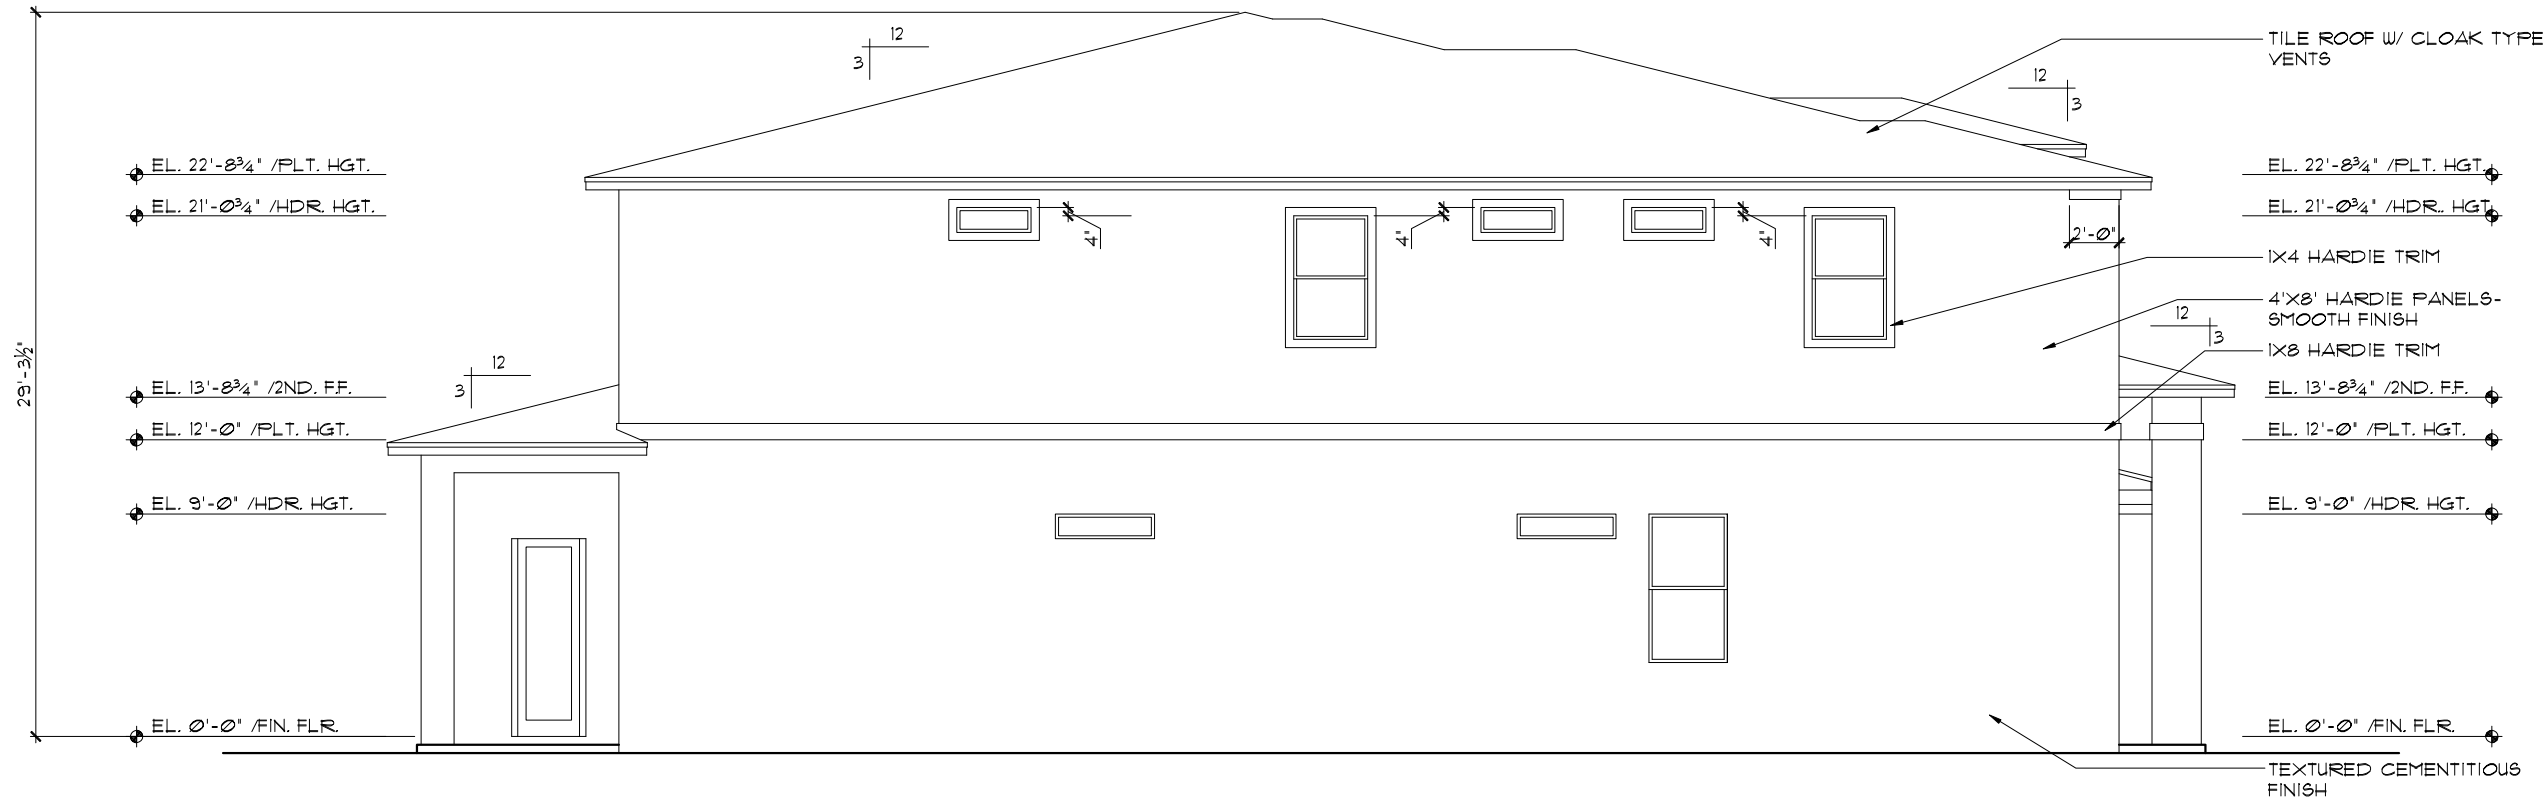

LEFT ELEVATION "B"

1/8"=1'-0" (11X17) 1/4"=1'-0" (22X34)

EXTERIOR FINISH NOTES

1. LATH TO BE ATTACHED IAW R103.1.1 OF THE 11TH EDITION, FBCR 2020
2. PLASTERING TO BE WITH PORTLAND CEMENT, INSTALLED IAW R103.1.2 OF THE 11TH EDITION, FBCR 2020
3. WEEP SCREED TO BE INSTALLED IAW R103.1.2.1 OF THE 11TH EDITION, FBCR 2020
4. WATER RESISTANT BARRIER TO BE INSTALLED IAW R103.1.3 OF THE 11TH EDITION, FBCR 2020
5. "ZIP SYSTEMS" WALL SHEATHING MAY BE USED AS AN ALTERNATIVE FOR WALL SHEATHING AND VAPOR BARRIER, ON EXTERIOR WALLS.



RIGHT ELEVATION "B"

1/8"=1'-0" (11X17) 1/4"=1'-0" (22X34)

THIS STRUCTURE IS DESIGNED TO WITHSTAND 140 MPH WINDS PER THE 11th EDITION, 2020 OF THE FLORIDA BUILDING CODE RESIDENTIAL AND IS CERTIFIED AS SUCH

LOT: 0000, PARADISO GRANDE


PARADISO GRANDE

© COPYRIGHT 2015 Park Square Homes hereby reserves its common law copyrights and other copyrights in these plans, ideas, and design. These plans, ideas and designs are not to be copied or changed in any manner or form whatsoever, nor are they to be assigned to any third party without the express written permission from Park Square Homes.

REVISIONS		BY
Engineering By:		DBE and C
		MICHAEL A. THOMPSON
		PE 47509
		PHONE 407-721-2292
A DIVISION OF PARK SQUARE ENTERPRISES, INC.		
5200 Vineland Road, Suite 200		
Orlando, Florida 32811		
Phone: (407) 529 - 3000		
Park Square HOMES		
WATERFALL		
PARADISO GRANDE		
6374		
DATE 04-09-21		
SCALE AS NOTED		
DRAWN RDC		
JOB 6374		
SHEET 07B.0		
OF SHEETS		


EXTERIOR ELEVATIONS "B"
LEFT AND RIGHT

- EXTERIOR FINISH NOTES
1. LATH TO BE ATTACHED IAW R103.1.1 OF THE 11TH EDITION, FBCR, 2020
 2. PLASTERING TO BE WITH PORTLAND CEMENT, INSTALLED IAW R103.1.2 OF THE 11TH EDITION, FBCR, 2020
 3. WEEP SCREED TO BE INSTALLED IAW R103.1.2.1 OF THE 11TH EDITION, FBCR, 2020
 4. WATER RESISTANT BARRIER TO BE INSTALLED IAW R103.1.3 OF THE 11TH EDITION, FBCR, 2020
 5. 'ZIP SYSTEMS' WALL SHEATHING MAY BE USED AS AN ALTERNATIVE FOR WALL SHEATHING AND VAPOR BARRIER, ON EXTERIOR WALLS.

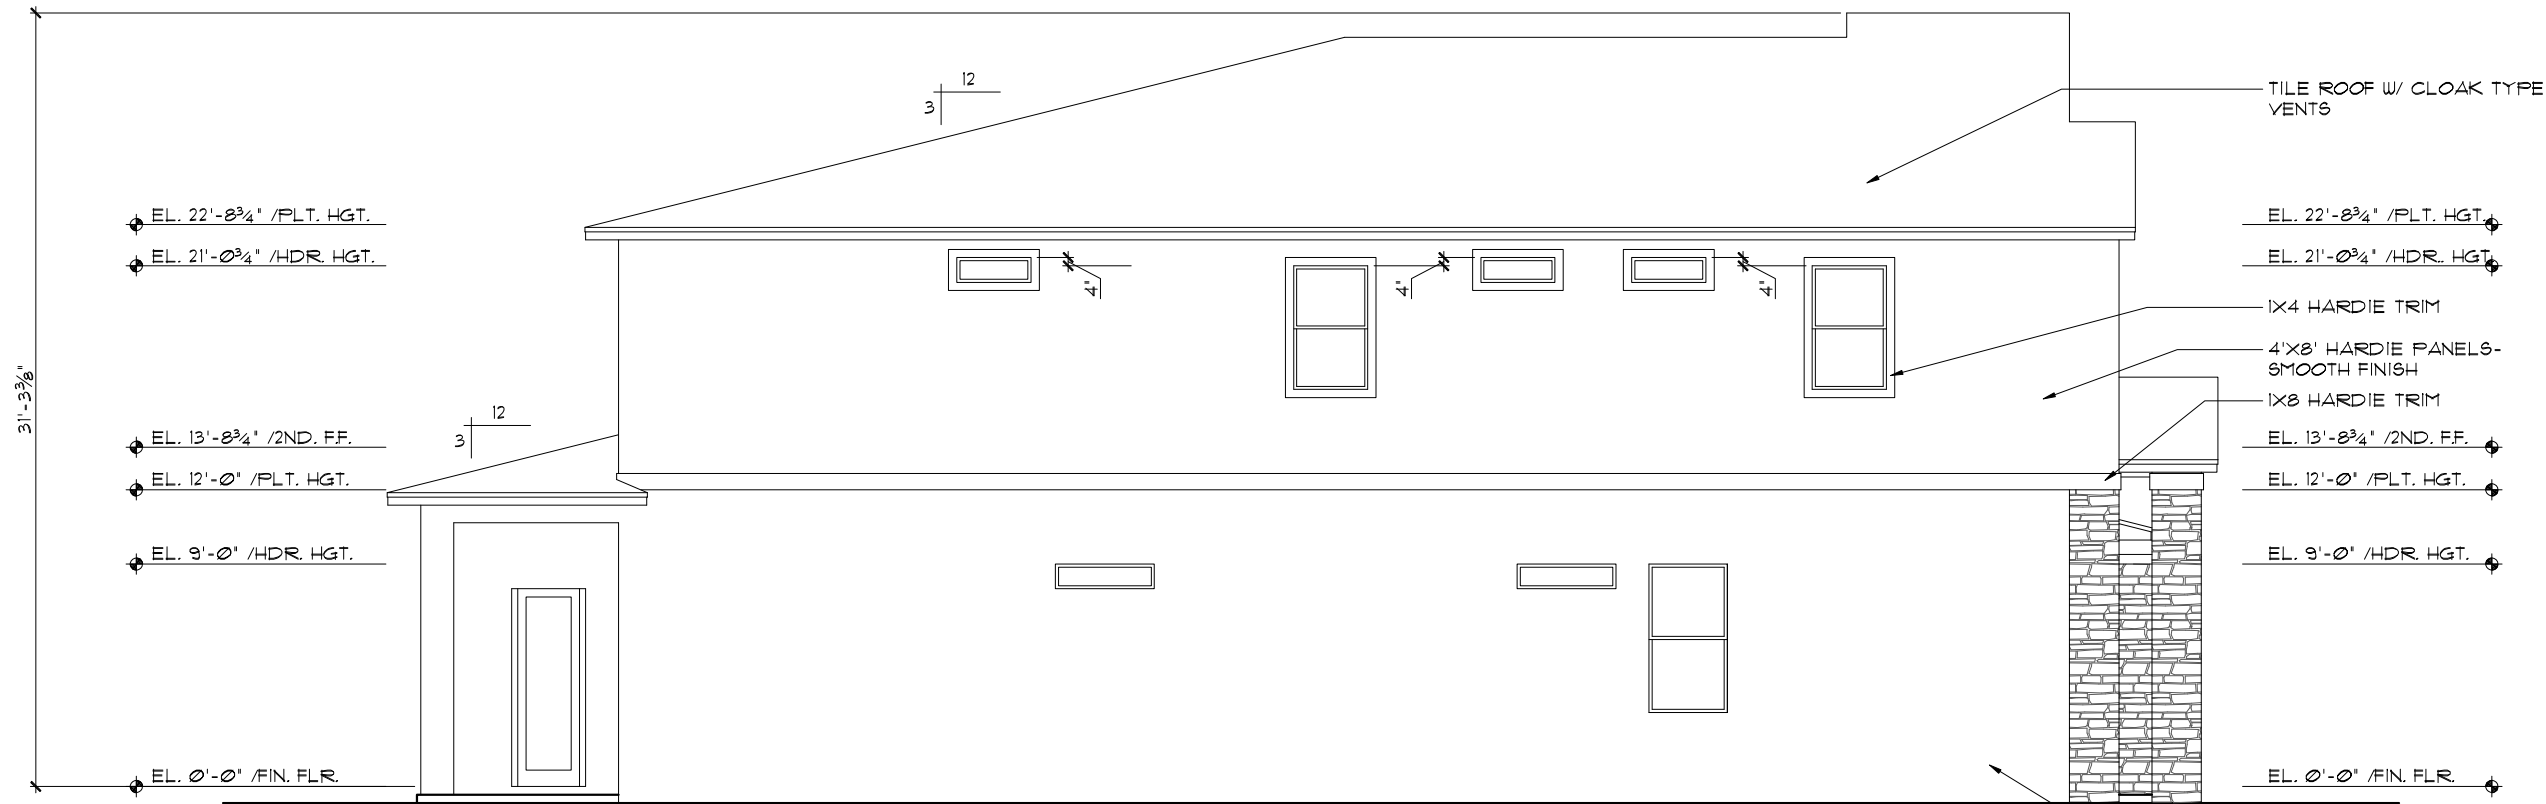

LEFT ELEVATION "C"

1/8"=1'-0" (11X17) 1/4"=1'-0" (22X34)

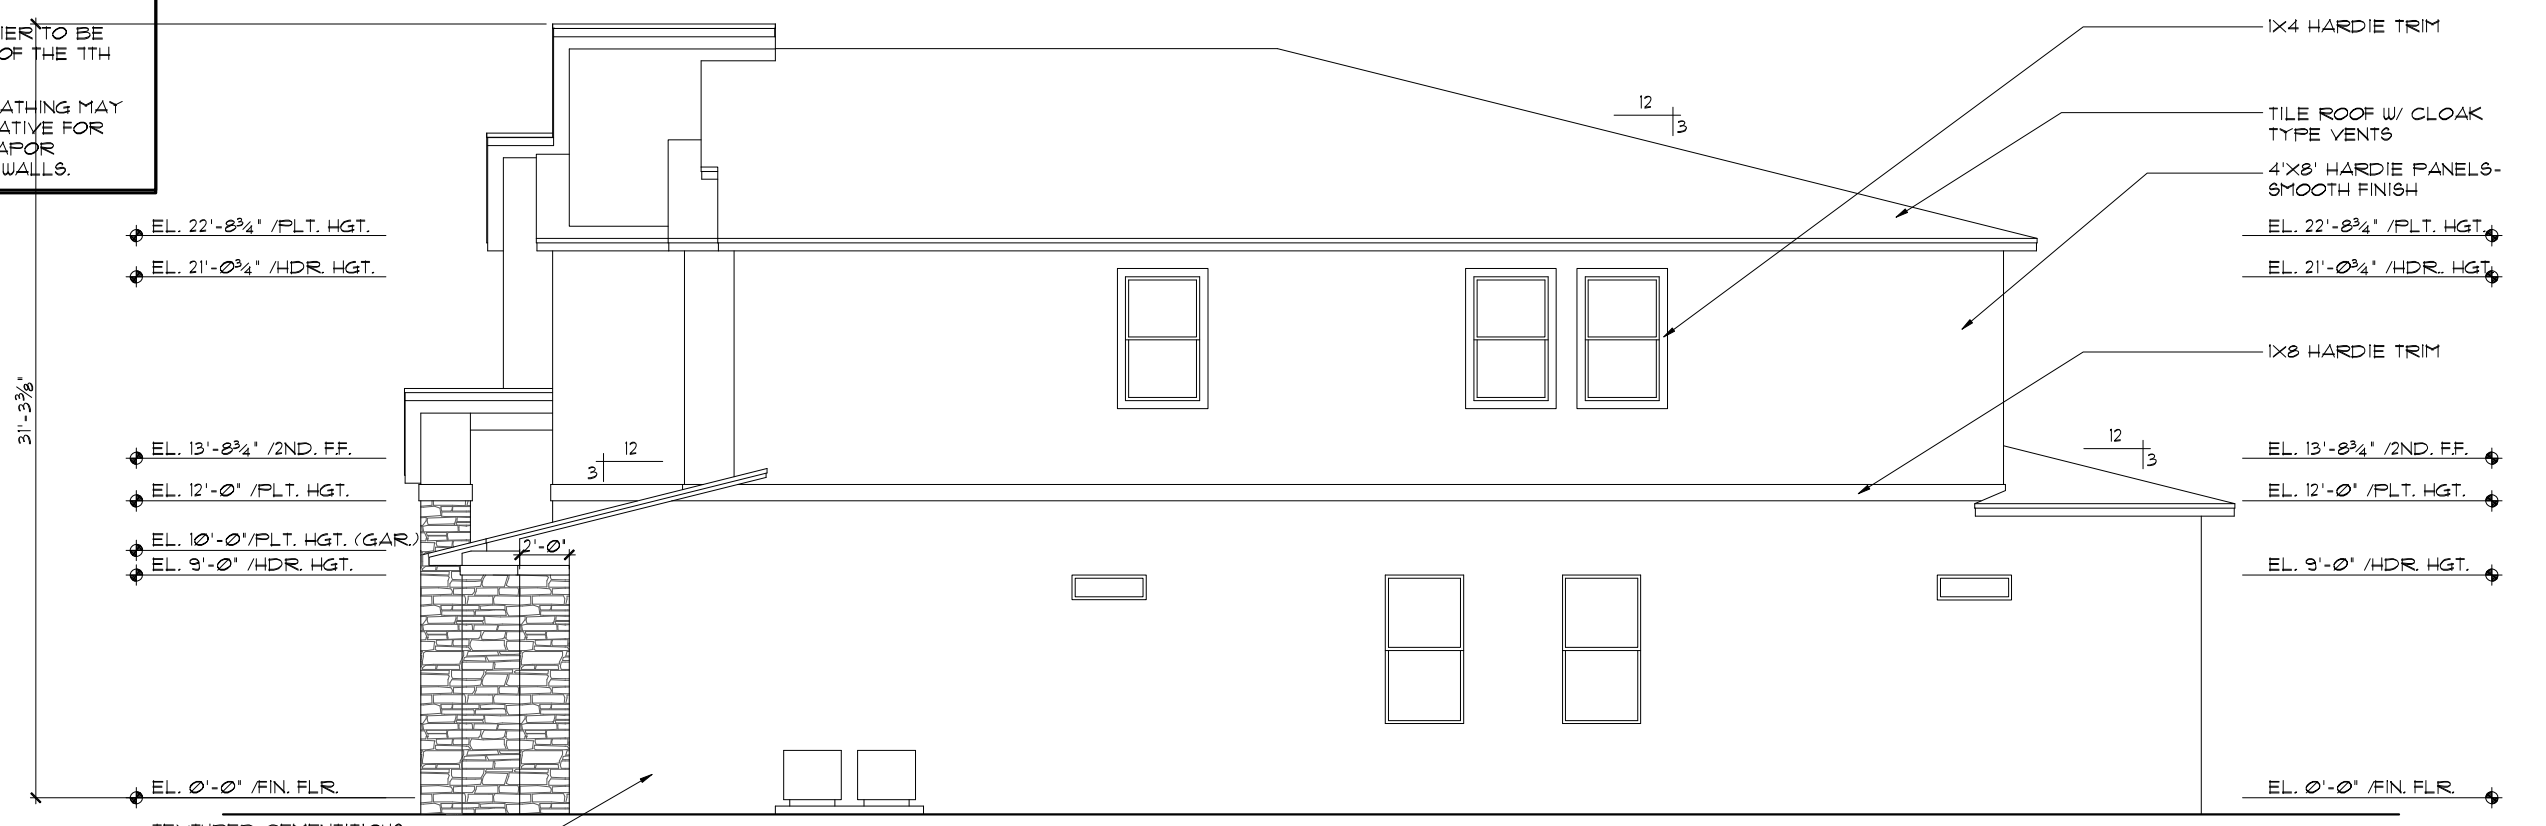

RIGHT ELEVATION "C"

1/8"=1'-0" (11X17) 1/4"=1'-0" (22X34)


THIS STRUCTURE IS DESIGNED TO WITHSTAND 140 MPH WINDS PER THE 11TH EDITION, 2020 OF THE FLORIDA BUILDING CODE RESIDENTIAL AND IS CERTIFIED AS SUCH

LOT: 0000, PARADISO GRANDE

PARADISO GRANDE


© COPYRIGHT 2015 Park Square Homes hereby reserves its common law copyrights and other copyrights in these plans, ideas, and design. These plans, ideas and designs are not to be copied or changed in any manner or form whatsoever, nor are they to be assigned to any third party without the express written permission from Park Square Homes.

REVISIONS		BY
Engineering By:		DBE and C
		MICHAEL A. THOMPSON
		PE 47509
		PHONE 407-721-2292
A DIVISION OF PARK SQUARE ENTERPRISES, INC.		
5200 Vineland Road, Suite 200		
Orlando, Florida 32811		
Phone: (407) 529 - 3000		
Park Square HOMES		
EXTERIOR ELEVATIONS "C"		
LEFT AND RIGHT		
WATERFALL		
PARADISO GRANDE		
6374		
DATE 04-09-21		
SCALE AS NOTED		
DRAWN RDC		
JOB 6374		
SHEET		
07C.0		
OF SHEETS		

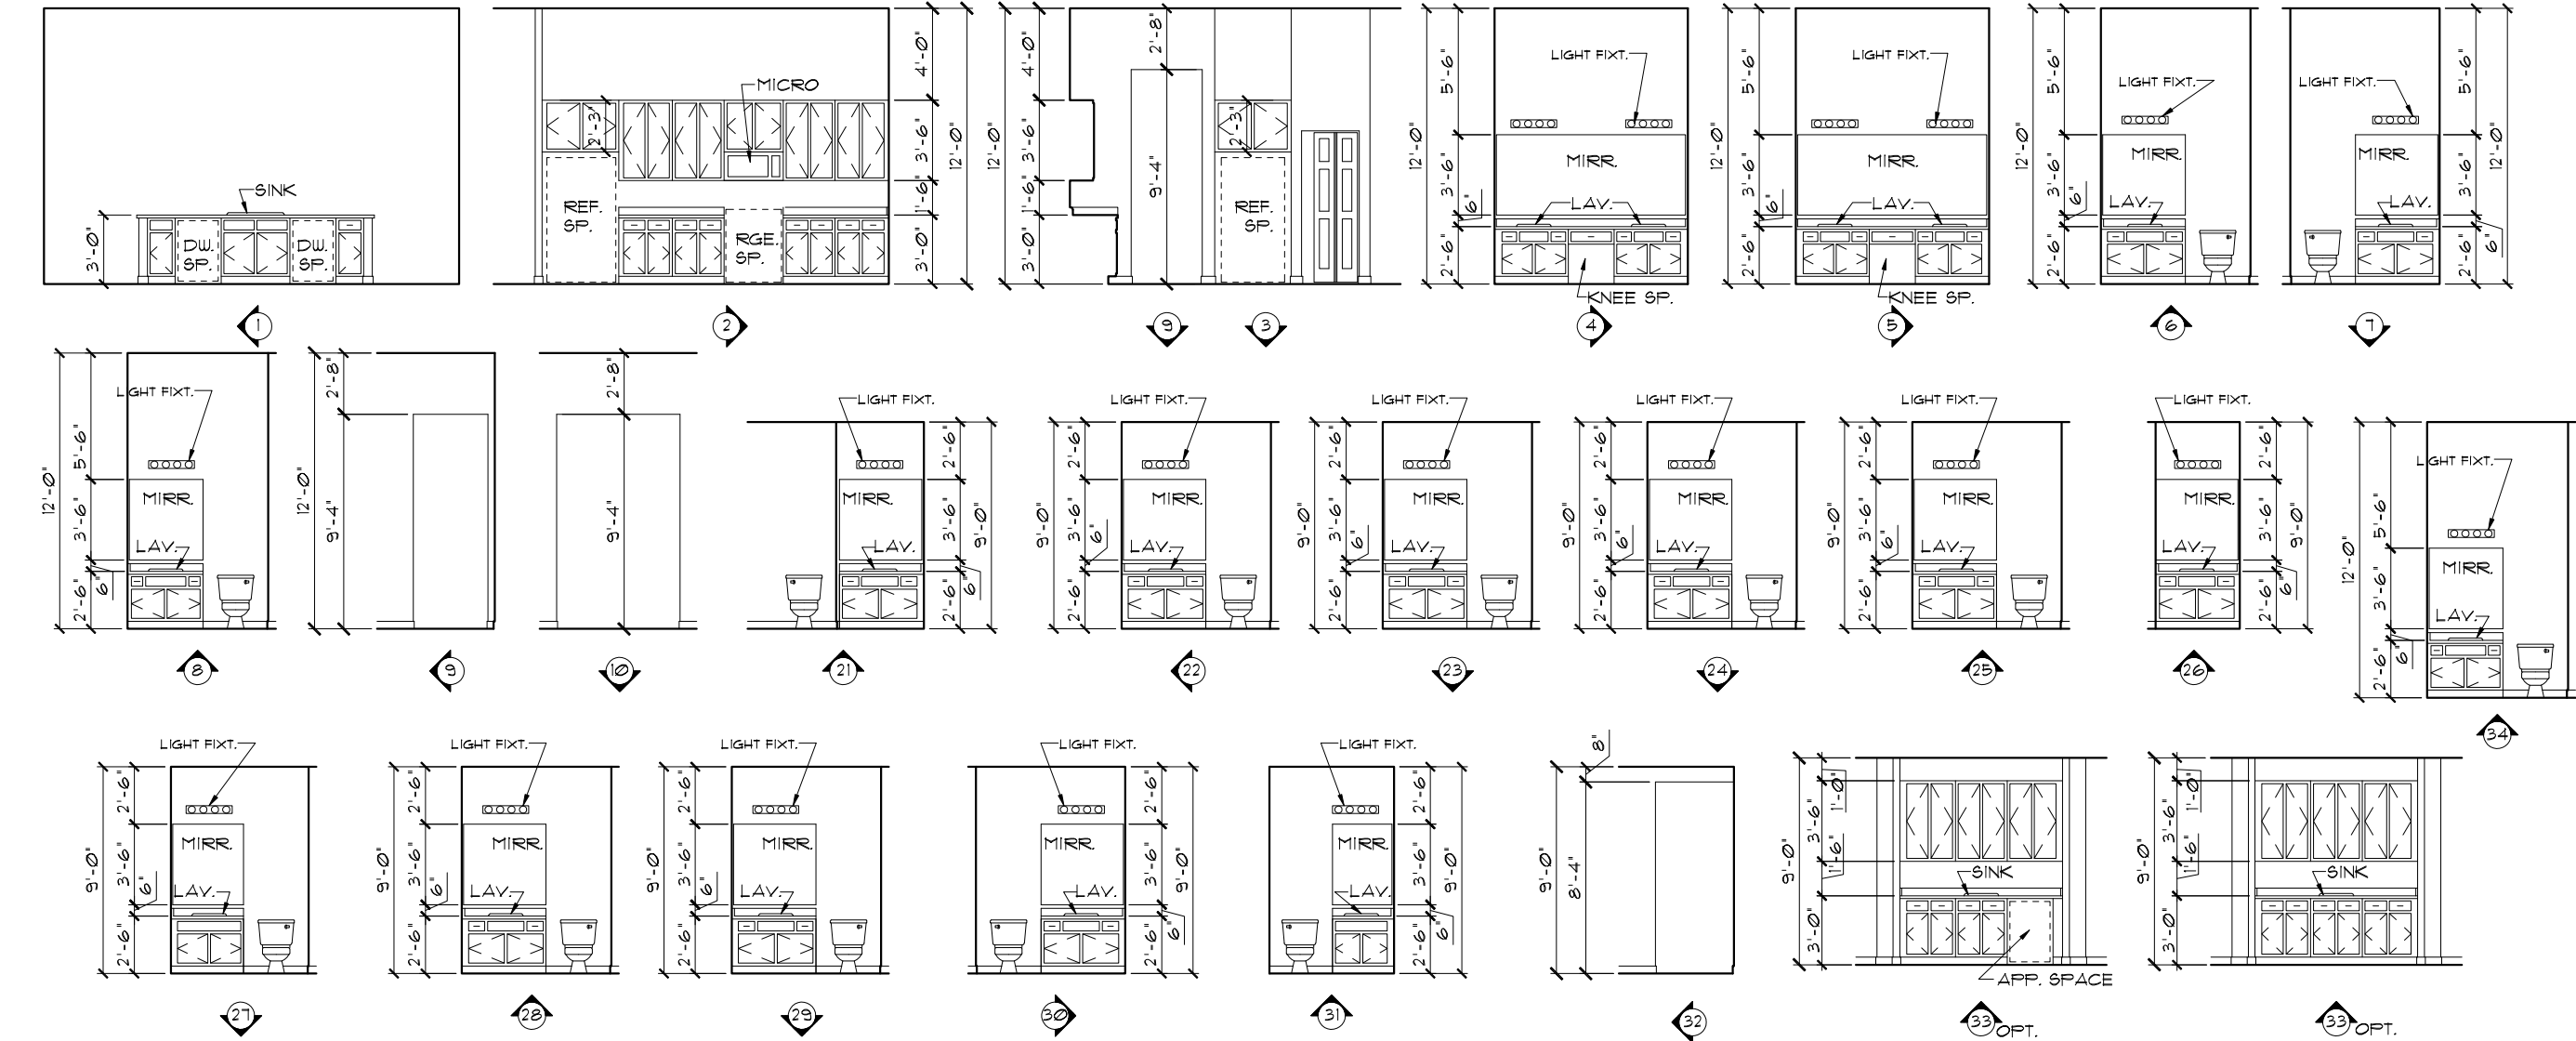


INTERIOR ELEVATIONS

1/8"=1'-0" (11X17) 1/4"=1'-0" (22X34)

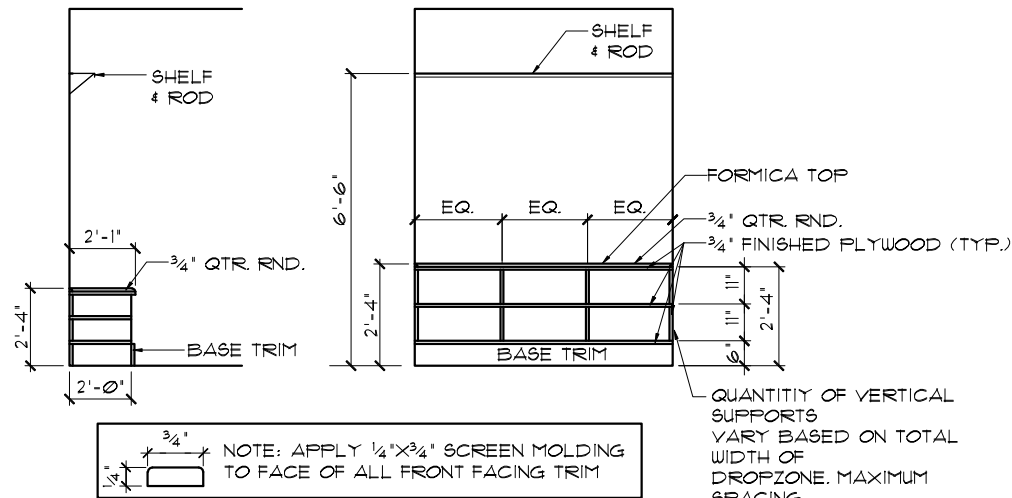

LUGGAGE SHELF DETAIL

1/8"=1'-0" (11X17) 1/4"=1'-0" (22X34)

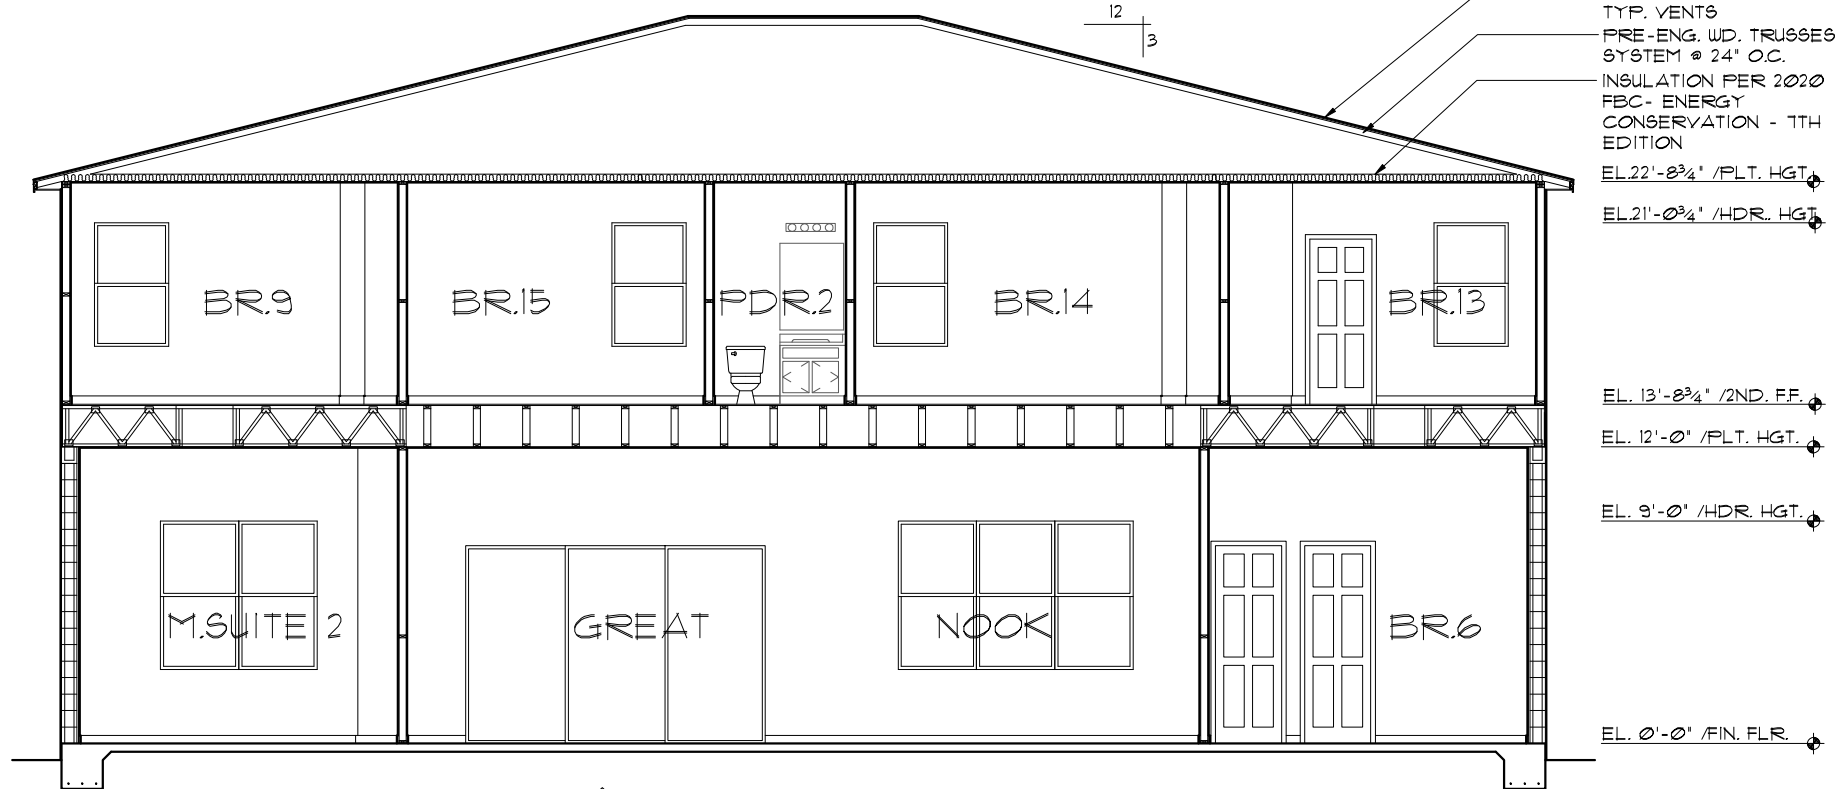

CROSS SECTION

1/8"=1'-0" (11X17) 1/4"=1'-0" (22X34)

THIS STRUCTURE IS DESIGNED TO WITHSTAND 140 MPH WINDS PER THE 1TH EDITION, 2020 OF THE FLORIDA BUILDING CODE RESIDENTIAL AND IS CERTIFIED AS SUCH

LOT: 0000, PARADISO GRANDE

CROSS SECTION / INTERIOR ELEVATIONS

WATERFALL

PARADISO GRANDE

6374

DATE 04-09-21
SCALE AS NOTED
DRAWN RDC
JOB 6374
SHEET 08 OF 8 SHEETS

Engineering By:
DBE and C
MICHAEL A. THOMPSON
PE 47509
PHONE 407-721-2292

A DIVISION OF PARK SQUARE
ENTERPRISES, INC.
5200 Vineland Road, Suite 200
Orlando, Florida 32811
Phone: (407) 529 - 3000

REVISIONS BY

Engineering By:
DBE and C
MICHAEL A. THOMPSON
PE 47509
PHONE 407-721-2292



A DIVISION OF PARK SQUARE
ENTERPRISES, INC.
5200 Vineland Road, Suite 200
Orlando, Florida 32811
Phone: (407) 529 - 3000

REVISIONS BY


12.) ALL DWELLING UNIT RECEPTACLE WILL BE IN ACCORDANCE WITH NFPA70-NEC2017 - ARTICLE 210-52

Section 250.50 requires a concrete-encased electrode to be connected to the grounding electrode system if it is present. Several states have modified this requirement to say a concrete-encased electrode must be used as a grounding electrode only if it is available. In those jurisdictions, if the footings or foundations have been poured before the electrical contractor arrives at the site, and a reinforcing rod is not available for use as a grounding electrode, then a grounding connection to the reinforcing rod is not required.

NOTE: THE FIRE ALARM SYSTEM WILL
CONSIST OF (1) FIRE ALARM CONTROL
PANEL - 32 ZONE GEMC-FW32CONVKT
WITH (1) SMOKE DETECTOR OVER FIRE
ALARM CONTROL PANEL.
ALL INSTALLATION FOR THIS
MACURCO CARBON MONOXIDE
DETECTOR CM-E14CONVENTIONAL
SMOKE DETECTION FIREWOLF FW2-S
SHALL BE INSTALLED PURSUANT THE
MANUFACTURE REQUIREMENTS AND
NEC 2017 CODE REQUIREMENTS

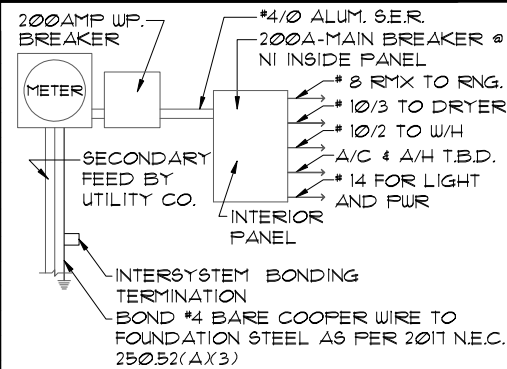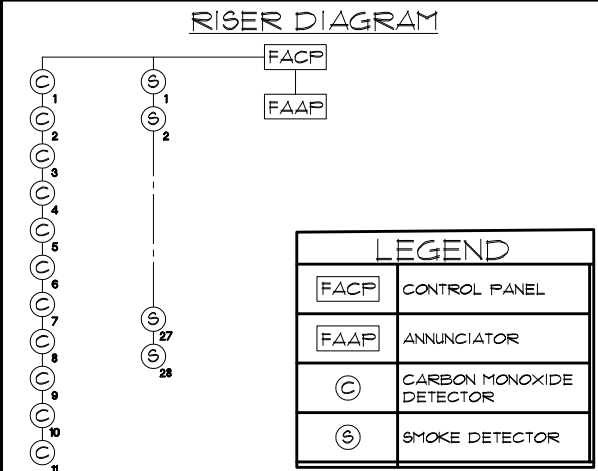

NOTE: N.T.S.
ELECTRICAL MATERIALS AND INSTALLATIONS SHALL COMPLY W/ APPLICABLE PROVISIONS OF THE NATIONAL ELEC. CODE 250.52(A)(1) TO (6), LOCAL CODES, AND THE LOCAL POWER COMPANY.

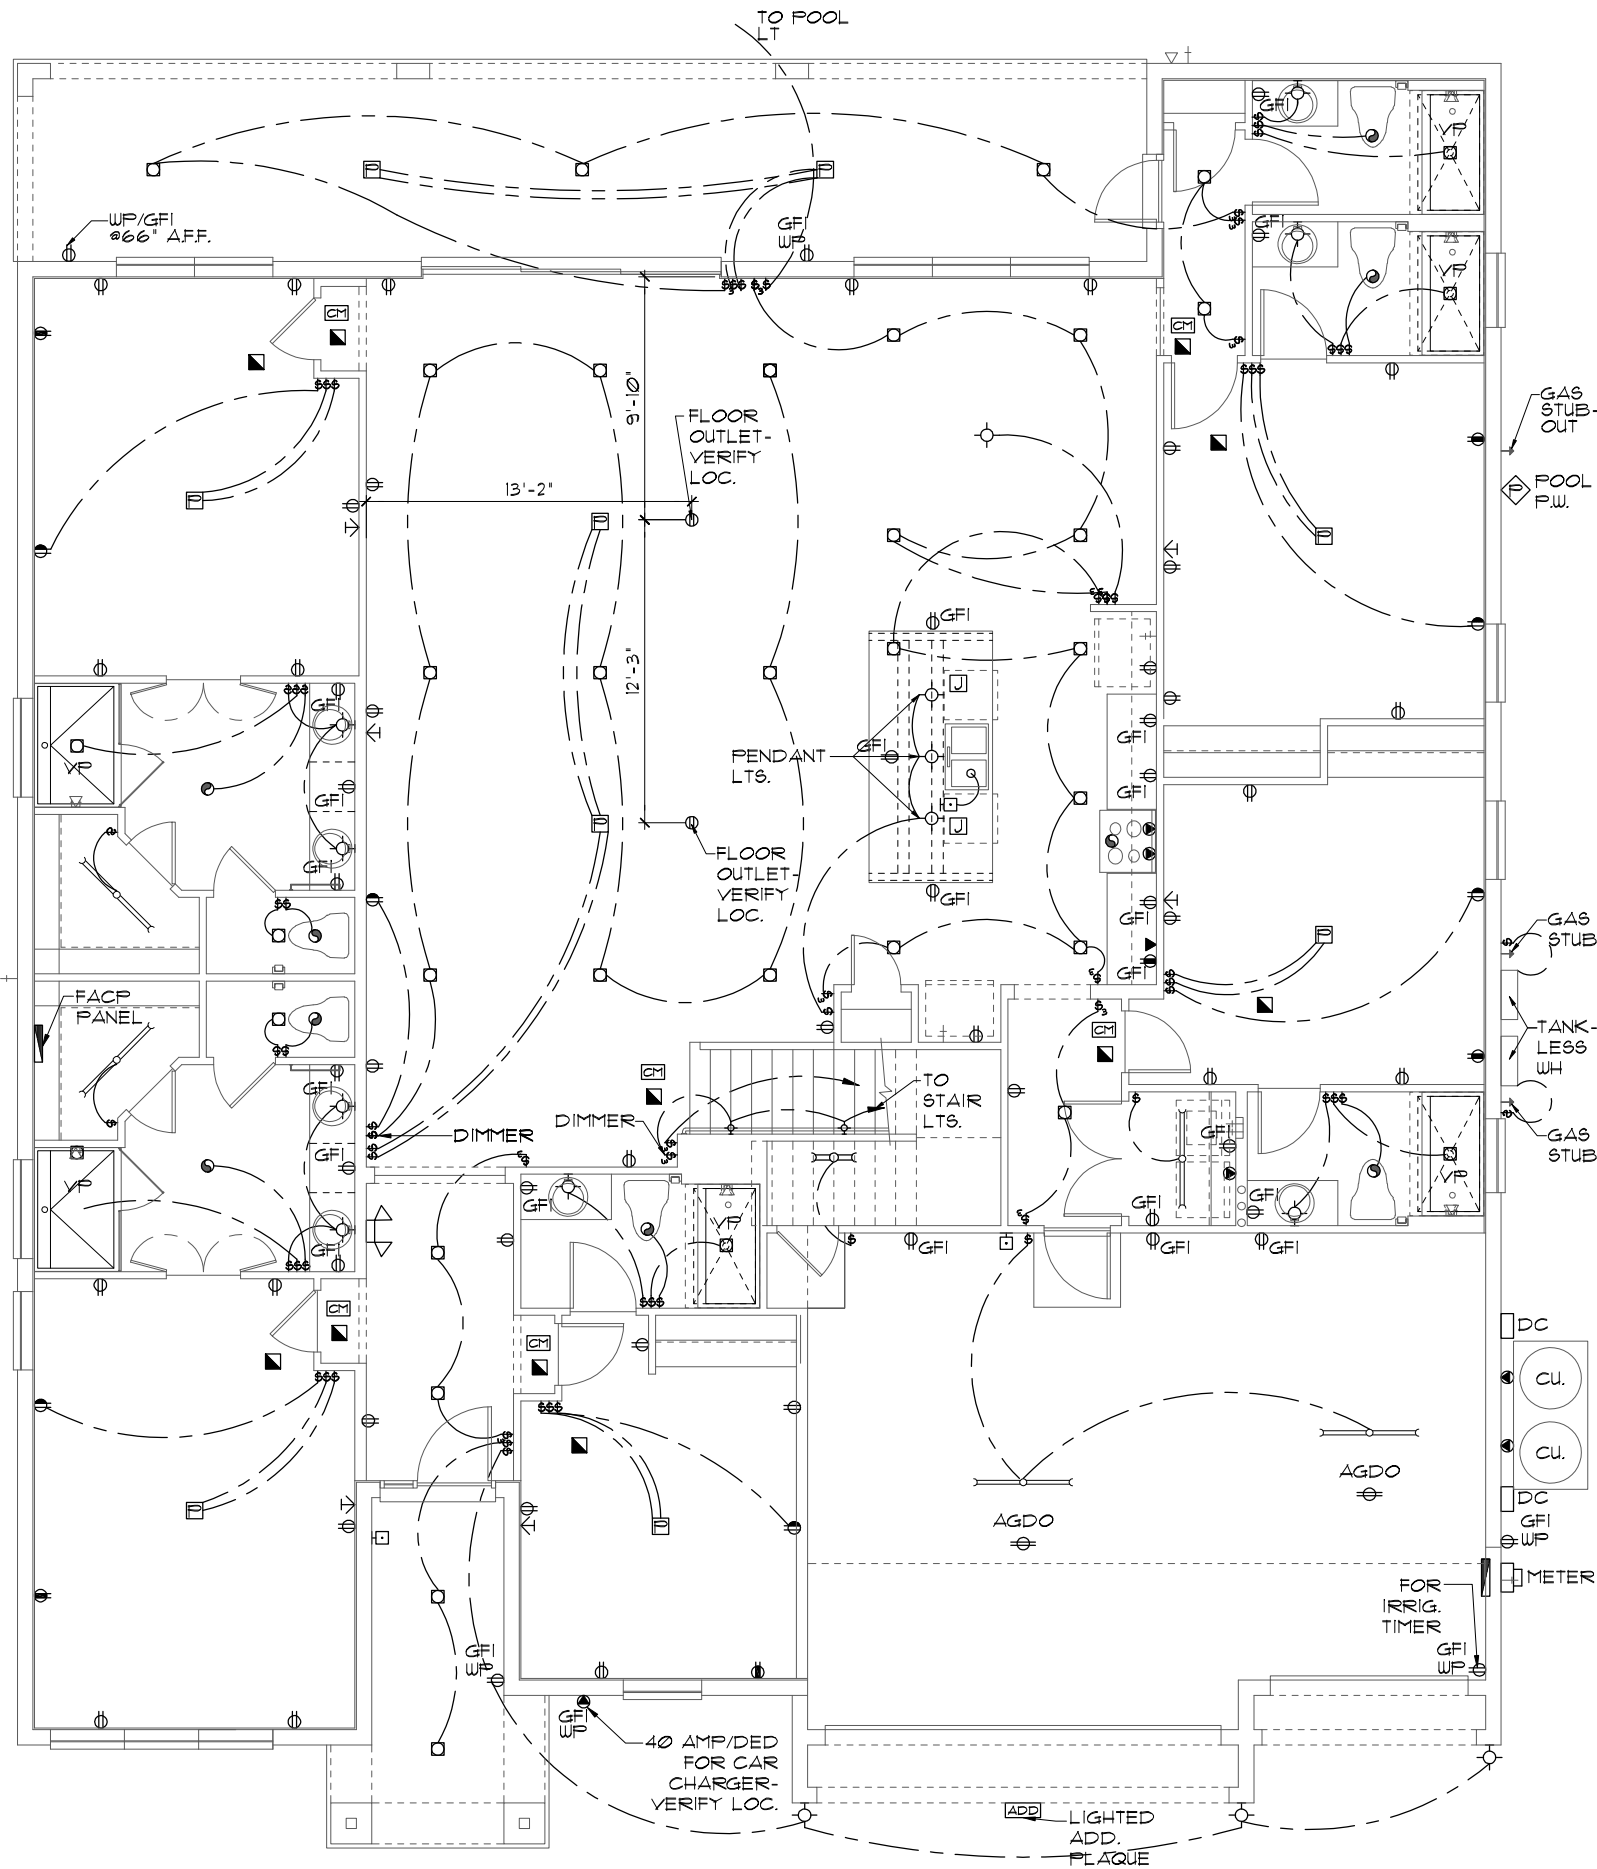

ELECTRICAL PLAN "A"

1/8"=1'-0" (11X17) 1/4"=1'-0" (22X34)

THIS STRUCTURE IS DESIGNED TO WITHSTAND 140 MPH WINDS PER THE 7th EDITION, 2020 OF THE FLORIDA BUILDING CODE RESIDENTIAL AND IS CERTIFIED AS SUCH

LOT: 0000, PARADISO GRANDE

PARADISO GRANDE

© COPYRIGHT 2015

Park Square Homes hereby reserves its common law copyrights and other copyrights in these plans, ideas, and design. These plans, ideas and designs are not to be copied or changed in any manner or form whatsoever, nor are they to be assigned to any third party without first obtaining the express written permission from Park Square Homes.

6374 DATE 04-09 SCALE AS NOTED DRAWN RD JOB 63 SHEET 09A.C OF SHEET WATERFALL PARADISO GRANDE		ELECTRICAL PLAN	Park Square HOMES A DIVISION OF PARK SQUARE ENTERPRISES, INC. 5200 Vineland Road, Suite 200 Orlando, Florida 32811 Phone: (407) 529 - 3000	Engineering By: DBE and C MICHAEL A. THOMPSON PE 47509 PHONE 407-721-2292	REVISIONS
--	--	------------------------	--	--	------------------

WATERFALL

PARADISO GRANDE

6374

SCALE AS NOTE

DRAWN RD

JOB 63



09A.C

OF SHEET


12.) ALL DWELLING UNIT RECEPTACLE WILL BE IN ACCORDANCE WITH NFPA70-NEC2017 - ARTICLE 210-52

Section 250.50 requires a concrete-encased electrode to be connected to the grounding electrode system if it is present. Several states have modified this requirement to say a concrete-encased electrode must be used as a grounding electrode only if it is available. In those jurisdictions, if the footings or foundations have been poured before the electrical contractor arrives at the site, and a reinforcing rod is not available for use as a grounding electrode, then a grounding connection to the reinforcing rod is not required.

NOTE: THE FIRE ALARM SYSTEM WILL
CONSIST OF (1) FIRE ALARM CONTROL
PANEL - 32 ZONE GEMC-FW32CONVKT
WITH (1) SMOKE DETECTOR OVER FIRE
ALARM CONTROL PANEL.
ALL INSTALLATION FOR THIS
MACURCO CARBON MONOXIDE
DETECTOR CM-E14CONVENTIONAL
SMOKE DETECTION FIREWOLF FW2-S
SHALL BE INSTALLED PURSUANT THE
MANUFACTURE REQUIREMENTS AND
NEC 2017 CODE REQUIREMENTS

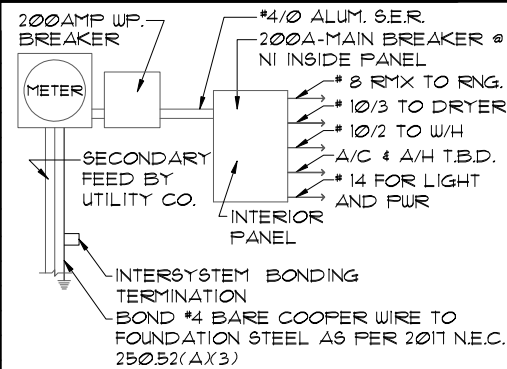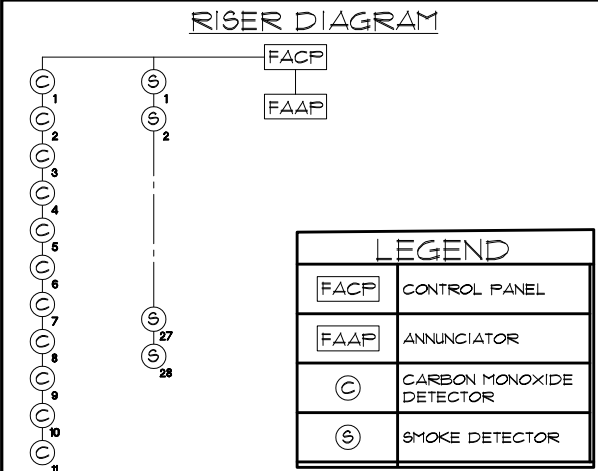

NOTE: N.T.S.
ELECTRICAL MATERIALS AND INSTALLATIONS SHALL COMPLY W/ APPLICABLE PROVISIONS OF THE NATIONAL ELEC. CODE 250.52(A)(1) TO (6), LOCAL CODES, AND THE LOCAL POWER COMPANY.

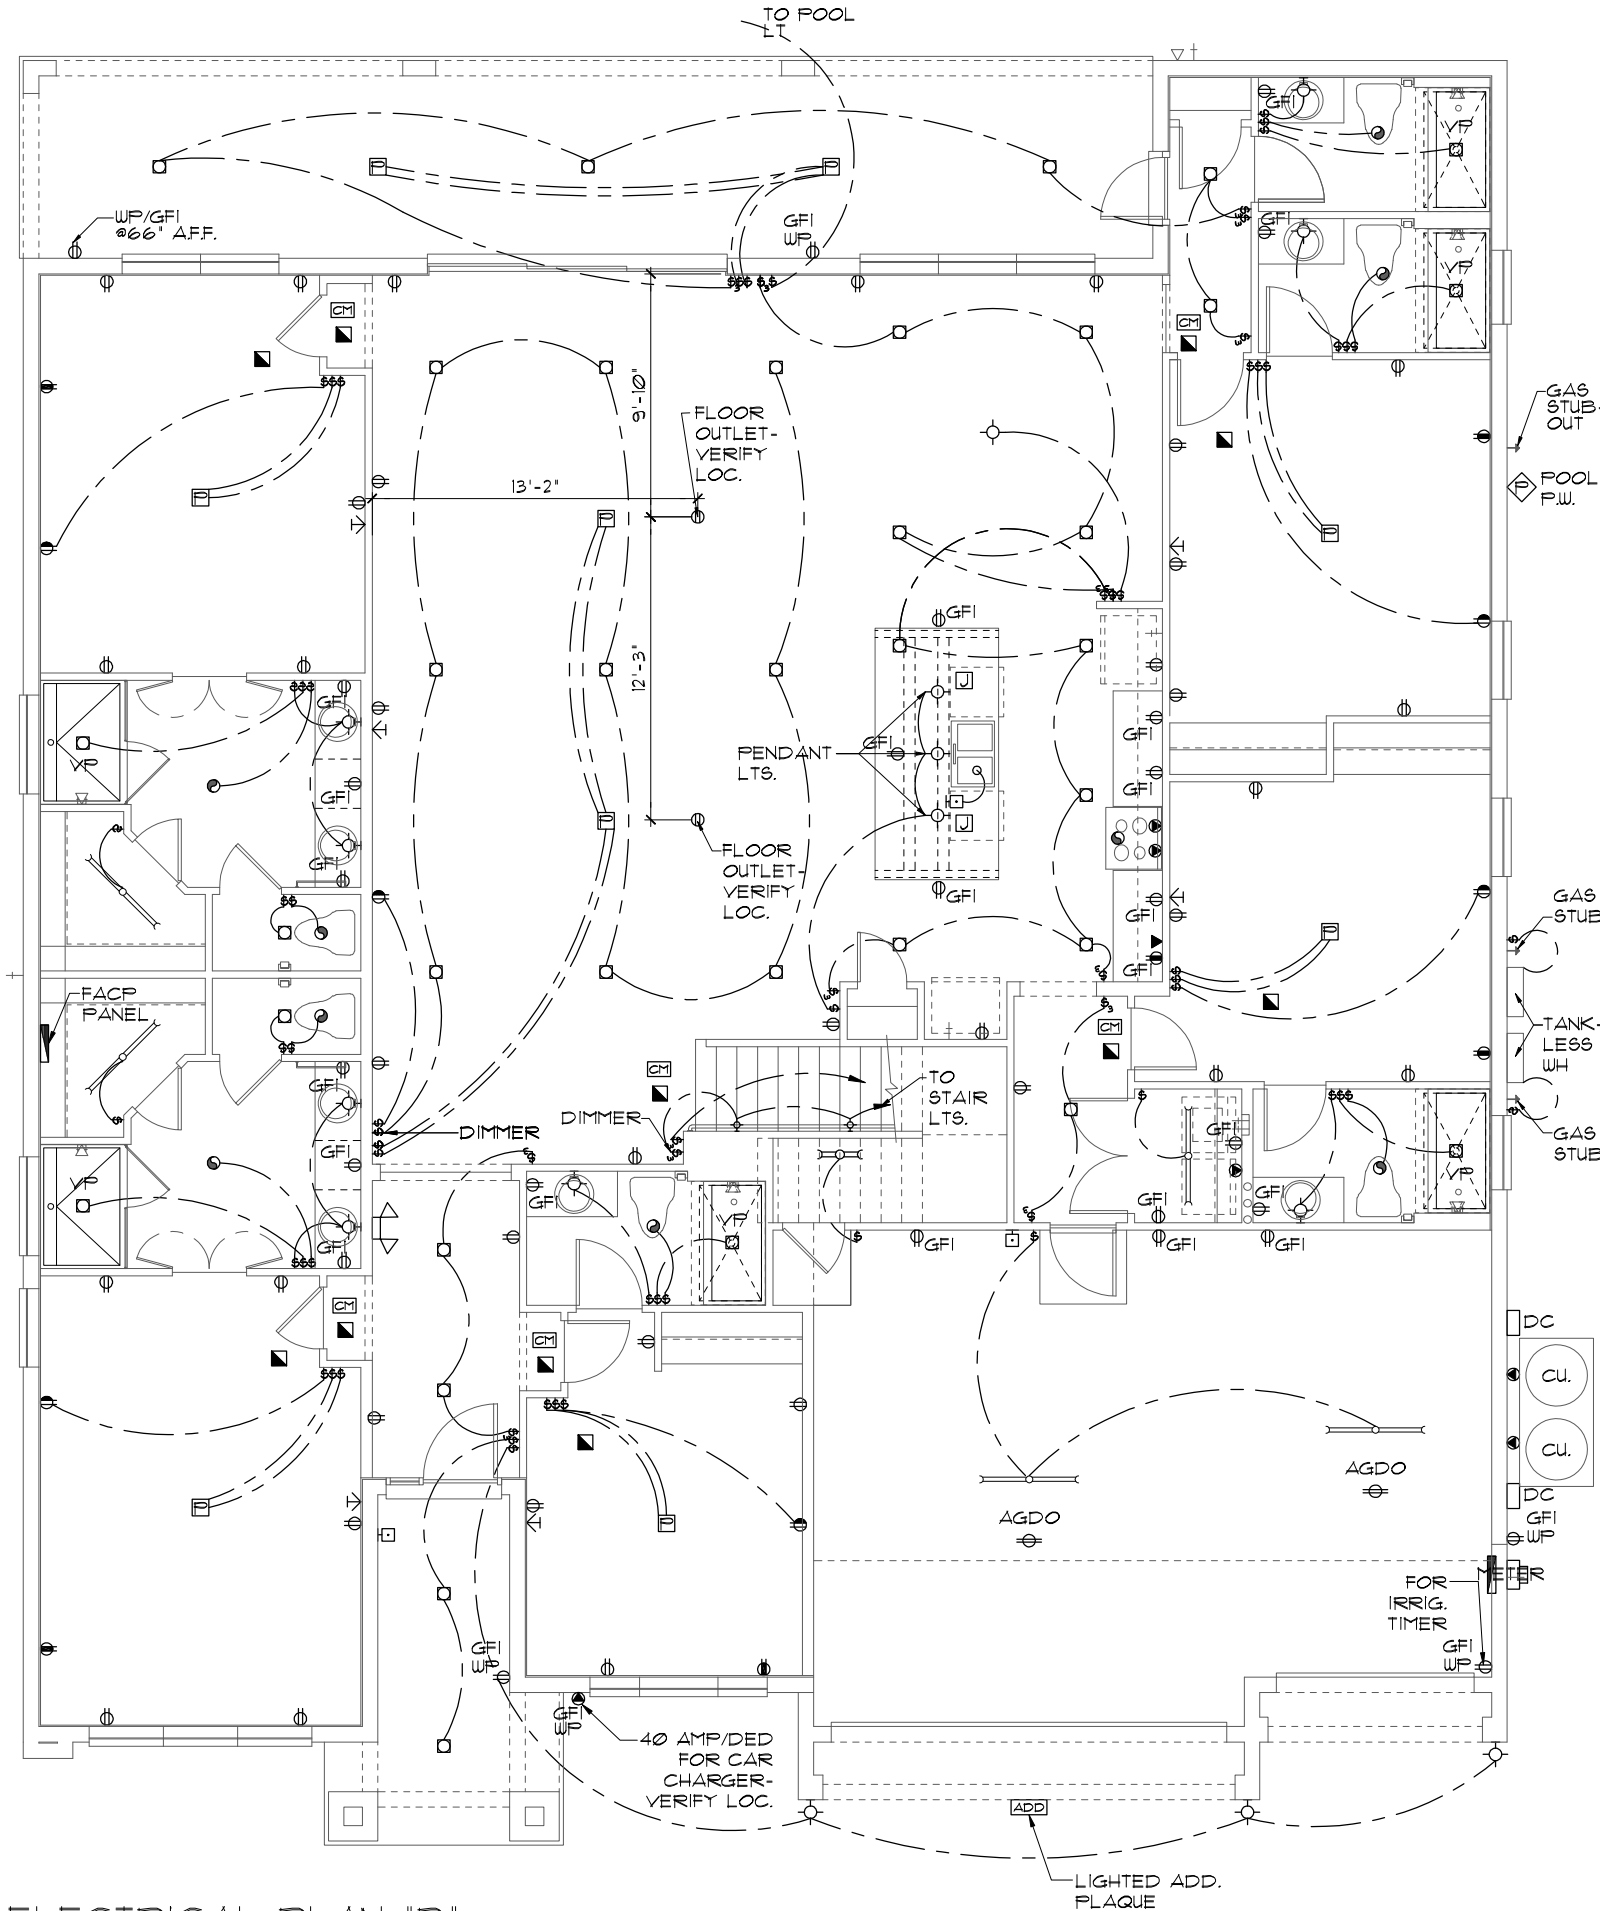

$1/8'' = 1'-0'' (11 \times 17)$ $1/4'' = 1'-0'' (22 \times 34)$

ELECTRICAL LEGEND			
	SINGLE POLE SWITCH		OUTLET, TV/CABLE
	THREE WAY SWITCH		OUTLET, PHONE
	OUTLET 110-115		INTERCOM
	OUT. 110-115, SPLIT WIRED		CHIMES
	OUT. 110-115, w/ USB		SMOKE DETECTOR/SMOKE ALARM w/ INTEGRATED SOUNDER BELL
	OUT. 110-115, CLG. MOUNT.		CARBON MONOXIDE
	OUT. 110-115, FLR. MOUNT.		PUSH BUTTON
	SPECL. PURPOSE 220-240		EXHAUST FAN
	LIGHT FIXT., CLG. MTD.		EX. FAN/LIGHT COMBO
	LIGHT FIXT., WALL MTD.		DISPOSAL
	LED LIGHT FIXT., RECESSED		ELECTRICAL PANEL
	LIGHT FIXT., REC. ADJUST.		CEILING FAN, PREWIRE
	LIGHT FIXT., PULL CHAIN		CEILING FAN, INSTALL
	LED LIGHT FIXT., FLUORESCENT		ELECT. JUNCTION BOX
	LIGHT FIXT., EXT. FLOODS		THERMOSTAT
	LIGHT FIXT., EMERG. EXIT		DISCONNECT SWITCH
	LIGHT FIXT., EXIT/BACKUP		ELEC. POWER METER

200AMP WP. BREAKER

METER

200A-MAIN BREAKER @ NI INSIDE PANEL

8 RMX TO RYG.

10/3 TO DYR

10/2 TO W/H

A/C & A/H T.B.D.

14 FOR LIGHT AND FUR

SECONDARY FEED BY UTILITY CO.

INTERIOR PANEL

INTERSYSTEM BONDING TERMINATION

BOND #4 BARE COOPER WIRE TO FOUNDATION STEEL AS PER 2017 N.E.C. 250.52(A)(3)

ELECTRICAL RISER DIAGRAM



NOTE: N.T.S.

ELECTRICAL MATERIALS AND INSTALLATIONS SHALL COMPLY W/ APPLICABLE PROVISIONS OF THE NATIONAL ELEC. CODE 250.52(A)(1) TO (6), LOCAL CODES, AND THE LOCAL POWER COMPANY.

2.) ALL DWELLING UNIT RECEPTACLE WILL BE IN ACCORDANCE WITH NFPA70-NEC2017 - ARTICLE 210-52

Section 250.50 requires a concrete-encased electrode to be connected to the grounding electrode system if it is present. Several states have modified this requirement to say a concrete-encased electrode must be used as a grounding electrode only if it is available. In those jurisdictions, if the footings or foundations have been poured before the electrical contractor arrives at the site, and a reinforcing rod is not available for use as a grounding electrode, then a grounding connection to the reinforcing rod is not required.


NOTE: THE FIRE ALARM SYSTEM WILL
CONSIST OF (1) FIRE ALARM CONTROL
PANEL - 32 ZONE GEMC-FW32CONVKT
WITH (1) SMOKE DETECTOR OVER FIRE
ALARM CONTROL PANEL.
ALL INSTALLATION FOR THIS
MACURCO CARBON MONOXIDE
DETECTOR CM-E14CONVENTIONAL
SMOKE DETECTION FIREWOLF FW2-S
SHALL BE INSTALLED PURSUANT THE
MANUFACTURE REQUIREMENTS AND
NEC 2017 CODE REQUIREMENTS

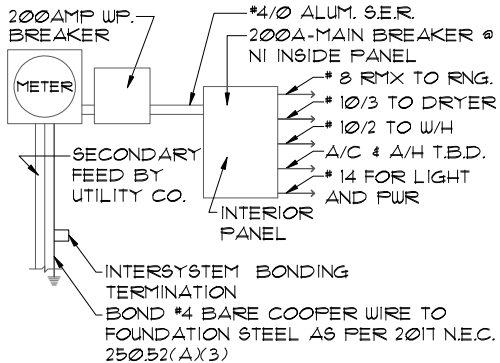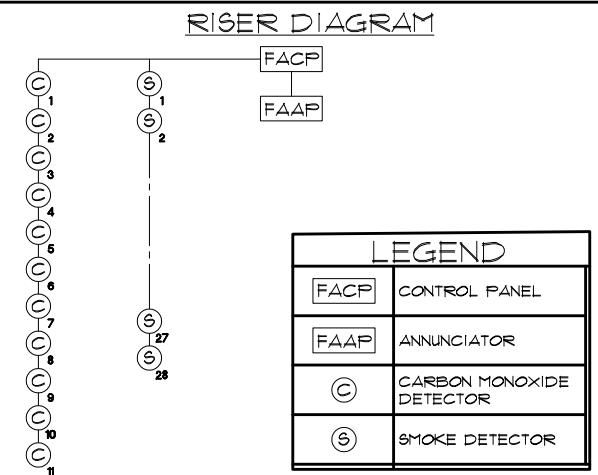

ELECTRICAL RISER DIAGRAM

NOTE: N.T.S.

ELECTRICAL MATERIALS AND INSTALLATIONS SHALL COMPLY W/ APPLICABLE PROVISIONS OF THE NATIONAL ELEC. CODE 250.52(A)(1) TO (6), LOCAL CODES, AND THE LOCAL POWER COMPANY.

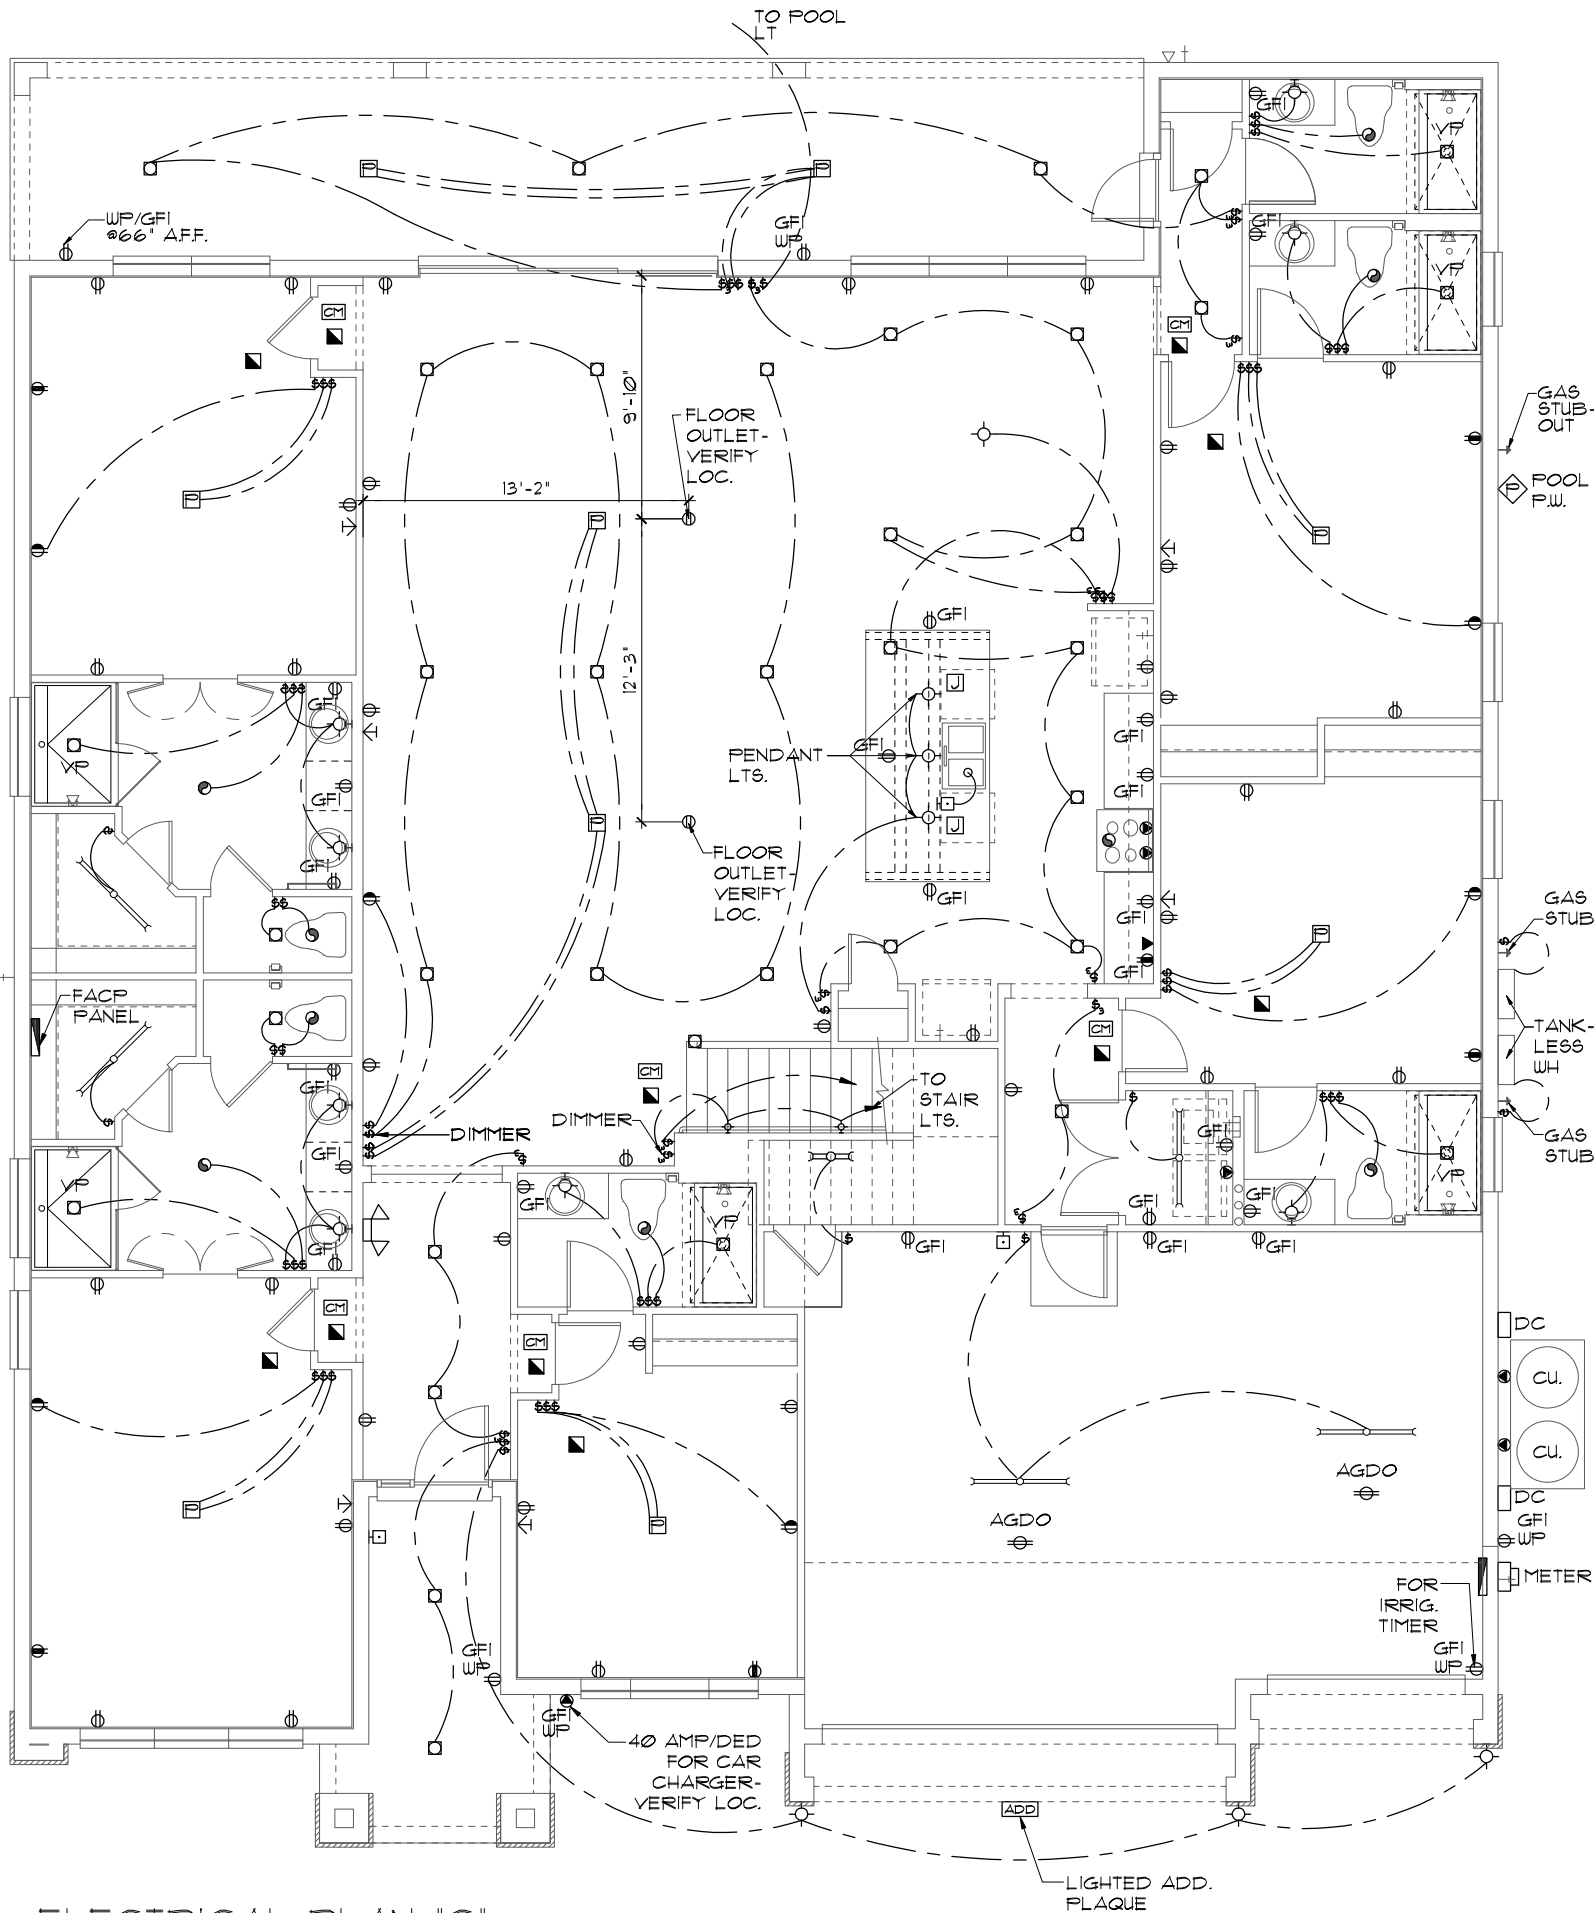

ELECTRICAL PLAN "C"

$$1/8'' = 1' - 0'' \quad (11 \times 17) \quad 1/4'' = 1' - 0'' \quad (22 \times 34)$$

THIS STRUCTURE IS DESIGNED TO WITHSTAND 140 MPH WINDS PER THE 1ST EDITION, 2020 OF THE FLORIDA BUILDING CODE RESIDENTIAL AND IS CERTIFIED AS SUCH

PARADISO GRANDE
and designs are not to be copied
without permission from Park Square Homes.

Engineering By: DBE and C MICHAEL A. THOMPSON PE 47509 PHONE 407-721-2292	REVISIONS	B

**A DIVISION OF PARK SQUARE
ENTERPRISES, INC.**
5200 Vineland Road, Suite 2000
Orlando, Florida 32811
Phone: (407) 529 - 3000

Park Square HOMES

ELECTRICAL PLAN

WATERFALL	
PARADISO GRANDE	

6374

DATE	04-09-
SCALE	AS NOTE

DRAWN	RD
-------	----

JOB 631

SHEET

09C.C

THIS STRUCTURE IS DESIGNED TO WITHSTAND 140 MPH WINDS PER THE 7th EDITION, 2020 OF THE FLORIDA BUILDING CODE RESIDENTIAL AND IS CERTIFIED AS SUCH

MECHANICAL/GENERAL NOTES
PER 11TH ED. 2020 FLA BLD. CODE-RESIDENTIAL

1.) COMPLETE DUCT DESIGN W/ SIZES & R-VALUE COMPLYING W/ THE FLORIDA ENERGY EFFICIENCY CODE FOR BUILDING CONSTRUCTION 610.1 ABC.1

2.) APPLIANCES SHALL BE ACCESSIBLE FOR INSPECTION, SERVICE, REPAIR AND REPLACEMENT WITHOUT REMOVING PERMANENT CONSTRUCTION.

A) CHAPTER 13 OF THE FBC-R 2020 11TH SECTION M1305.1

3.) AIR CONDITIONING SYSTEM SHALL BE COMPLETELY BALANCED. ALL ROOMS ISOLATED FROM THE RETURN AIR SHALL BE PROVIDED WITH MEANS TO COMPLY WITH SECTION M1602 OF THE FBCR CODE 2020 11TH EDITION.

4.) IAW NEC 2017- 210.12-ALL 15A OR 20A, 120V BRANCH CIRCUITS SUPPLYING OUTLETS OR DEVICES IN THE FOLLOWING LOCATIONS REQUIRE AFCI PROTECTION- KITCHEN, FAMILY RMS, DINING RMS, LIVING RMS, PARLORS, LIBRARIES, BEDROOMS, DENS, CLOSETS, SUNROOMS, RECREATION RMS, HALLWAYS OR SIMILAR AREAS SHALL BE PROTECTED BY A LISTED AFCI DEVICE OF THE COMBINATION TYPE.

5.) IAW NEC 2017- 406.12, ALL 15A AND 20A, 125V RECEPTACLES SHALL BE LISTED AS TAMPER RESISTANT.

6.) ALL OUTLETS IN BATHROOMS AND LAUNDRY ROOM SHALL BE GFCI

7.) SMOKE ALARMS SHALL BE IN ALL SLEEPING AREAS. SHALL BE INTERCONNECTED, SHALL BE WITHIN 1' TO 3' OF PEAK & SHALL BE 3' FROM THE SUPPLY OR RETURN AIR- STREAM & EQUIPPED W/ A BATTERY BACKUP. ALARMS MAY NOT BE CONNECTED WHERE ALARMS ARE WIRELESS & ALL ALARMS SOUND UPON ACTIVATION IAW FBCR R314.3 & R314.4.

8.) ALL WATER HEATERS HAVING AN IGNITION SOURCE TO BE ELEVATED SUCH THAT THE SOURCE OF IGNITION IS MINIMUM 18" ABOVE GARAGE FLOOR UNLESS WATER HEATER IS LISTED AS FLAMMABLE VAPOR IGNITION RESISTANT. IAW FBCR 2020, 11TH ED. P2801.1

9.) ALL EQUIPMENT & APPLIANCES, INCLUDING WATER HEATERS HAVING AN IGNITION SOURCE TO BE ELEVATED SUCH THAT THE SOURCE OF IGNITION IS MINIMUM 18" ABOVE GARAGE FLOOR UNLESS IT IS LISTED AS FLAMMABLE VAPOR IGNITION RESISTANT. IAW FBCR 2020, 11TH ED.

10.) THE MAXIMUM ALLOWABLE EXHAUST DUCT LENGTH SHALL BE DETERMINED BY ONE OF THE METHODS SPECIFIED IN SECTIONS M1502.4.5.1 THROUGH M1502.4.5.3

11.) ALL ELECTRICAL WORK TO BE DONE PER NFPA70-NEC 2017

12.) ADDITIONAL ELECTRODE MAY BE REQUIRED IN ACCORDANCE WITH NEC 250.53(A)(2)

12.) ALL DWELLING UNIT RECEPTACLE WILL BE IN ACCORDANCE WITH NFPA70-NEC2017 - ARTICLE 210-52

250.52(A)(3) Concrete-Encased Electrode.
Concrete-encased electrodes can be horizontal or vertical and must be at least 20 ft. long.


Concrete-encased electrodes can be horizontal or vertical and must be at least 20 ft. long.

There are two types of concrete-encased electrodes: (1) steel reinforcing bars or rods which are not less than 1/2 inch in diameter and at least 20 ft. long, encased in 2 inches of concrete; (2) 20 ft. of bare copper conductor not smaller than No. 4 AWG encased in 2 inches of concrete.



The steel reinforcing rods must be in a location that is in direct contact with the earth. The reinforcing rods can be connected with tie wires, and a single length of rod can be used as the concrete-encased electrode. The reinforcing rods cannot be coated with non-conductive material.

Section 250.50 requires a concrete-encased electrode to be connected to the grounding electrode system if it is present. Several states have modified this requirement to say a concrete-encased electrode must be used as a grounding electrode only if it is available. In those jurisdictions, if the footings or foundations have been poured before the electrical contractor arrives at the site, and a reinforcing rod is not available for use as a grounding electrode, then a grounding connection to the reinforcing rod is not required.

NOTE: THE FIRE ALARM SYSTEM WILL CONSIST OF (1) FIRE ALARM CONTROL PANEL - 32 ZONE GEMC-FW32CONVKT WITH (1) SMOKE DETECTOR OVER FIRE ALARM CONTROL PANEL.
ALL INSTALLATION FOR THIS MACURCO CARBON MONOXIDE DETECTOR CM-EI&CONVENTIONAL SMOKE DETECTION FIREWOLF FW2-S SHALL BE INSTALLED PURSUANT THE MANUFACTURE REQUIREMENTS AND NEC 2017 CODE REQUIREMENTS

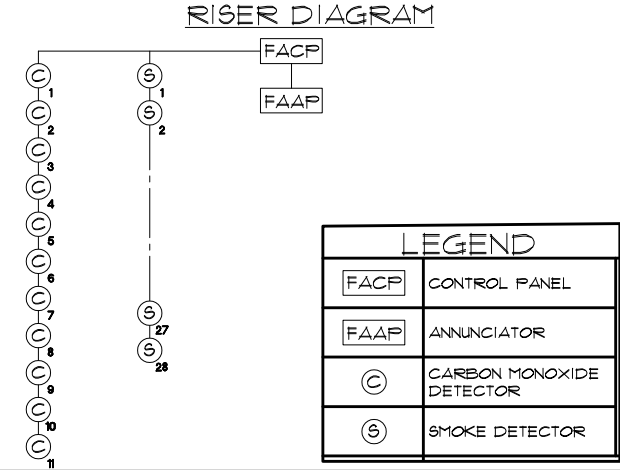

ELECTRICAL LEGEND			
⚡	SINGLE POLE SWITCH	⬅	OUTLET, TV/CABLE
⚡	THREE WAY SWITCH	⬅	OUTLET, PHONE
⊖	OUTLET 110-115	⏏	INTERCOM
⊖	OUT. 110-115, SPLIT WIRED	🔔	CHIMES
⊖	OUT. 110-115, W/ USB	🔥	SMOKE DETECTOR/SMOKE ALARM W/INTEGRATED SOUNDER BASE
⊖	OUT. 110-115, CLG. MOUNT.	☠	CARBON MONOXIDE
⊖	OUT. 110-115, FLR. MOUNT.	🔑	PUSH BUTTON
⦿	3PCL. PURPOSE 220-240	🌀	EXHAUST FAN
⦿	LIGHT FIXT., CLG. MTD.	🌀	EX. FAN/LIGHT COMBO
⦿	LIGHT FIXT., WALL MTD.	🗑	DISPOSAL
◻	LED LIGHT FIXT., RECESSED	🔌	ELECTRICAL PANEL
◻	LIGHT FIXT., REC. ADJUST.	🌀	CEILING FAN, PREWIRE
⦿	LIGHT FIXT., PULL CHAIN	🌀	CEILING FAN, INSTALL
⦿	LED LIGHT FIXT.,FLUORESCENT	📦	ELECT. JUNCTION BOX
🚰	LIGHT FIXT., EXT. FLOODS	🌡	THERMOSTAT
EXIT	LIGHT FIXT., EMERG. EXIT	🔌	DISCONNECT SWITCH
🔑	LIGHT FIXT., EXIT/BACKUP	🔌	ELEC. POWER METER

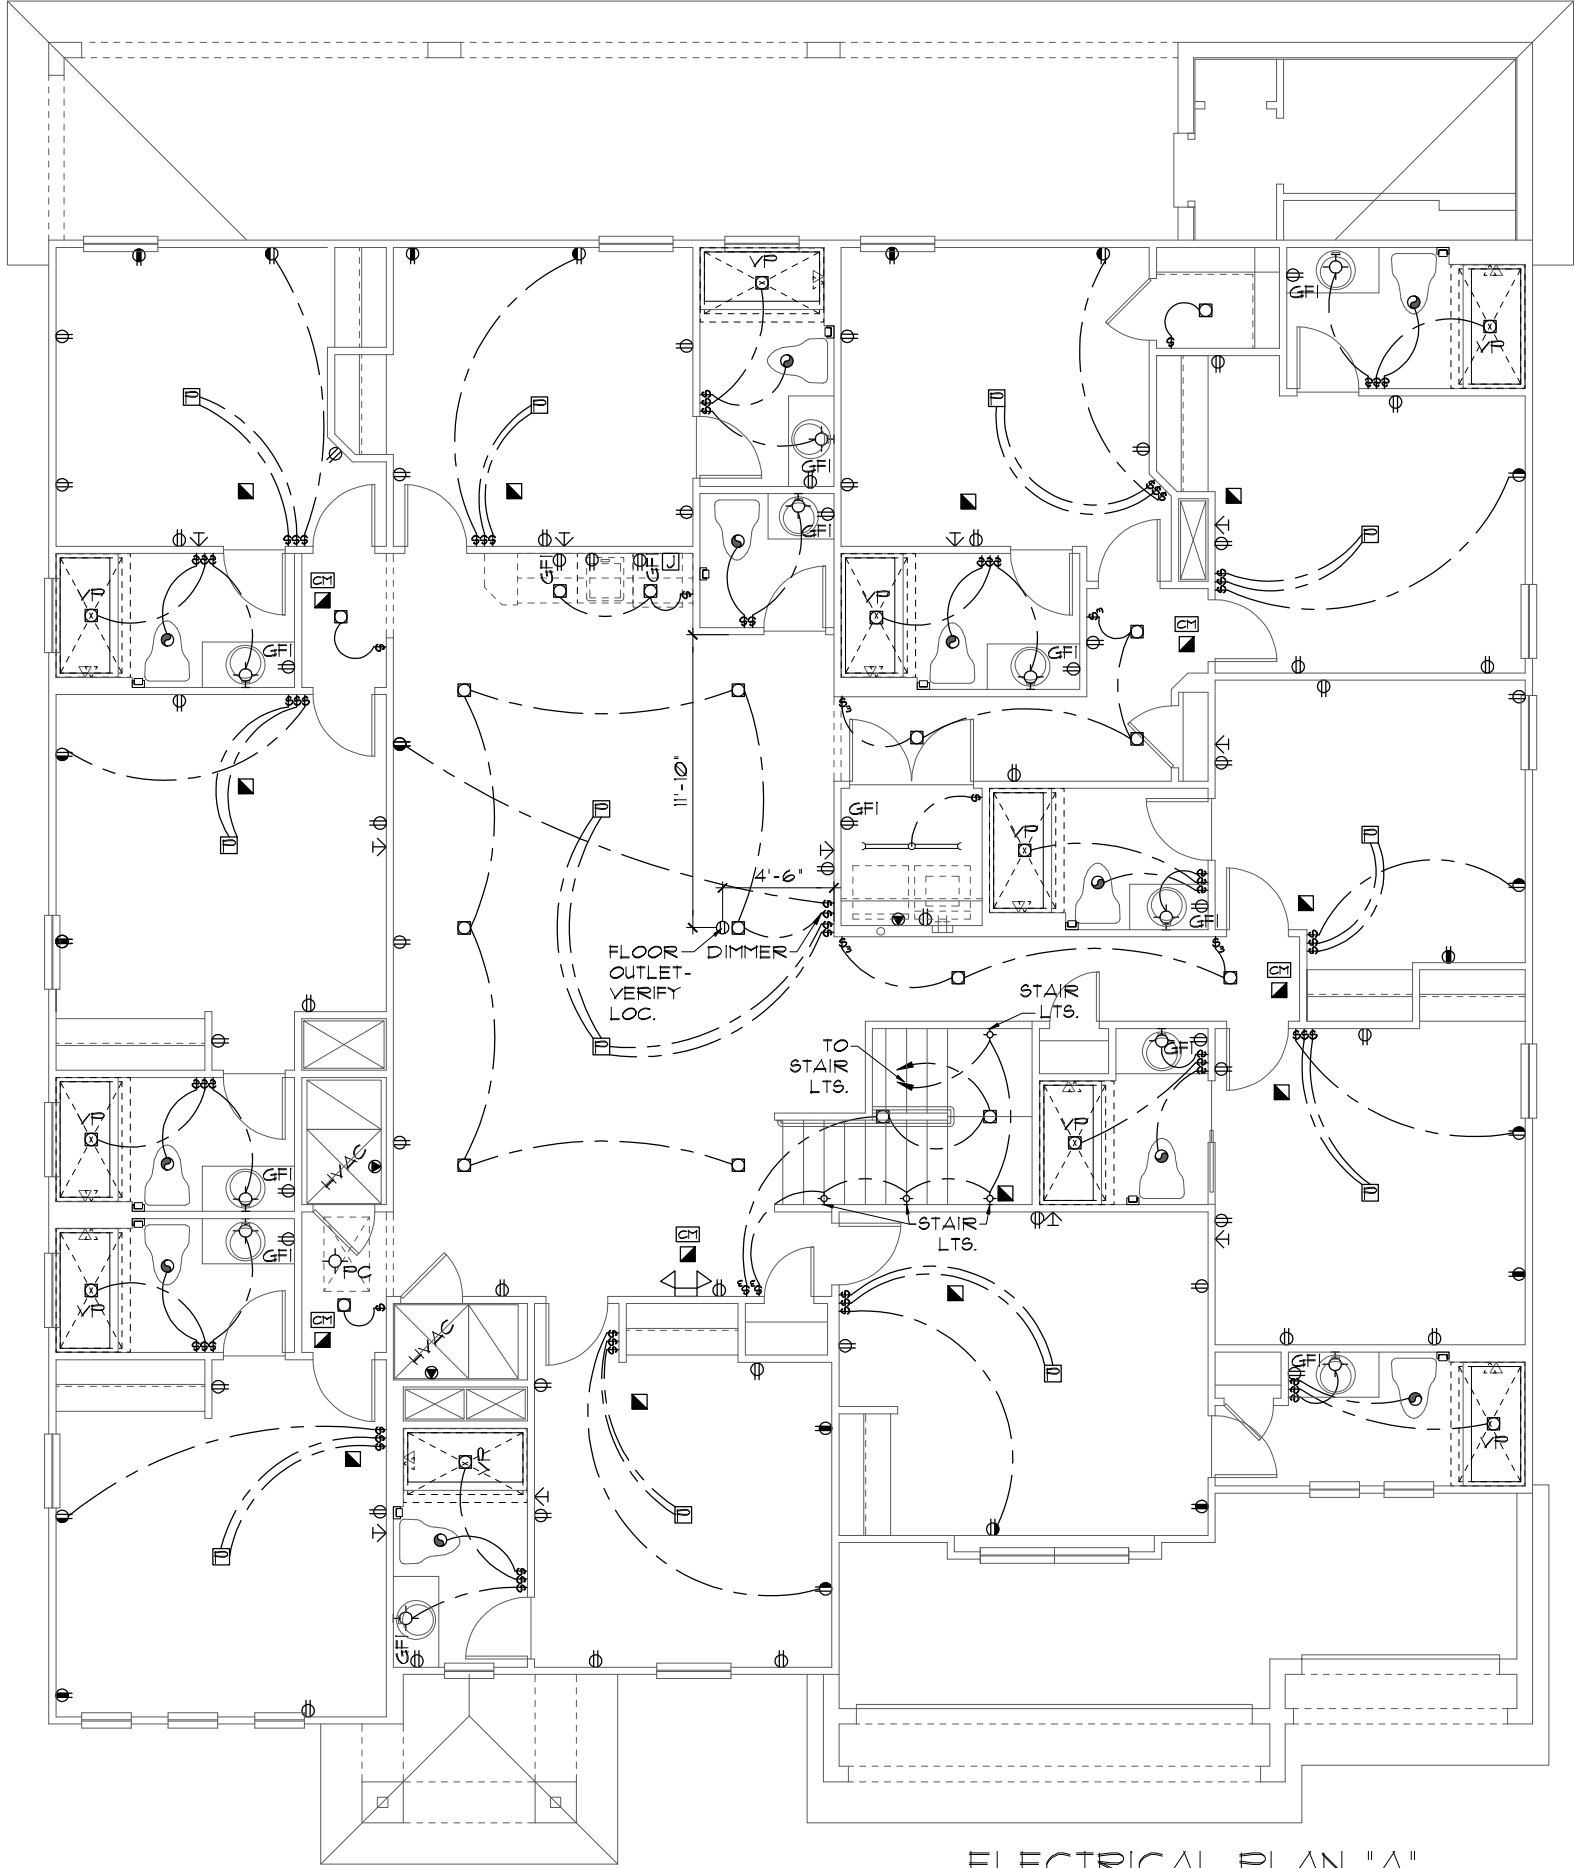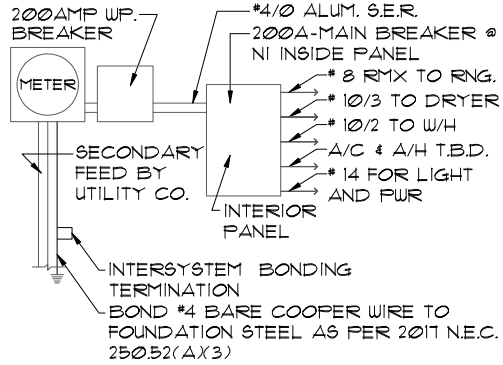

THIS STRUCTURE IS DESIGNED TO WITHSTAND 140 MPH WINDS PER THE 11th EDITION, 2020 OF THE FLORIDA BUILDING CODE RESIDENTIAL AND IS CERTIFIED AS SUCH

LOT: 0000, PARADISO GRANDE

PARADISO GRANDE

6374

DATE 04-09-21

SCALE AS NOTED

DRAWN RDC

JOB 6374

SHEET 10A.0

OF SHEETS

WATERFALL

PARADISO GRANDE

ELECTRICAL PLAN

Park Square HOMES

A DIVISION OF PARK SQUARE ENTERPRISES, INC.
5200 Vineland Road, Suite 200
Orlando, Florida 32811
Phone: (407) 529 - 3000

Engineering By:
DBE and C
MICHAEL A. THOMPSON
PE 47509
PHONE 407-721-2292

REVISIONS

BY

© COPYRIGHT 2015 Park Square Homes hereby reserves its common law copyrights and other copyrights in these plans, ideas, and design. These plans, ideas, and designs are not to be copied or changed in any manner or form whatsoever, nor are they to be assigned to any third party without first obtaining the express written permission from Park Square Homes.

MECHANICAL/GENERAL NOTES
PER 1TH ED. 2020 FLA BLD. CODE-RESIDENTIAL

1.) COMPLETE DUCT DESIGN W/ SIZES & R-VALUE COMPLYING W/ THE FLORIDA ENERGY EFFICIENCY CODE FOR BUILDING CONSTRUCTION 610.1 ABC.1

2.)APPLIANCES SHALL BE ACCESSIBLE FOR INSPECTION, SERVICE, REPAIR AND REPLACEMENT WITHOUT REMOVING PERMANENT CONSTRUCTION.

A) CHAPTER 13 OF THE FBC-R 2020 1TH SECTION M1305.1

3.) AIR CONDITIONING SYSTEM SHALL BE COMPLETELY BALANCED. ALL ROOMS ISOLATED FROM THE RETURN AIR SHALL BE PROVIDED WITH MEANS TO COMPLY WITH SECTION M1602 OF THE FBCR CODE 2020 1TH EDITION.

4.) IAW NEC 2017- 210.12-ALL 15A OR 20A, 120V BRANCH CIRCUITS SUPPLYING OUTLETS OR DEVICES IN THE FOLLOWING LOCATIONS REQUIRE AFCI PROTECTION- KITCHEN, FAMILY RMS, DINING RMS, LIVING RMS, PARLORS, LIBRARIES, BEDROOMS, DENS, CLOSETS, SUNROOMS, RECREATION RMS, HALLWAYS OR SIMILAR AREAS SHALL BE PROTECTED BY A LISTED AFCI DEVICE OF THE COMBINATION TYPE.

5.) IAW NEC 2017- 406.12, ALL 15A AND 20A, 125V RECEPTACLES SHALL BE LISTED AS TAMPER RESISTANT.

6.) ALL OUTLETS IN BATHROOMS AND LAUNDRY ROOM SHALL BE GFCI

7.) SMOKE ALARMS SHALL BE IN ALL SLEEPING AREAS. SHALL BE INTERCONNECTED, SHALL BE WITHIN 1' TO 3' OF PEAK & SHALL BE 3' FROM THE SUPPLY OR RETURN AIR- STREAM & EQUIPPED W/ A BATTERY BACKUP. ALARMS MAY NOT BE CONNECTED WHERE ALARMS ARE WIRELESS & ALL ALARMS SOUND UPON ACTIVATION IAW FBCR R314.3 & R314.4.

8.) ALL WATER HEATERS HAVING AN IGNITION SOURCE TO BE ELEVATED SUCH THAT THE SOURCE OF IGNITION IS MINIMUM 18" ABOVE GARAGE FLOOR UNLESS WATER HEATER IS LISTED AS FLAMMABLE VAPOR IGNITION RESISTANT. IAW FBCR 2020, 1TH ED. P2801.1

9.) ALL EQUIPMENT & APPLIANCES, INCLUDING WATER HEATERS HAVING AN IGNITION SOURCE TO BE ELEVATED SUCH THAT THE SOURCE OF IGNITION IS MINIMUM 18" ABOVE GARAGE FLOOR UNLESS IT IS LISTED AS FLAMMABLE VAPOR IGNITION RESISTANT. IAW FBCR 2020, 1TH ED.

10.)THE MAXIMUM ALLOWABLE EXHAUST DUCT LENGTH SHALL BE DETERMINED BY ONE OF THE METHODS SPECIFIED IN SECTIONS M1502.4.5.1 THROUGH M1502.4.5.3

11.) ALL ELECTRICAL WORK TO BE DONE PER NFPA70-**NEC 2017**

12.) ADDITIONAL ELECTRODE MAY BE REQUIRED IN ACCORDANCE WITH NEC 250.53(A)(2)

12.) ALL DWELLING UNIT RECEPTACLE WILL BE IN ACCORDANCE WITH NFPA70-NEC2011 - ARTICLE 210-52

250.52(A)(3) Concrete-Encased Electrode.
Concrete-encased electrodes can be horizontal or vertical and must be at least 20 ft. long.

Concrete-encased electrodes can be horizontal or vertical and must be at least 20 ft. long.


There are two types of concrete-encased electrodes: (1) steel reinforcing bars or rods which are not less than ½ inch in diameter and at least 20 ft. long, encased in 2 inches of concrete; (2) 20 ft. of bare copper conductor not smaller than No. 4 AWG encased in 2 inches of concrete.

The steel reinforcing rods must be in a location that is in direct contact with the earth. The reinforcing rods can be connected with tie wires, and a single length of rod can be used as the concrete-encased electrode. The reinforcing rods cannot be coated with non-conductive material.



Section 250.50 requires a concrete-encased electrode to be connected to the grounding electrode system if it is present. Several states have modified this requirement to say a concrete-encased electrode must be used as a grounding electrode only if it is available. In those jurisdictions, if the footings or foundations have been poured before the electrical contractor arrives at the site, and a reinforcing rod is not available for use as a grounding electrode, then a grounding connection to the reinforcing rod is not required.

NOTE: THE FIRE ALARM SYSTEM WILL CONSIST OF (1) FIRE ALARM CONTROL PANEL - 32 ZONE GEMC-FW32CONVKT WITH (1) SMOKE DETECTOR OVER FIRE ALARM CONTROL PANEL.

ALL INSTALLATION FOR THIS MACURCO CARBON MONOXIDE DETECTOR CM-EI&CONVENTIONAL SMOKE DETECTION FIREWOLF FW2-S SHALL BE INSTALLED PURSUANT THE MANUFACTURE REQUIREMENTS AND NEC 2017 CODE REQUIREMENTS

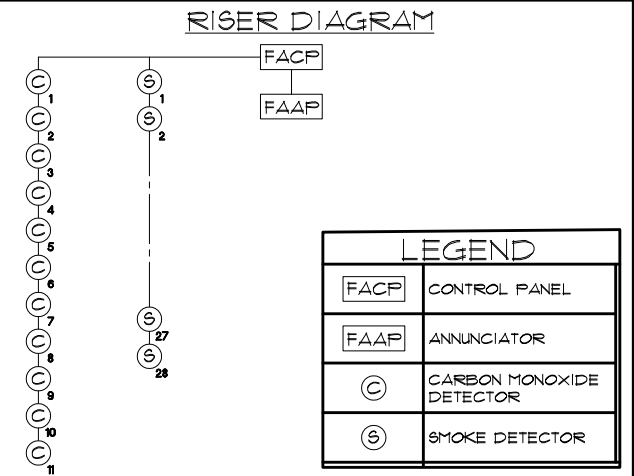

ELECTRICAL LEGEND			
\$	SINGLE POLE SWITCH	◀	OUTLET, TV/CABLE
\$	THREE WAY SWITCH	◀	OUTLET, PHONE
⊖	OUTLET 110-115	□	INTERCOM
⊖	OUT. 110-115, SPLIT WIRED	⊞	CHIMES
⊖	OUT. 110-115, W/ USB	■	SMOKE DETECTOR/SMOKE ALARM W/INTEGRATED SOUNDER BASE
⊖	OUT. 110-115, CLG. MOUNT.	☐	CARBON MONOXIDE
⊖	OUT. 110-115, FLR. MOUNT.	□	PUSH BUTTON
⊖	9PCL. PURPOSE 220-240	⊖	EXHAUST FAN
⊖	LIGHT FIXT., CLG. MTD.	⊖	EX. FAN/LIGHT COMBO
⊖	LIGHT FIXT., WALL MTD.	⊖	DISPOSAL
□	LED LIGHT FIXT., RECESSED	⊖	ELECTRICAL PANEL
⊖	LIGHT FIXT., REC. ADJUST.	⊖	CEILING FAN, PREWIRE
⊖	LIGHT FIXT., PULL CHAIN	⊖	CEILING FAN, INSTALL
⊖	LED LIGHT FIXT.,FLUORESCENT	⊖	ELECT. JUNCTION BOX
⊖	LIGHT FIXT., EXT. FLOODS	⊖	THERMOSTAT
EXIT	LIGHT FIXT., EMERG. EXIT	⊖	DISCONNECT SWITCH
⊖	LIGHT FIXT., EXIT/BACKUP	⊖	ELEC. POWER METER

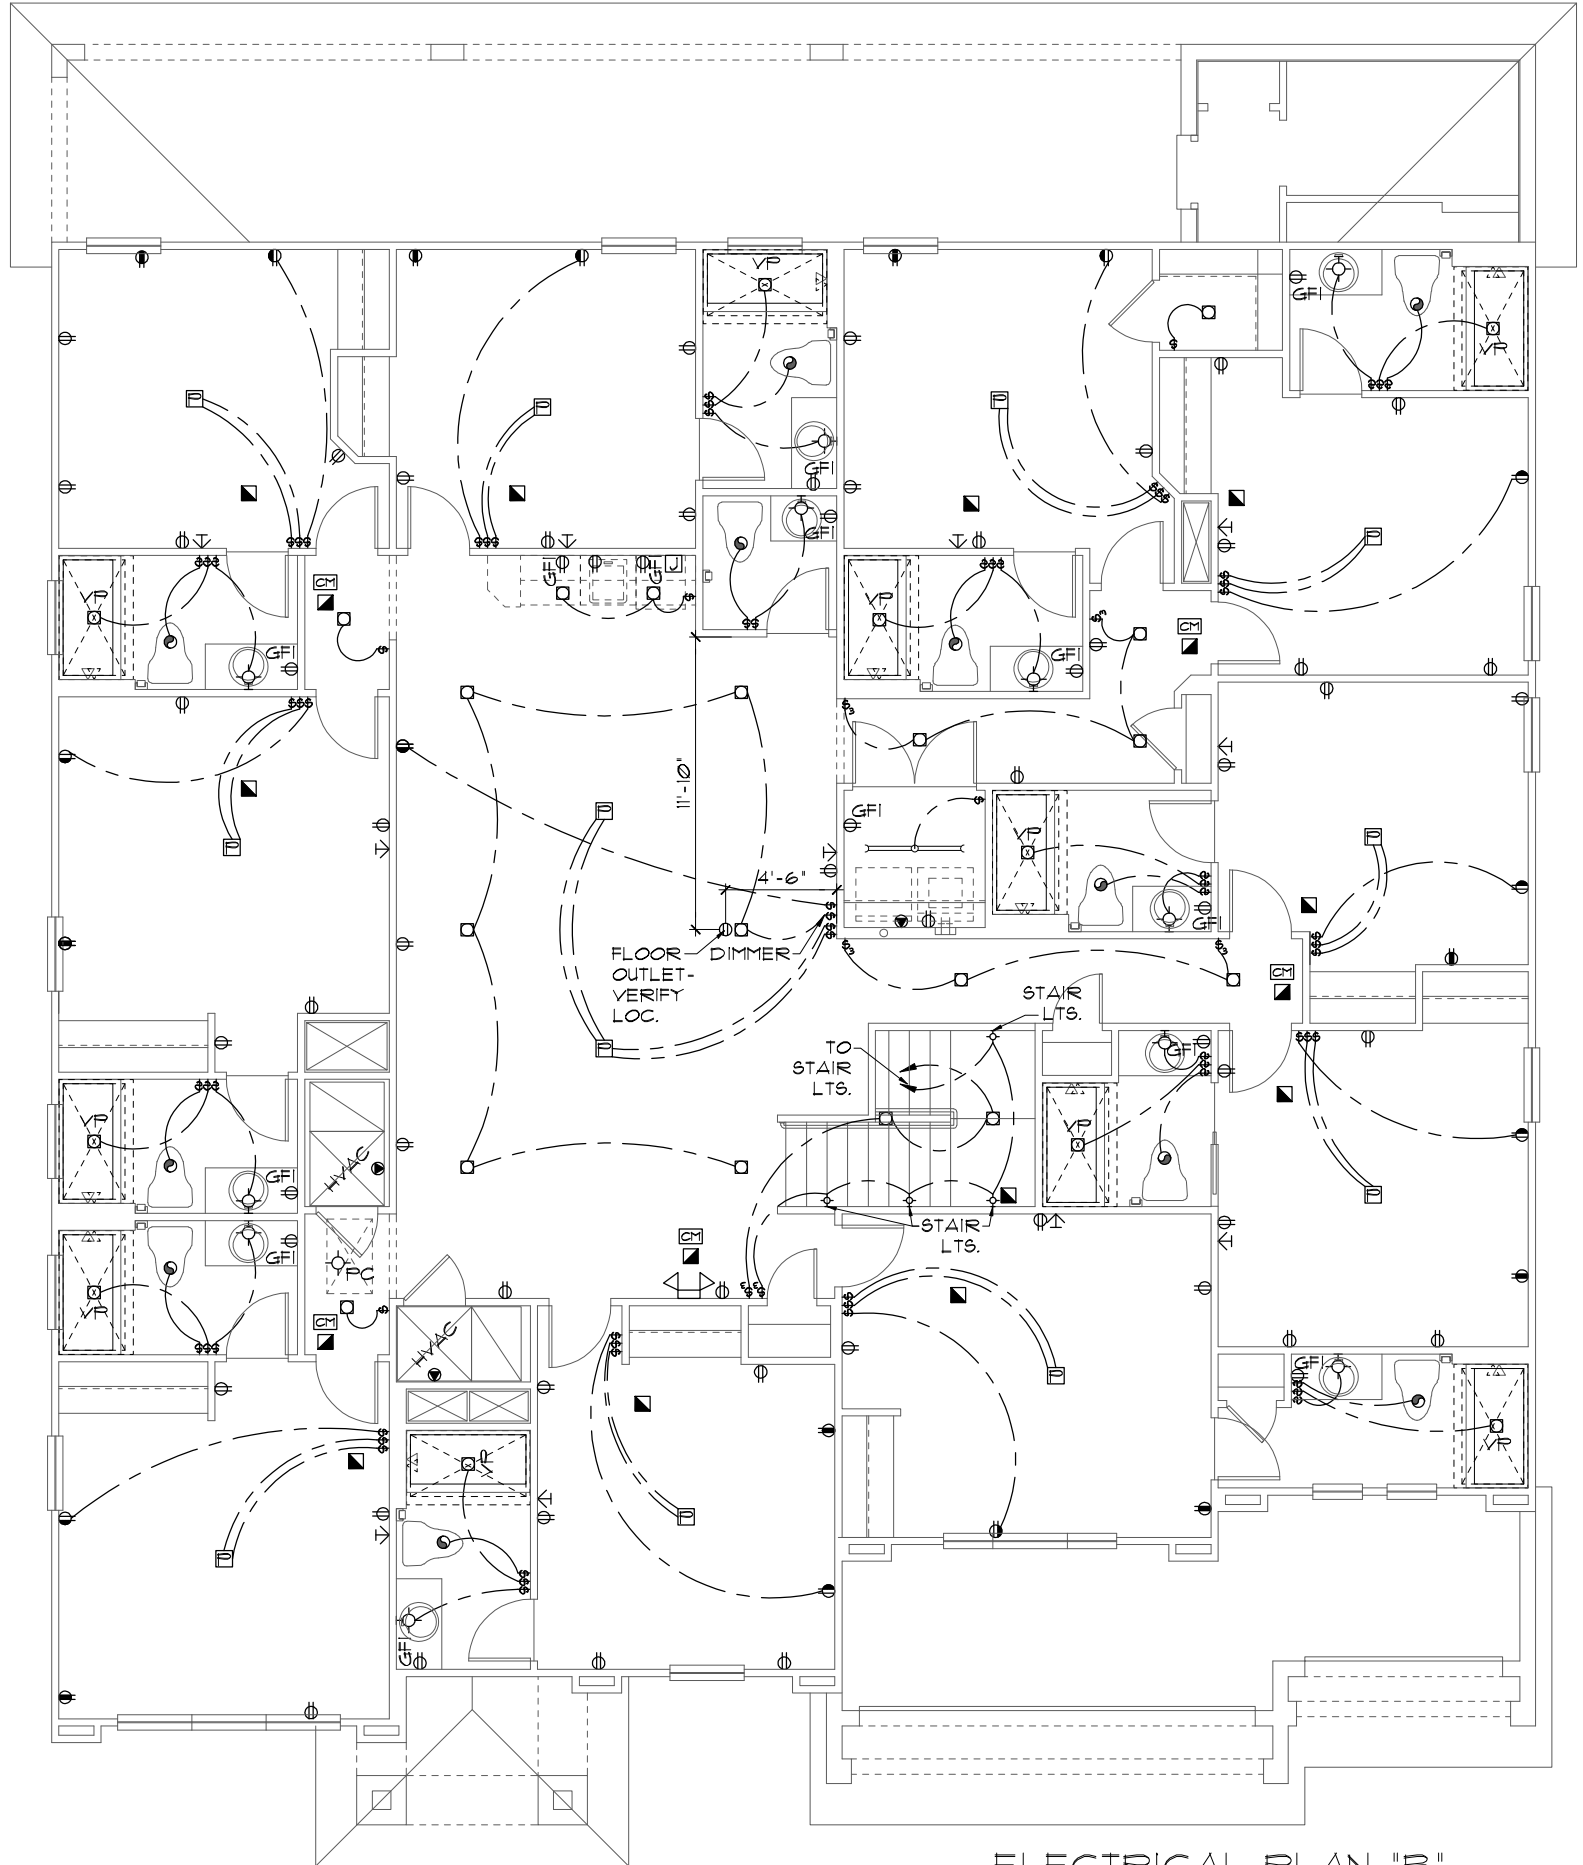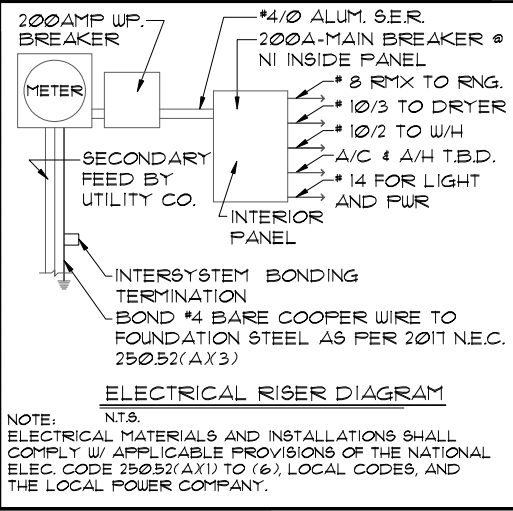

ELECTRICAL PLAN "B"
1/8"=1'-0" (11X17) 1/4"=1'-0" (22X34)

THIS STRUCTURE IS DESIGNED TO WITHSTAND 140 MPH WINDS PER THE 1th EDITION, 2020 OF THE FLORIDA BUILDING CODE RESIDENTIAL AND IS CERTIFIED AS SUCH

LOT: 0000, PARADISO GRANDE

Engineering By
DBE and C
MICHAEL A. THOMPSON
PE 47509
PHONE 407-721-2292

A DIVISION OF PARK SQUARE ENTERPRISES, INC.
5200 Vireland Road, Suite 200
Orlando, Florida 32811
Phone: (407) 529 - 3000

Park Square HOMES

WATERFALL

PARADISO GRANDE

6374

DATE 04-09-21

SCALE AS NOTED

DRAWN RDC

JOB 6374

SHEET 10B.0

OF SHEETS

PARADISO GRANDE

MECHANICAL/GENERAL NOTES
PER 11TH ED. 2020 FLA BLD. CODE-RESIDENTIAL

1.) COMPLETE DUCT DESIGN W/ SIZES & R-VALUE COMPLYING W/ THE FLORIDA ENERGY EFFICIENCY CODE FOR BUILDING CONSTRUCTION 610.1 ABC.1

2.)APPLIANCES SHALL BE ACCESSIBLE FOR INSPECTION, SERVICE, REPAIR AND REPLACEMENT WITHOUT REMOVING PERMANENT CONSTRUCTION.

A) CHAPTER 13 OF THE FBC-R 2020 11TH SECTION M1305.1

3.) AIR CONDITIONING SYSTEM SHALL BE COMPLETELY BALANCED. ALL ROOMS ISOLATED FROM THE RETURN AIR SHALL BE PROVIDED WITH MEANS TO COMPLY WITH SECTION M1602 OF THE FBCR CODE 2020 11TH EDITION.

4.) IAW NEC 2017- 210.12-ALL 15A OR 20A, 120V BRANCH CIRCUITS SUPPLYING OUTLETS OR DEVICES IN THE FOLLOWING LOCATIONS REQUIRE AFCI PROTECTION- KITCHEN, FAMILY RMS, DINING RMS, LIVING RMS, PARLORS, LIBRARIES, BEDROOMS, DENS, CLOSETS, SUNROOMS, RECREATION RMS, HALLWAYS OR SIMILAR AREAS SHALL BE PROTECTED BY A LISTED AFCI DEVICE OF THE COMBINATION TYPE.

5.) IAW NEC 2017- 406.12, ALL 15A AND 20A, 125V RECEPTACLES SHALL BE LISTED AS TAMPER RESISTANT.

6.) ALL OUTLETS IN BATHROOMS AND LAUNDRY ROOM SHALL BE GFCI

7.) SMOKE ALARMS SHALL BE IN ALL SLEEPING AREAS. SHALL BE INTERCONNECTED, SHALL BE WITHIN 1' TO 3' OF PEAK & SHALL BE 3' FROM THE SUPPLY OR RETURN AIR- STREAM & EQUIPPED W/ A BATTERY BACKUP. ALARMS MAY NOT BE CONNECTED WHERE ALARMS ARE WIRELESS & ALL ALARMS SOUND UPON ACTIVATION IAW FBCR R314.3 & R314.4.

8.) ALL WATER HEATERS HAVING AN IGNITION SOURCE TO BE ELEVATED SUCH THAT THE SOURCE OF IGNITION IS MINIMUM 18" ABOVE GARAGE FLOOR UNLESS WATER HEATER IS LISTED AS FLAMMABLE VAPOR IGNITION RESISTANT. IAW FBCR 2020, 11TH ED. P2801.1

9.) ALL EQUIPMENT & APPLIANCES, INCLUDING WATER HEATERS HAVING AN IGNITION SOURCE TO BE ELEVATED SUCH THAT THE SOURCE OF IGNITION IS MINIMUM 18" ABOVE GARAGE FLOOR UNLESS IT IS LISTED AS FLAMMABLE VAPOR IGNITION RESISTANT. IAW FBCR 2020, 11TH ED.

10.)THE MAXIMUM ALLOWABLE EXHAUST DUCT LENGTH SHALL BE DETERMINED BY ONE OF THE METHODS SPECIFIED IN SECTIONS M1502.4.5.1 THROUGH M1502.4.5.3

11.) ALL ELECTRICAL WORK TO BE DONE PER NFPA70-**NEC 2017**

12.) ADDITIONAL ELECTRODE MAY BE REQUIRED IN ACCORDANCE WITH NEC 250.53(A)(2)

12.) ALL DWELLING UNIT RECEPTACLE WILL BE IN ACCORDANCE WITH NFPA70-NEC2011 - ARTICLE 210-52

250.52(A)(3) Concrete-Encased Electrode.
Concrete-encased electrodes can be horizontal or vertical and must be at least 20 ft. long.

Concrete-encased electrodes can be horizontal or vertical and must be at least 20 ft. long.


There are two types of concrete-encased electrodes: (1) steel reinforcing bars or rods which are not less than ½ inch in diameter and at least 20 ft. long, encased in 2 inches of concrete; (2) 20 ft. of bare copper conductor not smaller than No. 4 AWG encased in 2 inches of concrete.

The steel reinforcing rods must be in a location that is in direct contact with the earth. The reinforcing rods can be connected with tie wires, and a single length of rod can be used as the concrete-encased electrode. The reinforcing rods cannot be coated with non-conductive material.



Section 250.50 requires a concrete-encased electrode to be connected to the grounding electrode system if it is present. Several states have modified this requirement to say a concrete-encased electrode must be used as a grounding electrode only if it is available. In those jurisdictions, if the footings or foundations have been poured before the electrical contractor arrives at the site, and a reinforcing rod is not available for use as a grounding electrode, then a grounding connection to the reinforcing rod is not required.

NOTE: THE FIRE ALARM SYSTEM WILL CONSIST OF (1) FIRE ALARM CONTROL PANEL - 32 ZONE GEMC-FW32CONVKT WITH (1) SMOKE DETECTOR OVER FIRE ALARM CONTROL PANEL.

ALL INSTALLATION FOR THIS MACURCO CARBON MONOXIDE DETECTOR CM-EI&CONVENTIONAL SMOKE DETECTION FIREWOLF FW2-S SHALL BE INSTALLED PURSUANT THE MANUFACTURE REQUIREMENTS AND NEC 2017 CODE REQUIREMENTS

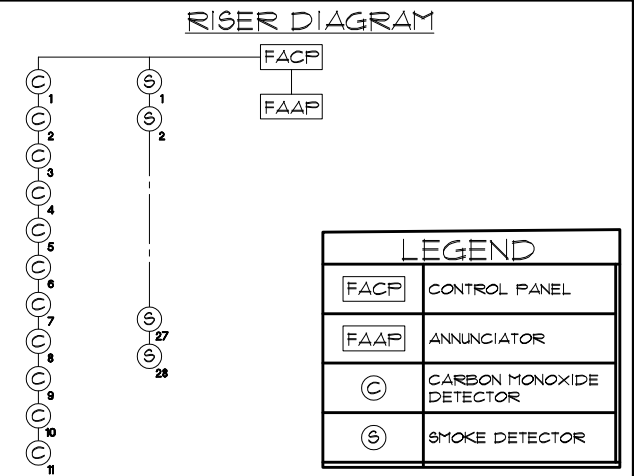

ELECTRICAL LEGEND			
⚡	SINGLE POLE SWITCH	⬅	OUTLET, TV/CABLE
⚡	THREE WAY SWITCH	⬅	OUTLET, PHONE
⚡	OUTLET 110-115	⬜	INTERCOM
⚡	OUT. 110-115, 9PLIT WIRED	⚡	CHIMES
⚡	OUT. 110-115, W/ USB	🔍	SMOKE DETECTOR/SMOKE ALARM W/INTEGRATED SOUNDER BASE
⚡	OUT. 110-115, CLG. MOUNT.		
⚡	OUT. 110-115, FLR. MOUNT.	☑	CARBON MONOXIDE
⚡	9PCL. PURPOSE 220-240	⬜	PUSH BUTTON
⚡	LIGHT FIXT., CLG. MTD.	🌀	EXHAUST FAN
⚡	LIGHT FIXT., WALL MTD.	⚡	EX. FAN/LIGHT COMBO
⬜	LED LIGHT FIXT., RECESSED	🗑	DISPOSAL
⬜	LIGHT FIXT., REC. ADJUST.	🔌	ELECTRICAL PANEL
⚡	LIGHT FIXT., PULL CHAIN	📺	CEILING FAN, PREWIRE
⚡	LED LIGHT FIXT.,FLUORESCENT	📺	CEILING FAN, INSTALL
⚡	LIGHT FIXT., EXT. FLOODS	🔌	ELECT. JUNCTION BOX
EXIT	LIGHT FIXT., EMERG. EXIT	🌡	THERMOSTAT
⬜	LIGHT FIXT., EXIT/BACKUP	⚡	DISCONNECT SWITCH
		🔌	ELEC. POWER METER

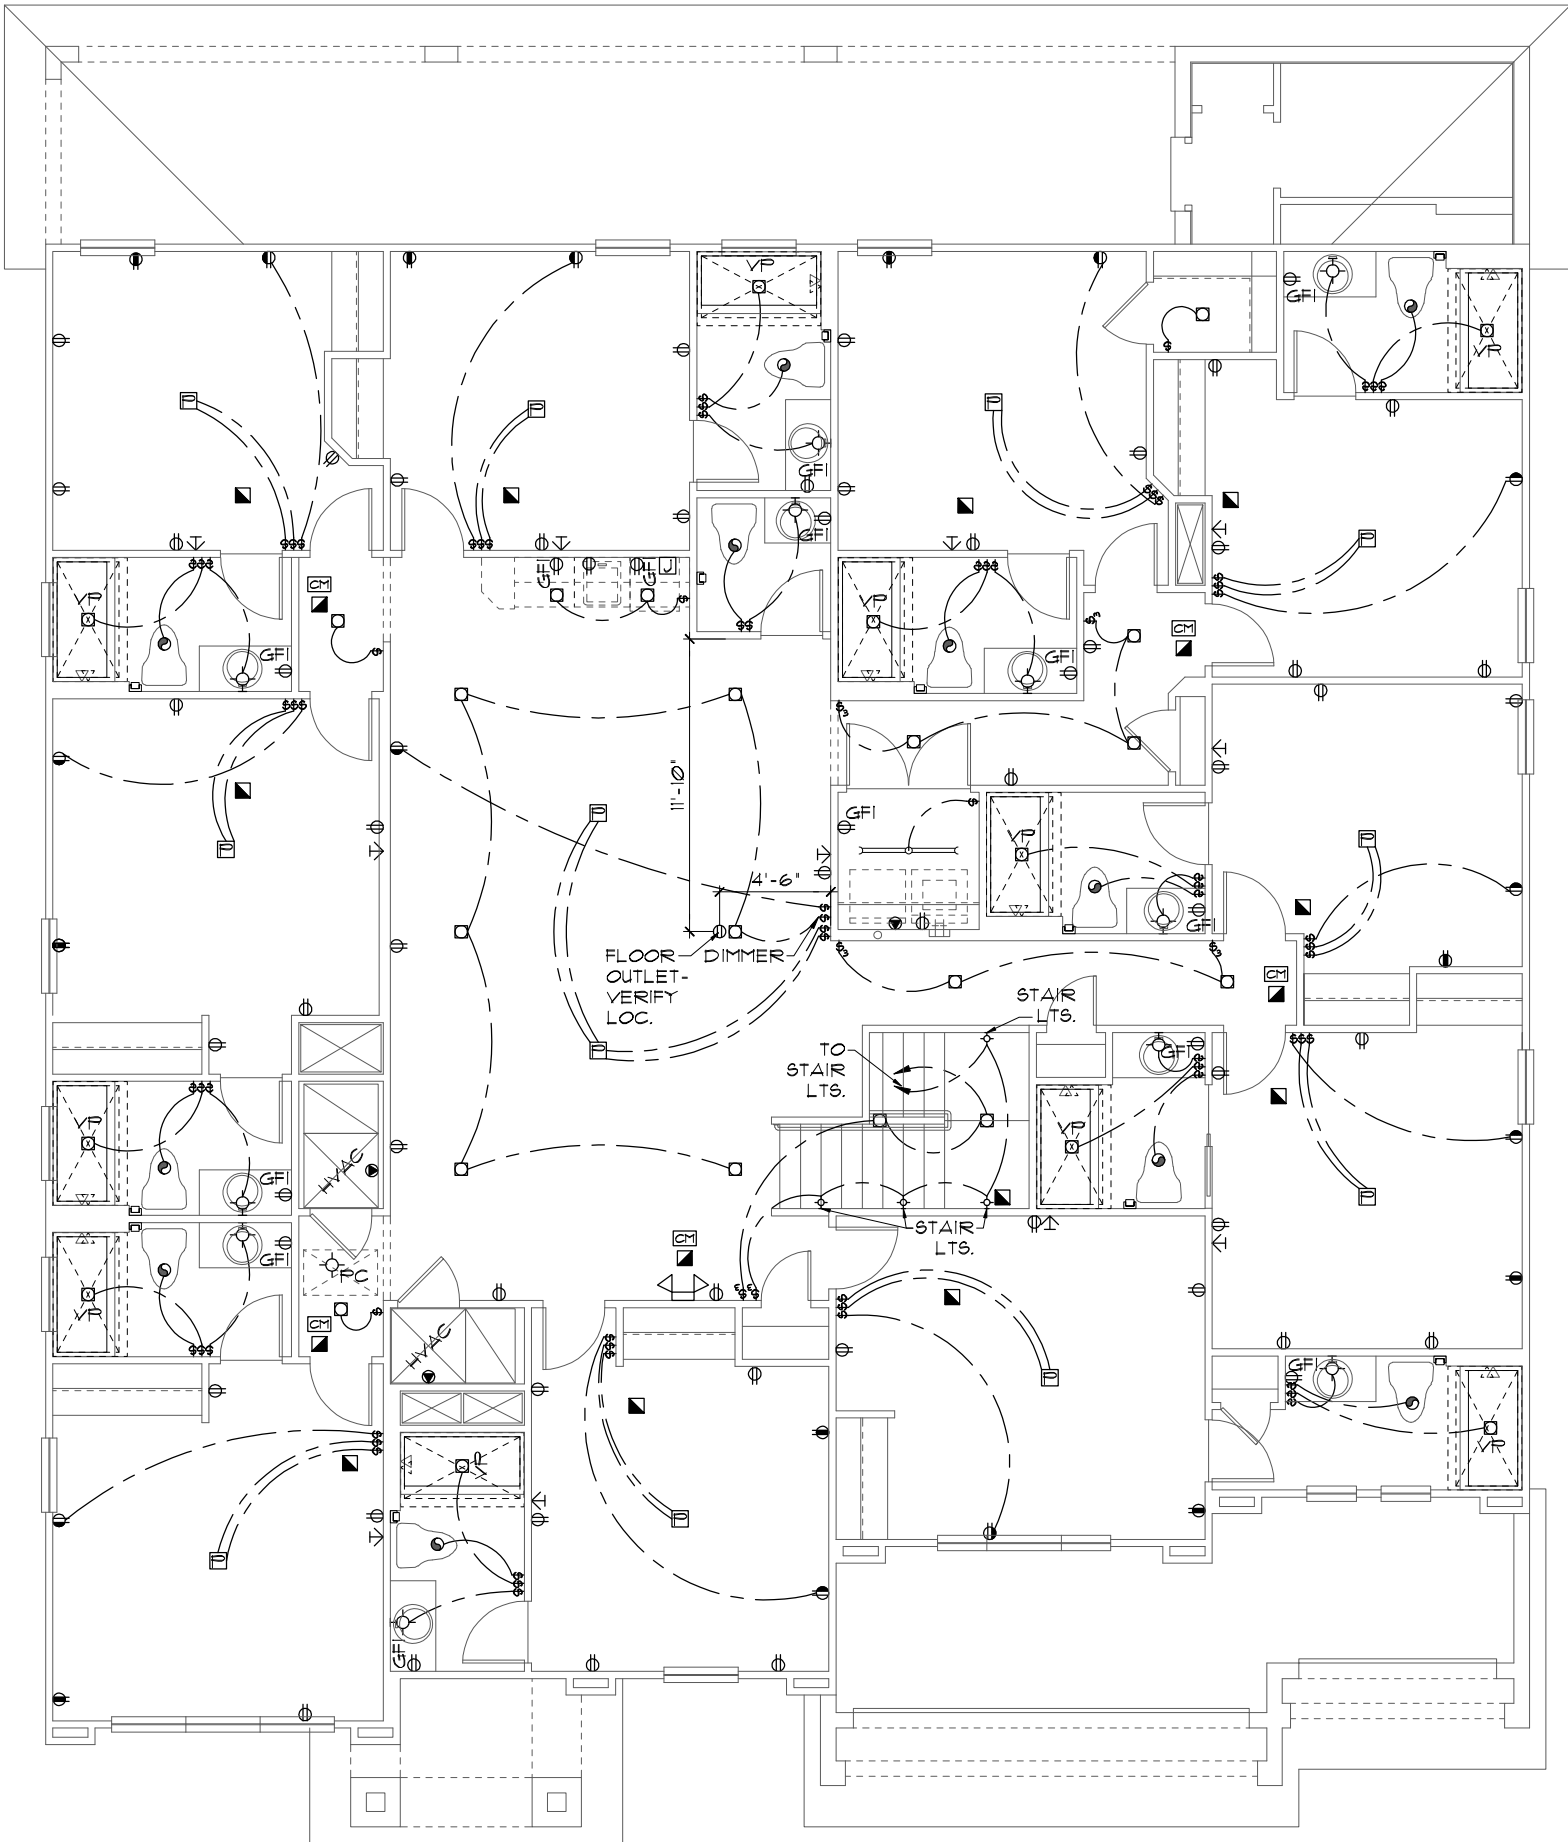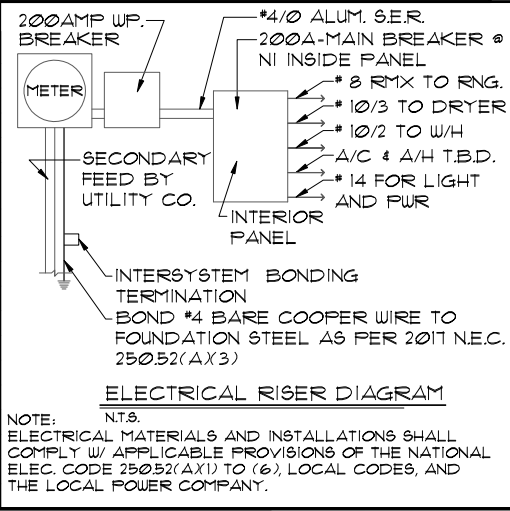

ELECTRICAL PLAN "C"
1/8"=1'-0" (11X17) 1/4"=1'-0" (22X34)

THIS STRUCTURE IS DESIGNED TO WITHSTAND 140 MPH WINDS PER THE 11th EDITION, 2020 OF THE FLORIDA BUILDING CODE RESIDENTIAL AND IS CERTIFIED AS SUCH

LOT: 0000, PARADISO GRANDE

6374

DATE 04-09-21

SCALE AS NOTED

DRAWN RDC

JOB 6374

SHEET 10C.0

OF SHEETS

WATERFALL

PARADISO GRANDE

Engineering By
DBE and C
MICHAEL A. THOMPSON
PE 47509
PHONE 407-721-2292

A DIVISION OF PARK SQUARE
ENTERPRISES, INC.
5200 Vireland Road, Suite 200
Orlando, Florida 32811
Phone: (407) 529 - 3000

Park Square
HOMES


ELECTRICAL PLAN

PARADISO GRANDE

These plans, ideas, and designs are not to be copied or changed in any manner or form whatsoever, nor are they to be assigned to any third party without first obtaining the express written permission from Park Square Homes.

- NOTES
1. TYPICAL ROOF GABLE OVERHANG TO BE 12" UNLESS OTHERWISE NOTED.
 2. TYPICAL ROOF EAVES OVERHANG TO BE 12" UNLESS OTHERWISE NOTED.
 3. PROVIDE AND INSTALL FLASHING AND ROOFING AS PER NATIONAL ROOFING AND SHEET METAL ASSOC. STANDARDS AND/ OR ACCEPTABLE INDUSTRY PRACTICE AND IN ACCORDANCE WITH THE 1TH EDITION (2020) FLORIDA RESIDENTIAL CODE.
 4. ALL ROOF TRUSSES, GIRDERS, BEAMS, HEADERS, ETC. TO BE SIZED BY TRUSS MANUFACTURER OR FL. REG. ENG.
 5. TRUSSES SHALL BE BRACED TO PREVENT ROTATION & PROVIDE LATERAL STABILITY IN ACCORDANCE WITH THE REQUIREMENTS SPECIFIED IN THE CONSTRUCTION DOCUMENTS FOR BUILDING & ON THE INDIVIDUAL TRUSS DESIGN DRAWINGS. IN THE ABSENCE OF SPECIFIC BRACING REQUIREMENTS, TRUSSES SHALL BE BRACED IN ACCORDANCE WITH TPI/WTCA BC51.1.
 6. REFER TO TRUSS MANUFACTURER'S DRAWINGS FOR TRUSS PLACEMENT & TRUSS TO TRUSS CONNECTIONS.
 7. TILE ROOF: UNDERLAYMENT TO BE INSTALLED IAW FBCR 2020, 1TH EDITION R305.3.3. Underlayment materials required to comply with ASTM D226, D1910, D4869 and D6151 shall bear a label indicating compliance to the standard designation and, if applicable, type classification indicated in Table R305.1.1. Underlayment shall be applied and attached in accordance with Table R305.1.1.
 8. OFF RIDGE VENTS MAXIMUM OPENING SIZES:
 - O-HAGIN - 1' X 19" HOLE
 9. TILE ROOF TO BE INSTALLED IAW FBCR 2020, 1TH EDITION ASTM C1492-R305.3.5

TRUSS LAYOUT "A"
1/8"=1'-0" (11X17) 1/4"=1'-0" (22X34)

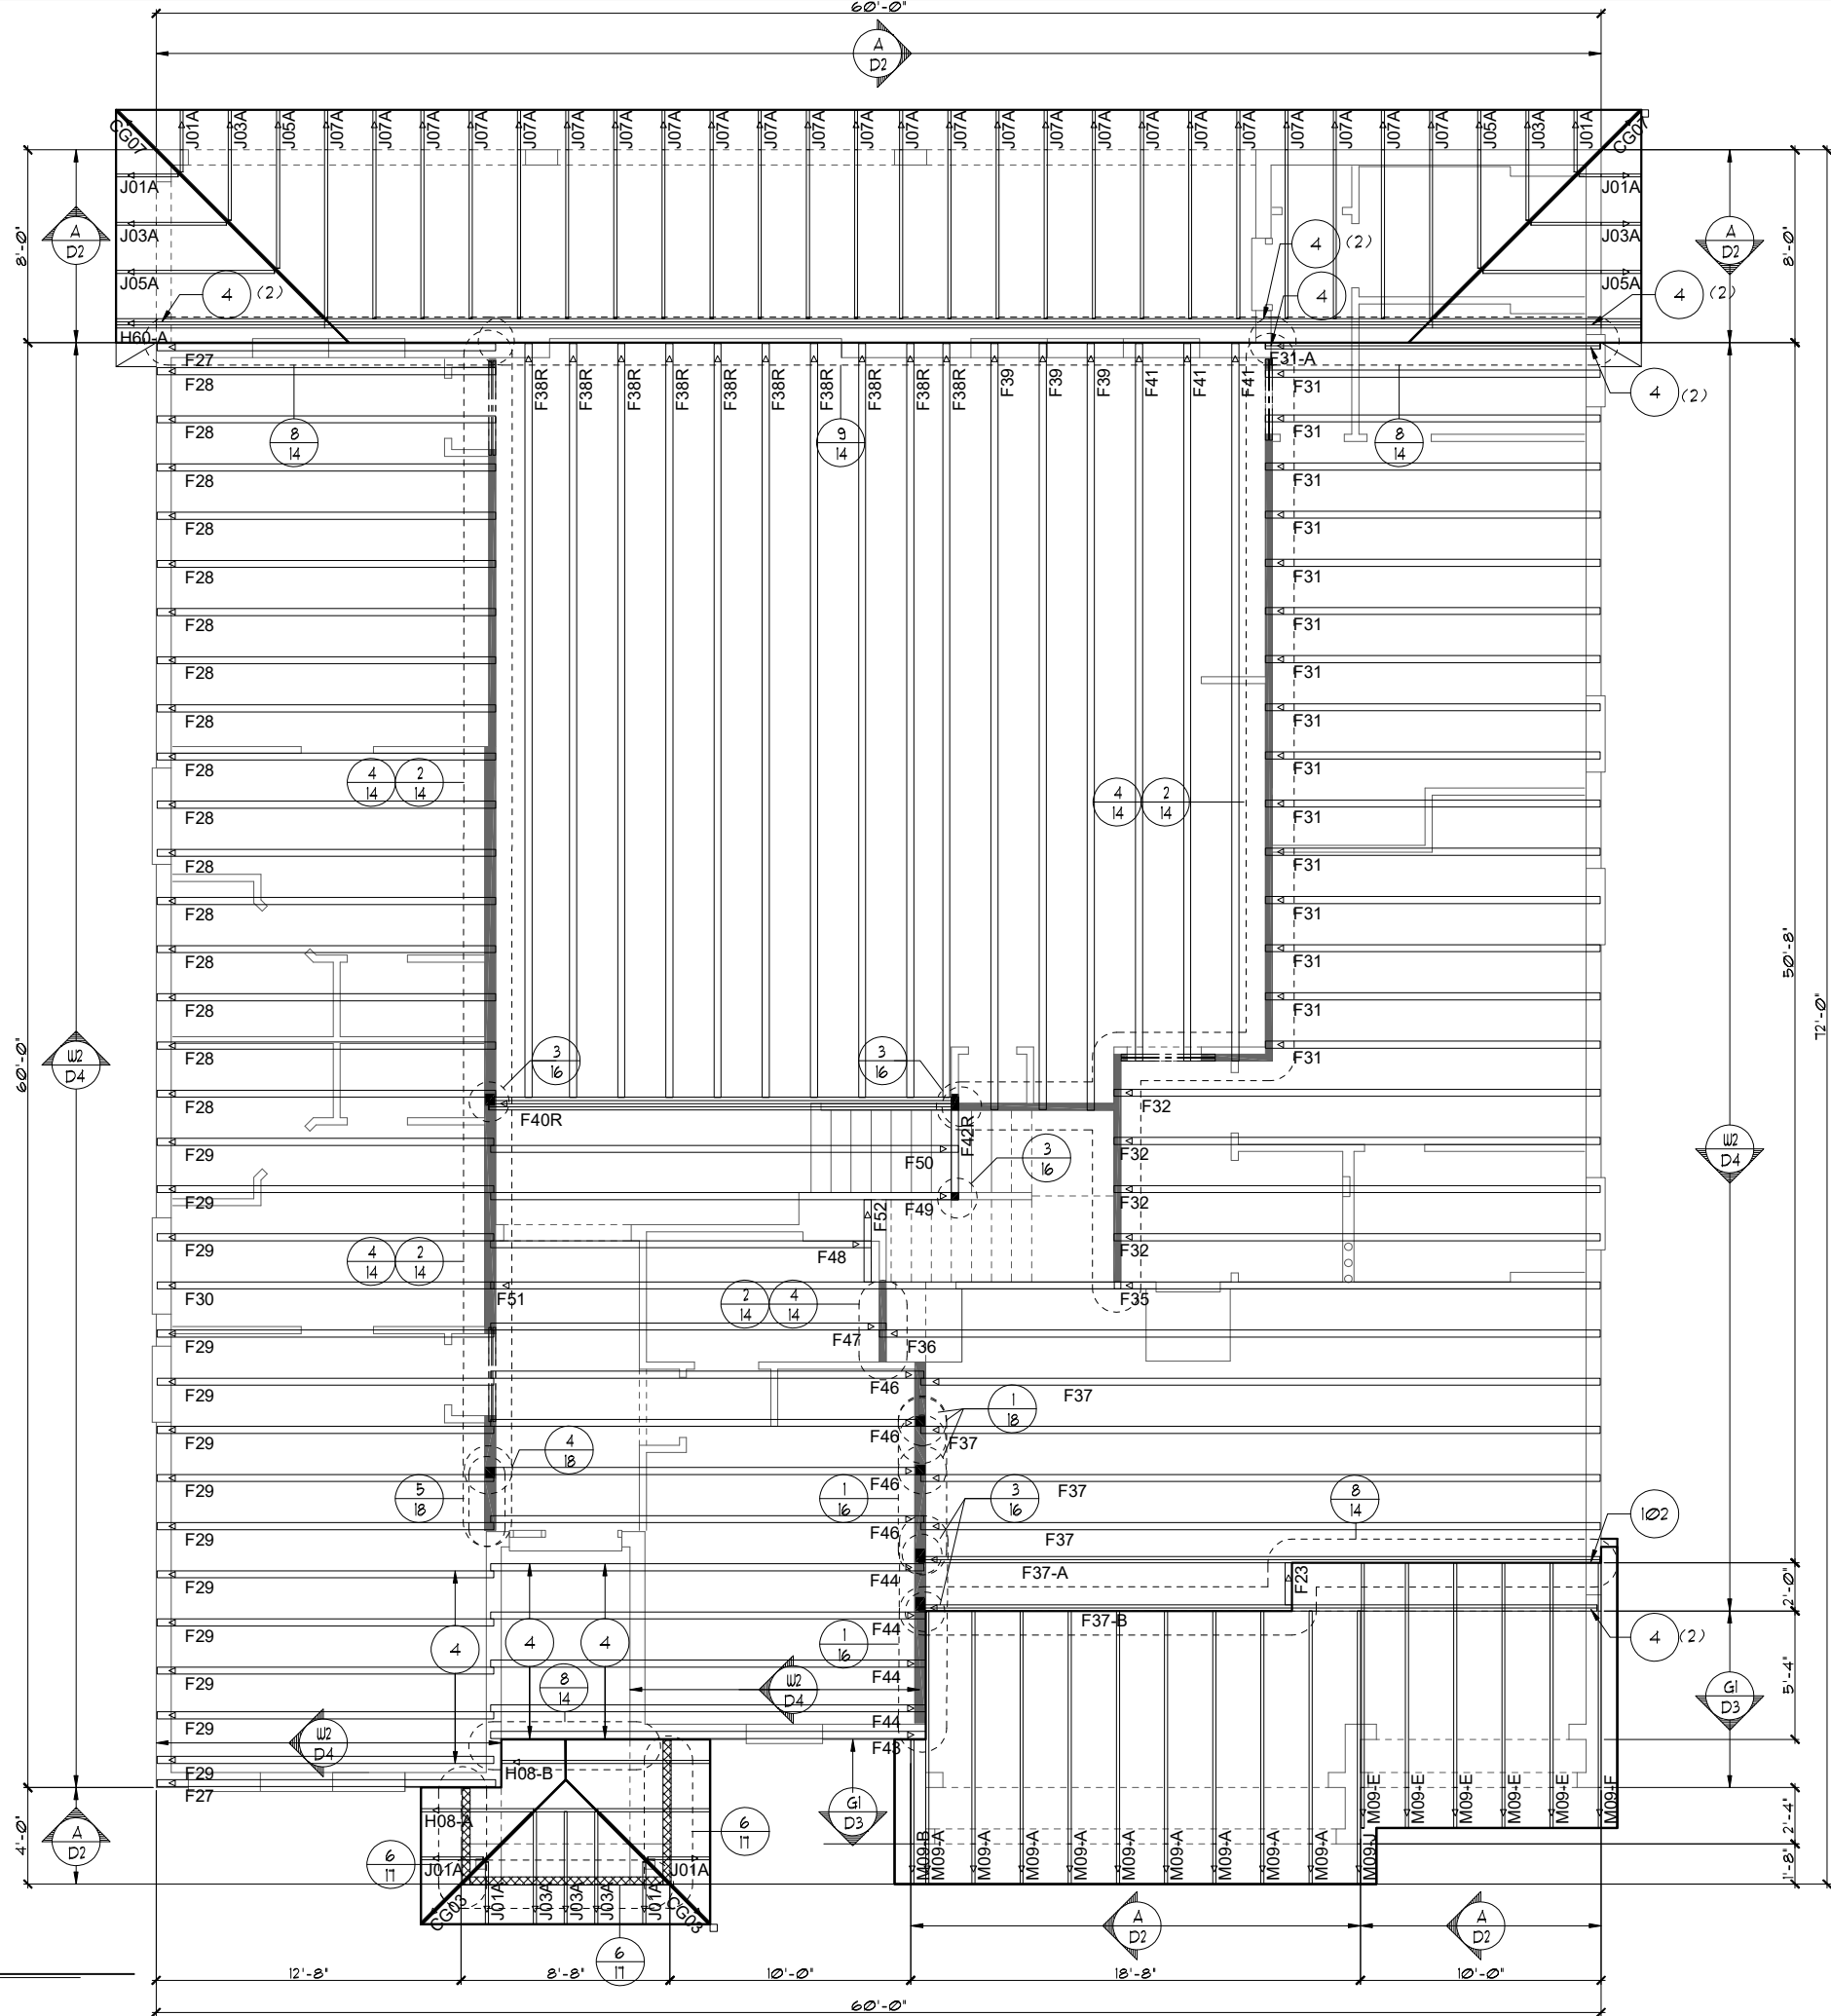


NOTES

1. TYPICAL ROOF GABLE OVERHANG TO BE 12" UNLESS OTHERWISE NOTED.
2. TYPICAL ROOF EAVES OVERHANG TO BE 12" UNLESS OTHERWISE NOTED.
3. PROVIDE AND INSTALL FLASHING AND ROOFING AS PER NATIONAL ROOFING AND SHEET METAL ASSOC. STANDARDS AND/ OR ACCEPTABLE INDUSTRY PRACTICE AND IN ACCORDANCE WITH THE 1TH EDITION (2020) FLORIDA RESIDENTIAL CODE.
4. ALL ROOF TRUSSES, GIRDERS, BEAMS, HEADERS, ETC. TO BE SIZED BY TRUSS MANUFACTURER OR FL. REG. ENG.
5. TRUSSES SHALL BE BRACED TO PREVENT ROTATION & PROVIDE LATERAL STABILITY IN ACCORDANCE WITH THE REQUIREMENTS SPECIFIED IN THE CONSTRUCTION DOCUMENTS FOR BUILDING & ON THE INDIVIDUAL TRUSS DESIGN DRAWINGS. IN THE ABSENCE OF SPECIFIC BRACING REQUIREMENTS, TRUSSES SHALL BE BRACED IN ACCORDANCE WITH TPI/WTCA BC91 I.
6. REFER TO TRUSS MANUFACTURER'S DRAWINGS FOR TRUSS PLACEMENT & TRUSS TO TRUSS CONNECTIONS.
7. TILE ROOF: UNDERLAYMENT TO BE INSTALLED IAW FBCR 2020, 1TH EDITION R905.3.3.
Underlayment materials required to comply with ASTM D226, D1910, D4869 and D6757 shall bear a label indicating compliance to the standard designation and, if applicable, type classification indicated in Table R905.1.1. Underlayment shall be applied and attached in accordance with Table R905.1.1.
8. OFF RIDGE VENTS MAXIMUM OPENING SIZES :
 - O-HAGIN - 1' X 19" HOLE
9. TILE ROOF TO BE INSTALLED IAW FBCR 2020, 1TH EDITION ASTM C1492-R905.3.5

TRUSS LAYOUT "A"


1/8"=1'-0" (11X17) 1/4"=1'-0" (22X34)

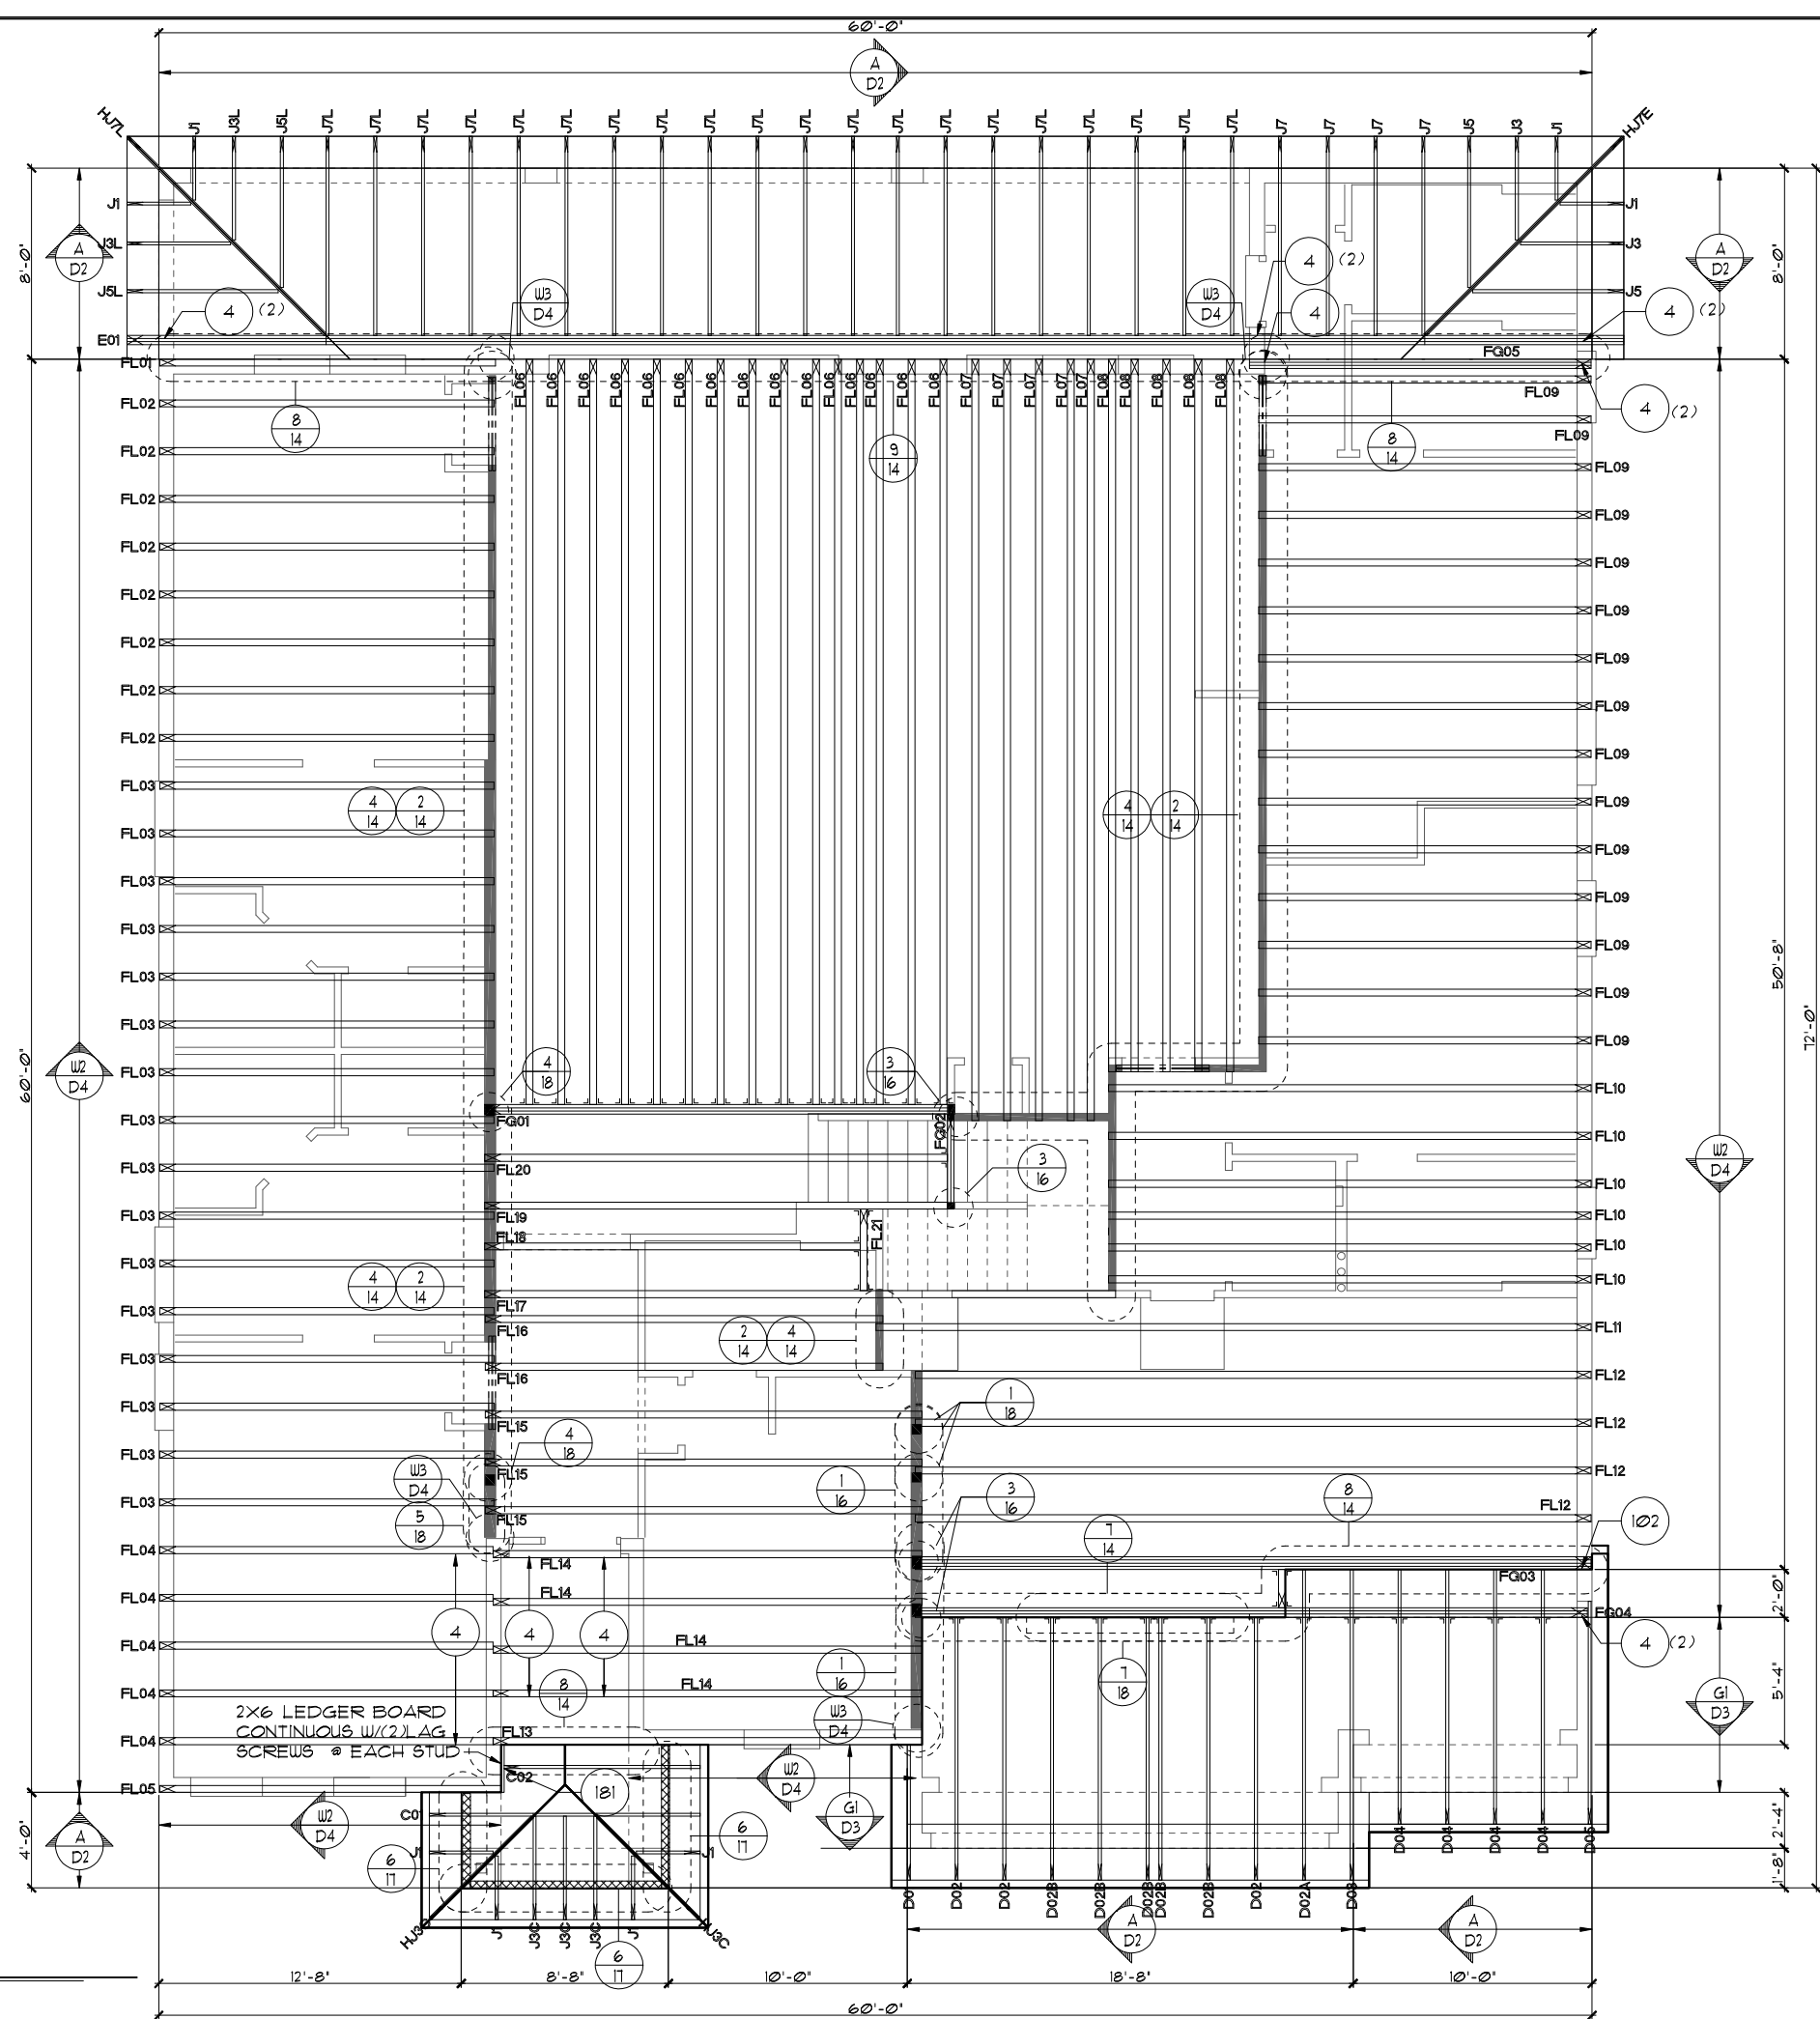

- NOTES
1. TYPICAL ROOF GABLE OVERHANG TO BE 12" UNLESS OTHERWISE NOTED.
 2. TYPICAL ROOF EAVES OVERHANG TO BE 12" UNLESS OTHERWISE NOTED.
 3. PROVIDE AND INSTALL FLASHING AND ROOFING AS PER NATIONAL ROOFING AND SHEET METAL ASSOC. STANDARDS AND/ OR ACCEPTABLE INDUSTRY PRACTICE AND IN ACCORDANCE WITH THE 1TH EDITION (2020) FLORIDA RESIDENTIAL CODE.
 4. ALL ROOF TRUSSES, GIRDERS, BEAMS, HEADERS, ETC. TO BE SIZED BY TRUSS MANUFACTURER OR FL. REG. ENG.
 5. TRUSSES SHALL BE BRACED TO PREVENT ROTATION & PROVIDE LATERAL STABILITY IN ACCORDANCE WITH THE REQUIREMENTS SPECIFIED IN THE CONSTRUCTION DOCUMENTS FOR BUILDING & ON THE INDIVIDUAL TRUSS DESIGN DRAWINGS. IN THE ABSENCE OF SPECIFIC BRACING REQUIREMENTS, TRUSSES SHALL BE BRACED IN ACCORDANCE WITH TPI/WTCA BC51.1.
 6. REFER TO TRUSS MANUFACTURER'S DRAWINGS FOR TRUSS PLACEMENT & TRUSS TO TRUSS CONNECTIONS.
 7. TILE ROOF: UNDERLAYMENT TO BE INSTALLED IAW FBCR 2020, 1TH EDITION R305.3.3. Underlayment materials required to comply with ASTM D226, D1910, D4869 and D6151 shall bear a label indicating compliance to the standard designation and, if applicable, type classification indicated in Table R305.1.1. Underlayment shall be applied and attached in accordance with Table R305.1.1.
 8. OFF RIDGE VENTS MAXIMUM OPENING SIZES:
 - O-HAGIN - 1' X 19" HOLE
 9. TILE ROOF TO BE INSTALLED IAW FBCR 2020, 1TH EDITION ASTM C1492-R305.3.5

TRUSS LAYOUT "B"

1/8"=1'-0" (11X17) 1/4"=1'-0" (22X34)

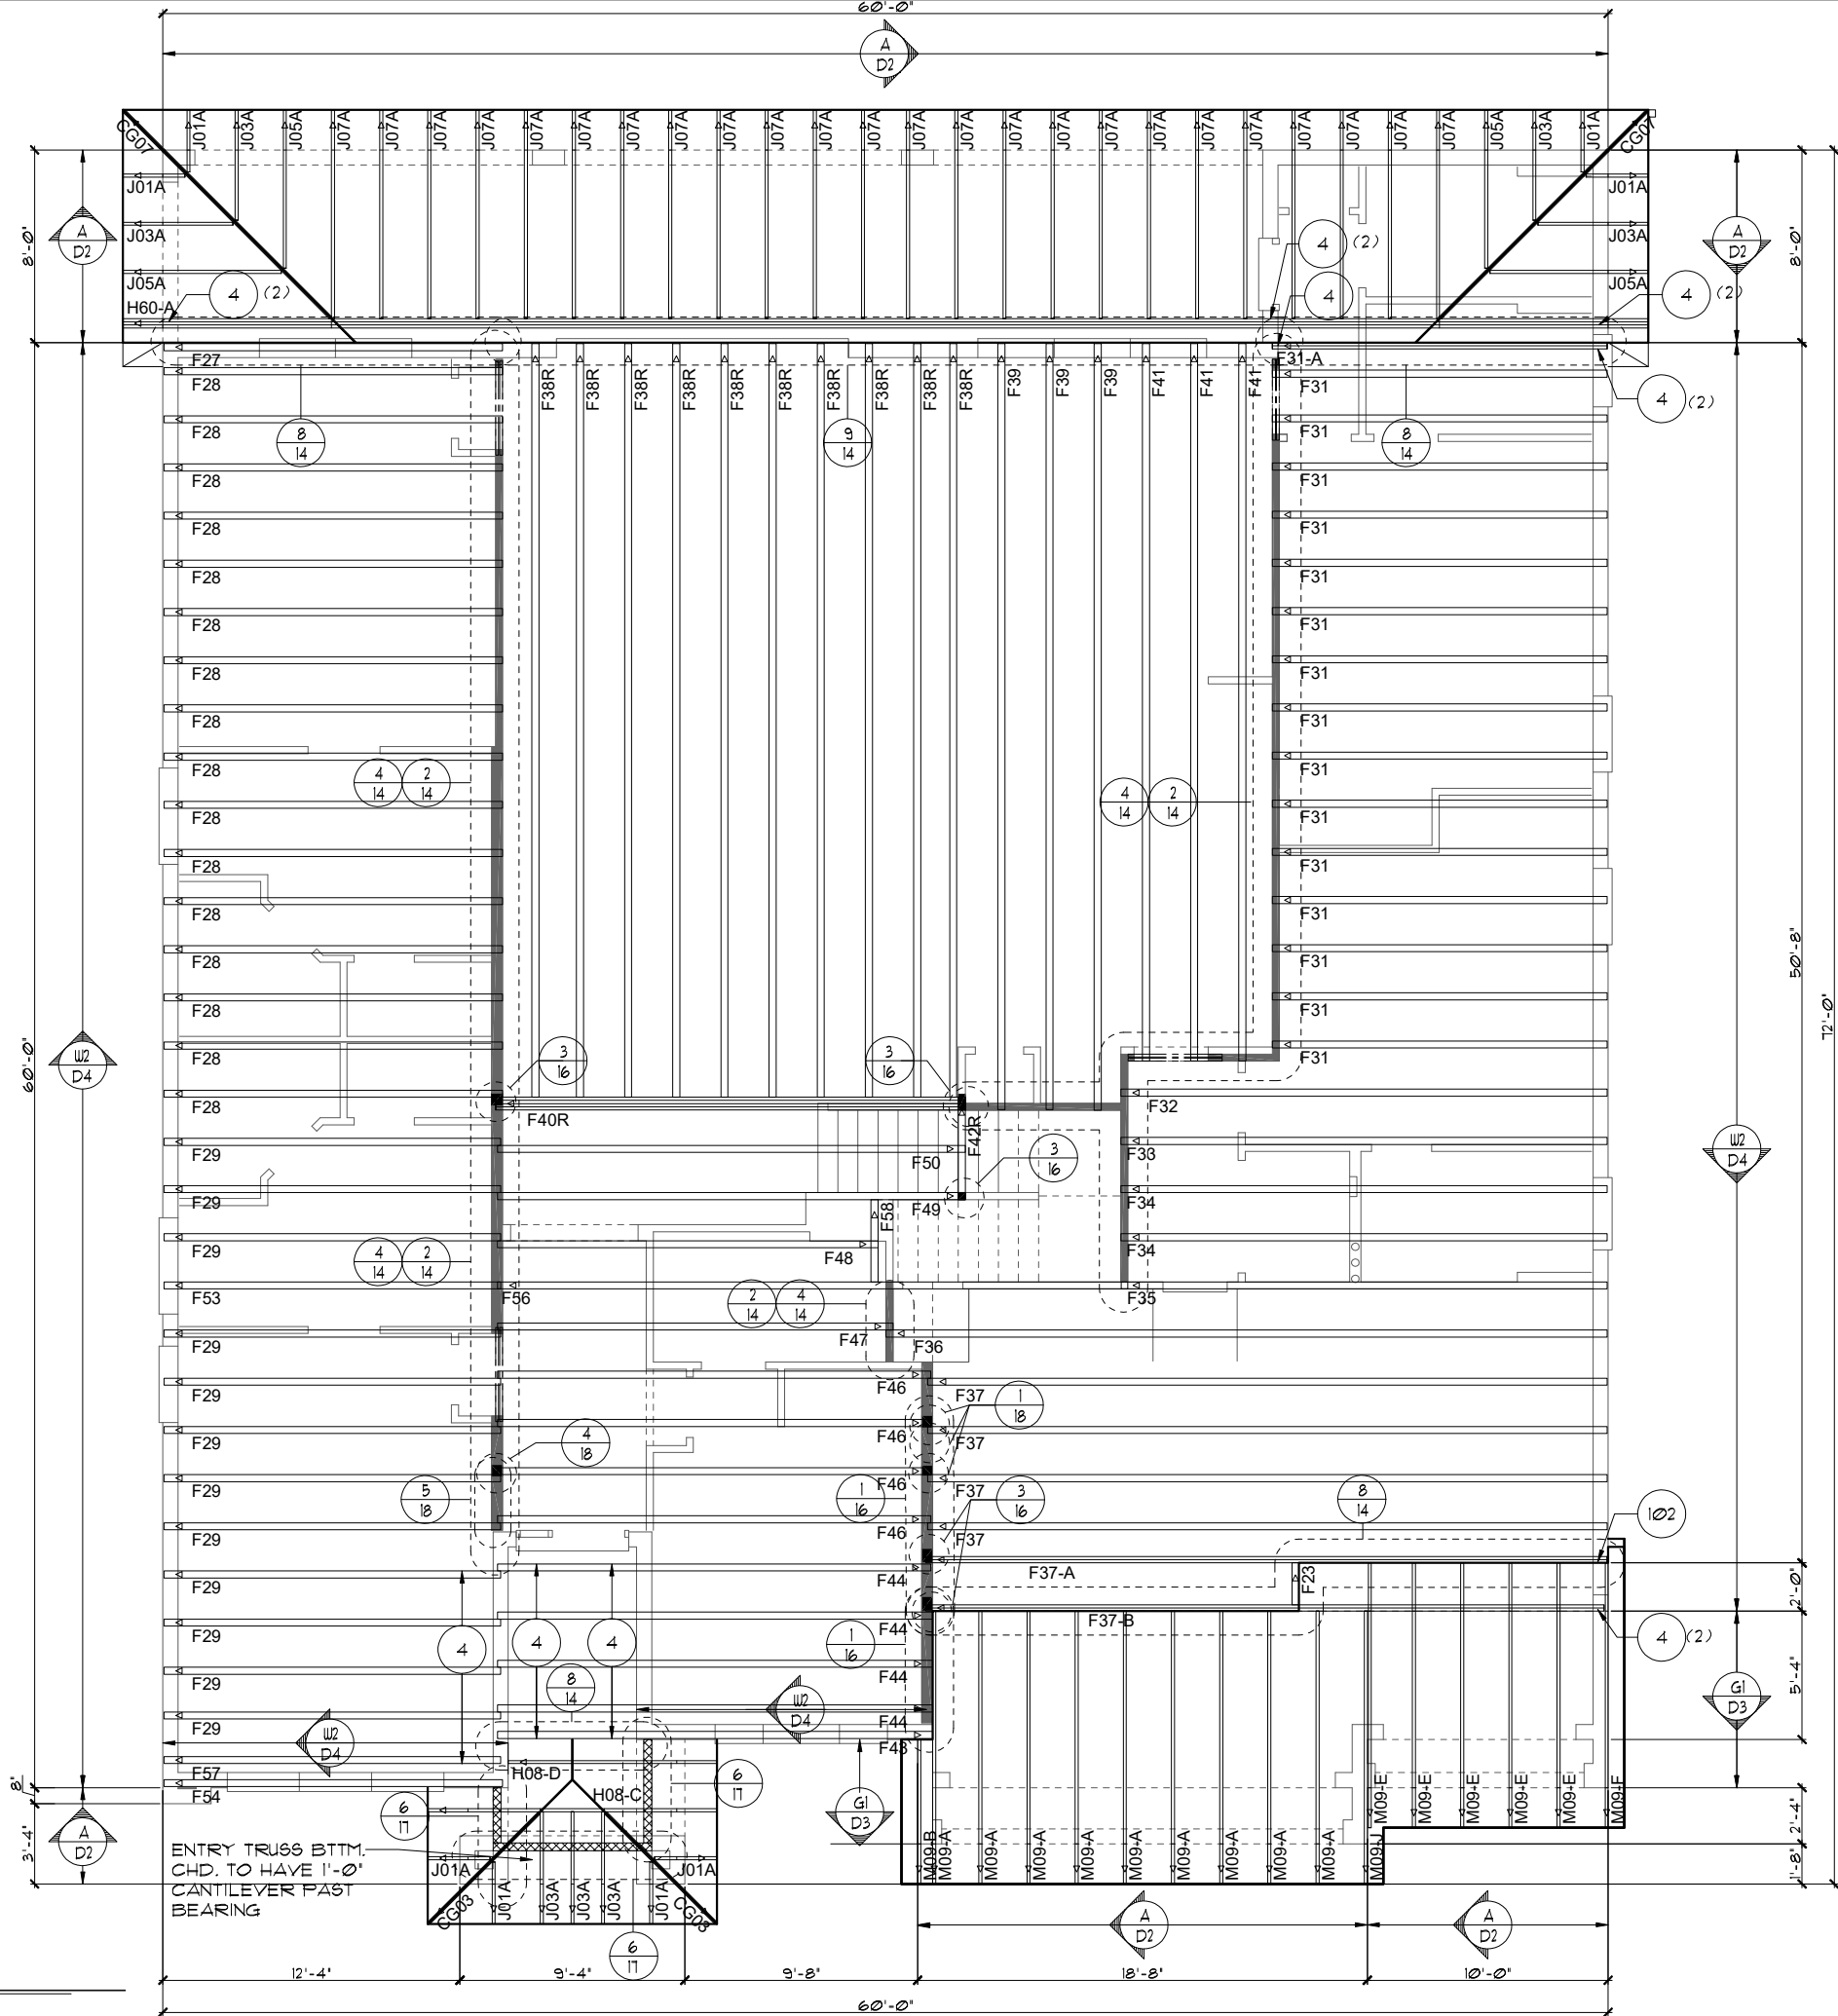

1. TYPICAL ROOF GABLE OVERHANG TO BE 12" UNLESS OTHERWISE NOTED.
2. TYPICAL ROOF EAVES OVERHANG TO BE 12" UNLESS OTHERWISE NOTED.
3. PROVIDE AND INSTALL FLASHING AND ROOFING AS PER NATIONAL ROOFING AND SHEET METAL ASSOC. STANDARDS AND/OR ACCEPTABLE INDUSTRY PRACTICES AND APPROVED DRAWINGS WITH THE 11TH EDITION (2020) FLORIDA RESIDENTIAL CODE.
4. ALL ROOF TRUSSES, GIRDERS, BEAMS, HEADERS, ETC. TO BE SIZED BY TRUSS MANUFACTURER OR FL. REG. ENG.
5. TRUSSES SHALL BE BRACED TO PREVENT ROTATION & PROVIDE LATERAL STABILITY IN ACCORDANCE WITH THE REQUIREMENTS DESCRIBED IN THE CONSTRUCTION DOCUMENTS FOR BUILDING & ON THE INDIVIDUAL TRUSS DESIGN DRAWINGS. IN THE ABSENCE OF SUCH BRACING REQUIREMENTS, TRUSSES SHALL BE BRACED IN ACCORDANCE WITH TPI/ITCA BC8I.1.
6. REFER TO TRUSS MANUFACTURER'S DRAWINGS FOR TRUSS PLACEMENT & TRUSS TO TRUSS CONNECTIONS.
7. TILED ROOF: UNDERLAYMENT TO BE INSTALLED IAW FBCR 2020, 11TH EDITION R305.3.3.
Underlayment materials required to comply with AS/NZS 4672, D1910, D4869, and D6151 shall bear a label indicating compliance to the standard designation and, if applicable, type classification listed in Table R305.3.3. Underlayment shall be applied and attached in accordance with Table R305.3.1.
8. OFF RIDGE VENTS MAXIMUM OPENING SIZES:
 - O-HAGIN - 1" x 3" HOLE
9. TILE ROOF TO BE INSTALLED IAW FBCR 2020, 11TH EDITION AS/NZS C1492-R305.3.5



THIS STRUCTURE IS DESIGNED TO WITHSTAND 40 PSF UNIFORM DEAD LOAD AND 10 CERTIFIED AS SUCH

THIS STRUCTURE IS DESIGNED TO WITHSTAND 140 MPH WINDS
LOT: 0000. PARADISO GRANDE

2) copyright 209 Park Square Homes hereby reserves its common law copyrights and other copyrights in these plans, ideas, and design. These plans, ideas and designs are not to be copied or changed in any manner or form whatsoever, nor are they to be assigned to any third party without first obtaining the express written permission from Park Square Homes.

DATE	6/11/08	WATERBURY A DIVISION OF PARK SQUARE Engineering By	REVIEWED BY DATE
SCALE			
DRAWN			
JOB			
SHEET	11		

37
E 04
E AG
UN

WATERFALL

TRUSS LAYOUT "B"

Park
Smilane

ENTERPRISES, INC.
5200 Vineland Road, Suite 200
St. Louis, Mo. 63114-4048


DBE and C
MICHAEL A. THOMPSON
DBE #77090

BONS

PARADISO GRANDE
74
4-09-2
NOTED
6374
0
SHEETS

[illegible]

1. TYPICAL ROOF GABLE OVERHANG TO BE 12" UNLESS OTHERWISE NOTED.
2. TYPICAL ROOF EAVES OVERHANG TO BE 12" UNLESS OTHERWISE NOTED.
3. PROVIDE AND INSTALL FLASHING AND ROOFING AS PER NATIONAL ROOFING AND SHEET METAL ASSOC. STANDARDS AND/OR ACCEPTABLE INDUSTRY PRACTICE AND IN ACCORDANCE WITH THE 1TH EDITION (2020) FLORIDA RESIDENTIAL CODE.
4. ALL ROOF TRUSSES, GIRDERS, BEAMS, HEADERS, ETC. TO BE SIZED BY TRUSS MANUFACTURER OR FL. REG. ENG.
5. TRUSSES SHALL BE BRACED TO PREVENT ROTATION & PROVIDE LATERAL STABILITY IN ACCORDANCE WITH THE REQUIREMENTS SPECIFIED IN THE CONSTRUCTION DOCUMENTS FOR BUILDING & ON THE INDIVIDUAL TRUSS DESIGN DRAWINGS, IN THE ABSENCE OF SPECIFIC BRACING REQUIREMENTS, TRUSSES SHALL BE BRACED IN ACCORDANCE WITH TPI/UTCA BC91 I.
6. REFER TO TRUSS MANUFACTURER'S DRAWINGS FOR TRUSS PLACEMENT & TRUSS TO TRUSS CONNECTIONS.
7. TILE ROOF: UNDERLAYMENT TO BE INSTALLED IAW FBCR 2020, 7TH EDITION R305.3.3.
Underlayment materials required to comply with ASTM D226, D1970, D4869 and D6757 shall bear a label indicating compliance to the standard designation and, if applicable, type classification indicated in Table R305.1.1. Underlayment shall be applied and attached in accordance with Table R305.1.1.
8. OFF RIDGE VENTS MAXIMUM OPENING SIZES :
 - O-HAGIN - 1' X 19" HOLE
9. TILE ROOF TO BE INSTALLED IAW FBCR 2020, 7TH EDITION ASTM C1492-R305.3.5

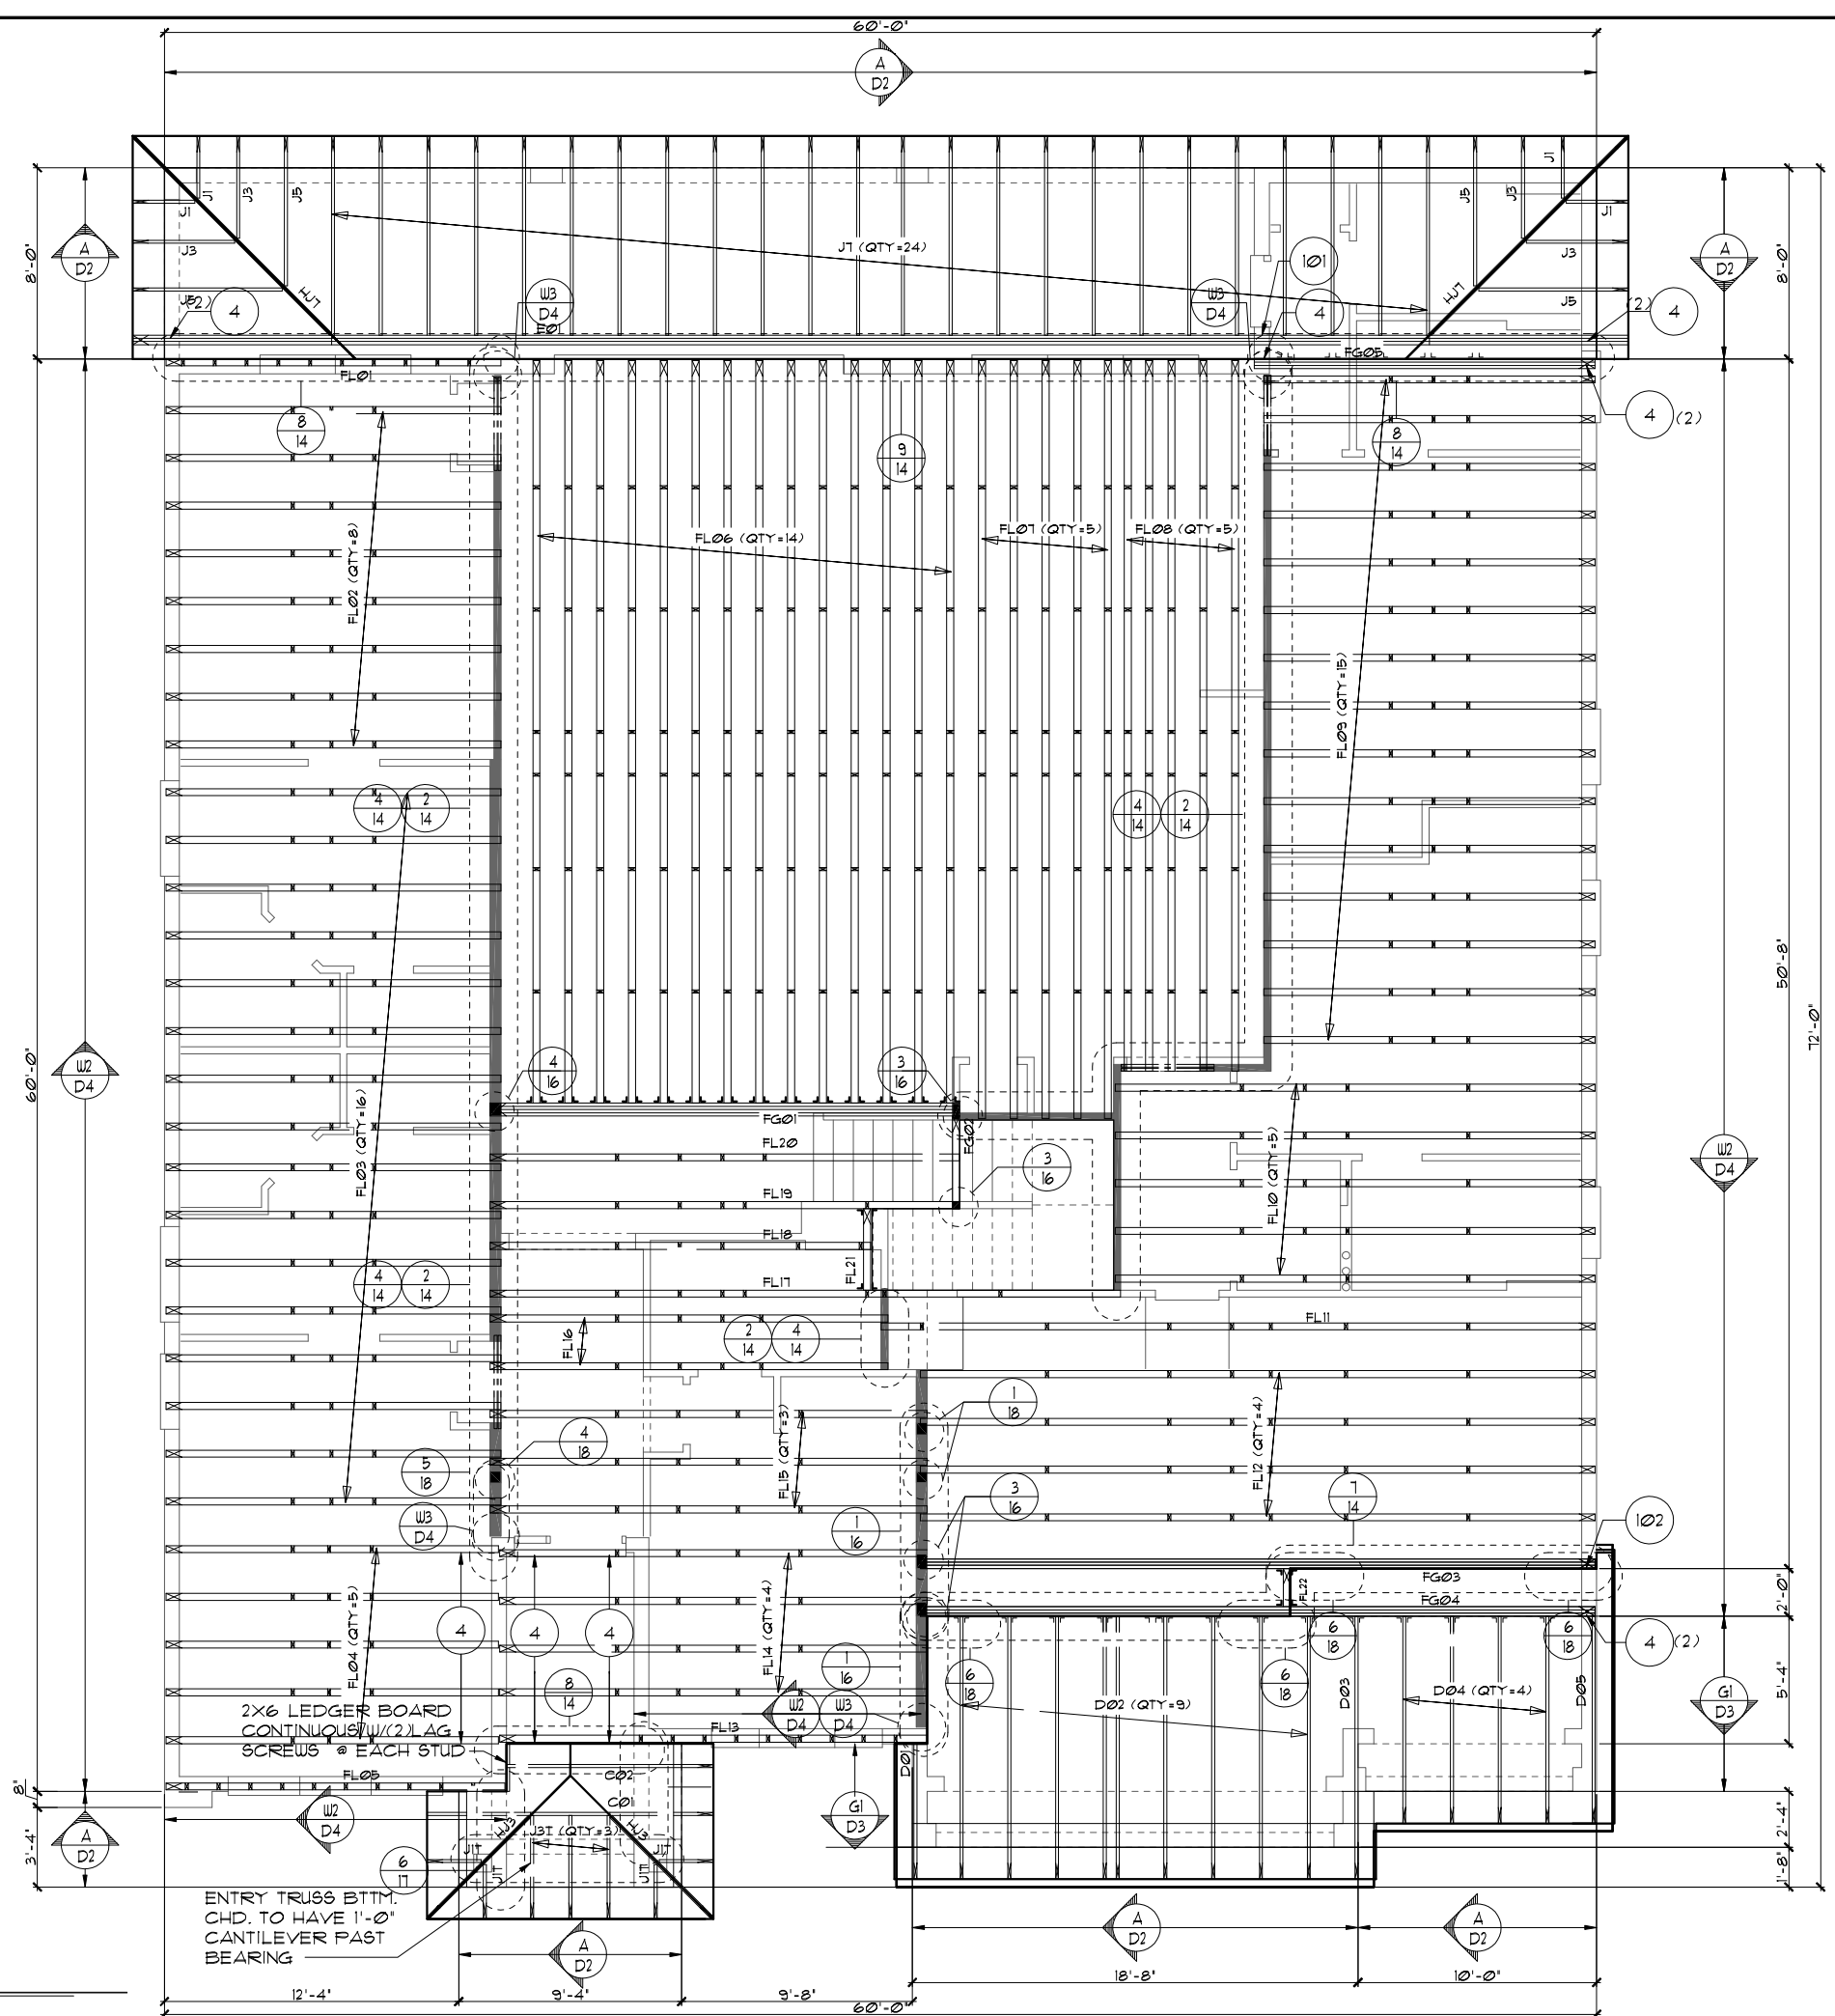

1/8" = 1'-0" (11X17) 1/4" = 1'-0" (22X34)

LOT: 0000, PARADISO GRANDE

© COPYRIGHT 2015 Park Square Homes hereby reserves its common law copyrights and other copyrights in these plans, ideas, and design. These plans, ideas and designs are not to be copied or changed in any manner or form whatsoever, nor are they to be assigned to any third party without first obtaining the express written permission from Park Square Homes.

**Park
Square
HOMES**

TRUSS LAYOUT "B"

WATERFALL

PARADISO GRANDE

6374

DATE 04-09-21

SCALE AS NOTED

DRAW RDC

JOB	6374
-----	------

SHEET


11B.0
OF SHEETS

NOTES

1. TYPICAL ROOF GABLE OVERHANG TO BE 12" UNLESS OTHERWISE NOTED.
2. TYPICAL ROOF EAVES OVERHANG TO BE 12" UNLESS OTHERWISE NOTED.
3. PROVIDE AND INSTALL FLASHING AND ROOFING AS PER NATIONAL ROOFING AND SHEET METAL ASSOC. STANDARDS AND/ OR ACCEPTABLE INDUSTRY PRACTICE AND IN ACCORDANCE WITH THE 1TH EDITION (2020) FLORIDA RESIDENTIAL CODE.
4. ALL ROOF TRUSSES, GIRDERS, BEAMS, HEADERS, ETC. TO BE SIZED BY TRUSS MANUFACTURER OR FL. REG. ENG.
5. TRUSSES SHALL BE BRACED TO PREVENT ROTATION & PROVIDE LATERAL STABILITY IN ACCORDANCE WITH THE REQUIREMENTS SPECIFIED IN THE CONSTRUCTION DOCUMENTS FOR BUILDING & ON THE INDIVIDUAL TRUSS DESIGN DRAWINGS. IN THE ABSENCE OF SPECIFIC BRACING REQUIREMENTS, TRUSSES SHALL BE BRACED IN ACCORDANCE WITH TPI/WTCA BC91 I.
6. REFER TO TRUSS MANUFACTURER'S DRAWINGS FOR TRUSS PLACEMENT & TRUSS TO TRUSS CONNECTIONS.
7. TILE ROOF: UNDERLAYMENT TO BE INSTALLED IAW FBCR 2020, 7TH EDITION R905.3.3.
Underlayment materials required to comply with ASTM D226, D1970, D4869 and D6757 shall bear a label indicating compliance to the standard designation and, if applicable, type classification indicated in Table R905.1.1. Underlayment shall be applied and attached in accordance with Table R905.1.1.
8. OFF RIDGE VENTS MAXIMUM OPENING SIZES :
 - O-HAGIN - 1" X 19" HOLE
9. TILE ROOF TO BE INSTALLED IAW FBCR 2020, 7TH EDITION ASTM C1492-R905.3.5

TRUSS LAYOUT "C"

1/8"=1'-0" (11X17) 1/4"=1'-0" (22X34)

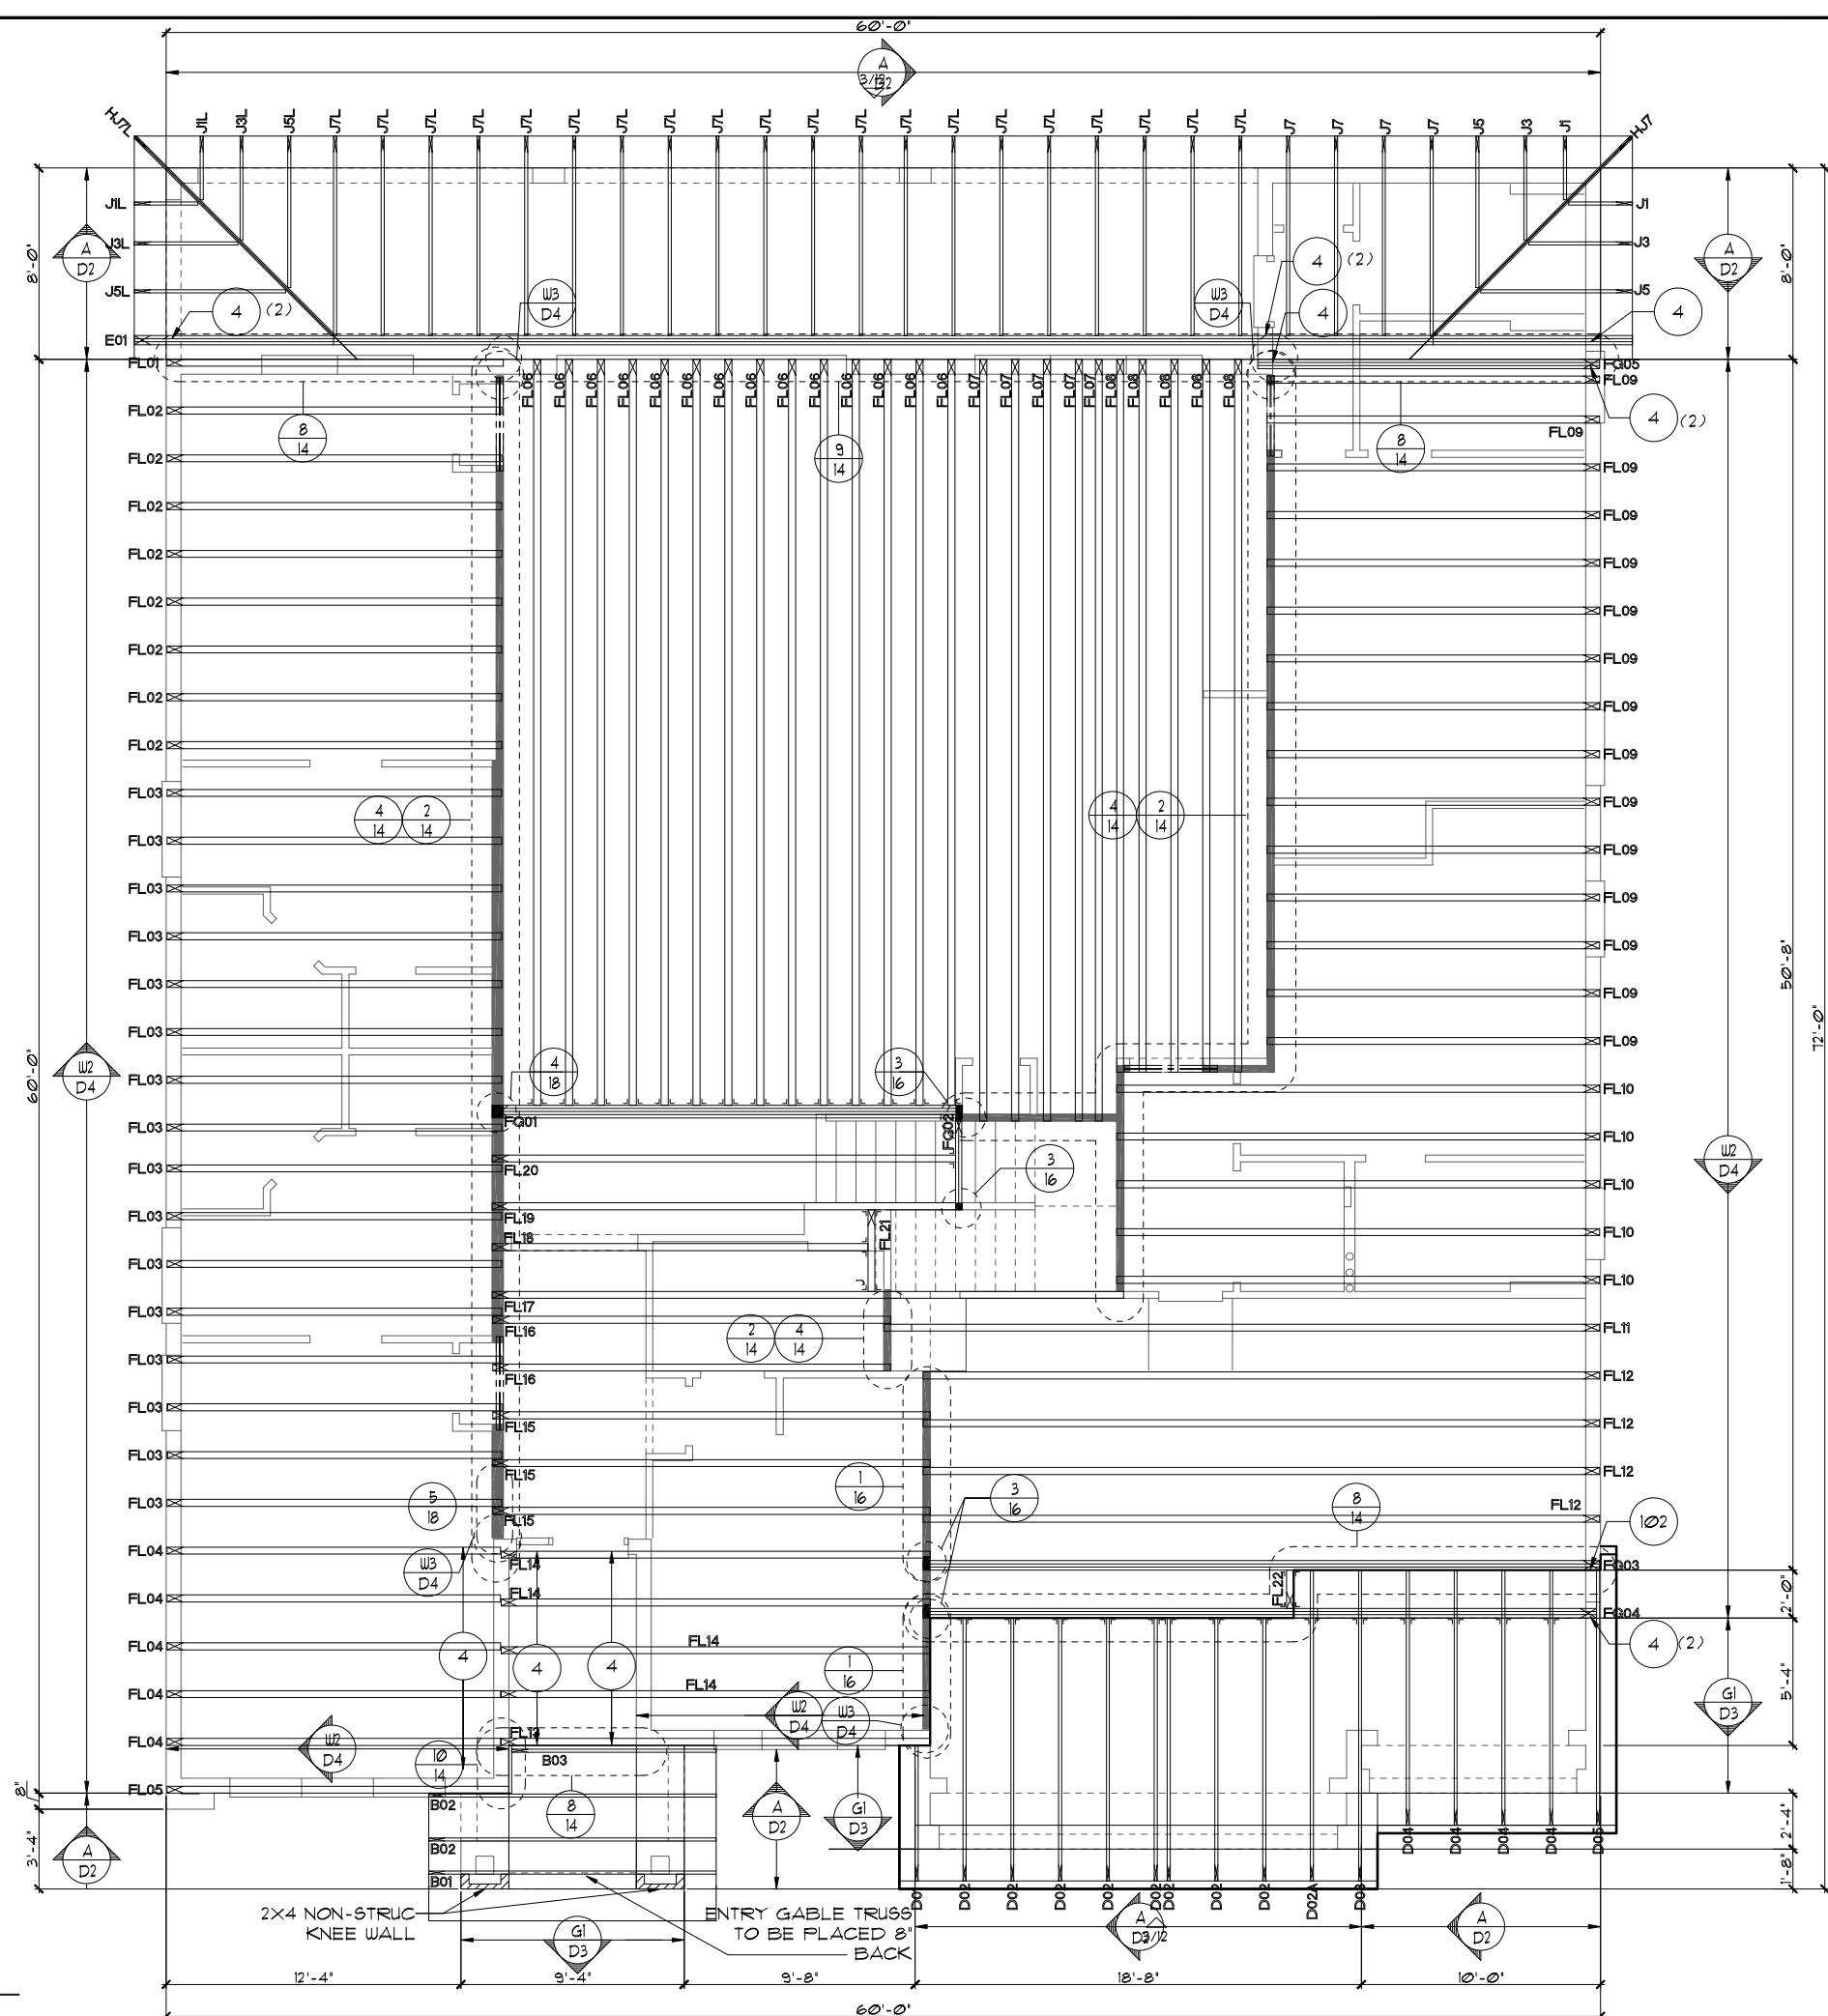


NOTES

1. TYPICAL ROOF GABLE OVERHANG TO BE 12" UNLESS OTHERWISE NOTED.
2. TYPICAL ROOF EAVES OVERHANG TO BE 12" UNLESS OTHERWISE NOTED.
3. PROVIDE AND INSTALL FLASHING AND ROOFING AS PER NATIONAL ROOFING AND SHEET METAL ASSOC. STANDARDS AND/ OR ACCEPTABLE INDUSTRY PRACTICE AND IN ACCORDANCE WITH THE 1TH EDITION (2020) FLORIDA RESIDENTIAL CODE.
4. ALL ROOF TRUSSES, GIRDERS, BEAMS, HEADERS, ETC. TO BE SIZED BY TRUSS MANUFACTURER OR FL. REG. ENG.
5. TRUSSES SHALL BE BRACED TO PREVENT ROTATION & PROVIDE LATERAL STABILITY IN ACCORDANCE WITH THE REQUIREMENTS SPECIFIED IN THE CONSTRUCTION DOCUMENTS FOR BUILDING & ON THE INDIVIDUAL TRUSS DESIGN DRAWINGS. IN THE ABSENCE OF SPECIFIC BRACING REQUIREMENTS, TRUSSES SHALL BE BRACED IN ACCORDANCE WITH TPI/WTCA BC91 I.
6. REFER TO TRUSS MANUFACTURER'S DRAWINGS FOR TRUSS PLACEMENT & TRUSS TO TRUSS CONNECTIONS.
7. TILE ROOF: UNDERLAYMENT TO BE INSTALLED IAW FBCR 2020, 7TH EDITION R905.3.3.
Underlayment materials required to comply with ASTM D226, D1970, D4869 and D6757 shall bear a label indicating compliance to the standard designation and, if applicable, type classification indicated in Table R905.1.1. Underlayment shall be applied and attached in accordance with Table R905.1.1.
8. OFF RIDGE VENTS MAXIMUM OPENING SIZES :
 - O-HAGIN - 1' X 19" HOLE
9. TILE ROOF TO BE INSTALLED IAW FBCR 2020, 7TH EDITION ASTM C1492-R905.3.5

TRUSS LAYOUT "C"

1/8"=1'-0" (11X17) 1/4"=1'-0" (22X34)

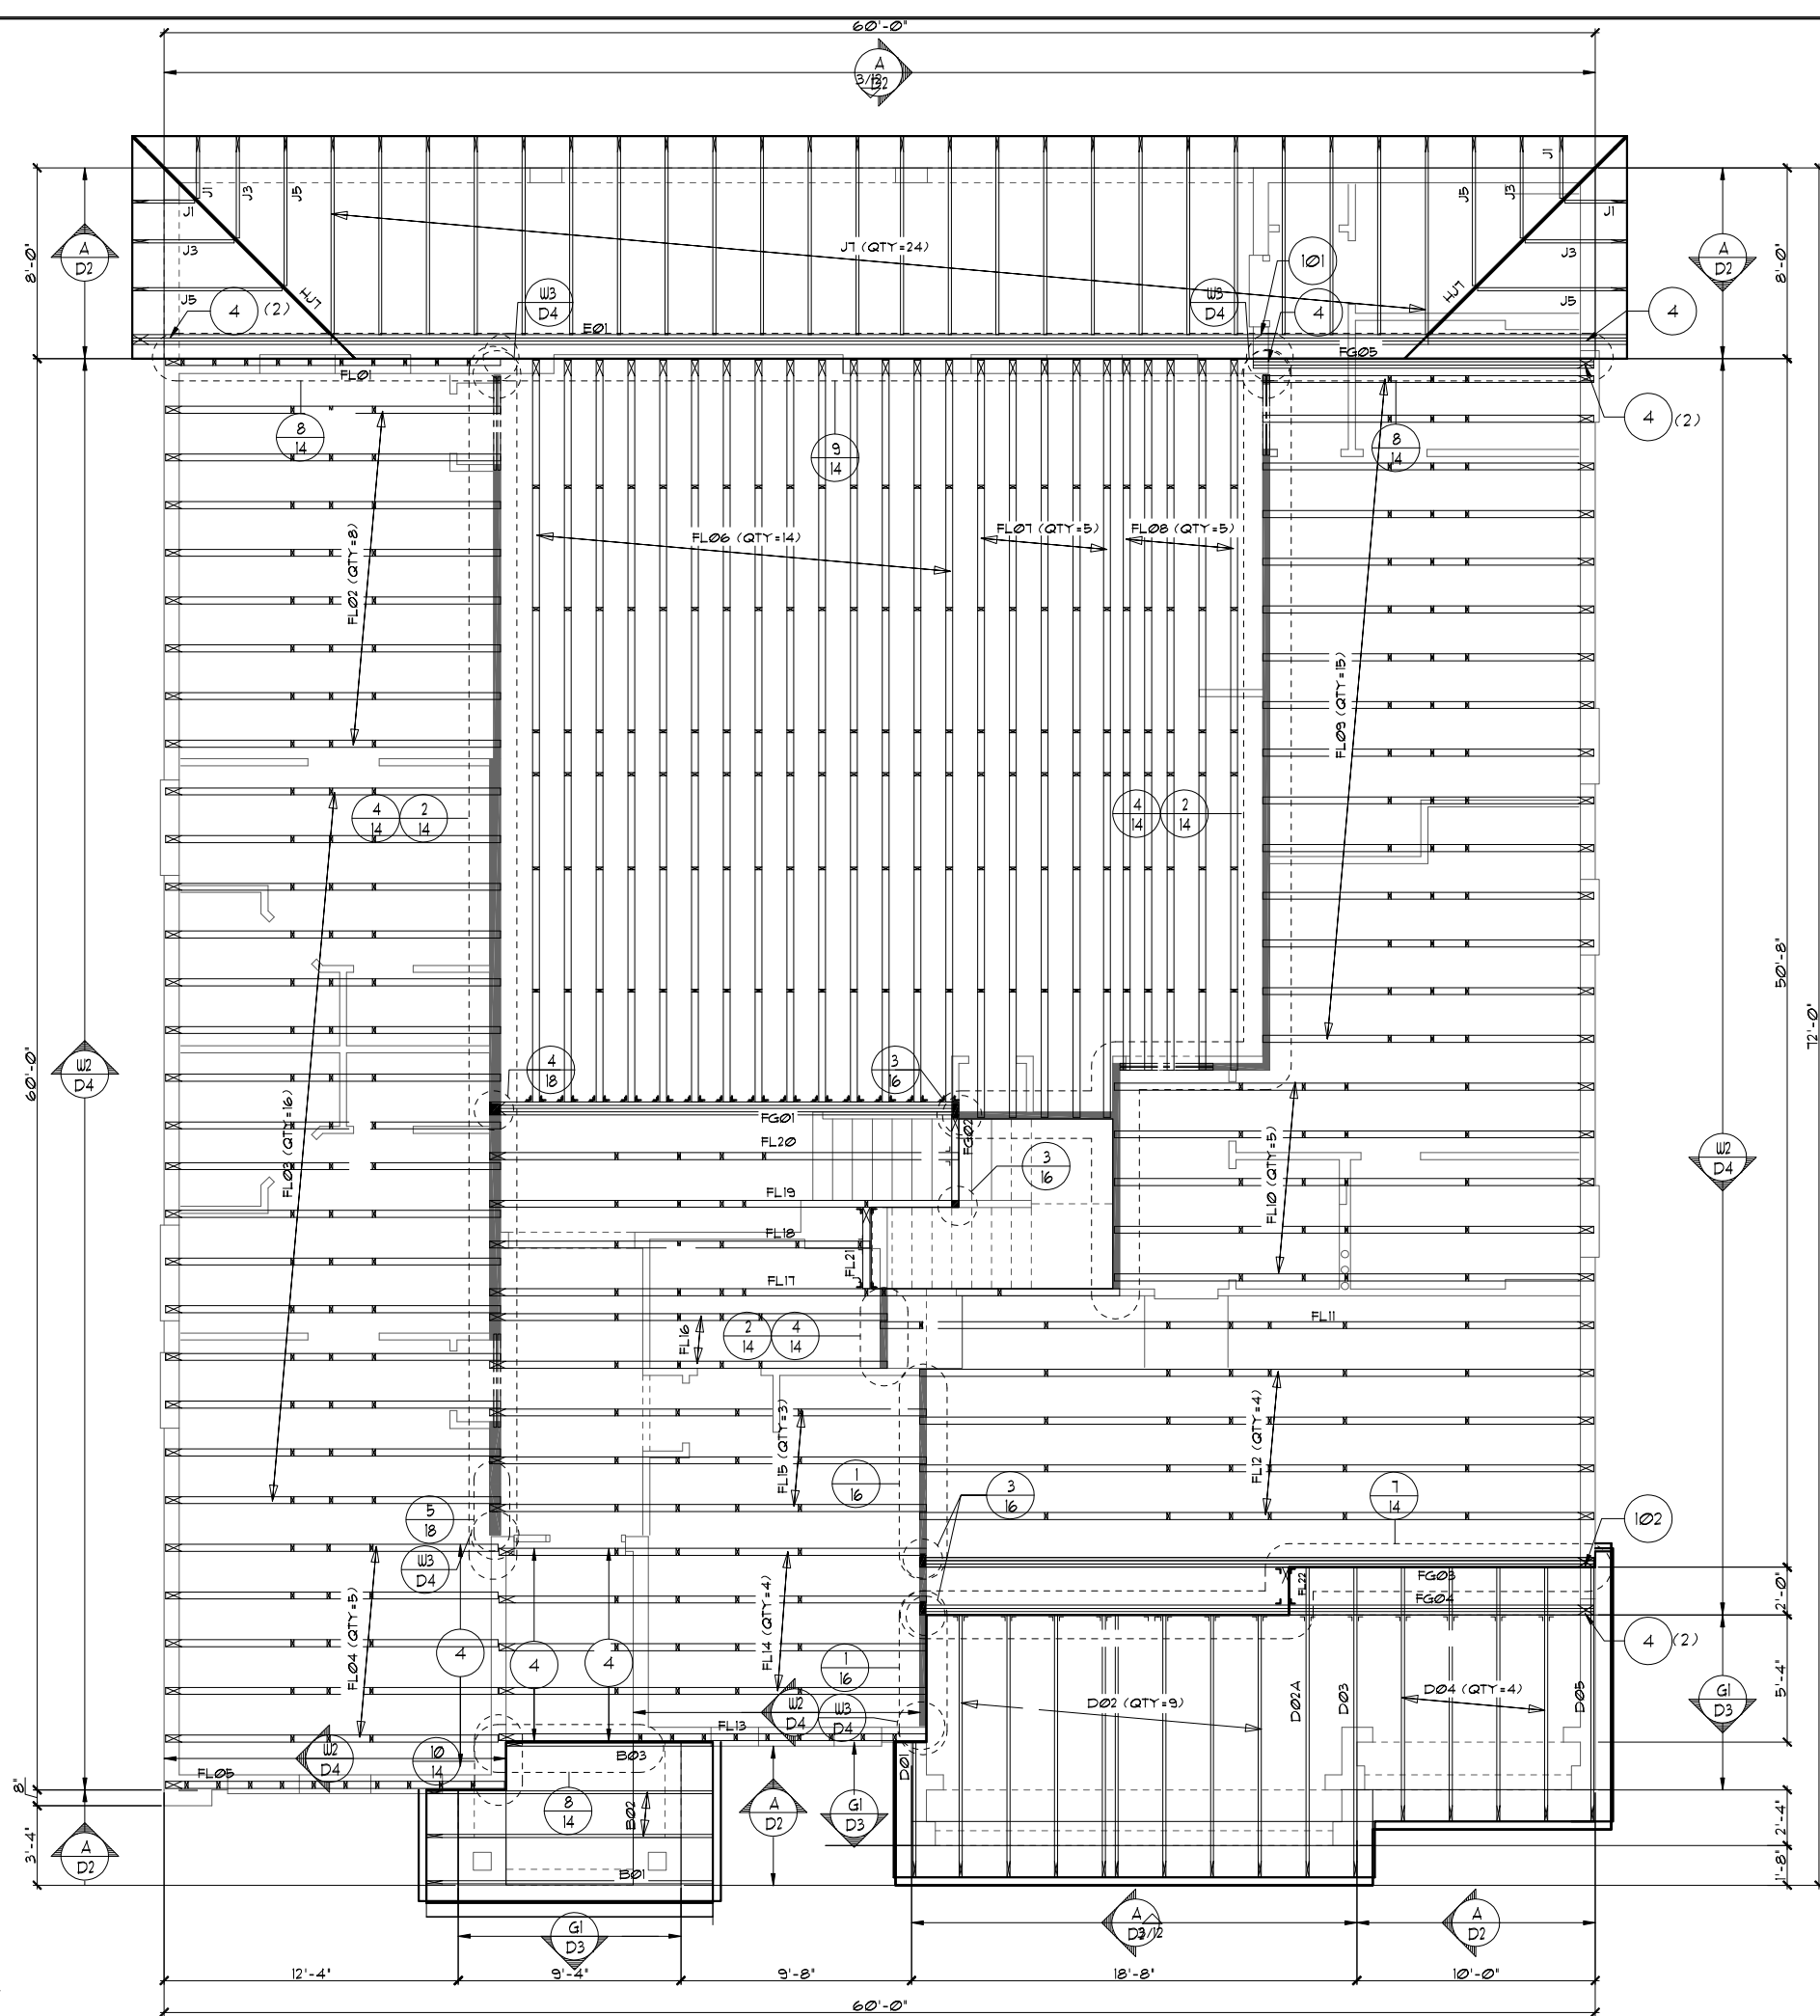

THIS STRUCTURE IS DESIGNED TO WITHSTAND 140 MPH WINDS PER THE 1TH EDITION, 2020 OF THE FLORIDA BUILDING CODE RESIDENTIAL AND IS CERTIFIED AS SUCH

LOT: 0000, PARADISO GRANDE

PARADISO GRANDE

© COPYRIGHT 2015 Park Square Homes hereby reserves its common law copyrights and other copyrights in these plans, ideas, and design. These plans, ideas and designs are not to be copied or changed in any manner or form whatsoever, nor are they to be assigned to any third party without first obtaining the express written permission from Park Square Homes.

WATERFALL
PARADISO GRANDE

6374

DATE 04-09-21
SCALE AS NOTED
DRAWN RDC
JOB 6374
SHEET 11C.0
OF SHEETS

TRUSS LAYOUT "C"

Engineering By
DBE and C
MICHAEL A. THOMPSON
PE 47509
PHONE 407-721-2292

A DIVISION OF PARK SQUARE
ENTERPRISES, INC.
5200 Vineland Road, Suite 200
Orlando, Florida 32811
Phone: (407) 529 - 3000

Park
Square
HOMES

REVISIONS	BY

ATTIC VENTILATION CALCULATIONS

PER FBC2020 1TH EDITION R806: MIN. 40% - MAX. 50% OF REQUIRED VENTILATION TO BE IN UPPER PORTION OF ATTIC SPACE AND THE BALANCE TO BE IN LOWER PORTION (EAVES).

THE MINIMUM NET VENTILATION AREA SHALL BE 1/50 OF VENTED SPACE:

TOTAL VENTED SPACE: $\frac{3,5598.F.}{300} = \frac{11.878.F.}{}$ NET FREE REQUIRED

UPPER PORTION VENTILATION TOTAL: **4.859F.**
PROVIDED W/OFF RIDGE VENTS: **5 VENTS @ .978F. /VENT.**
(TILE: O'HAGIN MODEL 'S', SHINGLE: LOMANCO T10-D OR MILLENNIUM METAL)
LOWER PORTION VENTILATION TOTAL: **25.839F.**
PROVIDED W/SOFFITS @ EAVE: **297L.F. @ 0.0875F. VENTING/L.F.**


UPPER PORTION PERCENTAGE: **41%**
LOWER PORTION PERCENTAGE: **59%**

NOTES

1. TYPICAL ROOF GABLE OVERHANG TO BE **12"** UNLESS OTHERWISE NOTED.
2. TYPICAL ROOF EAVES OVERHANG TO BE **12"** UNLESS OTHERWISE NOTED.
3. PROVIDE AND INSTALL FLASHING AND ROOFING AS PER NATIONAL ROOFING AND SHEET METAL ASSOC. STANDARDS AND/ OR ACCEPTABLE INDUSTRY PRACTICE AND IN ACCORDANCE WITH THE 1TH EDITION (2020) FLORIDA RESIDENTIAL CODE.
4. ALL ROOF TRUSSES, GIRDERS, BEAMS, HEADERS, ETC. TO BE SIZED BY TRUSS MANUFACTURER OR FL. REG. ENG.
5. TRUSSES SHALL BE BRACED TO PREVENT ROTATION & PROVIDE LATERAL STABILITY IN ACCORDANCE WITH THE REQUIREMENTS SPECIFIED IN THE CONSTRUCTION DOCUMENTS FOR BUILDING & ON THE INDIVIDUAL TRUSS DESIGN DRAWINGS. IN THE ABSENCE OF SPECIFIC BRACING REQUIREMENTS, TRUSSES SHALL BE BRACED IN ACCORDANCE WITH TPI/WTCA BC51.1.
6. REFER TO TRUSS MANUFACTURER'S DRAWINGS FOR TRUSS PLACEMENT & TRUSS TO TRUSS CONNECTIONS.
7. TILE ROOF: UNDERLAYMENT TO BE INSTALLED IAW FBCR 2020, 1TH EDITION R905.3.3. Underlayment materials required to comply with ASTM D226, D1910, D4869 and D6151 shall bear a label indicating compliance to the standard designation and, if applicable, type classification indicated in Table R905.1.1. Underlayment shall be applied and attached in accordance with Table R905.1.1.
8. OFF RIDGE VENTS MAXIMUM OPENING SIZES :
 - O'HAGIN - 1' X 19" HOLE
9. TILE ROOF TO BE INSTALLED IAW FBCR 2020, 1TH EDITION ASTM C1492-R905.3.5

UPPER TRUSS LAYOUT "A"

1/8" = 1'-0" (11X17) 1/4" = 1'-0" (22X34)

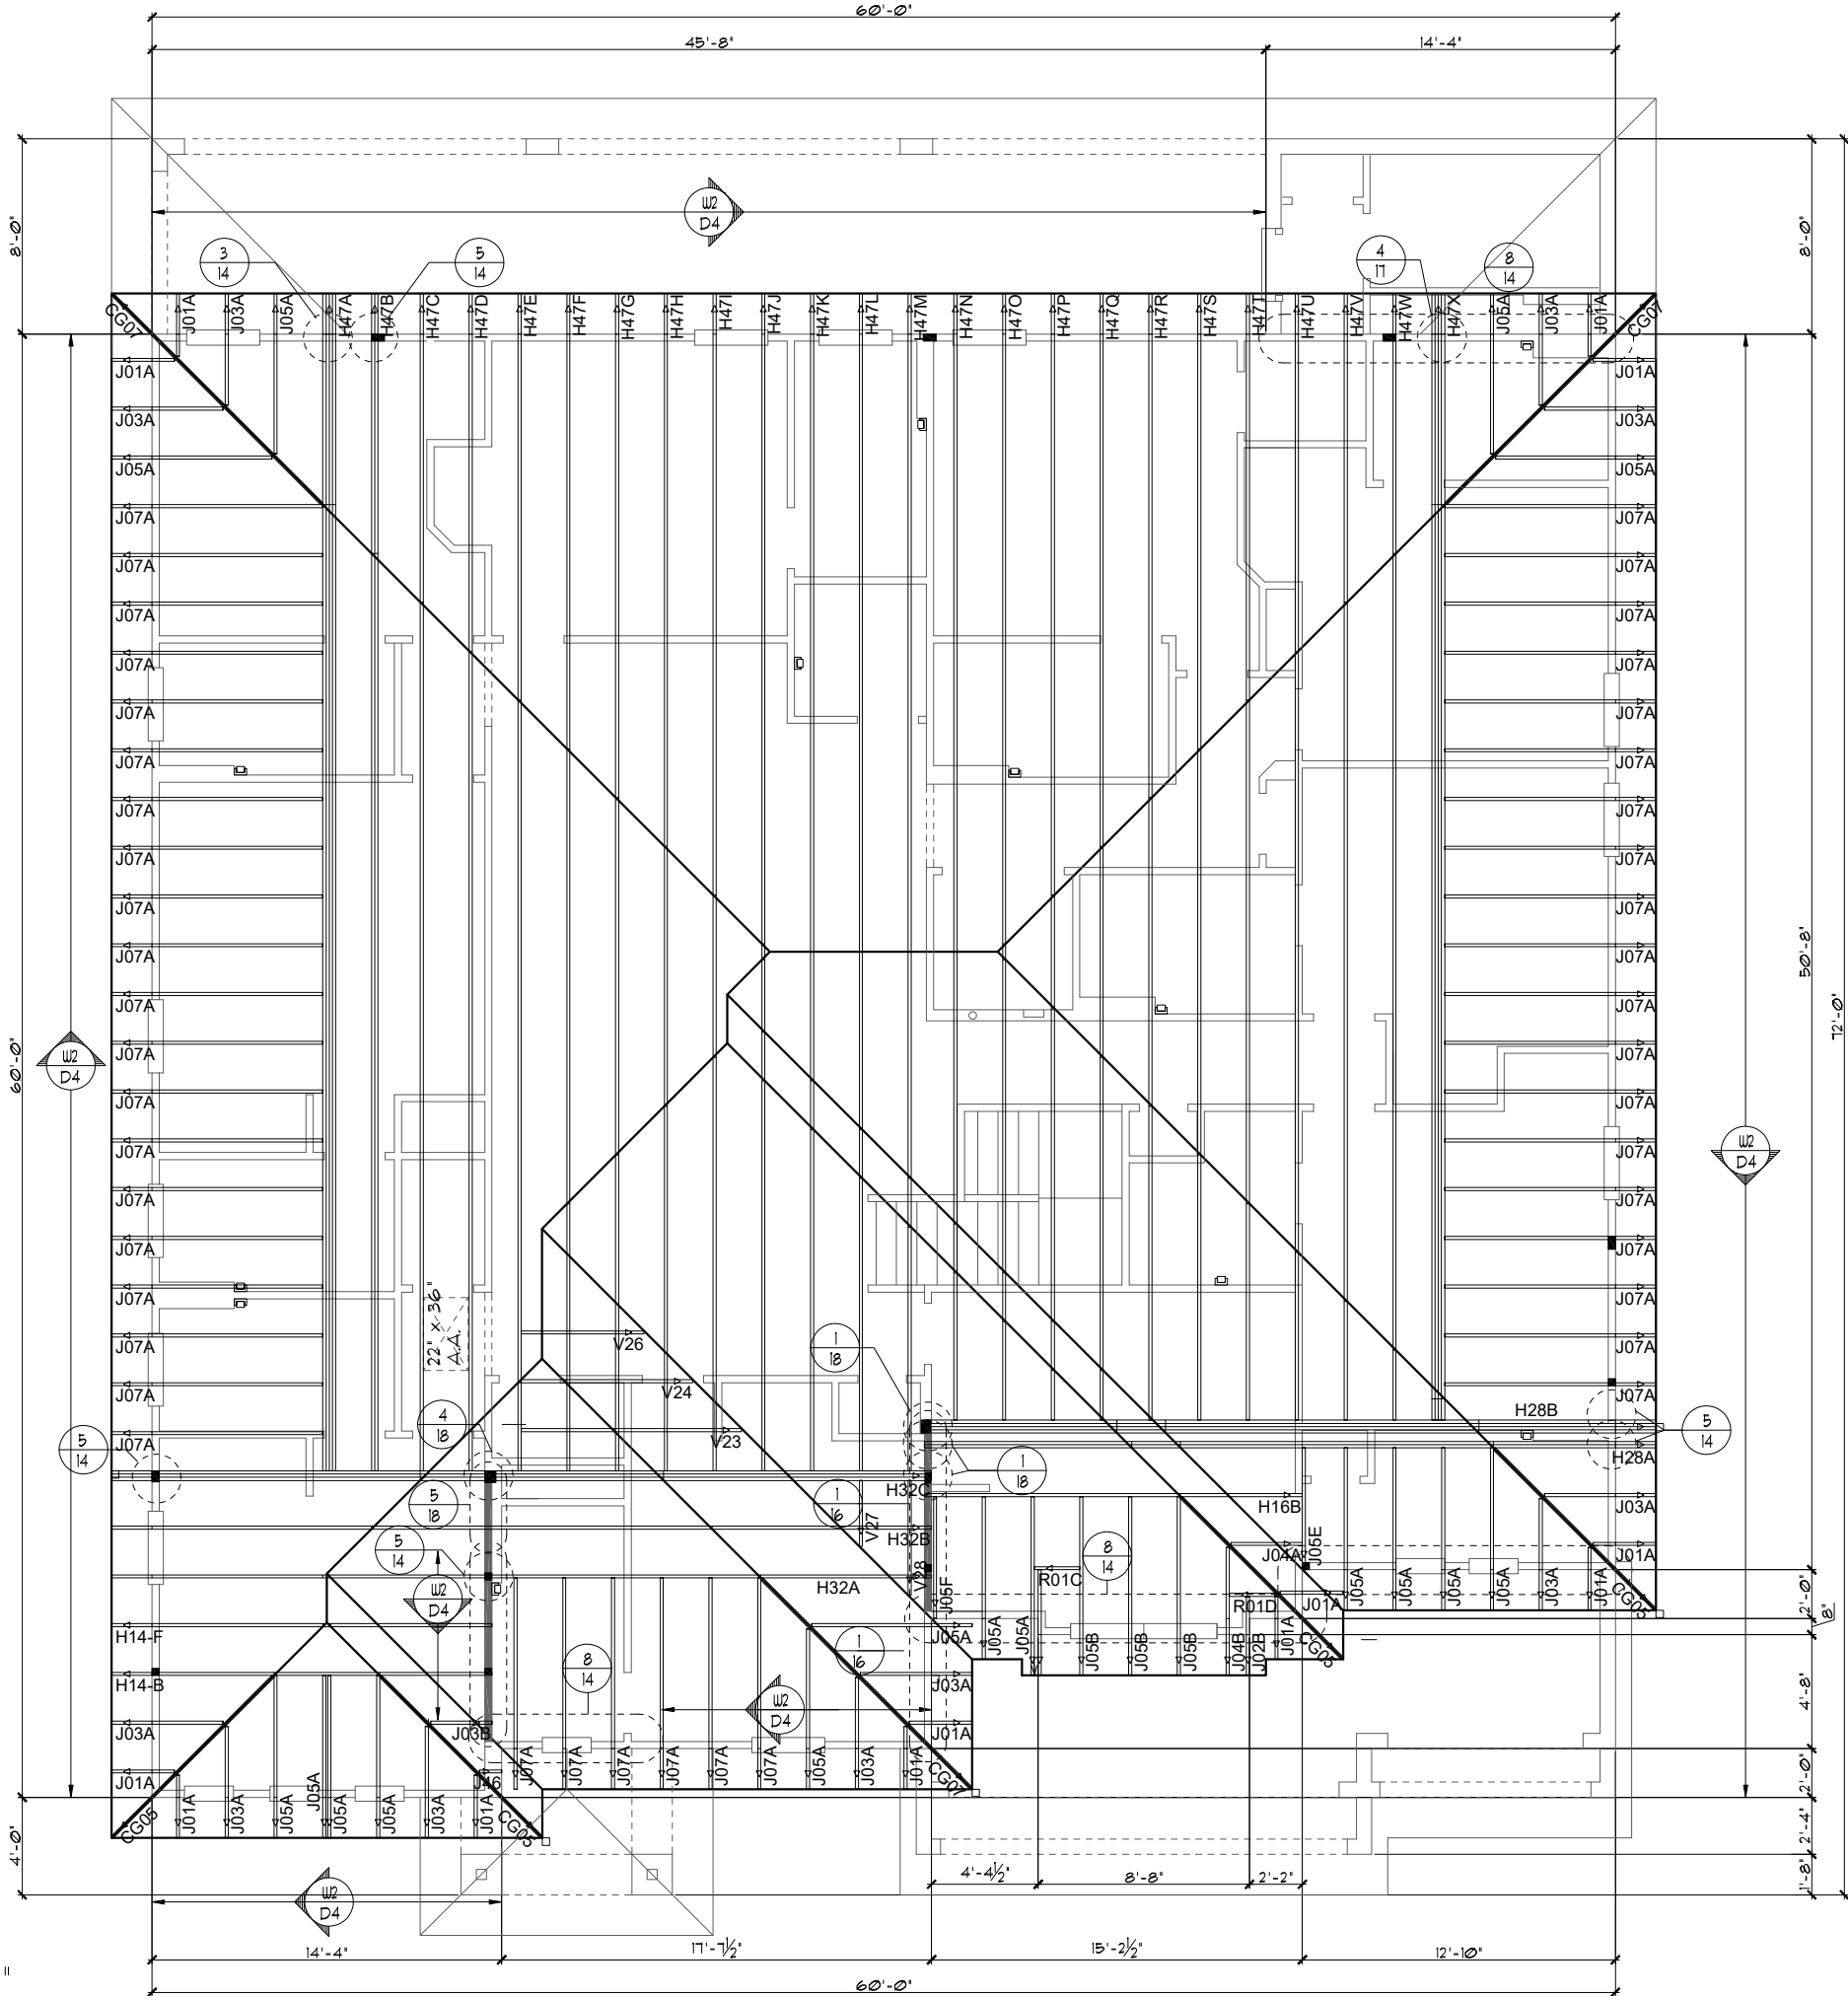

PARADISO GRANDE

THIS STRUCTURE IS DESIGNED TO WITHSTAND 140 MPH WINDS PER THE 1TH EDITION, 2020 OF THE FLORIDA BUILDING CODE RESIDENTIAL AND IS CERTIFIED AS SUCH

LOT: 0000, PARADISO GRANDE

Engineering By:
DBE and C
MICHAEL A. THOMPSON
PE 47509
PHONE 407-721-2292

A DIVISION OF PARK SQUARE
ENTERPRISES, INC.
5200 Vineland Road, Suite 200
Orlando, Florida 32811
Phone: (407) 529 - 3000

UPPER TRUSS
LAYOUT "A"

WATERFALL
PARADISO GRANDE

6374

DATE 04-09-21
SCALE AS NOTED
DRAWN RDC
JOB 6374
SHEET 12A.0
OF SHEETS

ATTIC VENTILATION CALCULATIONS

PER FBC2020 1TH EDITION R306: MIN. 40% - MAX. 50% OF REQUIRED VENTILATION TO BE IN UPPER PORTION OF ATTIC SPACE AND THE BALANCE TO BE IN LOWER PORTION (EAVES).

THE MINIMUM NET VENTILATION AREA SHALL BE 1/50 OF VENTED SPACE:


TOTAL VENTED SPACE: $\frac{3,559\text{S.F.}}{300} = \frac{11.87\text{S.F.}}{\text{REQUIRED}}$

UPPER PORTION VENTILATION TOTAL: **4.85S.F.**
PROVIDED W/OFF RIDGE VENTS: **5** VENTS @ **.97S.F. /VENT.**
(TILE: O'HAGIN MODEL "S", SHINGLE: LOMANCO T10-D OR MILLENNIUM METAL)
LOWER PORTION VENTILATION TOTAL: **25.83S.F.**
PROVIDED W/SOFFITS @ EAVE: **.297L.F. @ 0.087SF VENTING/L.F.**

UPPER PORTION PERCENTAGE: **41%**
LOWER PORTION PERCENTAGE: **59%**

NOTES

1. TYPICAL ROOF GABLE OVERHANG TO BE **12"** UNLESS OTHERWISE NOTED.
2. TYPICAL ROOF EAVES OVERHANG TO BE **12"** UNLESS OTHERWISE NOTED.
3. PROVIDE AND INSTALL FLASHING AND ROOFING AS PER NATIONAL ROOFING AND SHEET METAL ASSOC. STANDARDS AND/ OR ACCEPTABLE INDUSTRY PRACTICE AND IN ACCORDANCE WITH THE 1TH EDITION (2020) FLORIDA RESIDENTIAL CODE.
4. ALL ROOF TRUSSES, GIRDERS, BEAMS, HEADERS, ETC. TO BE SIZED BY TRUSS MANUFACTURER OR FL. REG. ENG.
5. TRUSSES SHALL BE BRACED TO PREVENT ROTATION & PROVIDE LATERAL STABILITY IN ACCORDANCE WITH THE REQUIREMENTS SPECIFIED IN THE CONSTRUCTION DOCUMENTS FOR BUILDING & ON THE INDIVIDUAL TRUSS DESIGN DRAWINGS. IN THE ABSENCE OF SPECIFIC BRACING REQUIREMENTS, TRUSSES SHALL BE BRACED IN ACCORDANCE WITH TPI/WTCA BCS1 I.
6. REFER TO TRUSS MANUFACTURER'S DRAWINGS FOR TRUSS PLACEMENT & TRUSS TO TRUSS CONNECTIONS.
7. TILE ROOF: UNDERLAYMENT TO BE INSTALLED IAW FBCR 2020, 1TH EDITION R305.3.3.
Underlayment materials required to comply with ASTM D226, D1910, D4869 and D6757 shall bear a label indicating compliance to the standard designation and, if applicable, type classification indicated in Table R305.1.1. Underlayment shall be applied and attached in accordance with Table R305.1.1.
8. OFF RIDGE VENTS MAXIMUM OPENING SIZES :
 - O'HAGIN - 1" X 19" HOLE
9. TILE ROOF TO BE INSTALLED IAW FBCR 2020, 1TH EDITION ASTM C1492-R305.3.5

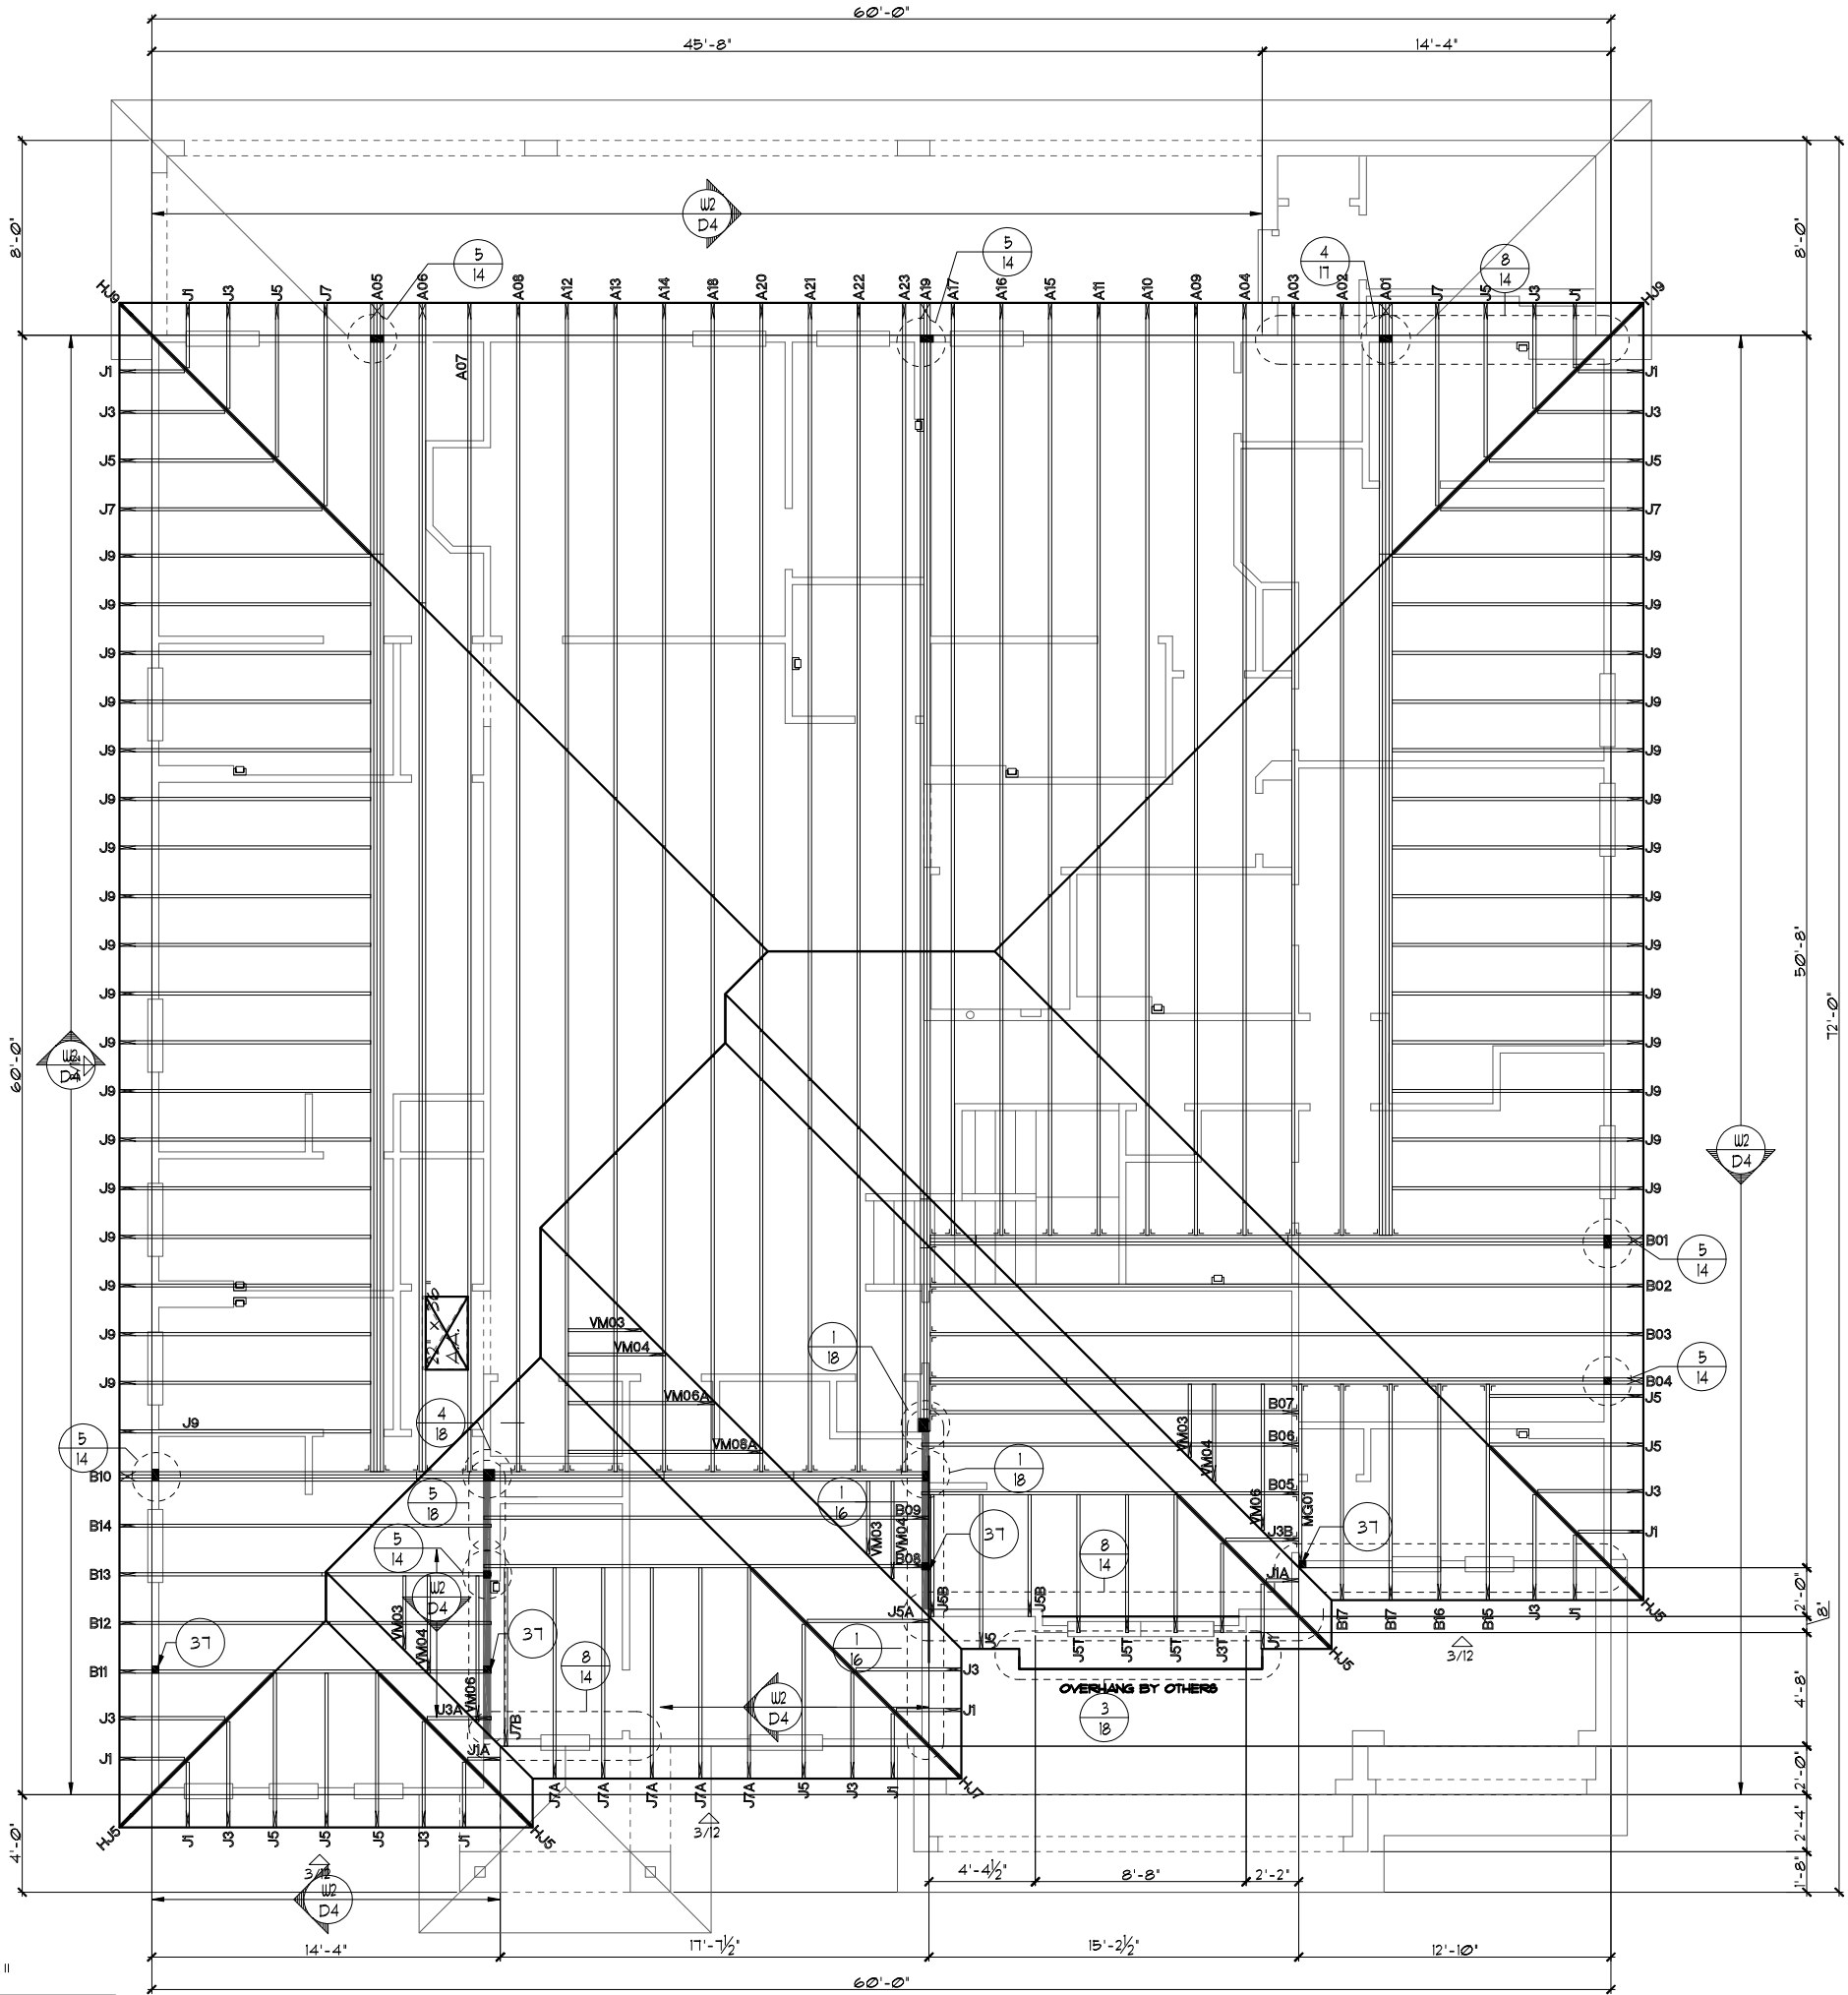

ATTIC VENTILATION CALCULATIONS

PER FBC2020 1TH EDITION R306: MIN. 40% - MAX. 50% OF REQUIRED VENTILATION TO BE IN UPPER PORTION OF ATTIC SPACE AND THE BALANCE TO BE IN LOWER PORTION (EAVES).

THE MINIMUM NET VENTILATION AREA SHALL BE 1/50 OF VENTED SPACE:

TOTAL VENTED SPACE: $\frac{3,559\text{S.F.}}{300} = \frac{11.87\text{S.F.}}{\text{REQUIRED}}$ NET FREE

UPPER PORTION VENTILATION TOTAL: **4.85S.F.**
PROVIDED W/OFF RIDGE VENTS: **5 VENTS @ .978S.F. /VENT.**
(TILE: O'HAGIN MODEL 'S', SHINGLE: LOMANCO T10-D OR MILLENNIUM METAL)
LOWER PORTION VENTILATION TOTAL: **25.83S.F.**
PROVIDED W/SOFFITS @ EAVE: **297L.F. @ 0.087SF VENTING/L.F.**


UPPER PORTION PERCENTAGE: **41%**
LOWER PORTION PERCENTAGE: **59%**

NOTES

1. TYPICAL ROOF GABLE OVERHANG TO BE **12"** UNLESS OTHERWISE NOTED.
2. TYPICAL ROOF EAVES OVERHANG TO BE **12"** UNLESS OTHERWISE NOTED.
3. PROVIDE AND INSTALL FLASHING AND ROOFING AS PER NATIONAL ROOFING AND SHEET METAL ASSOC. STANDARDS AND/ OR ACCEPTABLE INDUSTRY PRACTICE AND IN ACCORDANCE WITH THE 1TH EDITION (2020) FLORIDA RESIDENTIAL CODE.
4. ALL ROOF TRUSSES, GIRDERS, BEAMS, HEADERS, ETC. TO BE SIZED BY TRUSS MANUFACTURER OR FL. REG. ENG.
5. TRUSSES SHALL BE BRACED TO PREVENT ROTATION & PROVIDE LATERAL STABILITY IN ACCORDANCE WITH THE REQUIREMENTS SPECIFIED IN THE CONSTRUCTION DOCUMENTS FOR BUILDING & ON THE INDIVIDUAL TRUSS DESIGN DRAWINGS. IN THE ABSENCE OF SPECIFIC BRACING REQUIREMENTS, TRUSSES SHALL BE BRACED IN ACCORDANCE WITH TPI/WTCA BCS1 I.
6. REFER TO TRUSS MANUFACTURER'S DRAWINGS FOR TRUSS PLACEMENT & TRUSS TO TRUSS CONNECTIONS.
7. TILE ROOF: UNDERLAYMENT TO BE INSTALLED IAW FBCR 2020, 1TH EDITION R305.3.3. Underlayment materials required to comply with ASTM D226, D1970, D4869 and D6757 shall bear a label indicating compliance to the standard designation and, if applicable, type classification indicated in Table R305.1.1. Underlayment shall be applied and attached in accordance with Table R305.1.1.
8. OFF RIDGE VENTS MAXIMUM OPENING SIZES :
 - O'HAGIN - 1' X 19" HOLE
9. TILE ROOF TO BE INSTALLED IAW FBCR 2020, 1TH EDITION ASTM C1492-R305.3.5

UPPER TRUSS LAYOUT "B"

1/8"=1'-0" (11X17) 1/4"=1'-0" (22X34)

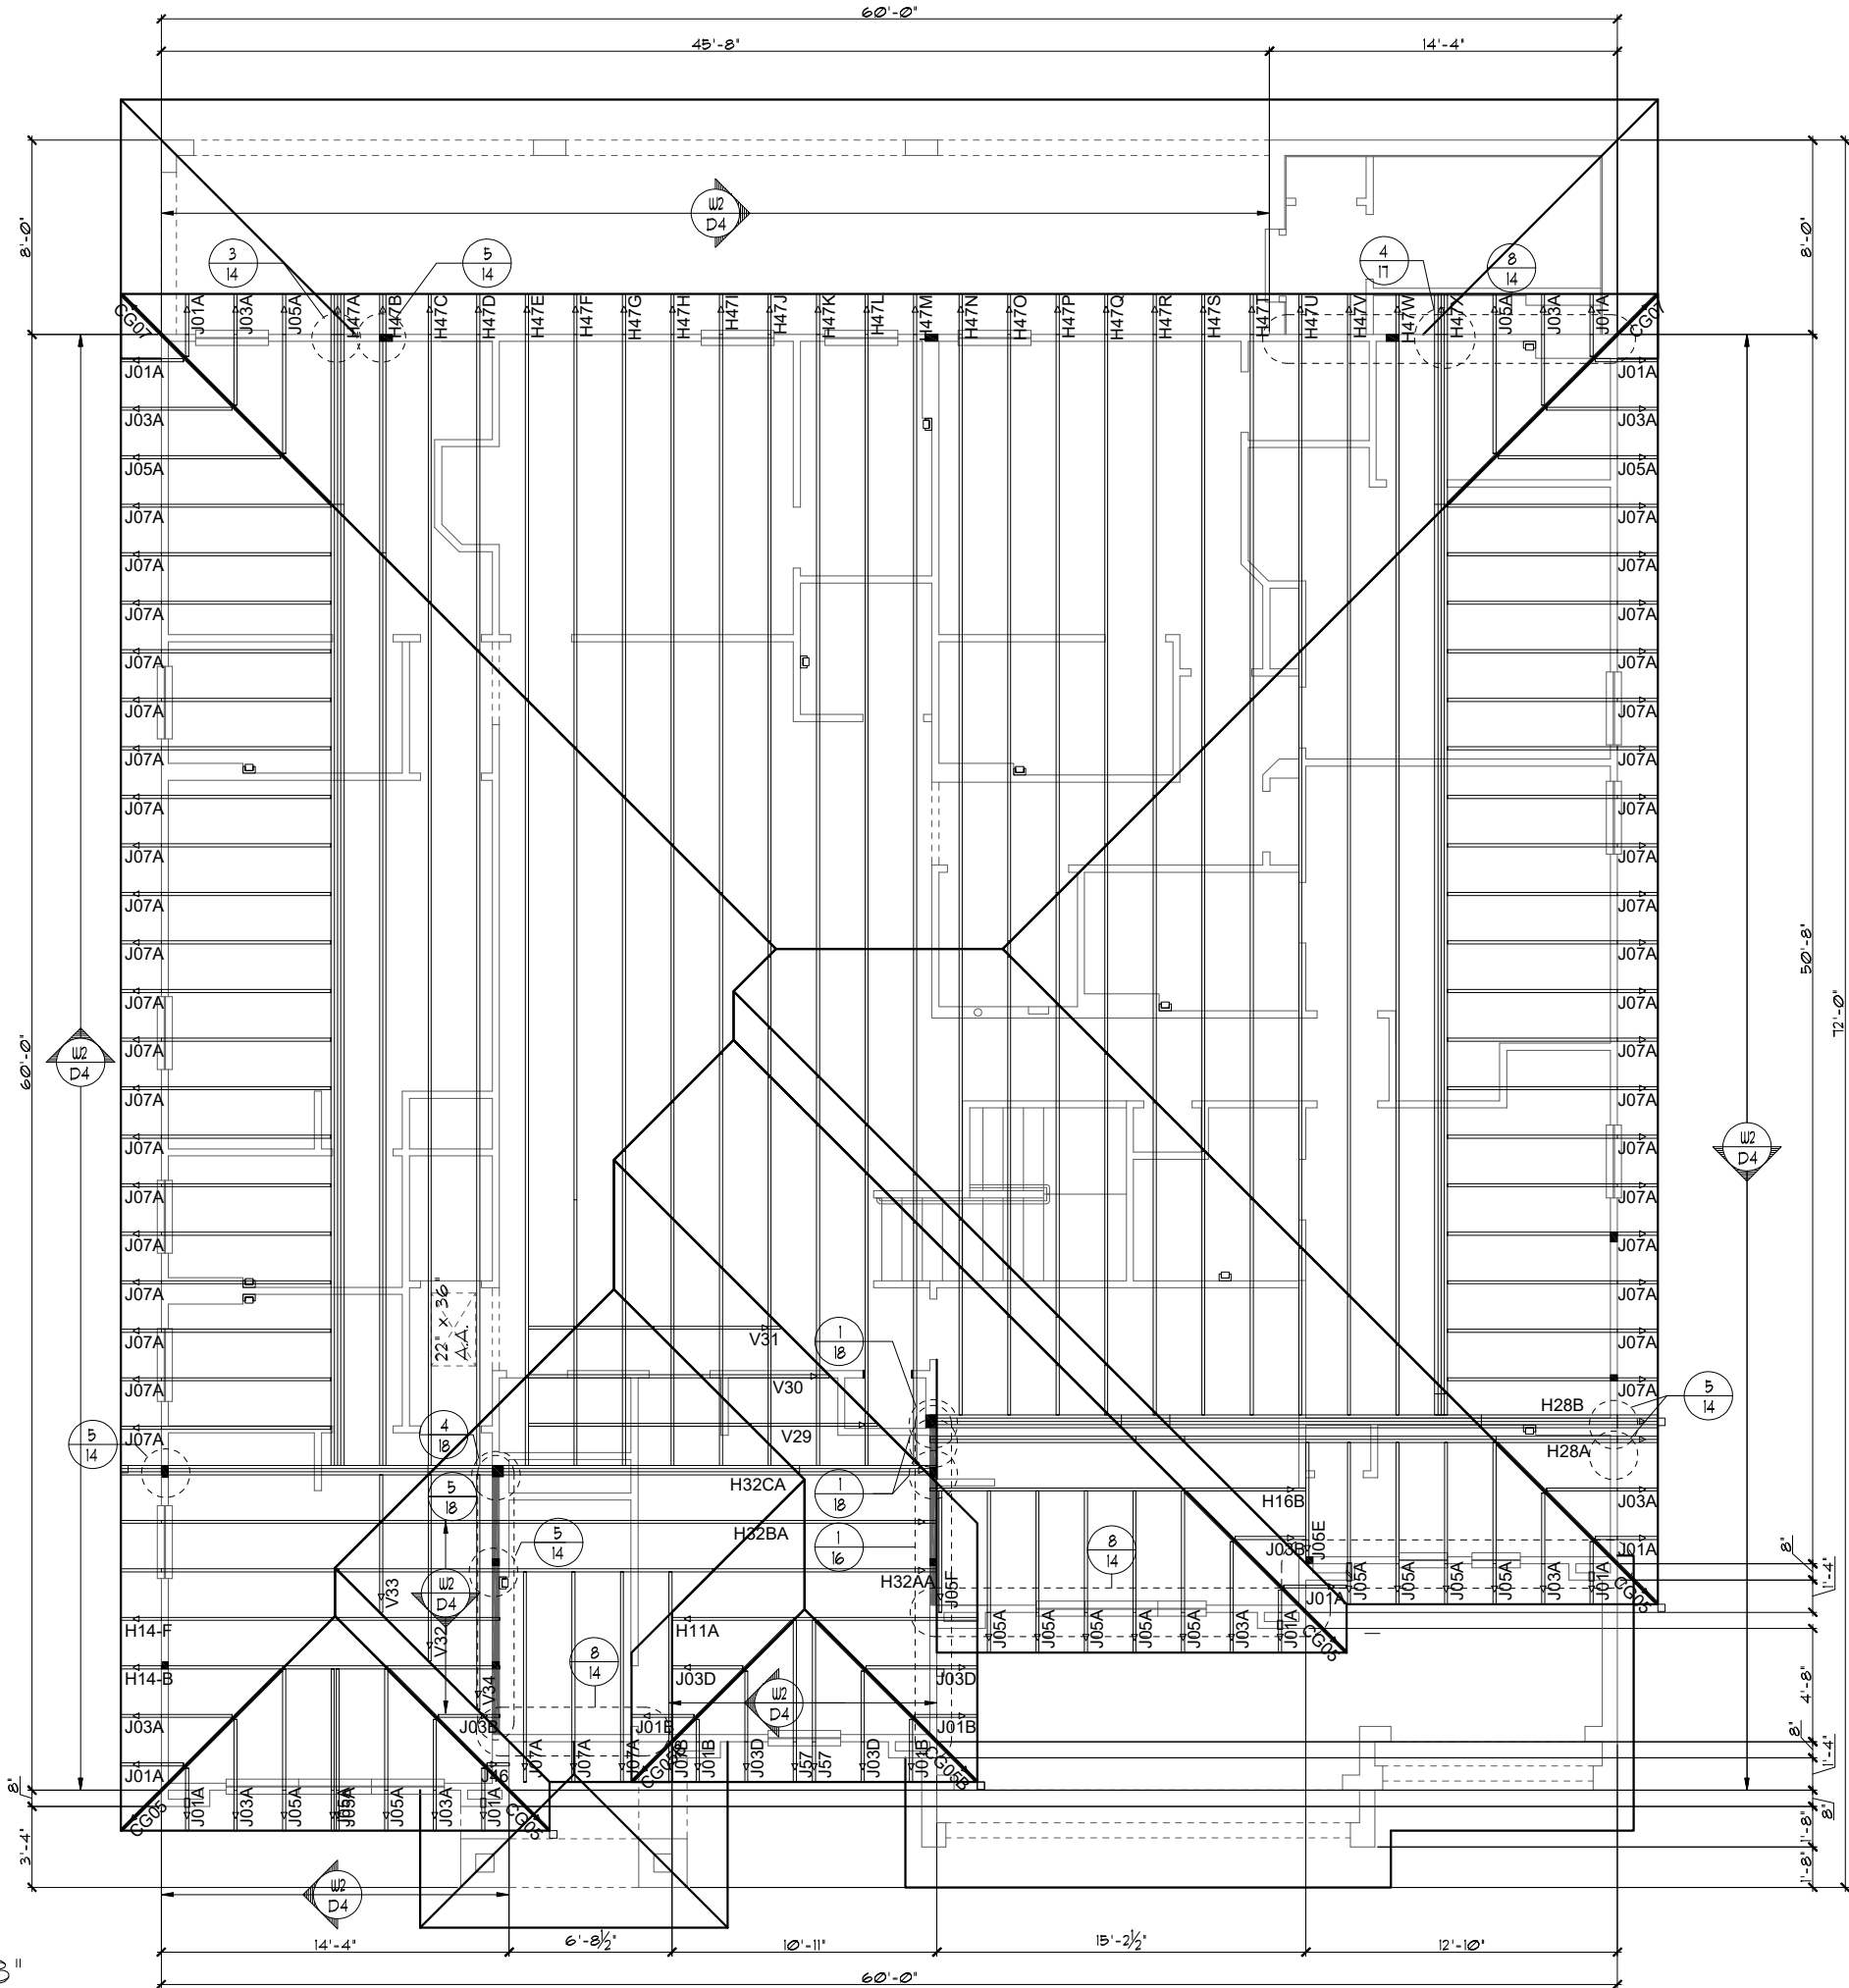

ATTIC VENTILATION CALCULATIONS

PER FBC2020 1TH EDITION R306: MIN. 40% - MAX. 50% OF REQUIRED VENTILATION TO BE IN UPPER PORTION OF ATTIC SPACE AND THE BALANCE TO BE IN LOWER PORTION (EAVES).

THE MINIMUM NET VENTILATION AREA SHALL BE 1/50 OF VENTED SPACE:


TOTAL VENTED SPACE: $\frac{3,559\text{S.F.}}{300} = \frac{11.87\text{S.F.}}{\text{REQUIRED}}$

UPPER PORTION VENTILATION TOTAL: **4.853S.F.**
PROVIDED W/OFF RIDGE VENTS: **5** VENTS @ **979S.F.** /VENT.
(TILE: O'HAGIN MODEL "S", SHINGLE: LOMANCO T10-D OR MILLENNIUM METAL)
LOWER PORTION VENTILATION TOTAL: **25.835S.F.**
PROVIDED W/SOFFITS @ EAVE: **297L.F.** @ **0.0875S.F.** VENTING/L.F.

UPPER PORTION PERCENTAGE: **41%**
LOWER PORTION PERCENTAGE: **59%**

NOTES

1. TYPICAL ROOF GABLE OVERHANG TO BE **12"** UNLESS OTHERWISE NOTED.
2. TYPICAL ROOF EAVES OVERHANG TO BE **12"** UNLESS OTHERWISE NOTED.
3. PROVIDE AND INSTALL FLASHING AND ROOFING AS PER NATIONAL ROOFING AND SHEET METAL ASSOC. STANDARDS AND/ OR ACCEPTABLE INDUSTRY PRACTICE AND IN ACCORDANCE WITH THE 1TH EDITION (2020) FLORIDA RESIDENTIAL CODE.
4. ALL ROOF TRUSSES, GIRDERS, BEAMS, HEADERS, ETC. TO BE SIZED BY TRUSS MANUFACTURER OR FL. REG. ENG.
5. TRUSSES SHALL BE BRACED TO PREVENT ROTATION & PROVIDE LATERAL STABILITY IN ACCORDANCE WITH THE REQUIREMENTS SPECIFIED IN THE CONSTRUCTION DOCUMENTS FOR BUILDING & ON THE INDIVIDUAL TRUSS DESIGN DRAWINGS. IN THE ABSENCE OF SPECIFIC BRACING REQUIREMENTS, TRUSSES SHALL BE BRACED IN ACCORDANCE WITH TPI/WTCA BCS1 I.
6. REFER TO TRUSS MANUFACTURER'S DRAWINGS FOR TRUSS PLACEMENT & TRUSS TO TRUSS CONNECTIONS.
7. TILE ROOF: UNDERLAYMENT TO BE INSTALLED IAW FBCR 2020, 1TH EDITION R305.3.3.
Underlayment materials required to comply with ASTM D226, D1910, D4869 and D6757 shall bear a label indicating compliance to the standard designation and, if applicable, type classification indicated in Table R305.1.1. Underlayment shall be applied and attached in accordance with Table R305.1.1.
8. OFF RIDGE VENTS MAXIMUM OPENING SIZES :
 - O'HAGIN - 1" X 19" HOLE
9. TILE ROOF TO BE INSTALLED IAW FBCR 2020, 1TH EDITION ASTM C1492-R305.3.5

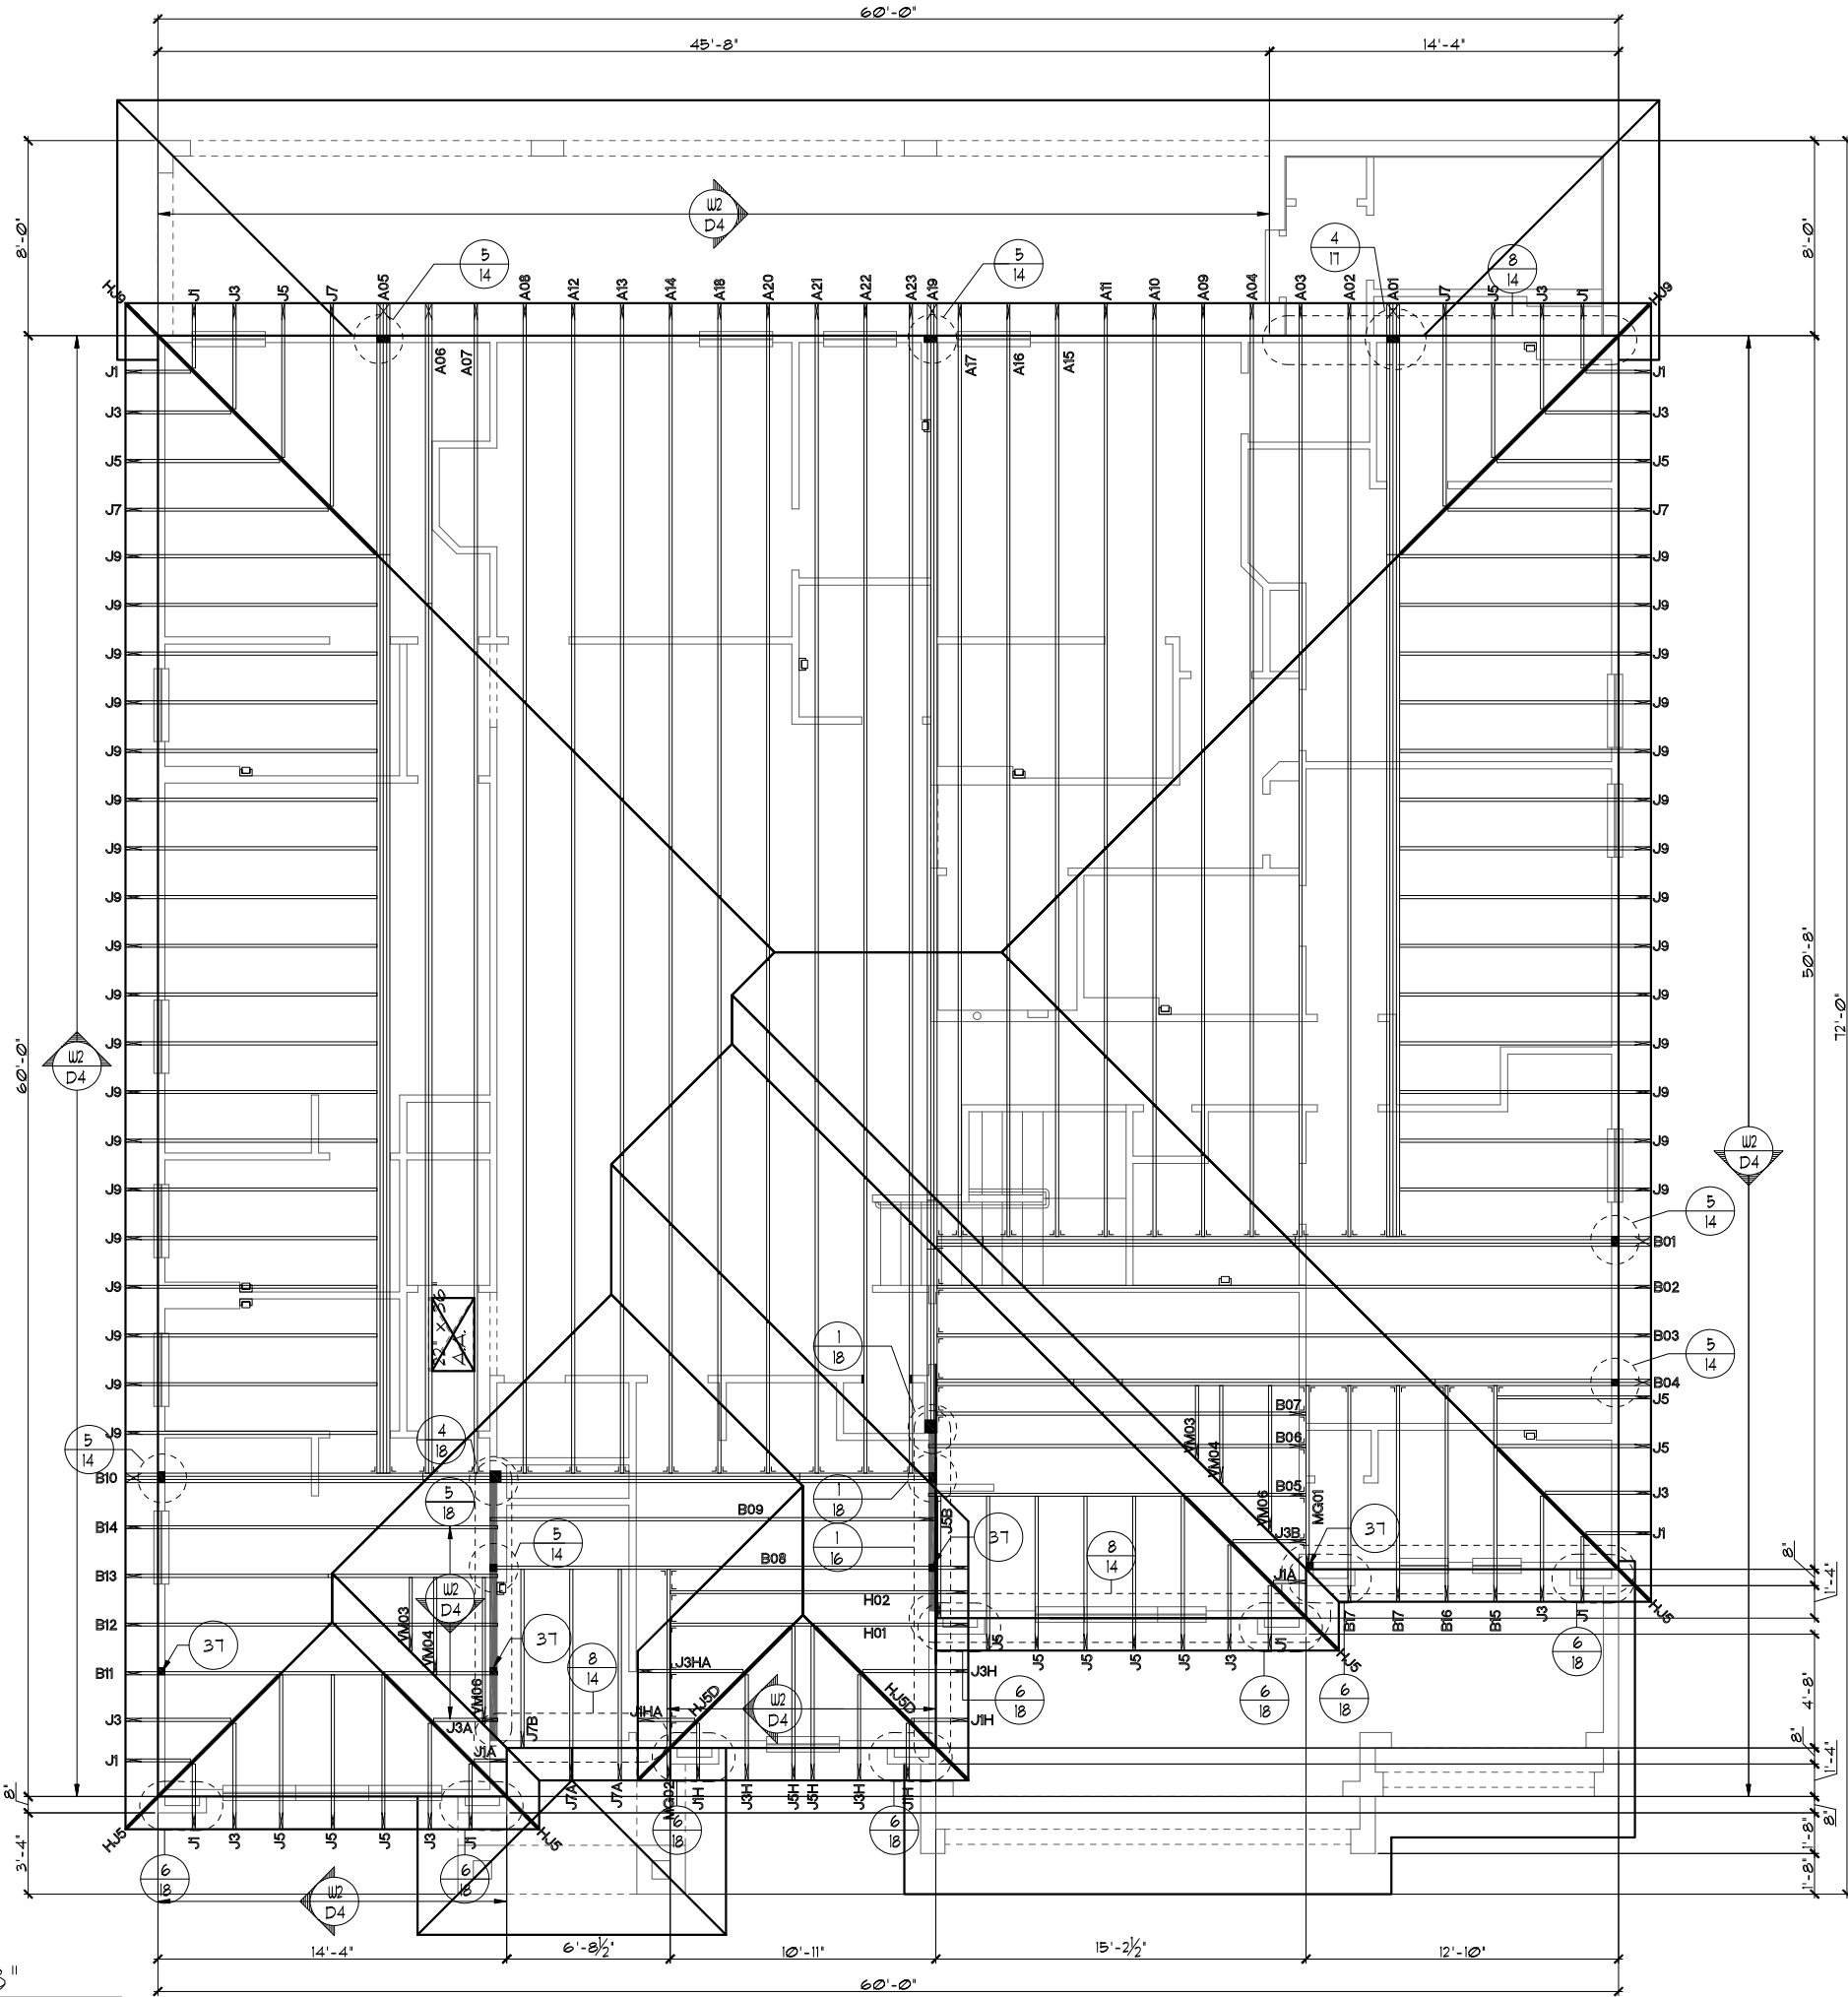

ATTIC VENTILATION CALCULATIONS

PER FBC2020 1TH EDITION R306: MIN. 40% - MAX. 50% OF REQUIRED VENTILATION TO BE IN UPPER PORTION OF ATTIC SPACE AND THE BALANCE TO BE IN LOWER PORTION (EAVES).

THE MINIMUM NET VENTILATION AREA SHALL BE 1/50 OF VENTED SPACE:


TOTAL VENTED SPACE: $\frac{3,559\text{S.F.}}{300} = \frac{11.87\text{S.F.}}{\text{REQUIRED}}$

UPPER PORTION VENTILATION TOTAL: **4.853S.F.**
PROVIDED W/OFF RIDGE VENTS: **5** VENTS @ **.973S.F. /VENT.**
(TILE: O'HAGIN MODEL "S", SHINGLE: LOMANCO T10-D OR MILLENNIUM METAL)
LOWER PORTION VENTILATION TOTAL: **25.833S.F.**
PROVIDED W/SOFFITS @ EAVE: **.297L.F. @ 0.087SF VENTING/L.F.**

UPPER PORTION PERCENTAGE: **41%**
LOWER PORTION PERCENTAGE: **59%**

NOTES

1. TYPICAL ROOF GABLE OVERHANG TO BE **12"** UNLESS OTHERWISE NOTED.
2. TYPICAL ROOF EAVES OVERHANG TO BE **12"** UNLESS OTHERWISE NOTED.
3. PROVIDE AND INSTALL FLASHING AND ROOFING AS PER NATIONAL ROOFING AND SHEET METAL ASSOC. STANDARDS AND/ OR ACCEPTABLE INDUSTRY PRACTICE AND IN ACCORDANCE WITH THE 1TH EDITION (2020) FLORIDA RESIDENTIAL CODE.
4. ALL ROOF TRUSSES, GIRDERS, BEAMS, HEADERS, ETC. TO BE SIZED BY TRUSS MANUFACTURER OR FL. REG. ENG.
5. TRUSSES SHALL BE BRACED TO PREVENT ROTATION & PROVIDE LATERAL STABILITY IN ACCORDANCE WITH THE REQUIREMENTS SPECIFIED IN THE CONSTRUCTION DOCUMENTS FOR BUILDING & ON THE INDIVIDUAL TRUSS DESIGN DRAWINGS. IN THE ABSENCE OF SPECIFIC BRACING REQUIREMENTS, TRUSSES SHALL BE BRACED IN ACCORDANCE WITH TPI/WTCA BCS1 I.
6. REFER TO TRUSS MANUFACTURER'S DRAWINGS FOR TRUSS PLACEMENT & TRUSS TO TRUSS CONNECTIONS.
7. TILE ROOF: UNDERLAYMENT TO BE INSTALLED IAW FBCR 2020, 1TH EDITION R305.3.3.
Underlayment materials required to comply with ASTM D226, D1910, D4869 and D6151 shall bear a label indicating compliance to the standard designation and, if applicable, type classification indicated in Table R305.1.1. Underlayment shall be applied and attached in accordance with Table R305.1.1.
8. OFF RIDGE VENTS MAXIMUM OPENING SIZES :
 - O'HAGIN - 1" X 19" HOLE
9. TILE ROOF TO BE INSTALLED IAW FBCR 2020, 1TH EDITION ASTM C1492-R305.3.5

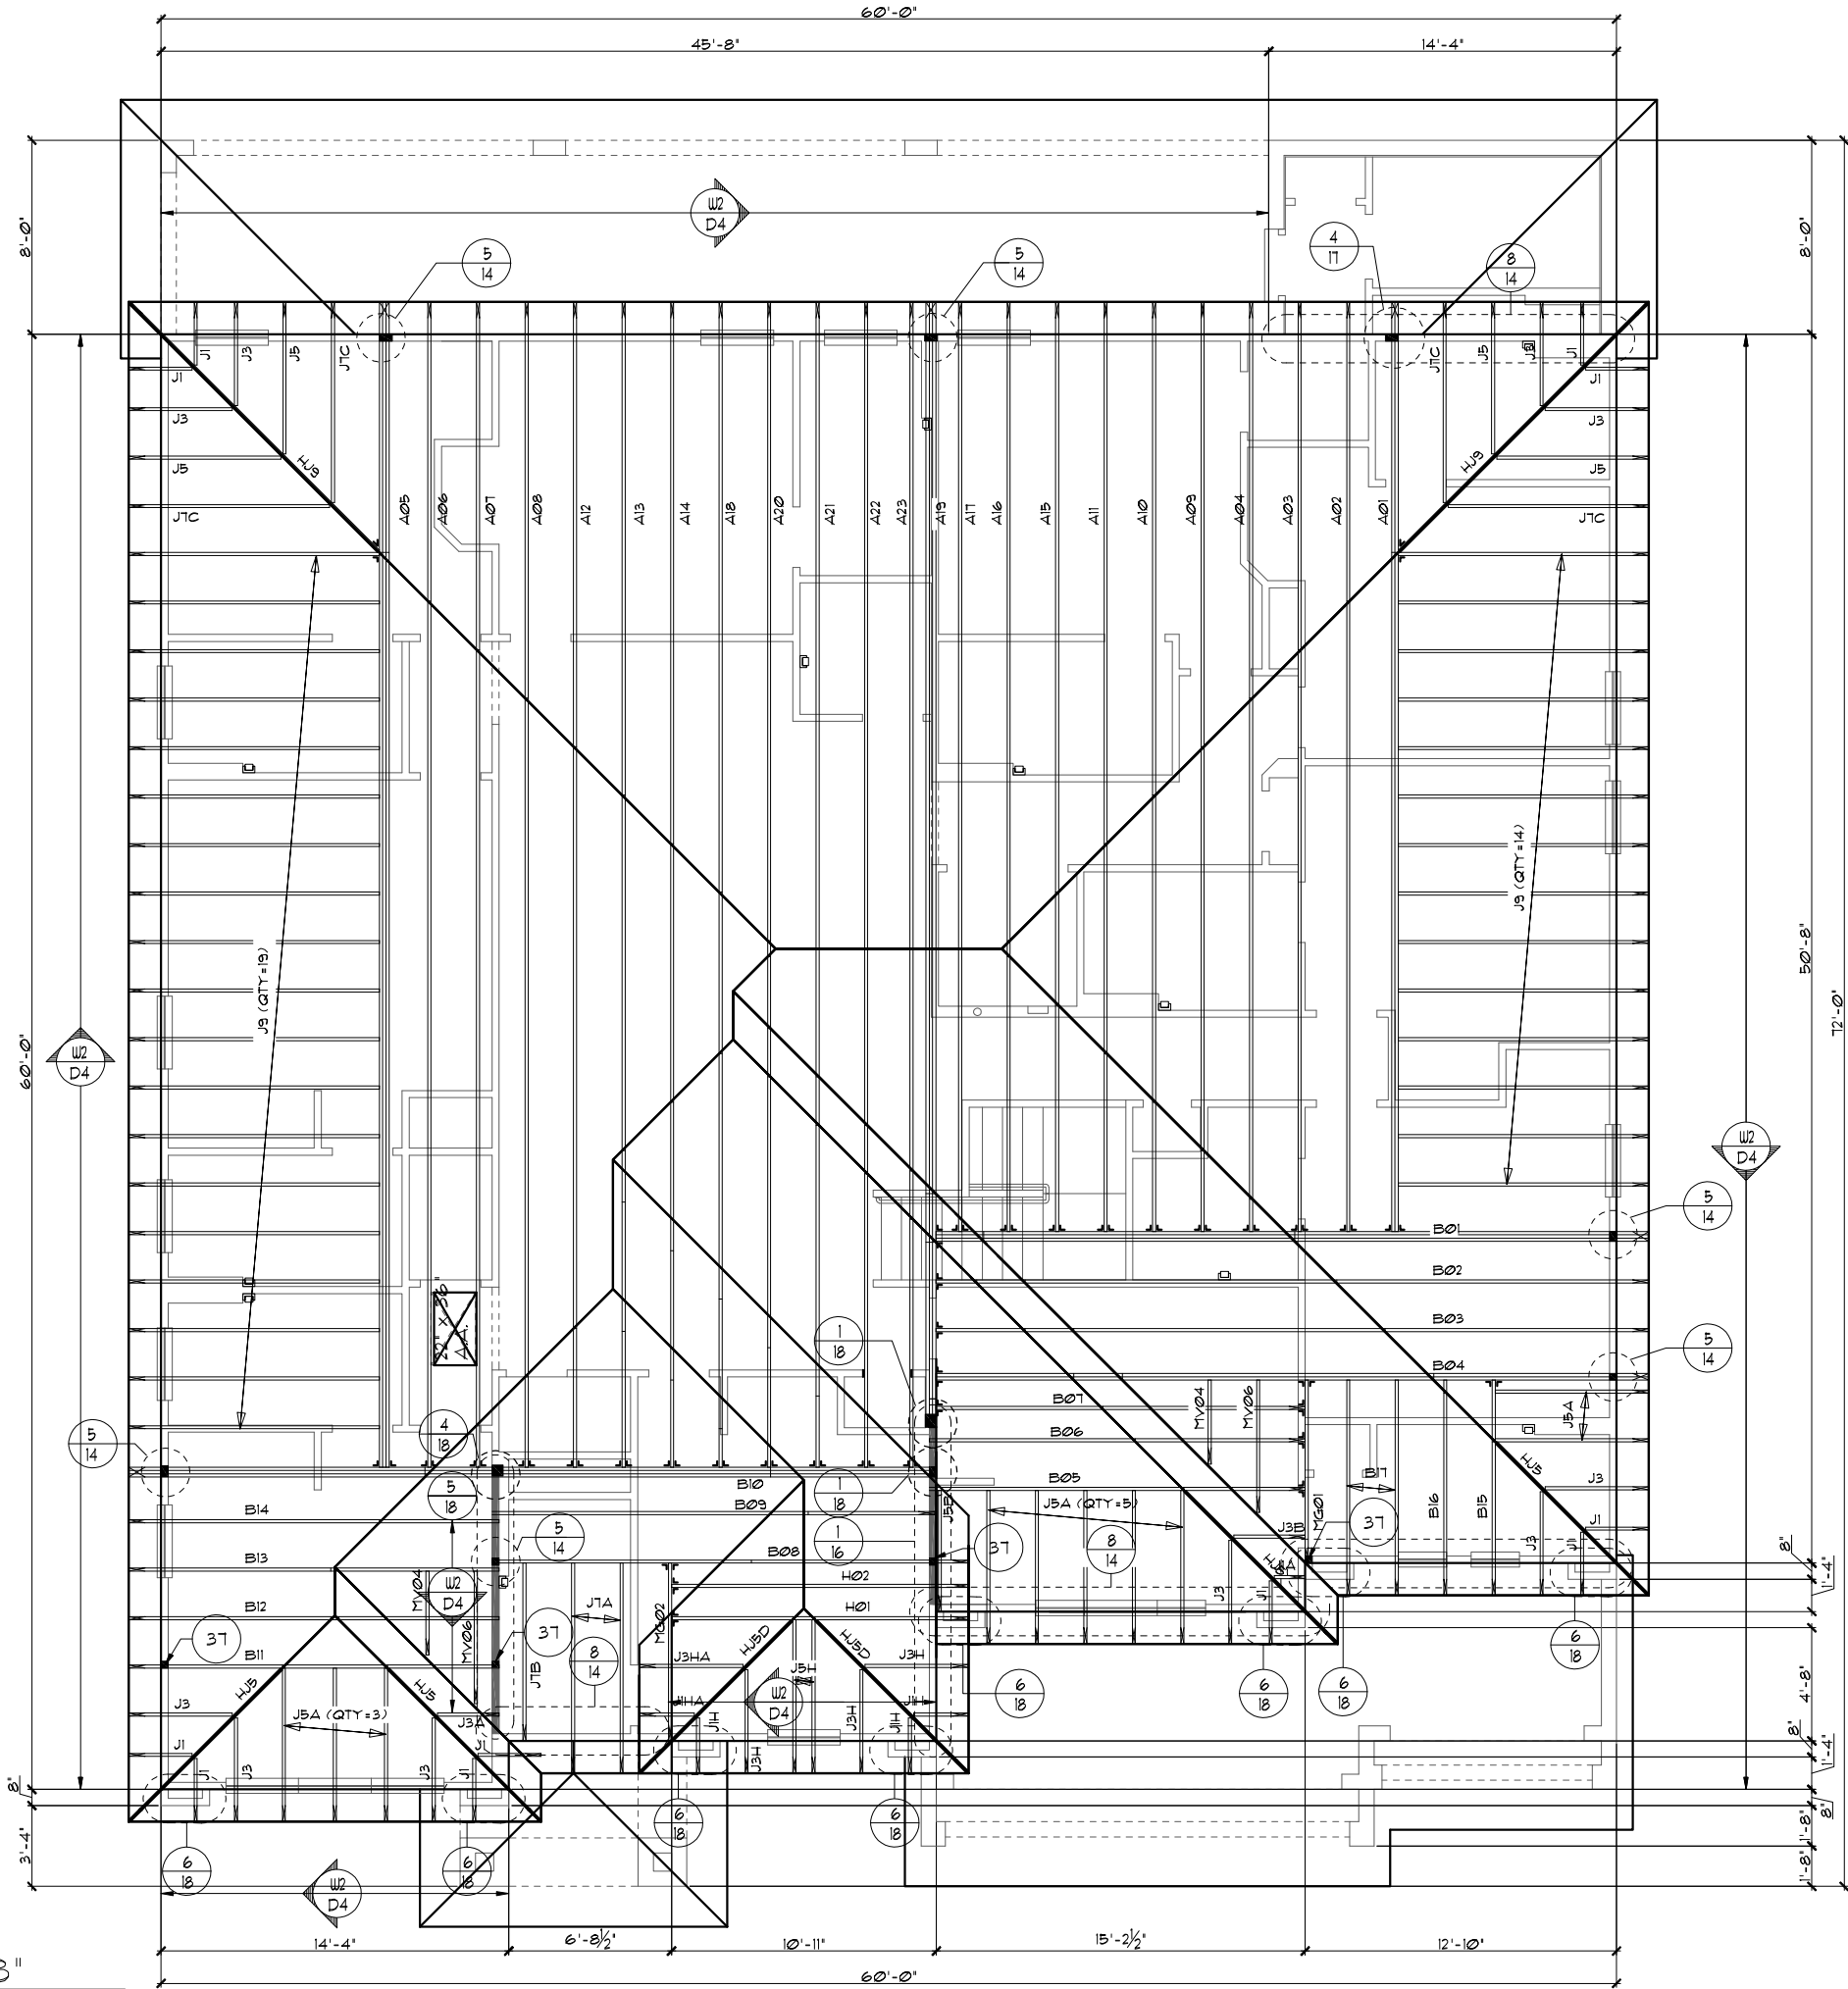

PER FBC2020 3RD EDITION R806: MIN. MAX. 50%
OF REQUIRED VENTILATION TO BE IN UPPER PORTION OF
ATTIC SPACE AND THE BALANCE TO BE IN LOWER
PORTION (EAVES).


THE MINIMUM NET VENTILATION AREA SHALL BE 1/150 OF
VENTED SPACE:

TOTAL VENTED SPACE: $\frac{3,559\text{SF}}{300}$ = $\frac{1187\text{SF}}{}$ NET FREE
REQUIRED

UPPER PORTION VENTILATION TOTAL: 488SF.
PROVIDED W/OFF RIDGE VENTS: 5 VENTS @ 97SF./VENT.
(TITLE: O'HAGIN MODEL 'S', SHINGLE: LOMANCO T10-D OR
MILLENNIUM METAL)
LOWER PORTION VENTILATION TOTAL: 25,83SF.
PROVIDED W/SOFFITS @ EAVE: 297LF. @ 0.0879F VENTING/LF.

UPPER PORTION PERCENTAGE: $\frac{41\%}{}$
LOWER PORTION PERCENTAGE: $\frac{59\%}{}$

1. TYPICAL ROOF GABLE OVERHANG TO BE **8'** UNLESS OTHERWISE NOTED.
2. TYPICAL ROOF EAVES OVERHANG TO BE **20"** UNLESS OTHERWISE NOTED.
3. PROVIDE AND INSTALL FLASHING AND ROOFING AS PER NATIONAL ROOFING AND SHEET METAL ASSOC. STANDARDS AND/ OR ACCEPTABLE INDUSTRY PRACTICE AND IN ACCORDANCE WITH THE 1TH EDITION (2020) FLORIDA RESIDENTIAL CODE.
4. ALL ROOF TRUSSES, GIRDERS, BEAMS, HEADERS, ETC. TO BE SIZED BY TRUSS MANUFACTURER OR FL. REG. ENG.
5. TRUSSES SHALL BE BRACED TO PREVENT ROTATION & PROVIDE LATERAL STABILITY IN ACCORDANCE WITH THE REQUIREMENTS SPECIFIED IN THE CONSTRUCTION DOCUMENTS FOR BUILDING & ON THE INDIVIDUAL TRUSS DESIGN DRAWINGS. IN THE ABSENCE OF SPECIFIC BRACING REQUIREMENTS, TRUSSES SHALL BE BRACED IN ACCORDANCE WITH TPI/UTCA BC51 I.
6. REFER TO TRUSS MANUFACTURER'S DRAWINGS FOR TRUSS PLACEMENT & TRUSS TO TRUSS CONNECTIONS.
7. TILE ROOF: UNDERLAYMENT TO BE INSTALLED IAW FBCR 2020, 7TH EDITION R305.3.3.
Underlayment materials required to comply with ASTM D226, D1970, D4869 and D6757 shall bear a label indicating compliance to the standard designation and, if applicable, type classification indicated in Table R305.1.1. Underlayment shall be applied and attached in accordance with Table R305.1.1.
8. OFF RIDGE VENTS MAXIMUM OPENING SIZES :
 - O-HAGIN - 1' X 19" HOLE

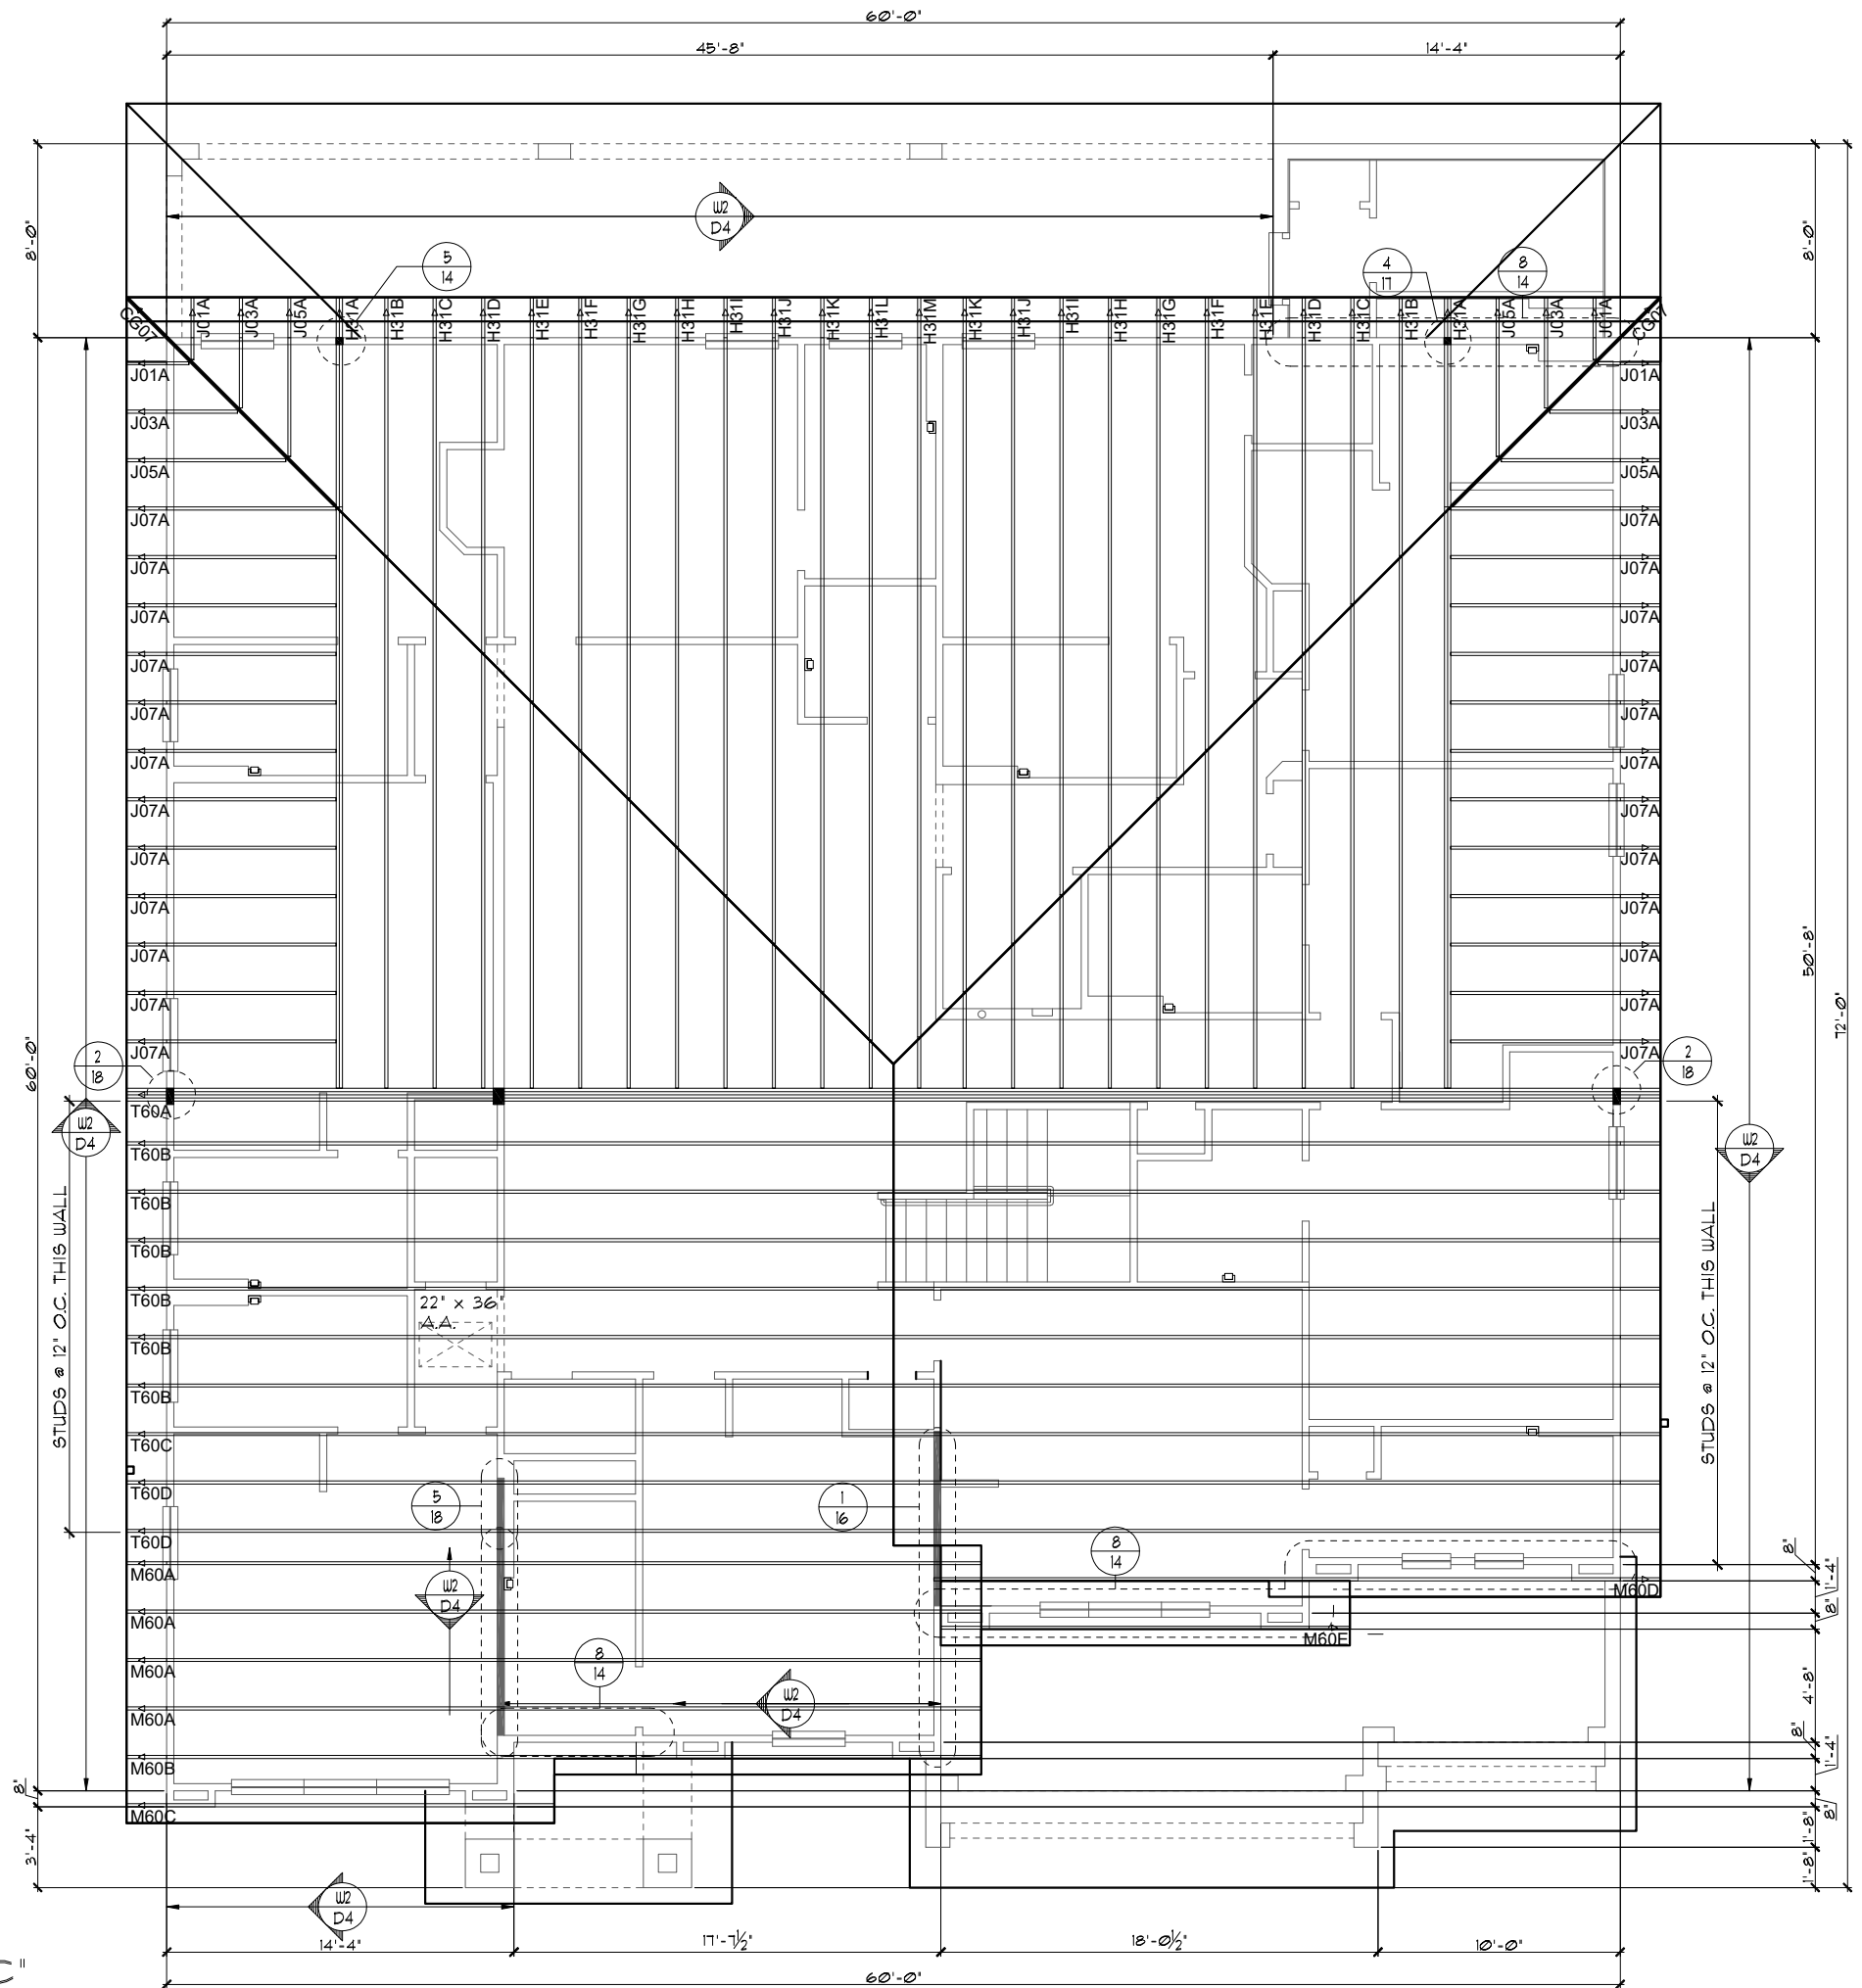

UPPER TRUSS LAYOUT "C"

$1/8" = 1' - 0"$ (11X17) $1/4" = 1' - 0"$ (22X34)

and designs are not to be copied
without permission from Park Square Homes.

DBE and C
MICHAEL A. THOMPSON
PE 47509
PHONE 407-721-2292

ENTERPRISES, INC.
5200 Vineland Road, Suite 200
Orlando, Florida 32811
Phone: (407) 529 - 3000

**Park
Square
HOMES**

UPPER TRUSS LAYOUT "C"

WATERFALL

PARADISO GRANIT

374

TE 04-09.

SALE AS NOTE

AWN RE

63

ET

2C.C
SHEFF

LOT: 0000 BABARICO CRANDE

LOT: 0000, PARADISO GRANDE
© COPYRIGHT 2015
Park Square Homes hereby reserves all rights in and to this document and its contents, which may be amended, modified, or changed in any manner or form without notice.

and designs are not to be copied
without permission from Park Square Homes.

DBE and C
MICHAEL A. THOMPSON
PE 47509
PHONE 407-721-2292

ENTERPRISES, INC.
5200 Vineland Road, Suite 200
Orlando, Florida 32811
Phone: (407) 529 - 3000

**Park
Square
HOMES**

UPPER TRUSS LAYOUT "C"

WATERFALL

PARADISO GRANIT

374

TE 04-09.

AS NOTE

AWN RE

63

ET

2C.C
SHEFF

ATTIC VENTILATION CALCULATIONS

PER FBC2020 1TH EDITION R306: MIN. 40% - MAX. 50% OF REQUIRED VENTILATION TO BE IN UPPER PORTION OF ATTIC SPACE AND THE BALANCE TO BE IN LOWER PORTION (EAVES).

THE MINIMUM NET VENTILATION AREA SHALL BE 1/50 OF VENTED SPACE:


TOTAL VENTED SPACE: $\frac{3,559\text{S.F.}}{300} = \frac{11.87\text{S.F.}}{\text{REQUIRED}}$

UPPER PORTION VENTILATION TOTAL: **4.85S.F.**
PROVIDED W/OFF RIDGE VENTS: **5** VENTS @ **97S.F.** /VENT.
(TILE: O'HAGIN MODEL "S", SHINGLE: LOMANCO T10-D OR MILLENNIUM METAL)
LOWER PORTION VENTILATION TOTAL: **25.83S.F.**
PROVIDED W/SOFFITS @ EAVE: **297L.F.** @ **0.087SF** VENTING/L.F.

UPPER PORTION PERCENTAGE: **41%**
LOWER PORTION PERCENTAGE: **59%**

NOTES

1. TYPICAL ROOF GABLE OVERHANG TO BE **8"** UNLESS OTHERWISE NOTED.
2. TYPICAL ROOF EAVES OVERHANG TO BE **20"** UNLESS OTHERWISE NOTED.
3. PROVIDE AND INSTALL FLASHING AND ROOFING AS PER NATIONAL ROOFING AND SHEET METAL ASSOC. STANDARDS AND/ OR ACCEPTABLE INDUSTRY PRACTICE AND IN ACCORDANCE WITH THE 1TH EDITION (2020) FLORIDA RESIDENTIAL CODE.
4. ALL ROOF TRUSSES, GIRDERS, BEAMS, HEADERS, ETC. TO BE SIZED BY TRUSS MANUFACTURER OR FL. REG. ENG.
5. TRUSSES SHALL BE BRACED TO PREVENT ROTATION & PROVIDE LATERAL STABILITY IN ACCORDANCE WITH THE REQUIREMENTS SPECIFIED IN THE CONSTRUCTION DOCUMENTS FOR BUILDING & ON THE INDIVIDUAL TRUSS DESIGN DRAWINGS. IN THE ABSENCE OF SPECIFIC BRACING REQUIREMENTS, TRUSSES SHALL BE BRACED IN ACCORDANCE WITH TPI/WTCA BCS1 I.
6. REFER TO TRUSS MANUFACTURER'S DRAWINGS FOR TRUSS PLACEMENT & TRUSS TO TRUSS CONNECTIONS.
7. TILE ROOF: UNDERLAYMENT TO BE INSTALLED IAW FBCR 2020, 1TH EDITION R305.3.3.
Underlayment materials required to comply with ASTM D226, D1910, D4869 and D6757 shall bear a label indicating compliance to the standard designation and, if applicable, type classification indicated in Table R305.1.1. Underlayment shall be applied and attached in accordance with Table R305.1.1.
8. OFF RIDGE VENTS MAXIMUM OPENING SIZES :
 - O-HAGIN - 1" X 19" HOLE

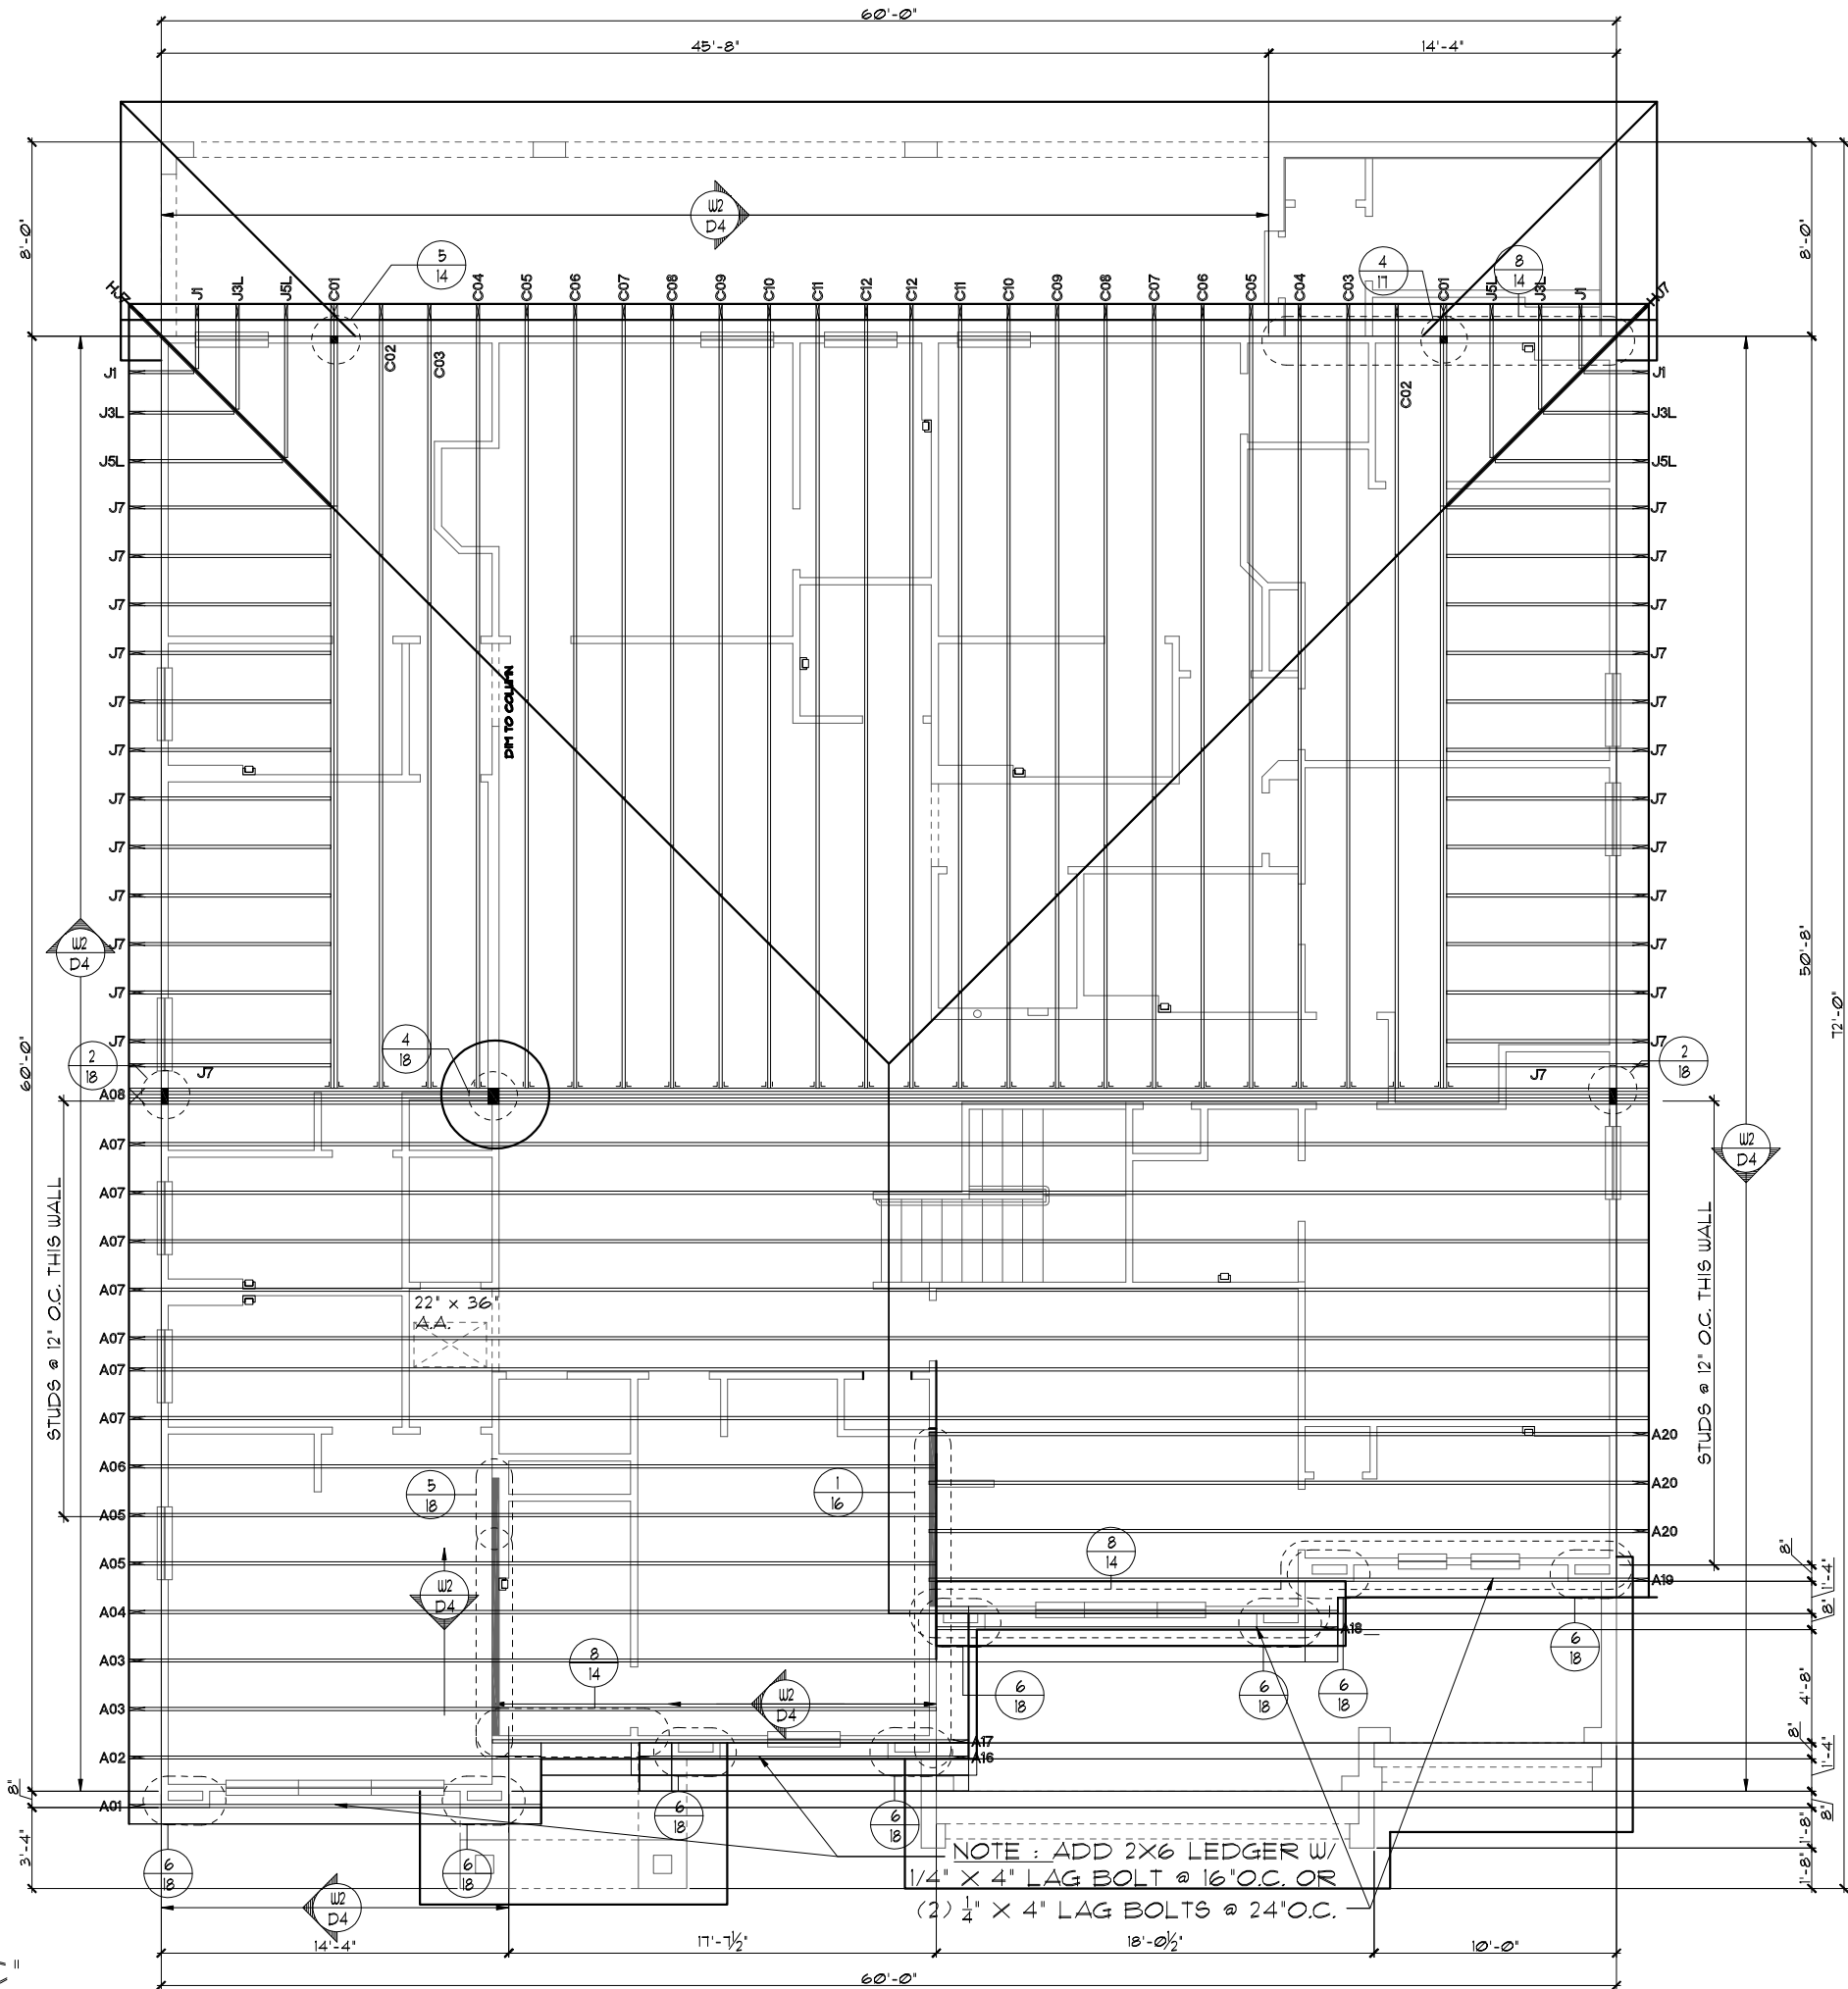


PER FBC2020 TTH EDITION R806: MIN. 40% - MAX. 50%
OF REQUIRED VENTILATION TO BE IN UPPER PORTION OF
ATTIC SPACE AND THE BALANCE TO BE IN LOWER
PORTION (EAVES).

TOTAL VENTED SPACE: $\frac{3,559\text{S.F.}}{300} = \frac{11.87\text{S.F.}}{\text{NET FREE REQUIRED}}$

UPPER PORTION VENTILATION TOTAL: 4.853SF.
 PROVIDED W/OFF RIDGE VENTS: 5 VENTS @ .978SF./VENT.
 (TILE: O'HAGIN MODEL "S", SHINGLE: LOMANCO T70-D OR
 MILLENNIUM METAL)
 LOWER PORTION VENTILATION TOTAL: 25.83SF.
 PROVIDED W/SOFFITS @ EAVE: 297LF. @ 0.087SF/VENTING/L.F.

UPPER PORTION PERCENTAGE: 41%
LOWER PORTION PERCENTAGE: 59%

1. TYPICAL ROOF GABLE OVERHANG TO BE **8"** UNLESS OTHERWISE NOTED.
2. TYPICAL ROOF EAVES OVERHANG TO BE **20"** UNLESS OTHERWISE NOTED.
3. PROVIDE AND INSTALL FLASHING AND ROOFING AS PER NATIONAL ROOFING AND SHEET METAL ASSOC. STANDARDS AND/ OR ACCEPTABLE INDUSTRY PRACTICE AND IN ACCORDANCE WITH THE 1TH EDITION (2020) FLORIDA RESIDENTIAL CODE.
4. ALL ROOF TRUSSES, GIRDERS, BEAMS, HEADERS, ETC. TO BE SIZED BY TRUSS MANUFACTURER OR FL. REG. ENG.
5. TRUSSES SHALL BE BRACED TO PREVENT ROTATION & PROVIDE LATERAL STABILITY IN ACCORDANCE WITH THE REQUIREMENTS SPECIFIED IN THE CONSTRUCTION DOCUMENTS FOR BUILDING & ON THE INDIVIDUAL TRUSS DESIGN DRAWINGS. IN THE ABSENCE OF SPECIFIC BRACING REQUIREMENTS, TRUSSES SHALL BE BRACED IN ACCORDANCE WITH TPI/UTCA BC91 I.
6. REFER TO TRUSS MANUFACTURER'S DRAWINGS FOR TRUSS PLACEMENT & TRUSS TO TRUSS CONNECTIONS.
7. TILE ROOF: UNDERLAYMENT TO BE INSTALLED IAW FBCR 2020, 1TH EDITION R305.3.3.
Underlayment materials required to comply with ASTM D226, D1970, D4869 and D6757 shall bear a label indicating compliance to the standard designation and, if applicable, type classification indicated in Table R305.1.1. Underlayment shall be applied and attached in accordance with Table R305.1.1.
8. OFF RIDGE VENTS MAXIMUM OPENING SIZES :
 - O-HAGIN - 1' X 19" HOLE

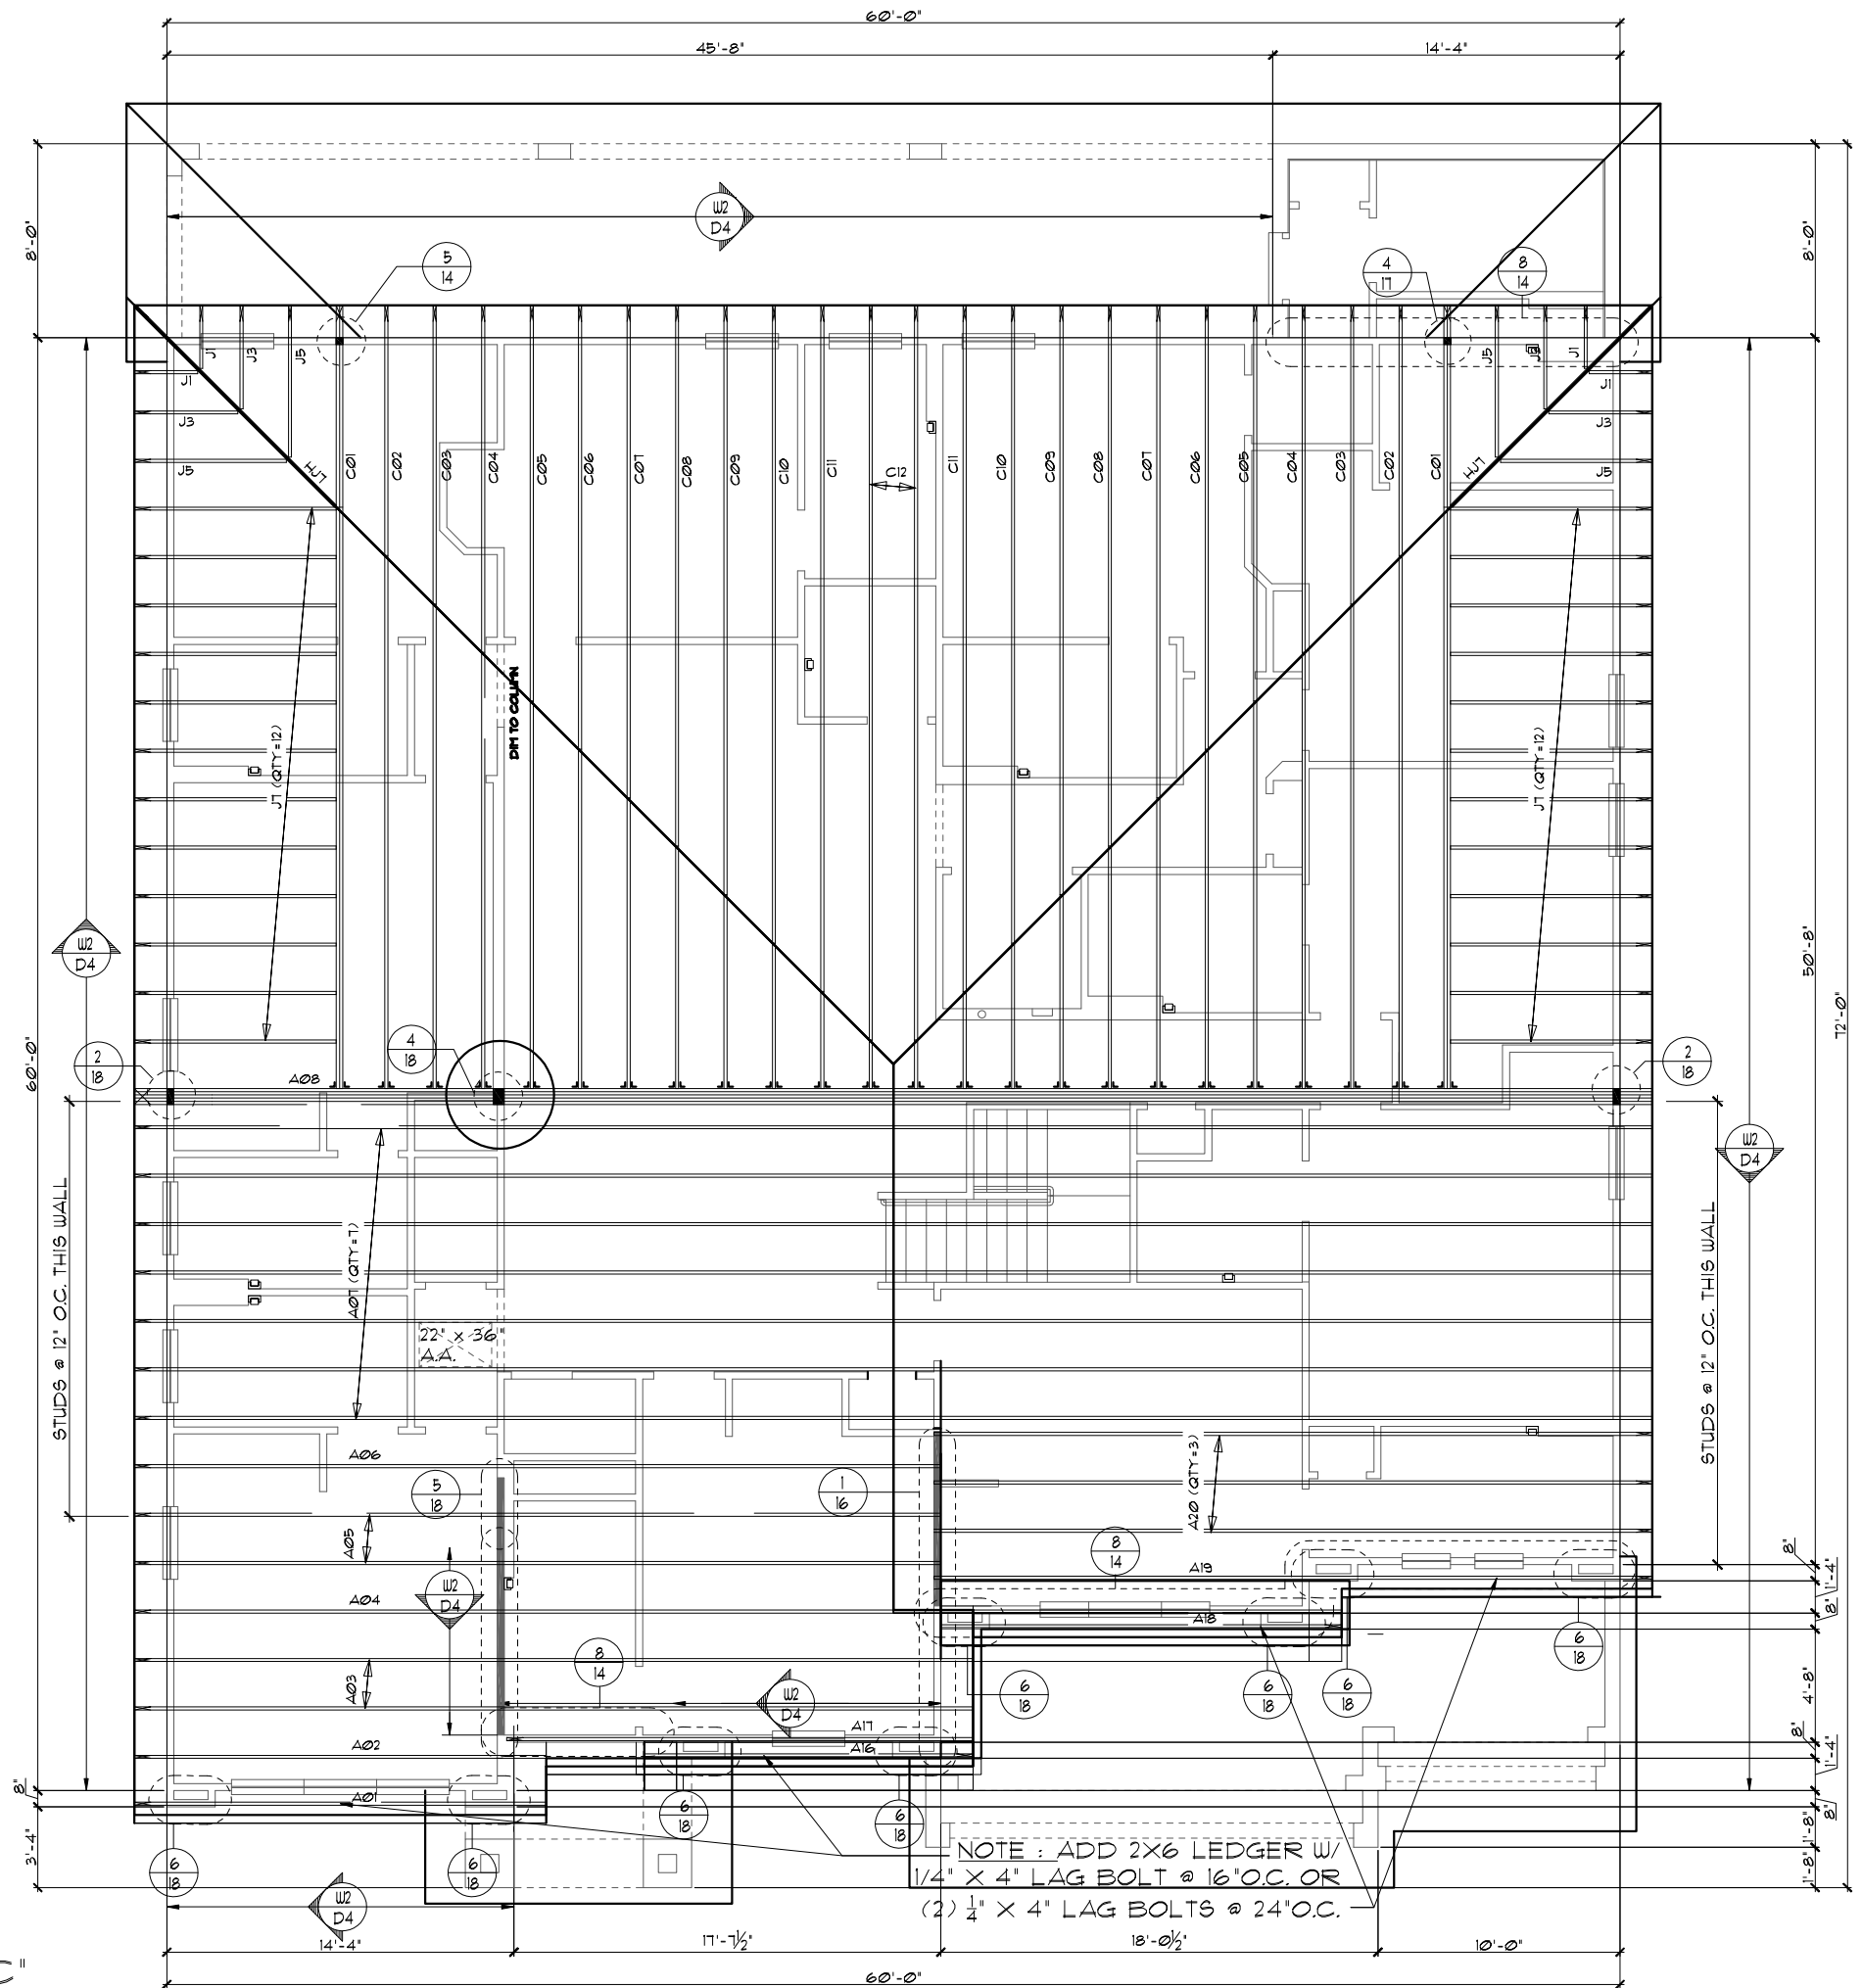

UPPER TRUSS LAYOUT "C"

$1/8" = 1' - 0"$ (11X17) $1/4" = 1' - 0"$ (22X34)

and designs are not to be copied
in whole or in part without the written
permission from Park Square Homes.

DBE and C
MICHAEL A. THOMPSON
PE 47509
PHONE 407-721-2292

Park Square HOMES
ENTERPRISES, INC.
5200 Vineland Road, Suite 200
Orlando, Florida 32811
Phone: (407) 529 - 3000

UPPER TRUSS LAYOUT "C"

PARADISO GRANDE
WAIERFALL

374

E 04-09-2

LE AS NOTED

AWN RDC

6374

ET

2C.0
SHEETS

LOT: 0000 BABARICO CRAVDE

© COPYRIGHT 2015 Park Square Homes hereby reserved or changed in any manner or form

and designs are not to be copied
in whole or in part without the written
permission from Park Square Homes.

DBE and C
MICHAEL A. THOMPSON
PE 47509
PHONE 407-721-2292

Park Square HOMES
ENTERPRISES, INC.
5200 Vineland Road, Suite 200
Orlando, Florida 32811
Phone: (407) 529 - 3000

UPPER TRUSS LAYOUT "C"

PARADISO GRANDE
WAIERFALL

374

E 04-09-2

LE AS NOTED


AWN RDC

6374

ET


2C.0
SHEETS

CAST CRETE / LOTTS / WEKIWA / FLORIDA ROCK PRE CAST LINTEL SCHEDULE			
LINTEL NO.	LENGTH	TYPE	COMMENTS
L-1	17'-4"	8F30-1B/1T	GARAGE DOOR
L-2	9'-4"	8F30-1B/1T	GARAGE DOOR
L-3	4'-6"	8F36-0B/1T	3/0X1/0 F.G.
L-4	4'-6"	8F36-0B/1T	SH26
L-5	4'-6"	8F36-0B/1T	SH26
L-6	4'-6"	8F36-0B/1T	3/0X1/0 F.G.
L-7	4'-4"	8RF44-0B/1T	2680 1-LITE DR.
L-8	11'-4"	8F36-0B/1T	(3) SH26
L-9			
L-10	13'-4"	8F48-0B/1T	12/0XB/0 S.G.D.
L-11			
L-12	7'-6"	8F36-0B/1T	FR SH26
L-13	5'-4"	8F36-0B/1T	4/0X1/0 F.G.
L-14	5'-4"	8F36-0B/1T	4/0X1/0 F.G.
L-15	4'-6"	8F36-0B/1T	SH26
L-16	9'-4"	8F36-0B/1T	(3) 3/0X6/0 F.G.
L-17	5'-10"	8RF44-0B/1T	FRONT DOOR
L-18	3'-6"	824-0B/1T	FRONT ENTRY
L-19	6'-6"	824-0B/1T	FRONT ENTRY
L-20	5'-10"	824-0B/1T	FRONT ENTRY
L-21	4'-6"	8F36-0B/1T	SH26
L-22	18'-8"	8F24-1B/1T	GARAGE ENTRY
L-23	10'-6"	8F24-0B/1T	GARAGE ENTRY
L-24			
L-25			
L-26			
L-27			
L-28			
L-29			
L-30			
L-31			
L-32	15'-0"	8F16-1B/1T	REAR LANAI
L-33	15'-4"	8F16-1B/1T	REAR LANAI
L-34	15'-4"	8F16-1B/1T	REAR LANAI
L-35	8'-0"	8F16-1B/1T	REAR LANAI
L-36			
L-37			
L-38			
L-39			
L-40			

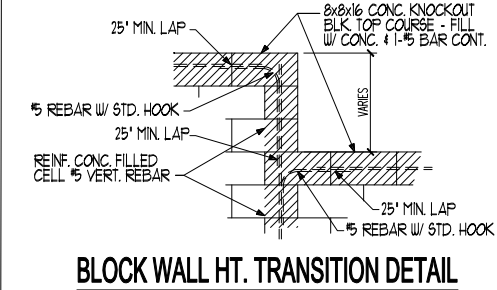

PRE CAST LINTEL LAYOUT "A"

1/8"=1'-0" (11X17) 1/4"=1'-0" (22X34)

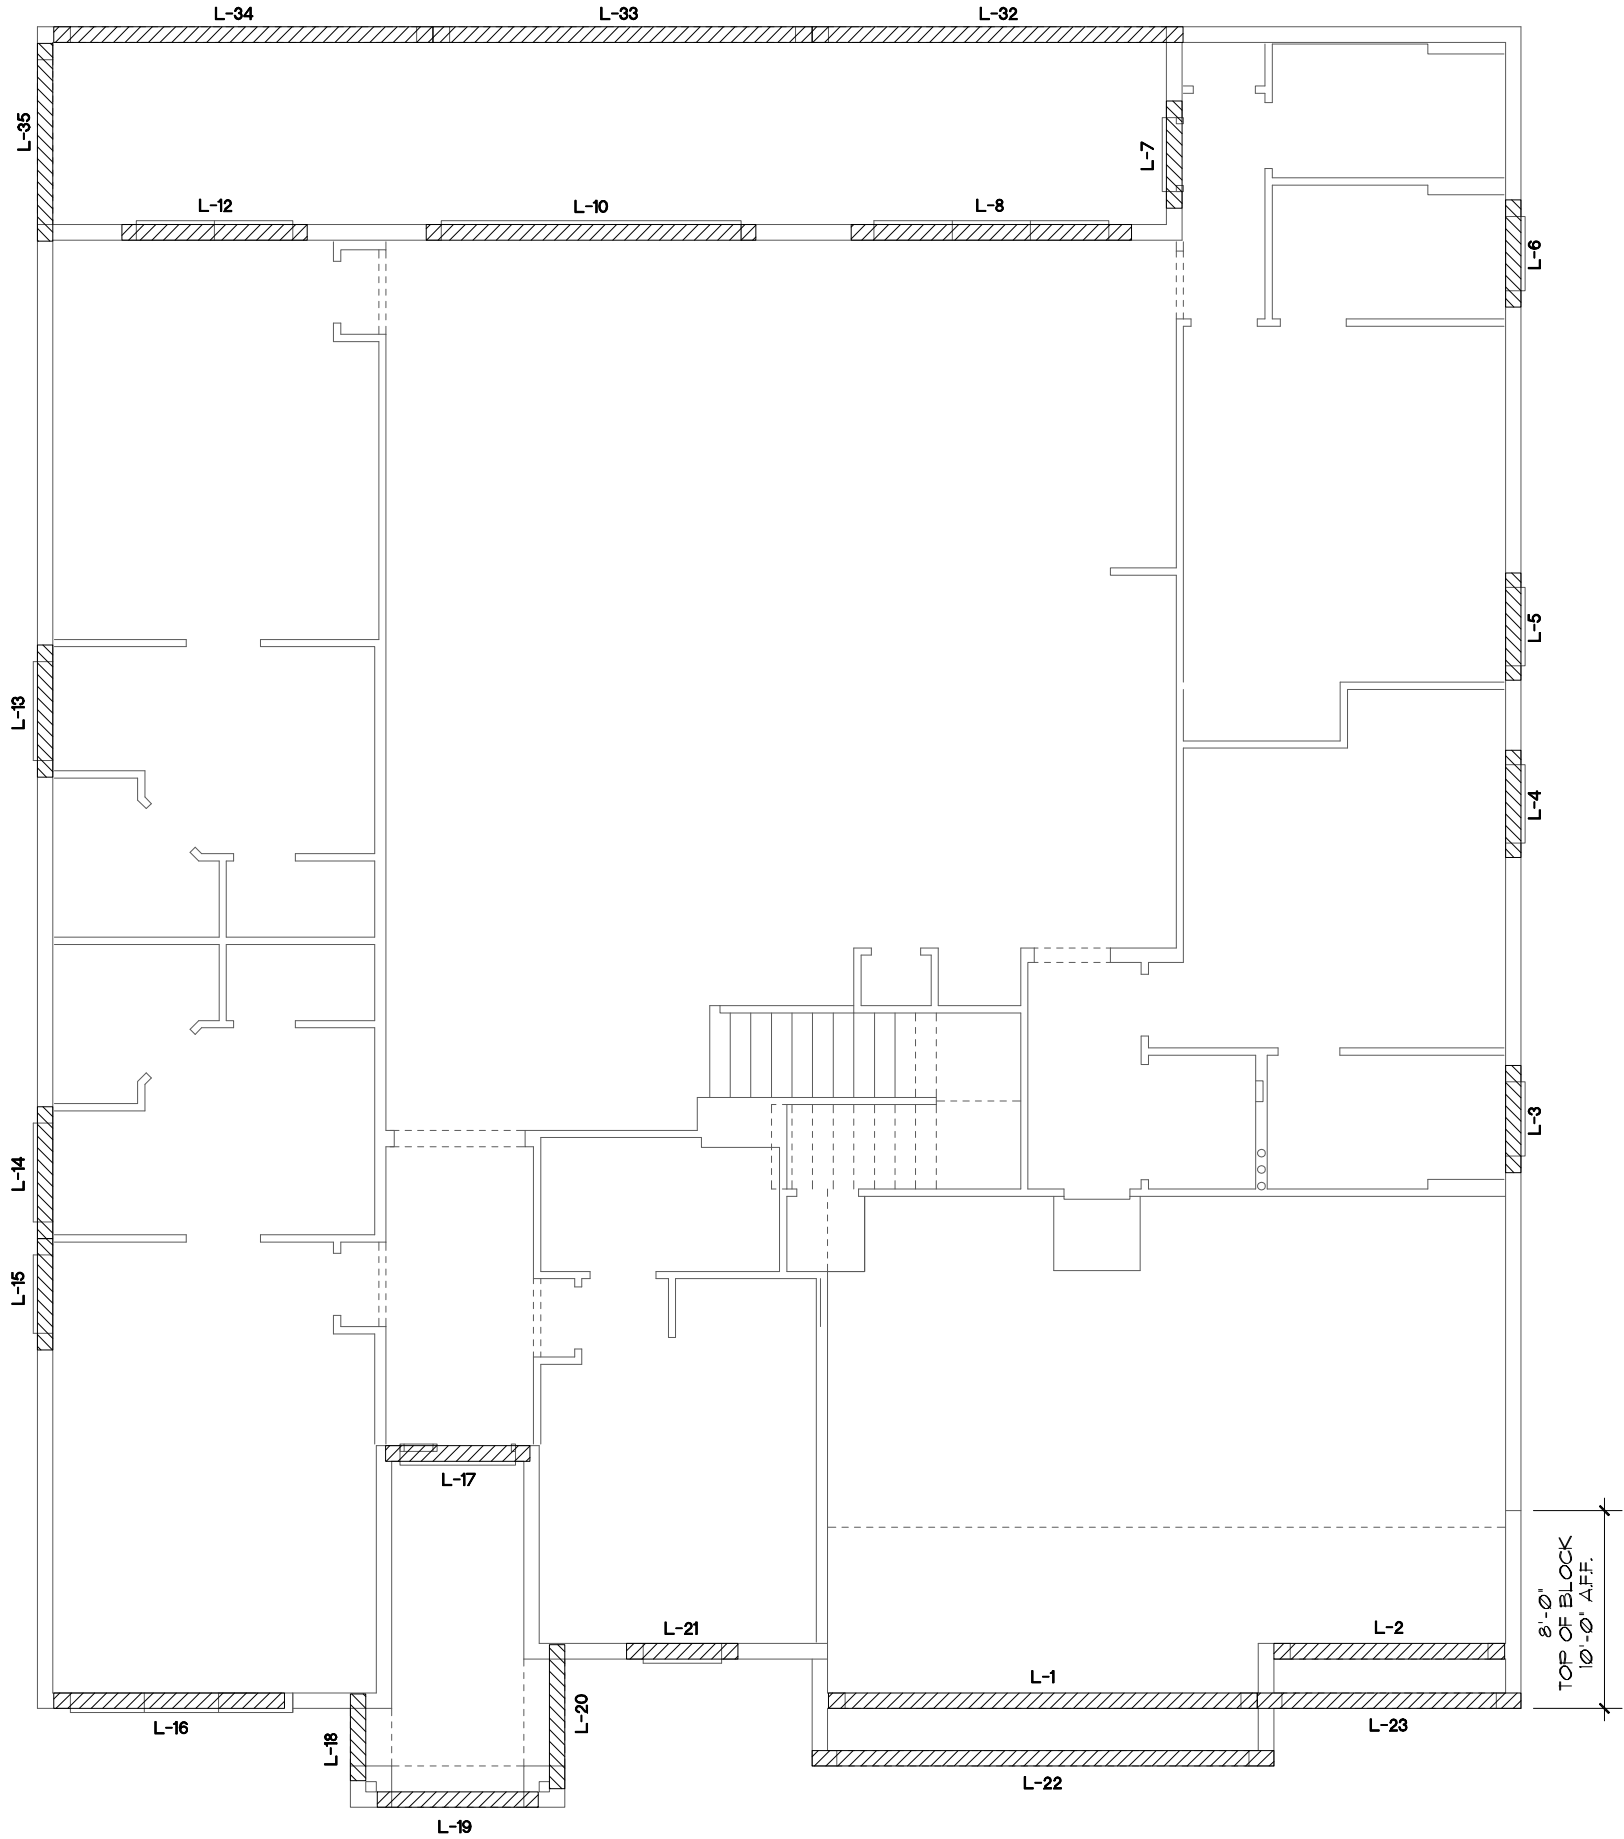

THIS STRUCTURE IS DESIGNED TO WITHSTAND 140 MPH WINDS PER THE 11th EDITION, 2020 OF THE FLORIDA BUILDING CODE RESIDENTIAL AND IS CERTIFIED AS SUCH

LOT: 0000, PARADISO GRANDE

PARADISO GRANDE


© COPYRIGHT 2015 Park Square Homes hereby reserves its common law copyrights and other copyrights in these plans, ideas, and design. These plans, ideas and designs are not to be copied or changed in any manner or form whatsoever, nor are they to be assigned to any third party without first obtaining the express written permission from Park Square Homes.

REVISIONS		BY
Engineering By: DBE and C MICHAEL A. THOMPSON PE 47509 PHONE 407-721-2292		
A DIVISION OF PARK SQUARE ENTERPRISES, INC. 5200 Vineland Road, Suite 200 Orlando, Florida 32811 Phone: (407) 529 - 3000		
WATERFALL		
PRE CAST LINTEL LAYOUT		
PARADISO GRANDE		
6374		
DATE 04-09-21		
SCALE AS NOTED		
DRAWN RDC		
JOB 6374		
SHEET		
13A.0		
OF SHEETS		


CAST CRETE / LOTTS / WEKIWA / FLORIDA ROCK PRE CAST LINTEL SCHEDULE			
LINTEL NO.	LENGTH	TYPE	COMMENTS
L-1	17'-4"	8F30-1B/1T	GARAGE DOOR
L-2	9'-4"	8F30-1B/1T	GARAGE DOOR
L-3	4'-6"	8F36-0B/1T	3/0X1/0 F.G.
L-4	4'-6"	8F36-0B/1T	SH26
L-5	4'-6"	8F36-0B/1T	SH26
L-6	4'-6"	8F36-0B/1T	3/0X1/0 F.G.
L-7	4'-4"	8RF44-0B/1T	2680 1-LITE DR.
L-8	11'-4"	8F36-0B/1T	(3) SH26
L-9			
L-10	13'-4"	8F48-0B/1T	12/0X8/0 S.G.D.
L-11			
L-12	7'-6"	8F36-0B/1T	FR. SH26
L-13	5'-4"	8F36-0B/1T	4/0X1/0 F.G.
L-14	5'-4"	8F36-0B/1T	4/0X1/0 F.G.
L-15	4'-6"	8F36-0B/1T	SH26
L-16	9'-4"	8F36-0B/1T	(3) 3/0X6/0 F.G.
L-17	5'-10"	8RF44-0B/1T	FRONT DOOR
L-18	3'-6"	8F8-0B/1T	FRONT ENTRY
L-19	6'-6"	8F8-0B/1T	FRONT ENTRY
L-20	5'-4"	8F8-0B/1T	FRONT ENTRY
L-21	8'-6"	8F36-0B/1T	(1) SH26, (2) 2/0X6/0 F.G.
L-22	18'-8"	8F24-1B/1T	GARAGE ENTRY
L-23	10'-6"	8F24-0B/1T	GARAGE ENTRY
L-24			
L-25			
L-26			
L-27			
L-28			
L-29			
L-30			
L-31			
L-32	15'-0"	8F16-1B/1T	REAR LANAI
L-33	15'-4"	8F16-1B/1T	REAR LANAI
L-34	15'-4"	8F16-1B/1T	REAR LANAI
L-35	8'-0"	8F16-1B/1T	REAR LANAI
L-36			
L-37			
L-38			
L-39			
L-40			

PRE CAST LINTEL LAYOUT "B"

1/8"=1'-0" (11X17) 1/4"=1'-0" (22X34)

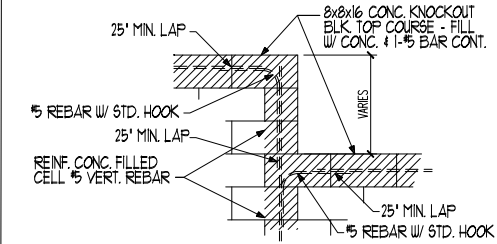

BLOCK WALL HT. TRANSITION DETAIL

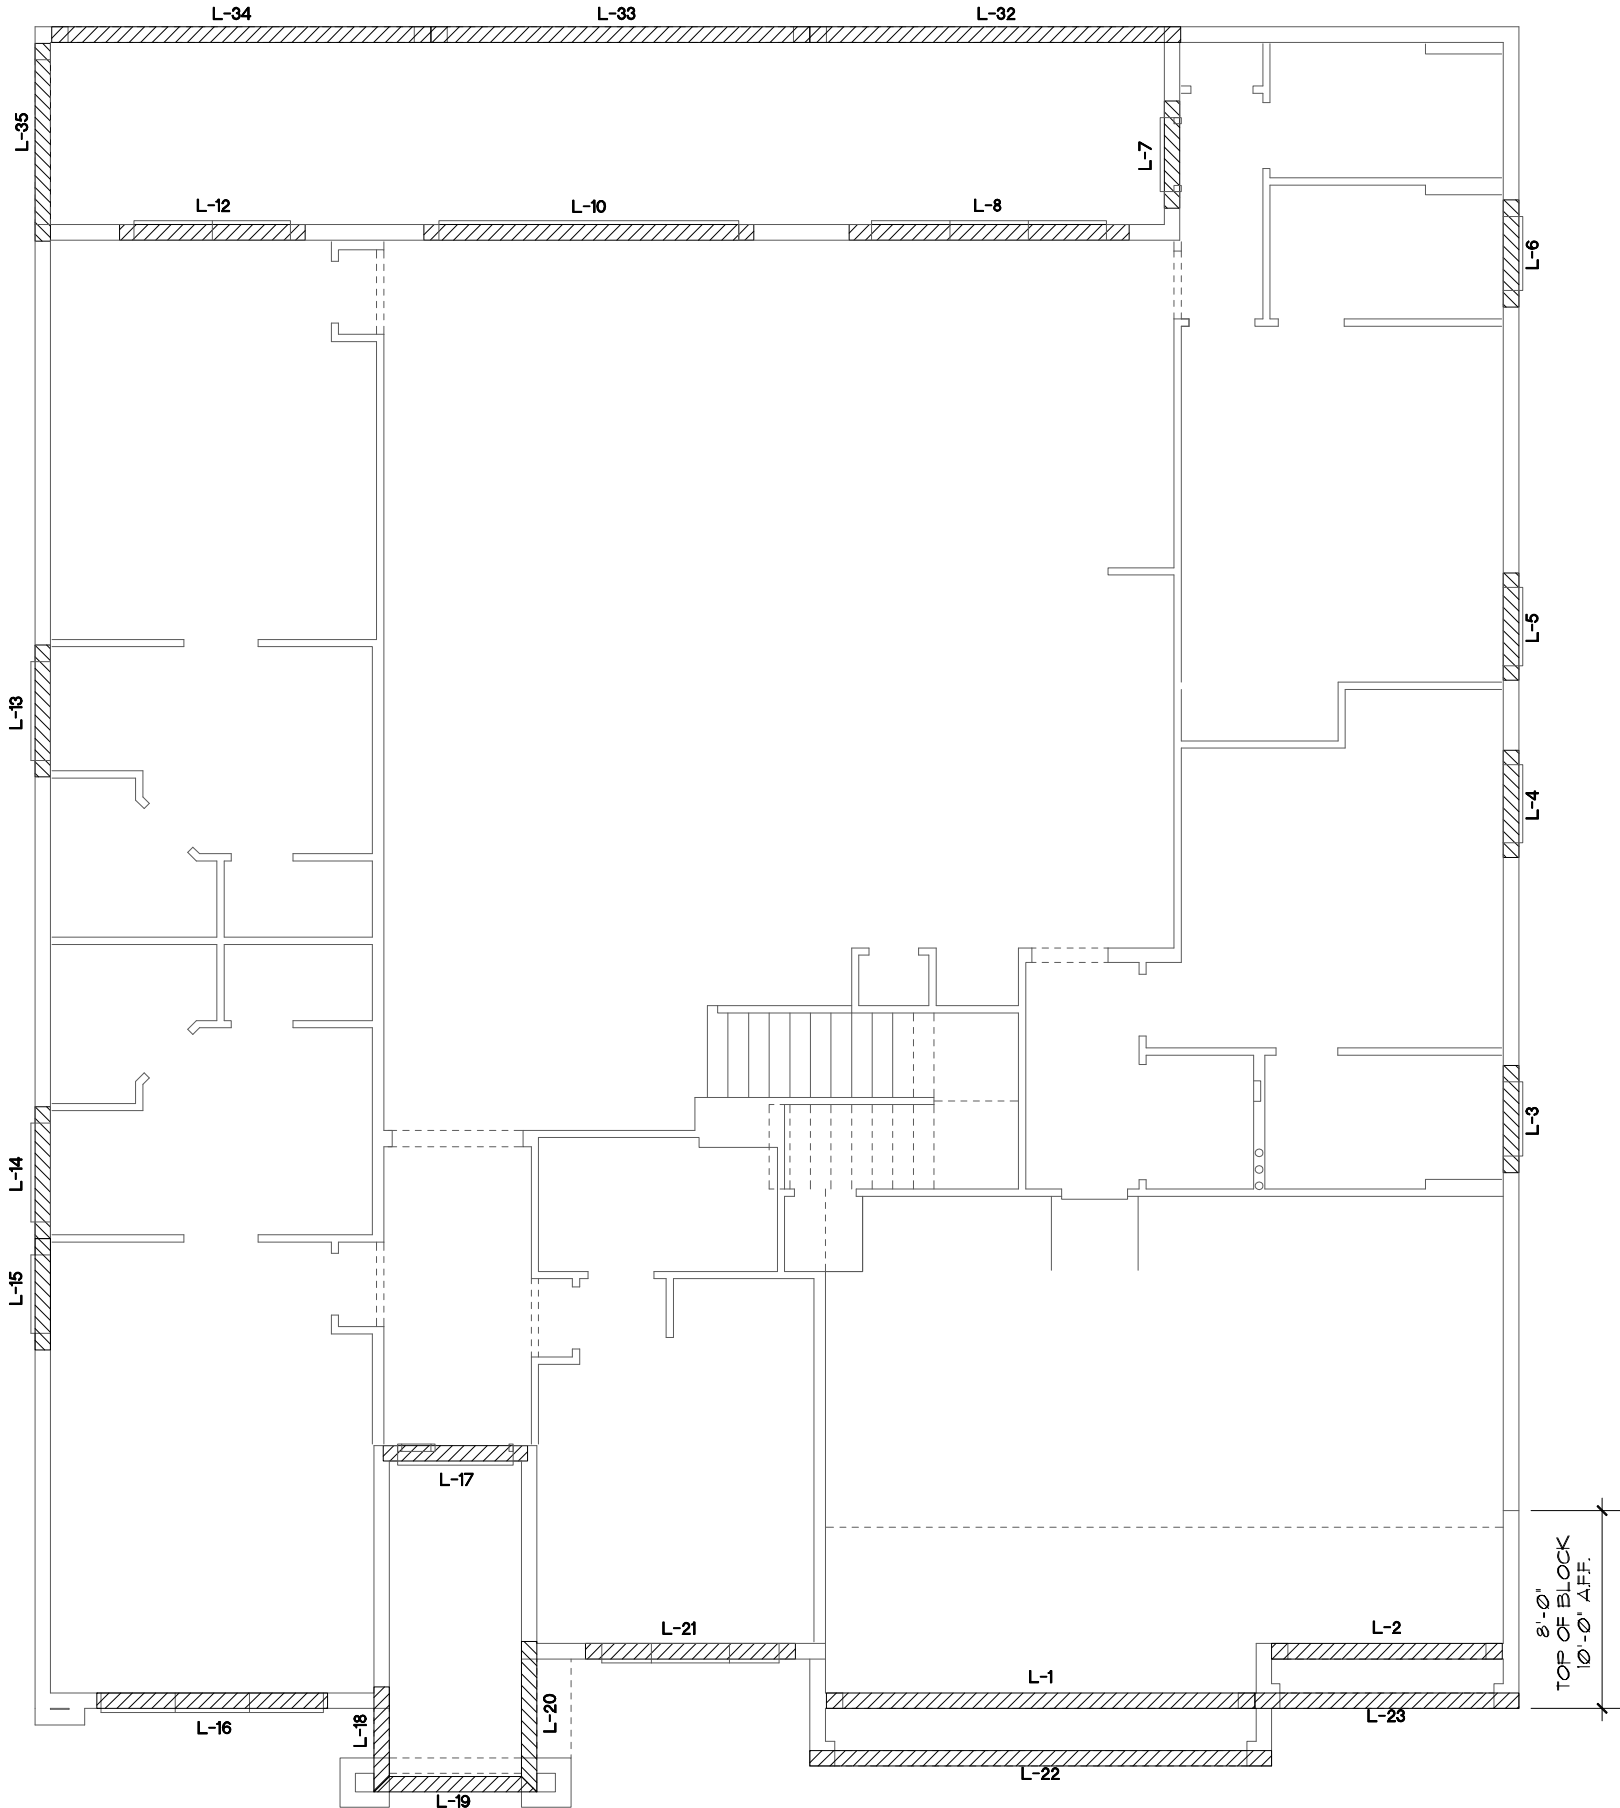

THIS STRUCTURE IS DESIGNED TO WITHSTAND 140 MPH WINDS PER THE 11th EDITION, 2020 OF THE FLORIDA BUILDING CODE RESIDENTIAL AND IS CERTIFIED AS SUCH

LOT: 0000, PARADISO GRANDE

PARADISO GRANDE


© COPYRIGHT 2015 Park Square Homes hereby reserves its common law copyrights and other copyrights in these plans, ideas, and design. These plans, ideas and designs are not to be copied or changed in any manner or form whatsoever, nor are they to be assigned to any third party without first obtaining the express written permission from Park Square Homes.

REVISIONS		BY
Engineering By: DBE and C MICHAEL A. THOMPSON PE 47509 PHONE 407-721-2292		
A DIVISION OF PARK SQUARE ENTERPRISES, INC. 5200 Vineland Road, Suite 200 Orlando, Florida 32811 Phone: (407) 529 - 3000		
Park Square HOMES		
PRE CAST LINTEL LAYOUT		
WATERFALL		
PARADISO GRANDE		
6374		
DATE 04-09-21		
SCALE AS NOTED		
DRAWN RDC		
JOB 6374		
SHEET		
13B.0		
OF SHEETS		


CAST CRETE / LOTS / WEKIWA / FLORIDA ROCK PRE CAST LINTEL SCHEDULE			
LINTEL NO.	LENGTH	TYPE	COMMENTS
L-1	17'-4"	8F30-1B/1T	GARAGE DOOR
L-2	9'-4"	8F30-1B/1T	GARAGE DOOR
L-3	4'-6"	8F36-0B/1T	3/0X1/0 F.G.
L-4	4'-6"	8F36-0B/1T	SH26
L-5	4'-6"	8F36-0B/1T	SH26
L-6	4'-6"	8F36-0B/1T	3/0X1/0 F.G.
L-7	4'-4"	8RF44-0B/1T	2680 1-LITE DR.
L-8	11'-4"	8F36-0B/1T	(3) SH26
L-9			
L-10	13'-4"	8F48-0B/1T	12/0X8/0 S.G.D.
L-11			
L-12	7'-6"	8F36-0B/1T	FR SH26
L-13	5'-4"	8F36-0B/1T	4/0X1/0 F.G.
L-14	5'-4"	8F36-0B/1T	4/0X1/0 F.G.
L-15	4'-6"	8F36-0B/1T	SH26
L-16	9'-4"	8F36-0B/1T	(3) 3/0X6/0 F.G.
L-17	5'-10"	8RF44-0B/1T	FRONT DOOR
L-18	8'-6"	8F36-0B/1T	(1) SH26, (2) 2/0X6/0 F.G.
L-19	18'-8"	8F24-1B/1T	GARAGE ENTRY
L-20	10'-6"	8F24-0B/1T	GARAGE ENTRY
L-21	3'-6"	8F8-0B/1T	FRONT ENTRY
L-22	6'-6"	8F8-0B/1T	FRONT ENTRY
L-23	5'-4"	8F8-0B/1T	FRONT ENTRY
L-24			
L-25			
L-26			
L-27			
L-28			
L-29			
L-30			
L-31			
L-32	15'-0"	8F16-1B/1T	REAR LANAI
L-33	15'-4"	8F16-1B/1T	REAR LANAI
L-34	15'-4"	8F16-1B/1T	REAR LANAI
L-35	8'-0"	8F16-1B/1T	REAR LANAI
L-36			
L-37			
L-38			
L-39			
L-40			

PRE CAST LINTEL LAYOUT "C"

1/8"=1'-0" (11X17) 1/4"=1'-0" (22X34)

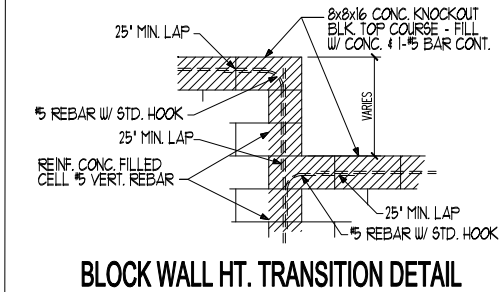

BLOCK WALL HT. TRANSITION DETAIL

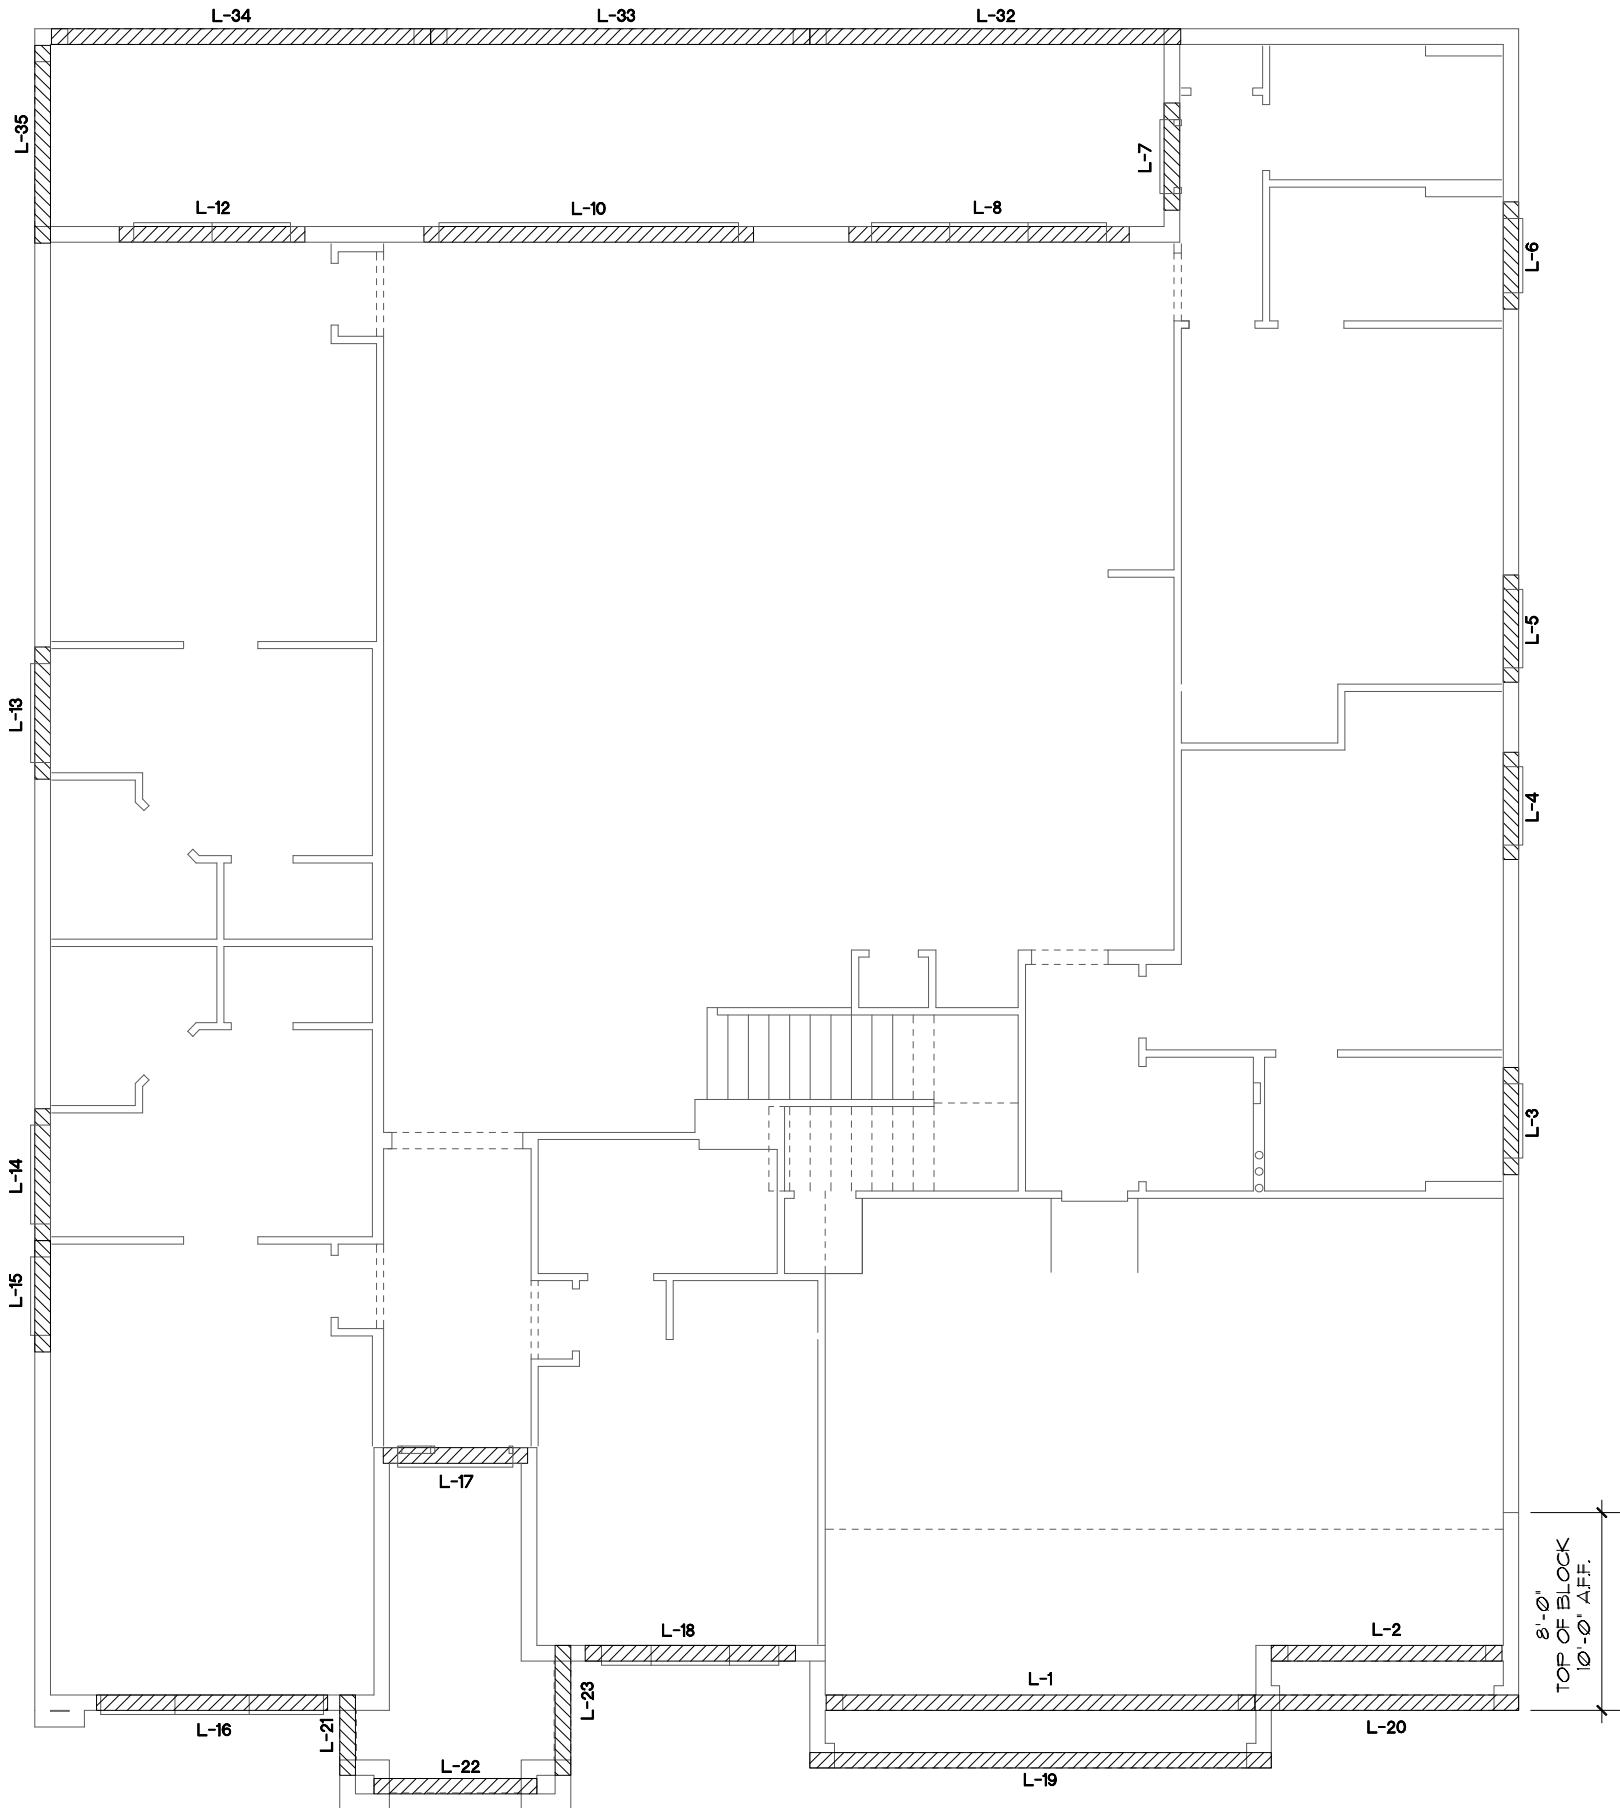

THIS STRUCTURE IS DESIGNED TO WITHSTAND 140 MPH WINDS PER THE 1th EDITION, 2020 OF THE FLORIDA BUILDING CODE RESIDENTIAL AND IS CERTIFIED AS SUCH

LOT: 0000, PARADISO GRANDE

PARADISO GRANDE


© COPYRIGHT 2015 Park Square Homes hereby reserves its common law copyrights and other copyrights in these plans, ideas, and design. These plans, ideas, and designs are not to be copied or changed in any manner or form whatsoever, nor are they to be assigned to any third party without first obtaining the express written permission from Park Square Homes.

DATE	04-09-21
SCALE	AS NOTED
DRAWN	RDC
JOB	6374
SHEET	13C.0
OF	9 SHEETS


WATERFALL	PRE CAST LINTEL LAYOUT
PARADISO GRANDE	

Park Square HOMES	A DIVISION OF PARK SQUARE ENTERPRISES, INC. 5200 Vineland Road, Suite 200 Orlando, Florida 32811 Phone: (407) 529 - 3000
--------------------------	---


Engineering By: DBE and C MICHAEL A. THOMPSON PE 47509 PHONE 407-721-2292	REVISIONS	BY

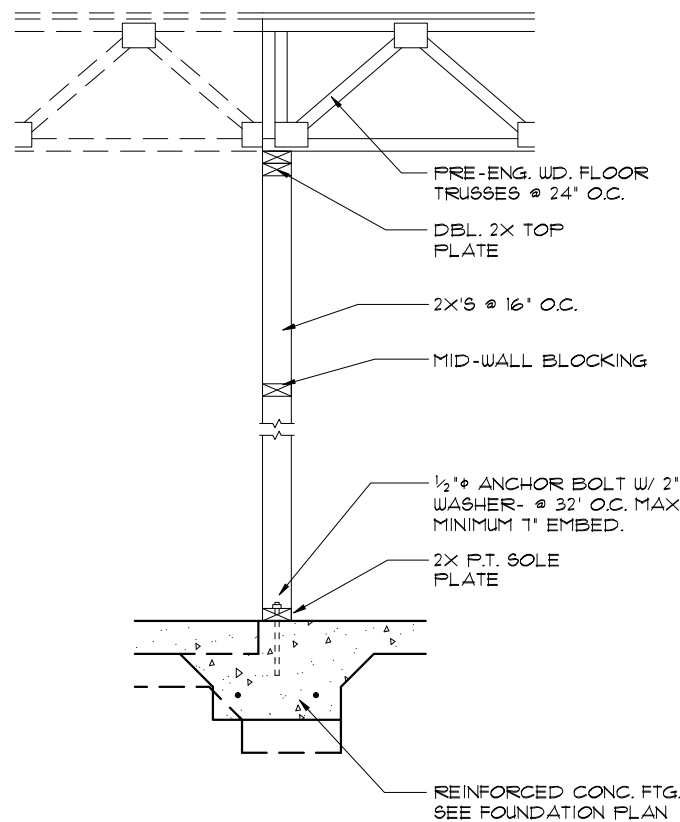

4 DETAIL
1/2" = 1' - 0" (11X17) 1" = 1' - 0" (22X34)

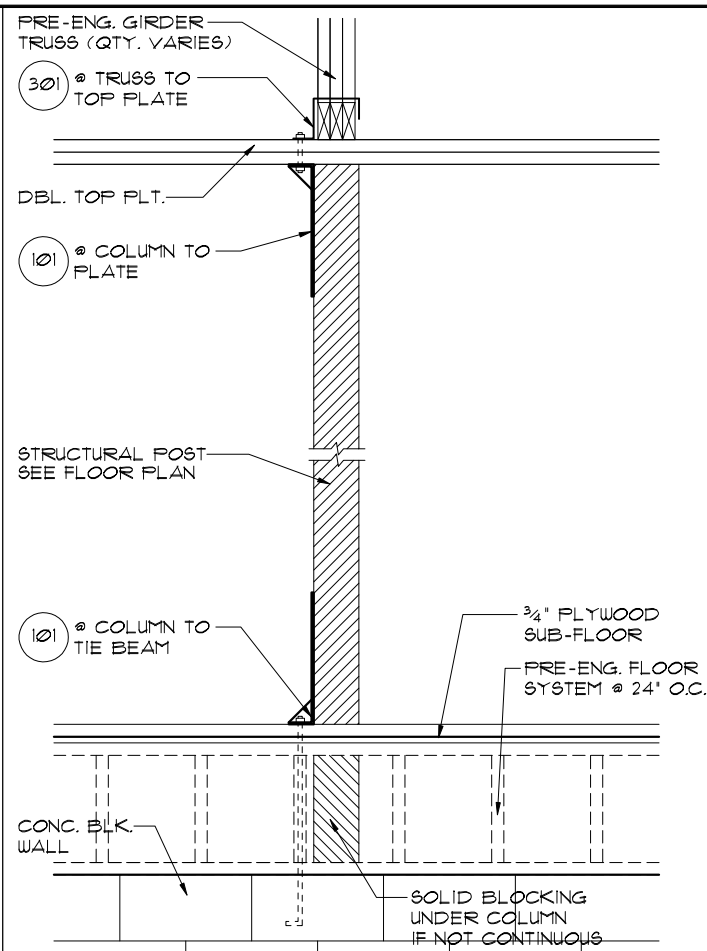


3 DETAIL
1/4 1/2" = 1'-0" (11x17) 1" = 1'-0" (22x34)

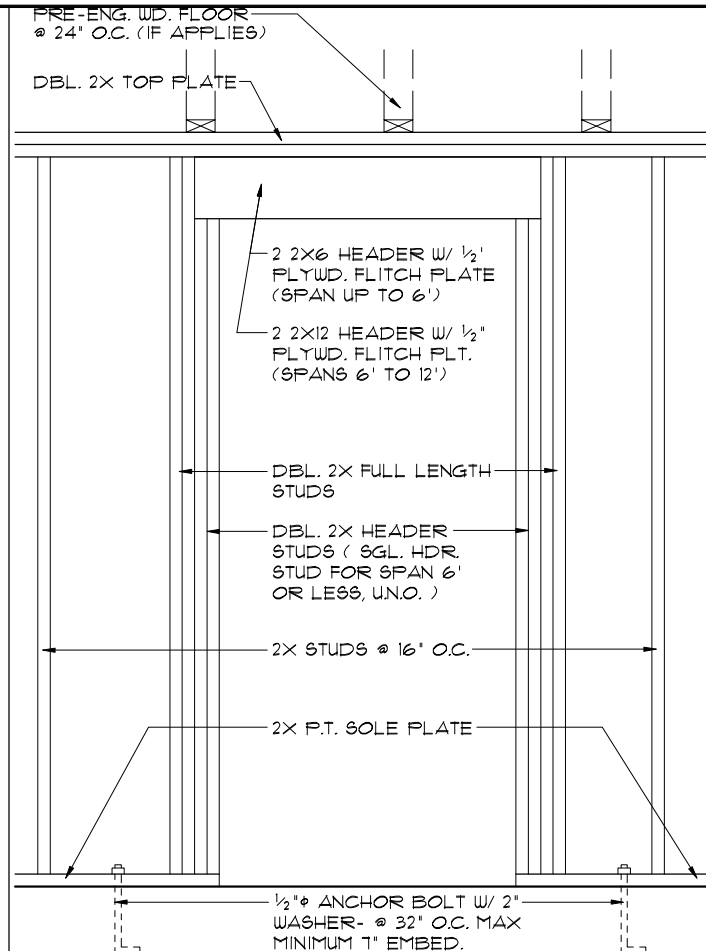


2
14

DETAIL (BRG. W/O UPLIFT)

1/2" = 1'-0" (11x17) 1" = 1'-0" (22x34)

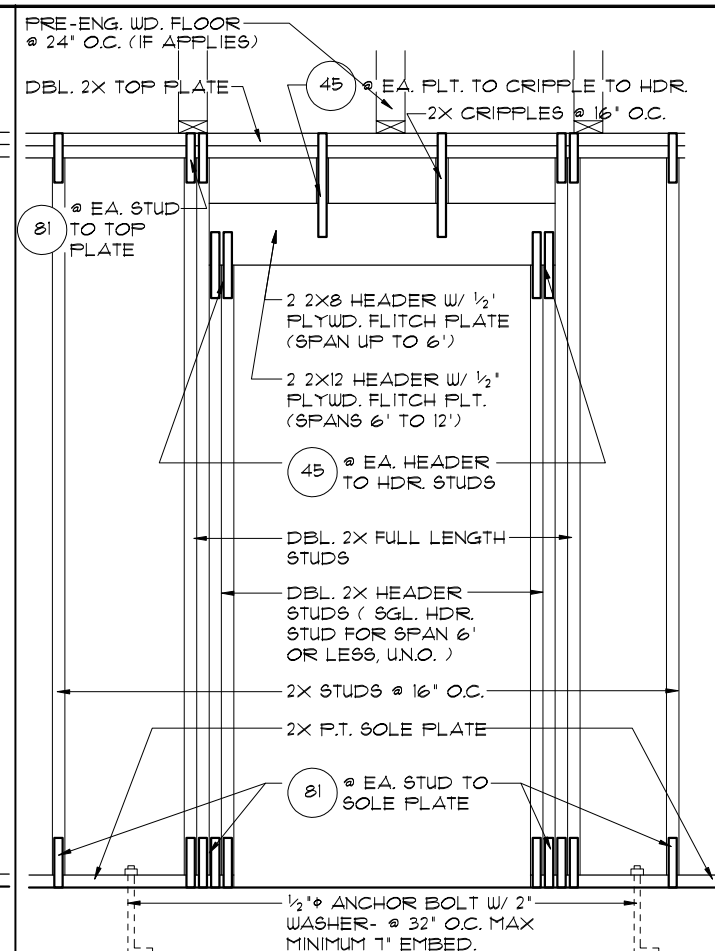


DETAIL (BRG. W/ UPLIFT)

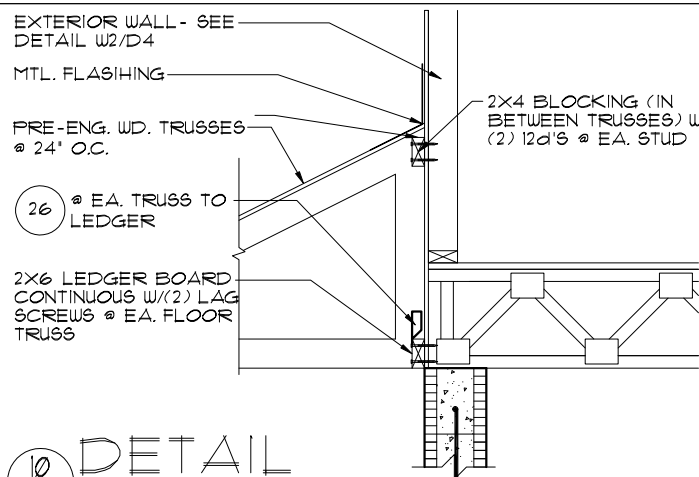


DETAIL


10 14 1/2" = 1'-0" (11x17) 1" = 1'-0" (22x34)

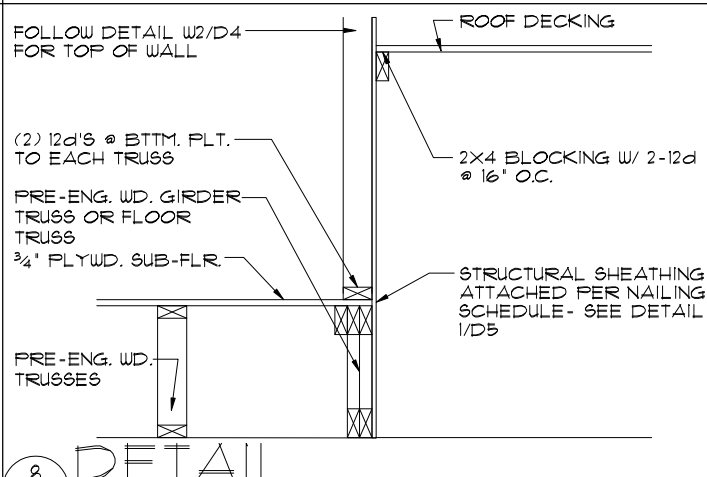


8 DETAIL

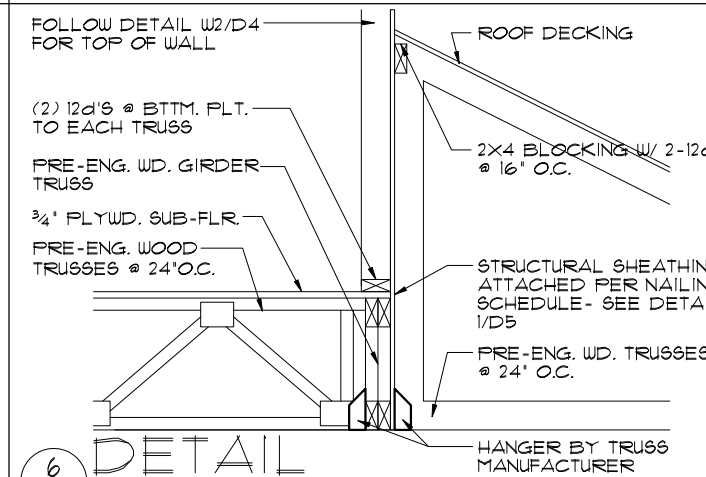


6 DETAIL
1/4 1/2" = 1' - 0" (11x17) 1" = 1' - 0" (22x34)

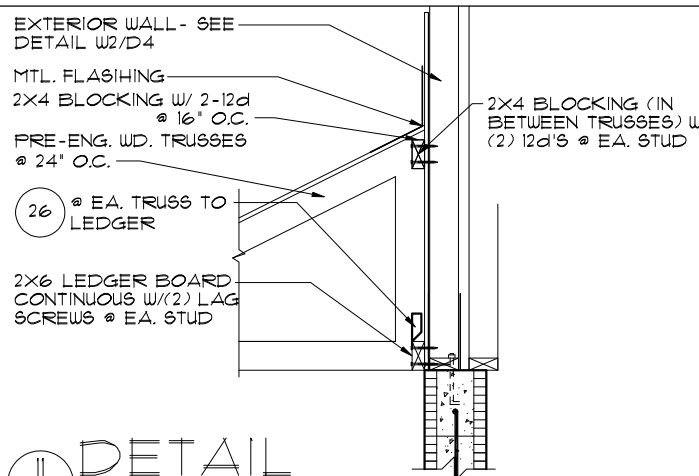

DETAIL
1/2" = 1'-0" (11x7) 1" = 1'-0" (22x34)

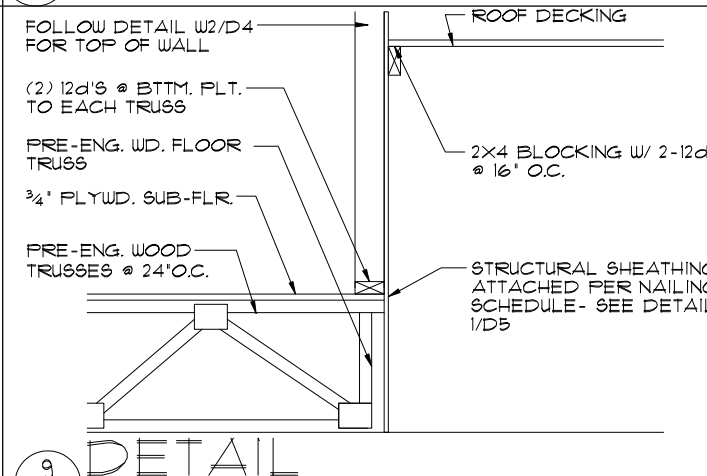


9 DETAIL
14 1/2" = 1'-0" (11'x17') 1" = 1'-0" (22'x34')

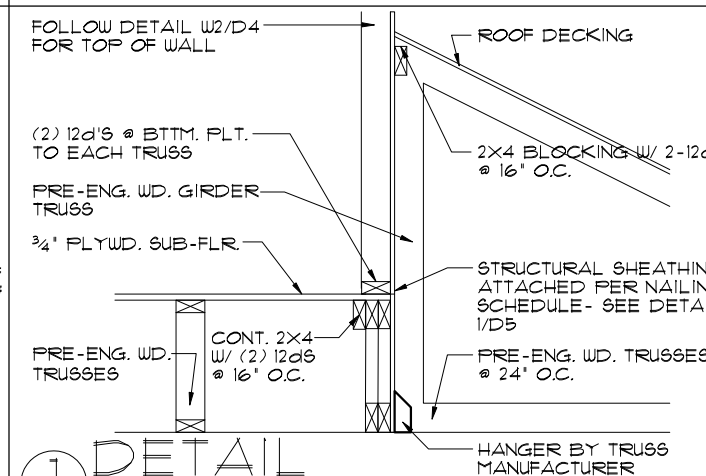


1
14

DETAIL


1/2" = 1'-0" (11x17) 1" = 1'-0" (22x34)

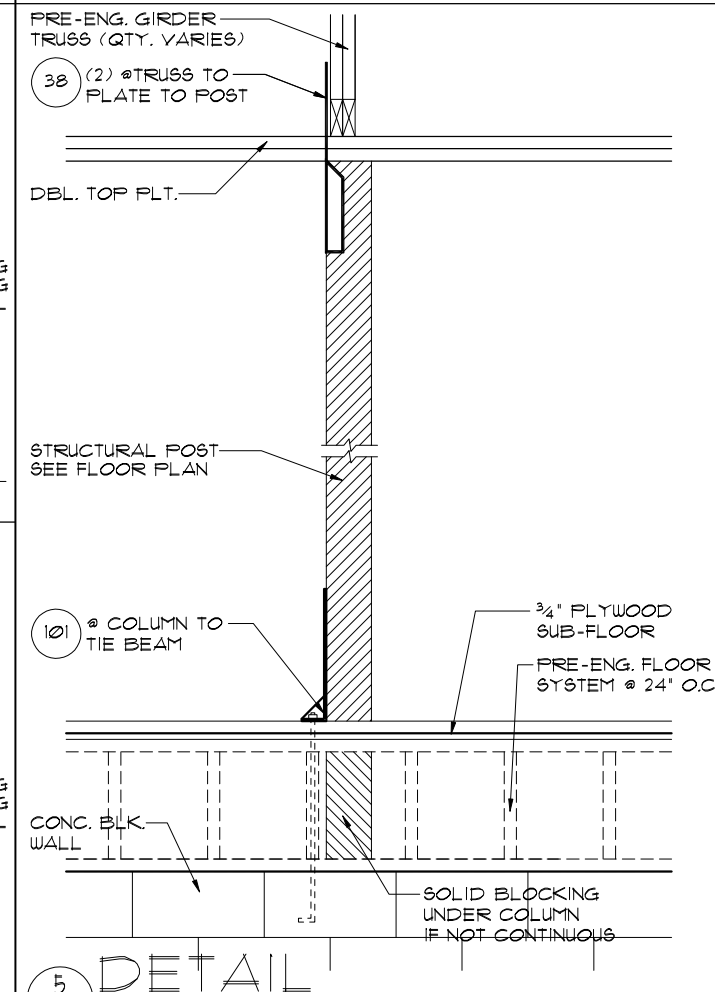

5 DETAIL
14 1/2" = 1'-0" (11x17) 1" = 1'-0" (22x34)

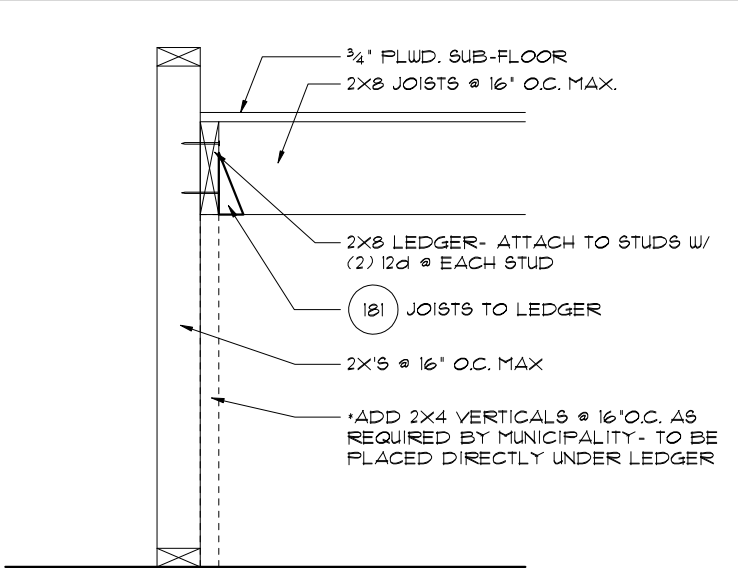

4
15 TYP. STAIR CONNECT.
3/4"= 1'-0" (11X17) 1 1/2"= 1'-0" (22"X34") PLATFORM FRAMING

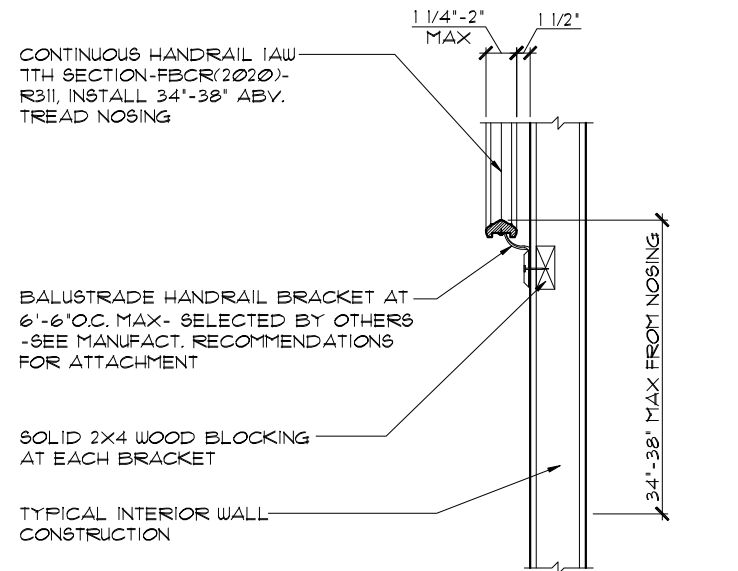

5
15 TYP. HANDRAIL DET.
3/4"= 1'-0" (11X17) 1 1/2"= 1'-0" (22"X34")

NOTES:
STAIRWAY CONSTRUCTION TO CONFORM TO
FBCR 2020, 7TH EDITION SECTION R311.7


MAX. HGT. OF RISER TO BE 7 1/4"
MIN. WIDTH OF TREAD TO BE
9"(EXCLUSIVE OF NOSING)
ALL TREADS LESS THAN 10" IN WIDTH
SHALL HAVE APPROX. 1" OF NOSING
3/16" MAX. VARIATION IN RISERS/TREADS
ADJACENT TO EACH OTHER
3/8" MAX. VARIATION IN ANY RISER/TREAD

HAND RAIL CIRCULAR CROSS SECTION DIA.
TO BE 1 1/4" - 2" OR TO PROVIDE EQUIVALENT
GRASPABILITY.


WINDERS: MIN. 6" WIDE @ NARROW END

34"MIN.-38"MAX., HANDRAIL HGT.


HEADROOM CLEARANCE MIN. 6'-8"

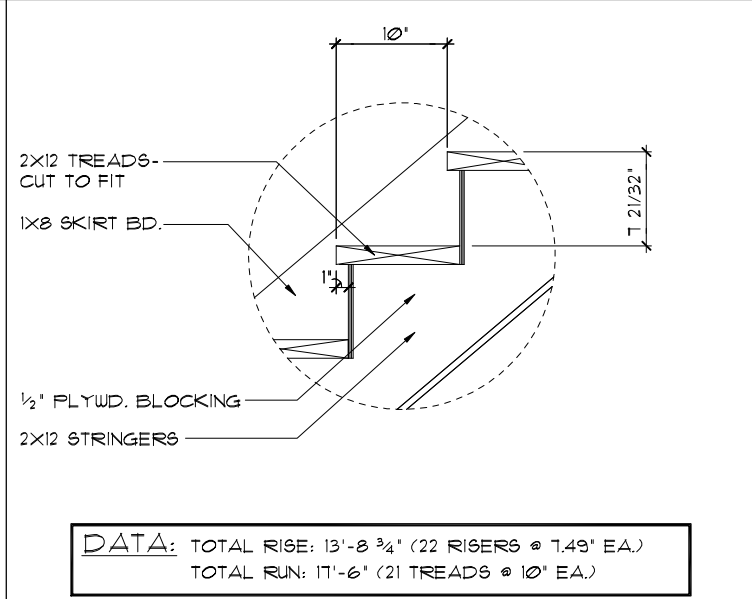

1
15 STAIR DETAIL
3/4"= 1'-0" (11X17) 1 1/2"= 1'-0" (22"X34") STAIR DATA

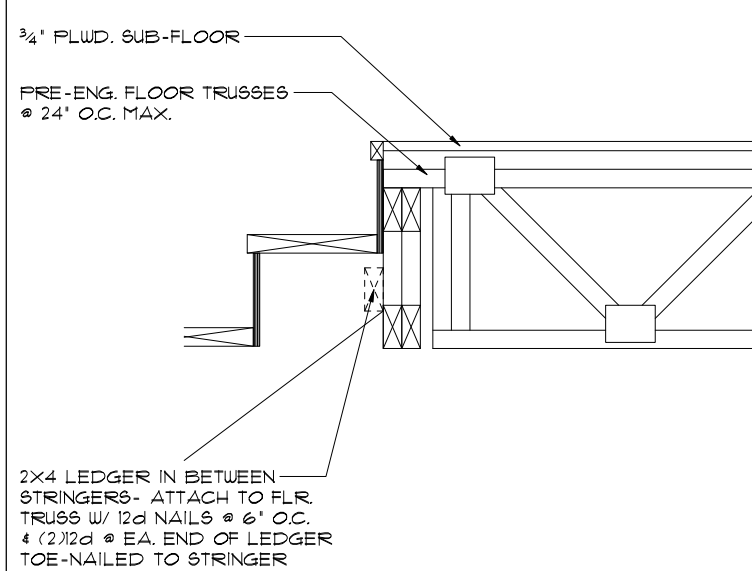

2
15 TYP. STAIR CONNECT.
3/4"= 1'-0" (11X17) 1 1/2"= 1'-0" (22"X34") STRINGER TO FLOOR TRUSS

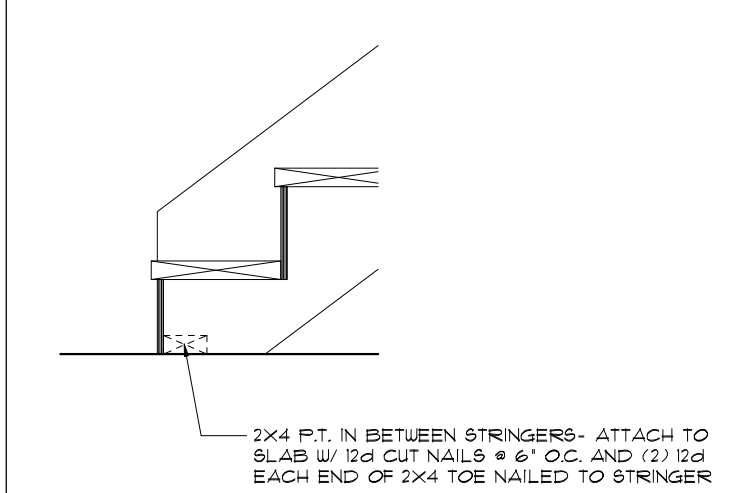

3
15 TYP. STAIR CONNECT.
3/4"= 1'-0" (11X17) 1 1/2"= 1'-0" (22"X34") STRINGER TO FLOOR

CONNECTOR SCHEDULE						
CONNECT. TYPE	SIMPSON		USP		MAX. UPLIFT	LAT. LDS. FI / F2
	DESCRIPTION	FASTENERS PER CONNECTOR	DESCRIPTION	FASTENERS PER CONNECTOR		
4	HETA20	14-10d x 1 1/2"	ETA20	14-10d	1,810	65 / 960
5	DETAL20	18-10d x 1 1/2"	N/A	N/A	2,480	2000/ 1370
20	H3	RFT: 4-8d / FLT: 4-8d	RT3	RFT: 4-8d / FLT: 4-8d	365	125 / 160
21	H1	RFT: 6-8dx1 1/2" / FLT: 4-8d	RT15	RFT: 5-8dx1 1/2" / FLT: 5-8d	425	485 / 165
22	H10A	RFT: (9)10d x 1 1/2"	RT16	RFT: 8-8d x 1 1/2"	1015	585/525
23	LUS26	HDR: 4-10d/JST: 4-10d	JUS26	HDR: 4-10d/JST: 4-10d	935	N/A
24	H7Z	RFT / TRS: (2)8dx 1 1/2" (8)8D	RT20	RFT / TRS: 9-10d	715	400 / N/A
26	H25A	RFT: 5-8d / FLT: 5-8d	RT1	RFT: 5-8d / FLT: 5-8d	535	150 / 150
34	A34	H: 4-8dx1 1/2" / P: 4-8dx1 1/2"	MP34	H: 4-8dx1 1/2" / P: 4-8dx1 1/2"	365	280 / 303
35	A35	H: 4-8dx1 1/2" / P: 4-8dx1 1/2"	MPA1F	H: 6-8dx1 1/2" / P: 6-8dx1 1/2"	300	440 / N/A
37	MTS12	14-10d	MTW12	14-10d	850	N/A
38	MTS16	14-10d	MTW16	14-10d	850	N/A
43	LSTA12	10-10d	LSTA12	10-10d	795	N/A
45	ST18	14-16d	ST18	14-16d	1,335	N/A
47	LSTA24	18-10d	LSTA24	18-10d	1,235	N/A
71	MSTA36	26-10d	MSTA36	26-10d	2,050	N/A
72	MSTC66	76-16d SINKERS	N/A	N/A	5,850	N/A
79	SPI	STD: 6-10d / FLT: 4-10d	SPT22	STD: 4-10d / FLT: 4-10d	535	560 / 260
80	SF2	STD: 6-10d / FLT: 6-10d	SPT224	STD: 6-10d / FLT: 6-10d	605	560 / 260
81	SPH468	12-10d x 1 1/2"	TP46,48	12-10d x 1 1/2"	550	N/A
90	ABU66Z	12-16d	PAU66	12-16d	1,640	N/A
89	CB66	(2) 5/8" BOLTS	PA8X8	4-10d	4,510	985
92	ABU44	12-16d	PAU44	12-16d	2,200	N/A
93	AC6 (MAX)	28-16d	PB866	24-16d	1,815	1,070
94	AC4 (MAX)	28-16d	PB844	24-16d	1,815	1,070
95	HTS20	20-10d	HTW20	20-10d	1,450	N/A
96	HD8A	SILL: 1/8" BOLT STUD: (3) 1/8"X5 1/2" BOLTS	HHD8A	SILL: 1/8" BOLT STUD: (3) 1/8"X5 1/2" BOLTS	7,910	N/A
99	A35	H: 4-8dx1 1/2" / P: 4-8dx1 1/2"	MPA1	H: 6-8dx1 1/2" / P: 6-8dx1 1/2"	440	440 / N/A
98-101	HTT4	5/8" BOLT/ 18-16dx2 1/2"	N/A	N/A	3,640	N/A
97-100-102	HTT5	5/8" BOLT/ 26-10d	N/A	N/A	4,275	N/A
103	VGTR/L	32-SDS 1/4"X3" / (2) 5/8" BLT	N/A	N/A	3,990	N/A
104	HDU8-SDS25	7/8" BLT/20-SDS 1/4"X2 1/2"	N/A	N/A	5,020	N/A
110	HCP2	12-10d x 1 1/2"	HHCP2	20-10d x 1 1/2"	520	260 / N/A
167	HHUS46	H: 14-16d/J: 6-16d	THD46	H: 8-18d/J: 12-10d	1,550	N/A
168	U46	H: 8-10d/J: 4-10d	SUH46	H: 8-16d/J: 4-16d	710	N/A
181	HUS26	20-16d	THD26	H: 20-16d/J: 10-10d	1,550	N/A
184	HHUS28-2	G: 28-16d / T: 8-16d	EHUH28-2	12-16d	2,000	N/A
214	HUC212-3TF	HD: 16-3/16"X1 1/2" TAPCON BM: 6-16d	HDO212-3	HD: 18-3/16"X1 1/2" TAPCON BM: 6-10d	1,135	N/A
215	HGUS210-2	HDR: 46-16d/JST: 10-16d	EHUH210-2	HDR: 40-16d/JST: 16-10d	2,720	N/A
216	HUS412	BLOCK: 10-1/4"X1 1/2" TC JOIST: 10-16d	HUS412	BLOCK: 10-1/4"X1 1/2" TC JOIST: 10-16d	3,240	N/A
217	HUS212-2	BLOCK: 10-1/4"X1 1/2" TC JOIST: 10-16d	HUS212-2	BLOCK: 10-1/4"X1 1/2" TC JOIST: 10-16d	2,630	N/A
219	MBHA412	H: 1-ATR 3/4"X8 TOP & FACE JOIST: 18-10d	NFM35X12U	H: 1-1/2" J-BOLT J: 5-1/2" J-BOLTS	3,145	N/A
220	N/A	N/A	NFM 3X12	BLK: 1/2" x J /JST: 14-10d	1,620	N/A
226	MBHA4.75/12	HDR: (2) 3/4" x 8" JOIST: 18-10d	NFM45U	HDR: MIN. 1/2" x J" BOLT JOIST: (5) 1/2" x BOLTS	2,160	N/A
231	MBHA3.56/16	HDR: (2) 3/4" x 8" JOIST: 18-10d	NFM3.5X16U	HDR: MIN. 1/2" x J-BOLTS JOIST: (5) 1/2" x BOLTS	3,450	N/A
232	MBHA5.50/16	HDR: (2) 3/4" x 8" JOIST: 18-10d	NFM5.5X16U	HDR: MIN. 1/2" x J-BOLTS JOIST: (5) 1/2" x BOLTS	3,450	N/A
240	H15	R: 4-10dx1 1/2" / P: 4-10dx1 1/2"	N/A	N/A	1,300	480 / N/A
241	LGT2	30-16d-sinker	LUGT2	32-10d	2,000	1015 / 440
301	MG1	(1) 5/8"BLTS/GIR: 22-10d	N/A	N/A	3,965	N/A
302	HGT-2 or 3	LTL: 3/4"BLTS/GIR: 8-10d	USC63	LTL: 3/4"BLTS/GIR: 8-16d	6,485	N/A
303	HGT-4	LTL: 3/4"BLTS/GIR: 16-10d	N/A	N/A	9,250	N/A
401	SUR/L414	FACE: 18-16d/JST: 8-16d	N/A	N/A	1,700	N/A
T	CONNECTORS TO BE SPECIFIED AND PROVIDED BY TRUSS MANUFACTURERS					

THIS STRUCTURE IS DESIGNED TO WITHSTAND 140 MPH WINDS PER THE 1TH EDITION, 2020 OF THE FLORIDA BUILDING CODE RESIDENTIAL AND IS CERTIFIED AS SUCH

LOT: 0000, PARADISO GRANDE

© COPYRIGHT 2015 Park Square Homes hereby reserves its common law copyrights and other copyrights in these plans, ideas, and designs. These plans, ideas and designs are not to be copied or changed in any manner or form whatsoever, nor are they to be assigned to any third party without first obtaining the express written permission from Park Square Homes.

REVISIONS

BY

Engineering By:
DBE and C
MICHAEL A. THOMPSON
PE 47509
PHONE 407-721-2292

A DIVISION OF PARK SQUARE
ENTERPRISES, INC.
5200 Vireland Road, Suite 200
Orlando, Florida 32811
Phone: (407) 528 - 3000

Park Square
HOMES

TYPICAL DETAILS /
CONNECTOR SCHEDULE

WATERFALL
PARADISO GRANDE

6374

DATE 04-09-21





SCALE AS NOTED

DRAWN RDC

JOB 6374

SHEET 15

OF SHEETS

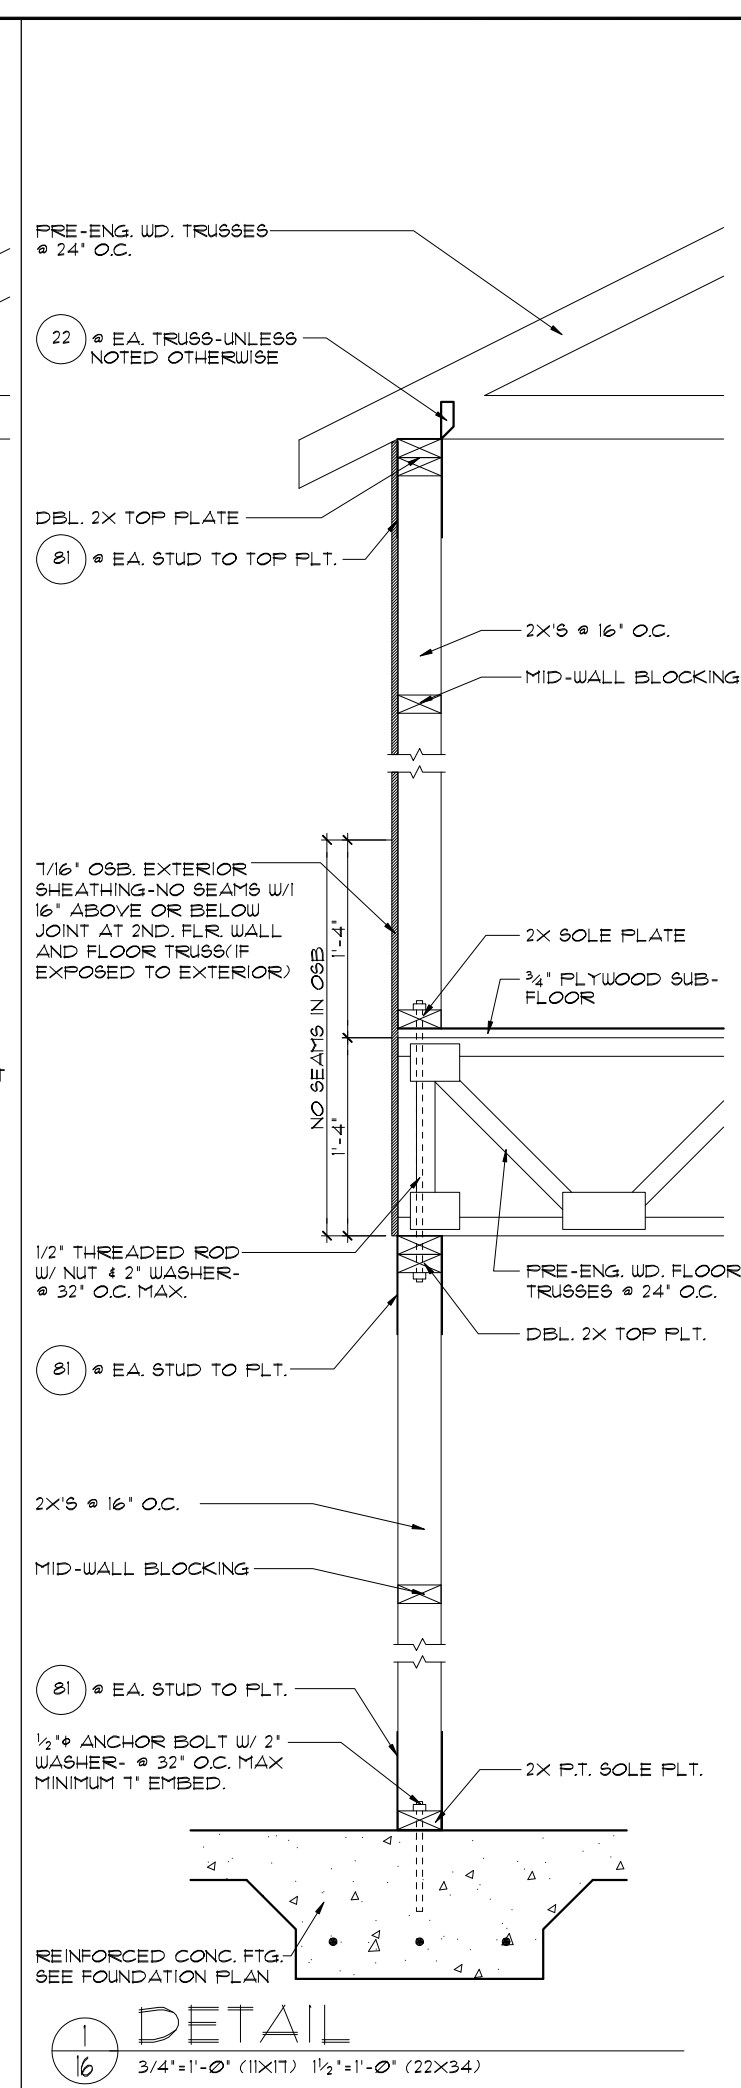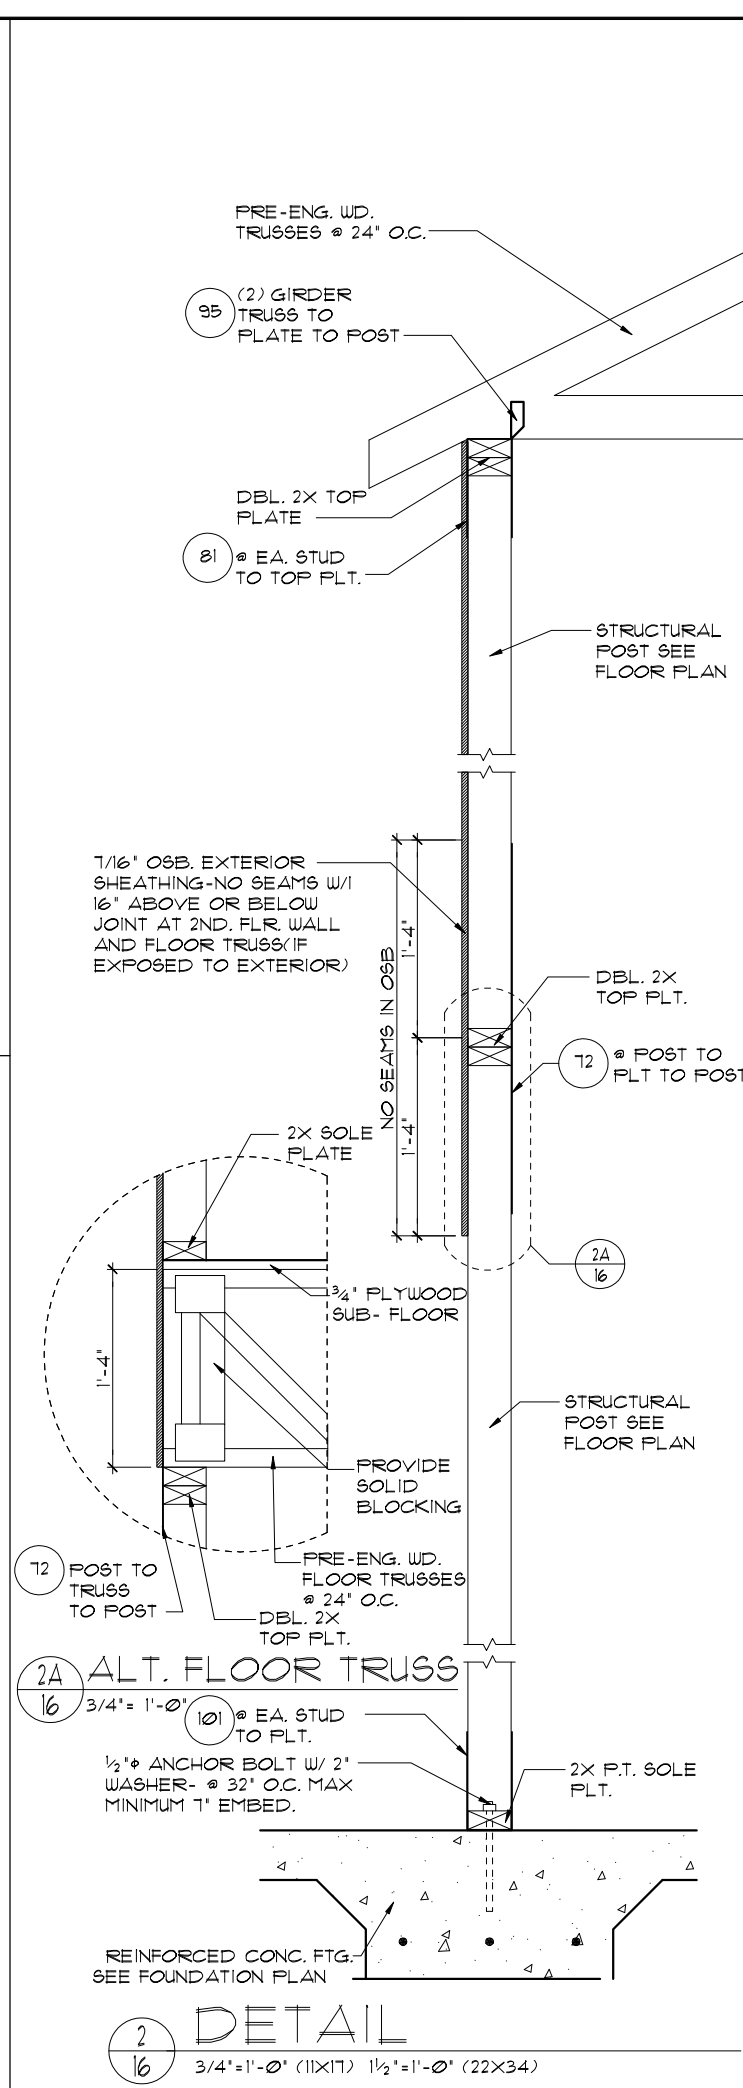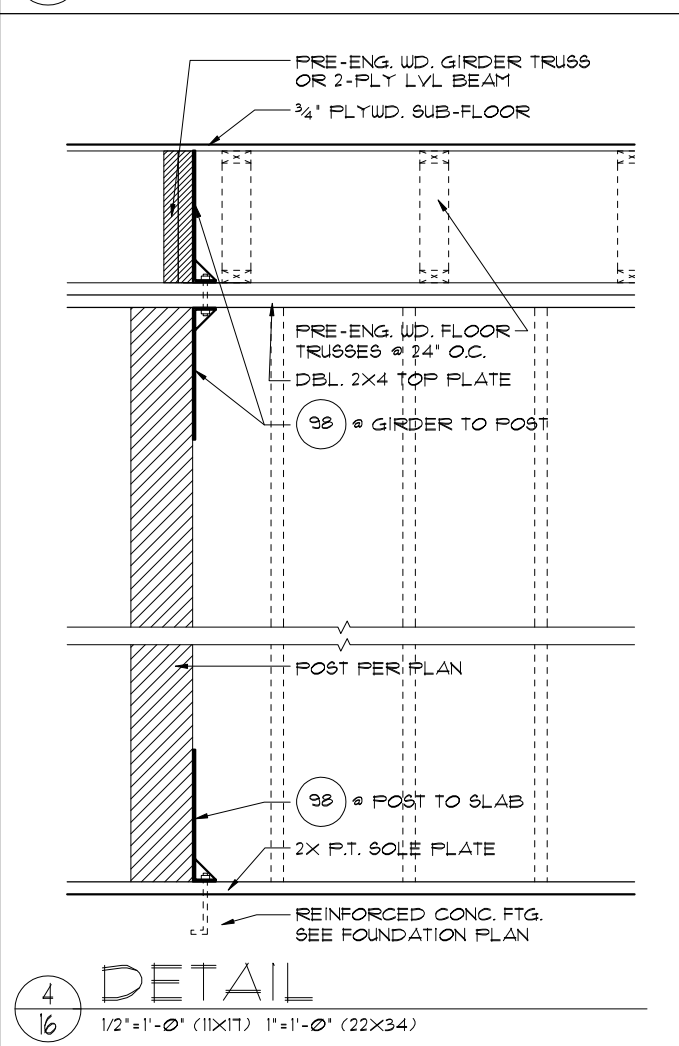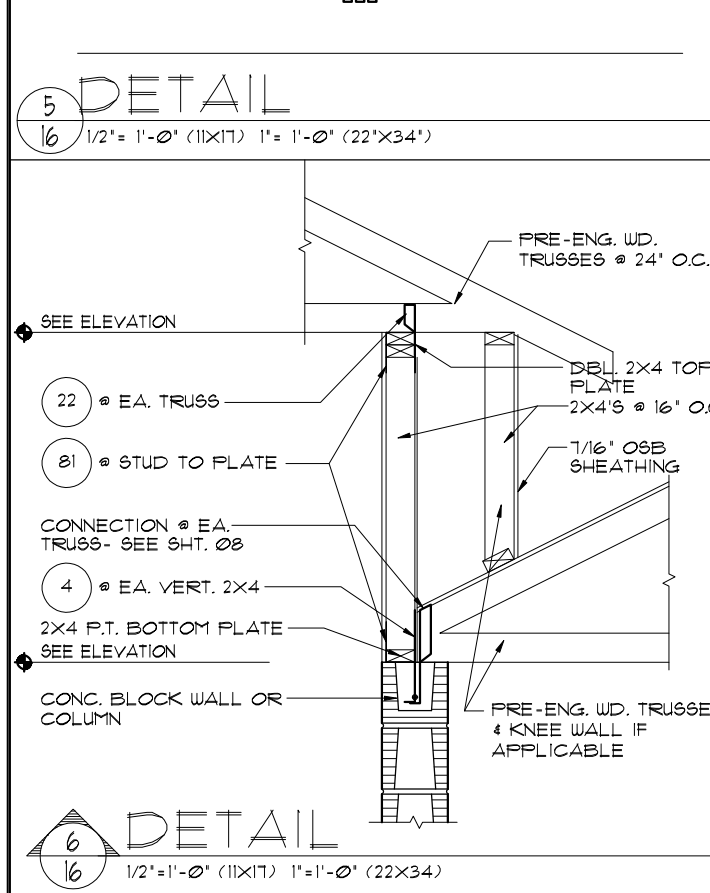

SAFE LOAD TABLES FOR GRAVITY, UPLIFT & LATERAL LOADS

8" PRECAST & PRESTRESSED U-LINTELS

LENGTH	TYPE	RUB	GRAVITY									
			8F8-0B	8F12-0B	8F16-0B	8F20-0B	8F24-0B	8F28-0B	8F32-0B	8F36-0B	8F40-0B	8F44-0B
2'-10" (34')	PRECAST	2302	3166	4473	6039	7526	9004	10472	11936			
3'-6" (42')	PRECAST	2302	3166	4473	6039	7526	9004	10472	11936			
4'-0" (48')	PRECAST	2029	2646	4473	6039	7526	9004	10472	11936			
4'-6" (54')	PRECAST	1651	1787	193	2651	3403	4149	4896	5644			
5'-4" (64')	PRECAST	1184	1665	2089	2587	3096	3606	4116	4626			
5'-10" (70')	PRECAST	912	1459	2464	4144	5498	6722	7946	9170			
6'-6" (78')	PRECAST	931	1255	2101	3363	4625	5887	7149	8411			
7'-6" (90')	PRECAST	161	1029	1679	2329	2979	3629	4279	4929			
9'-4" (112')	PRECAST	513	632	1049	1469	1889	2309	2729	3149			
10'-6" (126')	PRECAST	456	482	802	1122	1442	1762	2082	2402			
11'-4" (136')	PRECAST	445	598	935	1365	1795	2225	2655	3085			
12'-0" (144')	PRECAST	414	545	864	1254	1643	2032	2421	2810			
13'-4" (160')	PRECAST	362	421	716	1078	1439	1800	2161	2522			
14'-0" (168')	PRECAST	338	381	648	919	1190	1462	1734	2006			
14'-8" (176')	PRESTRESSED	NR	NR	NR	NR	NR	NR	NR	NR			
15'-4" (184')	PRESTRESSED	NR	NR	NR	NR	NR	NR	NR	NR			
17'-4" (208')	PRESTRESSED	NR	NR	NR	NR	NR	NR	NR	NR			
19'-4" (232')	PRESTRESSED	NR	NR	NR	NR	NR	NR	NR	NR			
21'-4" (256')	PRESTRESSED	NR	NR	NR	NR	NR	NR	NR	NR			
22'-0" (264')	PRESTRESSED	NR	NR	NR	NR	NR	NR	NR	NR			
24'-0" (288')	PRESTRESSED	NR	NR	NR	NR	NR	NR	NR	NR			


8" PRECAST W/ 2" RECESS DOOR U-LINTELS

LENGTH	TYPE	RUB	GRAVITY									
			8RF8-0B	8RF12-0B	8RF16-0B	8RF20-0B	8RF24-0B	8RF28-0B	8RF32-0B	8RF36-0B	8RF40-0B	8RF44-0B
4'-4" (52')	PRECAST	1489	1591	3053	2982	3954	4929	5904	6880			
4'-6" (54')	PRECAST	1351	1449	2182	2114	3600	4481	5365	6254			
5'-8" (68')	PRECAST	125	153	2162	4074	6472	8916	11360	13804			
5'-10" (70')	PRECAST	135	178	1500	1449	1924	2400	2876	3352			
6'-8" (80')	PRECAST	822	907	1671	2933	2976	3223	3812	4522			
7'-6" (90')	PRECAST	665	761	1371	2252	1958	2451	2944	3439			
9'-8" (116')	PRECAST	311	420	834	1253	1071	1342	1614	1886			


8" PRECAST & PRESTRESSED U-LINTELS

LENGTH	TYPE	UPLIFT										LATERAL
		8F8-1T	8F12-1T	8F16-1T	8F20-1T	8F24-1T	8F28-1T	8F32-1T	8F36-1T	8F40-1T	8F44-1T	
2'-10" (34')	PRECAST	2721	2878	4101	5332	6569	7811	9055				2021
3'-6" (42')	PRECAST	2165	2289	3260	4231	5219	6204	7192				1291
4'-0" (48')	PRECAST	1878	1999	2832	3680	4532	5381	6245				938
4'-6" (54')	PRECAST	1660	1762	2507	3257	4010	4767	5529				721
5'-4" (64')	PRECAST	1393	1484	2102	2741	3375	4010	4648				505
5'-10" (70')	PRECAST	1272	1351	1930	2509	3084	3665	4247				418
6'-6" (78')	PRECAST	1141	1200	1733	2250	2769	3290	3812				307
7'-6" (90')	PRECAST	999	1029	1466	1907	2351	2791	3245				219
9'-4" (112')	PRECAST	801	801	1192	1590	1989	2388	2787				121
10'-6" (126')	PRECAST	716	716	1039	1389	1739	2089	2439				93
11'-4" (136')	PRECAST	666	666	935	1254	1573	1892	2211				65
12'-0" (144')	PRECAST	607	607	864	1154	1443	1732	2021				49
13'-4" (160')	PRECAST	509	509	716	966	1216	1466	1716				302
14'-0" (168')	PRECAST	458	458	632	862	1092	1322	1552				266
14'-8" (176')	PRESTRESSED	243	243	352	461	570	679	788				NR
15'-4" (184')	PRESTRESSED	228	228	319	428	537	646	755				NR
17'-4" (208')	PRESTRESSED	188	188	236	345	454	563	672				NR
19'-4" (232')	PRESTRESSED	165	165	203	312	421	530	639				NR
21'-4" (256')	PRESTRESSED	142	142	180	289	398	507	616				NR
22'-0" (264')	PRESTRESSED	131	131	169	278	387	496	605				NR
24'-0" (288')	PRESTRESSED	124	124	162	271	380	489	598				NR

*REDUCE VALUE BY 25% FOR GRADE 40 FIELD REBAR

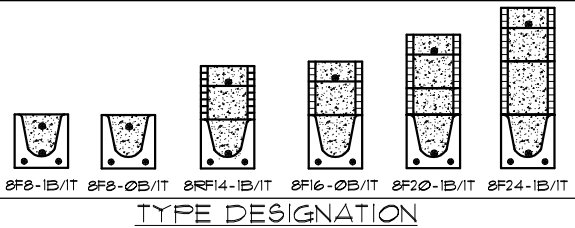

TYPE DESIGNATION

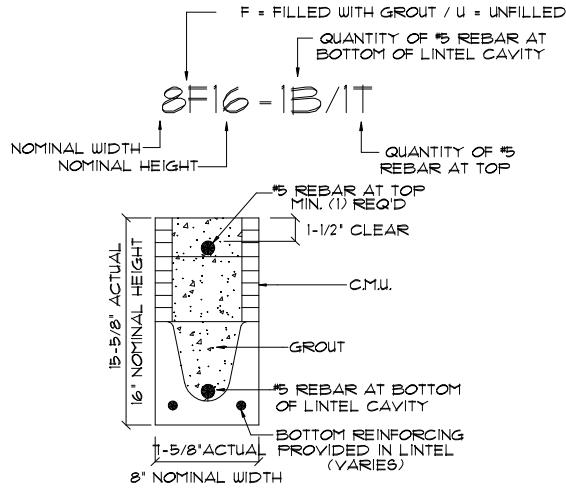

MATERIALS

1. f/c precast lintels = 3500 psi.
2. f/c prestressed lintels = 6000 psi.
3. f/c grout = 3000 psi w/ maximum 3/8" aggregate.
4. Concrete masonry units (CMU) per ASTM C90 w/ minimum net area compressive strength = 1900 psi.
5. Rebar provided in precast lintel per ASTM A615 GR60. Field rebar per ASTM A615 GR40 or GR60.
6. Prestressing strand per ASTM A416 grade 270 low relaxation.
7. 1/32 wire per ASTM A510.
8. Mortar per ASTM C270 type M or S.

GENERAL NOTES

1. Provide full mortar head and bed joints.
2. Shore filled lintels as required.
3. Installation of lintel must comply with the architectural and/or structural drawings.
4. Lintels are manufactured with 5-1/2" long notches at the ends to accommodate vertical cell reinforcing and grouting.
5. All lintels meet or exceed L/360 vertical deflection, except lintels 17'-4" and longer with a nominal height of 8' meet or exceed L/180.
6. Bottom field added rebar to be located at the bottom of the lintel cavity.
7. 1/32" diameter wire stirrups are welded to the bottom steel for mechanical anchorage.
8. Cast-in-place concrete may be provided in composite lintel in lieu of concrete masonry units.
9. Safe load ratings based on rational design analysis per ACI 318 and ACI 530.






SAFE LOAD TABLE NOTES

1. All values based on minimum 4" bearing. Exception: Safe loads for unfilled lintels must be reduced by 20% if bearing length is less than 6-1/2". Safe loads for all recessed lintels based on 8" nominal bearing.
2. N.R. = Not Rated.
3. Safe loads are total superimposed allowable load on the section specified.
4. Safe loads based on grade 40 or grade 60 field rebar.
5. Additional lateral load capacity can be obtained by the designer by providing additional reinforced masonry above the precast lintel.
6. One #1 rebar may be substituted for two #5 rebars in 8" lintels only.
7. The designer may evaluate concentrated loads from the safe load tables by calculating the maximum resisting moment and shear at 0'-away from the face of support.
8. For composite lintel heights not shown, use safe load from next lower height.
9. All safe loads in units of pounds per linear foot.

8" PRECAST W/ 2" RECESS DOOR U-LINTELS

LENGTH	TYPE	UPLIFT										LATERAL
		8RF8-1T	8RF12-1T	8RF16-1T	8RF20-1T	8RF24-1T	8RF28-1T	8RF32-1T	8RF36-1T	8RF40-1T	8RF44-1T	
4'-4" (52')	PRECAST	1244	1513	2413	3260	4112	4967	5825				932
4'-6" (54')	PRECAST	1192	1507	2311	3160	4009	4850	5696				853
5'-8" (68')	PRECAST	1192	1459	2240	3096	3951	4804	5653				501
5'-10" (70')	PRECAST	1172	1428	2185	3036	3881	4734	5583				469
6'-8" (80')	PRECAST	1172	1428	2185	3036	3881	4734	5583				830
7'-6" (90')	PRECAST	1172	1428	2185	3036	3881	4734	5583				710
9'-8" (116')	PRECAST	1172	1428	2185	3036	3881	4734	5583				516

*REDUCE VALUE BY 25% FOR GRADE 40 FIELD REBAR

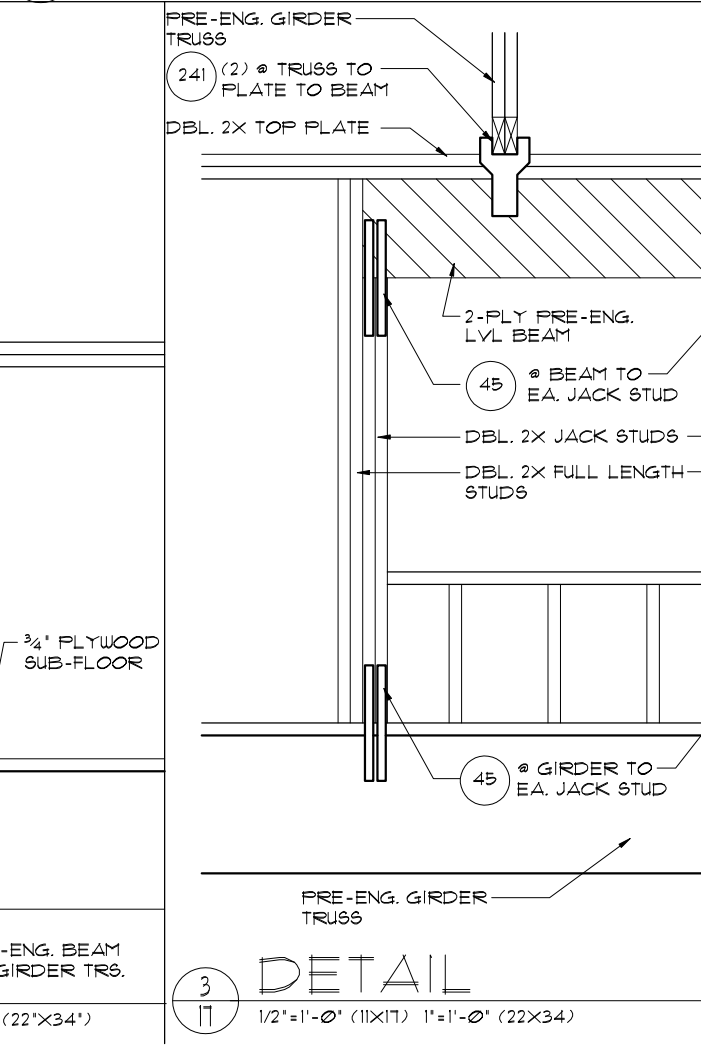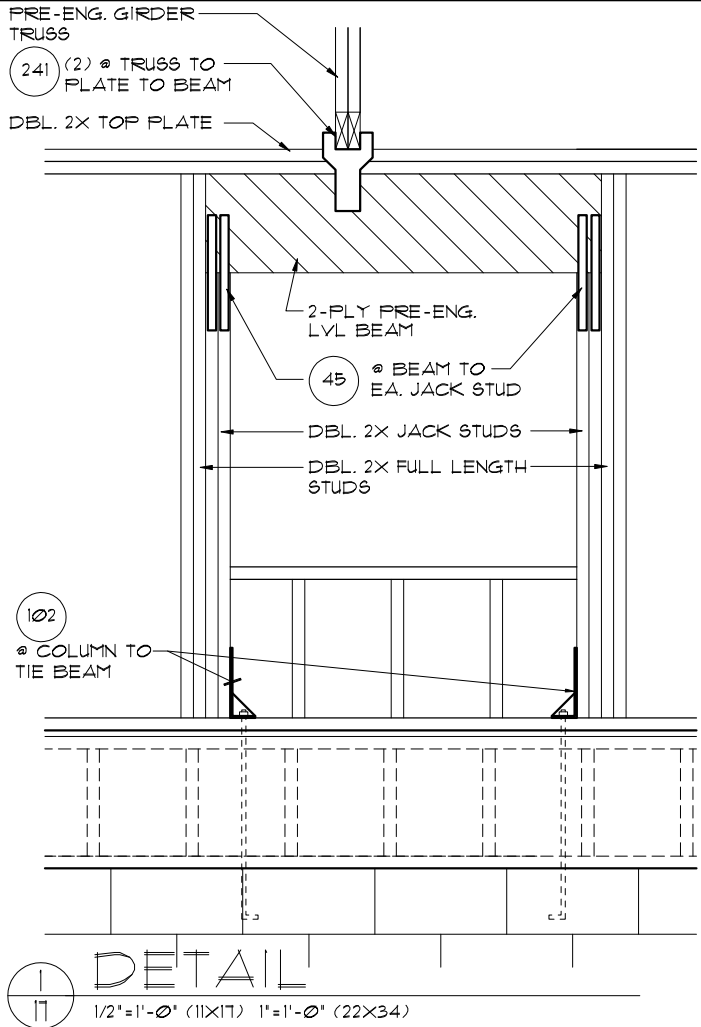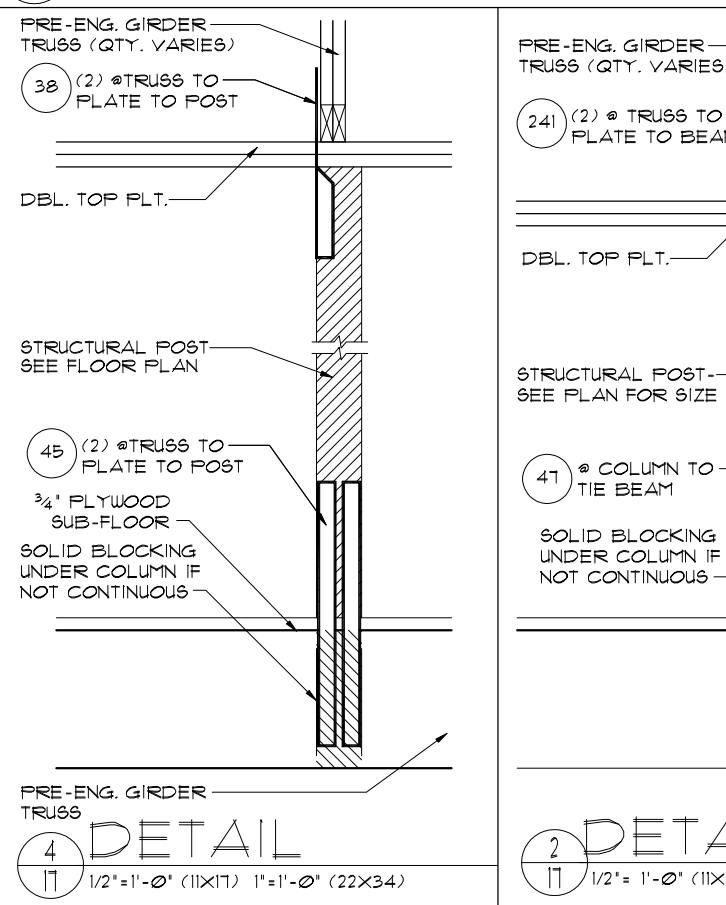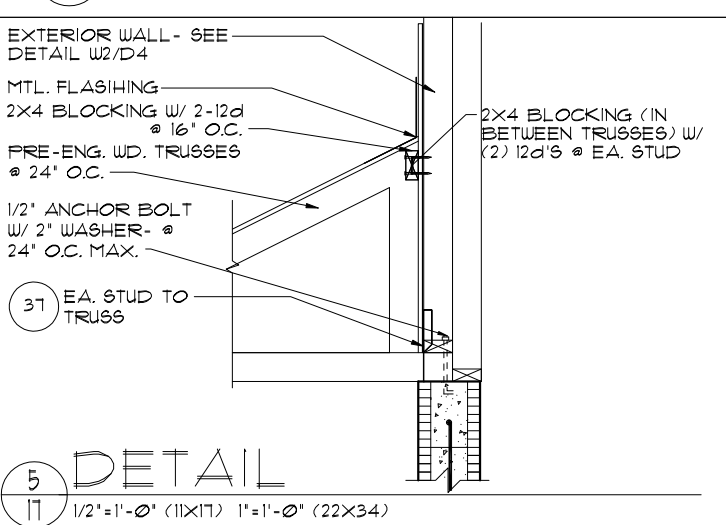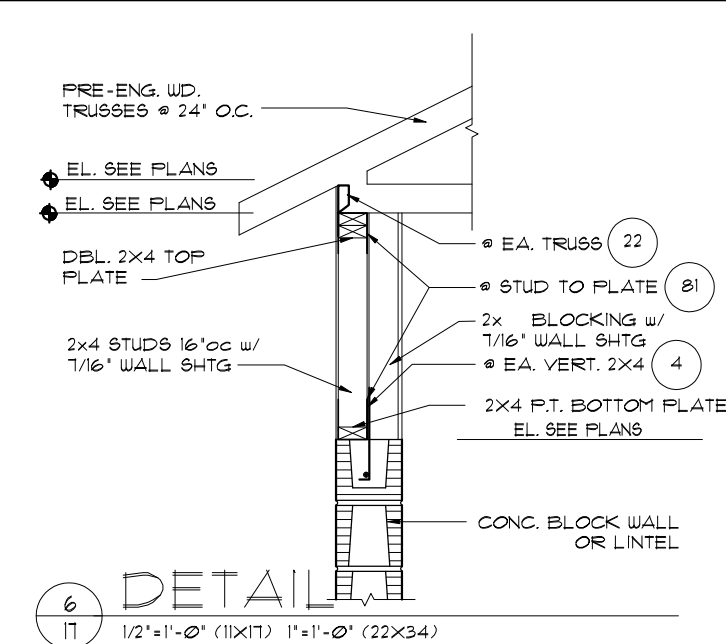

THIS STRUCTURE IS DESIGNED TO WITHSTAND 140 MPH WINDS PER THE 1961 EDITION, 2020 OF THE FLORIDA BUILDING CODE RESIDENTIAL AND IS CERTIFIED AS SUCH

LOT: 0000, PARADISO GRANDE

PARADISO GRANDE

© COPYRIGHT 2015 Park Square Homes hereby reserves its common law copyrights and other copyrights in these plans, ideas, and design. These plans, ideas and designs are not to be copied or changed in any manner or form whatsoever, nor are they to be assigned to any third party without first obtaining the express written permission from Park Square Homes.

REVISIONS		BY
1	04-09-21	DATE
2	SCALE AS NOTED	SCALE
3	DRAWN RDC	DRAWN
4	JOB 6374	JOB
5	SHEET 17	SHEET
6	OF SHEETS	OF





Engineering By:
D&E and C
MICHAEL A. THOMPSON
PE 47509
PHONE 407-721-2292

A DIVISION OF PARK SQUARE
ENTERPRISES, INC.
5200 Vineland Road, Suite 200
Orlando, Florida 32811
Phone: (407) 529 - 3000

PRE CAST LINTEL DATA /
STRUCTURAL DETAILS

WATERFALL
PARADISO GRANDE

6374

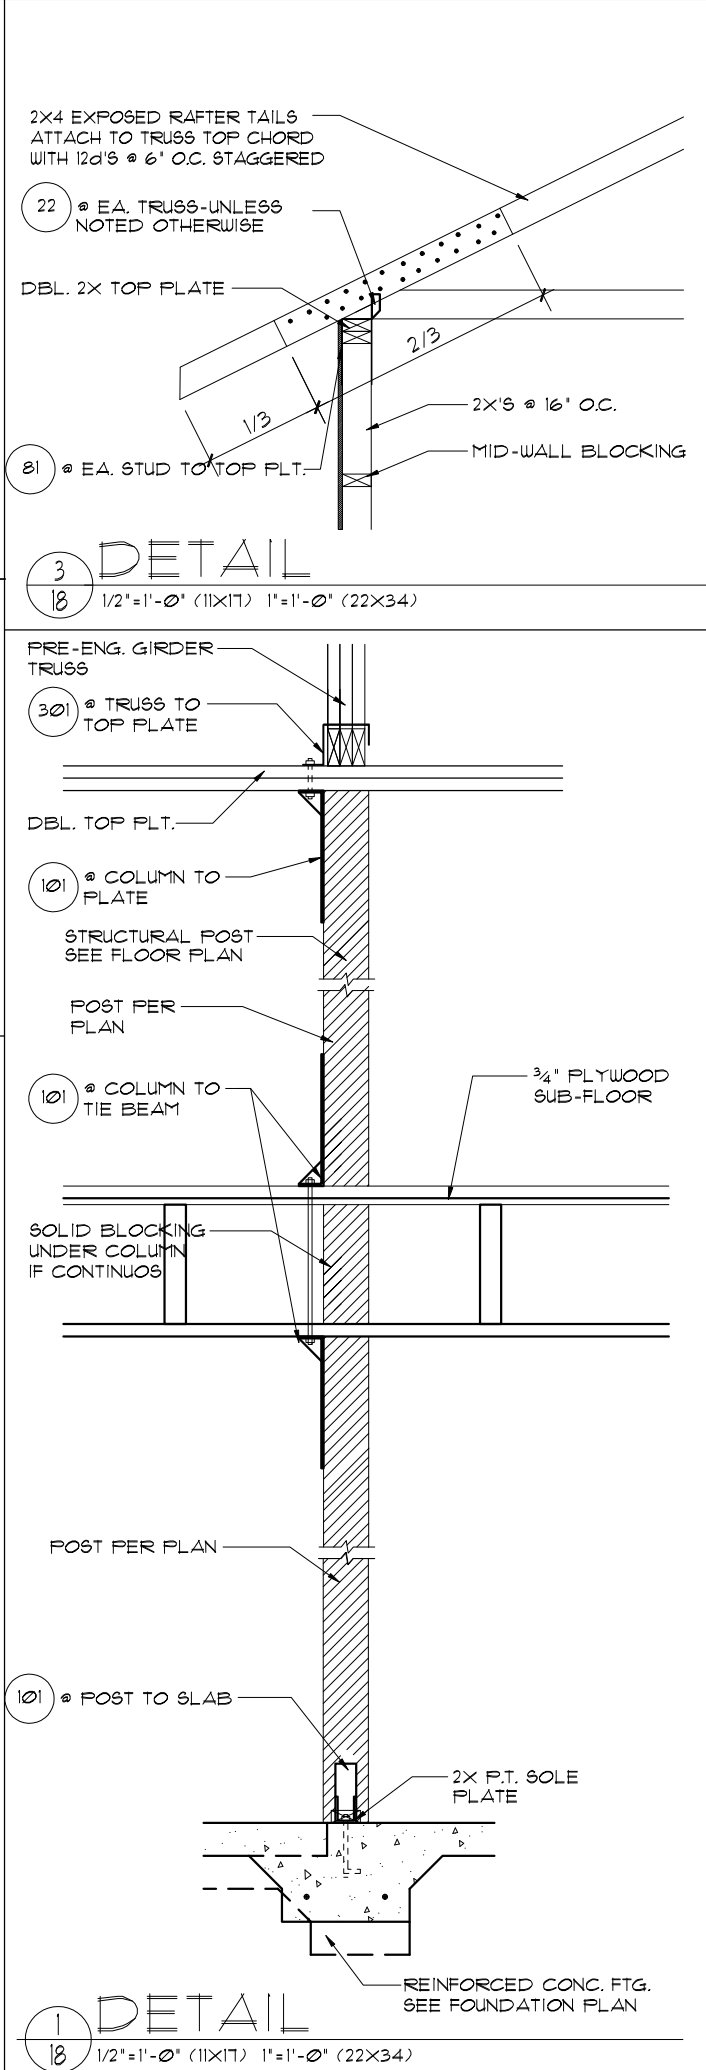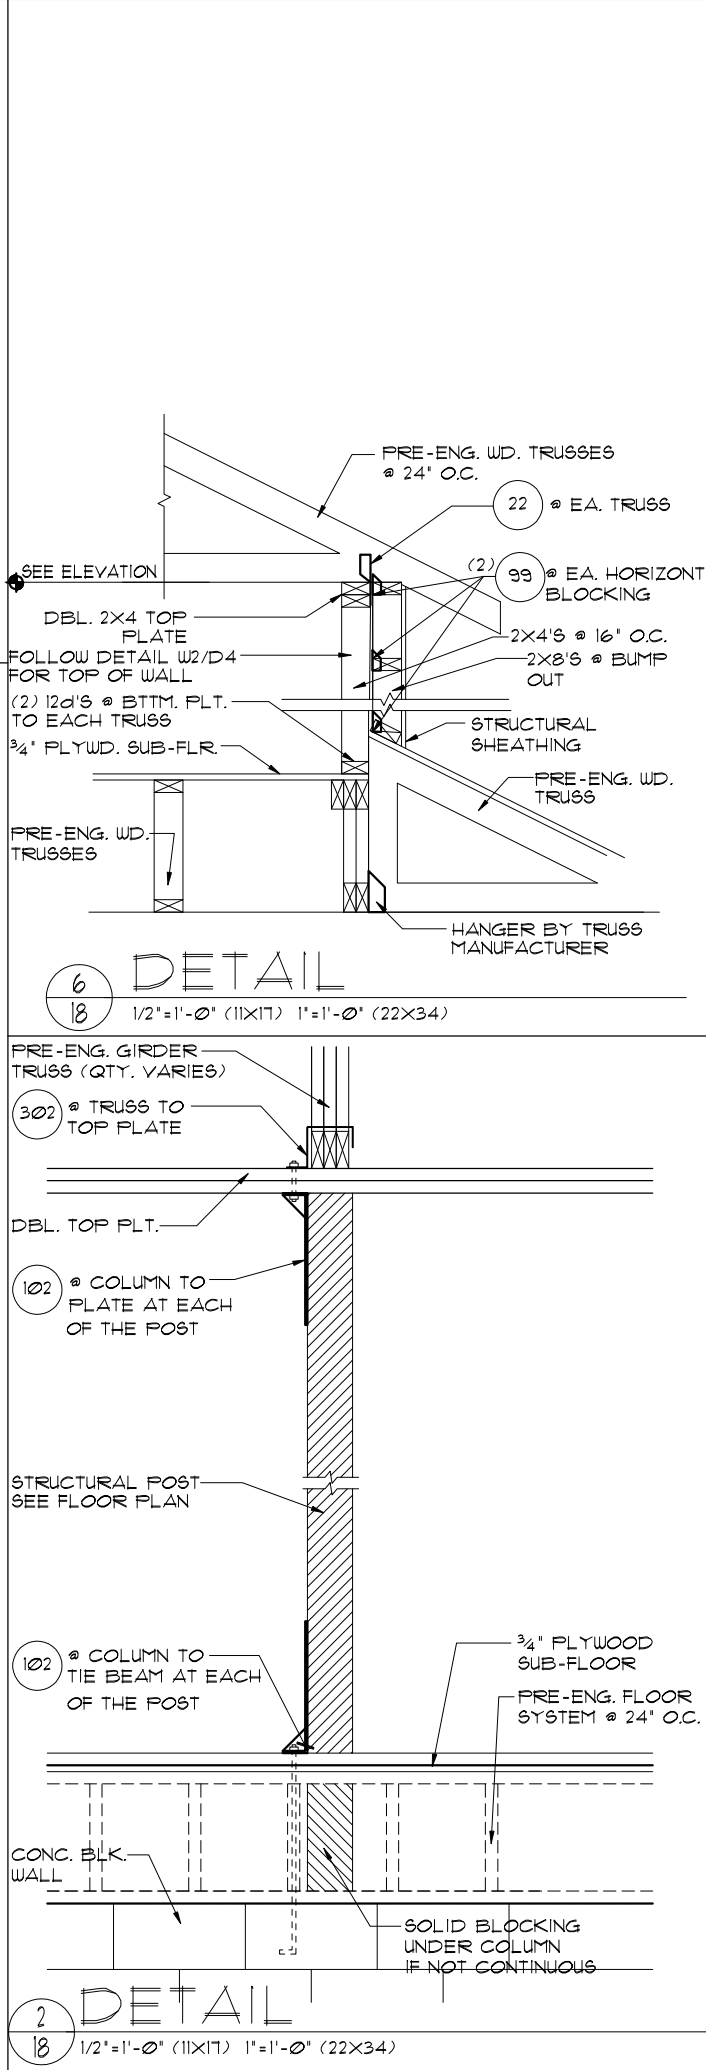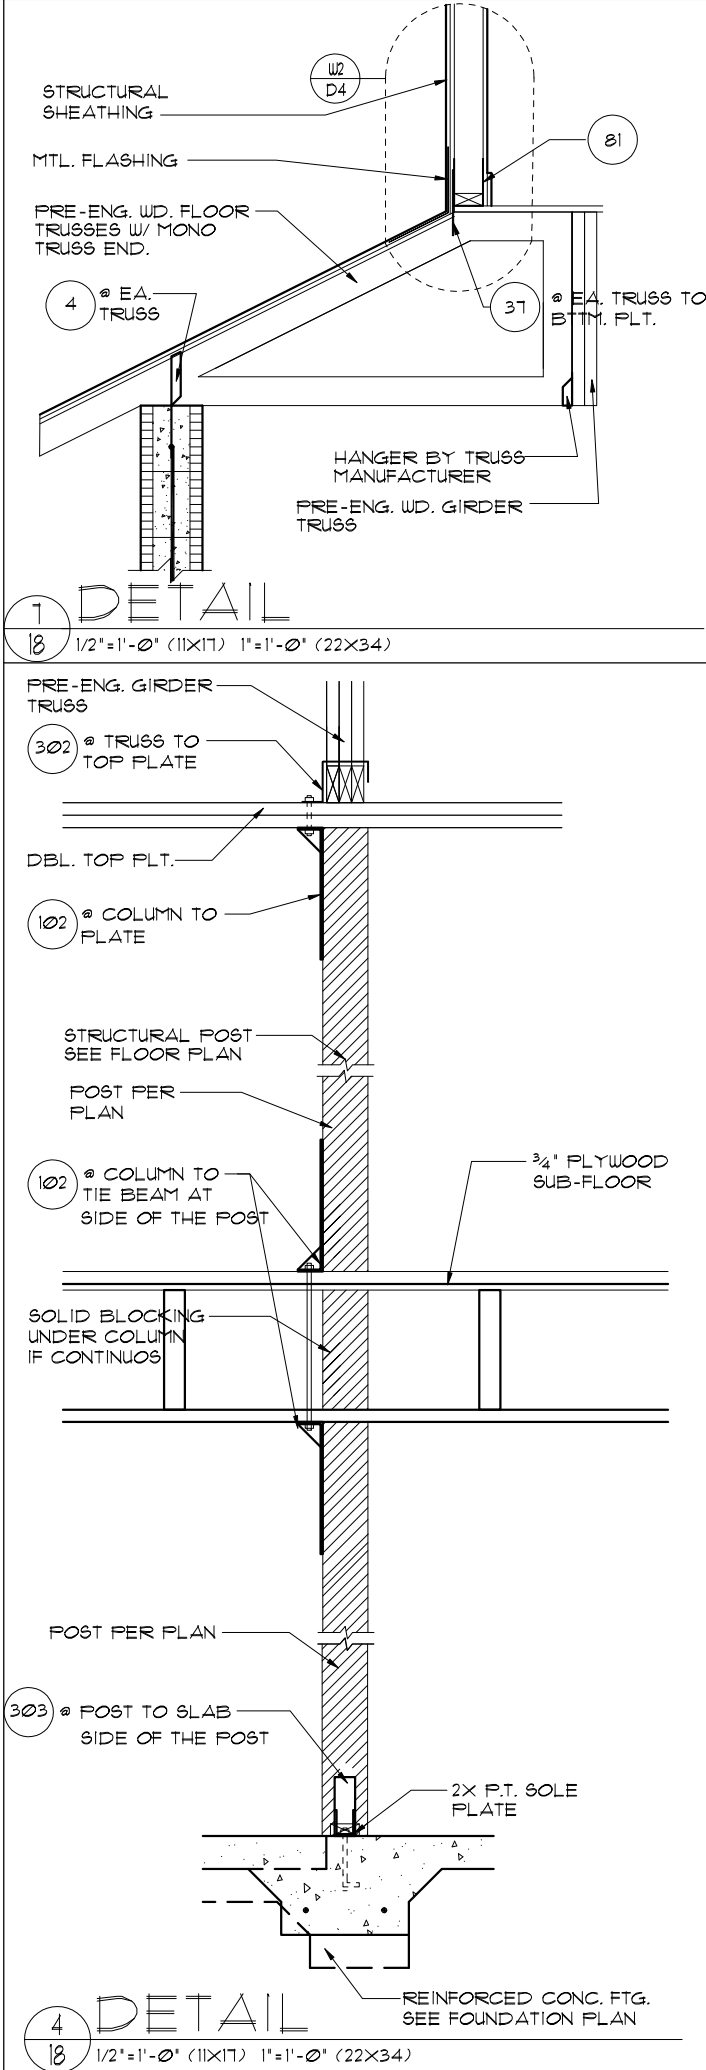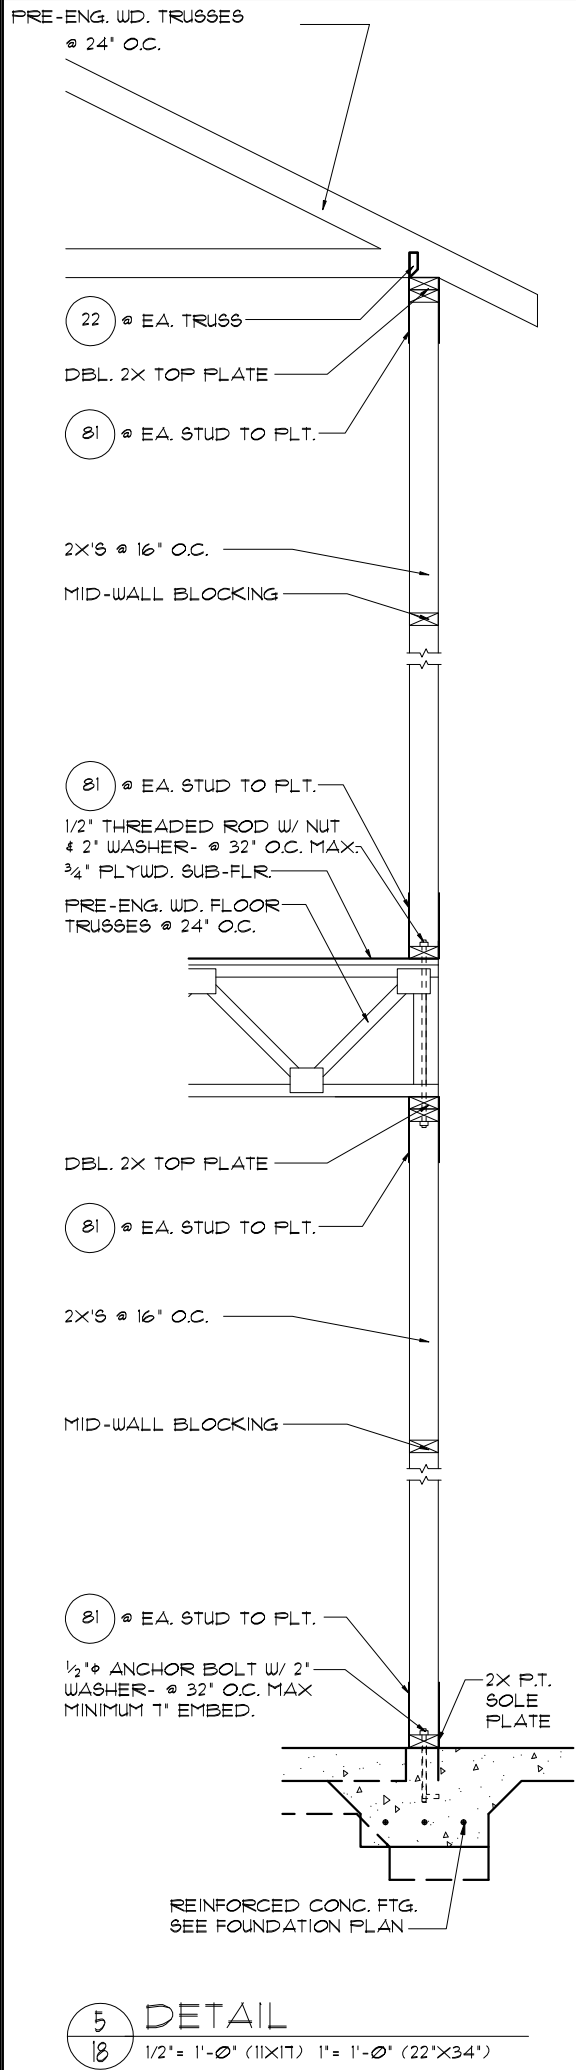

THIS STRUCTURE IS DESIGNED TO WITHSTAND 140 MPH WINDS PER THE 11th EDITION, 2020 OF THE FLORIDA BUILDING CODE RESIDENTIAL AND IS CERTIFIED AS SUCH

LOT: 0000, PARADISO GRANDE

PRE CAST LINTEL DATA / STRUCTURAL DETAILS

WATERFALL

PARADISO GRANDE

6374

DATE 04-09-21

SCALE AS NOTED

DRAWN RDC

JOB 6374

SHEET 18 OF 18 SHEETS

Engineering By: DBE and C
MICHAEL A. THOMPSON
PE 47509
PHONE 407-721-2292

A DIVISION OF PARK SQUARE ENTERPRISES, INC.
5200 Vineland Road, Suite 200
Orlando, Florida 32811
Phone: (407) 528 - 3000

© COPYRIGHT 2015 Park Square Homes hereby reserves its common law copyrights and other copyrights in these plans, ideas, and design. These plans, ideas, and designs are not to be copied or changed in any manner or form whatsoever, nor are they to be assigned to any third party without first obtaining the express written permission from Park Square Homes.

PARADISO GRANDE