

6374 (A,B,C,D &E)

WATERFALL
PARADISO GRANDE

60'0 X 72'0

REVISION SCHEDULE			
NO.	DATE	DESCRIPTION	BY
	04-09-21	-THESE PLANS CREATED USING 6215 VALENCIA PLANS DATED 03-04-21 PROVIDED BY PSH	DE
	07-07-21	-REVISED 2ND FLOOR EXTERIOR FINISH FROM STUCCO TO SMOOTH PANEL BOARD	JA
		-REVISE ALL ARCH SOFFITS TO FLAT	
	11-16-21	-CHANGED WET BAR TO OPT.	RN
	04-05-23	-ADD EXTRA RECESS CANS IN DINING & FAM. RM.	MW
	06-20-23	-UPDATE ALARM PER BUILDER'S REQUEST	MW
	08-10-23	-CHANGE DOWNSTAIRS POOL BATH TO FULL BATH	MW
		-ADD (3) RECESS CANS AT GREAT RM & (2) DINING	
	10-02-23	-DELETE ALL INTERIOR DOORS HEIGHTS	MW
	1-31-24	-EXTEND KITCHEN ISLAND 12"	MW
	02-28-24	-ADD ELECTRICAL CHANGES REQUESTED NL	MW
	03-25-24	-2023 CODE UPDATE - ELEV C	MW
	04-01-24	-DELETE ALL TP, TOWEL BAR & STEP IN GARAGE PER NL	MW
	05-02-24	-APPLIED FBC 2023 -8TH EDITION CODE UPDATE - ELEV A & B	MR
	05-30-24	-ADDED ON-Q PANEL	MR
	12-12-24	-FRAME DOWN CLG IN GAME RM OPT.	MW
	05-30-25	-RAISE HEADER HT. FOR ELEV. B&C BDRM. #1	MW

	07-29-25	-ADD FRAME WALK CHANGES: - RELOCATE OWNER'S CLOSET DOOR	MW
		-DELETE DROP DOWN CLG. @ GAME RM, OPT. REPLACE SH WDW IN GAME RM, W/FIXED GLS.	
	07-29-25	-APPLIED UPDATES FROM FIELD: - RELOCATE SWITCH @ LAUNDRY, ADDED LIGHT @ BOTTOM OF STAIRS, ADDED 4-GANG OUTLET BOXES @ KITCHEN ISLAND, ADDED SMOKE DET. OUTSIDE BED. 15, RAISE WINDOW SILL @ BR1 TO 24" AFF	MR
		ADDED NOTE TO SMOKE DET. OUTSIDE BR. 1	
	06-04-26	-APPLIED UPDATES FROM FIELD: - ADD 2X8 WALL UNDER KITCHEN ISLAND & BDRM. #5/6 - ADD (4) RECESS CANS IN OPT. OPT. BNS RM - CHG. ISLAND WALL TO 26" LONG	MW

SHEET INDEX- ELEVATION "A"

00	COVER SHEET
01A.0	FOUNDATION PLAN
02A.0	FLOOR PLAN W/ DIMENSIONS
03A.0	FLOOR PLAN W/ NOTES
04A.0	UPPER FLOOR PLAN W/ DIMENSIONS
05A.0	UPPER FLOOR PLAN W/ NOTES
06A.0	EXTERIOR ELEVATIONS- FRONT/ REAR
07A.0	EXTERIOR ELEVATIONS- LEFT/ RIGHT
08	CROSS SECTION AND INTERIOR ELEVATIONS
08.1	STAIR SECTION
09A.0	ELECTRICAL PLAN
10A.0	UPPER ELECTRICAL PLAN
11A.0	TRUSS LAYOUT
12A.0	UPPER TRUSS LAYOUT
13A.0	PRECAST LINTEL LAYOUT
14	TYPICAL DETAILS/CONNECTOR SCHEDULE
15	TYPICAL DETAILS
16	TYPICAL DETAILS
17	TYPICAL DETAILS
18	TYPICAL DETAILS
D1	TYPICAL STRUCTURAL DETAILS
D2	TYPICAL STRUCTURAL DETAILS
D3	TYPICAL STRUCTURAL DETAILS
D4	TYPICAL STRUCTURAL DETAILS
D5	TYPICAL STRUCTURAL DETAILS
D6	SOFFIT DETAILS
1	OPTION GAME ROOM

SHEET INDEX- ELEVATION "B"

00	COVER SHEET
01B.0	FOUNDATION PLAN
02B.0	FLOOR PLAN W/ DIMENSIONS
03B.0	FLOOR PLAN W/ NOTES
04B.0	UPPER FLOOR PLAN W/ DIMENSIONS
05B.0	UPPER FLOOR PLAN W/ NOTES
06B.0	EXTERIOR ELEVATIONS- FRONT/ REAR
07B.0	EXTERIOR ELEVATIONS- LEFT/ RIGHT
08	CROSS SECTION AND INTERIOR ELEVATIONS
08.1	STAIR SECTION
09B.0	ELECTRICAL PLAN
10B.0	UPPER ELECTRICAL PLAN
11B.0	TRUSS LAYOUT
12B.0	UPPER TRUSS LAYOUT
13B.0	PRECAST LINTEL LAYOUT
14	TYPICAL DETAILS/CONNECTOR SCHEDULE
15	TYPICAL DETAILS
16	TYPICAL DETAILS
17	TYPICAL DETAILS
18	TYPICAL DETAILS
D1	TYPICAL STRUCTURAL DETAILS
D2	TYPICAL STRUCTURAL DETAILS
D3	TYPICAL STRUCTURAL DETAILS
D4	TYPICAL STRUCTURAL DETAILS
D5	TYPICAL STRUCTURAL DETAILS
D6	SOFFIT DETAILS
1	OPTION GAME ROOM

INDEX- ELEVATION "C"

00	COVER SHEET
01C.0	FOUNDATION PLAN
02C.0	FLOOR PLAN W/ DIMENSIONS
03C.0	FLOOR PLAN W/ NOTES
04C.0	UPPER FLOOR PLAN W/ DIMENSIONS
05C.0	UPPER FLOOR PLAN W/ NOTES
06C.0	EXTERIOR ELEVATIONS- FRONT/ REAR
07C.0	EXTERIOR ELEVATIONS- LEFT/ RIGHT
08	CROSS SECTION AND INTERIOR ELEVATIONS
08.1	STAIR SECTION
09C.0	ELECTRICAL PLAN
10C.0	UPPER ELECTRICAL PLAN
11C.0	TRUSS LAYOUT
12C.0	UPPER TRUSS LAYOUT
13C.0	PRECAST LINTEL LAYOUT
14	TYPICAL DETAILS/CONNECTOR SCHEDULE
15	TYPICAL DETAILS
16	TYPICAL DETAILS
17	TYPICAL DETAILS
18	TYPICAL DETAILS
D1	TYPICAL STRUCTURAL DETAILS
D2	TYPICAL STRUCTURAL DETAILS
D3	TYPICAL STRUCTURAL DETAILS
D4	TYPICAL STRUCTURAL DETAILS
D5	TYPICAL STRUCTURAL DETAILS
D6	SOFFIT DETAILS
1	OPTION GAME ROOM

THIS STRUCTURE IS DESIGNED TO WITHSTAND 140 MPH WINDS PER THE 8th EDITION, 2023 OF THE FLORIDA BUILDING CODE RESIDENTIAL AND IS CERTIFIED AS SUCH

LOT: 0000, PARADISO GRANDE

PARADISO GRANDE

© COPYRIGHT 2015 Park Square Homes hereby reserves its common law copyrights and other copyrights in these plans, ideas, and design. These plans, ideas, and designs are not to be copied or changed in any manner or form whatsoever, nor are they to be assigned to any third party without first obtaining the express written permission from Park Square Homes.

REVISIONS

BY

DATE

04-09-21

SCALE

AS NOTED

DRAWN

RDC

JOB

6374

SHEET

00

OF

SHEETS

WATERFALL

PARADISO GRANDE

6374

DATE 04-09-21

SCALE AS NOTED

DRAWN RDC

JOB 6374

SHEET 00

OF SHEETS

ITEC

HOLMSTADT ENGINEERING GROUP, INC.

10000 Park Square Road, Suite 200

Orlando, Florida 32811

Phone: (407) 529-3000


A DIVISION OF PARK SQUARE ENTERPRISES, INC.

5200 Vineland Road, Suite 200

Orlando, Florida 32811

Phone: (407) 529-3000

Park Square HOMES


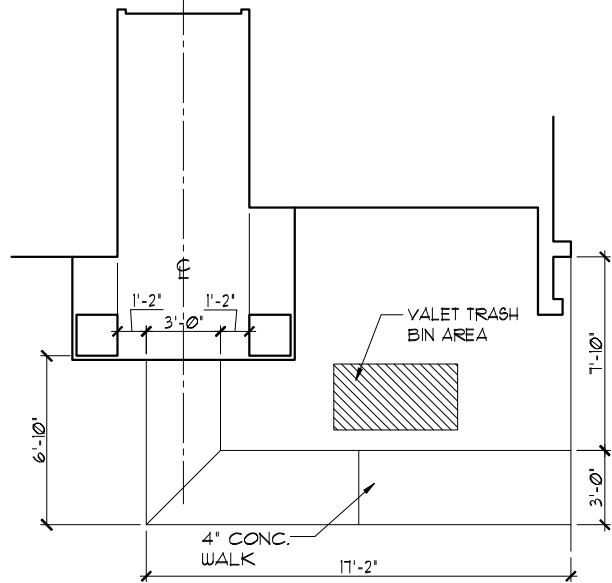


SIDEWALK LAYOUT

1/8"=1'-0" (11X17) 1/4"=1'-0" (22X34)


FOUNDATION NOTES

- CONTRACTOR VERIFY ALL DIMENSIONS ON JOB SITE.
- DENOTES FILL CELL REINF. W/ CONC. W/ (1) #5 REBAR GRADE 60
- DENOTES FILL CELL REINF. W/ CONC. W/ (2) #5 REBAR GRADE 60
- DO NOT SCALE PRINTS! CONSTRUCTION TO BE FROM CALCULATED DIMENSIONS ONLY. ANY DISCREPANCIES OR ERRORS TO BE REPORTED PROMPTLY TO SUPERVISOR FOR CLARIFICATION.
- WATER HEATER T & P RELIEF VALVE SHALL BE FULL SIZE TO EXTERIOR WATER HEATER AT OR ABOVE FLOOR LEVEL SHALL BE IN A PAN WITH DRAIN TO EXTERIOR. WATER HEATER SHALL HAVE APPROVED THERMAL EXPANSION DEVICE.
- DENOTES FLOOR SLAB OF PLANT MIX CONCRETE 2500 P.S.I. 4" THICK WITH 6X6 10/10 GAUGE REINFORCING MAT. WITH MIN. 1" COVER TERMITE TREATED SOIL WITH .006mm (6 mil) POLYETHYLENE VAPOR BARRIER OVER COMPACTED CLEAN FILL. WVF SHALL BE PLACED IN MIDDLE TO UPPER THIRD OF SLAB AND SUPPORTED ON APPROVED SLAB BOLSTERS. FIBER MESH REINFORCEMENT MAY BE USED AS ALTERNATIVE TO WIRE MESH.
- PAVERS MAY BE USED ILO CONCRETE SLABS IN PATIO, PORCH, DRIVE AND WALKWAY AREAS. DELETE SLAB IN AREAS PAVERS ARE USED.
- ⊗ STANDARD FOOTING
- MECHANICAL EQUIP. LOCATIONS WILL BE DETERMINED BY COMMUNITY AND COUNTY CODES.
- IN LIEU OF TREATING THE SOIL, AN ALTERNATIVE TO TERMITE TREATED SOIL CAN BE TERMICIDE.
- BORA-CARE TO BE APPLIED ON INTERIOR WALLS IAW MANUFACTURER'S INSTRUCTIONS AND SPECIFICATIONS, PURSUANT TO CH.402 FLORIDA BUILDING CODE.
- TYP. TUB/SHUR. VALVE & DRAIN LOCATIONS

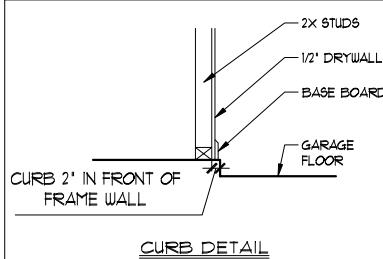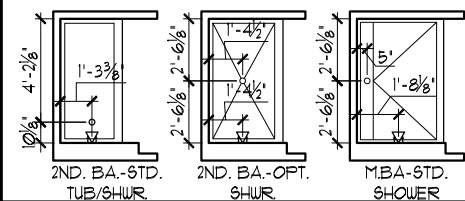

FOUNDATION PLAN "D"

1/8"=1'-0" (11X17) 1/4"=1'-0" (22X34)

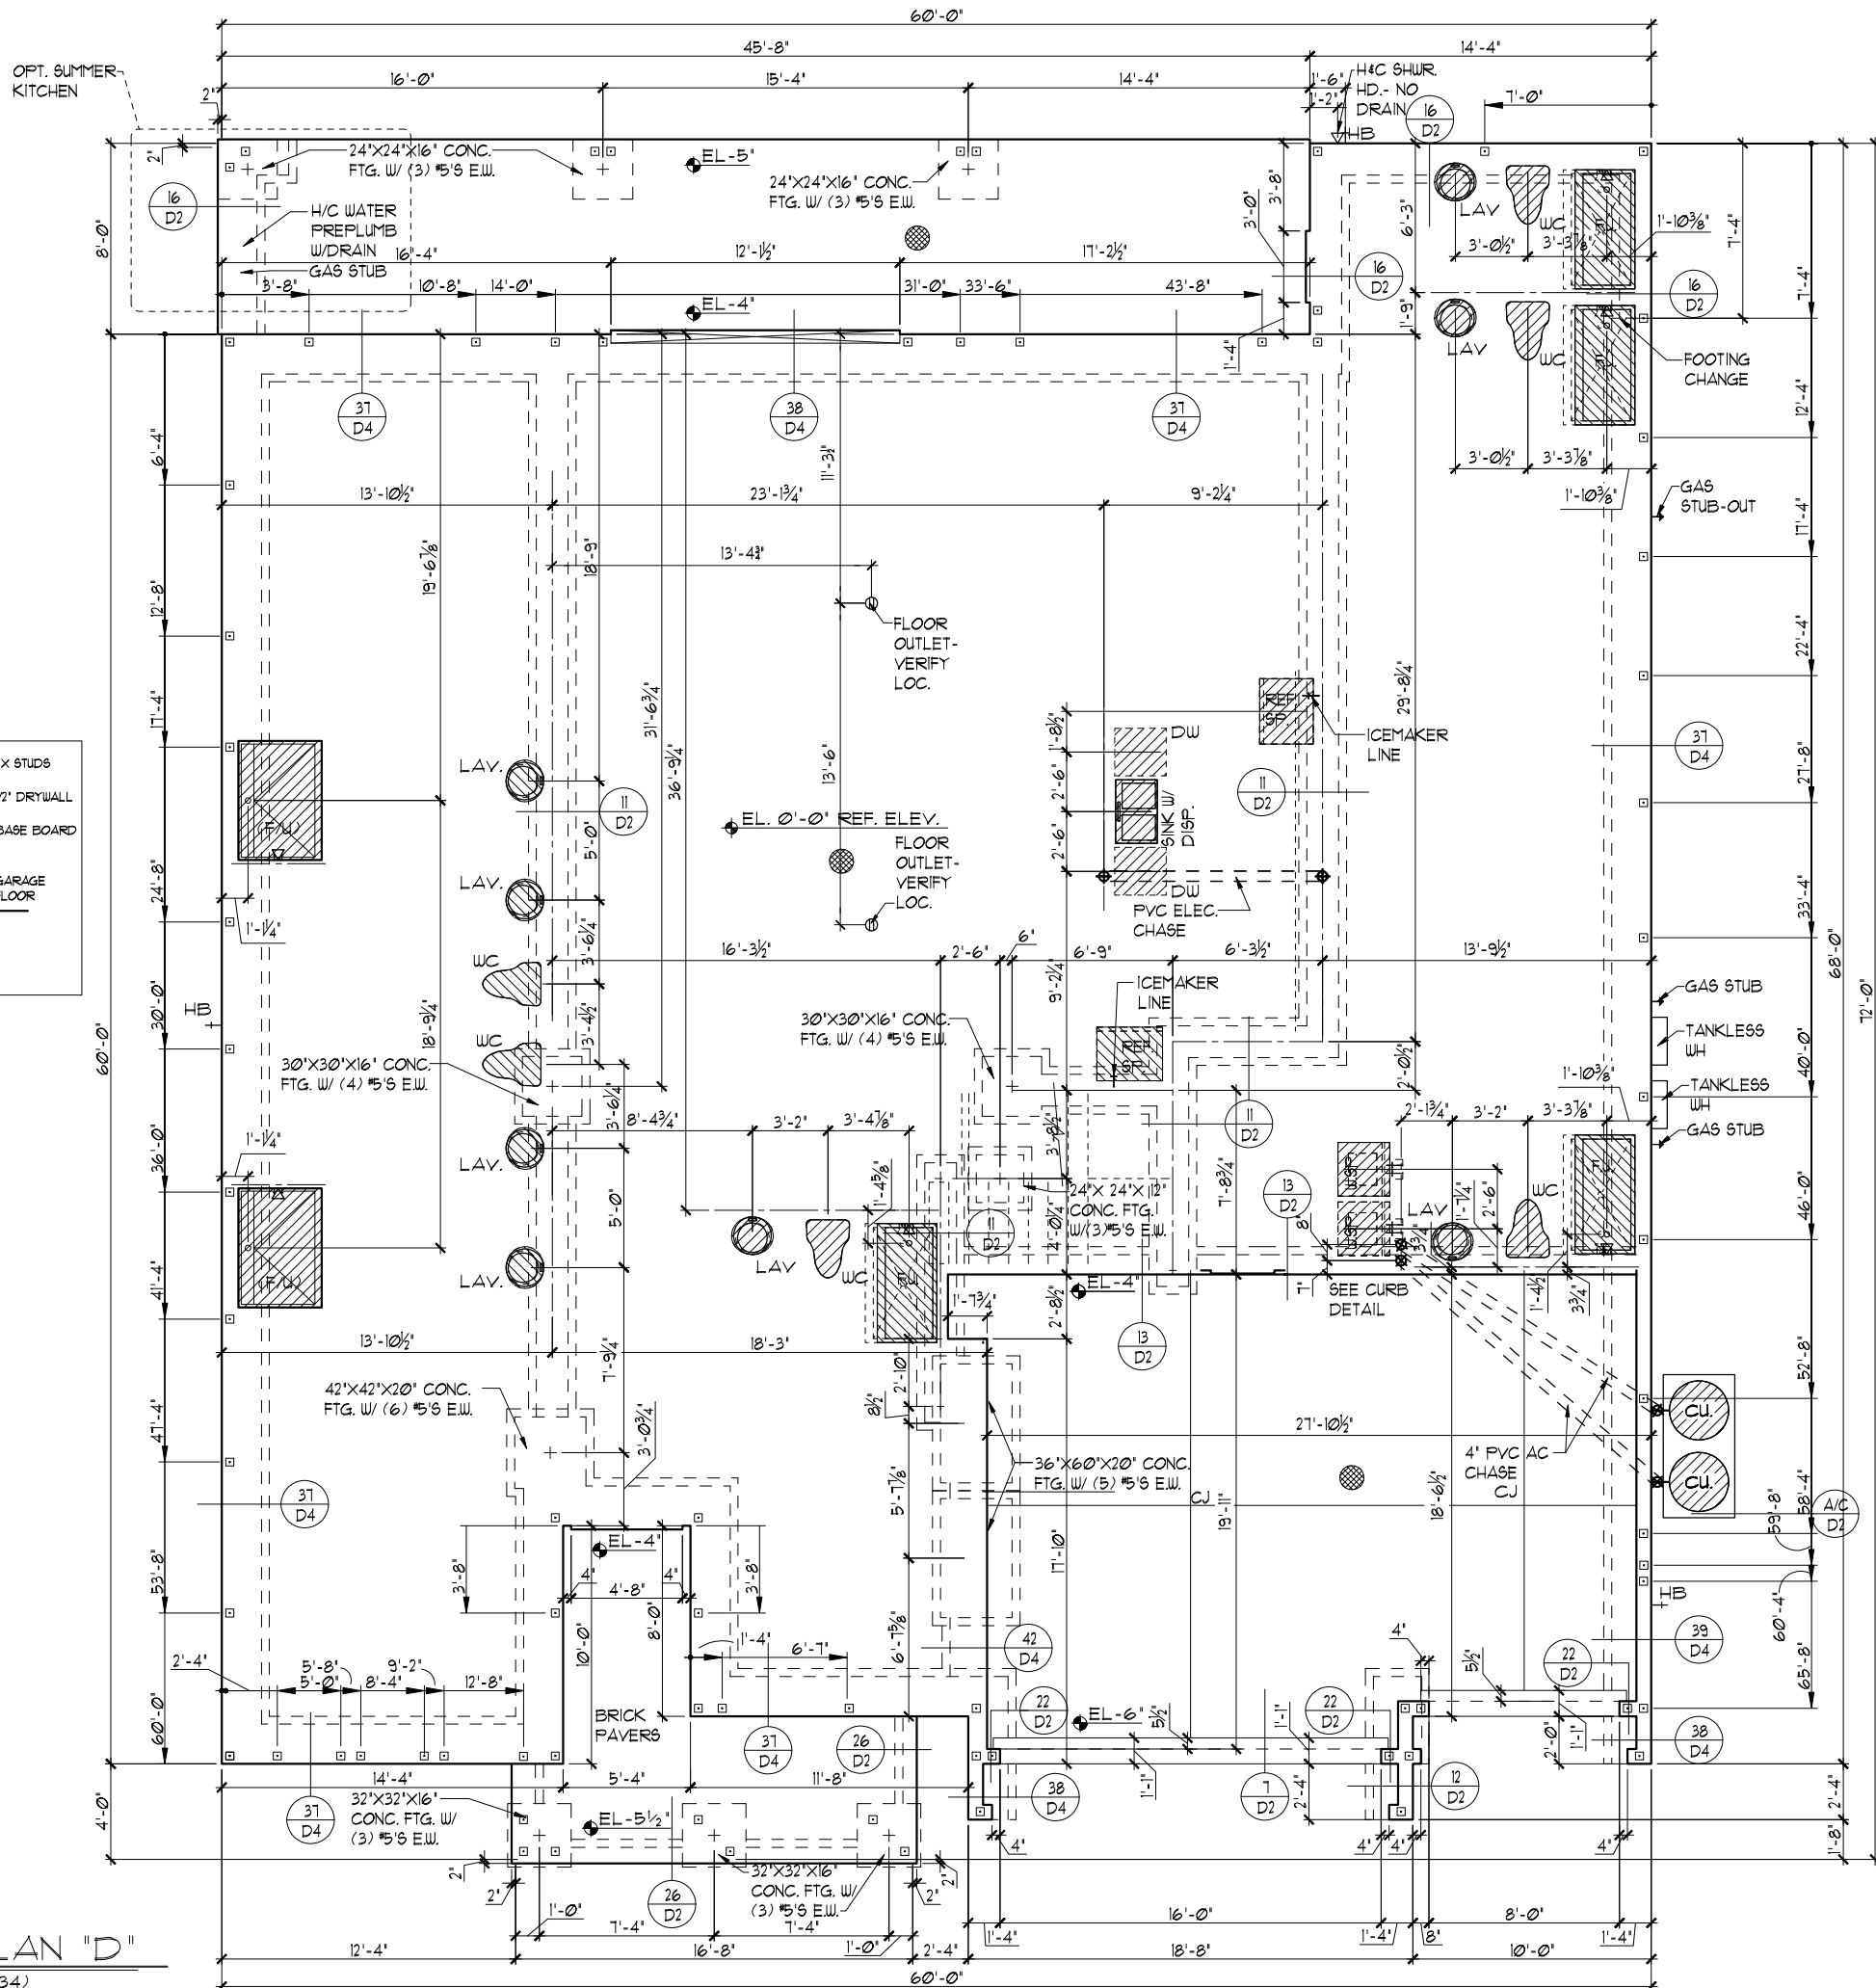

THIS STRUCTURE IS DESIGNED TO WITHSTAND 140 MPH WINDS PER THE 8th EDITION, 2023 OF THE FLORIDA BUILDING CODE RESIDENTIAL AND IS CERTIFIED AS SUCH

LOT: 0000, PARADISO GRANDE

PARADISO GRANDE

© COPYRIGHT 2015 Park Square Homes hereby reserves its common law copyrights and other copyrights in these plans, ideas, and designs. These plans, ideas, and designs are not to be copied or changed in any manner or form whatsoever, nor are they to be used in any other project without the express written permission from Park Square Homes.

REVISIONS	BY
1	TEG
2	TEG
ITEG
HOMES ENGINEERING GROUP, INC.
10000 Park Square Road, Suite 200
Orlando, Florida 32817
Phone: (407) 734-1780
www.iteg.com

A DIVISION OF PARK SQUARE
ENTERPRISES, INC.
5200 Vineland Road, Suite 200
Orlando, Florida 32817
Phone: (407) 529-3000


Park Square
HOMES

WATERFALL

PARADISO GRANDE

6374

DATE 04-09-21
SCALE AS NOTED
DRAWN RDC
JOB 6374
SHEET
01D.0
SHEETS


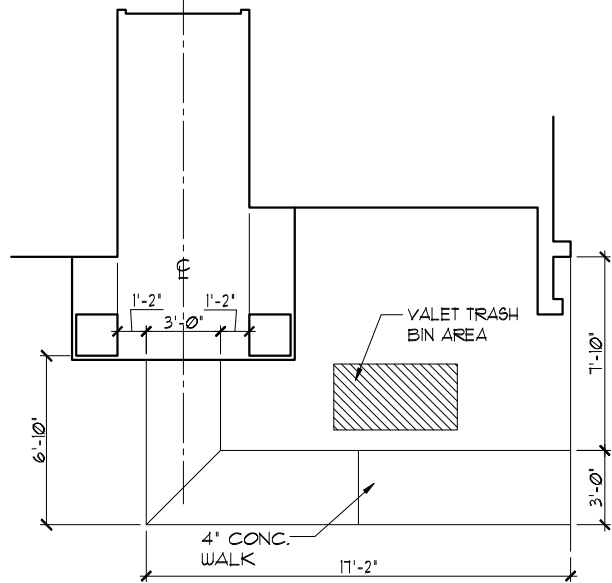


SIDEWALK LAYOUT

1/8"=1'-0" (11X17) 1/4"=1'-0" (22X34)

FOUNDATION NOTES


- CONTRACTOR VERIFY ALL DIMENSIONS ON JOB SITE.
- DENOTES FILL CELL REINF. W/ CONC. W/ (1) #5 REBAR GRADE 60
- DENOTES FILL CELL REINF. W/ CONC. W/ (2) #5 REBAR GRADE 60
- DO NOT SCALE PRINTS! CONSTRUCTION TO BE FROM CALCULATED DIMENSIONS ONLY. ANY DISCREPANCIES OR ERRORS TO BE REPORTED PROMPTLY TO SUPERVISOR FOR CLARIFICATION.
- WATER HEATER T & P RELIEF VALVE SHALL BE FULL SIZE TO EXTERIOR WATER HEATER AT OR ABOVE FLOOR LEVEL SHALL BE IN A PAN WITH DRAIN TO EXTERIOR. WATER HEATER SHALL HAVE APPROVED THERMAL EXPANSION DEVICE.
- DENOTES FLOOR SLAB OF PLANT MIX CONCRETE 2500 P.S.I. 4" THICK WITH 6X6 10/10 GAUGE REINFORCING MAT. WITH MIN. 1" COVER TERMITE TREATED SOIL WITH 006mm (6 mil) POLYETHYLENE VAPOR BARRIER OVER COMPACTED CLEAN FILL. WVF SHALL BE PLACED IN MIDDLE TO UPPER THIRD OF SLAB AND SUPPORTED ON APPROVED SLAB BOLSTERS. FIBER MESH REINFORCEMENT MAY BE USED AS ALTERNATIVE TO WIRE MESH.
- PAVERS MAY BE USED I/O CONCRETE SLABS IN PATIO, PORCH, DRIVE AND WALKWAY AREAS. DELETE SLAB IN AREAS PAVERS ARE USED.
- ⊗ STANDARD FOOTING
- MECHANICAL EQUIP. LOCATIONS WILL BE DETERMINED BY COMMUNITY AND COUNTY CODES.
- IN LIEU OF TREATING THE SOIL, AN ALTERNATIVE TO TERMITE TREATED SOIL CAN BE TERMICIDE.
- BORA-CARE TO BE APPLIED ON INTERIOR WALLS IAW MANUFACTURER'S INSTRUCTIONS AND SPECIFICATIONS, PURSUANT TO CH.402 FLORIDA BUILDING CODE.
- TYP. TUB/SHUR. VALVE & DRAIN LOCATIONS

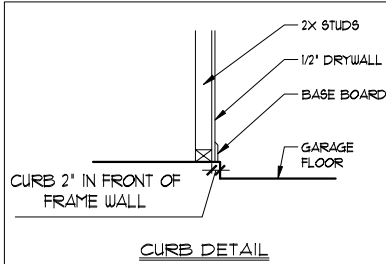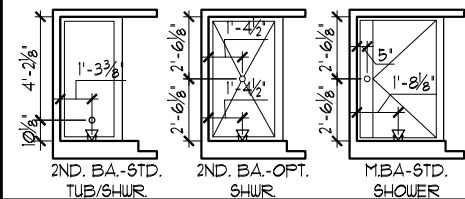

CURB DETAIL

FOUNDATION PLAN "E"

1/8"=1'-0" (11X17) 1/4"=1'-0" (22X34)

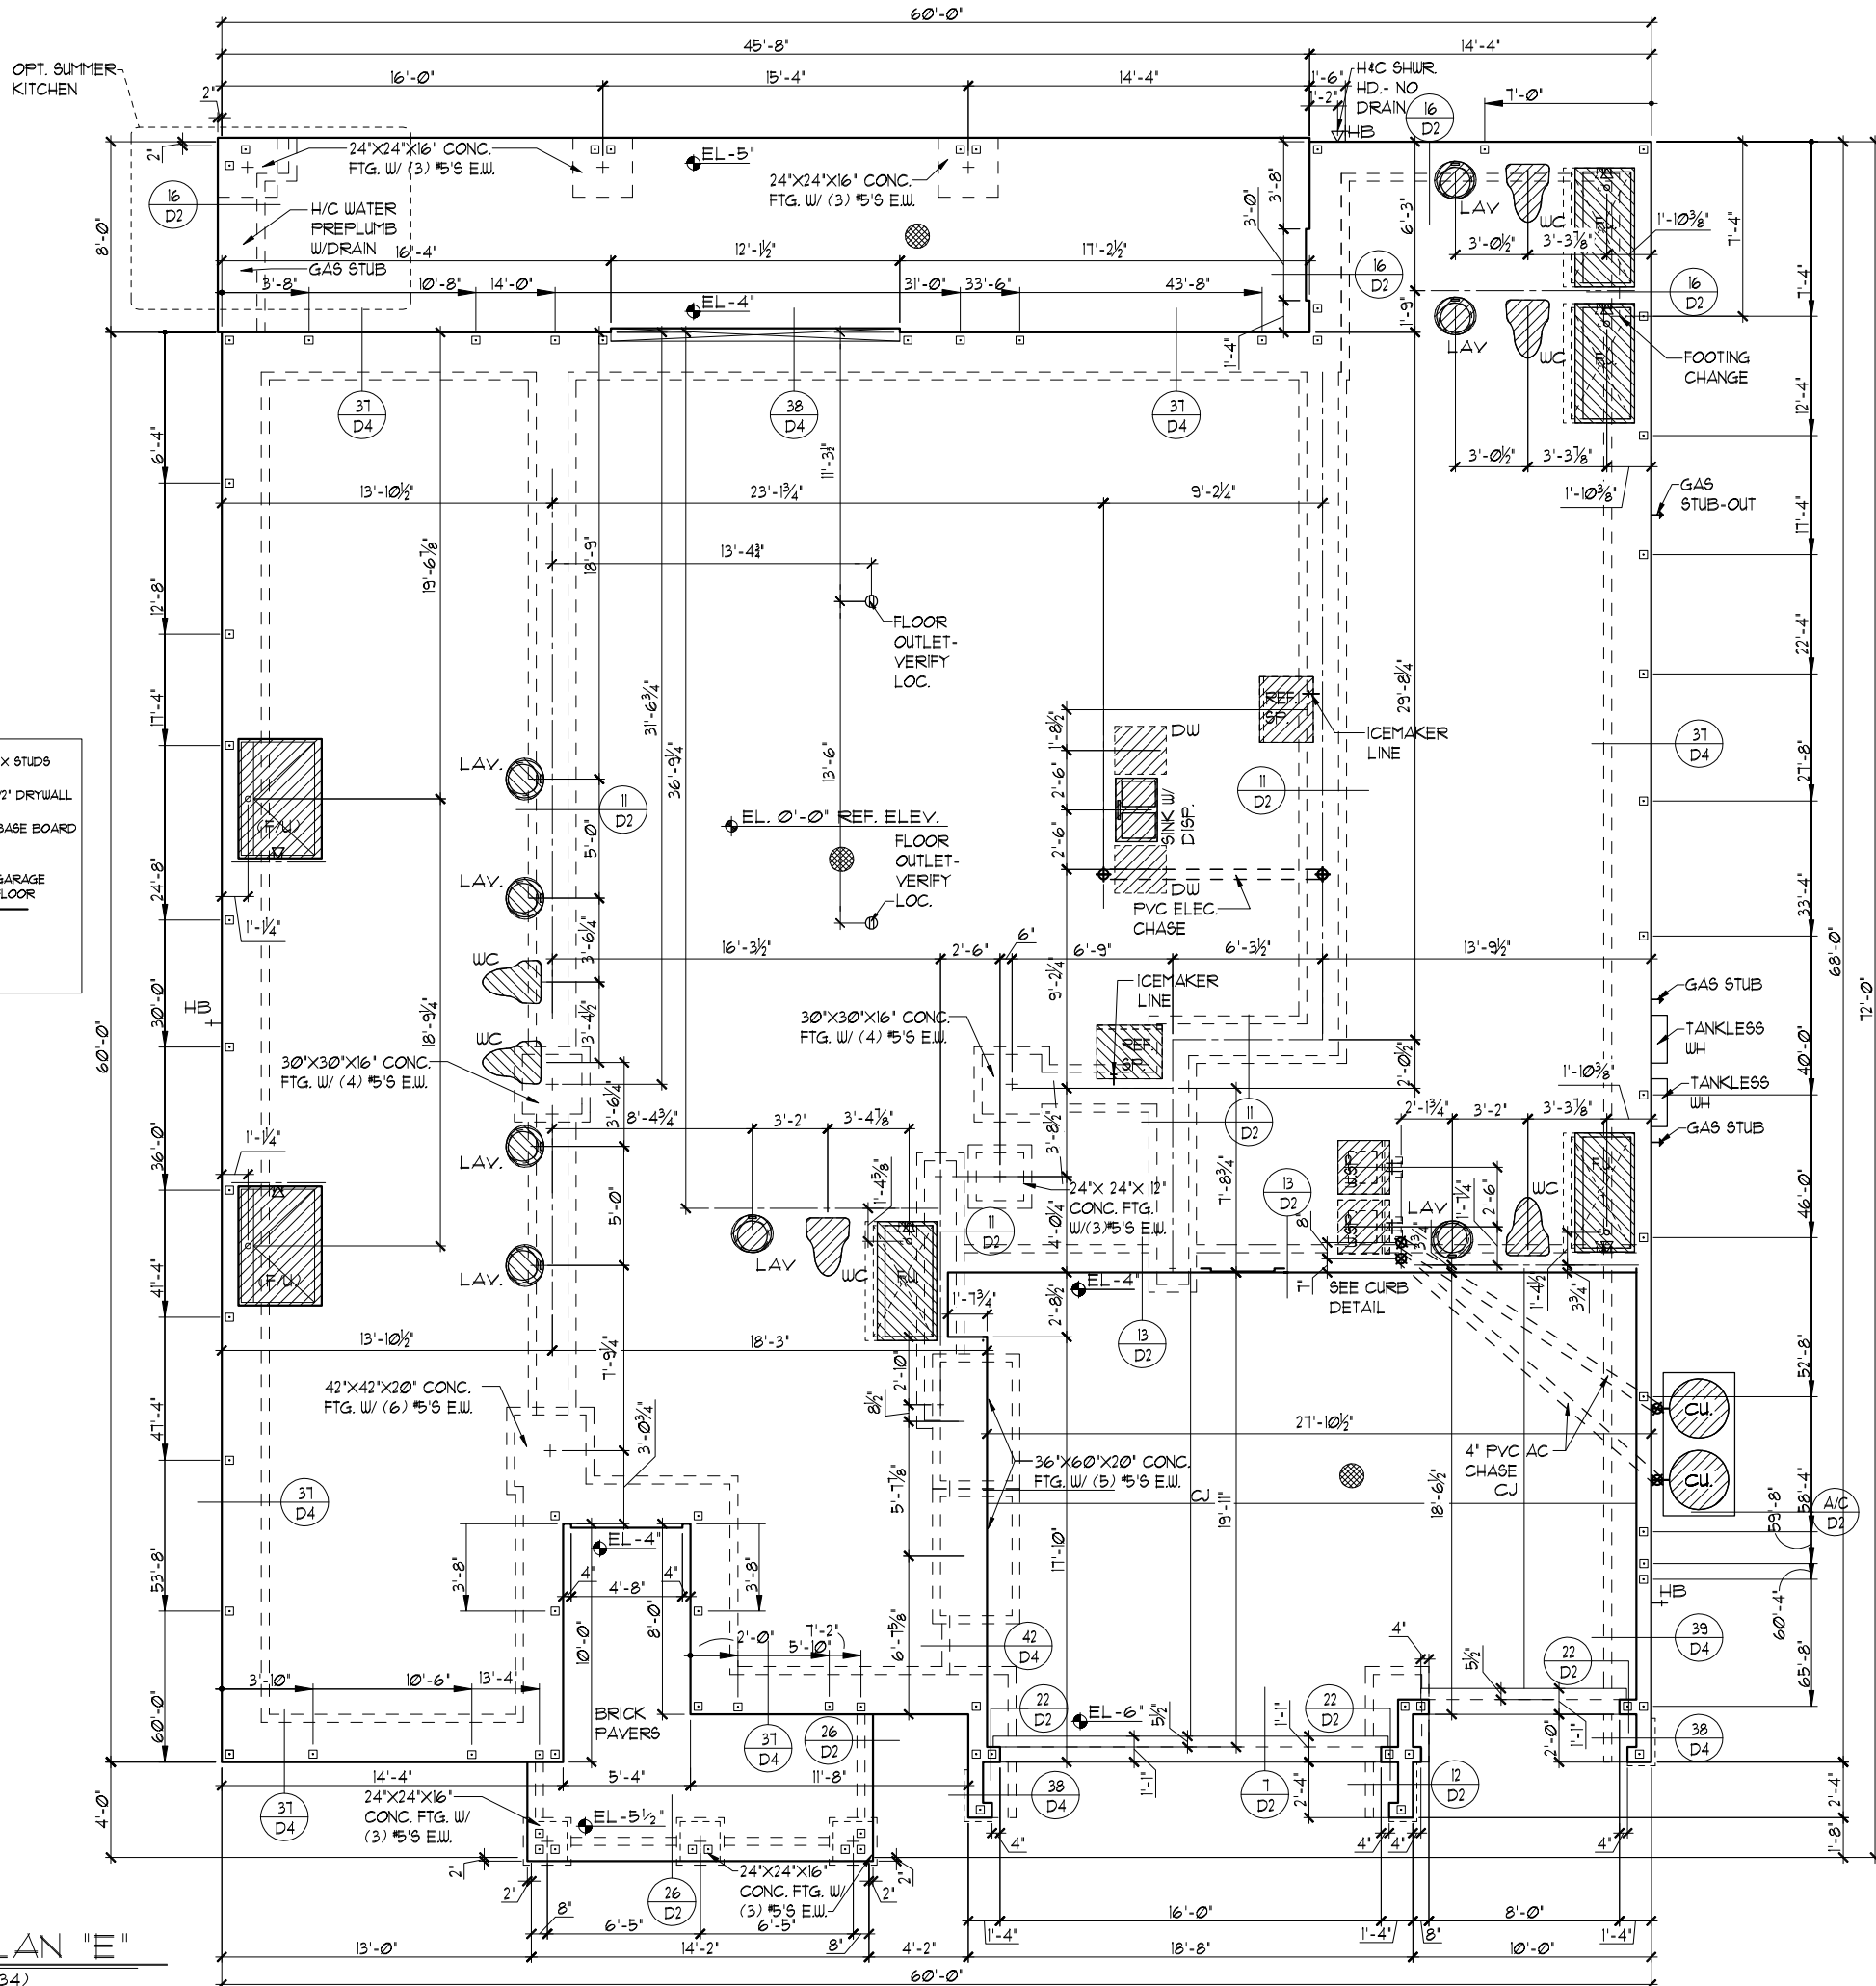

THIS STRUCTURE IS DESIGNED TO WITHSTAND 140 MPH WINDS PER THE 8th EDITION, 2023 OF THE FLORIDA BUILDING CODE RESIDENTIAL AND IS CERTIFIED AS SUCH

LOT: 0000, PARADISO GRANDE

PARADISO GRANDE

© COPYRIGHT 2015 Park Square Homes hereby reserves its common law copyrights and other copyrights in these plans, ideas, and designs. These plans, ideas, and designs are not to be copied or changed in any manner or form whatsoever, nor are they to be used by any third party without first obtaining the express written permission from Park Square Homes.

REVISIONS	BY
1	TEG
2	TEG
REVISIONS BY

ITEG
HOMES ENGINEERING GROUP, INC.
10000 W. BAYHILL AVENUE, SUITE 100
ORLANDO, FLORIDA 32817
PH: (407) 734-1100
FAX: (407) 734-1100
WWW.ITEG.COM

A DIVISION OF PARK SQUARE
ENTERPRISES, INC.
5200 Vireland Road, Suite 200
Orlando, Florida 32817
Phone: (407) 529 - 3000

Park Square
HOMES

FOUNDATION PLAN

WATERFALL

PARADISO GRANDE

6374

DATE 04-09-21

SCALE AS NOTED

DRAWN RDC

JOB 6374

SHEET

01E.0


OF SHEETS

TABULATION	
UPPER LIVING	3,323 SF.
LOWER LIVING	3,051 SF.
TOTAL LIVING	6,374 SF.
GARAGE	567 SF.
ENTRY	203 SF.
LANAI	365 SF.
TOTAL UNDER ROOF	7,509 SF.

- GENERAL NOTES
- CONTRACTOR TO VERIFY ALL DIMENSIONS ON JOB SITE.
 - DO NOT SCALE PRINTS! CONSTRUCTION TO BE FROM CALCULATED DIMENSIONS ONLY. ANY DISCREPANCIES OR ERRORS TO BE REPORTED PROMPTLY TO SUPERVISOR FOR CLARIFICATION.
 - ALL INTERIOR FRAME WALL DIMENSIONS TO BE 3½" UNLESS NOTED OTHERWISE.
 - ALL EXTERIOR BLOCK WALL DIMENSIONS TO BE 1½" UNLESS NOTED OTHERWISE.
 - PULL ALL DIMENSIONS FROM THE REAR OF PLAN.

FLOOR PLAN W/ DIMENSIONS "D"

1/8"=1'-0" (11X17) 1/4"=1'-0" (22X34)

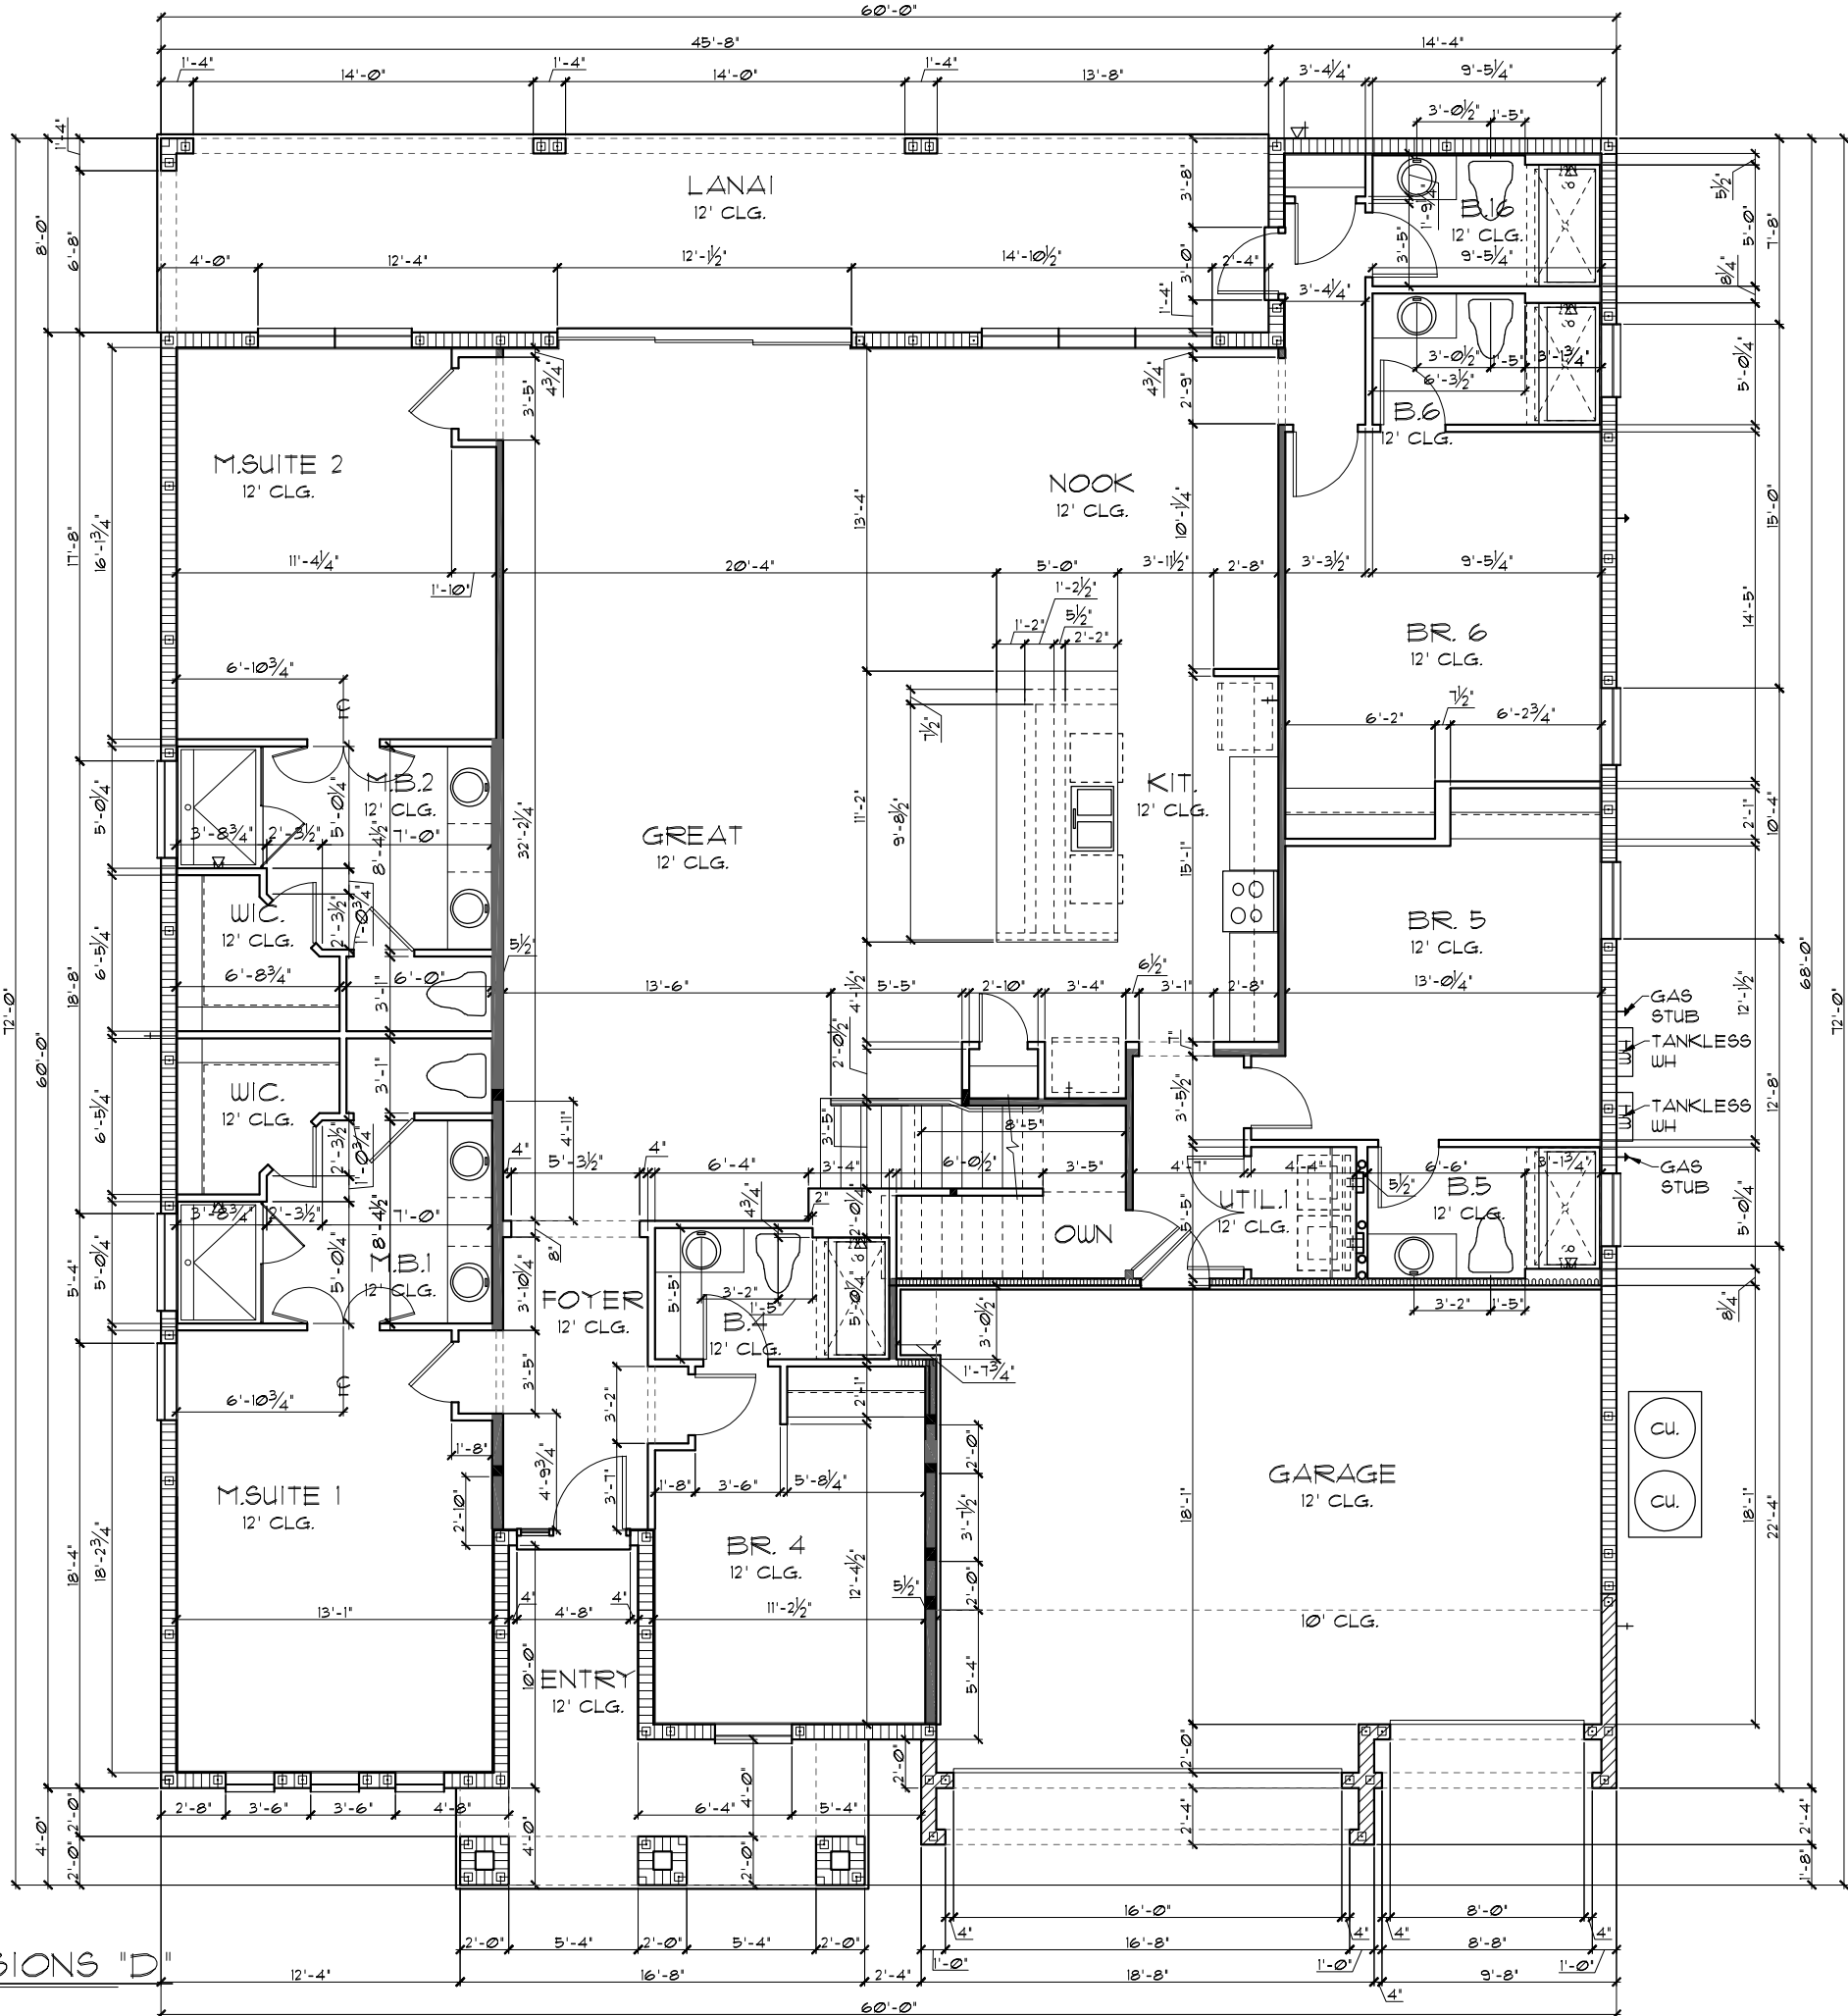

THIS STRUCTURE IS DESIGNED TO WITHSTAND 140 MPH WINDS PER THE 8th EDITION, 2023 OF THE FLORIDA BUILDING CODE RESIDENTIAL AND IS CERTIFIED AS SUCH

LOT: 0000, PARADISO GRANDE

PARADISO GRANDE

© COPYRIGHT 2015 Park Square Homes hereby reserves its common law copyrights and other copyrights in these plans, ideas, and design. These plans, ideas and designs are not to be copied or changed in any manner or form whatsoever, nor are they to be assigned to any third party without first obtaining the express written permission from Park Square Homes.

6374

DATE 04-09-21

SCALE AS NOTED

DRAWN RDC

JOB 6374

SHEET 02D.0

OF SHEETS

WATERFALL

PARADISO GRANDE

FLOOR PLAN W/ DIMENSIONS

Park Square HOMES

A DIVISION OF PARK SQUARE ENTERPRISES, INC.

5200 Vineland Road, Suite 200

Orlando, Florida 32811

Phone: (407) 529 - 3000

REVISIONS

BY

ITEG

HOMESON ENGINEERING GROUP, INC.

11100 Lake Nona Blvd. Suite 400, Orlando, FL 32811

PH: (407) 734-1100

FAX: (407) 734-1700

www.iteg.com


TABULATION	
UPPER LIVING	3,323 SF.
LOWER LIVING	3,051 SF.
TOTAL LIVING	6,374 SF.
GARAGE	567 SF.
ENTRY	188 SF.
LANAI	365 SF.
TOTAL UNDER ROOF	7,494 SF.

GENERAL NOTES

- ### GENERAL NOTES
1. CONTRACTOR TO VERIFY ALL DIMENSIONS ON JOB SITE.
 2. DO NOT SCALE PRINTS! CONSTRUCTION TO BE FROM CALCULATED DIMENSIONS ONLY. ANY DISCREPANCIES OR ERRORS TO BE REPORTED PROMPTLY TO SUPERVISOR FOR CLARIFICATION.
 3. ALL INTERIOR FRAME WALL DIMENSIONS TO BE $3\frac{1}{2}"$ UNLESS NOTED OTHERWISE.
 4. ALL EXTERIOR BLOCK WALL DIMENSIONS TO BE $1\frac{1}{2}"$ UNLESS NOTED OTHERWISE.
 5. PULL ALL DIMENSIONS FROM THE REAR OF PLAN.

FLOOR PLAN W/ DIMENSIONS "E"

FLOOR PLAN W/ DIMENSIONS "E"
1/8"=1'-0" (11X17) 1/4"=1'-0" (22X34)

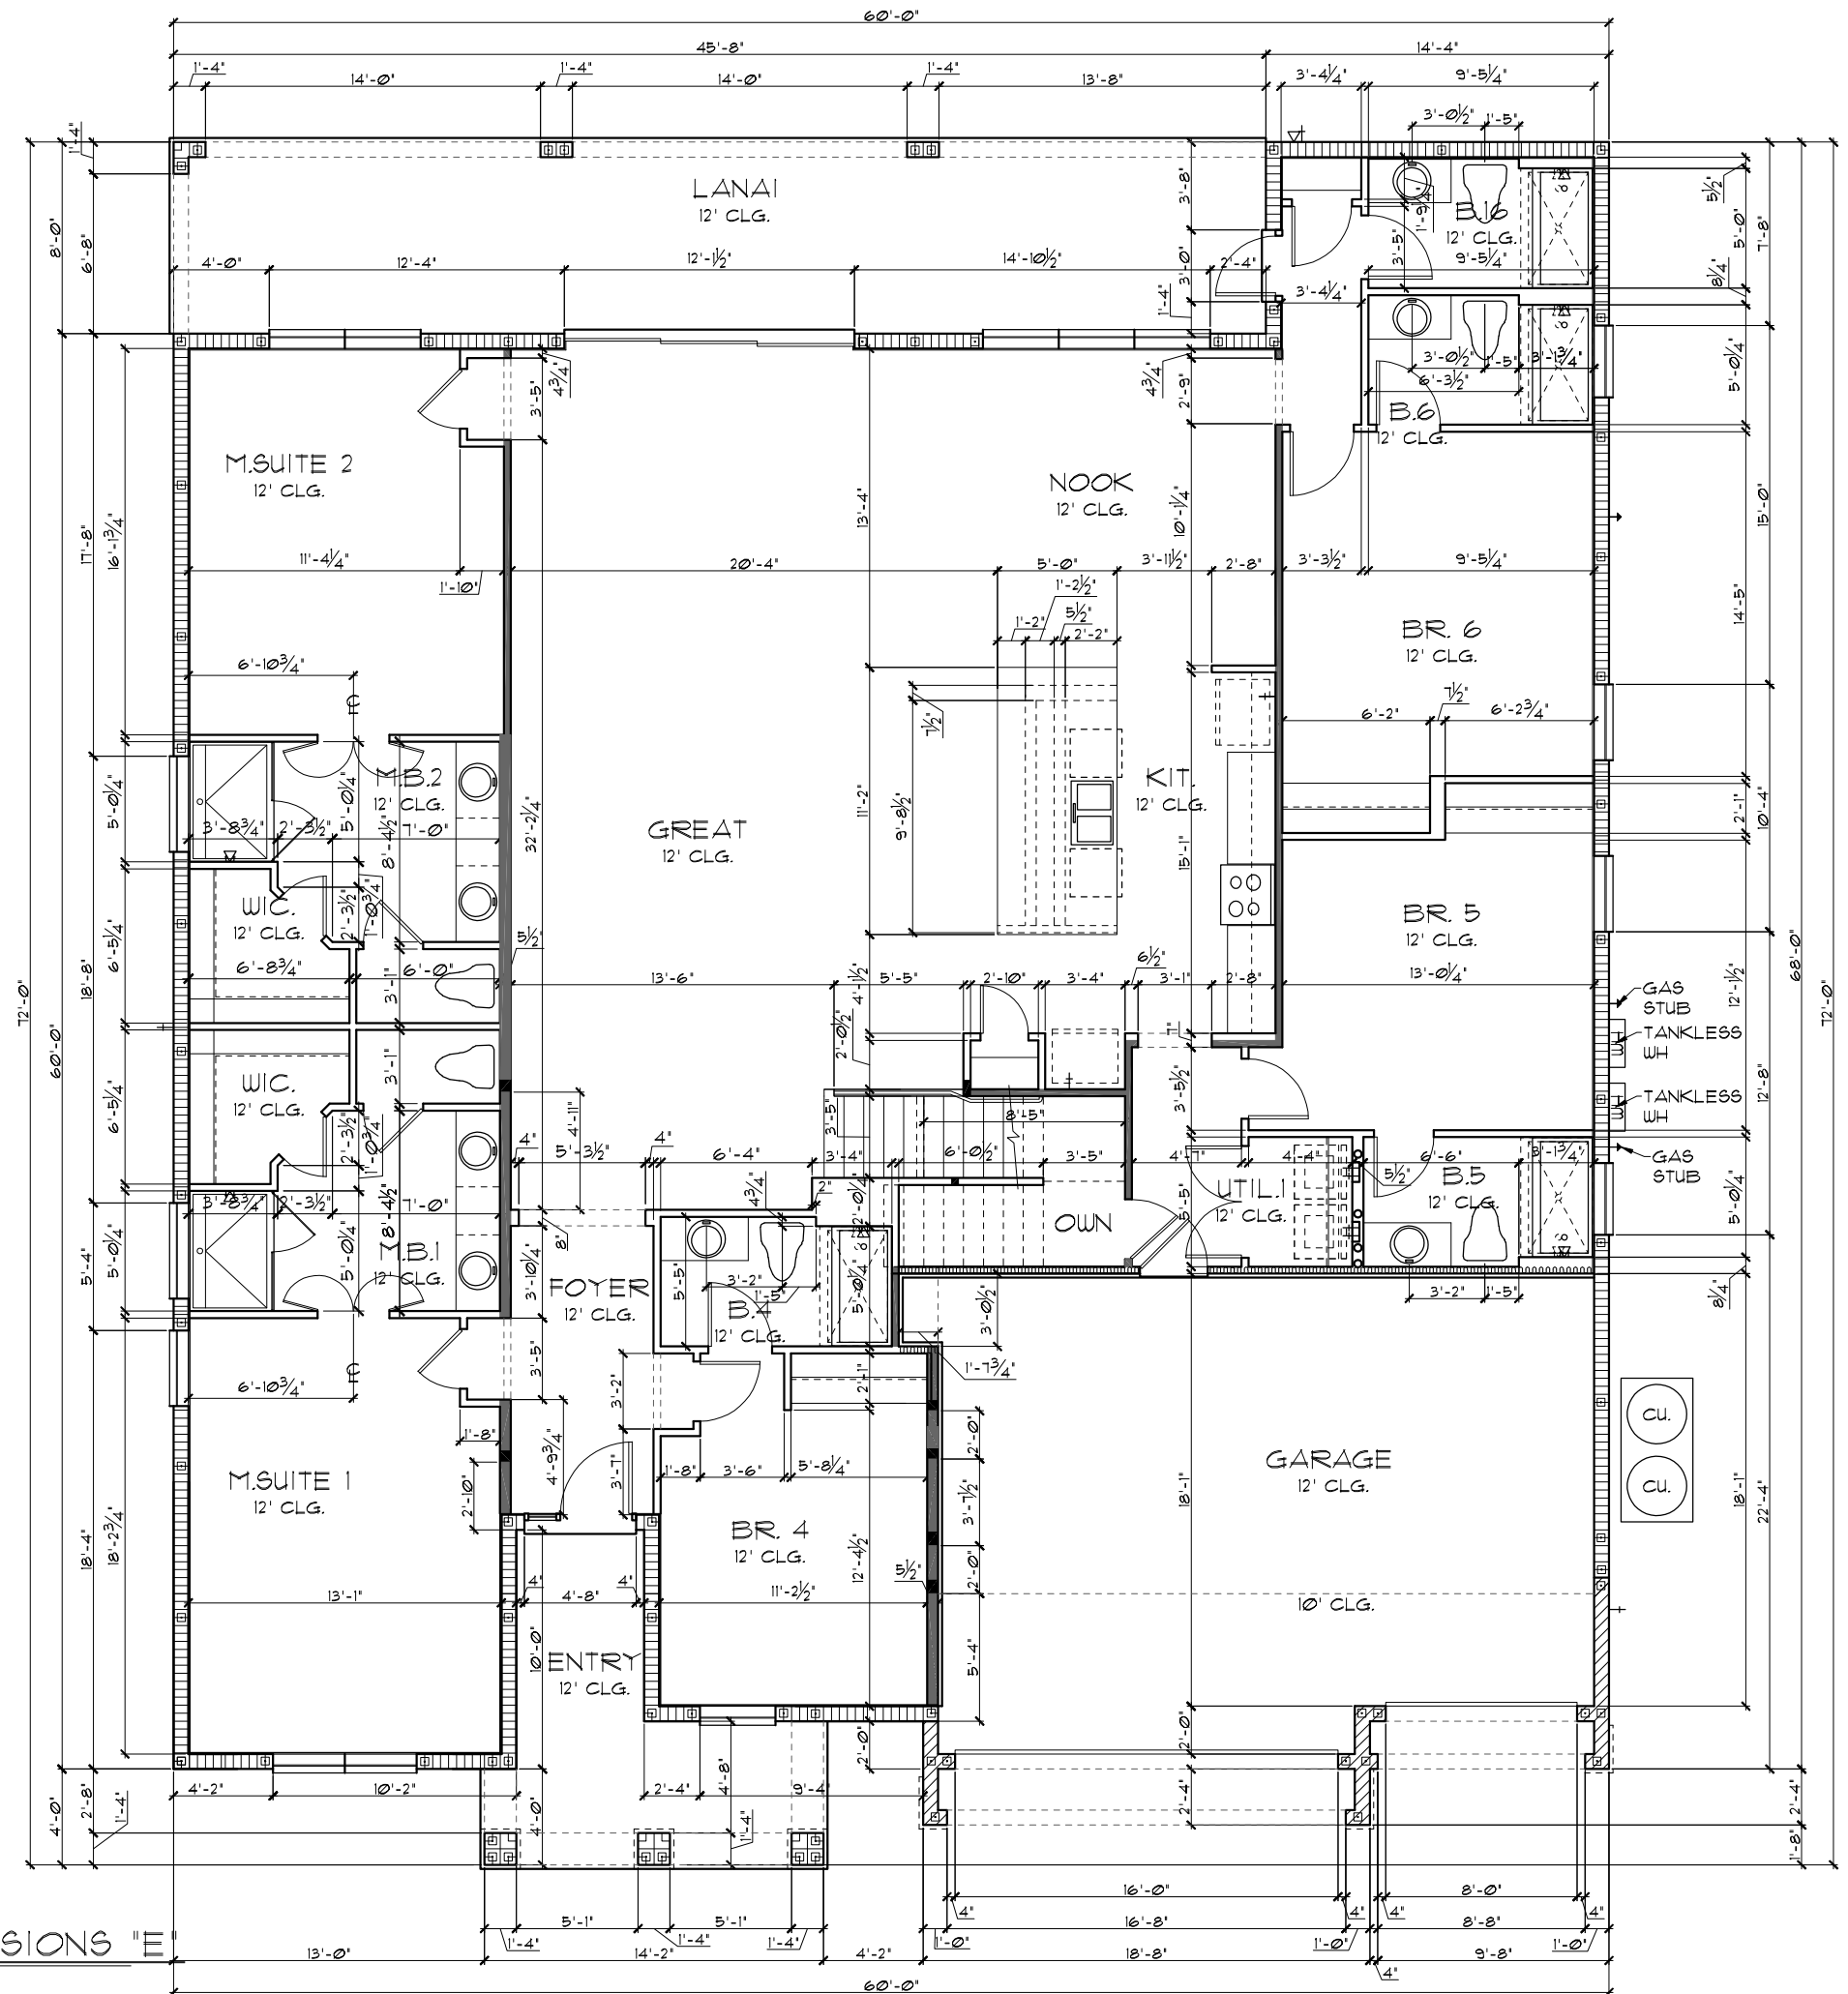

Year	Country	Population (millions)	Urban population (millions)	Urban population (%)	Population density (per sq km)	Urban population density (per sq km)
1950	China	552	100	18	152	100
1955	China	585	110	19	160	110
1960	China	615	120	20	168	120
1965	China	645	130	20	176	130
1970	China	675	140	21	184	140
1975	China	705	150	21	192	150
1980	China	735	160	22	200	160
1985	China	765	170	22	208	170
1990	China	795	180	23	216	180
1995	China	825	190	23	224	190
2000	China	855	200	23	232	200
2005	China	885	210	24	240	210
2010	China	915	220	24	248	220
2015	China	945	230	24	256	230
2020	China	975	240	25	264	240
2025	China	1005	250	25	272	250
2030	China	1035	260	25	280	260
2035	China	1065	270	25	288	270
2040	China	1095	280	26	296	280
2045	China	1125	290	26	304	290
2050	China	1155	300	26	312	300
2055	China	1185	310	26	320	310
2060	China	1215	320	26	328	320
2065	China	1245	330	27	336	330
2070	China	1275	340	27	344	340
2075	China	1305	350	27	352	350
2080	China	1335	360	27	360	360
2085	China	1365	370	27	368	370
2090	China	1395	380	27	376	380
2095	China	1425	390	27	384	390
2100	China	1455	400	28	392	400

LOT: 0000, PARADISO GRANDE

© COPYRIGHT 2015 Park Square Homes hereby reserves its common law copyrights and other copyrights in these plans, ideas, and design. These plans, ideas and designs are not to be copied or changed in any manner or form whatsoever nor are they to be assigned to any third party without first obtaining the express written permission from Park Square Homes.

DATE 04-09-21 SCALE AS NOTED DRAWN RDC JOB 6374 SHEET 02E.0 OF 9 SHEETS 6374 WATERFALL PARADISO GRANDE		FLOOR PLAN W/ DIMENSIONS	Park Square HOMES A DIVISION OF PARK SQUARE ENTERPRISES, INC. 5200 Vineland Road, Suite 200 Orlando, Florida 32811 Phone: (407) 529 - 3000	 TEG THOMPSON ENGINEERING GROUP, INC. 1401 Vineyard Road Suite 400 Orlando, FL 32811 Ph: (407) 734-1400 Fax: (407) 734-1700 www.teg.com	REVISIONS	BY
---	--	---	---	---	------------------	-----------

WATERFALL
DATE
SCALE
DRAWN
JOB
SHEET
02
OF

PARADISO GRANDE
74-03
3 NOTE
RD
63'
SHEET

DATE	6/3/20	WATERFALL	FLOOR PLAN W/ DIMENSIONS	 A DIVISION OF PARK SQUARE ENTERPRISES, INC. 5000 Vineland Road, Suite 200 Thompson Engineering Group, Inc.	 THOMPSON ENGINEERING GROUP, INC.	REVISONS
SCALE	AS SHOWN					
DRAWN						
JOB						
SHEET	02					
OF	02					

02E.C
 SHEET
 63'
 JOB
 DRAWN
 SCALE AS NOTED
 DATE 04-09-03
 6374
 WATERFALL
 PARADISO GRANDE
 FLOOR PLAN W/ DIMENSIONS
 Park Square HOMES
 A DIVISION OF PARK SQUARE ENTERPRISES, INC.
 5200 Vineland Road, Suite 200
 Orlando, Florida 32811
 Phone: (407) 529 - 3000
 THOMPSON ENGINEERING GROUP, INC.
 1401 Vineland Road Suite A4 Orlando, FL 32811
 PH: (407) 734-1400
 FAX: (407) 734-1790
 www.teng.com

02E.C
 SHEET
 63'
 JOB
 DRAWN
 SCALE AS NOTED
 DATE 04-09-03
 6374
 WATERFALL
 PARADISO GRANDE
 FLOOR PLAN W/ DIMENSIONS
 Park Square HOMES
 A DIVISION OF PARK SQUARE ENTERPRISES, INC.
 5200 Vineland Road, Suite 200
 Orlando, Florida 32811
 Phone: (407) 529 - 3000
 THOMPSON ENGINEERING GROUP, INC.
 1401 Vineland Road Suite A4 Orlando, FL 32811
 PH: (407) 734-1400
 FAX: (407) 734-1790
 www.teng.com

6374 DATE 04-09 SCALE AS NOTED DRAWN RD JOB 63 SHEET 02E.C OF SHEETS WATERFALL PARADISO GRANDE		FLOOR PLAN W/ DIMENSIONS	Park Square HOMES TEG THOMPSON ENGINEERING GROUP, INC. 4401 Vineland Road Suite A4 Orlando, FL 32811 Pac: (407) 524-1790 www.teg.com A DIVISION OF PARK SQUARE ENTERPRISES, INC. 5200 Vineland Road, Suite 200 Orlando, Florida 32811 Phone: (407) 529 - 3000	REVISIONS <table border="1"> <tr> <td> </td> <td> </td> </tr> </table>		

PER 8TH EDITION, 2023 FLORIDA BUILDING
RESIDENTIAL CODE

FLOOR: STRUCTURE	-----	1	PSF
CEILINGS	-----	3	PSF
MECH/ELEC	-----	5	PSF
PARTITIONS	-----	5	PSF
TOTAL	-----	20	PSF

ROOF:	SHEATHING	-----	5	PSF
	STRUCTURE	-----	1	PSF
	CEILINGS	-----	3	PSF
	MECH/ELEC	-----	5	PSF
	TOTAL	-----	20	PSF

RESIDENTIAL FLOOR: ----- 40 PSF
UNINHABITABLE ATTIC
WITHOUT STORAGE: ----- 10 PSF

UNINHABITABLE ATTIC
W/LIMITED STORAGE: ----- 20 PSF

```

ROOMS OTHER THAN
SLEEPING ROOM:  -----40 PSF
SLEEPING ROOM:  -----30 PSF
STAIR LIVE LOAD:-----40 PSF

```

BALCONIES: -----40 PSF
 PASSANGER VEHICLE GARAGE: ----50 PSF
ROOF LIVE LOADS

MINIMUM ROOF LIVE LOAD (PSF)
 TRIBUTARY LOADED AREA (SQ. FT.)
 FOR ANY STRUCTURAL MEMBER

ROOF SLOPE	0-200	201-600	OVER 600
0:12 < 4:12	20	16	12
≥ 4:12 < 12:12	16	14	12
≥ 12:12	12	12	12

PER 8TH EDITION, 2023 FLORIDA BUILDING
RESIDENTIAL CODE

1. BASIC WIND SPEED: -----140 MPH
2. RISK CATEGORY: ----- I
3. WIND EXPOSURE: ----- E
4. BUILDING TYPE: ----- V E
5. ENCLOSURE ----- +/-, INCLUDED
CLASSIFICATION INTERNAL IN NOTE #6
PRESSURE COEFFICIENT:
6. COMPONENT / CLADDING ----- SEE PLAN
DESIGN WIND PRESSURE:

+	XXX	DESIGN WIND PRESSURE IAW FLA
-	XXX	RESIDENTIAL CODE, SECTION R30

NOTE: DESIGN PRESSURES BASED ON
BASIC WIND SPEED AND NOT ULTIMATE
WIND SPEED.

PROVIDE RECESS HOT & COLD WATER
WITH DRAIN @ WASHER SPACE.

2. VENT DRYER THRU ROOF.
3. PROVIDE COLD WATER LINE FOR ICE MAKER LINE @ REF. SPACE.
4. DO NOT SCALE PRINTS CONSTRUCTION TO BE FROM CALCULATED DIMENSIONS ONLY. ANY DISCREPANCIES OR ERRORS TO BE REPORTED PROMPTLY TO SUPERVISOR FOR CLARIFICATION.
5. MECHANICAL EQUIPMENT LOCATION TO BE DETERMINED BY COMMUNITY STANDARDS AND APPLICABLE COUNTY CODES.

6.  DENOTES CONC. BLOCK
WALL HGT. @ 12'-0" A.F.F.

-  DENOTES CONC. BLOCK
WALL HGT. @ 10'-0" A.F.F.

1. REFER TO TYPICAL DETAIL SHEET FOR EXTERIOR WALL FINISH SPECIFICATIONS

3. REFER TO DETAIL SHEETS FOR FLASHING REQUIREMENTS AT ALL WOOD TO MASONRY INTERFACES

3. ANCHOR THE CONDENSER UNIT TO SLAB
PER CODE: M 1307.1 - M1307.2

- Ø. ALL INTER. FIRST FLOOR CEILINGS AT
12'-0" UNLESS NOTED OTHERWISE.

- ALL INTER. SECOND FLOOR CEILINGS AT
9'-0" UNLESS NOTED OTHERWISE.

NOTE: 1. DOOR FROM HOUSE TO GARAGE MUST BE SOLID WOOD DOOR NO LESS THAN 1 3/8" IN THICKNESS, SOLID OR HONEYCOMB CORE STEEL DOORS NOT LESS THAN 1 3/8" THICK, OR 20MIN. FIRE RATED IAW R302.5.1

NOTE: TEMPERED GLAZING IS REQUIRED AT ALL HAZARDOUS LOCATIONS AS DEFINED IN FBC R308.4

PER FBC R301- TABLE R301.5

GUARDRAILS & HANDRAILS	CONC. LOAD	200 LBS
GUARDRAIL IN - FILL COMPONENTS	CONC. LOAD	50 LBS

STAIRS	CONC. LOAD	300 LBS
PER FBC R312- R312.1.2 & R312.1.3 & R311.7.8.1		

RAILS HEIGHT	
--------------	--

HANDRAIL HEIGHT	34" MIN. TO 38" MAX.
GUARDRAIL OPENING LIMITATIONS	4 IN. DIAMETER MAX.


NOTE: HANDRAIL CONTINUITY PER R311.7.2 -
HANDRAILS FOR STAIRS SHALL BE CONTINUOUS
FOR FULL LENGTH OF THE FLIGHT, FROM A POINT
DIRECTLY ABOVE THE TOP RISER OF THE FLIGHT TO A
POINT DIRECTLY ABOVE THE LOWEST RISER OF THE
FLIGHT. HANDRAILS SHALL BE RETURNED TO A
TERMINATE IN NEEL POST OR SAFETY TERMINALS.
HANDRAILS ADJACENT TO A WALL SHALL HAVE A SPACE
OF NO LESS THAN 1 1/2" (38MM) BETWEEN THE WALL AND
THE HANDRAIL.

NOTE:

- ALL EMERGENCY ESCAPE AND RESCUE OPENINGS SHALL HAVE THE BOTTOM OF THE CLEAR OPENING NOT MORE THAN 44" MIN. AFF. - R310.2 - FBCR (2023)
- IN DWELLING UNITS, WHERE THE BOTTOM OF THE CLEAR OPENING OF AN OPERABLE WINDOW OPENING IS LOCATED LESS THAN 24" ABOVE FINISH FLOOR AND GREATER THAN 12" FINISHED GRADE MUST COMPLY WITH FBCR 312.2

EERO- R310.2.1- FBCR2023

SH26	NET CLEAR OPNG. HEIGHT 31 1/8" X NET CLEAR OPNG. WIDTH 33 1/4" = 7.19 SQFT	NET CLEAR OPENING OF NOT LESS THAN 5.7 SQFT MIN. NET CLEAR OPNG. HEIGHT DIMENSION SHALL BE 24". THE MIN. NET CLEAR OPNG. WIDTH DIMENSION SHALL BE 20". MIN. NET CLEAR OPNG. FOR GRADE-FLOOR EMERGENCY ESCAPE AND RESCUE OPNG. SHALL BE - 5 SQFT
SH26	72" H. X 37 3/4" W. WDW SIZE	

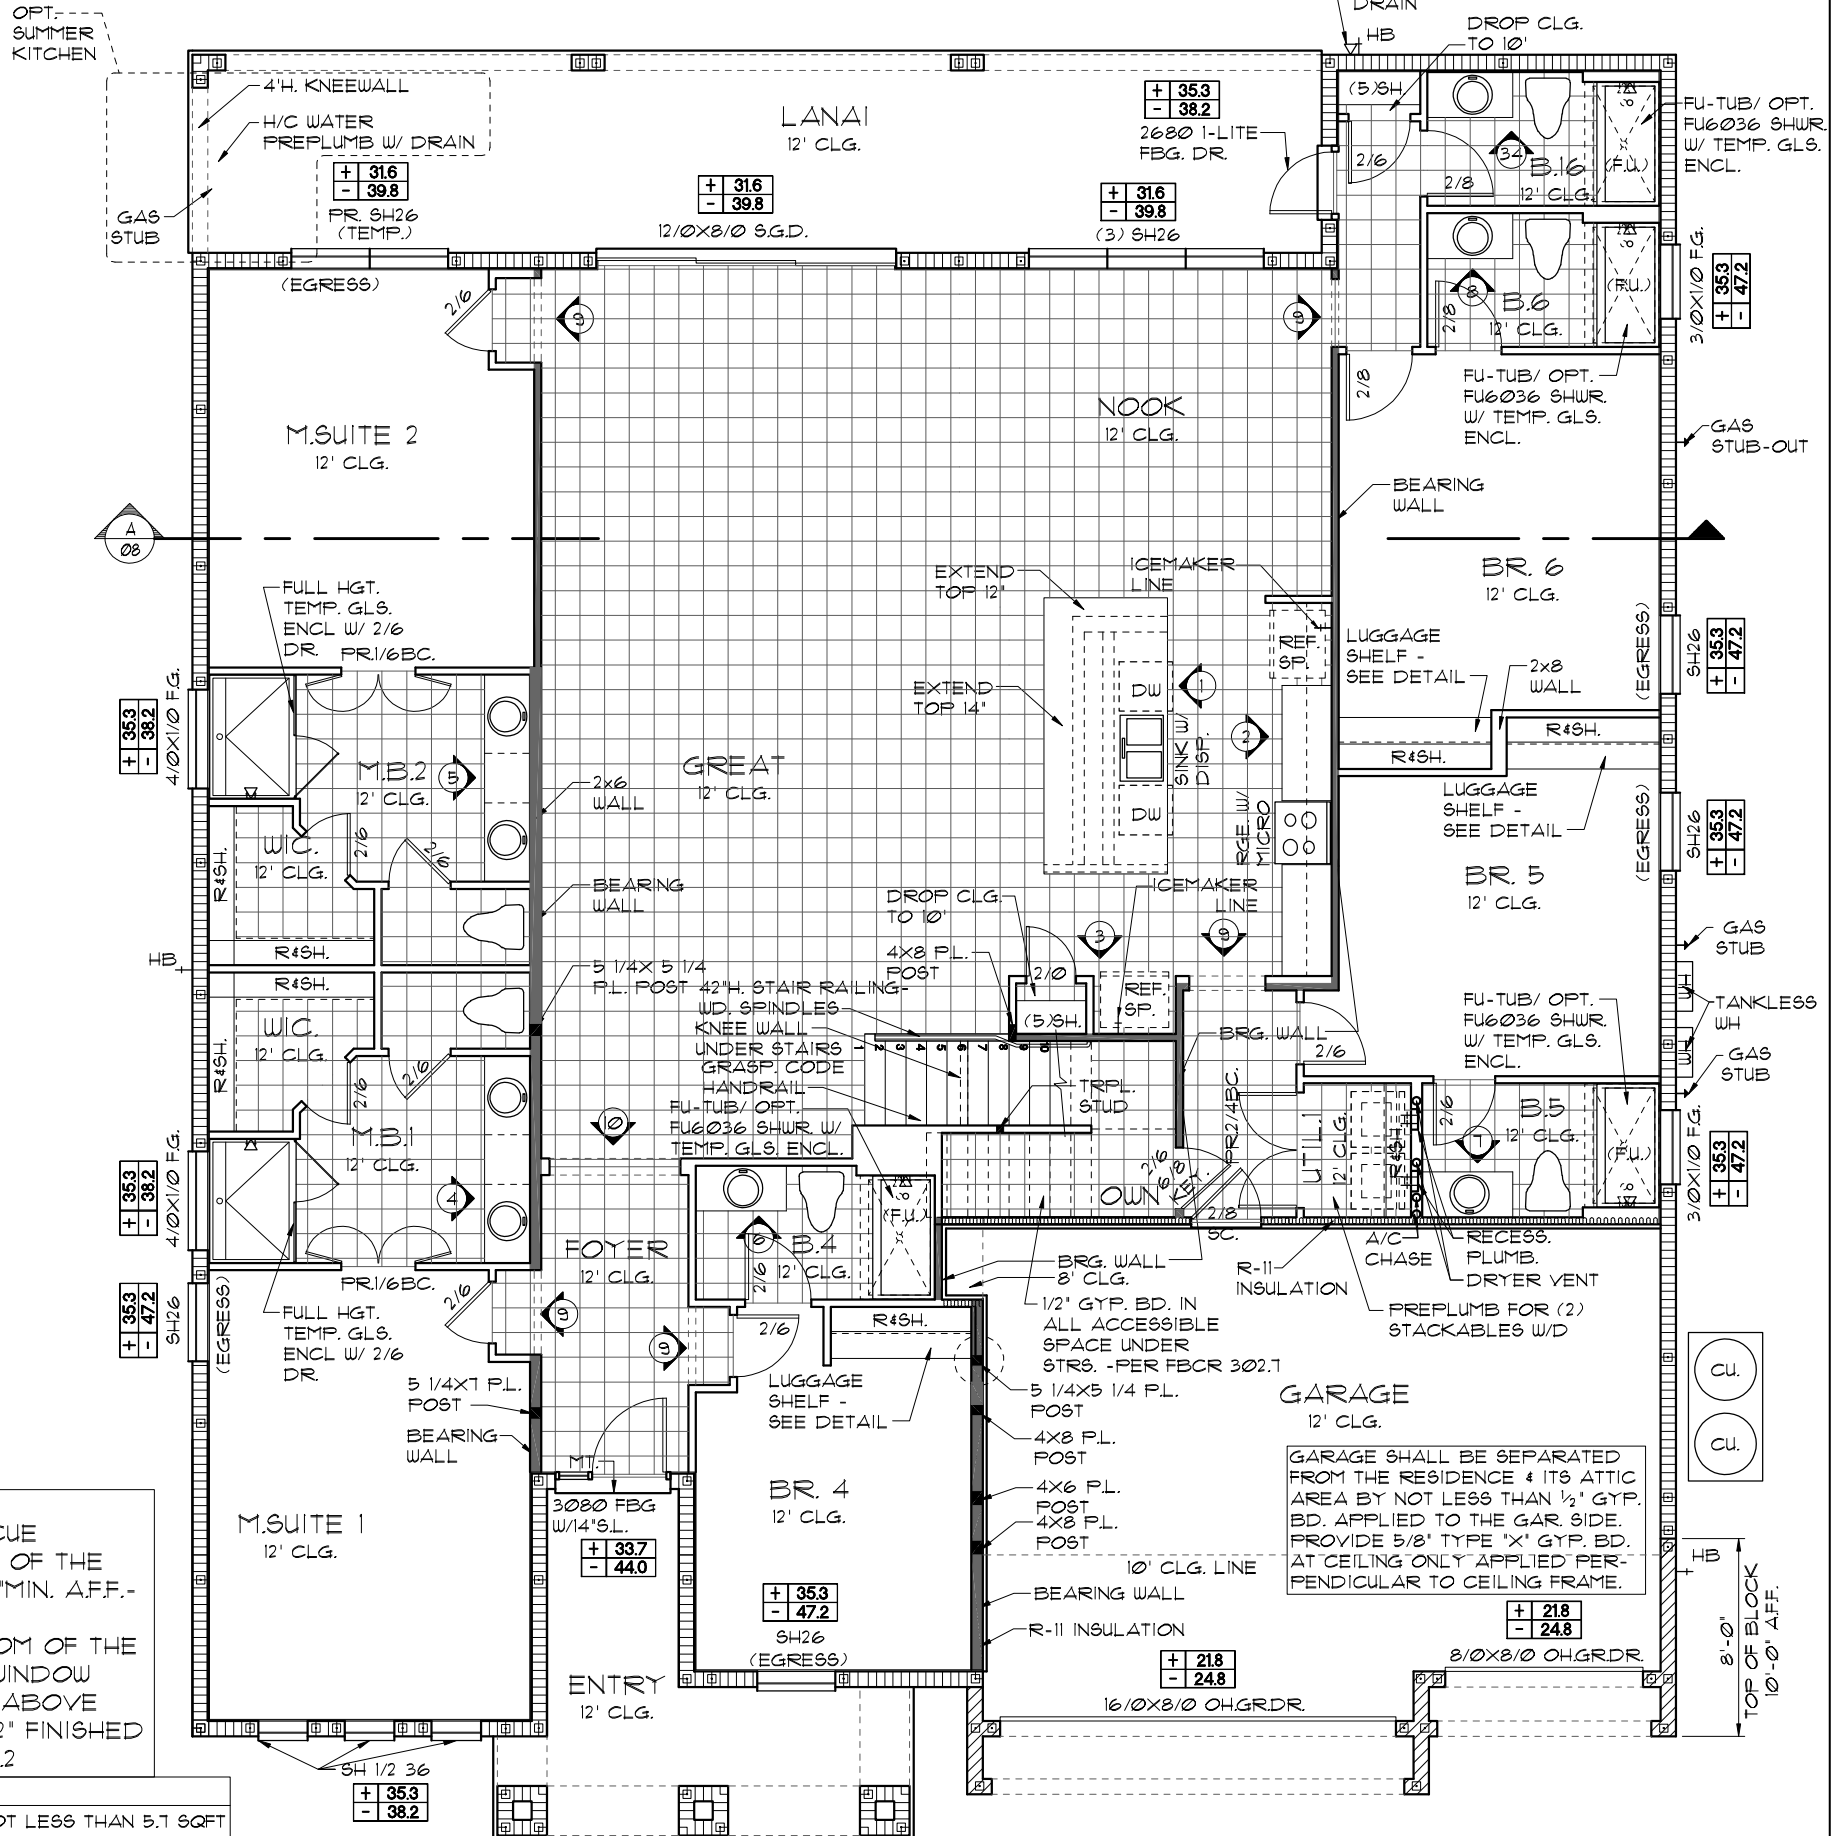

FLOOR PLAN W/ NOTES "D"

$1/8'' = 1' - 0''$ (11X17) $1/4'' = 1' - 0''$ (22X34)

NOTE: SEE COLOR SHEET FOR FLOORING & INTERIOR DOOR HEIGHT REQUIREMENTS

LOT: 0000, PARADISO GRANDE

DATE 04-09-2015
SCALE AS NOTED
DRAWN RDO
JOB 6374
SHEET
03D.0
OF SHEETS

WATERFALL

PARADISO GRANDE

FLOOR PLAN W/ NOTES

Park Square HOMES

A DIVISION OF PARK SQUARE
ENTERPRISES, INC.
5200 Vineland Road, Suite 200
Orlando, Florida 32811
Phone: (407) 529 - 3000

TEG
THOMPSON ENGINEERING GROUP, INC.
4401 Vineland Road Suite A6 Orlando, FL 32811
Ph: (407) 734-1450
Fax: (407) 734-1790
www.tegll.com

REVISIONS	


NOTE : THESE PLANS ONLY
HAVE 1 POWDER BATH
LABELED PDR. #2

WET BAR OPT.
1/8"=1'-0" (11X17) 1/4"=1'-0" (22X34)

- GENERAL NOTES
1. CONTRACTOR TO VERIFY ALL DIMENSIONS ON JOB SITE.
 2. DO NOT SCALE PRINTS! CONSTRUCTION TO BE FROM CALCULATED DIMENSIONS ONLY. ANY DISCREPANCIES OR ERRORS TO BE REPORTED PROMPTLY TO SUPERVISOR FOR CLARIFICATION.
 3. ALL INTERIOR FRAME WALL DIMENSIONS TO BE 3/2" UNLESS NOTED OTHERWISE.
 4. ALL EXTERIOR BLOCK WALL DIMENSIONS TO BE 1 1/2" UNLESS NOTED OTHERWISE.
 5. ALL INTERIOR CEILINGS AT **9'-0"** UNLESS NOTED OTHERWISE.
 6. MECHANICAL EQUIPMENT LOCATIONS WILL BE DETERMINED BY COMMUNITY AND COUNTY CODES.

UPPER FLOOR PLAN W/
DIMENSIONS "D"

1/8"=1'-0" (11X17) 1/4"=1'-0" (22X34)

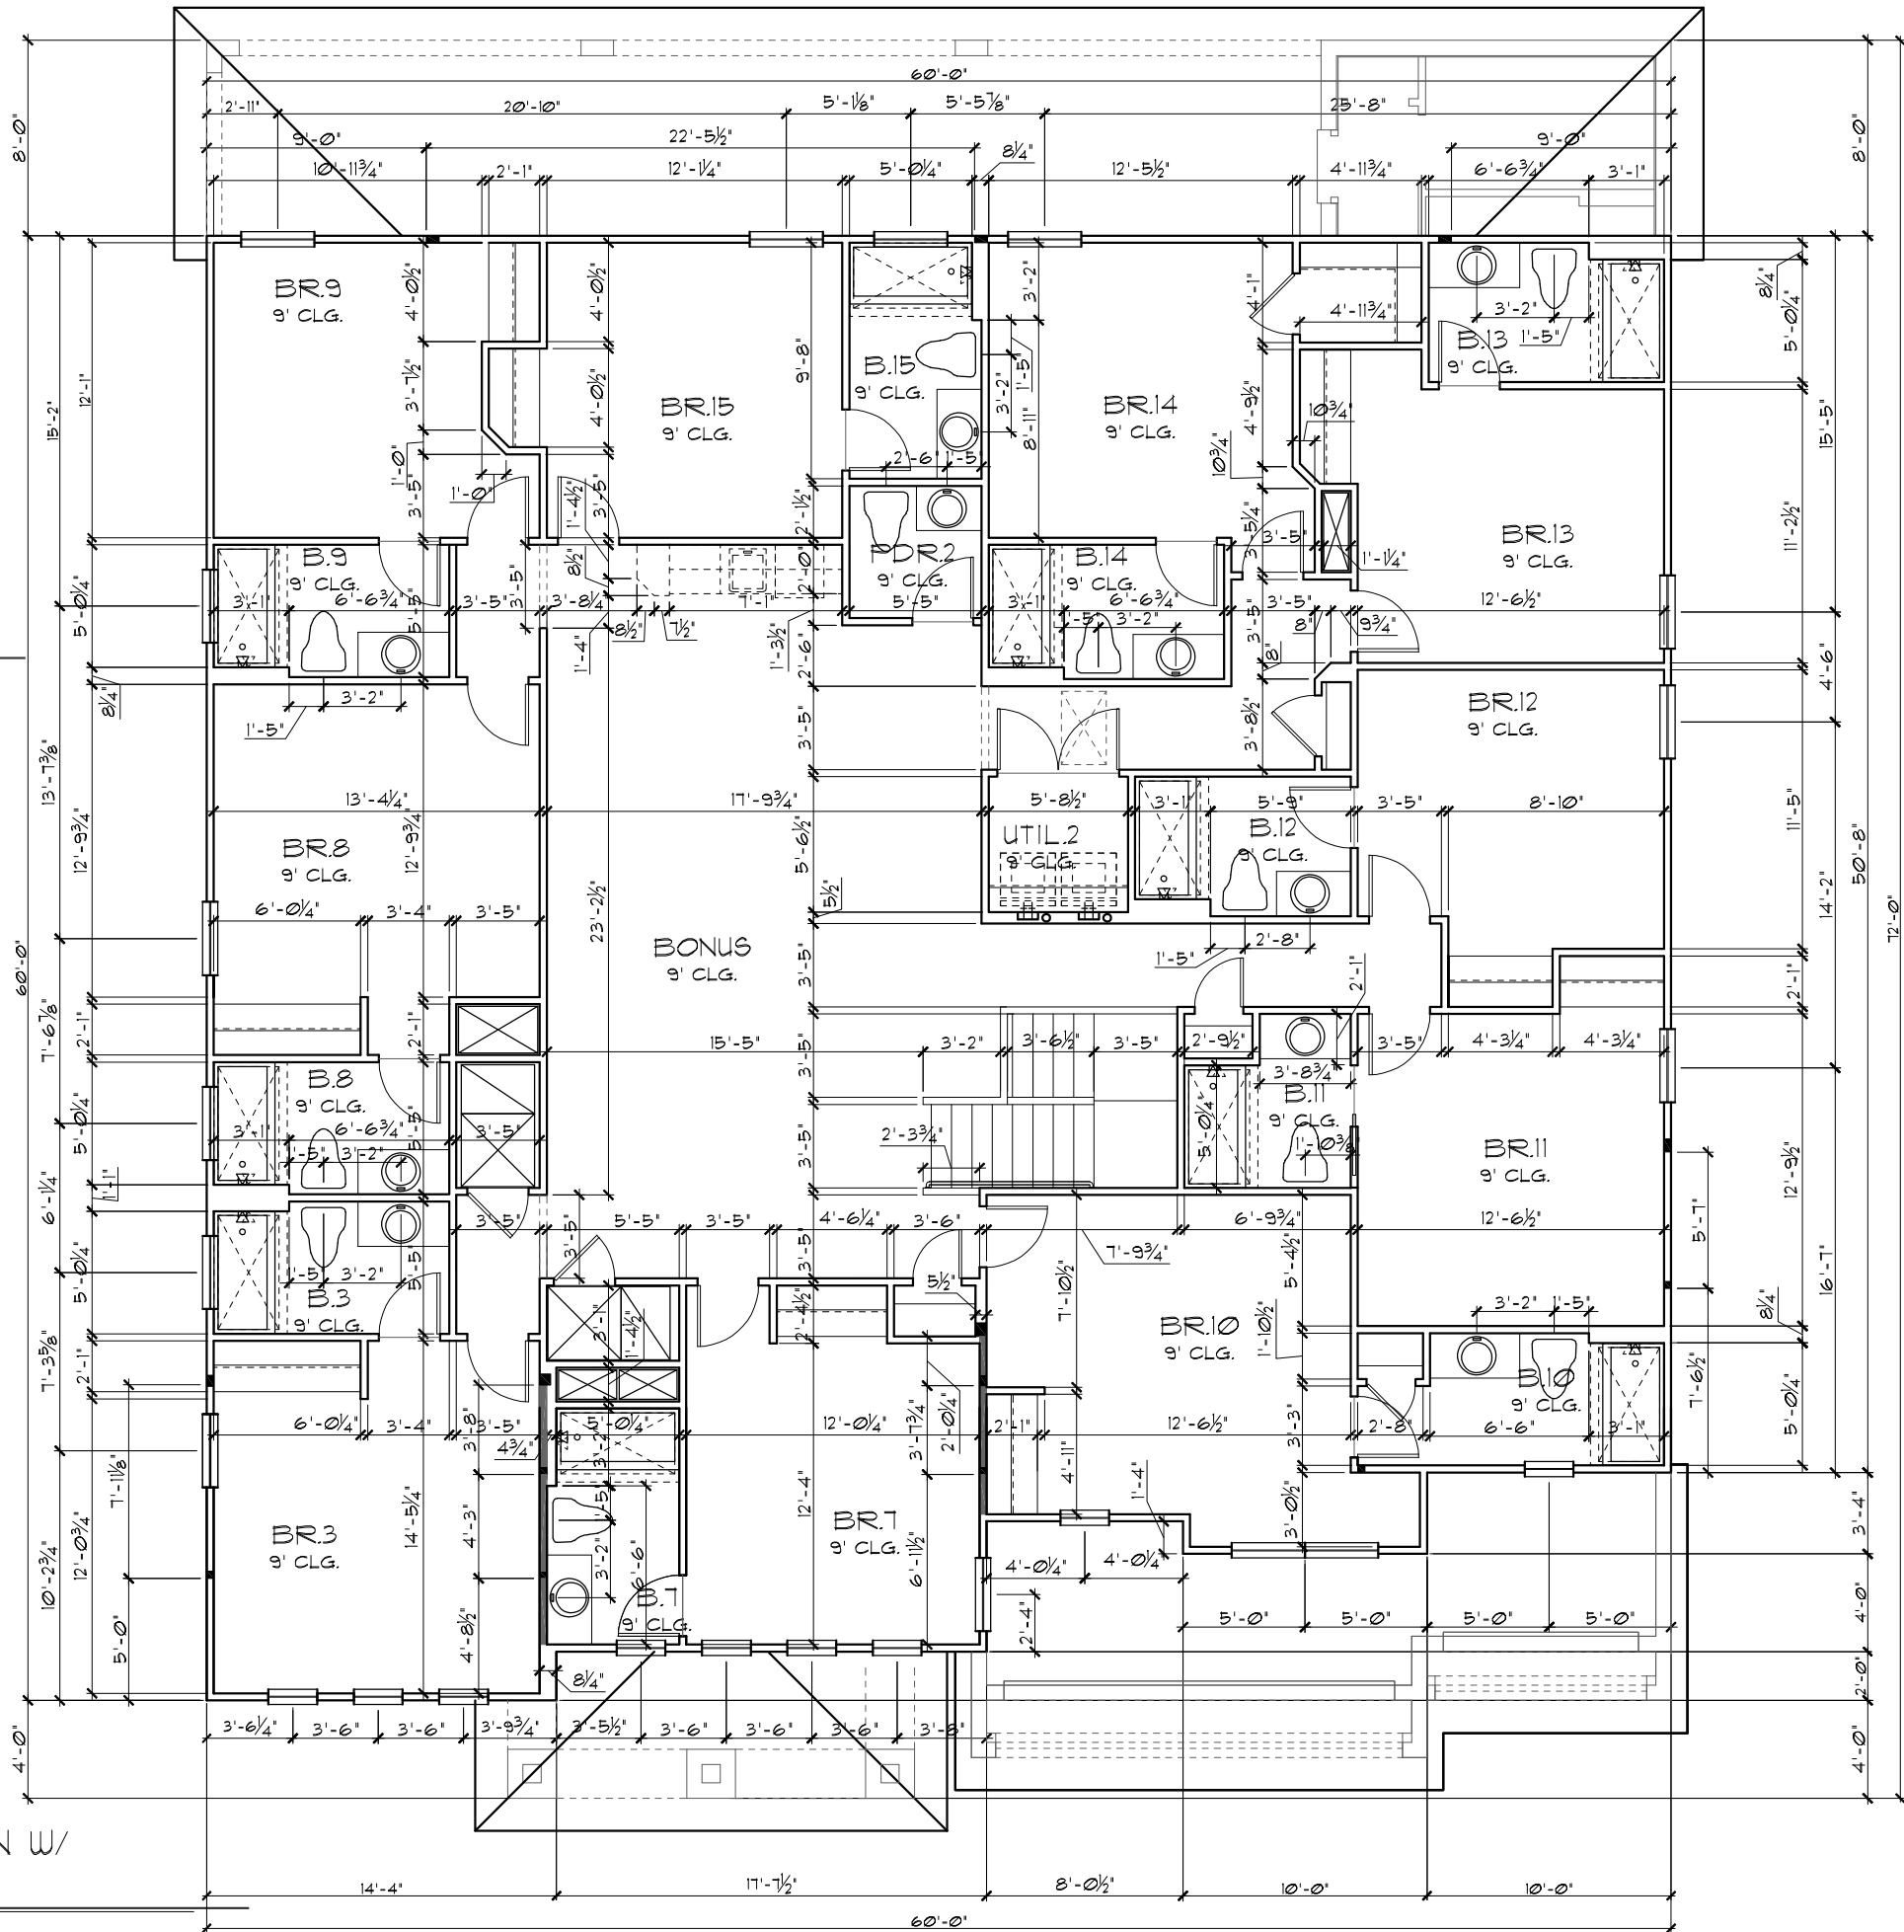

THIS STRUCTURE IS DESIGNED TO WITHSTAND 140 MPH WINDS PER THE 8th EDITION, 2023 OF THE FLORIDA BUILDING CODE RESIDENTIAL AND IS CERTIFIED AS SUCH

LOT: 0000, PARADISO GRANDE

PARADISO GRANDE

© COPYRIGHT 2015 Park Square Homes hereby reserves its common law copyrights and other copyrights in these plans, ideas, and design. These plans, ideas, and designs are not to be copied or changed in any manner or form whatsoever, nor are they to be assigned to any third party without first obtaining the express written permission from Park Square Homes.

REVISIONS	BY

ITEG

HOMESON ENGINEERING GROUP, INC.

10000 W. US Highway 1, Suite 200
Orlando, Florida 32817
Tel: (407) 734-1400
Fax: (407) 734-1700
www.iteg.com

A DIVISION OF PARK SQUARE ENTERPRISES, INC.

5200 Vineland Road, Suite 200
Orlando, Florida 32817
Phone: (407) 529-3000

UPPER FLOOR PLAN W/
DIMENSIONS

WATERFALL
PARADISO GRANDE

6374

DATE 04-09-21

SCALE AS NOTED

DRAWN RDC

JOB 6374

SHEET 04D.0


OF SHEETS



WET BAR OPT.

1/8"=1'-0" (11x17) 1/4"=1'-0" (22x34)

- UPPER FLOOR PLAN W/
DIMENSIONS "E"

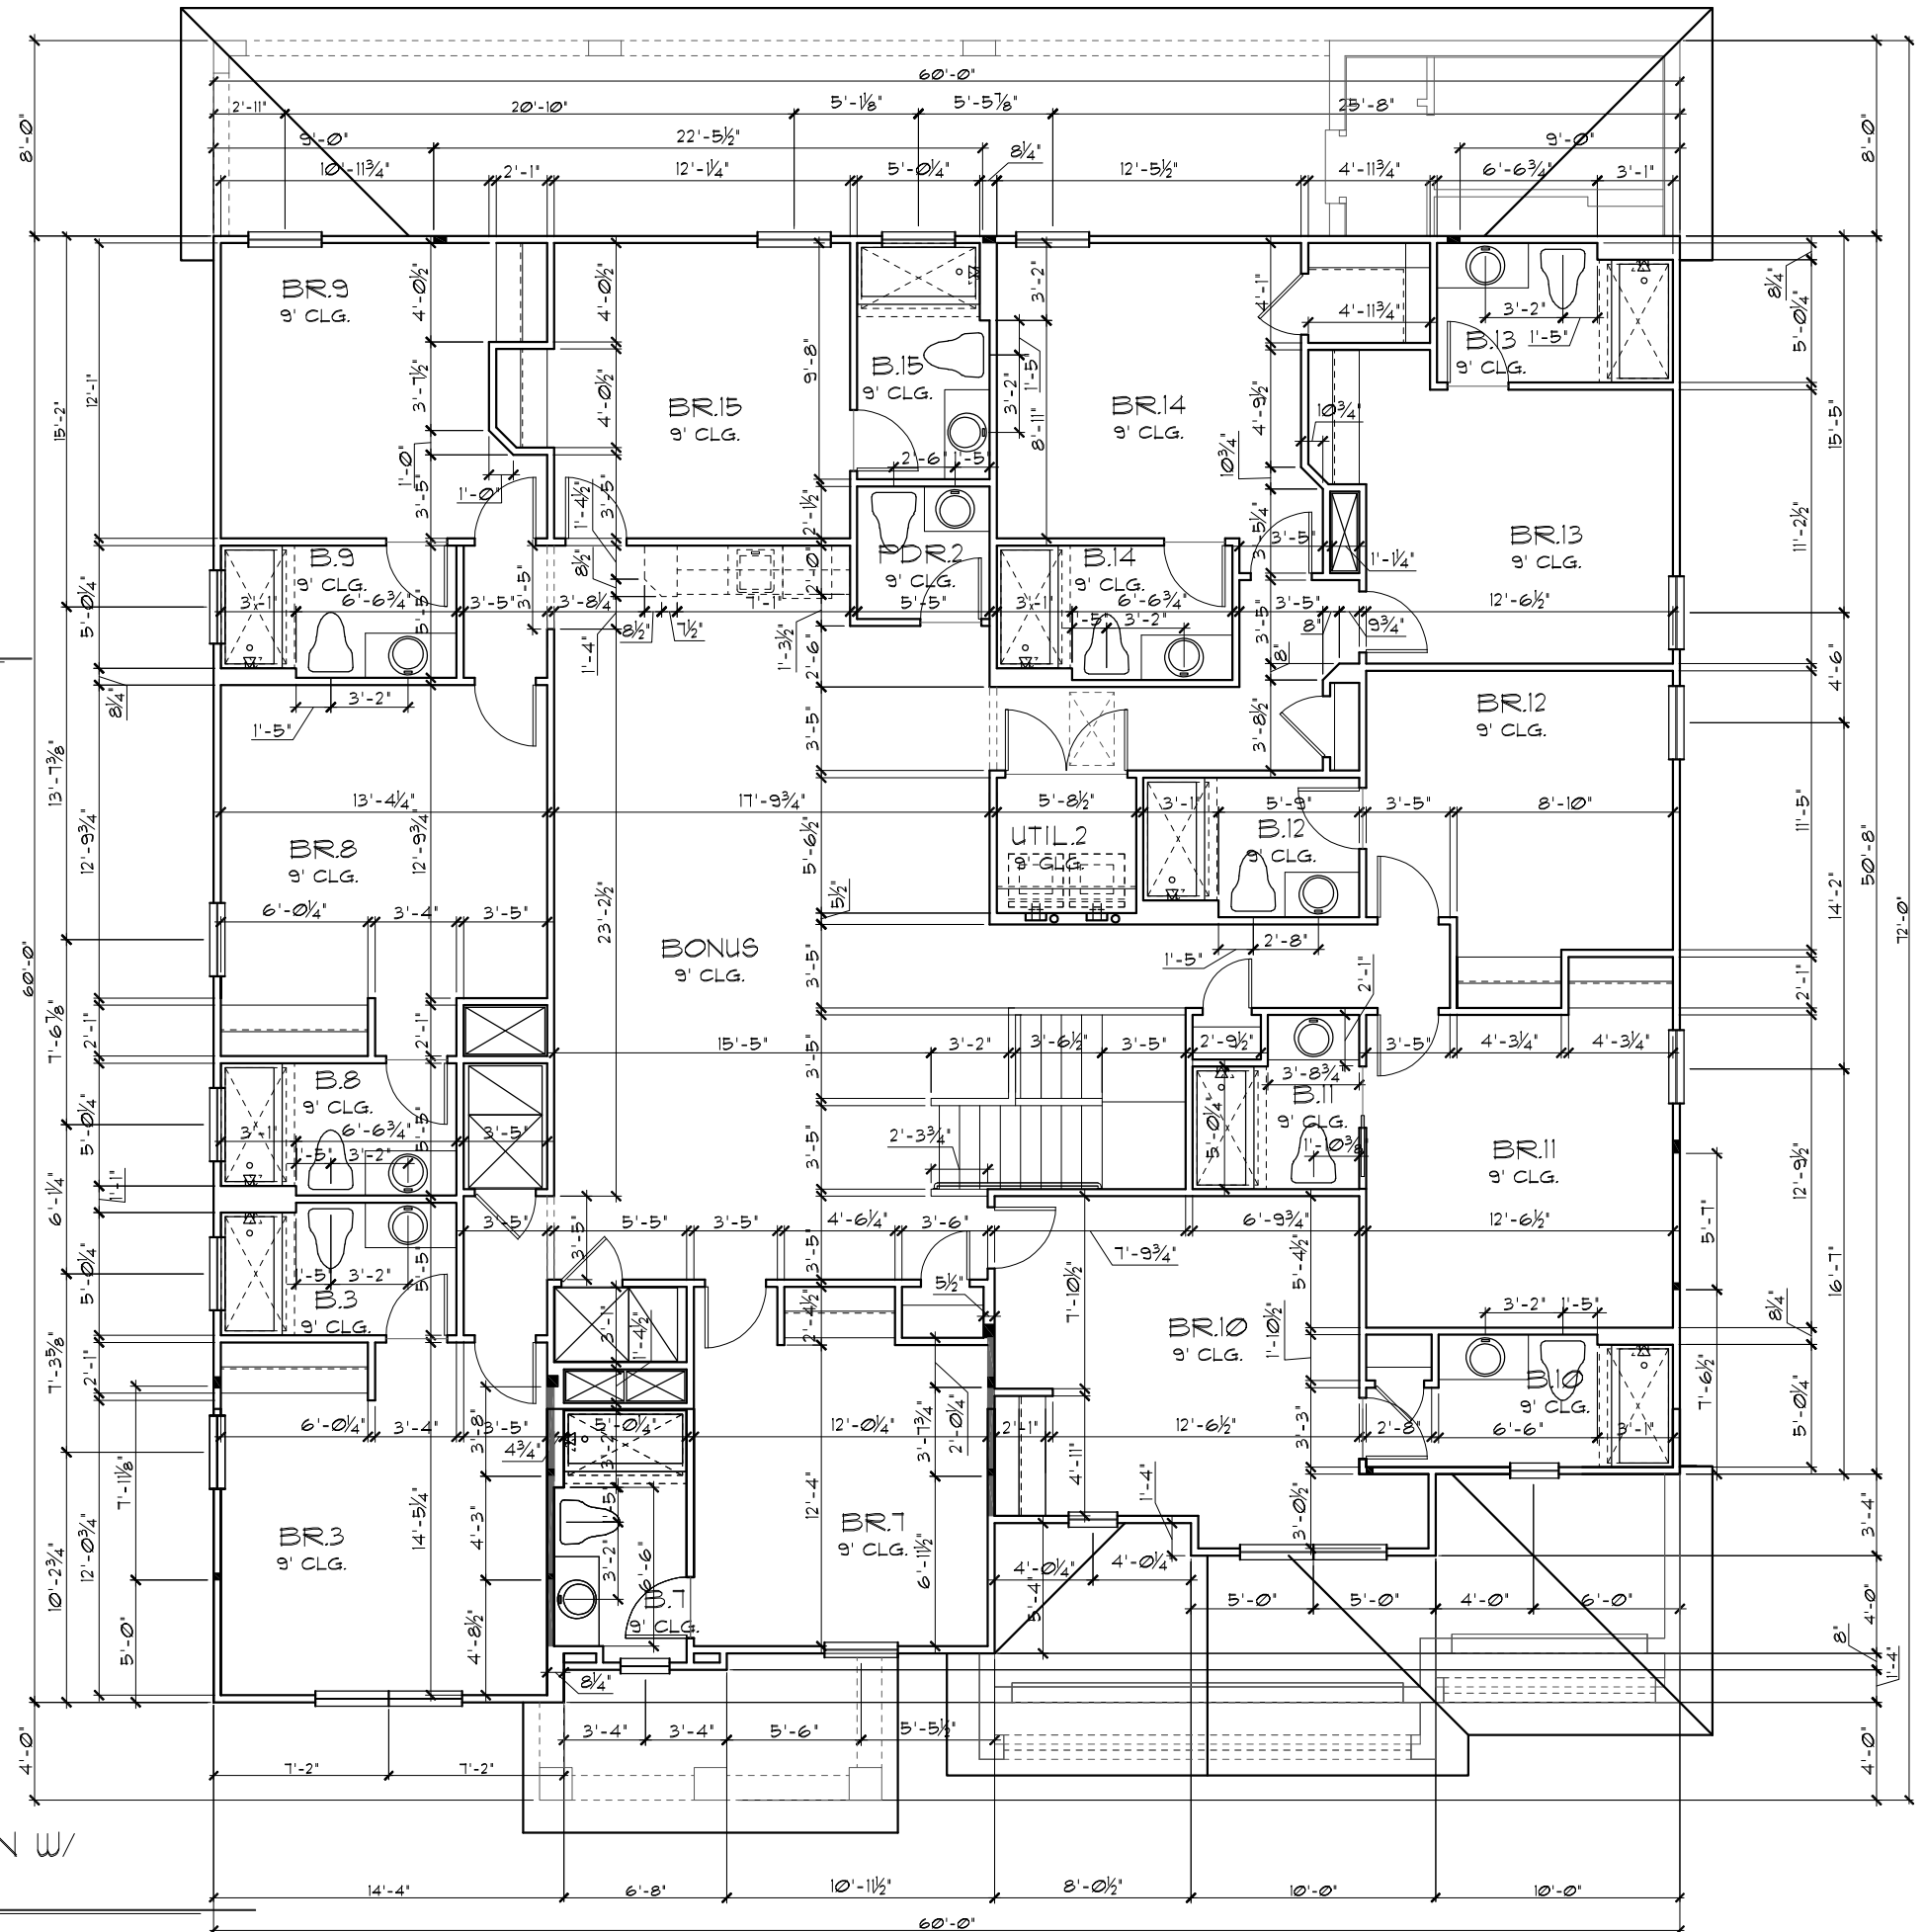

LOT: 0000, PARADISO GRANDE

PARADISO GRANDE

© COPYRIGHT 2015 Park Square Homes hereby reserves its common law copyrights and other copyrights in these plans, ideas, and design. These plans, ideas and designs are not to be copied or changed in any manner or form whatsoever, nor are they to be assigned to any third party without first obtaining the express written permission from Park Square Homes.

REVISIONS	B
TEG	

THOMPSON ENGINEERING GROUP, INC.
 4401 Vineland Road Suite A6 Orlando, FL 32811
 PH: (407) 734-1450
 Fax: (407) 734-1780
www.tegfl.com

A DIVISION OF PARK SQUARE
ENTERPRISES, INC.
5200 Vineland Road, Suite 200
Orlando, Florida 32811
Phone: (407) 529 - 3000

Park Square HOMES

UPPER FLOOR PLAN W/ DIMENSIONS

WATERFALL

PARADISO GRANDE

6374

DATE 04-09-

SCALE AS NOTE

DRAWN RD

JOB 63


SHEET
04E.C
OF SHEET

LOAD INFORMATION			
PER 8TH EDITION, 2023 FLORIDA BUILDING RESIDENTIAL CODE			
<u>DEAD LOADS</u>			
FLOOR: STRUCTURE	-----	1 PSF	
CEILINGS	-----	3 PSF	
MECH/ELEC	-----	5 PSF	
PARTITIONS	-----	5 PSF	
TOTAL	-----	20 PSF	
ROOF: SHEATHING	-----	5 PSF	
STRUCTURE	-----	1 PSF	
CEILINGS	-----	3 PSF	
MECH/ELEC	-----	5 PSF	
TOTAL	-----	20 PSF	
<u>FLOOR LIVE LOADS</u>			
RESIDENTIAL FLOOR:	-----	40 PSF	
UNINHABITABLE ATTIC WITHOUT STORAGE:	-----	10 PSF	
UNINHABITABLE ATTIC W/LIMITED STORAGE:	-----	20 PSF	
ROOMS OTHER THAN SLEEPING ROOM:	-----	40 PSF	
SLEEPING ROOM:	-----	30 PSF	
STAIR LIVE LOAD:	-----	40 PSF	
BALCONIES:	-----	40 PSF	
PASSANGER VEHICLE GARAGE:	---	50 PSF	
<u>ROOF LIVE LOADS</u>			
MINIMUM ROOF LIVE LOAD (PSF) TRIBUTARY LOADED AREA (SQ. FT.) FOR ANY STRUCTURAL MEMBER			
ROOF SLOPE	0-200	201-600	OVER 600
0:12 < 4:12	20	16	12
≥ 4:12 < 12:12	16	14	12
≥ 12:12	12	12	12

WIND INFORMATION	
PER 8TH EDITION, 2023 FLORIDA BUILDING RESIDENTIAL CODE	
1. BASIC WIND SPEED:	-----140 MPH
2. RISK CATEGORY	----- II
3. WIND EXPOSURE:	----- B
4. BUILDING TYPE:	----- V B
5. ENCLOSURE CLASSIFICATION --	+/- .18, INCLUDED INTERNAL PRESSURE IN NOTE #6
6. COMPONENT / CLADDING-----	SEE PLAN DESIGN WIND PRESSURE:
+ .XXX	DESIGN WIND PRESSURE IAW FLA
- .XXX	RESIDENTIAL CODE, SECTION R301
NOTE: DESIGN PRESSURES BASED ON BASIC WIND SPEED AND NOT ULTIMATE WIND SPEED.	

GENERAL NOTES	
1. PROVIDE RECESS HOT & COLD WATER WITH DRAIN @ WASHER SPACE.	
2. VENT DRYER THRU ROOF.	
3. PROVIDE COLD WATER LINE FOR ICE MAKER LINE @ REF. SPACE.	
4. DO NOT SCALE PRINTS! CONSTRUCTION TO BE FROM CALCULATED DIMENSIONS ONLY. ANY DISCREPANCIES OR ERRORS TO BE REPORTED PROMPTLY TO SUPERVISOR FOR CLARIFICATION.	
5. MECHANICAL EQUIPMENT LOCATION TO BE DETERMINED BY COMMUNITY STANDARDS AND APPLICABLE COUNTY CODES.	
6.  DENOTES CONC. BLOCK WALL HGT. @ N/A	
 DENOTES CONC. BLOCK WALL HGT. @ N/A	
7. REFER TO TYPICAL DETAIL SHEET FOR EXTERIOR WALL FINISH SPECIFICATIONS	
8. REFER TO DETAIL SHEETS FOR FLASHING REQUIREMENTS AT ALL WOOD TO MASONRY INTERFACES	
9. ANCHOR THE CONDENSER UNIT TO SLAB PER CODE: M 1307.1 - M1307.2	
10. ALL INTER. FIRST FLOOR CEILINGS AT 12'-0" UNLESS NOTED OTHERWISE.	
ALL INTER. SECOND FLOOR CEILINGS AT 9'-0" UNLESS NOTED OTHERWISE.	


NOTE: 1. DOOR FROM HOUSE TO GARAGE MUST BE SOLID WOOD DOOR NO LESS THAN 1 3/8" IN THICKNESS, SOLID OR HONEYCOMB CORE STEEL DOORS NOT LESS THAN 1 3/8" THICK, OR 20MIN. FIRE RATED IAW R302.5.1	
NOTE: TEMPERED GLAZING IS REQUIRED AT ALL HAZARDOUS LOCATIONS AS DEFINED IN FBC R308.4	
PER FBC R301- TABLE R301.5	
GUARDRAILS & HANDRAILS	CONC. LOAD 200 LBS
GUARDRAIL IN - FILL COMPONENTS	CONC. LOAD 50 LBS
STAIRS	CONC. LOAD 300 LBS
PER FBC R312- R312.12 & R312.13 & R311.1.8.1	
GUARDRAILS HEIGHT	36" MIN.
HANDRAIL HEIGHT	34" MIN. TO 38" MAX.
GUARDRAIL OPENING LIMITATIONS	4" IN DIAMETER MAX.
NOTE: HANDRAIL CONTINUITY PER R311.1.8.2- HANDRAILS FOR STAIRS SHALL BE CONTINUOUS FOR FULL LENGTH OF THE FLIGHT, FROM A POINT DIRECTLY ABOVE THE TOP RISER OF THE FLIGHT TO A POINT DIRECTLY ABOVE THE LOWEST RISER OF THE FLIGHT. HANDRAIL ENDS SHALL BE RETURNED OR SHALL TERMINATE IN NEEL POST OR SAFETY TERMINALS. HANDRAILS ADJACENT TO A WALL SHALL HAVE A SPACE OF NO LESS THAN 1 1/2" (38MM) BETWEEN THE WALL AND THE HANDRAIL.	

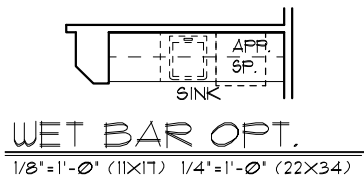

NOTE : THESE PLANS ONLY HAVE 1 POWDER BATH LABELED PDR. #2

NOTE:	
• ALL EMERGENCY ESCAPE AND RESCUE OPENINGS SHALL HAVE THE BOTTOM OF THE CLEAR OPENING NOT MORE THAN 44" MIN. AFF.- R3102 - FBCR (2023)	
• IN DWELLING UNITS, WHERE THE BOTTOM OF THE CLEAR OPENING OF AN OPERABLE WINDOW OPENING IS LOCATED LESS THAN 24" ABOVE FINISH FLOOR AND GREATER THAN 72" FINISHED GRADE MUST COMPLY WITH FBCR 312.2	

EERO- R310.2.1- FBCR2023		
SH3050	NET CLEAR OPNG. HEIGHT 33 1/2' X NET CLEAR OPNG. WIDTH 30' = 6.915 SQFT	NET CLEAR OPENING OF NOT LESS THAN 5.7 SQFT
SH3050	60 1/8" H. X 35 3/4" W. WDW SIZE	MIN. NET CLEAR OPNG. HEIGHT DIMENSION SHALL BE 24". THE MIN. NET CLEAR OPNG. WIDTH DIMENSION SHALL BE 20". MIN. NET CLEAR OPNG. FOR GRADE-FLOOR EMERGENCY ESCAPE AND RESCUE OPNG. SHALL BE - 5 SQFT

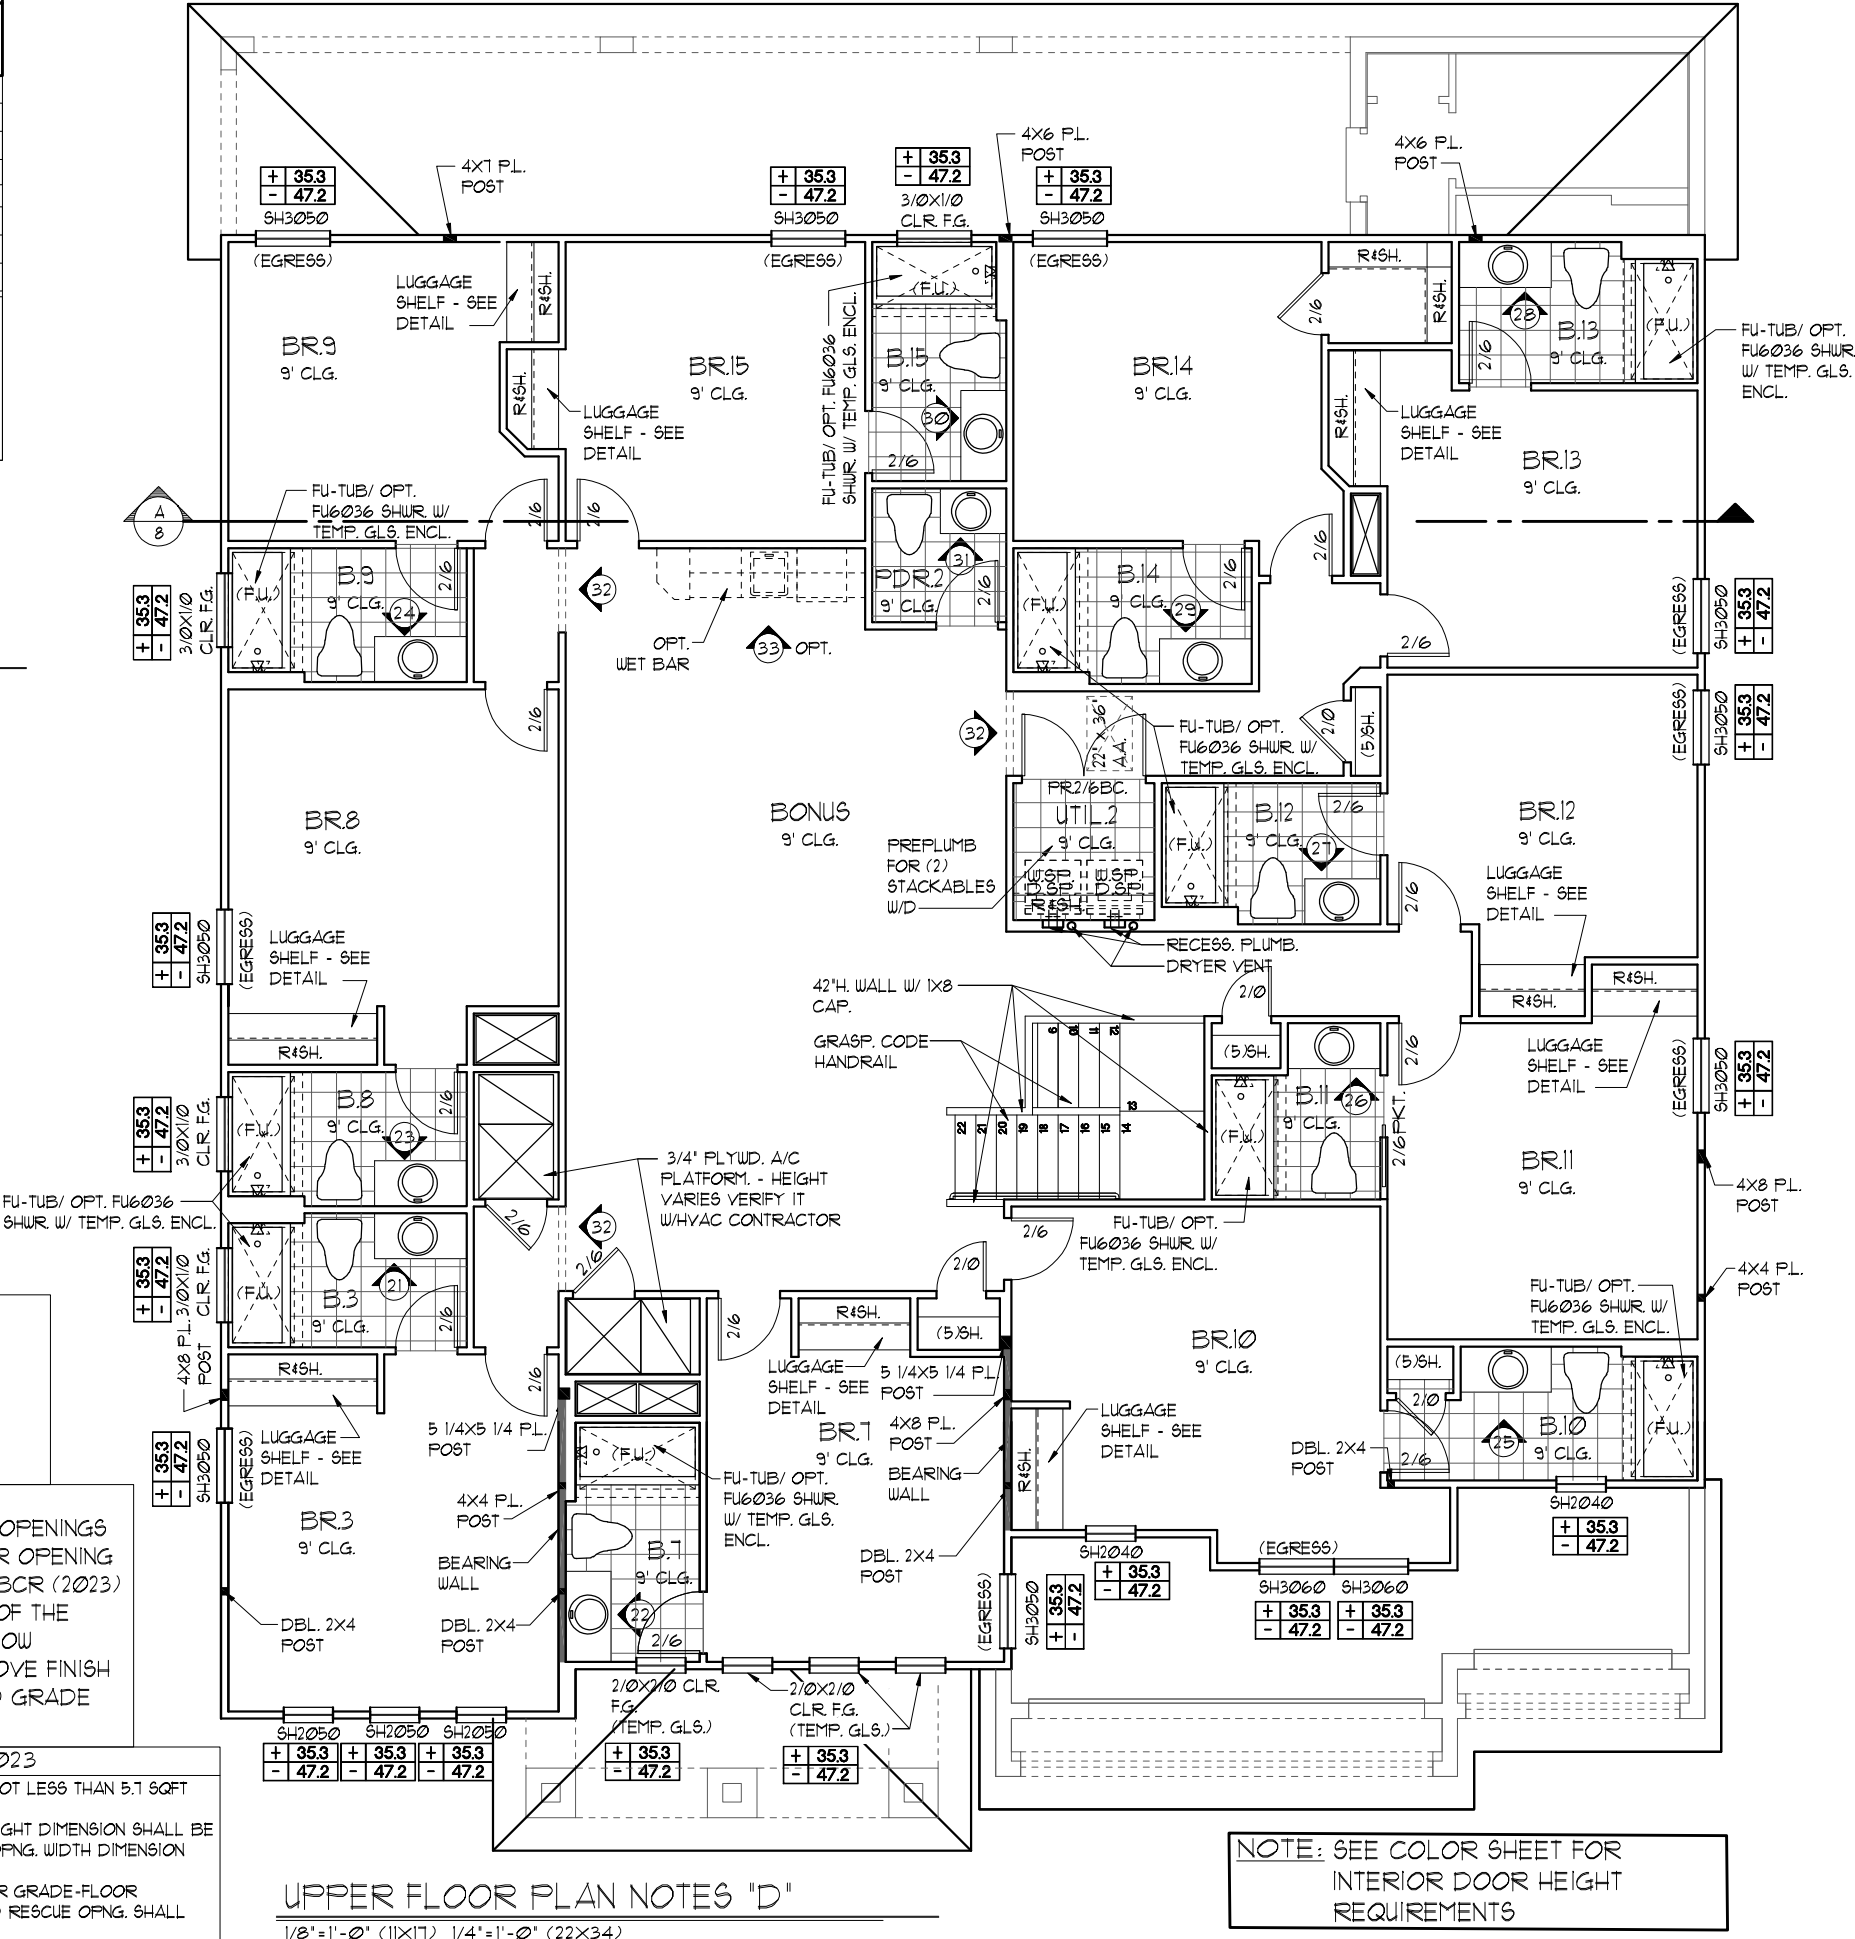

NOTE: SEE COLOR SHEET FOR INTERIOR DOOR HEIGHT REQUIREMENTS

LOT: 0000, PARADISO GRANDE

WATERFALL

6374

DATE 04-09-21

SCALE AS NOTED

DRAWN RDC

JOB 6374

SHEET 05D.0

OF SHEETS

PARADISO GRANDE

REVISIONS

BY

ITEG

HOUGHTON ENGINEERING GROUP, INC.

10000 South 10th Avenue, Suite 200

Orlando, Florida 32811

Phone: (407) 529-3000

www.iteg.com

A DIVISION OF PARK SQUARE ENTERPRISES, INC.

5200 Vineland Road, Suite 200

Orlando, Florida 32811



Phone: (407) 529-3000

FLOOR PLAN W/ NOTES

PARADISO GRANDE

THIS STRUCTURE IS DESIGNED TO WITHSTAND 140 MPH WINDS PER THE 8TH EDITION, 2023 OF THE FLORIDA BUILDING CODE RESIDENTIAL AND IS CERTIFIED AS SUCH

© COPYRIGHT 2015 Park Square Homes hereby reserves its common law copyrights and other copyrights in these plans, ideas, and designs. These plans, ideas, and designs are not to be copied or changed in any manner or form whatsoever, nor are they to be assigned to any third party without first obtaining the express written permission from Park Square Homes.

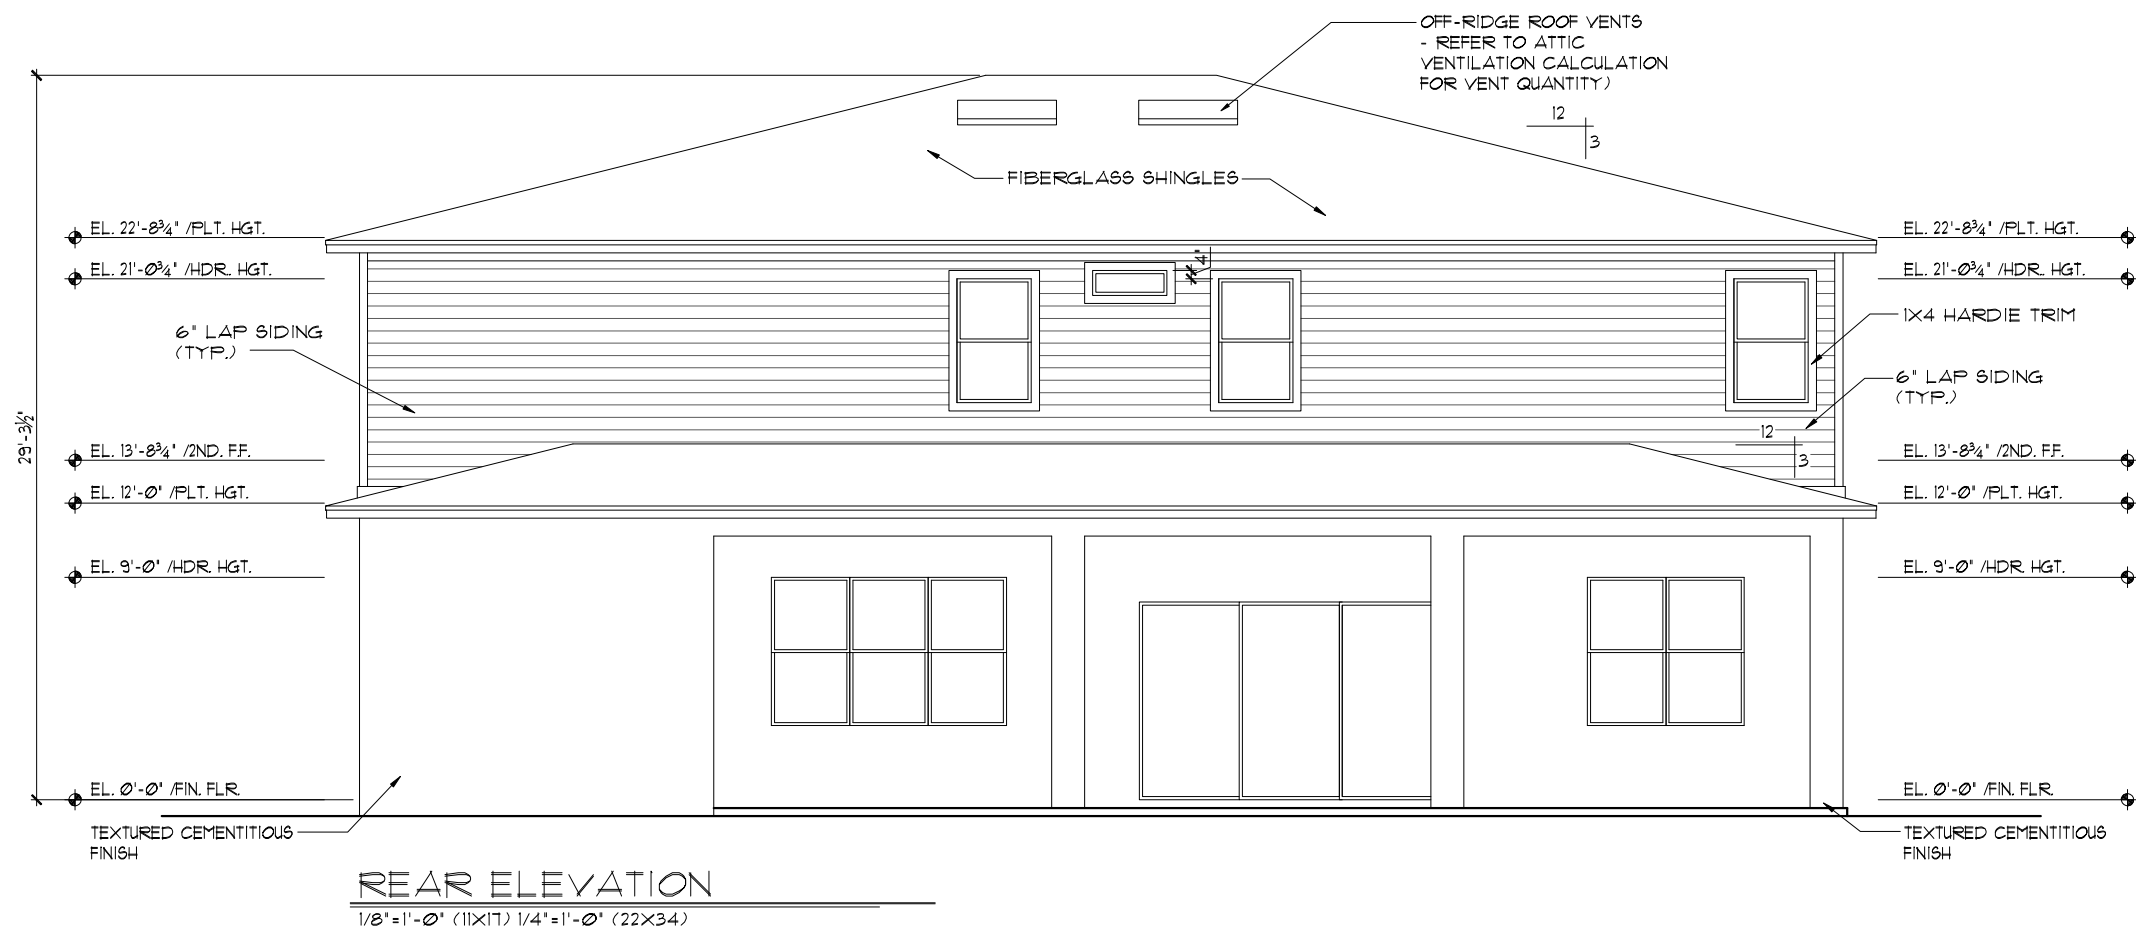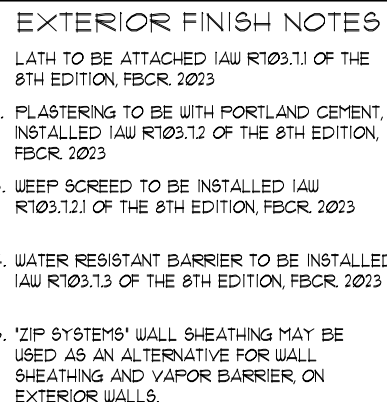

THIS STRUCTURE IS DESIGNED TO WITHSTAND 140 MPH WINDS PER THE 8th EDITION, 2023 OF THE FLORIDA BUILDING CODE RESIDENTIAL AND IS CERTIFIED AS SUCH

PARADISO GRANDE

	REVISIONS	B
	1001 Westland Road Suite A6 Olmsted, FL 32811 Ph. (407) 754-1460 Fax. (407) 754-1780 www.aiteg.com	

A DIVISION OF PARK SQUARE
ENTERPRISES, INC.
5200 Vineland Road, Suite 200
Orlando, Florida 32811
Phone: (407) 529 - 3000

Park Square HOMES

EXTERIOR ELEVATION "A"
FRONT AND REAR

WATERFALL

PARADISO GRANDE

6374

DATE 04-09-

SCALE AS NOTE

DRAWN	RE
-------	----

JOB	63
-----	----

SHEET


06D 0

OF SHEET

- EXTERIOR FINISH NOTES**
1. LATH TO BE ATTACHED IAW R103.1.1 OF THE 8TH EDITION, FBCR 2023
 2. PLASTERING TO BE WITH PORTLAND CEMENT, INSTALLED IAW R103.1.2 OF THE 8TH EDITION, FBCR 2023
 3. WEEP SCREED TO BE INSTALLED IAW R103.1.2.1 OF THE 8TH EDITION, FBCR 2023
 4. WATER RESISTANT BARRIER TO BE INSTALLED IAW R103.1.3 OF THE 8TH EDITION, FBCR 2023
 5. 'ZIP SYSTEMS' WALL SHEATHING MAY BE USED AS AN ALTERNATIVE FOR WALL SHEATHING AND VAPOR BARRIER, ON EXTERIOR WALLS.



FRONT ELEVATION "E"
1/8"=1'-0" (11x17) 1/4"=1'-0" (22x34)

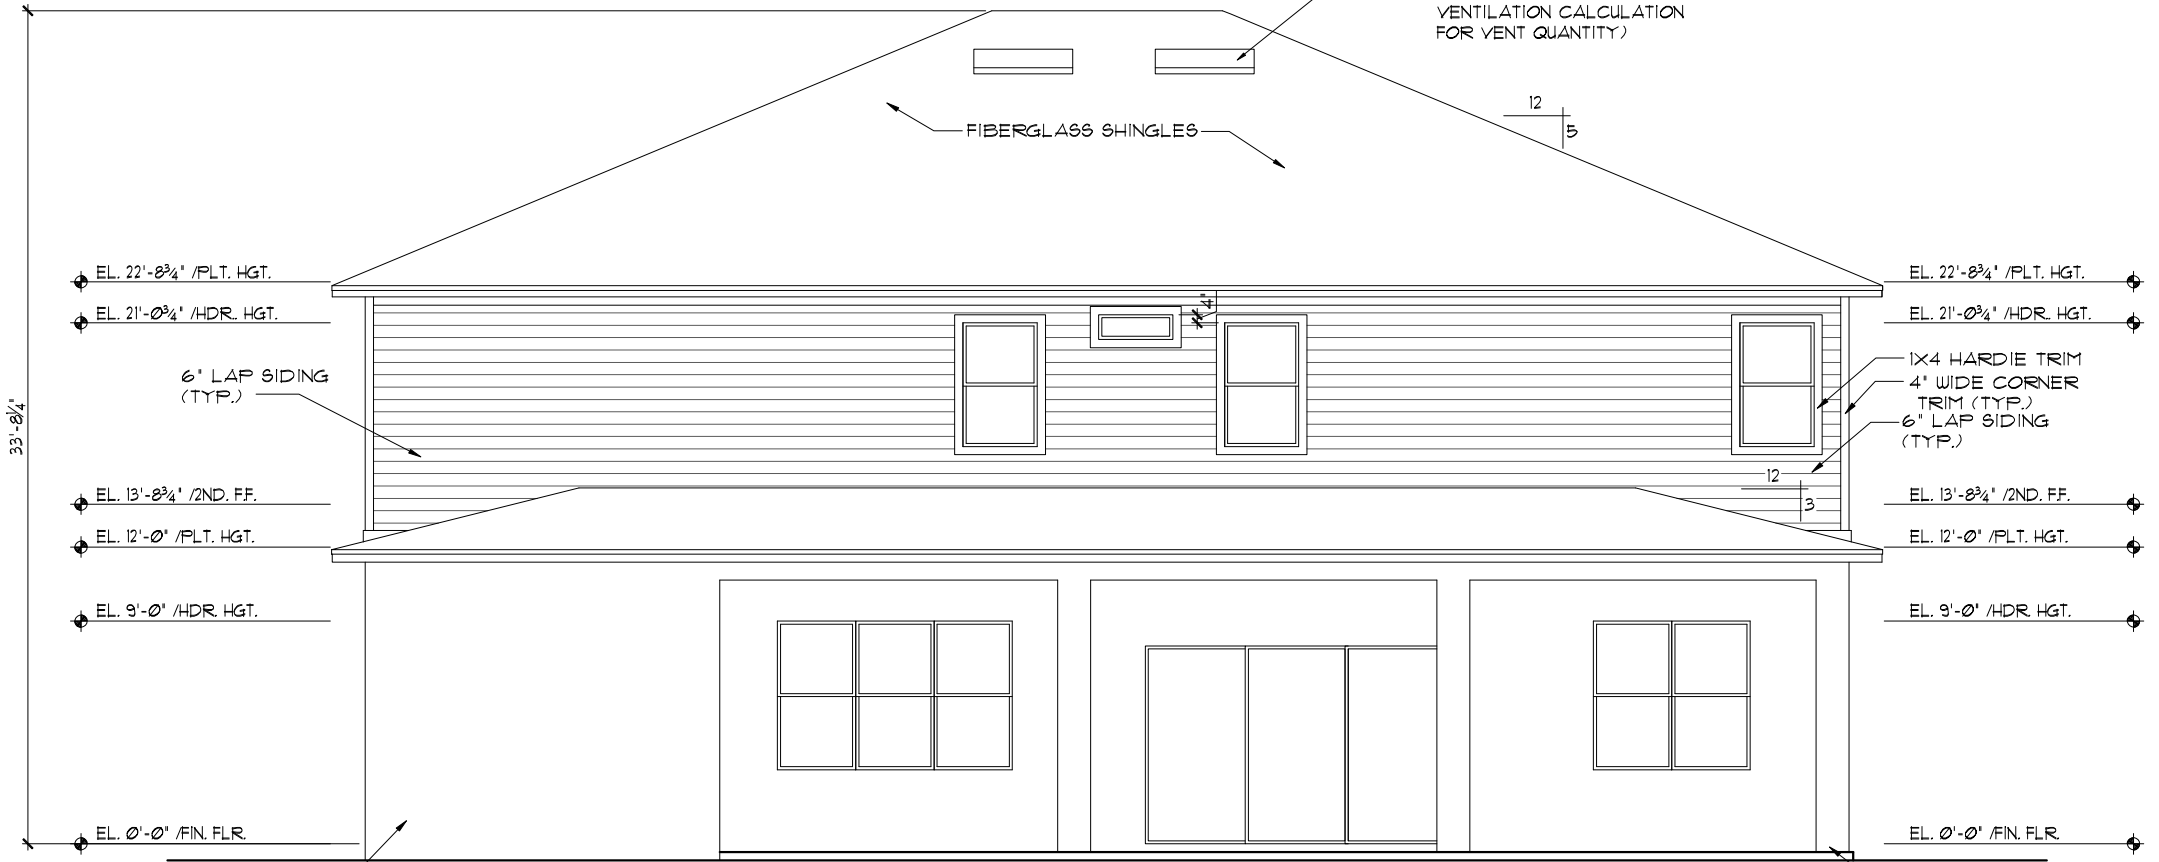

REAR ELEVATION
1/8"=1'-0" (11x17) 1/4"=1'-0" (22x34)


THIS STRUCTURE IS DESIGNED TO WITHSTAND 140 MPH WINDS PER THE 8TH EDITION, 2023 OF THE FLORIDA BUILDING CODE RESIDENTIAL AND IS CERTIFIED AS SUCH

LOT: 0000, PARADISO GRANDE

© COPYRIGHT 2015 Park Square Homes hereby reserves its common law copyrights and other copyrights in these plans, ideas, and design. These plans, ideas, and designs are not to be copied or changed in any manner or form whatsoever, nor are they to be assigned to any third party without first obtaining the express written permission from Park Square Homes.


REVISIONS		BY
ITEG HOLMSON ENGINEERING GROUP, INC. 10000 South Lake Avenue, Suite 100 Orlando, Florida 32817 Tel: (407) 724-1400 Fax: (407) 724-1700 www.iteg.com		
A DIVISION OF PARK SQUARE ENTERPRISES, INC. 5200 Vineland Road, Suite 200 Orlando, Florida 32817 Phone: (407) 529-3000		
Park Square HOMES		
EXTERIOR ELEVATION "A" FRONT AND REAR		
WATERFALL		
PARADISO GRANDE		
6374		
DATE	04-09-21	
SCALE	AS NOTED	
DRAWN	RDC	
JOB	6374	
SHEET	06E.0	
OF	SHEETS	

- EXTERIOR FINISH NOTES
1. LATH TO BE ATTACHED IAW R103.1.1 OF THE 8TH EDITION, FBCR 2023
 2. PLASTERING TO BE WITH PORTLAND CEMENT, INSTALLED IAW R103.1.2 OF THE 8TH EDITION, FBCR 2023
 3. WEEP SCREED TO BE INSTALLED IAW R103.1.2.1 OF THE 8TH EDITION, FBCR 2023
 4. WATER RESISTANT BARRIER TO BE INSTALLED IAW R103.1.3 OF THE 8TH EDITION, FBCR 2023
 5. 'ZIP SYSTEMS' WALL SHEATHING MAY BE USED AS AN ALTERNATIVE FOR WALL SHEATHING AND VAPOR BARRIER, ON EXTERIOR WALLS.

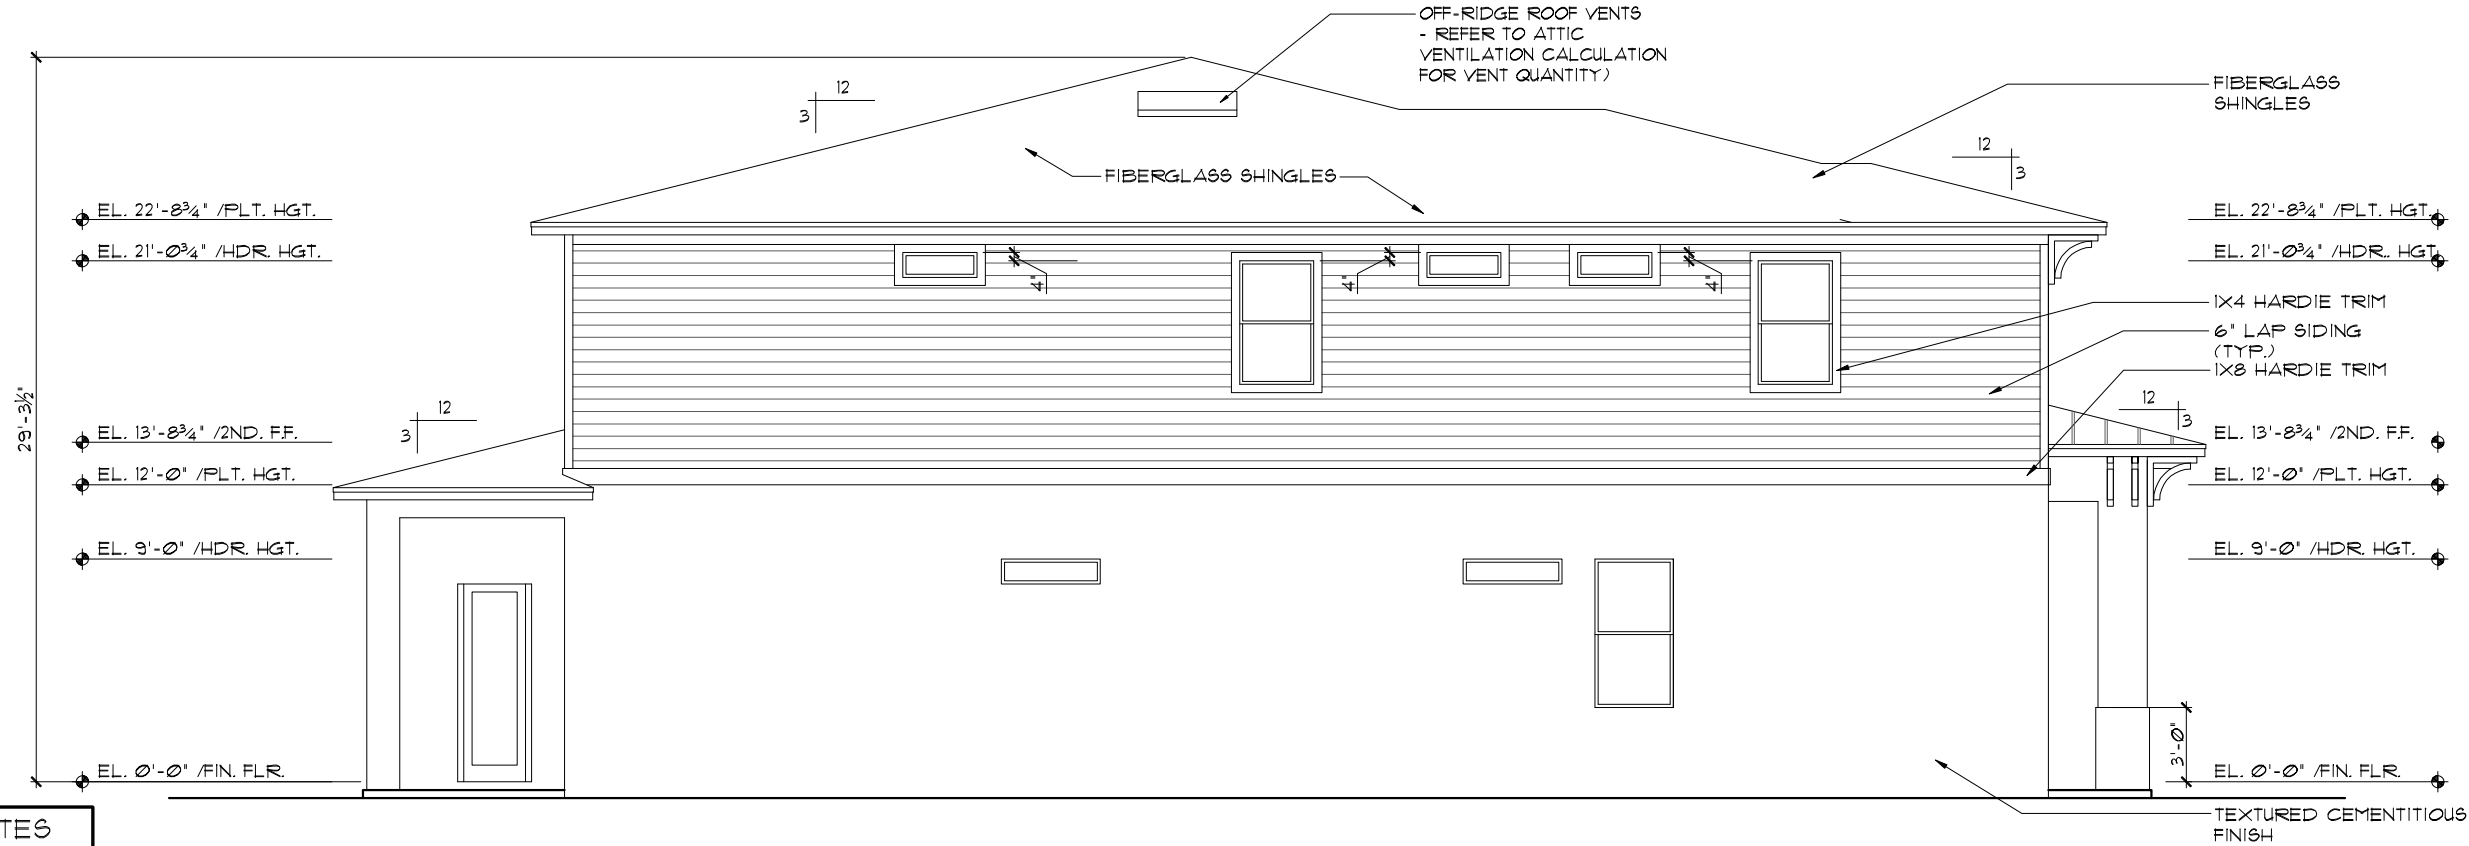

LEFT ELEVATION "D"

1/8"=1'-0" (11x17) 1/4"=1'-0" (22x34)

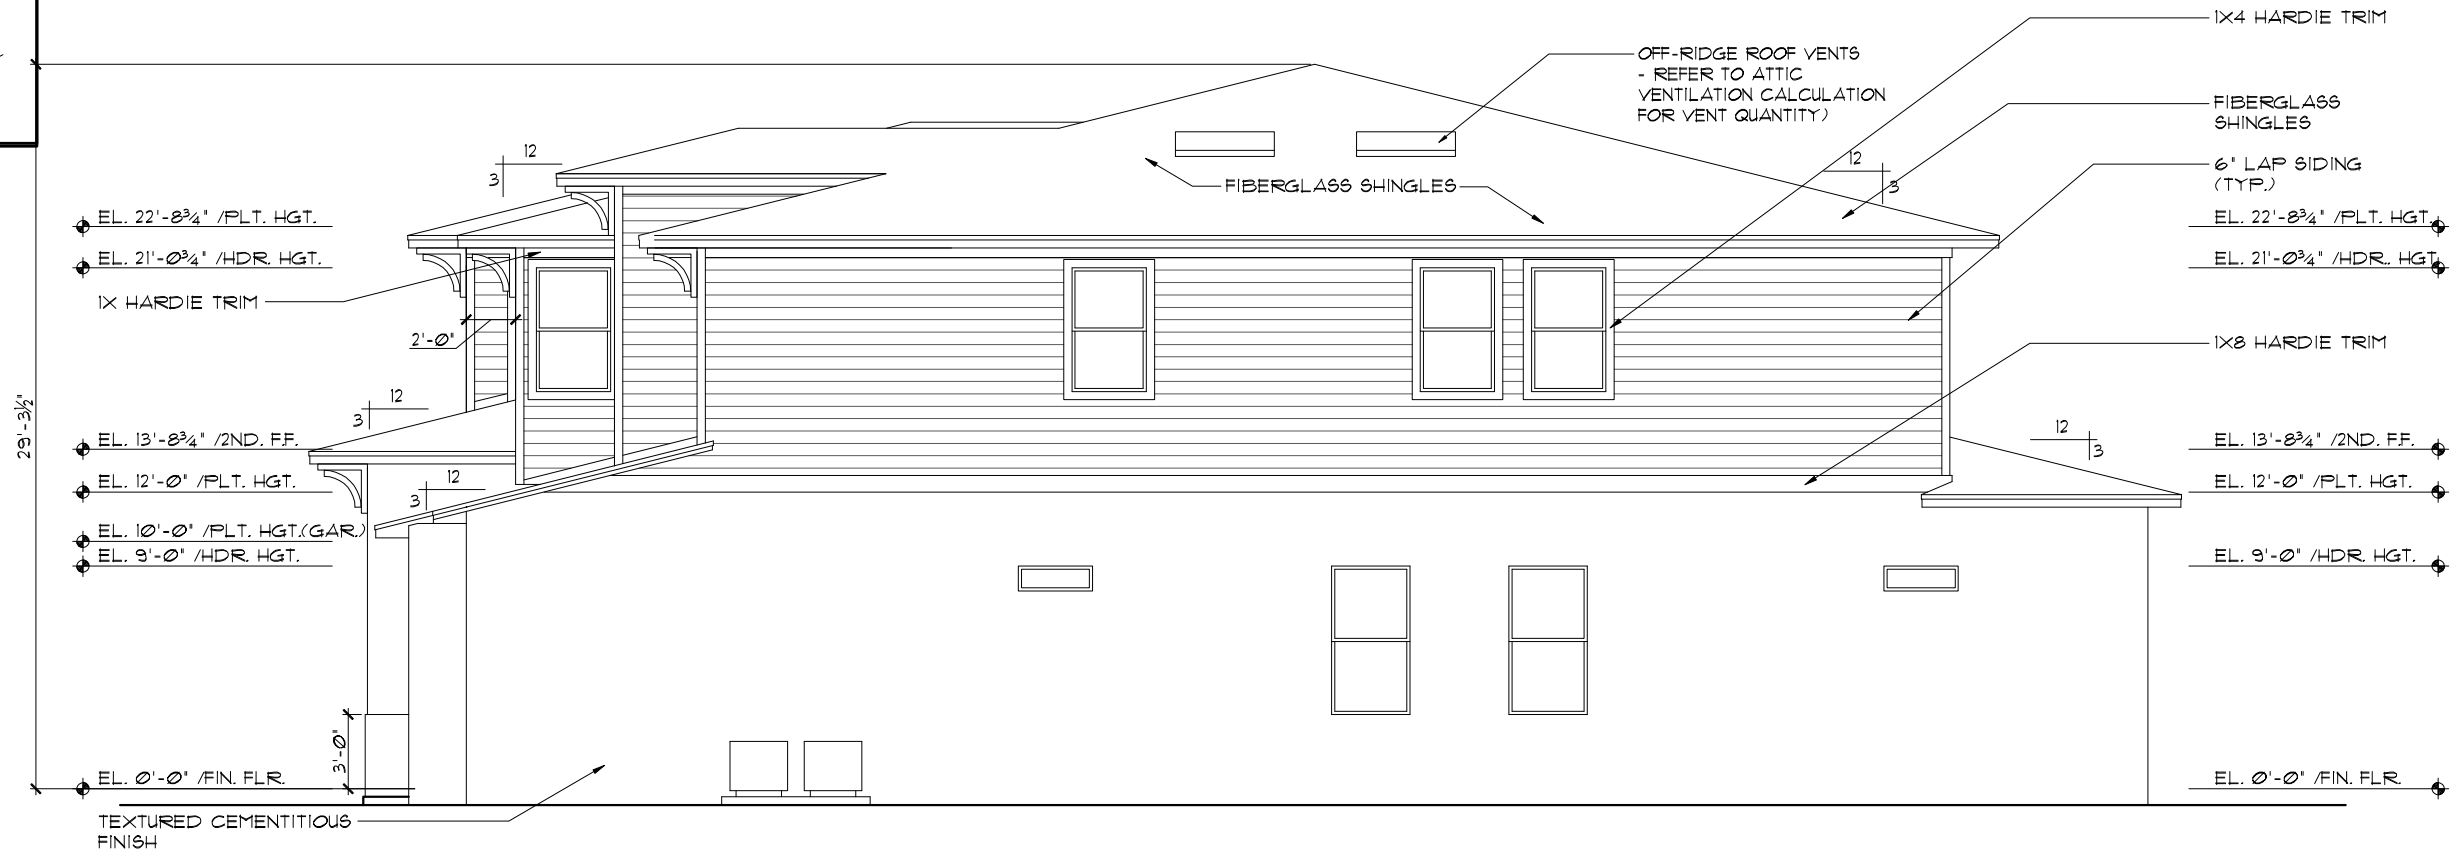

RIGHT ELEVATION "D"

1/8"=1'-0" (11x17) 1/4"=1'-0" (22x34)

THIS STRUCTURE IS DESIGNED TO WITHSTAND 140 MPH WINDS PER THE 8th EDITION 2023 OF THE FLORIDA BUILDING CODE RESIDENTIAL AND IS CERTIFIED AS SUCH

LOT: 0000, PARADISO GRANDE

PARADISO GRANDE

© COPYRIGHT 2015 Park Square Homes hereby reserves its common law copyrights and other copyrights in these plans, ideas, and design. These plans, ideas, and designs are not to be copied or changed in any manner or form whatsoever, nor are they to be assigned to any third party without the express written permission from Park Square Homes.

REVISIONS

BY

ITEG

A DIVISION OF PARK SQUARE ENTERPRISES, INC.

5200 Vineland Road, Suite 200 Orlando, Florida 32811

Phone: (407) 528-3000

WATERFALL

PARADISO GRANDE

6374

DATE 04-09-21

SCALE AS NOTED

DRAWN RDC


JOB 6374

SHEET 07D.0

OF SHEETS


EXTERIOR FINISH NOTES

1. LATH TO BE ATTACHED IAW R103.1.1 OF THE 8TH EDITION, FBCR, 2023
2. PLASTERING TO BE WITH PORTLAND CEMENT, INSTALLED IAW R103.1.2 OF THE 8TH EDITION, FBCR, 2023
3. WEEP SCREED TO BE INSTALLED IAW R103.1.2.1 OF THE 8TH EDITION, FBCR, 2023
4. WATER RESISTANT BARRIER TO BE INSTALLED IAW R103.1.3 OF THE 8TH EDITION, FBCR, 2023
5. 'ZIP SYSTEMS' WALL SHEATHING MAY BE USED AS AN ALTERNATIVE FOR WALL SHEATHING AND VAPOR BARRIER, ON EXTERIOR WALLS.

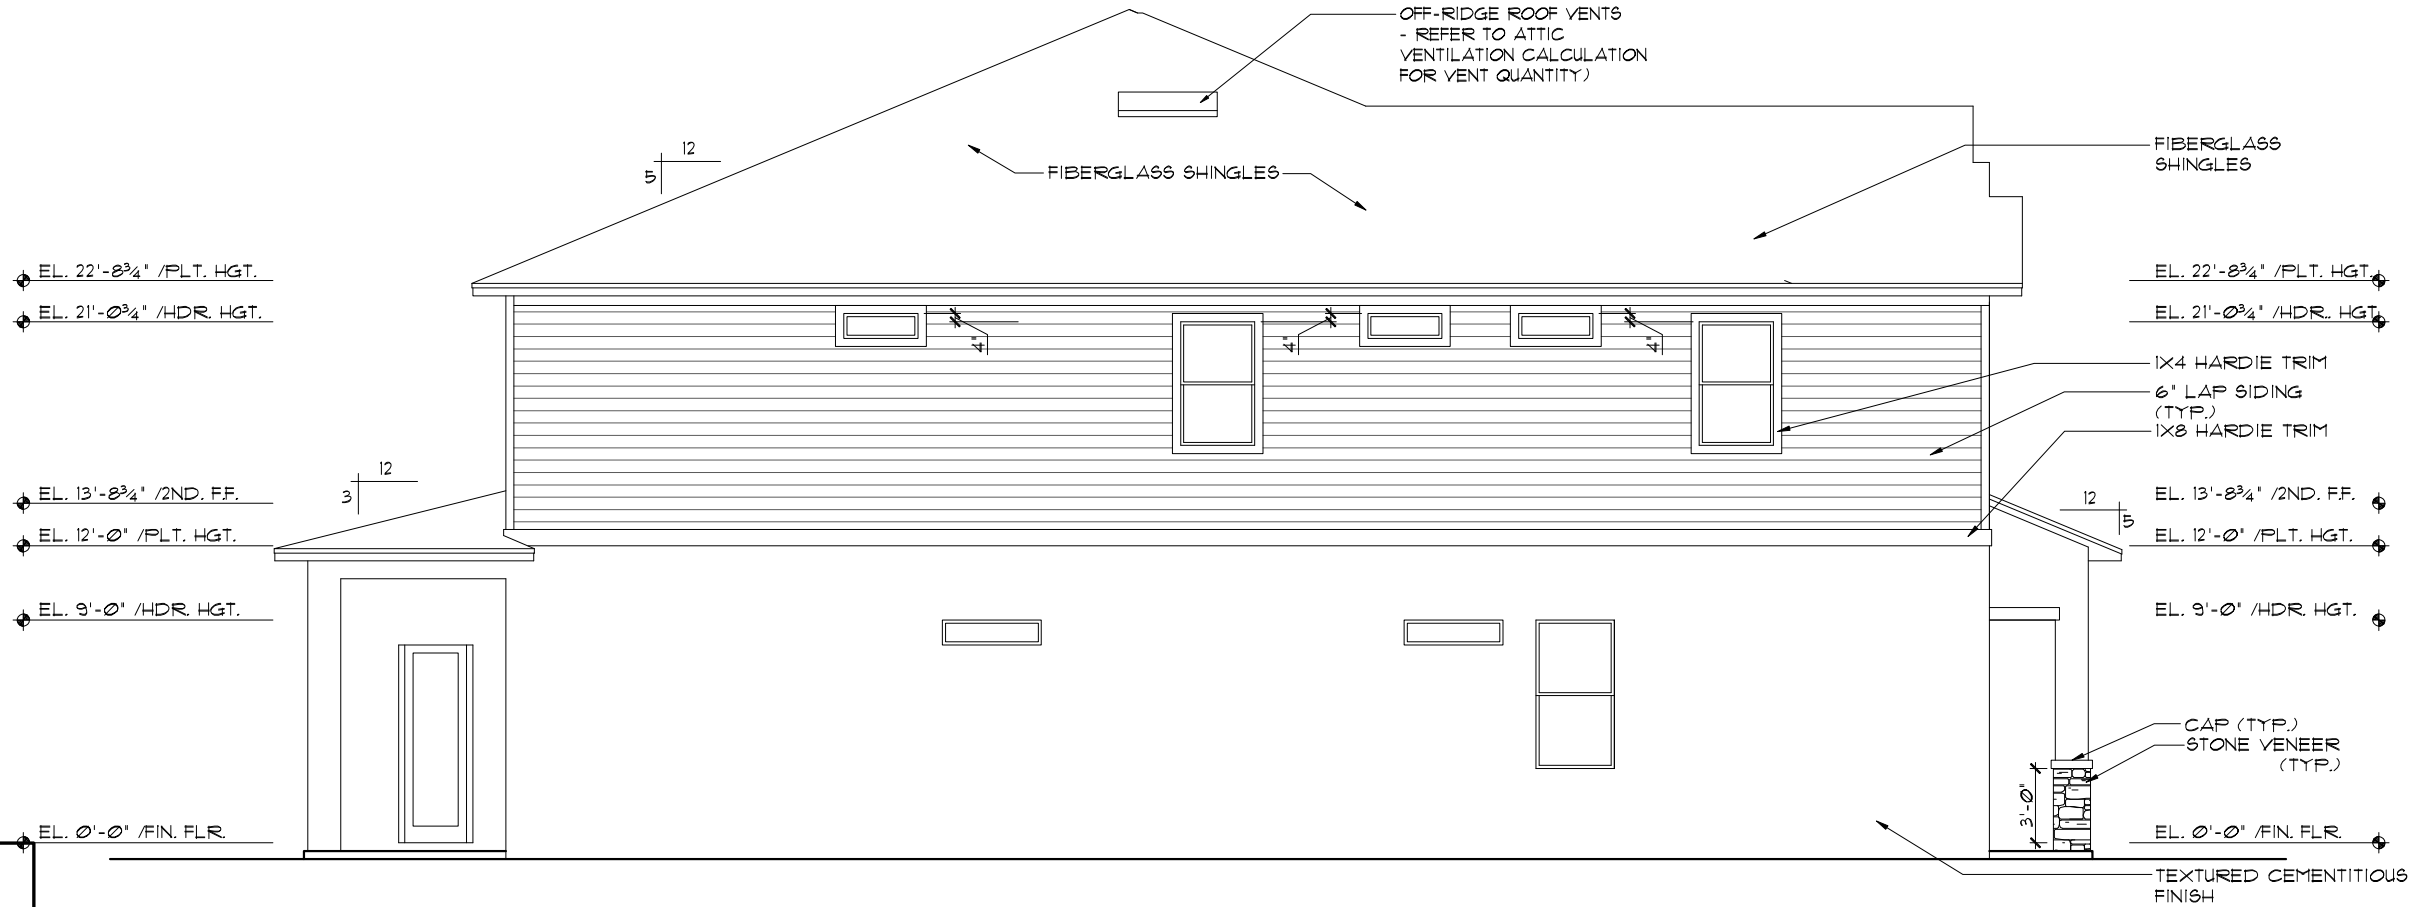

LEFT ELEVATION "E"

1/8"=1'-0" (11X17) 1/4"=1'-0" (22X34)

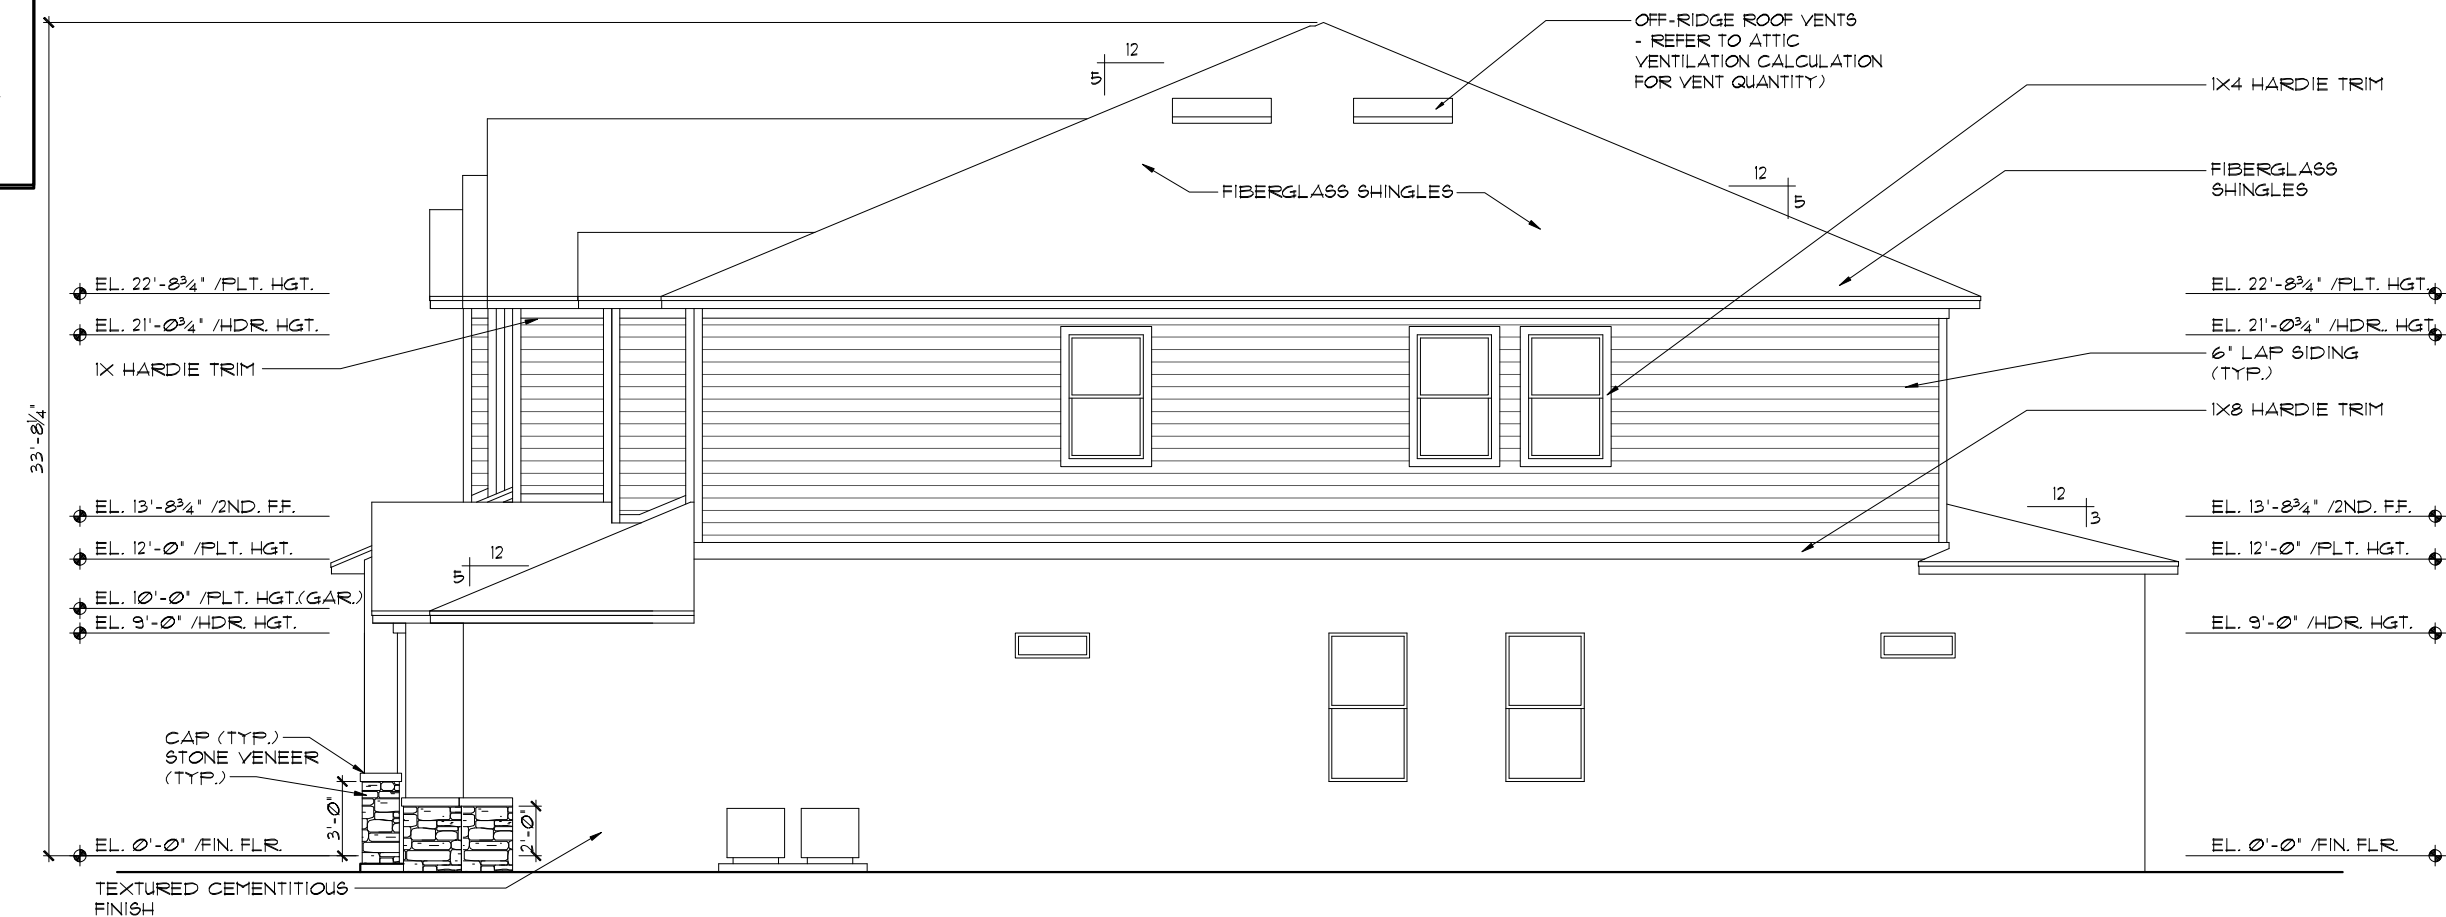

RIGHT ELEVATION "E"

1/8"=1'-0" (11X17) 1/4"=1'-0" (22X34)

THIS STRUCTURE IS DESIGNED TO WITHSTAND 140 MPH WINDS PER THE 8th EDITION, 2023 OF THE FLORIDA BUILDING CODE RESIDENTIAL AND IS CERTIFIED AS SUCH

LOT: 0000, PARADISO GRANDE

PARADISO GRANDE

© COPYRIGHT 2015 Park Square Homes hereby reserves its common law copyrights and other copyrights in these plans, ideas, and design. These plans, ideas, and designs are not to be copied or changed in any manner or form whatsoever, nor are they to be assigned to any third party without first obtaining the express written permission from Park Square Homes.

6374	
DATE	04-09-21
SCALE	AS NOTED
DRAWN	RDC
JOB	6314
SHEET	07E.0
OF	SHEETS

WATERFALL	
PARADISO GRANDE	

EXTERIOR ELEVATIONS "A"	
LEFT AND RIGHT	




A DIVISION OF PARK SQUARE ENTERPRISES, INC.	
5200 Vineland Road, Suite 200	
Orlando, Florida 32811	
Phone: (407) 529 - 3000	

ITEG	
HOMESITE ENGINEERING GROUP, INC.	
10000 Lake Nona Blvd, Suite 100, Orlando, FL 32817	
PH: (407) 724-1400	
Fax: (407) 724-1700	
www.iteg.com	

REVISIONS	BY

INTERIOR ELEVATIONS

1/8"=1'-0" (11X17) 1/4"=1'-0" (22X34)

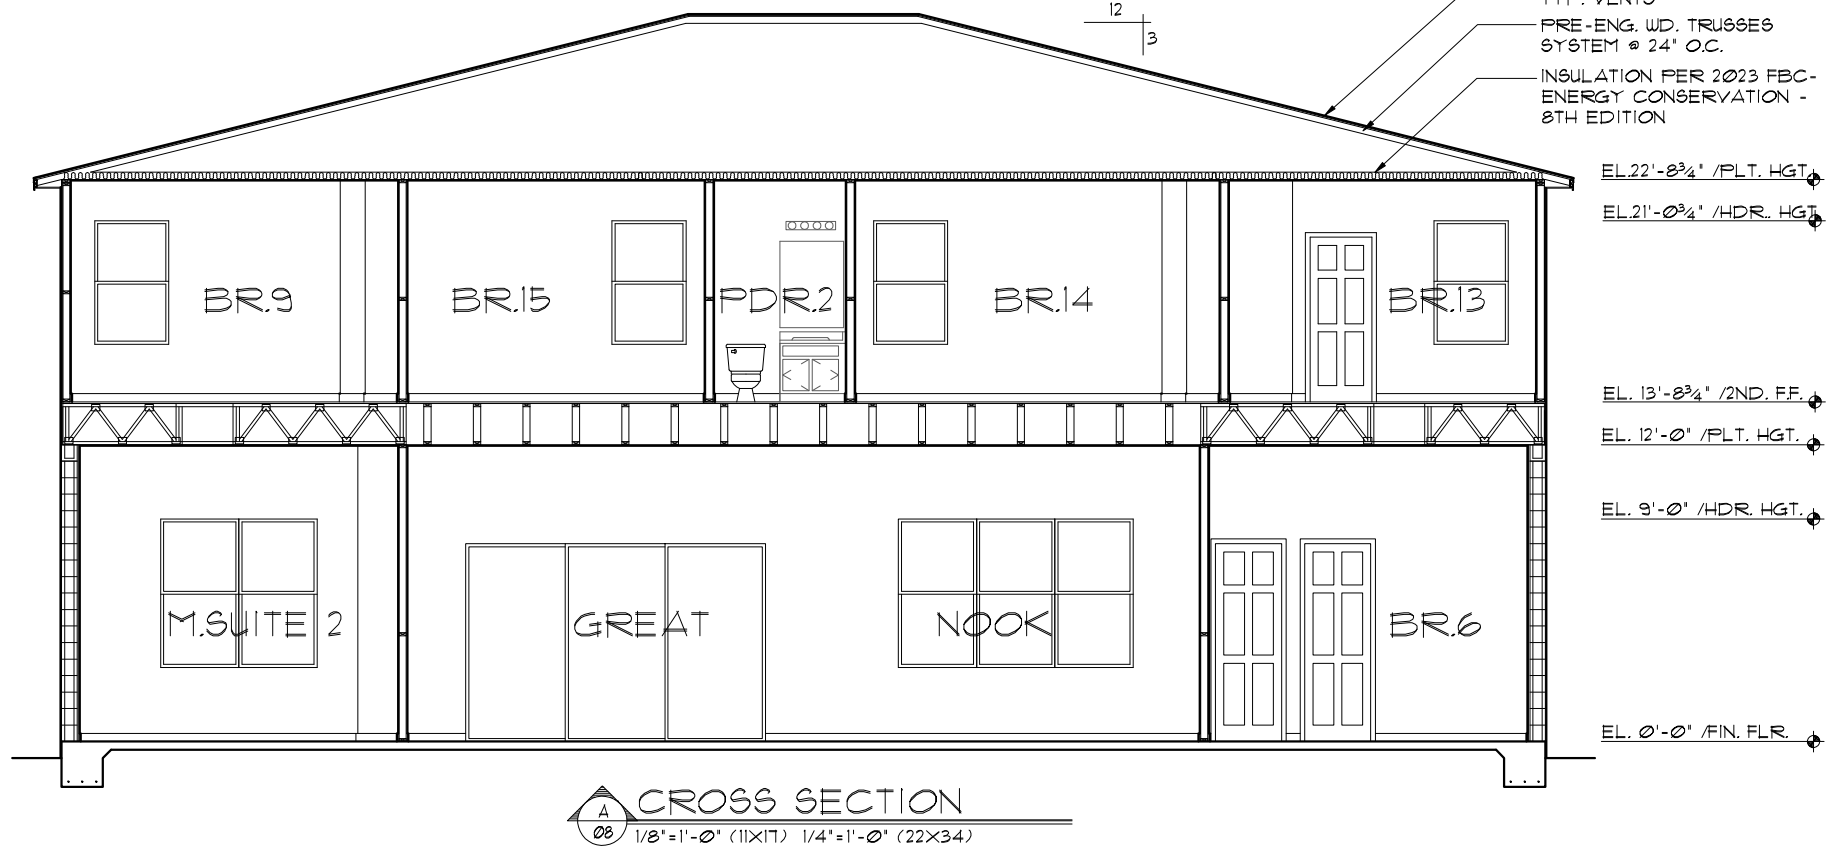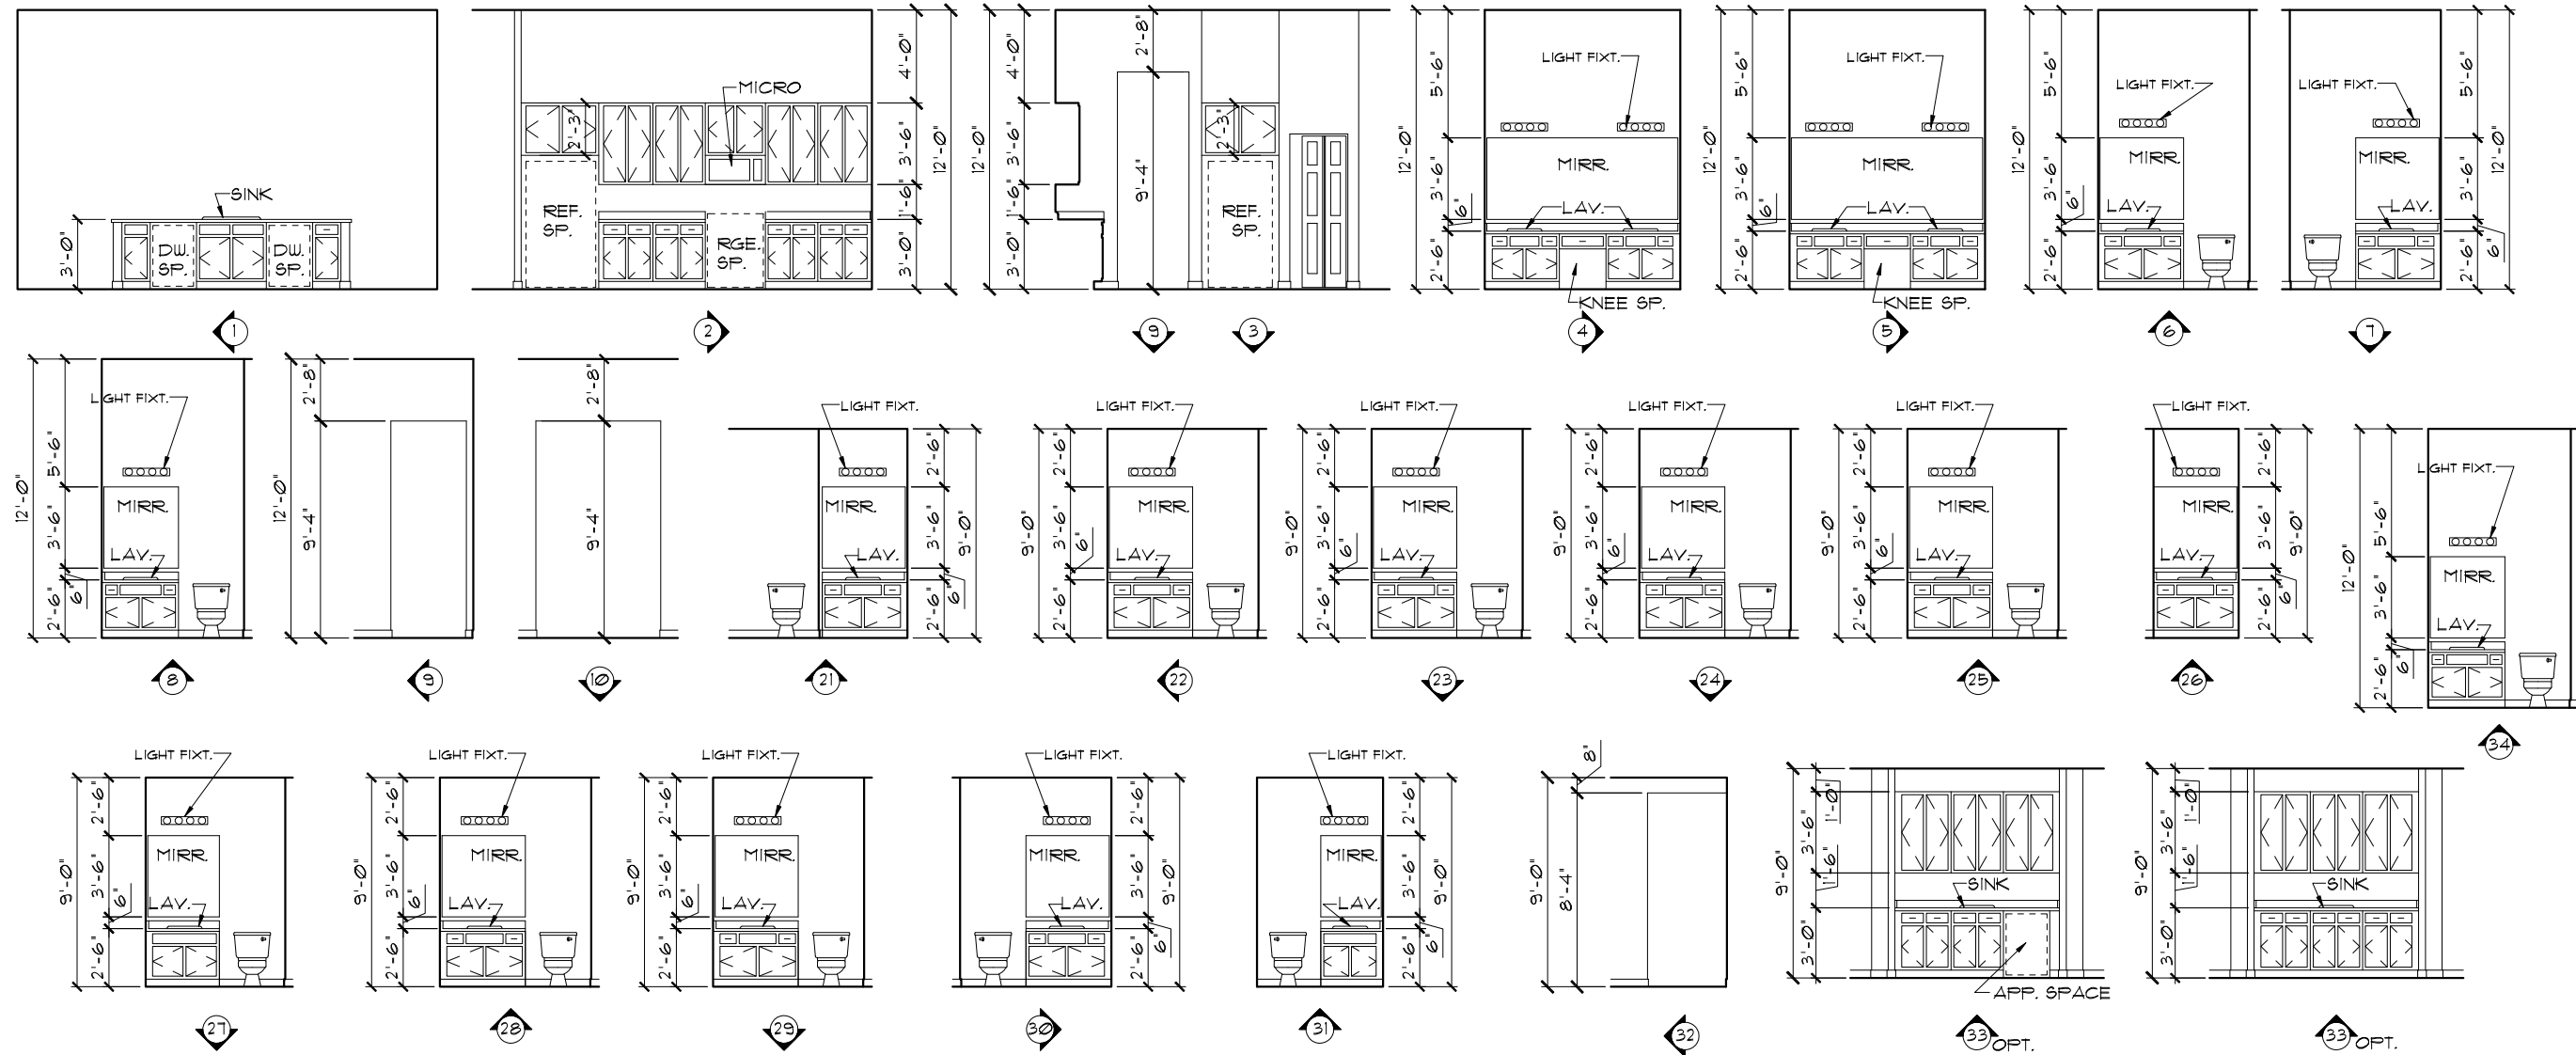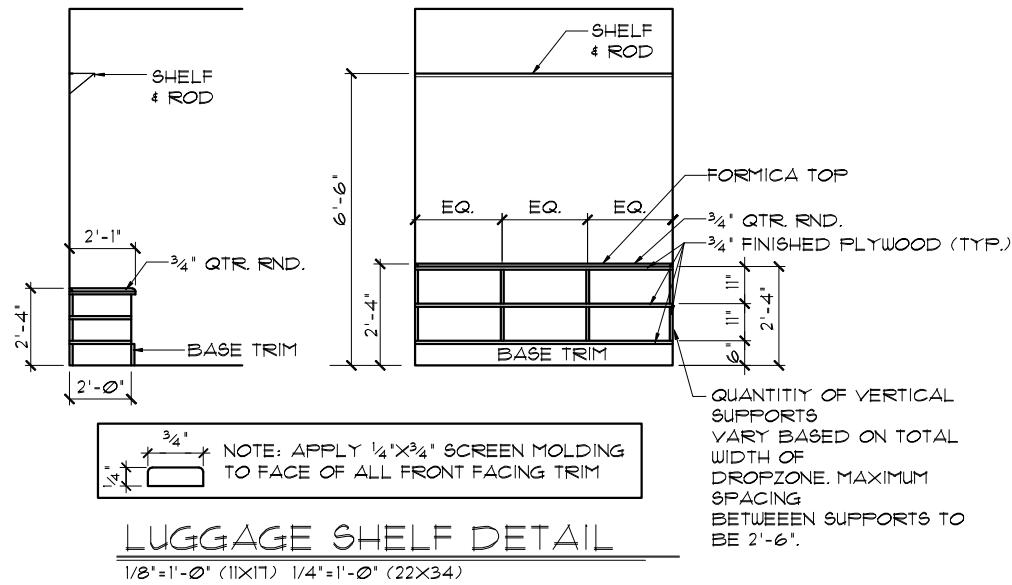

THIS STRUCTURE IS DESIGNED TO WITHSTAND 140 MPH WINDS PER THE 8th EDITION, 2023 OF THE FLORIDA BUILDING CODE RESIDENTIAL AND IS CERTIFIED AS SUCH

LOT: 0000, PARADISO GRANDE

CROSS SECTION /
INTERIOR ELEVATIONS

WATERFALL

PARADISO GRANDE

6374

DATE 04-09-21

SCALE AS NOTED

DRAWN RDC

JOB 6374

SHEET

08

OF SHEETS


PARADISO GRANDE

A DIVISION OF PARK SQUARE ENTERPRISES, INC.

5200 Vineland Road, Suite 200
Orlando, Florida 32811
Phone: (407) 529 - 3000

ITEC
HOMESON ENGINEERING GROUP, INC.
11111 South Orange Avenue, Suite 400, Orange, FL 32837
Tel: (407) 724-1400
Fax: (407) 724-1700
www.itec.com

REVISIONS BY

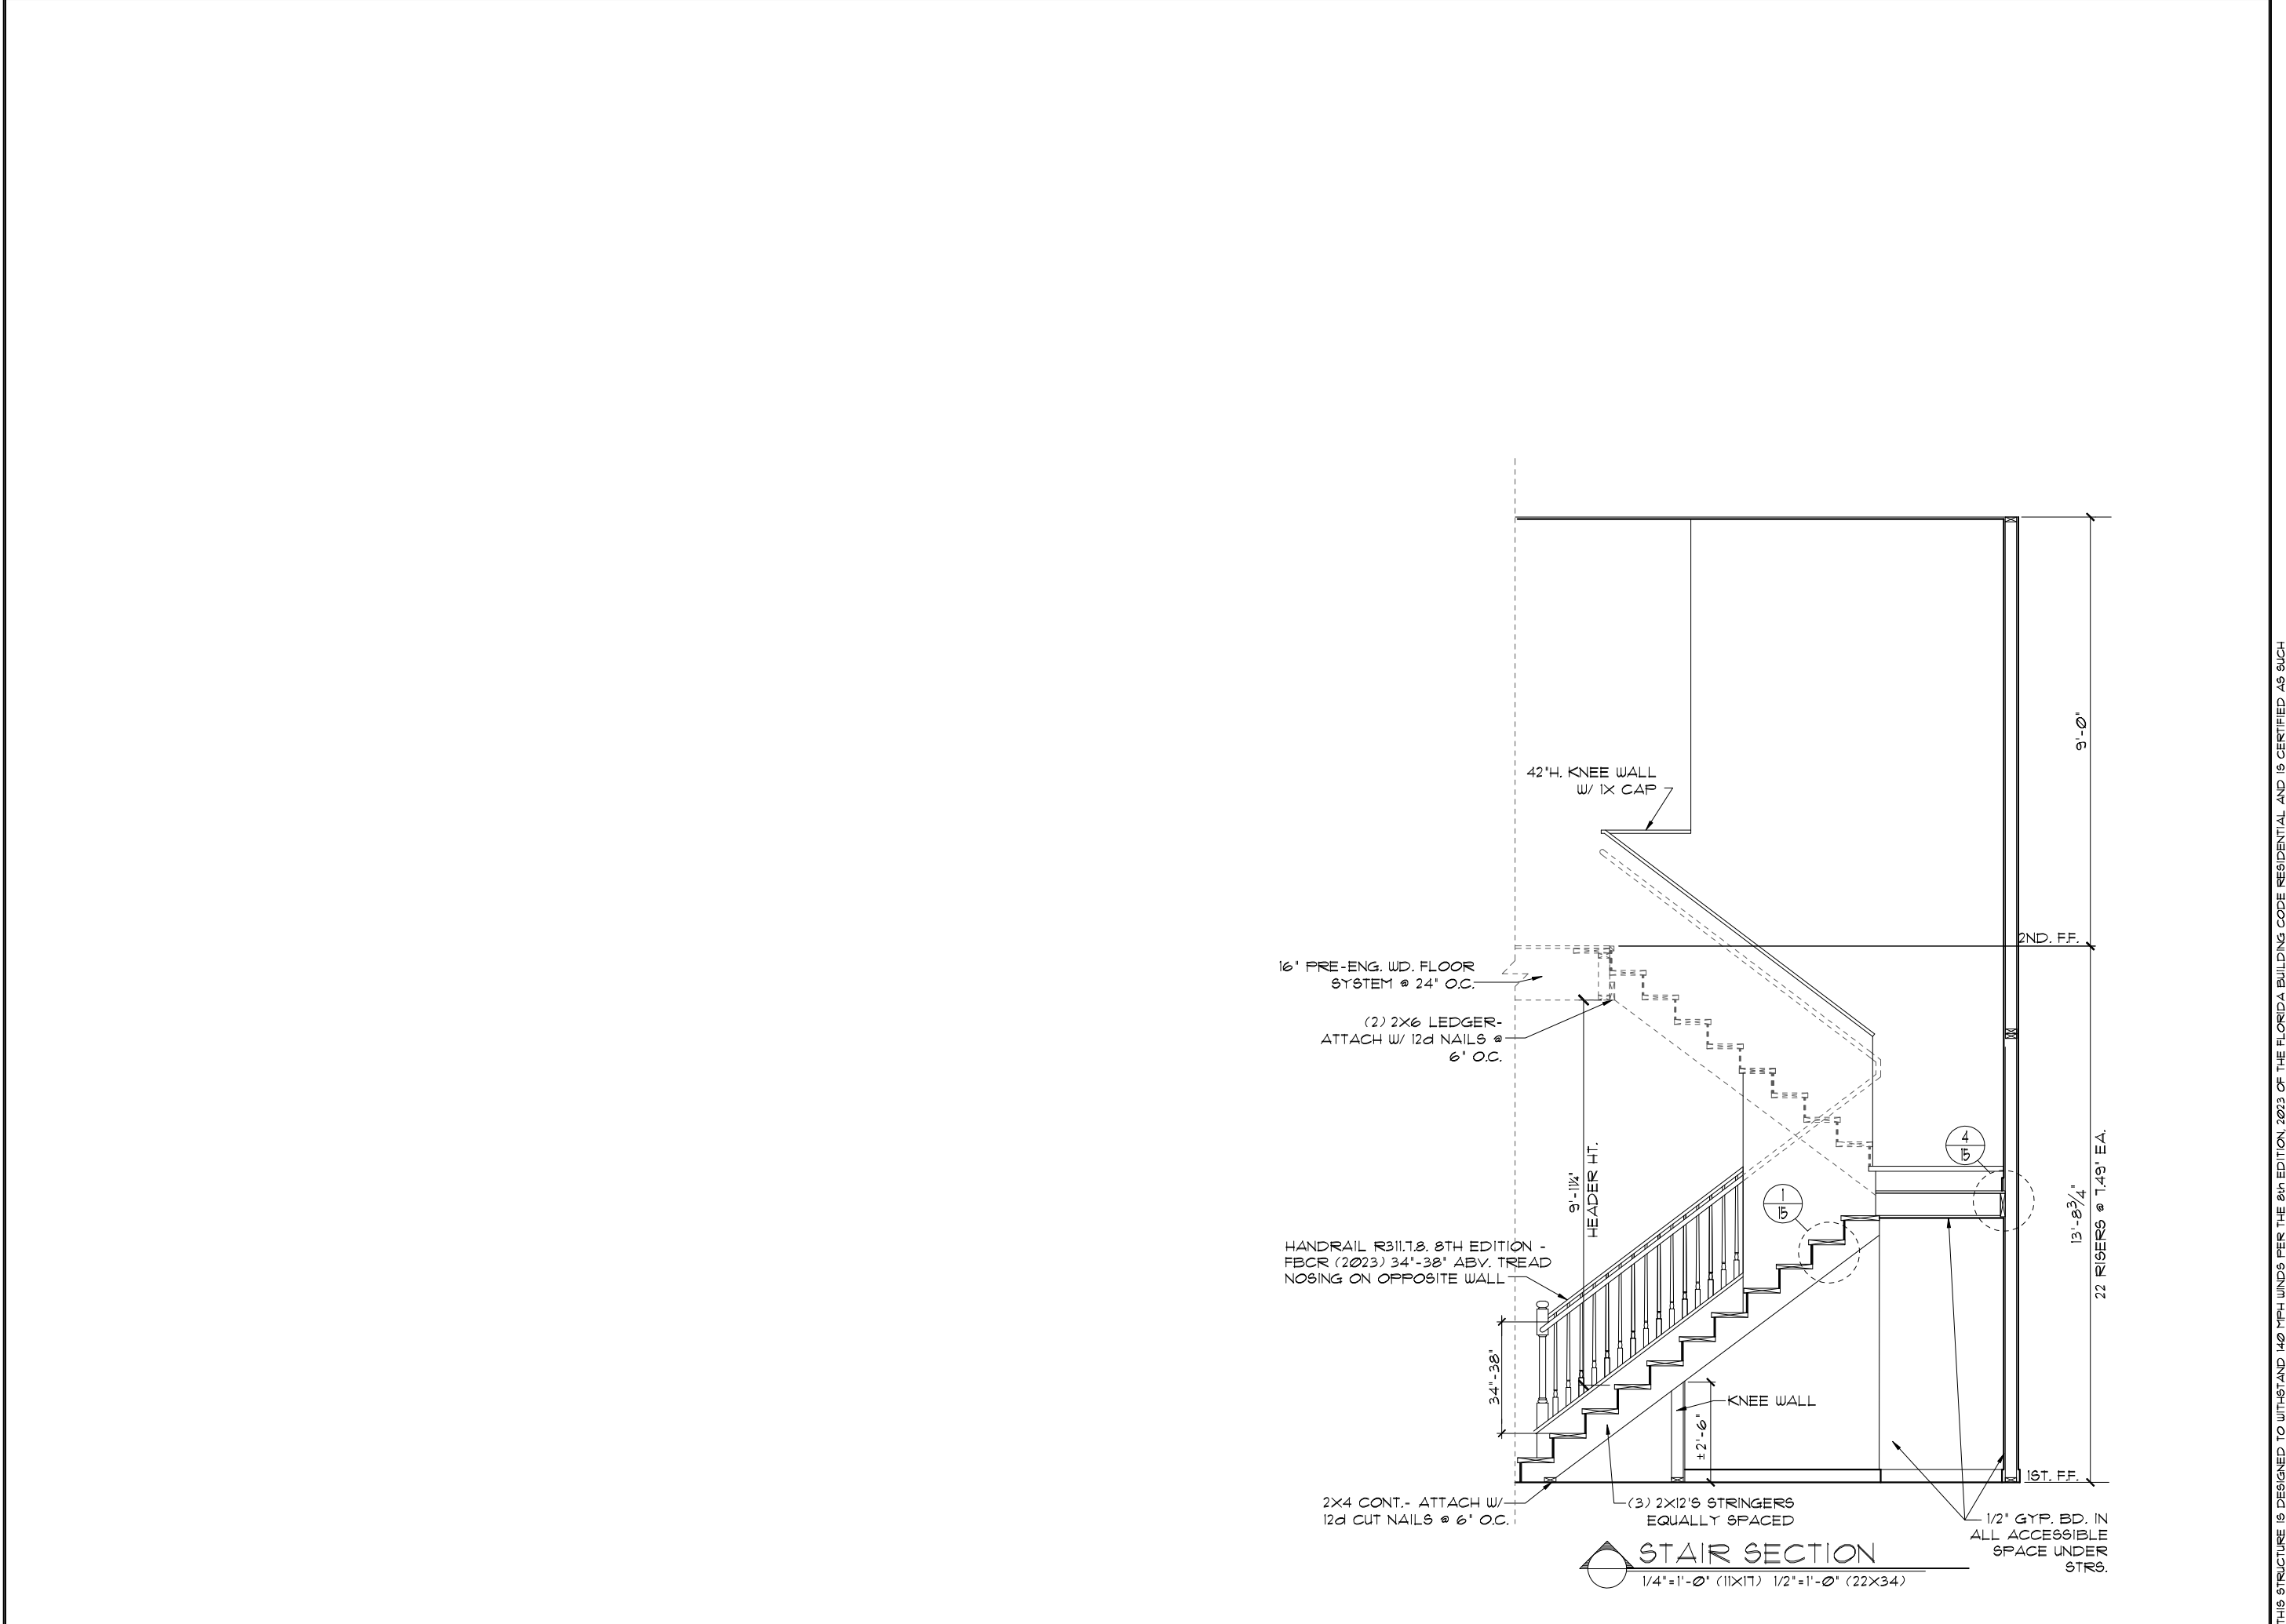

THIS STRUCTURE IS DESIGNED TO WITHSTAND 140 MPH WINDS PER THE 8th EDITION, 2023 OF THE FLORIDA BUILDING CODE RESIDENTIAL AND IS CERTIFIED AS SUCH

LOT: 0000, PARADISO GRANDE

© COPYRIGHT 2015 Park Square Homes hereby reserves its common law copyrights and other copyrights in these plans, ideas, and design. These plans, ideas, and designs are not to be copied or changed in any manner or form whatsoever, nor are they to be assigned to any third party without first obtaining the express written permission from Park Square Homes.

REVISIONS		BY

ITEG THOMPSON ENGINEERING GROUP, INC. 10100 South Orange Avenue, Suite 400, Orange, FL 32811 PH: (407) 734-1400 Fax: (407) 734-1780 www.iteg.com	
A DIVISION OF PARK SQUARE ENTERPRISES, INC. 5200 Vineland Road, Suite 200 Orlando, Florida 32811 Phone: (407) 529 - 3000	

STAIR SECTION	
WATERFALL	
PARADISO GRANDE	

6374	
DATE	04-09-21
SCALE AS NOTED	
DRAWN	RDC
JOB	6374
SHEET	08.1
OF	SHEETS

MECHANICAL/GENERAL NOTES
PER 8TH ED. 2023 FLA BLD. CODE-RESIDENTIAL

1.) COMPLETE DUCT DESIGN W/ SIZES & R-VALUE COMPLYING W/ THE FLORIDA ENERGY EFFICIENCY CODE PER MECHANICAL/H-VAC LICENSED CONTRACTOR

2.) APPLIANCES SHALL BE ACCESSIBLE FOR INSPECTION, SERVICE, REPAIR AND REPLACEMENT WITHOUT REMOVING PERMANENT CONSTRUCTION.

A) CHAPTER 13 OF THE FBC-R 2023 8TH SECTION M1305.1

3.) AIR CONDITIONING SYSTEM SHALL BE COMPLETELY BALANCED. ALL ROOMS ISOLATED FROM THE RETURN AIR SHALL BE PROVIDED WITH MEANS TO COMPLY WITH SECTION M1602 OF THE FBCR CODE 2023 8TH EDITION.

4.) IAW NEC 2020- 210.12-ALL 15A OR 20A, 120V BRANCH CIRCUITS SUPPLYING OUTLETS OR DEVICES IN THE FOLLOWING LOCATIONS REQUIRE AFCI PROTECTION- KITCHEN, FAMILY RMS, DINING RMS, LIVING RMS, PARLORS, LIBRARIES, BEDROOMS, DENS, CLOSETS, SUNROOMS, RECREATION RMS, HALLWAYS OR SIMILAR AREAS SHALL BE PROTECTED BY A LISTED AFCI DEVICE OF THE COMBINATION TYPE.

5.) IAW NEC 2020- 406.12, ALL 15A AND 20A, 125V RECEPTACLES SHALL BE LISTED AS TAMPER RESISTANT.

6.) ALL OUTLETS IN BATHROOMS, KITCHEN, GARAGES AND LAUNDRY ROOM SHALL BE GFCI

7.) SMOKE ALARMS SHALL BE IN ALL SLEEPING AREAS, SHALL BE INTERCONNECTED, SHALL BE WITHIN 1' TO 3' OF PEAK & SHALL BE 3' FROM THE SUPPLY OR RETURN AIR- STREAM & EQUIPPED W/ A BATTERY BACKUP. ALARMS MAY NOT BE CONNECTED WHERE ALARMS ARE WIRELESS & ALL ALARMS SOUND UPON ACTIVATION IAW FBCR R314.3 & R314.4. MODEL* TO BE USED ON THIS JOB TO BE:

BRK: SMOKE-9120B, C/O- 8C9120B
KIDDE: SMOKE-21007581, C/O 21006377-N

8.) ALL WATER HEATERS HAVING AN IGNITION SOURCE TO BE ELEVATED SUCH THAT THE SOURCE OF IGNITION IS MINIMUM 18" ABOVE GARAGE FLOOR UNLESS WATER HEATER IS LISTED AS FLAMMABLE VAPOR IGNITION RESISTANT. IAW FBCR 2023, 8TH ED. P2801.7


9.) ALL EQUIPMENT & APPLIANCES, INCLUDING WATER HEATERS HAVING AN IGNITION SOURCE TO BE ELEVATED SUCH THAT THE SOURCE OF IGNITION IS MINIMUM 18" ABOVE GARAGE FLOOR UNLESS IT IS LISTED AS FLAMMABLE VAPOR IGNITION RESISTANT. IAW FBCR 2023, 8TH ED.

10.) THE MAXIMUM ALLOWABLE EXHAUST DUCT LENGTH SHALL BE DETERMINED BY ONE OF THE METHODS SPECIFIED IN SECTIONS M1502.4.5.1 THROUGH M1502.4.5.3

11.) ALL ELECTRICAL WORK TO BE DONE PER NFPA70-NEC 2020

12.) ADDITIONAL ELECTRODE MAY BE REQUIRED IN ACCORDANCE WITH NEC 250.53(A)(2)

12.) ALL DWELLING UNIT RECEPTACLE WILL BE IN ACCORDANCE WITH NFPA70-NEC2020 - ARTICLE 210-52

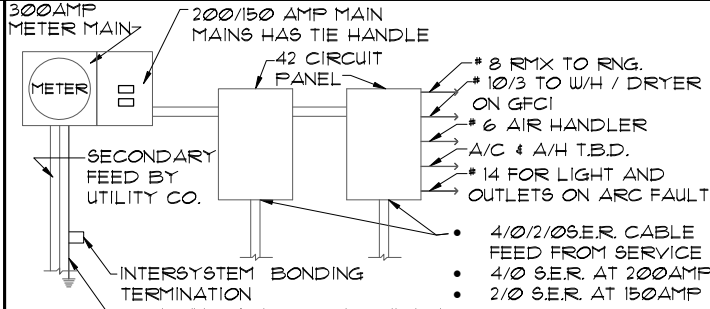

ELECTRICAL RISER DIAGRAM
N.T.S.

NOTE: ELECTRICAL MATERIALS AND INSTALLATIONS SHALL COMPLY W/ APPLICABLE PROVISIONS OF THE NATIONAL ELEC. CODE 250.52(A)(1) TO (6), LOCAL CODES, AND THE LOCAL POWER COMPANY.

MAINS HAVE A TIE HANDLE TO MEET NEC 2020 CODE

250.52(A)(3) Concrete-Encased Electrode. Concrete-encased electrodes can be horizontal or vertical and must be at least 20 ft. long. Concrete-encased electrodes can be horizontal or vertical and must be at least 20 ft. long.

There are two types of concrete-encased electrodes: (1) steel reinforcing bars or rods which are not less than 1/2 inch in diameter and at least 20 ft. long, encased in 2 inches of concrete; (2) 20 ft. of bare copper conductor not smaller than No. 4 AWG encased in 2 inches of concrete.


The steel reinforcing rods must be in a location that is in direct contact with the earth. The reinforcing rods can be connected with tie wires, and a single length of rod can be used as the concrete-encased electrode. The reinforcing rods cannot be coated with non-conductive material. Section 250.50 requires a concrete-encased electrode to be connected to the grounding electrode system if it is present. Several states have modified this requirement to say a concrete-encased electrode must be used as a grounding electrode only if it is available. In those jurisdictions, if the footings or foundations have been poured before the electrical contractor arrives at the site, and a reinforcing rod is not available for use as a grounding electrode, then a grounding connection to the reinforcing rod is not required.

NOTE: THE FIRE ALARM SYSTEM WILL CONSIST OF (1) FIRE ALARM CONTROL PANEL - 32 ZONE GEMC-FW32CONVKT WITH (1) SMOKE DETECTOR OVER FIRE ALARM CONTROL PANEL. ALL INSTALLATION FOR THIS MACURCO CARBON MONOXIDE DETECTOR CM-EI&CONVENTIONAL SMOKE DETECTION FIREWOLF FW2-S SHALL BE INSTALLED PURSUANT THE MANUFACTURE REQUIREMENTS AND NEC 2020 CODE REQUIREMENTS

ELECTRICAL LEGEND

⚡	SINGLE POLE SWITCH	◀	OUTLET, TV/CABLE
⚡	THREE WAY SWITCH	◀	OUTLET, PHONE
⚡	OUTLET 110-115	◀	INTERCOM
⚡	OUT. 110-115, SPLIT WIRED	⚡	CHIMES
⚡	OUT. 110-115, W/ USB	⚡	SMOKE DETECTOR/SMOKE
⚡	OUT. 110-115, CLG. MOUNT.	⚡	CARBON MONOXIDE
⚡	OUT. 110-115, FLR. MOUNT.	⚡	PUSH BUTTON
⚡	SFCL. PURPOSE 220-240	⚡	EXHAUST FAN
⚡	LIGHT FIXT., CLG. MTD.	⚡	EX. FAN/LIGHT COMBO
⚡	LIGHT FIXT., WALL MTD.	⚡	DISPOSAL
⚡	LED LIGHT FIXT., RECESSED	⚡	ELECTRICAL PANEL
⚡	LIGHT FIXT., REC. ADJUST.	⚡	CEILING FAN, PREWIRE
⚡	LIGHT FIXT., FULL CHAIN	⚡	CEILING FAN, INSTALL
⚡	LED LIGHT FIXT., FLUORESCENT	⚡	ELECT. JUNCTION BOX
⚡	LIGHT FIXT., EXT. FLOODS	⚡	THERMOSTAT
⚡	LIGHT FIXT., EMERG. EXIT	⚡	DISCONNECT SWITCH
⚡	LIGHT FIXT., EXIT/BACKUP	⚡	ELEC. POWER METER

RISER DIAGRAM

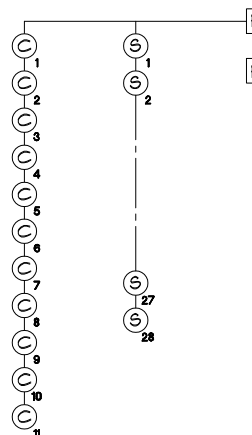


LEGEND

FACP	CONTROL PANEL
FAAP	ANNUNCIATOR
⊙	CARBON MONOXIDE DETECTOR
⊙	SMOKE DETECTOR

ELECTRICAL PLAN "D"

1/8"=1'-0" (11X17) 1/4"=1'-0" (22X34)

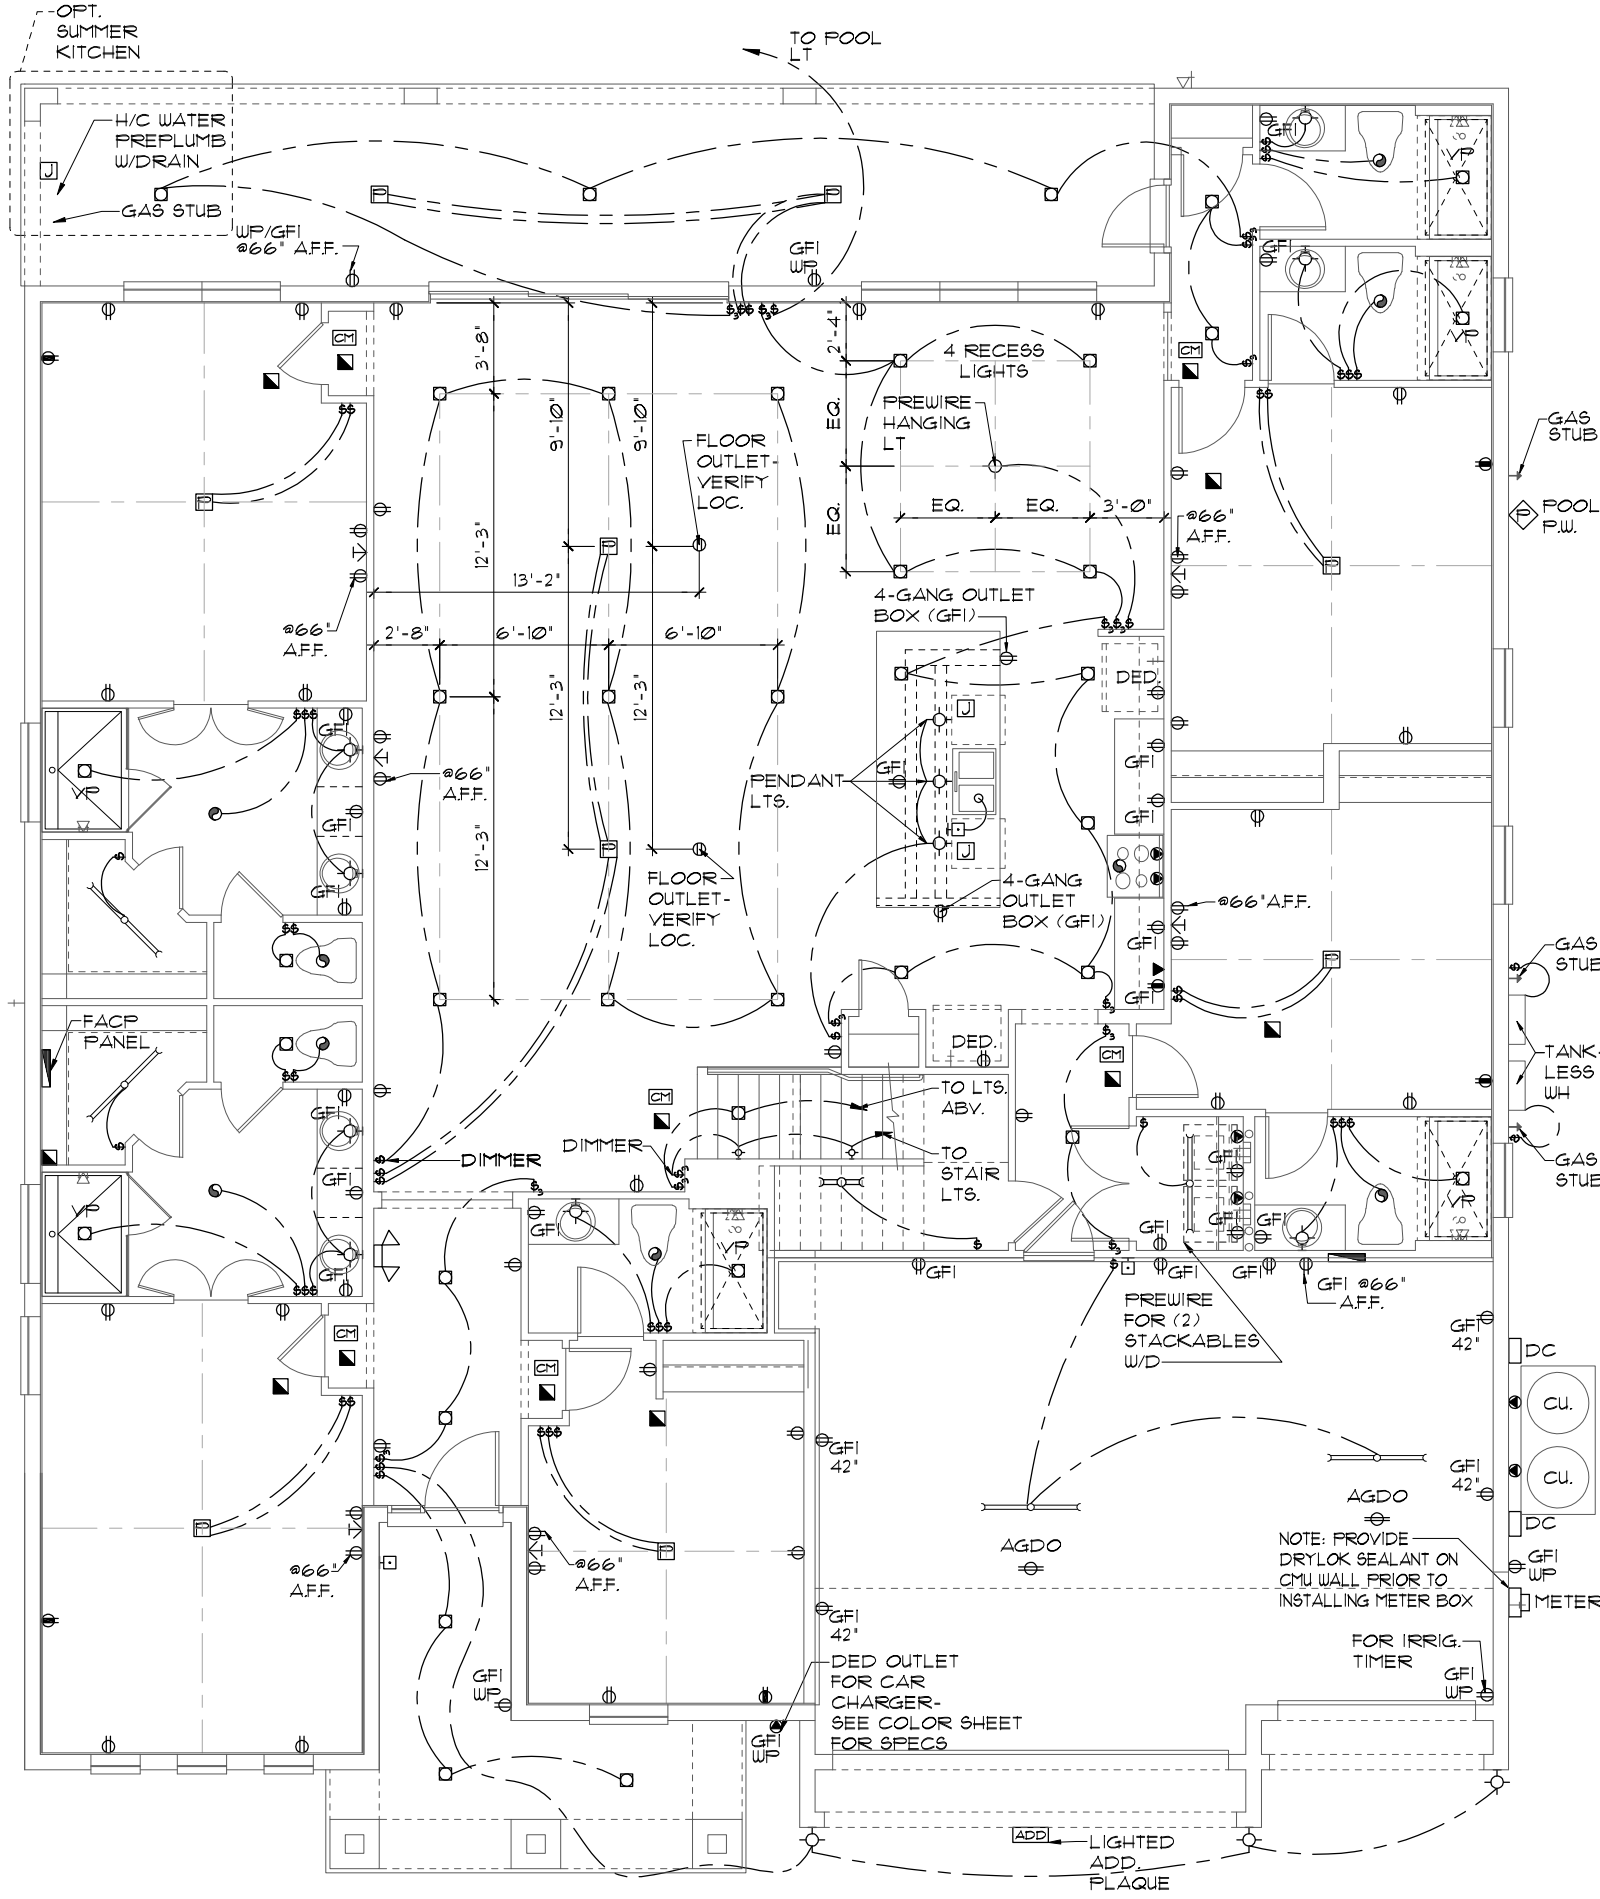

THIS STRUCTURE IS DESIGNED TO WITHSTAND 140 MPH WINDS PER THE 8th EDITION, 2023 OF THE FLORIDA BUILDING CODE RESIDENTIAL AND IS CERTIFIED AS SUCH

LOT: 0000, PARADISO GRANDE

© COPYRIGHT 2015 Park Square Homes hereby reserves its common law copyrights and other copyrights in these plans, ideas, and designs are not to be copied or changed in any manner or form whatsoever, nor are they to be assigned to any third party without first obtaining the express written permission from Park Square Homes.

REVISIONS

BY

ITEG

INTERPRISES, INC.

5200 Vireland Road, Suite 200

Orlando, Florida 32811

Phone: (407) 528-3000

PARADISO GRANDE

WATERFALL

6374

DATE 04-09-21

SCALE AS NOTED

DRAWN RDC


JOB 6374

SHEET 09D.0

OF SHEETS

09E.C
OF SHEET

1. TYPICAL ROOF GABLE OVERHANG TO BE **12"** UNLESS OTHERWISE NOTED.
2. TYPICAL ROOF EAVES OVERHANG TO BE **12"** UNLESS OTHERWISE NOTED.
3. PROVIDE AND INSTALL FLASHING AND ROOFING AS PER NATIONAL ROOFING AND SHEET METAL ASSOC. STANDARDS AND/ OR ACCEPTABLE INDUSTRY PRACTICE AND IN ACCORDANCE WITH THE 8TH EDITION (2023) FLORIDA RESIDENTIAL CODE.
4. ALL ROOF TRUSSES, GIRDERS, BEAMS, HEADERS, ETC. TO BE SIZED BY TRUSS MANUFACTURER OR FL. REG. ENG.
5. TRUSSES SHALL BE BRACED TO PREVENT ROTATION & PROVIDE LATERAL STABILITY IN ACCORDANCE WITH THE REQUIREMENTS SPECIFIED IN THE CONSTRUCTION DOCUMENTS FOR BUILDING & ON THE INDIVIDUAL TRUSS DESIGN DRAWINGS. IN THE ABSENCE OF SPECIFIC BRACING REQUIREMENTS, TRUSSES SHALL BE BRACED IN ACCORDANCE WITH TPI/WTCA BC91 I.
6. REFER TO TRUSS MANUFACTURER'S DRAWINGS FOR TRUSS PLACEMENT & TRUSS TO TRUSS CONNECTIONS.
7. SHINGLE ROOF: UNDERLAYMENT TO BE INSTALLED IAW FBCR 2023, 8TH EDITION R305.1.1 -
Underlayment materials required to comply with ASTM D226, D4869 at Type IV shall bear a label indicating compliance to the standard designation and, if applicable, type classification indicated in Table R305.1.1. Underlayment shall be applied and attached in accordance with Table R305.1.1.
8. OFF RIDGE VENTS MAXIMUM OPENING SIZES :
 - LOMANCO : (2) 9 1/4" DIA. CIRCLES
 - MILLENNIUM METAL : 2 1/2" X 46" HOLE
9. ROOF UNDERLAYMENT TO BE USED IS 2 LAYERS OF 30 LBS. SYNTHETIC FELT OR ANY OTHER METHOD LISTED PER FBC R305.1.1.1

 

LOT: 0000, PARADISO GRANDE

DATE	04-09-2015
SCALE	AS NOTED
DRAWN	RDO
JOB	6374
SHEET	11D.0
OF	SHEETS

WATERFALL

PARADISO GRANDE


TRUSS LAYOUT "A"

**Park
Square
HOMES**

**A DIVISION OF PARK SQUARE
ENTERPRISES, INC.
5200 Vineland Road, Suite 200
Orlando, Florida 32811
Phone: (407) 529 - 3000**

TIEG
THOMPSON ENGINEERING GROUP, INC.
4401 Vineland Road Suite A6 Orlando, FL 32811
Ph: (407) 734-1450
Fax: (407) 734-1780
www.tieg.com

REVISIONS	BY
-----------	----

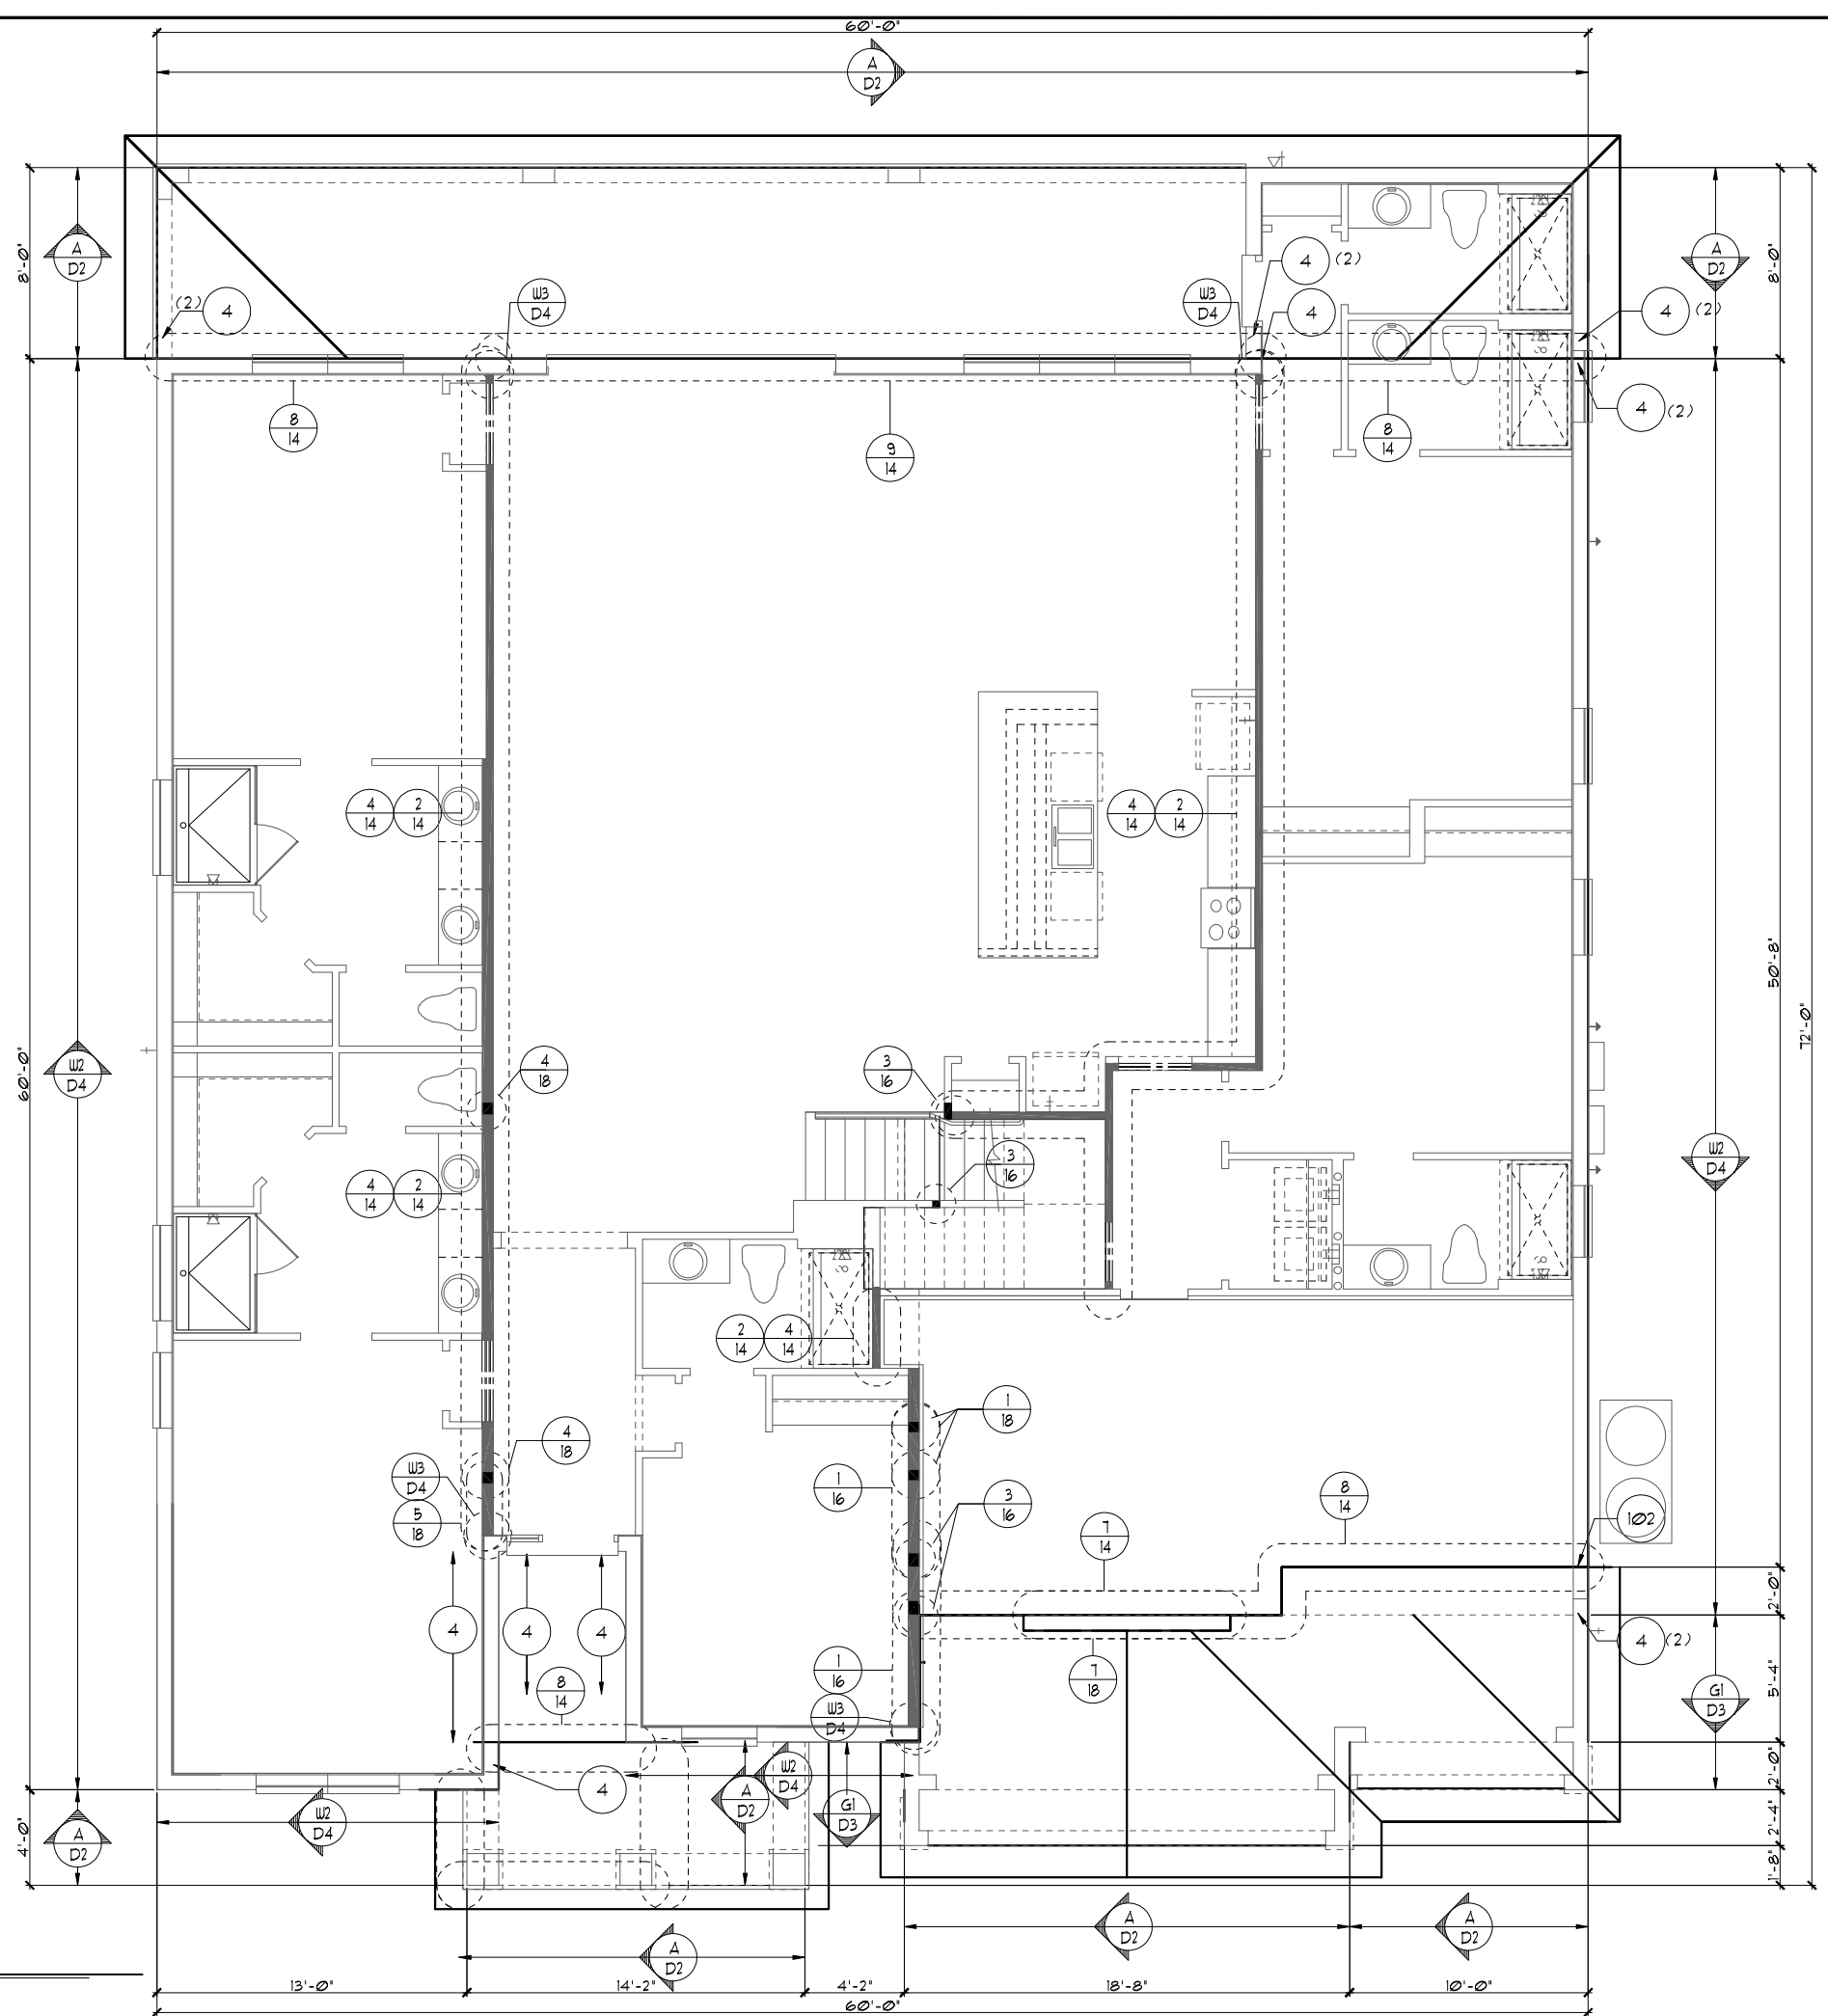

THIS STRUCTURE IS DESIGNED TO WITHSTAND 140 MPH WINDS PER THE 8th EDITION, 2023 OF THE FLORIDA BUILDING CODE RESIDENTIAL AND IS CERTIFIED AS SUCH

Park Square HOMES

TRUSS LAYOUT "A"

WATERFALL

PARADISO GRANDE

6374

DATE 04-09-2011

SCALE AS NOTED

DRAWN	RDC
-------	-----

JOB	6374
-----	------

11E O

OF SHEETS



PER FBC2023 8TH EDITION R806: MIN. 40% - MAX. 50%
OF REQUIRED VENTILATION TO BE IN UPPER PORTION OF
ATTIC SPACE AND THE BALANCE TO BE IN LOWER
PORTION (EAVES).

TOTAL VENTED SPACE: $\frac{3,559 \text{ S.F.}}{300} = \frac{11.87 \text{ S.F.}}{\text{REQUIRED}}$ NET FREE VENT.

LOWER PORTION VENTILATION TOTAL:----- 25.83 S.F.
 PROVIDED W/ VENTILATED SOFFITS @ EAVE:
 (297 L.F. @ 0.087 S.F. VENTING PER L.F.)

UPPER PORTION PERCENTAGE: 41%
LOWER PORTION PERCENTAGE: 59%

1. TYPICAL ROOF GABLE OVERHANG TO BE **12"** UNLESS OTHERWISE NOTED.
2. TYPICAL ROOF EAVES OVERHANG TO BE **12"** UNLESS OTHERWISE NOTED.
3. PROVIDE AND INSTALL FLASHING AND ROOFING AS PER NATIONAL ROOFING AND SHEET METAL ASSOC. STANDARDS AND/ OR ACCEPTABLE INDUSTRY PRACTICE AND IN ACCORDANCE WITH THE 8TH EDITION (2023) FLORIDA RESIDENTIAL CODE.
4. ALL ROOF TRUSSES, GIRDERS, BEAMS, HEADERS, ETC. TO BE SIZED BY TRUSS MANUFACTURER OR FL. REG. ENG.
5. TRUSSES SHALL BE BRACED TO PREVENT ROTATION & PROVIDE LATERAL STABILITY IN ACCORDANCE WITH THE REQUIREMENTS SPECIFIED IN THE CONSTRUCTION DOCUMENTS FOR BUILDING & ON THE INDIVIDUAL TRUSS DESIGN DRAWINGS. IN THE ABSENCE OF SPECIFIC BRACING REQUIREMENTS, TRUSSES SHALL BE BRACED IN ACCORDANCE WITH TPI/WTCA BC91.1.
6. REFER TO TRUSS MANUFACTURER'S DRAWINGS FOR TRUSS PLACEMENT & TRUSS TO TRUSS CONNECTIONS.
7. SHINGLE ROOF: UNDERLAYMENT TO BE INSTALLED IAW FBCR 2023, 8TH EDITION R905.1.1 -
Underlayment materials required to comply with ASTM D226, D4869 or Type IV shall bear a label indicating compliance to the standard designation and, if applicable, type classification indicated in Table R905.1.1. Underlayment shall be applied and attached in accordance with Table R905.1.1.
8. OFF RIDGE VENTS MAXIMUM OPENING SIZES :
 - LOMANCO : (2) 3 1/4" DIA. CIRCLES
 - MILLENNIUM METAL : 2 1/2" X 46" HOLE
9. ROOF UNDERLAYMENT TO BE USED IS 2 LAYERS OF 30 LBS. SYNTHETIC FELT OR ANY OTHER METHOD LISTED PER FBC R905.1.1.]

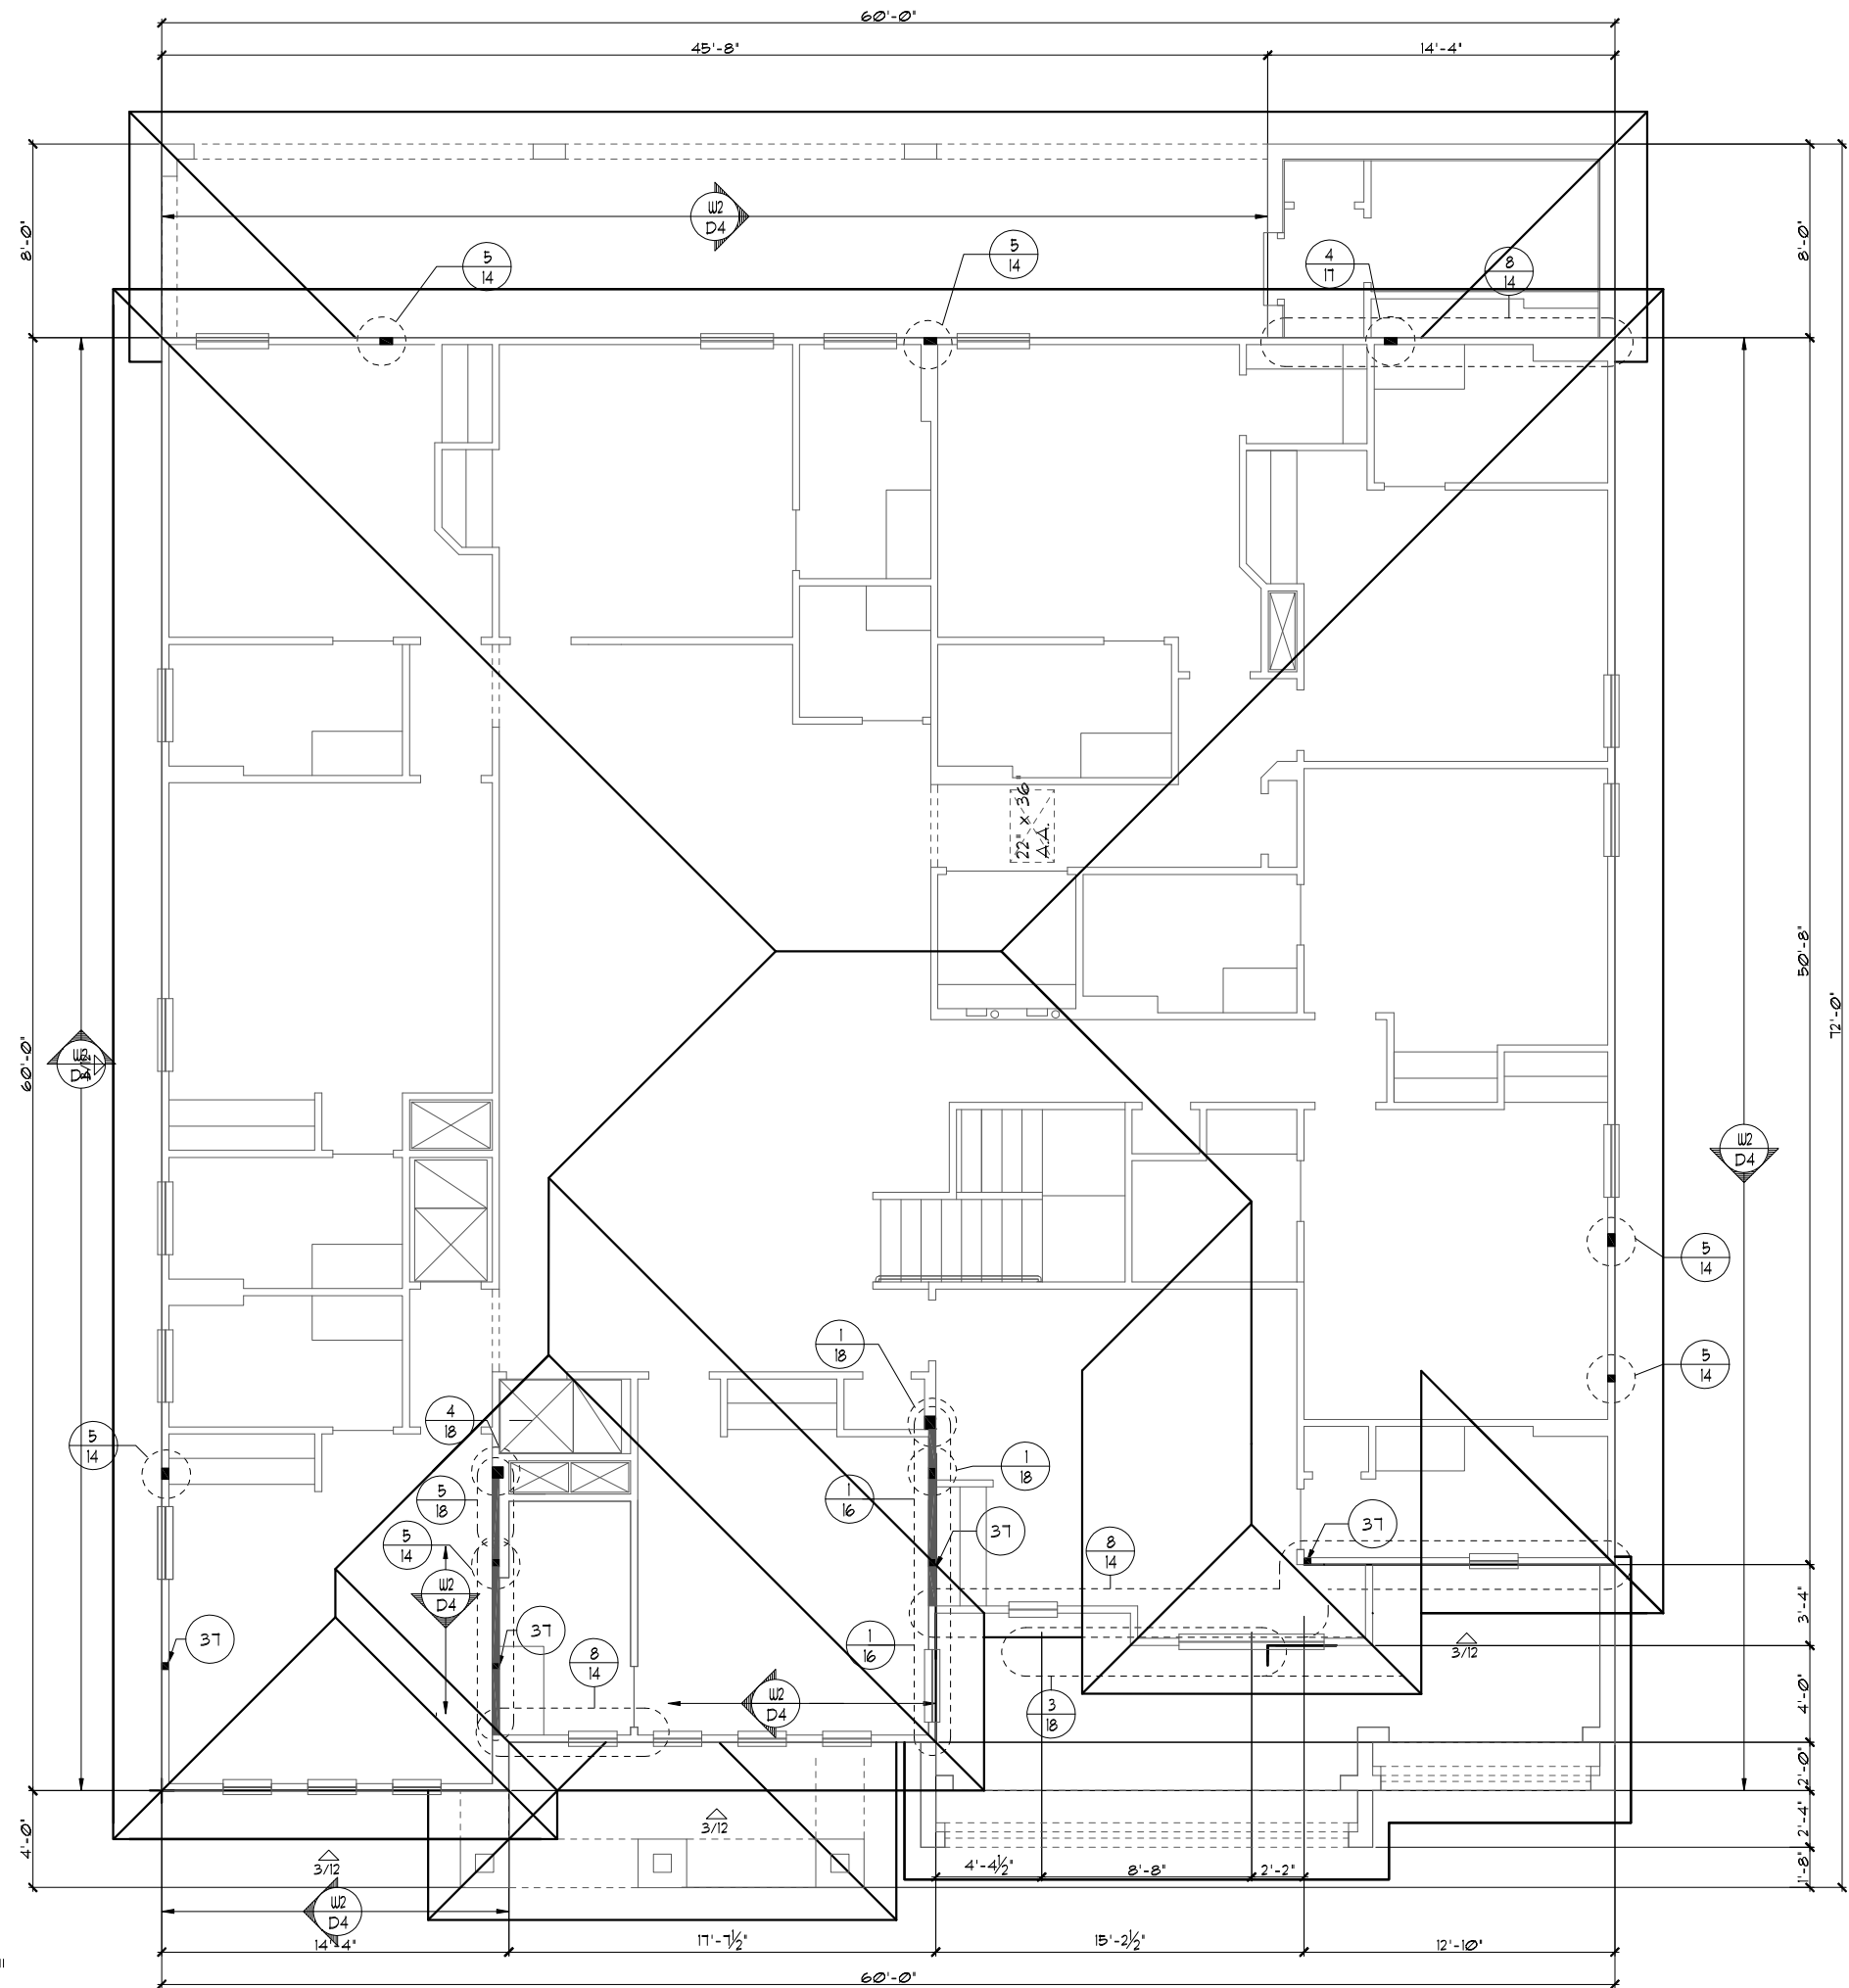 

UPPER TRUSS LAYOUT "D"

$$1/8'' = 1' - 0'' \quad (11 \times 17) \quad 1/4'' = 1' - 0'' \quad (22 \times 34)$$

PARADISO GRANDE

REVISIONS	BY
 LAGEL THOMPSON ENGINEERING GROUP, INC. 4401 Vineland Road Suite A6 Orlando, FL 32811 PH: (407) 734-1450 FAX: (407) 734-1780 www.lagel.com	

**A DIVISION OF PARK SQUARE
ENTERPRISES, INC.
5200 Vineland Road, Suite 200
Orlando, Florida 32811
Phone: (407) 529 - 3000**

Park Square HOMES

UPPER TRUSS LAYOUT "A"

WATERFALL

PARADISO GRANDE

6374

TE 04-09-2

SALE AS NOTED

RAWN RDC

3 6374

EET

2D.0
SHEETS

THE 2025 BUDGET


LOT: 0000, PARADISO GRANDE
Park Square Homes, heretofore referred to as "Park Square Homes," is a company owned and controlled by Park Square Homes, LLC, a limited liability company ("LLC") organized under the laws of the State of Florida. The LLC is owned and controlled by Park Square Homes, LLC, a limited liability company ("LLC") organized under the laws of the State of Florida. The LLC is owned and controlled by Park Square Homes, LLC, a limited liability company ("LLC") organized under the laws of the State of Florida.

or changed in any manner or form whatsoever, nor are they to be assigned to any third party without obtaining the express written permission from Park Square Homes.

RECEIVED
JAN 11 1966
U.S. DEPARTMENT OF AGRICULTURE
WASHINGTON, D.C. 20250
OFFICE OF THE SECRETARY
Agriculture
111

UPPER PORTION PERCENTAGE: 41%
LOWER PORTION PERCENTAGE: 59%

1. TYPICAL ROOF GABLE OVERHANG TO BE 12" UNLESS OTHERWISE NOTED.
2. TYPICAL ROOF EAVES OVERHANG TO BE 12" UNLESS OTHERWISE NOTED.
3. PROVIDE AND INSTALL FLASHING AND ROOFING AS PER NATIONAL ROOFING AND SHEET METAL ASSOC. STANDARDS AND/ OR ACCEPTABLE INDUSTRY PRACTICE AND IN ACCORDANCE WITH THE 8TH EDITION (2023) FLORIDA RESIDENTIAL CODE.
4. ALL ROOF TRUSSES, GIRDERS, BEAMS, HEADERS, ETC. TO BE SIZED BY TRUSS MANUFACTURER OR FL. REG. ENG.
5. TRUSSES SHALL BE BRACED TO PREVENT ROTATION & PROVIDE LATERAL STABILITY IN ACCORDANCE WITH THE REQUIREMENTS SPECIFIED IN THE CONSTRUCTION DOCUMENTS FOR BUILDING & ON THE INDIVIDUAL TRUSS DESIGN DRAWINGS. IN THE ABSENCE OF SPECIFIC BRACING REQUIREMENTS, TRUSSES SHALL BE BRACED IN ACCORDANCE WITH TPI/WTCA BC91 I.
6. REFER TO TRUSS MANUFACTURER'S DRAWINGS FOR TRUSS PLACEMENT & TRUSS TO TRUSS CONNECTIONS.
7. SHINGLE ROOF: UNDERLAYMENT TO BE INSTALLED IAW FBCR 2023, 8TH EDITION R305.1.1 -
Underlayment materials required to comply with ASTM D226, D4869 at Type IV shall bear a label indicating compliance to the standard designation and, if applicable, type classification indicated in Table R305.1.1. Underlayment shall be applied and attached in accordance with Table R305.1.1.
8. OFF RIDGE VENTS MAXIMUM OPENING SIZES :
 - LOMANCO : (2) 9 1/4" DIA. CIRCLES
 - MILLENNIUM METAL : 2 1/2" X 46" HOLE
9. ROOF UNDERLAYMENT TO BE USED IS 2 LAYERS OF 30 LBS. SYNTHETIC FELT OR ANY OTHER METHOD LISTED PER FBC R305.1.1

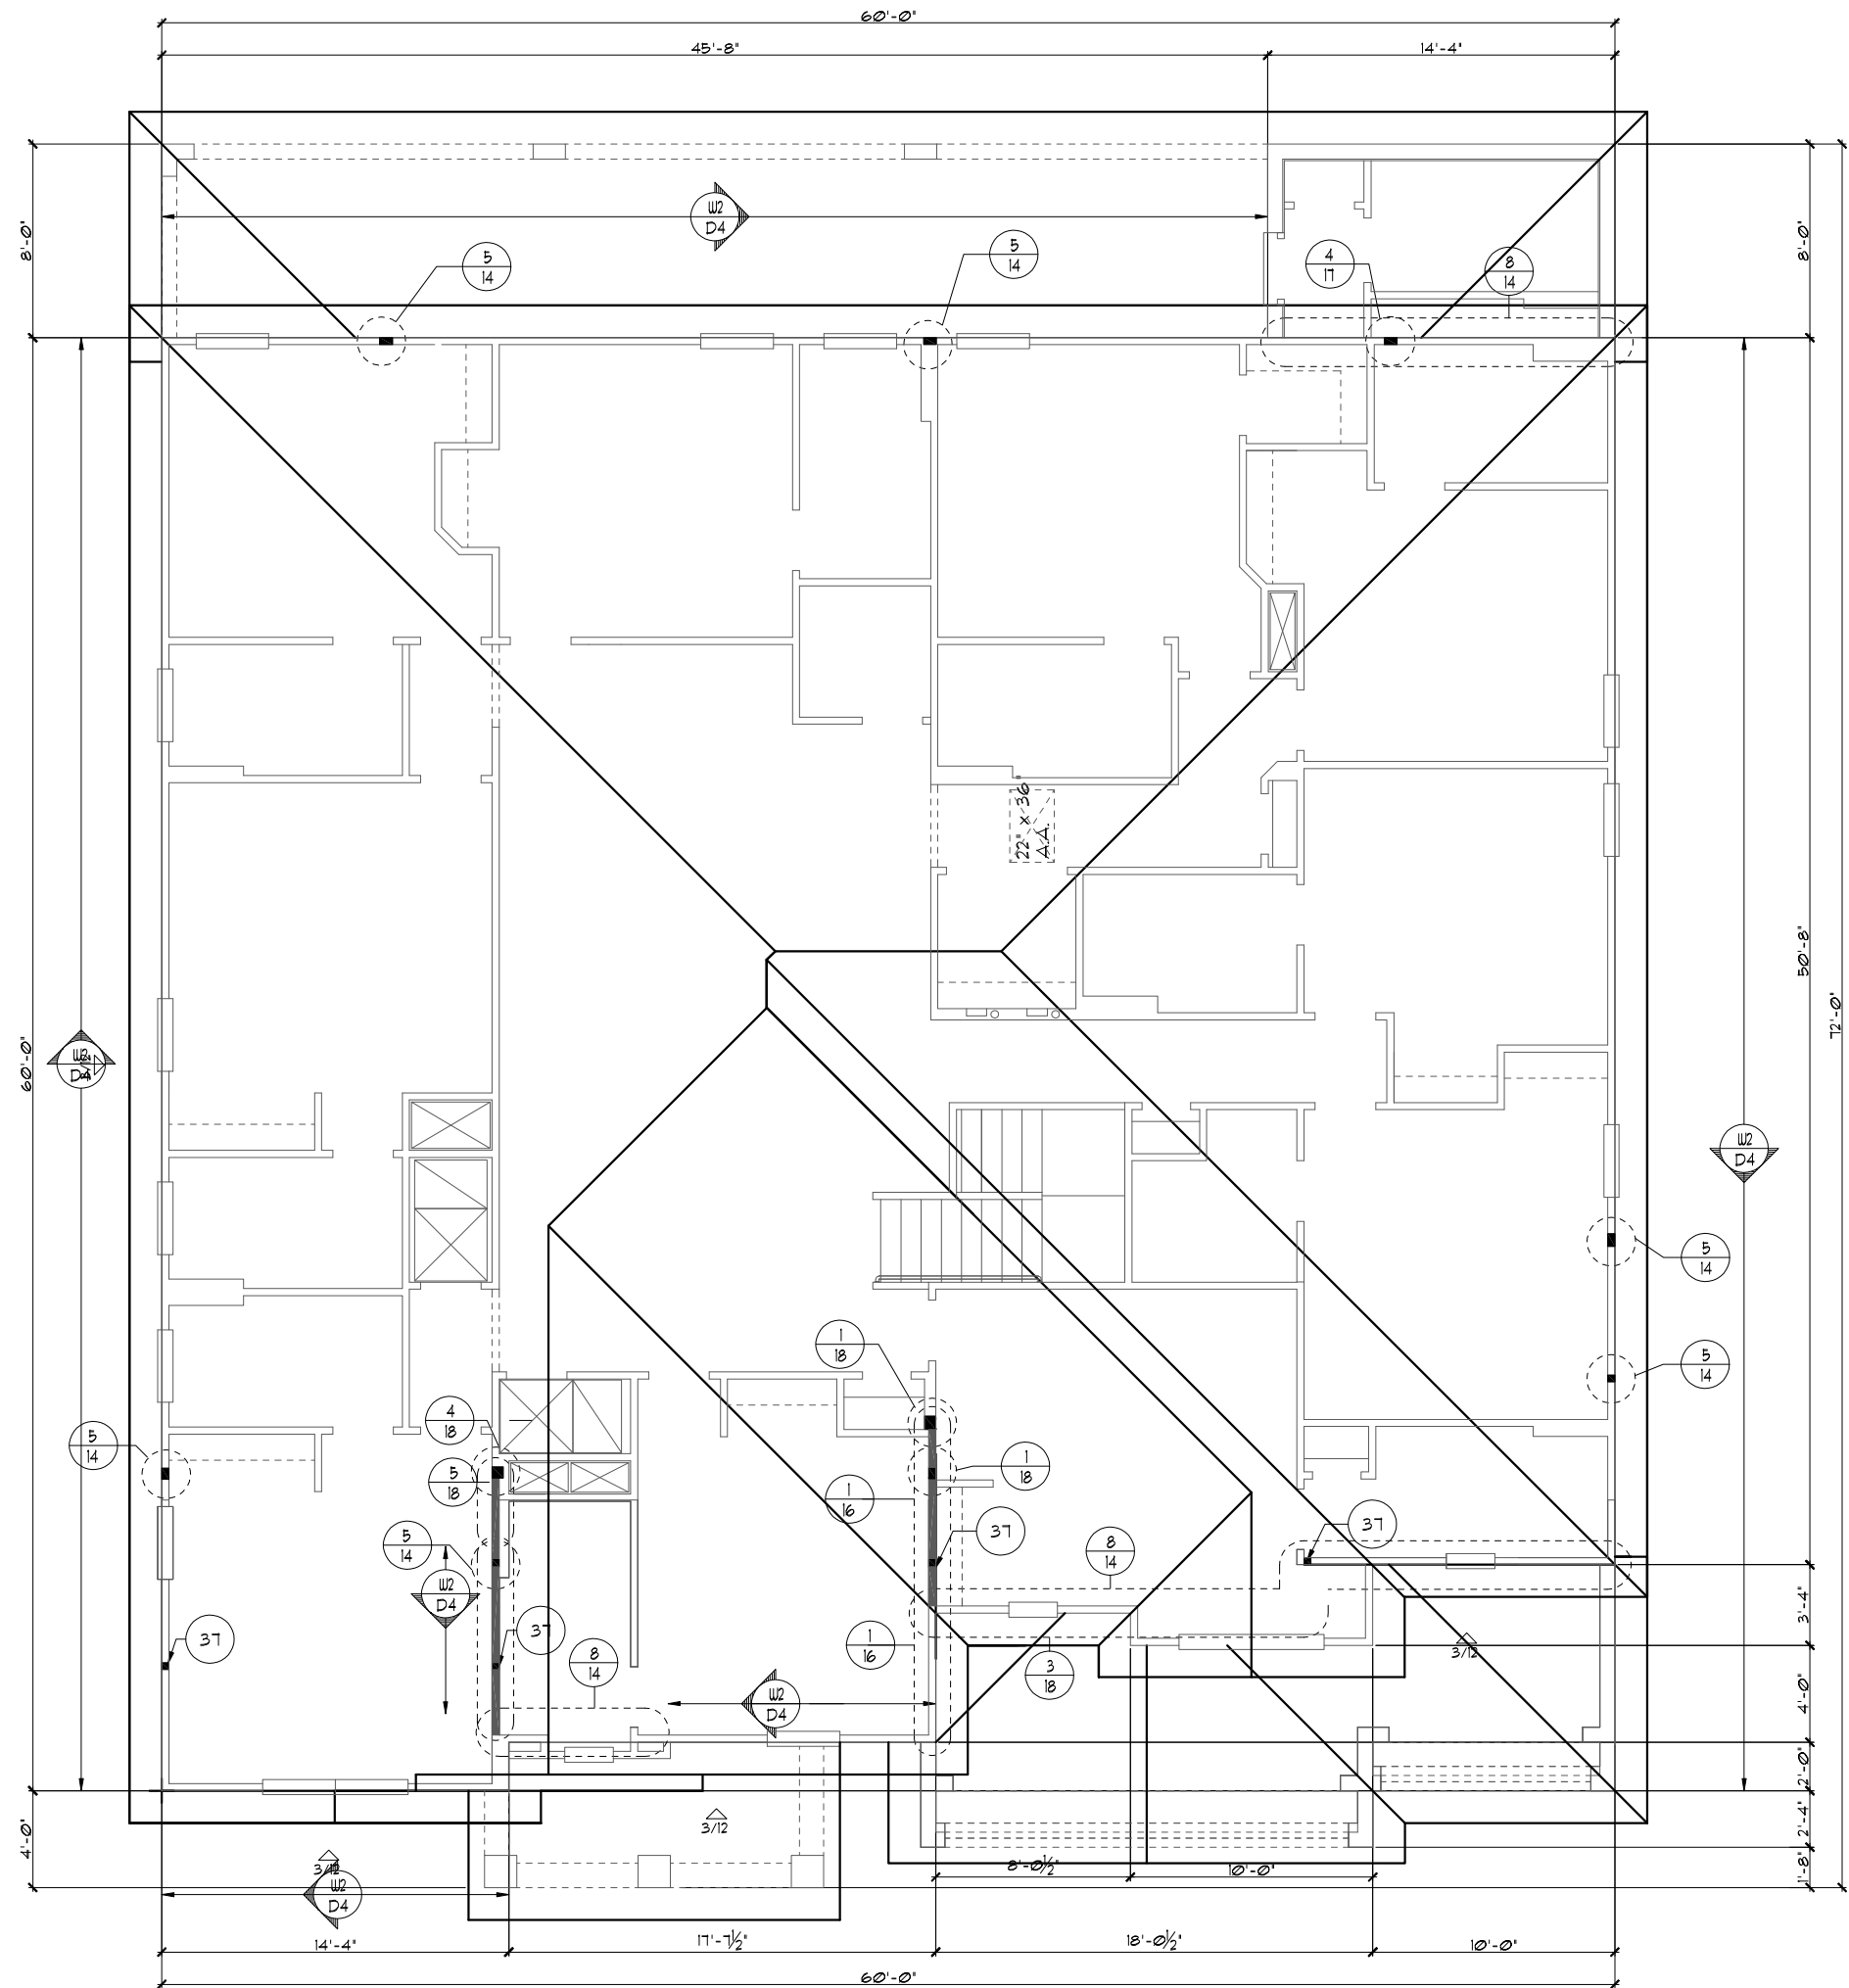

UPPER TRUSS LAYOUT "E"


$$1/8'' = 1' - 0'' \quad (11 \times 17) \quad 1/4'' = 1' - 0'' \quad (22 \times 34)$$

12E.0
OF SHEETS


CAST CRETE / LOTTS / WEKIWA / FLORIDA ROCK PRE CAST LINTEL SCHEDULE			
LINTEL NO.	LENGTH	TYPE	COMMENTS
L-1	17'-4"	8F30-1B/1T	GARAGE DOOR
L-2	9'-4"	8F30-1B/1T	GARAGE DOOR
L-3	4'-6"	8F36-0B/1T	3/0X1/0 F.G.
L-4	4'-6"	8F36-0B/1T	SH26
L-5	4'-6"	8F36-0B/1T	SH26
L-6	4'-6"	8F36-0B/1T	3/0X1/0 F.G.
L-7	4'-4"	8RF44-0B/1T	2680 1-LITE DR.
L-8	11'-4"	8F36-0B/1T	(3) SH26
L-9			
L-10	13'-4"	8F48-0B/1T	12/0XB/0 S.G.D.
L-11			
L-12	7'-6"	8F36-0B/1T	FR SH26
L-13	5'-4"	8F36-0B/1T	4/0X1/0 F.G.
L-14	5'-4"	8F36-0B/1T	4/0X1/0 F.G.
L-15	4'-6"	8F36-0B/1T	SH26
L-16	9'-4"	8F36-0B/1T	(3) 3/0X6/0 F.G.
L-17	5'-10"	8RF44-0B/1T	FRONT DOOR
L-18	3'-6"	8F8-0B/1T	FRONT ENTRY
L-19	6'-6"	8F8-0B/1T	FRONT ENTRY
L-20	5'-10"	8F8-0B/1T	FRONT ENTRY
L-21	4'-6"	8F36-0B/1T	SH26
L-22	18'-8"	8F24-1B/1T	GARAGE ENTRY
L-23	10'-6"	8F24-0B/1T	GARAGE ENTRY
L-24			
L-25			
L-26			
L-27			
L-28			
L-29			
L-30			
L-31			
L-32	15'-0"	8F16-1B/1T	REAR LANAI
L-33	15'-4"	8F16-1B/1T	REAR LANAI
L-34	15'-4"	8F16-1B/1T	REAR LANAI
L-35	8'-0"	8F16-1B/1T	REAR LANAI
L-36			
L-37			
L-38			
L-39			
L-40			

PRE CAST LINTEL LAYOUT "D"

1/8"=1'-0" (11X17) 1/4"=1'-0" (22X34)

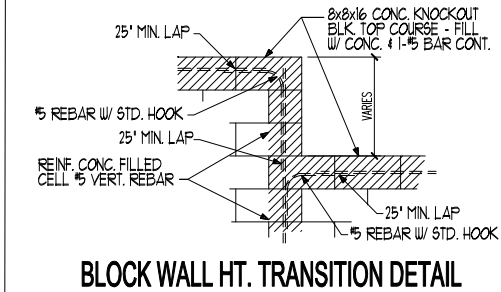

BLOCK WALL HT. TRANSITION DETAIL

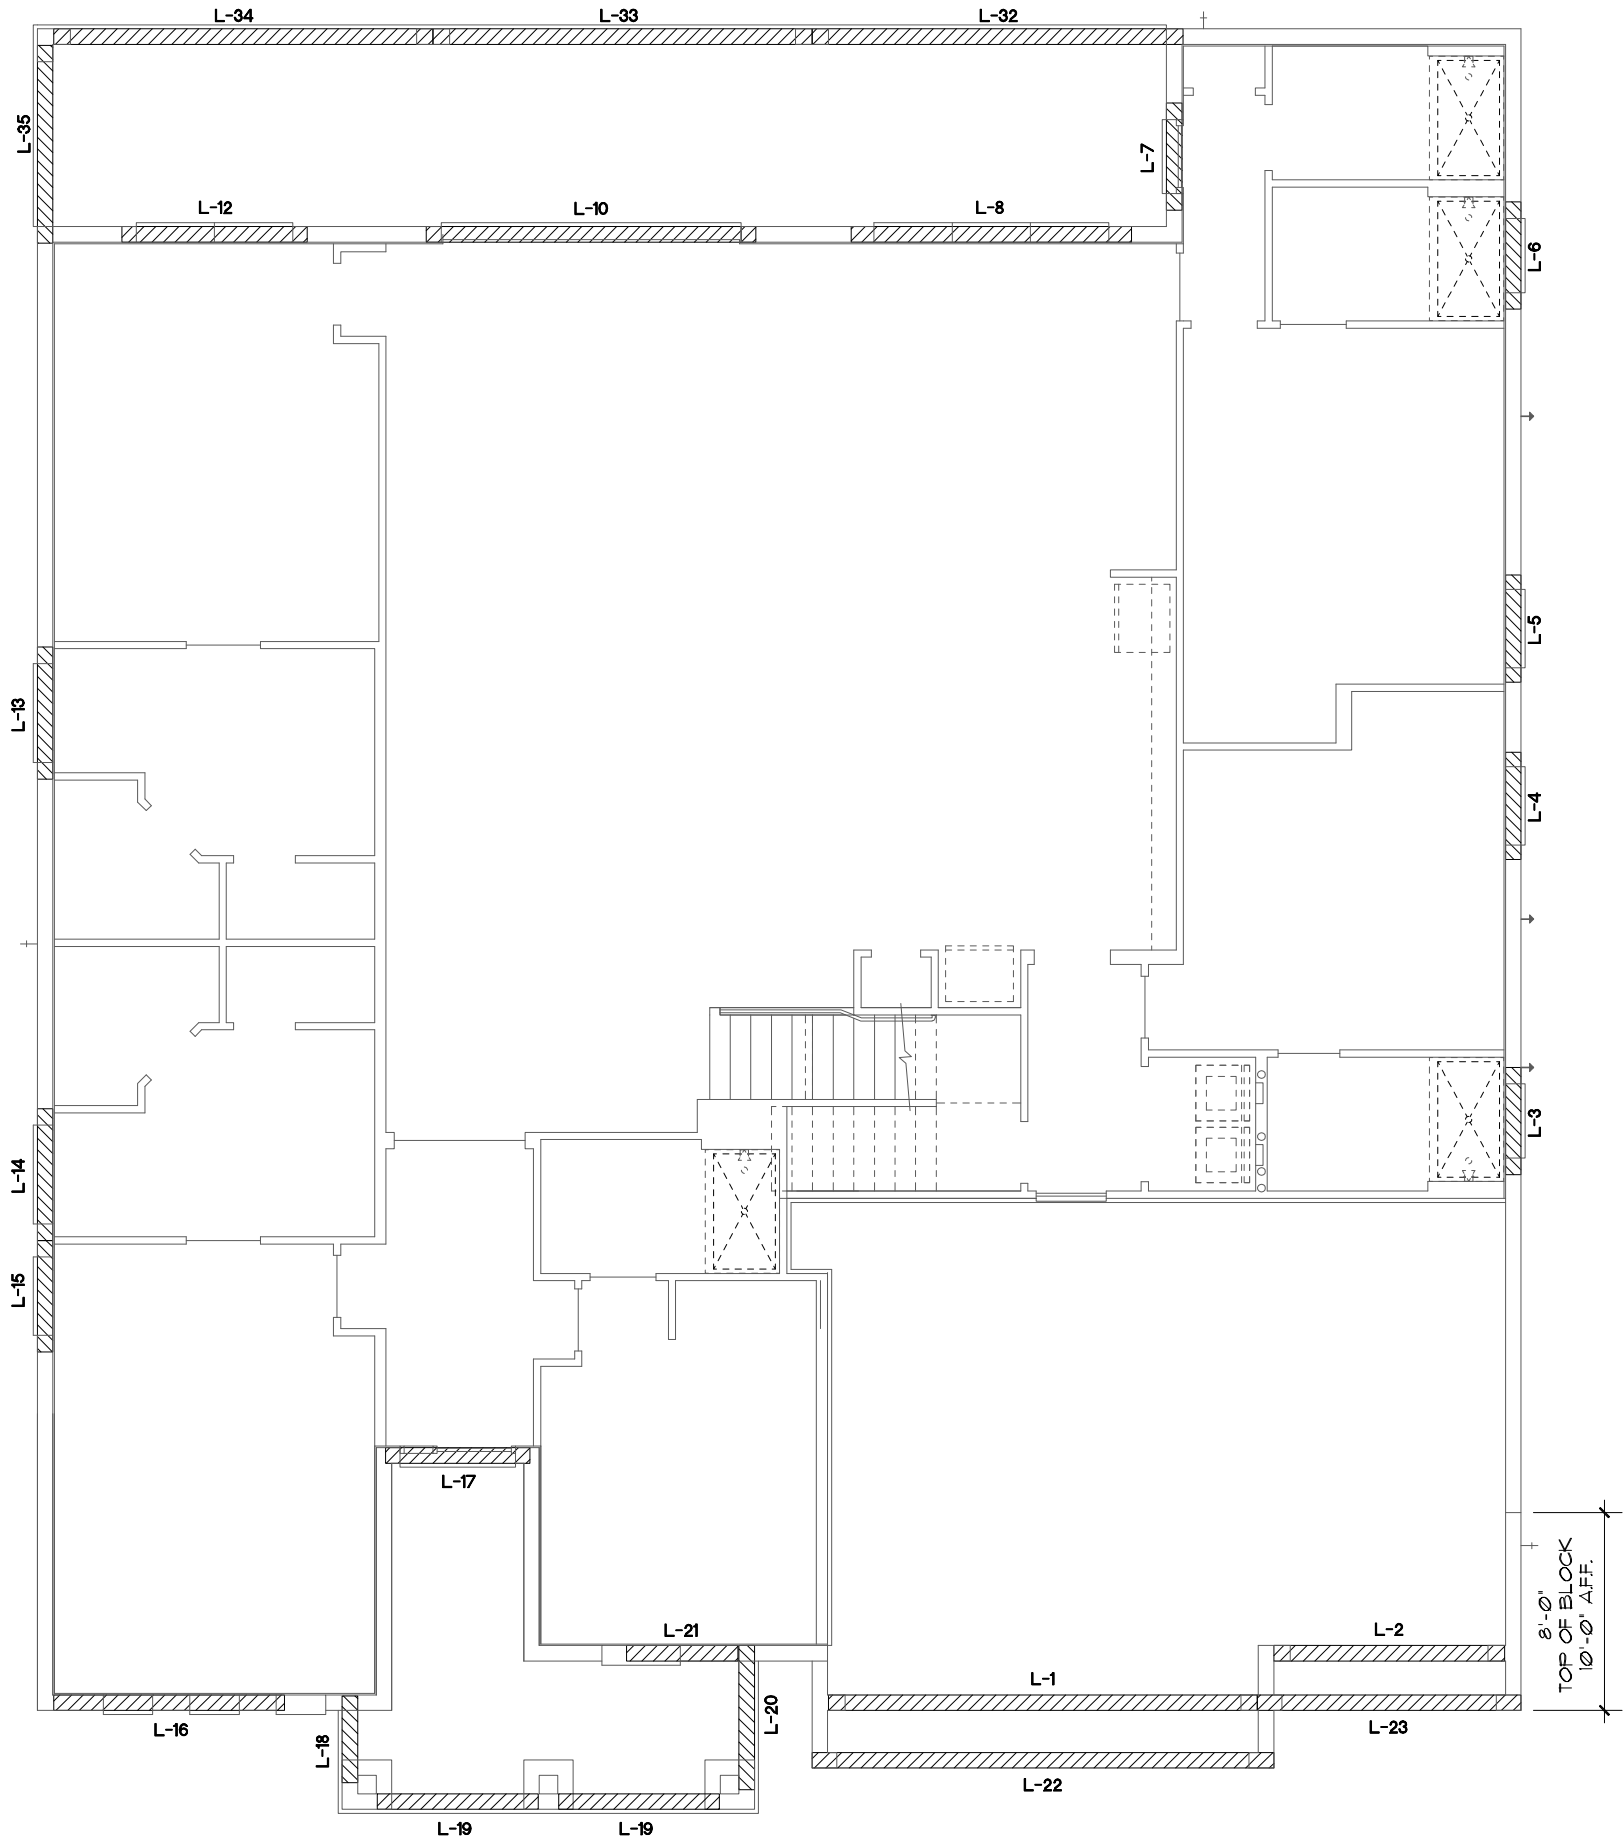

THIS STRUCTURE IS DESIGNED TO WITHSTAND 140 MPH WINDS PER THE 8th EDITION, 2003 OF THE FLORIDA BUILDING CODE RESIDENTIAL AND IS CERTIFIED AS SUCH

LOT: 0000, PARADISO GRANDE

PARADISO GRANDE

© COPYRIGHT 2015 Park Square Homes hereby reserves its common law copyrights and other copyrights in these plans, ideas, and design. These plans, ideas, and designs are not to be copied or changed in any manner or form whatsoever, nor are they to be assigned to any third party without first obtaining the express written permission from Park Square Homes.

REVISIONS		BY
DATE		04-09-21
SCALE		AS NOTED
DRAWN		RDC
JOB		6314
SHEET		13D.0
OF		9 SHEETS

WATERFALL

PARADISO GRANDE

PRE CAST LINTEL LAYOUT

Park Square HOMES

A DIVISION OF PARK SQUARE ENTERPRISES, INC.
5200 Vineland Road, Suite 200
Orlando, Florida 32811
Phone: (407) 529 - 3000


ITEG

THOMPSON ENGINEERING GROUP, INC.

10000 Lake Nona Blvd, Suite 100, Orlando, FL 32811
PH: (407) 734-1400
Fax: (407) 734-1700
www.iteg.com

6374


CAST CRETE / LOTS / WEKIWA / FLORIDA ROCK PRE CAST LINTEL SCHEDULE			
LINTEL NO.	LENGTH	TYPE	COMMENTS
L-1	17'-4"	8F30-1B/1T	GARAGE DOOR
L-2	9'-4"	8F30-1B/1T	GARAGE DOOR
L-3	4'-6"	8F36-0B/1T	3/0X1/0 F.G.
L-4	4'-6"	8F36-0B/1T	SH26
L-5	4'-6"	8F36-0B/1T	SH26
L-6	4'-6"	8F36-0B/1T	3/0X1/0 F.G.
L-7	4'-4"	8RF44-0B/1T	2600 1-LITE DR.
L-8	11'-4"	8F36-0B/1T	(3) SH26
L-9			
L-10	13'-4"	8F48-0B/1T	12/0X8/0 S.G.D.
L-11			
L-12	7'-6"	8F36-0B/1T	FR. SH26
L-13	5'-4"	8F36-0B/1T	4/0X1/0 F.G.
L-14	5'-4"	8F36-0B/1T	4/0X1/0 F.G.
L-15	4'-6"	8F36-0B/1T	SH26
L-16	9'-4"	8F36-0B/1T	(3) 3/0X6/0 F.G.
L-17	5'-10"	8RF44-0B/1T	FRONT DOOR
L-18	4'-0"	8F36-0B/1T	FRONT ENTRY
L-19	6'-6"	8F36-0B/1T	FRONT ENTRY
L-20	5'-10"	8F36-0B/1T	FRONT ENTRY
L-21	4'-6"	8F48-0B/1T	SH26
L-22	18'-8"	8F24-1B/1T	GARAGE ENTRY
L-23	10'-6"	8F24-0B/1T	GARAGE ENTRY
L-24			
L-25			
L-26			
L-27			
L-28			
L-29			
L-30			
L-31			
L-32	15'-0"	8F16-1B/1T	REAR LANAI
L-33	15'-4"	8F16-1B/1T	REAR LANAI
L-34	15'-4"	8F16-1B/1T	REAR LANAI
L-35	8'-0"	8F16-1B/1T	REAR LANAI
L-36			
L-37			
L-38			
L-39			
L-40			

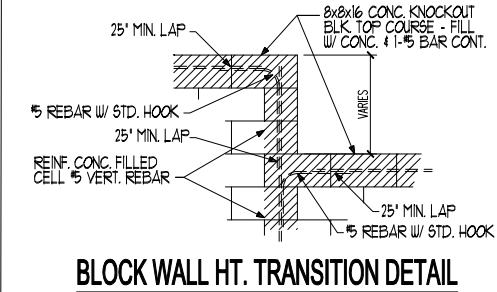

BLOCK WALL HT. TRANSITION DETAIL

PRE CAST LINTEL LAYOUT "E"

1/8"=1'-0" (11X17) 1/4"=1'-0" (22X34)

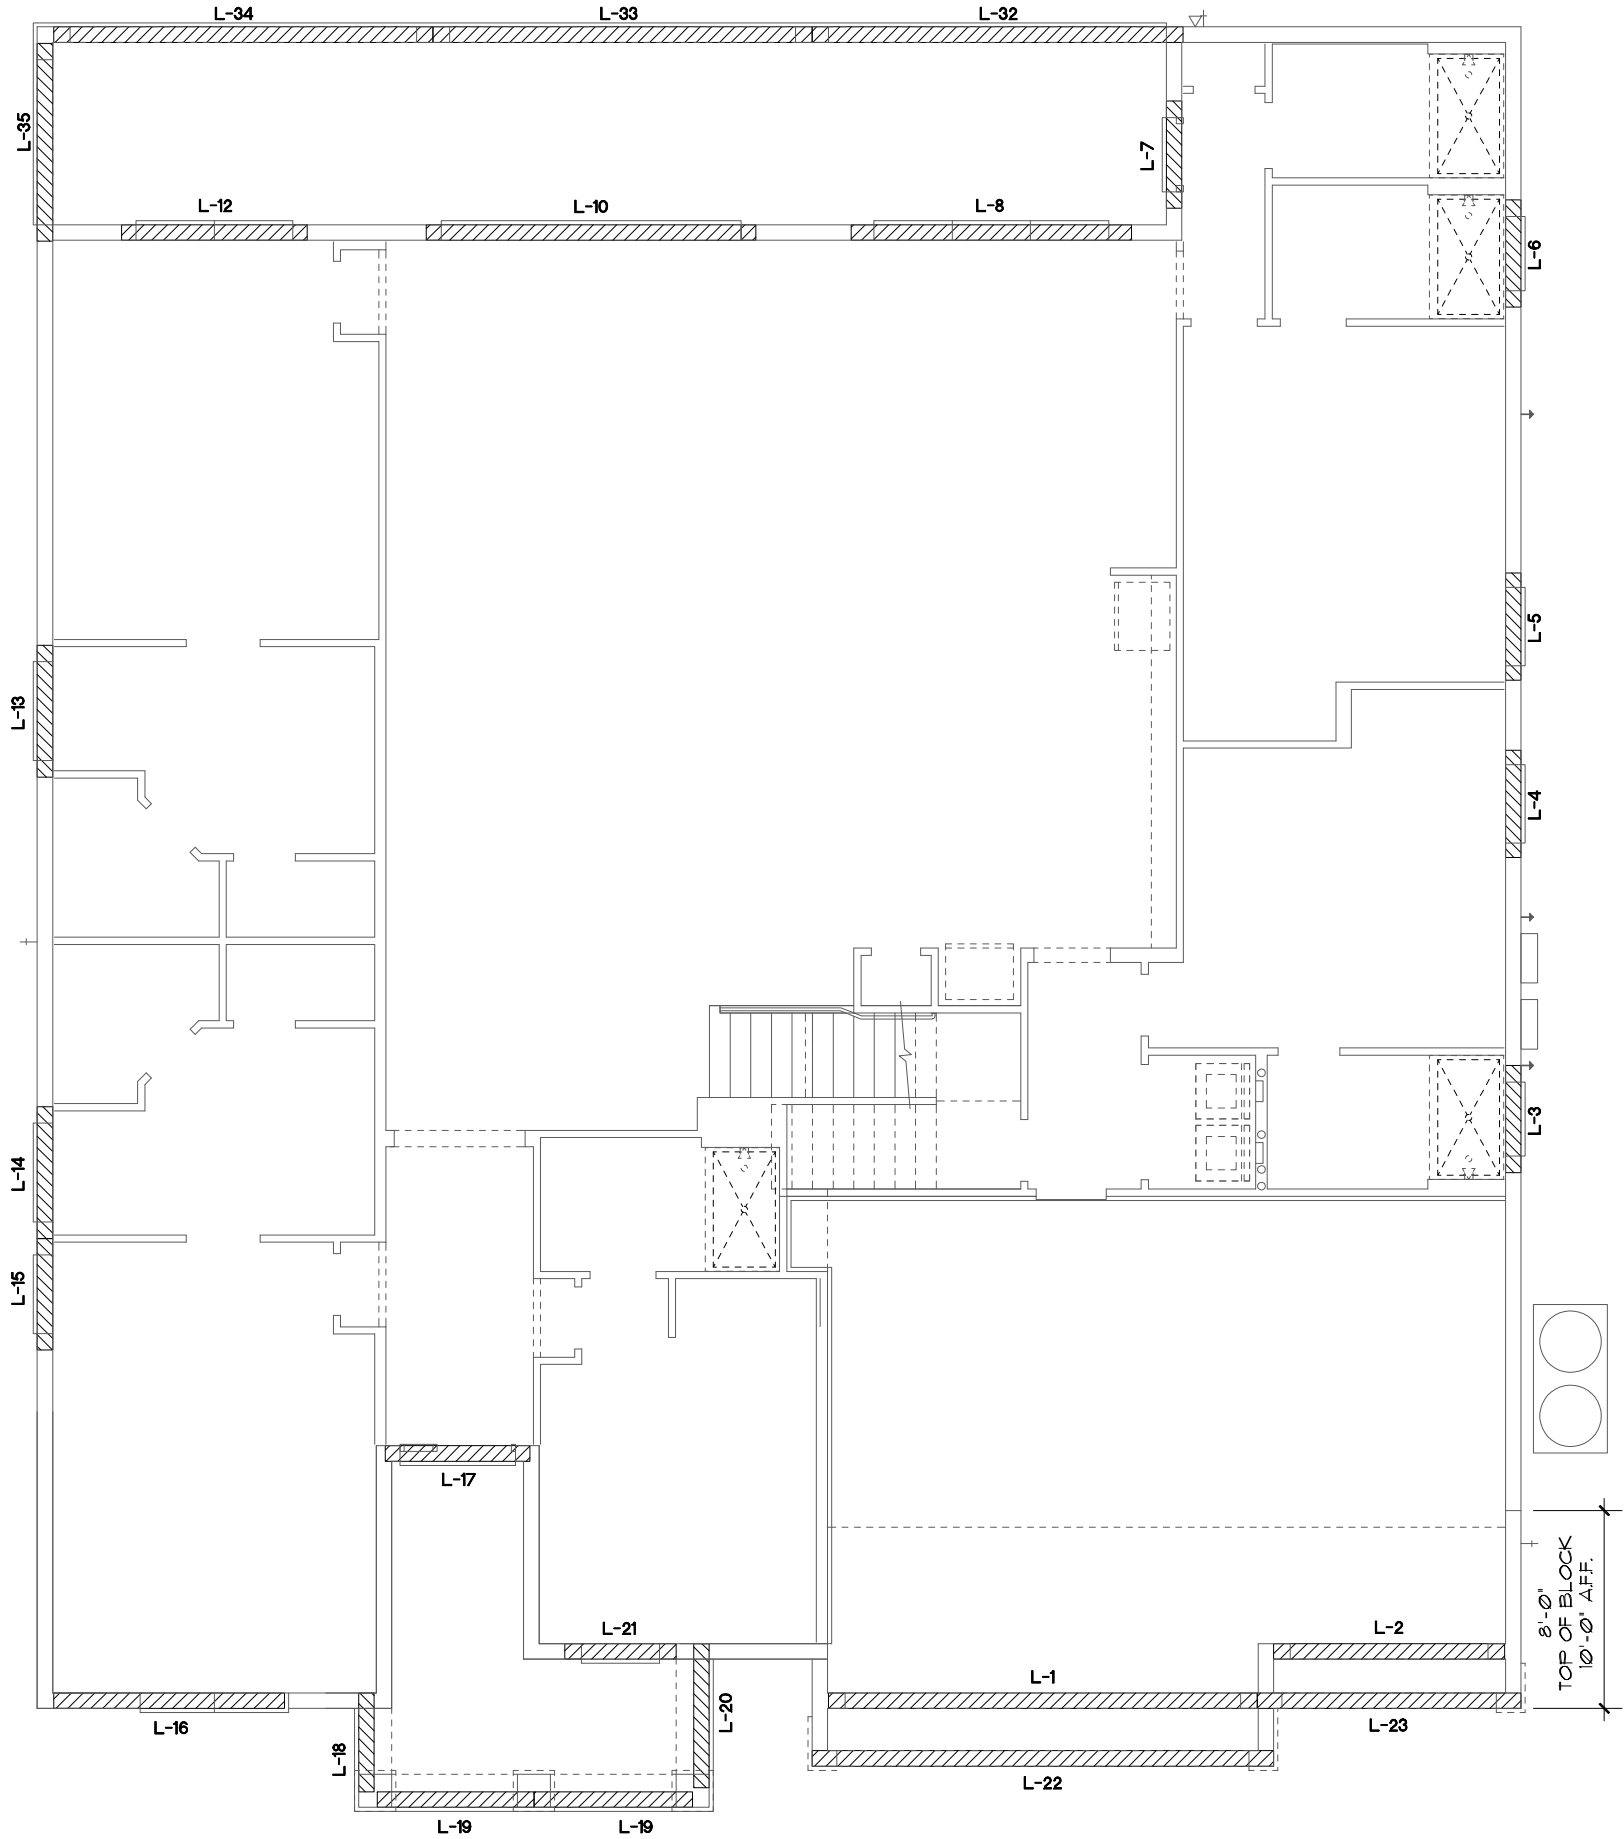

THIS STRUCTURE IS DESIGNED TO WITHSTAND 140 MPH WINDS PER THE 8th EDITION, 2023 OF THE FLORIDA BUILDING CODE RESIDENTIAL AND IS CERTIFIED AS SUCH

LOT: 0000, PARADISO GRANDE

PARADISO GRANDE

© COPYRIGHT 2015 Park Square Homes hereby reserves its common law copyrights and other copyrights in these plans, ideas, and design. These plans, ideas and designs are not to be copied or changed in any manner or form whatsoever, nor are they to be assigned to any third party without first obtaining the express written permission from Park Square Homes.

REVISIONS		BY
DATE		04-09-21
SCALE		AS NOTED
DRAWN		RDC
JOB		6314
SHEET		13E.0
OF		SHEETS

ITEG
THOMPSON ENGINEERING GROUP, INC.
10000 Lake Nona Blvd., Suite 100, Orlando, FL 32817
PH: (407) 734-1400
Fax: (407) 734-1780
www.iteg.com

A DIVISION OF PARK SQUARE ENTERPRISES, INC.
5200 Vineland Road, Suite 200
Orlando, Florida 32811
Phone: (407) 529 - 3000

Park Square HOMES

WATERFALL
PARADISO GRANDE

6374