
[illegible]

Design1c:\Users\Design1\OneDrive - Thompson Engineering Group\Desktop\5-Unit\dwg Files\00 Cover Sheet.dwg

Park Square HOMES

COVER PAGE
A0



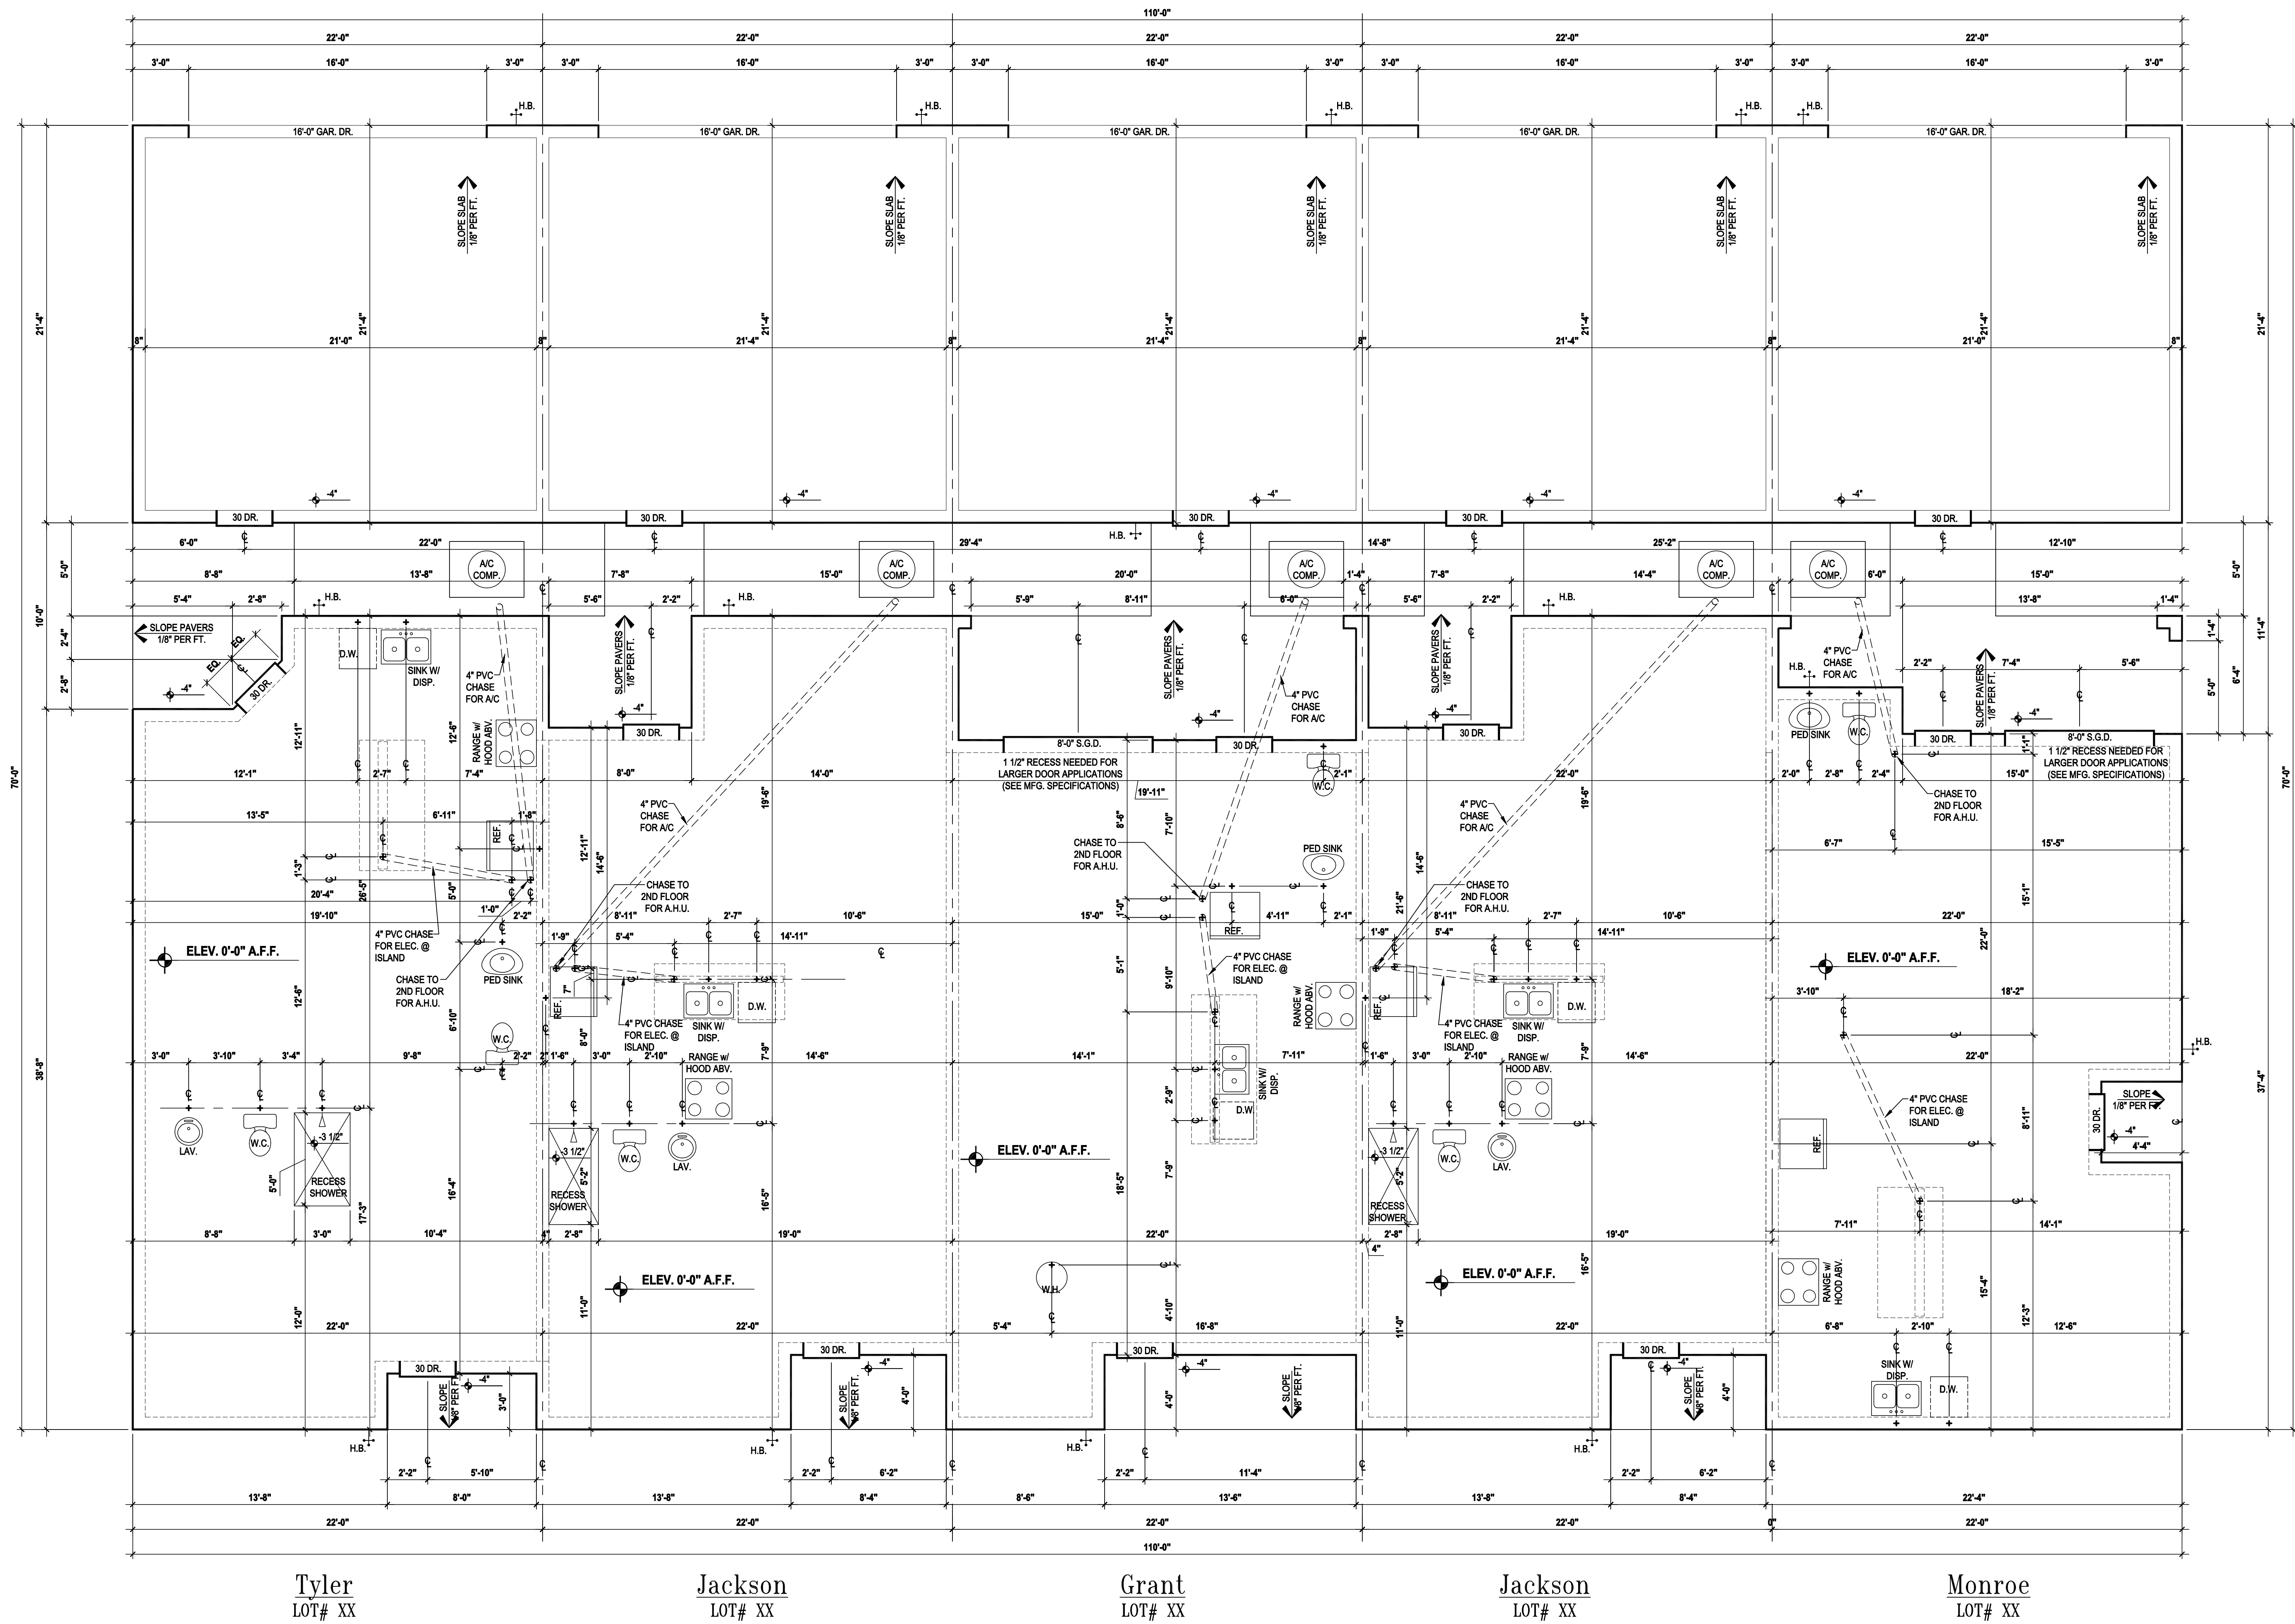

Slab Plan
SCALE: 1/4" = 1'-0"

Jul 26, 2023 8:11am

Carlos V:\Park Square Homes\MODELS\TOWNHOME MODEL\STOWNHOMES (Orlando)\1 - Townhome Models\Rear Load Detached Towns (Rear Load)\J5-UNITAT Slab Plan.dwg

5-Unit: Rear Load Detached


Models: Tyler, Jackson, Grant, Jackson & Monroe

A division of Park Square
Enterprises Inc.
5200 Vineland Rd., Suite #200
Orlando, FL 32811
Phone: (407) 529-3000




PROJECT:	22-1148
SCALE:	AS NOTED
DRAWN BY:	C.C.
DESIGNED BY:	MJS

SLAB PLAN
A1

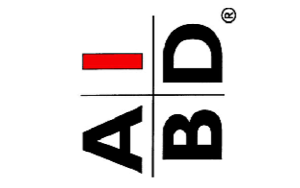

815 Orienta Ave., Suite #1040
Altamonte Springs, FL 32701
Ph: (407) 629-6711
Fax: (407) 629-6776
www.mjsdesignersgroup.com



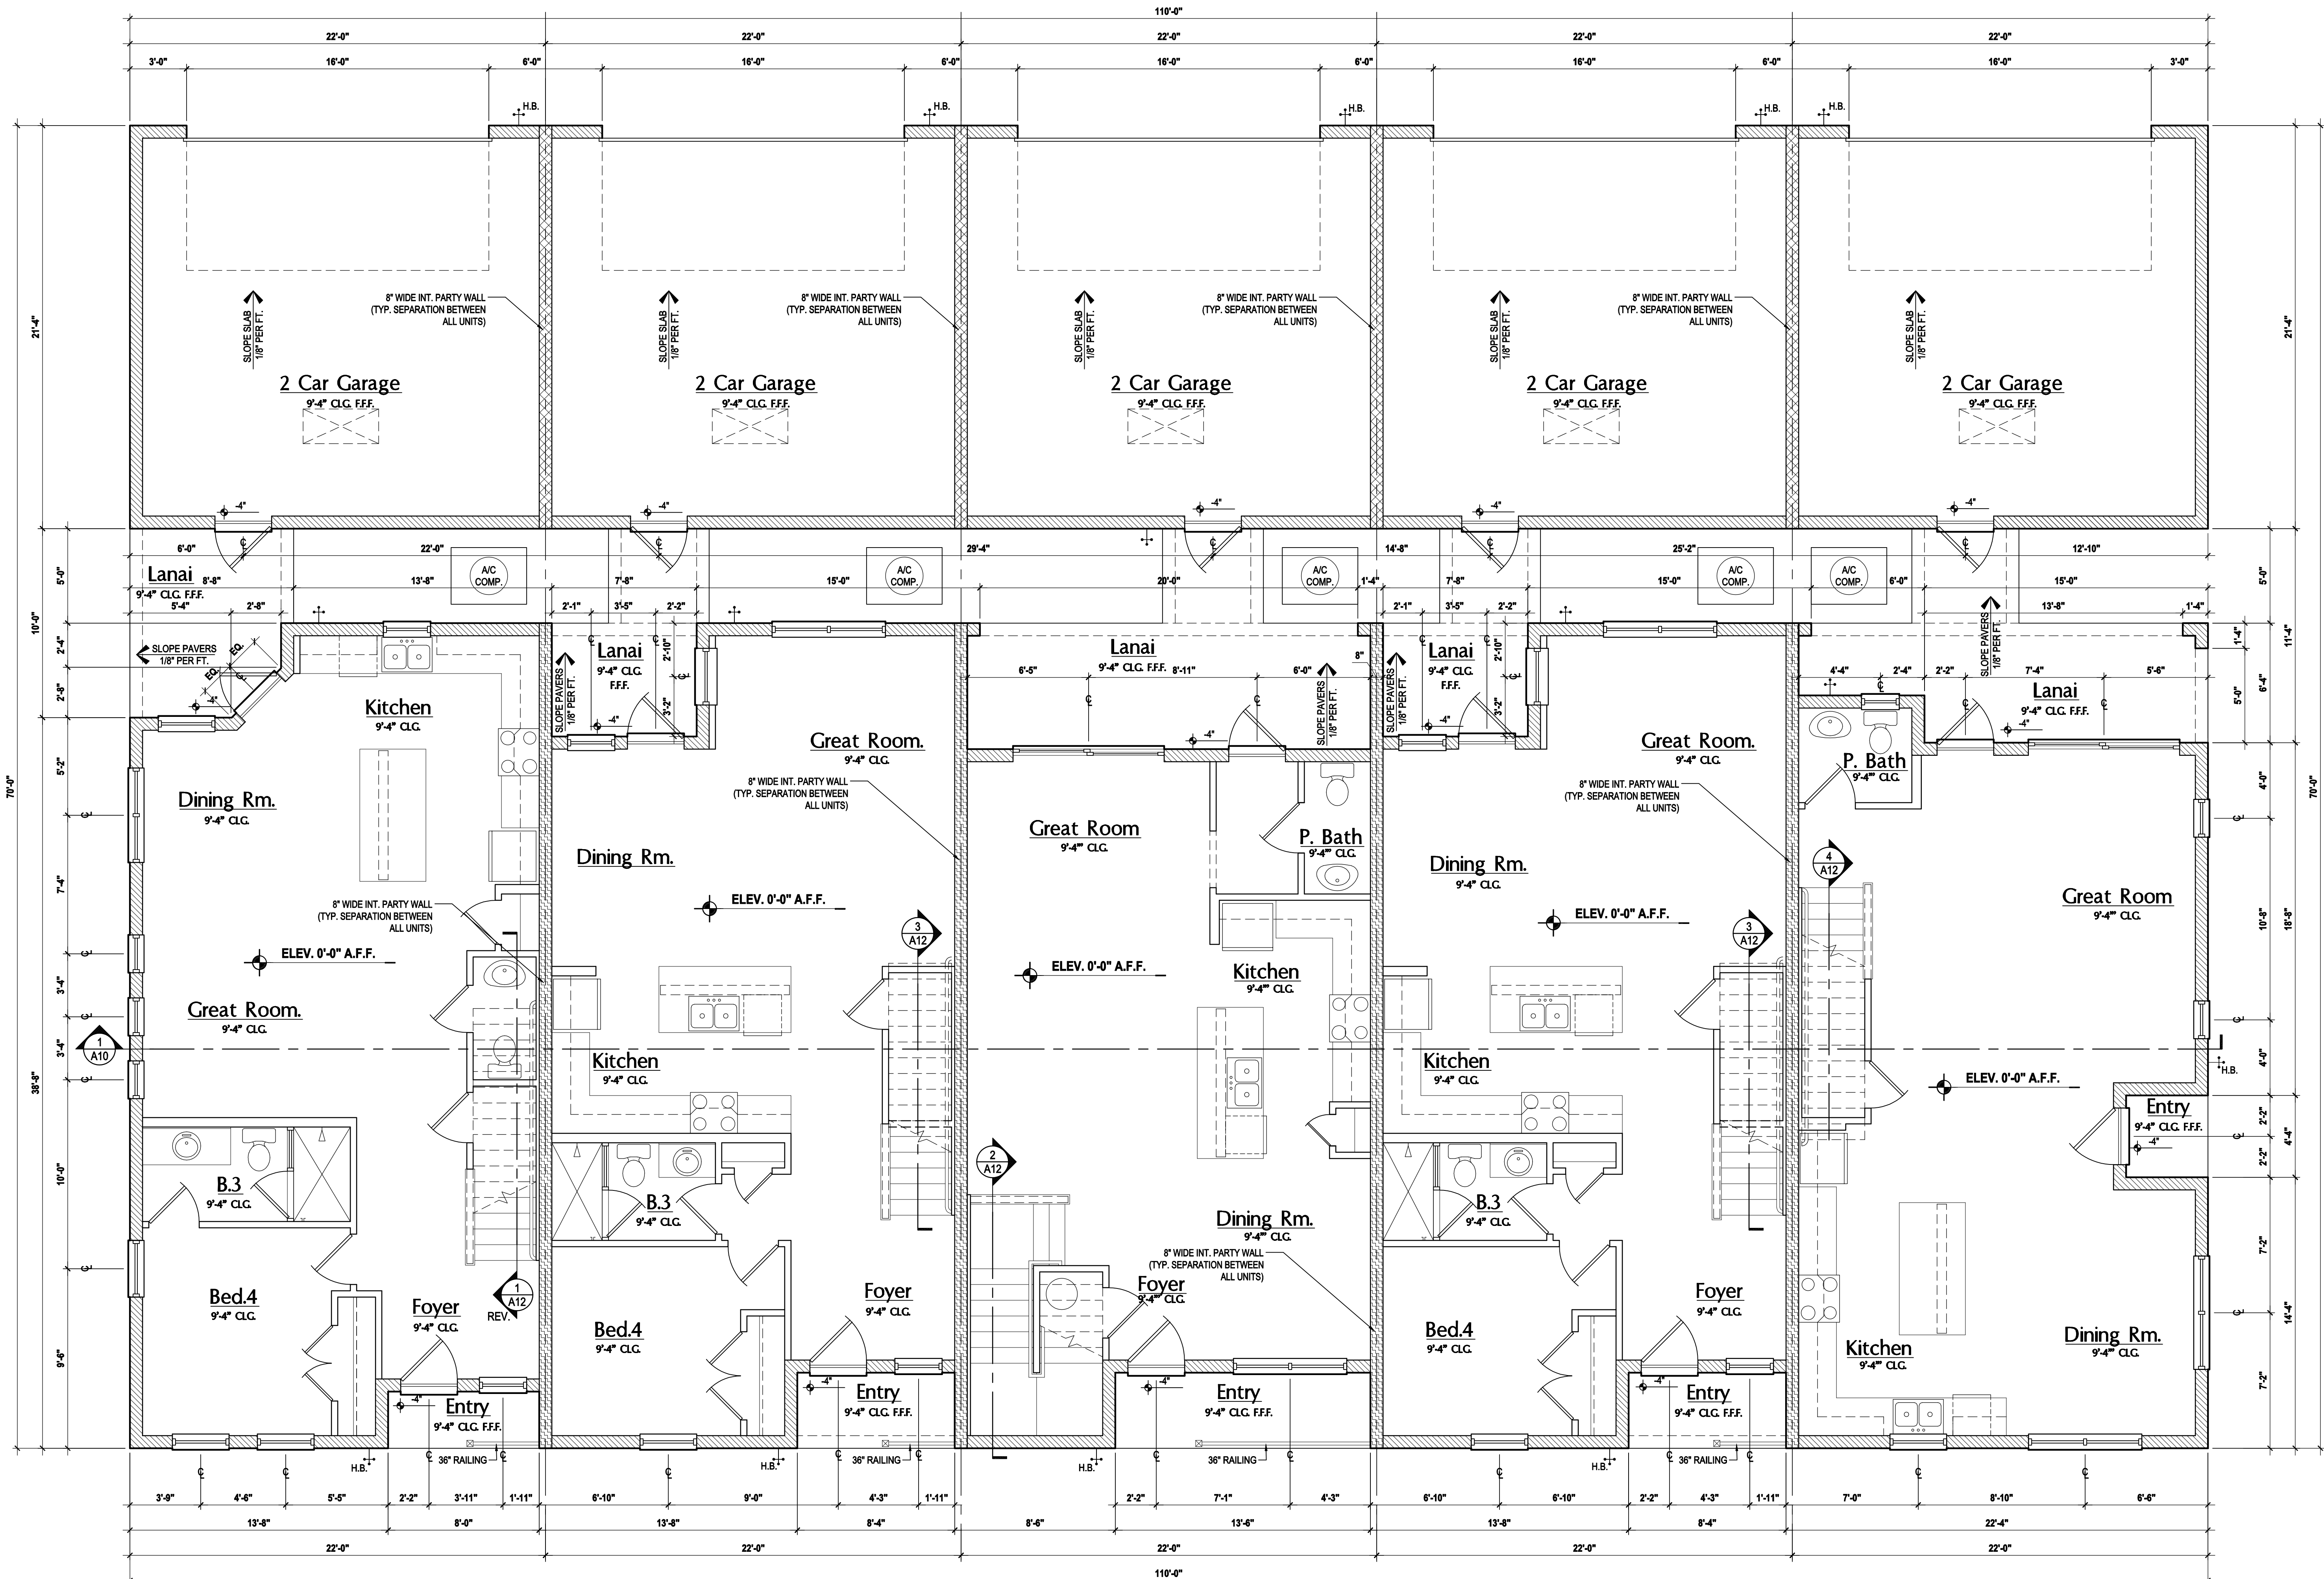

Tyler
LOT# XX

Jackson
LOT# XX

Grant
LOT# XX

Jackson
LOT# XX

Monroe
LOT# XX

GENERAL NOTES KEY:

- ABBREVIATIONS:
- | | |
|----------------------|------------------------|
| MT - METAL THRESHOLD | TEMP - TEMPERED GLASS |
| FR - FRENCH DOORS | SH - SINGLE HUNG |
| SL - SLIDE LIGHT | DH - DOUBLE HUNG |
| FG - FIXED GLASS | CSMT - CASSEMENT |
| TR - TRANSOM | HR - HORIZONTAL ROLLER |
| GB - GLASS BLOCK | BP - BYPASS |
| PKT - POCKET DOOR | BF - BIFOLD |
| SVC - SERVICE DOOR | RF - BIFOLD |
| OBS - OBSCURED GLASS | TYP - TYPICAL |
- NOTES:
- CONTRACTOR TO VERIFY ALL DIMENSIONS ON JOB SITE.
 - DO NOT SCALE PRINTS! CONSTRUCTION TO BE FROM CALCULATED DIMENSIONS ONLY. ANY DISCREPANCIES OR ERRORS TO BE REPORTED PROMPTLY TO SUPERVISOR FOR CLARIFICATION.
 - MECHANICAL EQUIP. LOCATIONS WILL BE DETERMINED BY COMMUNITY AND COUNTY CODES.
 - A/C CONDENSER UNIT TO BE ANCHORED TO SLAB PER CODE M307.2 & M1309.3.
 - PROVIDE RECESS HWC WATER W/ DRAIN @ WASHER SPACE.
 - VENT DRYER THRU EXTERIOR WALL U.O.
 - PROVIDE COLD WATER LINE FOR ICE MAKER LINE @ REF. SPACE.
 - PROVIDE RECESS HWC WATER W/ DRAIN @ WASHER SPACE.
 - SAG RESISTANT DRYWALL ON ALL CEILINGS.
 - PULL ALL DIMENSIONS FROM THE REAR OF PLAN.
 - REFER TO EXTERIOR ELEVATIONS & TYP. DETAIL SHEETS FOR EXTERIOR WALL FINISH SPECS.
 - REFER TO DETAIL SHEETS FOR FLASHING REQUIREMENTS AT ALL WOOD TO MASONRY INTERFACES.
 - ALL INTERIOR FRAME WALL DIMENSIONS TO BE 3 1/2" U.O.
 - ALL EXTERIOR BLOCK WALL DIMENSIONS TO BE 7 1/2" U.O.
 - CALL & FRAME WALL SYSTEM SEGMENTS WHICH HAVE AN UNINTERRUPTED LENGTH OF 12'-0" OR MORE SHALL BE CONSIDERED SHEAR WALL SWS - SHEAR WALL SEGMENTS.
 - THE GARAGE SHALL BE SEPARATED AS REQUIRED BY TABLE R302.2. OPENINGS IN GARAGE WALLS SHALL COMPLY WITH SECTION R302.3. ATTACHMENT OF GYPSUM BOARD SHALL COMPLY WITH TABLE R702.3.5. THE WALL SEPARATION PROVISIONS OF TABLE R302.3 SHALL NOT APPLY TO GARAGE WALLS THAT ARE PERPENDICULAR TO THE ADJACENT DWELLING UNIT WALL.
 - ENCLOSED SPACE UNDER STAIRS THAT IS ACCESSIBLE BY A DOOR OR ACCESS PANEL SHALL HAVE WALLS, UNDER-STAR SURFACE AND ANY SUITCASES PROTECTED ON THE ENCLOSED SIDE WITH 1/2-INCH (12.7 MM) GYPSUM BOARD.
 - GARAGE DOOR TO BE CERTIFIED BY MFR. FOR MIN. 140 M.P.H.
 - ALL TUB & SHOWER UNITS WILL HAVE ANTI-SCALDING DEVICES INSTALLED.
 - ALL OPERABLE WINDOWS LOCATED MORE THAN 72" ABV. SURFACE BELOW SHALL HAVE THE LOWEST PORTION OF WINDOW CLEAR OPENING A MIN. OF 24" ABOVE FINISHED FLOOR BEING SERVED PER (FBC-R312.2).
 - ALL INT. DOORS TO BE 6'-8" TALL U.O. OR PER BUILDER / CLIENT.
 - SPECIALTY WINDOWS/DOORS, FIXED GLASS WINDOWS, AND TRANSOMS ARE NOTED ON PLANS.
 - ALL DOORS & WINDOWS THAT ARE EGRESS WILL BE LABELED AS SUCH AND CONFORM TO FBC R310.2 EERO.
 - SOIL TESTING IS RECOMMENDED, BUT IS NOT REQUIRED. THE DESIGN TEAM AT MJS & D.O. STRONGLY RECOMMEND A SOIL TEST TO CONFIRM SOIL BEARING CAPACITY AND SURFACE GEO-TECHNICAL CONDITIONS. FOOTINGS SHALL BEAR ON UNDISTURBED SOIL AND PROPERLY COMPACTED FILL (2000 P.S.F. MIN.). FILL MATERIAL SHALL BE COMPACTED TO 95% DENSITY OF A STANDARD PROCTOR. TO BE VERIFIED BY GENERAL CONTRACTOR / OWNER.
 - OPENING BETWEEN GARAGE AND RESIDENCE SHALL BE EQUIPPED WITH A 20 MIN. FIRE RATED SOLID WOOD OR HOMECOMING CORE STEEL DOOR NOT LESS THAN 1 3/8" THICKNESS AS PER FBC-R310.2.1.
 - 12" GYPSUM BOARD APPLIED TO THE GARAGE SIDE OF WALL TO UNDERSIDE OF DECKING.
 - 5/8" TYPE X DRYWALL ON GARAGE CEILING BELOW ANY HABITABLE SPACE.

WINDOW / DOOR NOTE KEY:

WINDOW SIZE CALLOUT:
2000 = 2'-0" x 4'-0"
2050 = 2'-0" x 5'-0"
2080 = 2'-0" x 8'-0"
ALL WINDOW CALLOUTS ARE MEASURED IN FEET & INCHES AS PER THE EXAMPLE TABLE ABOVE.

DOOR SIZE CALLOUT:
20 = 2'-0" 40 B.F. = 4'-0" BIFOLD
24 = 2'-4" 50 B.F. = 5'-0" BIFOLD
26 = 2'-6" 60 B.F. = 6'-0" BIFOLD
28 = 2'-8" 80 B.F. = 8'-0" BIFOLD
30 = 3'-0"
ALL INTERIOR DOOR HEIGHTS ARE TO BE DETERMINED BY THE BUILDER.

BRG. HT. LEGEND



NOTE:
EXTEND UL 373
ASSEMBLY TO
UNDERSIDE OF
ROOF DECKING

Area Tabulations

Living:	
1st floor:	4,234 sf
2nd floor:	4,509 sf
Total Living:	8,743 sf
entry:	168 sf
garage:	2,345 sf
lanai:	529 sf
Total Area:	11,785 sf

First Floor Overall

SCALE: 1/4" = 1'-0"

5-Unit: Rear Load Detached (Orlando) 11 - Townhome Models (Rear Load Detached) 11 - Unit A2 First Floor Overall

Models: Tyler, Jackson, Grant, Jackson & Monroe

Building Pad # XX
Lot# XX-XX, Subdivision
Street Address
City, State, Zip Code


A Division of Park Square
Enterprises Inc.
5200 Vineland Rd., Suite #200
Orlando, FL 32811
Phone: (407) 593-3000

ISSUE DATE: 02/14/2023
REVISIONS:

PROJECT: 22-1148
SCALE: AS NOTED
DRAWN BY: C.C.C.
DESIGNED BY: MJS

FIRST FLOOR

A2

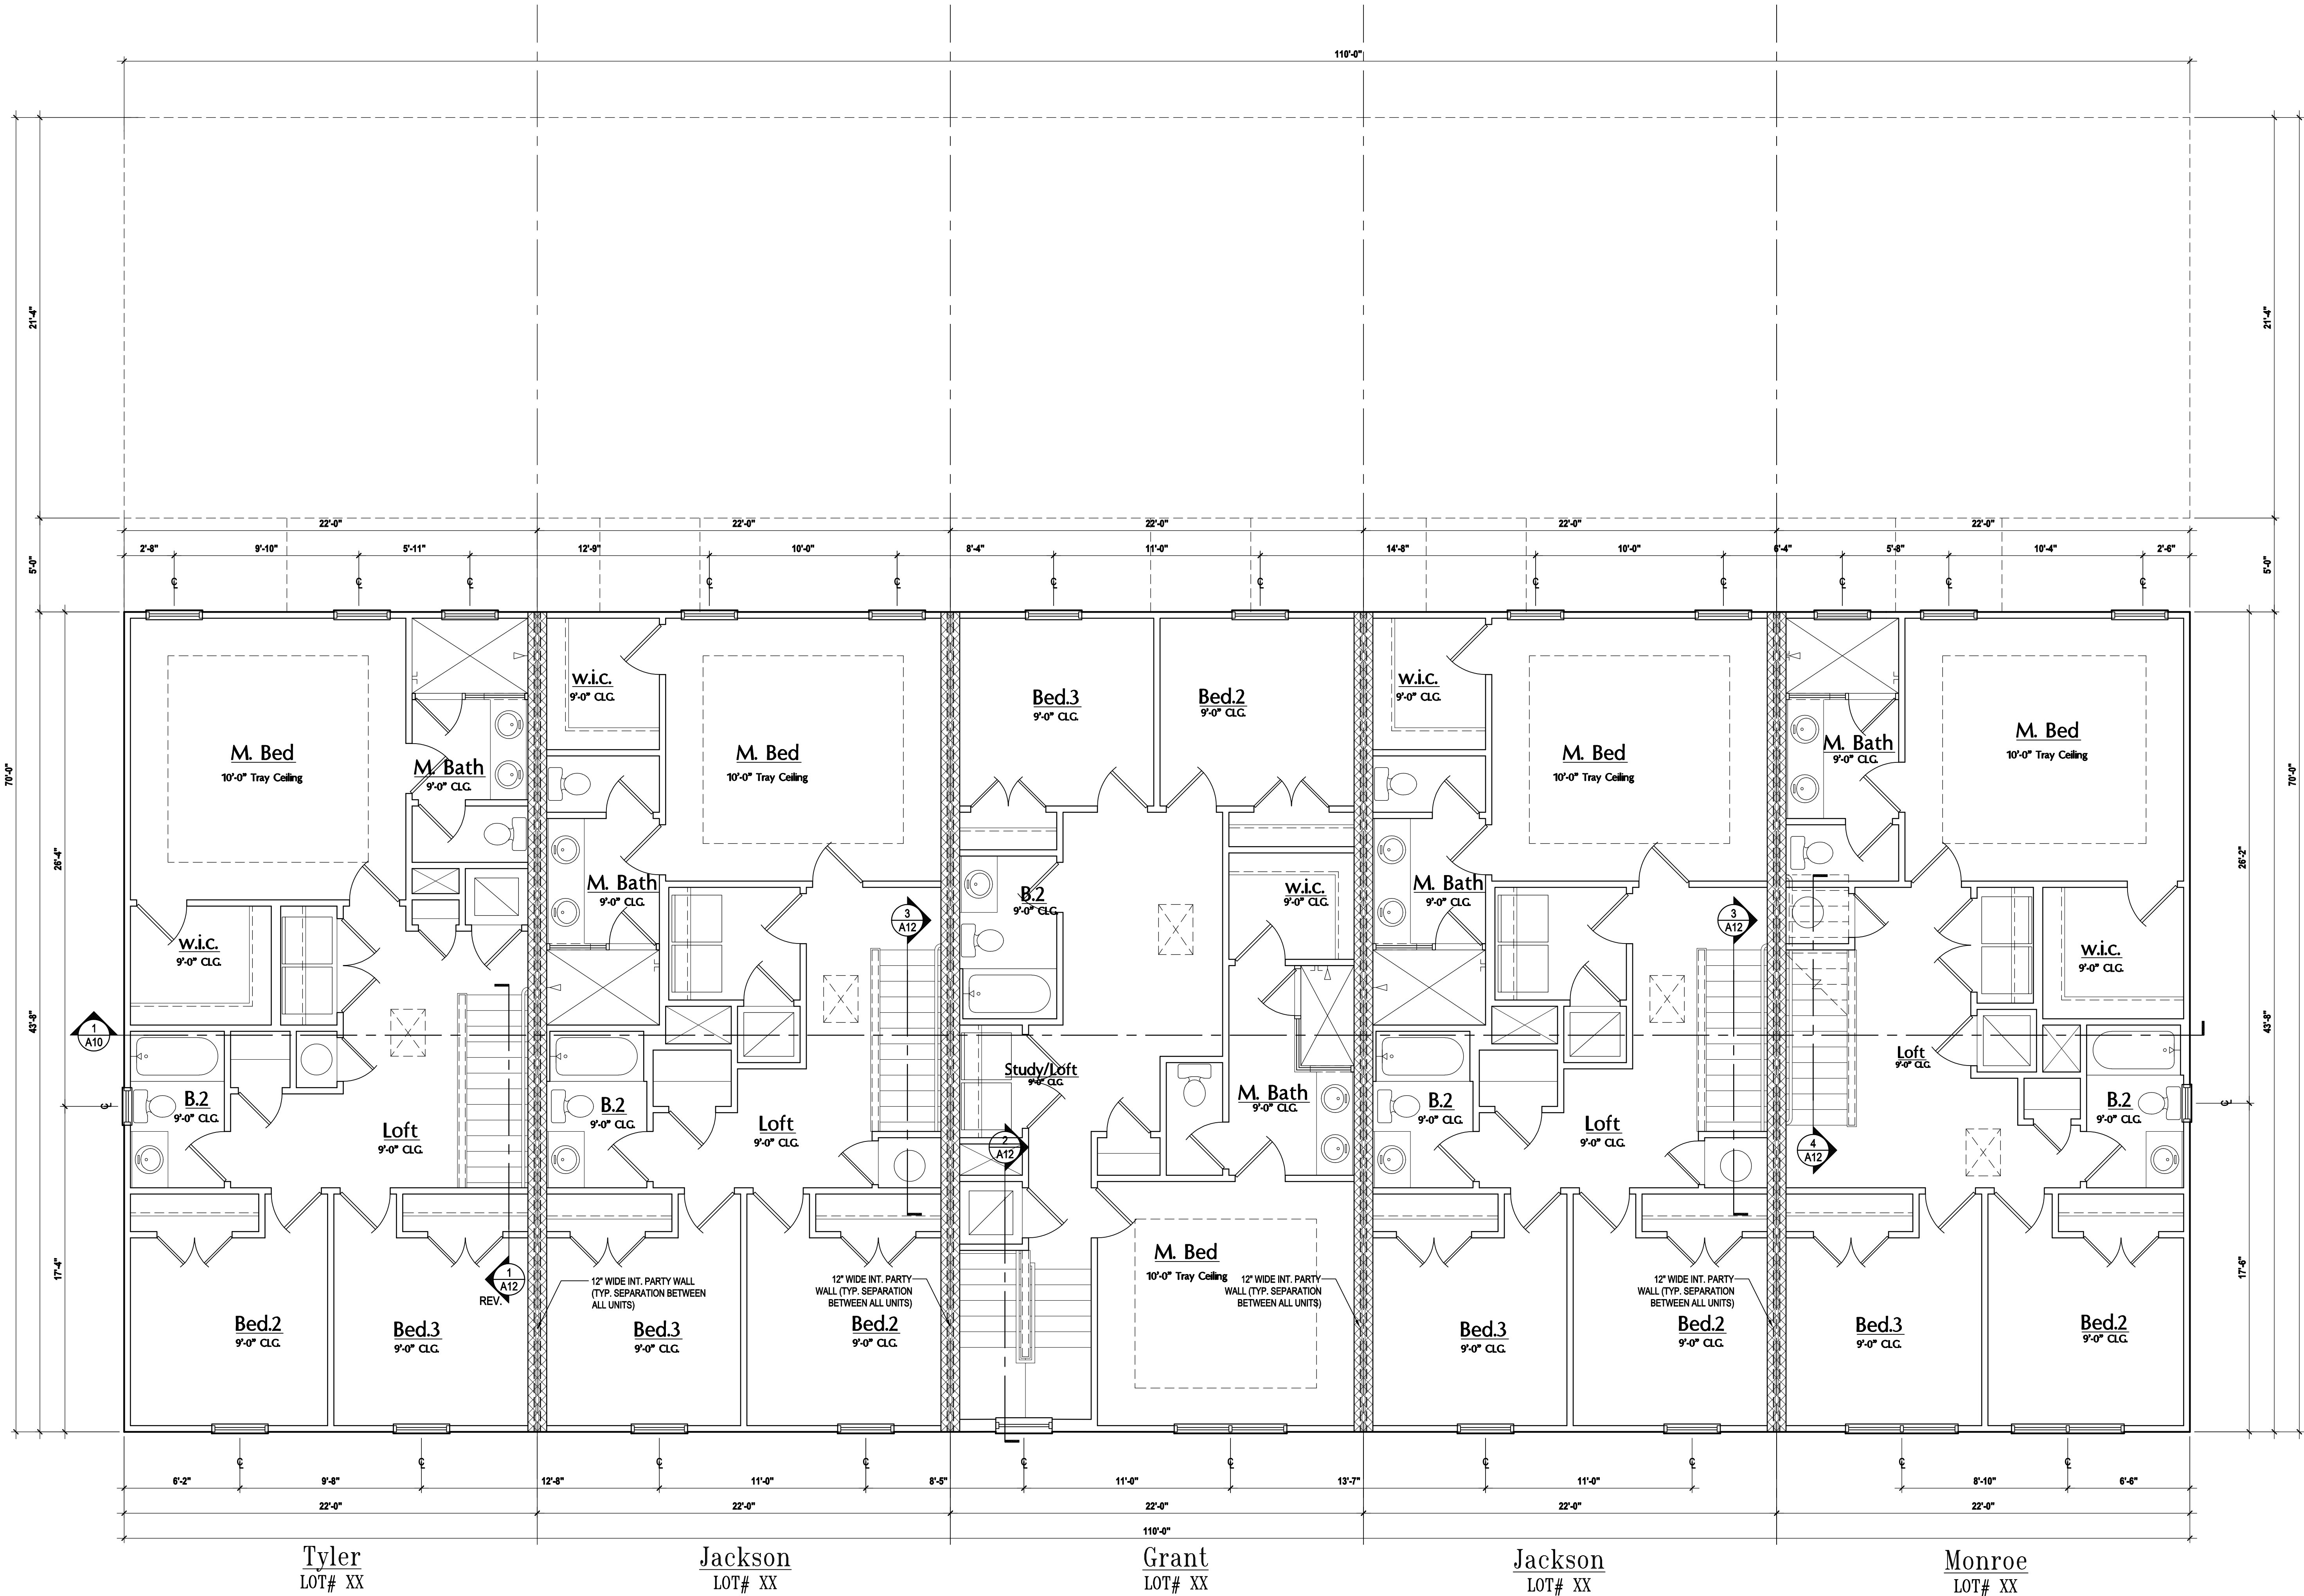

GENERAL NOTES KEY:

- ABBREVIATIONS:
- | | |
|----------------------|------------------------|
| MT - METAL THRESHOLD | TEMP - TEMPERED GLASS |
| FR - FRENCH DOORS | SH - SINGLE HUNG |
| SL - SLIDE LIGHT | DH - DOUBLE HUNG |
| FG - FIXED GLASS | CSMT - CASSEMENT |
| TR - TRANSOM | HR - HORIZONTAL ROLLER |
| GB - GLASS BLOCK | BP - BYPASS |
| PKT - POCKET DOOR | BF - BIFOLD |
| SVC - SERVICE DOOR | TYP - TYPICAL |
| OBS - OBSCURED GLASS | |
- NOTES:
- CONTRACTOR TO VERIFY ALL DIMENSIONS ON JOB SITE.
 - DO NOT SCALE PRINTS! CONSTRUCTION TO BE FROM CALCULATED DIMENSIONS ONLY. ANY DISCREPANCIES OR ERRORS TO BE REPORTED PROMPTLY TO SUPERVISOR FOR CLARIFICATION.
 - MECHANICAL EQUIP. LOCATIONS WILL BE DETERMINED BY COMMUNITY AND COUNTY CODES.
 - A/C CONDENSER UNIT TO BE ANCHORED TO SLAB PER CODE M307.2 & M1309.3.
 - PROVIDE RECESS HWC WATER W/ DRAIN @ WASHER SPACE.
 - VENT DRYER THRU EXTERIOR WALL U.O.
 - PROVIDE COLD WATER LINE FOR ICE MAKER LINE @ REF. SPACE.
 - PROVIDE RECESS HWC WATER W/ DRAIN @ WASHER SPACE.
 - SAG RESISTANT DRYWALL ON ALL CEILINGS.
 - PULL ALL DIMENSIONS FROM THE REAR OF PLAN.
 - REFER TO EXTERIOR ELEVATIONS & TYP. DETAIL SHEETS FOR EXTERIOR WALL FINISH SPECS.
 - REFER TO DETAIL SHEETS FOR FLASHING REQUIREMENTS AT ALL WOOD TO MASONRY INTERFACES.
 - ALL INTERIOR FRAME WALL DIMENSIONS TO BE 3 1/2" U.O.
 - ALL EXTERIOR BLOCK WALL DIMENSIONS TO BE 7 1/2" U.O.
 - CALL & FRAME WALL SYSTEM SEGMENTS WHICH HAVE AN UNINTERRUPTED LENGTH OF 12'-0" OR MORE SHALL BE CONSIDERED SHEAR WALL SWS = SHEAR WALL SEGMENTS.
 - THE GARAGE SHALL BE SEPARATED AS REQUIRED BY TABLE R202.2. OPENINGS IN GARAGE WALLS SHALL COMPLY WITH SECTION E502.5. ATTACHMENT OF GYPSUM BOARD SHALL COMPLY WITH TABLE R702.3.5. THE WALL SEPARATION PROVISIONS OF TABLE R202.2 SHALL NOT APPLY TO GARAGE WALLS THAT ARE PERPENDICULAR TO THE ADJACENT DWELLING UNIT WALL.
 - ENCLOSED SPACE UNDER STAIRS THAT IS ACCESSIBLE BY A DOOR OR ACCESS PANEL SHALL HAVE WALLS, UNDER STAIR SURFACE AND ANY SUFFITS PROTECTED ON THE ENCLOSED SIDE WITH 1/2-INCH (12.7 MM) GYPSUM BOARD.
 - GARAGE DOOR TO BE CERTIFIED BY MFR. FOR MIN. 140 M.P.H.
 - ALL TUB & SHOWER UNITS WILL HAVE ANTI-SCALDING DEVICES INSTALLED.
 - ALL OPERABLE WINDOWS LOCATED MORE THAN 72" ABV. SURFACE BELOW SHALL HAVE THE LOWEST PORTION OF WINDOW CLEAR OPENING A MIN. OF 24" ABOVE FINISHED FLOOR BEING SERVER PER (FBC-R312.2).
 - ALL INT. DOORS TO BE 6'-8" TALL U.O. OR PER BUILDER / CLIENT.
 - SPECIALTY WINDOWS/DOORS, FIXED GLASS WINDOWS, AND TRANSOMS ARE NOTED ON PLANS.
 - ALL DOORS & WINDOWS THAT ARE EGRESS WILL BE LABELED AS SUCH AND CONFORM TO FBC R310.2 EERO
 - SOIL TESTING IS RECOMMENDED, BUT IS NOT REQUIRED. THE DESIGN TEAM AT MJS & E.O. IS STRONGLY RECOMMENDED A SOIL TEST TO CONFIRM SOIL BEARING CAPACITY AND SURFACE GEO-TECHNICAL CONDITIONS. FOOTINGS SHALL BEAR ON UNDISTURBED SOIL AND PROPERLY COMPACTED FILL (2000 P.S.F. MIN.). FILL MATERIAL SHALL BE COMPACTED TO 95% DENSITY OF A STANDARD PROCTOR. TO BE VERIFIED BY GENERAL CONTRACTOR / OWNER.
 - OPENING BETWEEN GARAGE AND RESIDENCE SHALL BE EQUIPPED WITH A 20 MIN. FIRE RATED SOLID WOOD OR HONEYCOMB CORE STEEL DOOR NOT LESS THAN 1 3/8" THICKNESS AS PER FBC-R202.1.
 - 12" GYPSUM BOARD APPLIED TO THE GARAGE SIDE OF WALL TO UNDERSIDE OF DECKING.
 - 5/8" TYPE X DRYWALL ON GARAGE CEILING BELOW ANY HABITABLE SPACE.

WINDOW / DOOR NOTE KEY:

- WINDOW SIZE CALLOUT:
- | | |
|----------------------|-------------------------|
| 2000 = 2'-0" x 4'-0" | 40 B.F. = 4'-0" BI-FOLD |
| 2050 = 2'-0" x 5'-0" | 50 B.F. = 5'-0" BI-FOLD |
| 2080 = 2'-0" x 8'-0" | 60 B.F. = 6'-0" BI-FOLD |
- * ALL WINDOW CALLOUTS ARE MEASURED IN FEET & INCHES AS PER THE EXAMPLE TABLE ABOVE.
- DOOR SIZE CALLOUT:
- | | |
|------------|-------------------------|
| 20 = 2'-0" | 40 B.F. = 4'-0" BI-FOLD |
| 24 = 2'-4" | 50 B.F. = 5'-0" BI-FOLD |
| 26 = 2'-6" | 60 B.F. = 6'-0" BI-FOLD |
| 28 = 2'-8" | |
| 30 = 3'-0" | |
- * ALL INTERIOR DOOR HEIGHTS ARE TO BE DETERMINED BY THE BUILDER.

BRG. HT. LEGEND



NOTE:
EXTEND UL 375
ASSEMBLY TO
UNDERSIDE OF
ROOF DECKING

Second Floor Overall

SCALE: 1/4" = 1'-0"

5-Unit: Rear Load Detached (Orlando) 11 - Townhome Models (Rear Load Detached) Towns (Raised Heel) (S-Unit) (S-Unit) Overall

Models: Tyler, Jackson, Grant, Jackson & Monroe

A Division of Park Square Enterprises Inc.
5200 Vineland Rd. Suite #200
Orlando, FL 32811
Phone: (407) 593-3000

PROJECT: 22-1148
SCALE: AS NOTED
DRAWN BY: C.C.C.
DESIGNED BY: MJS

SECOND FLOOR

A3




SCALE: 1/4" = 1'-0"




- SCALE: 1/4" = 1'-0"


Jul 26, 2023 9:12am Carlos Viana	ISSUE DATE	02/14/2023
	REVISIONS	
		PROJECT:
	SCALE:	AS NOTED
	DRAWN BY:	C.C.
	DESIGNED BY:	MJS
	FLOOR PLANS A4	

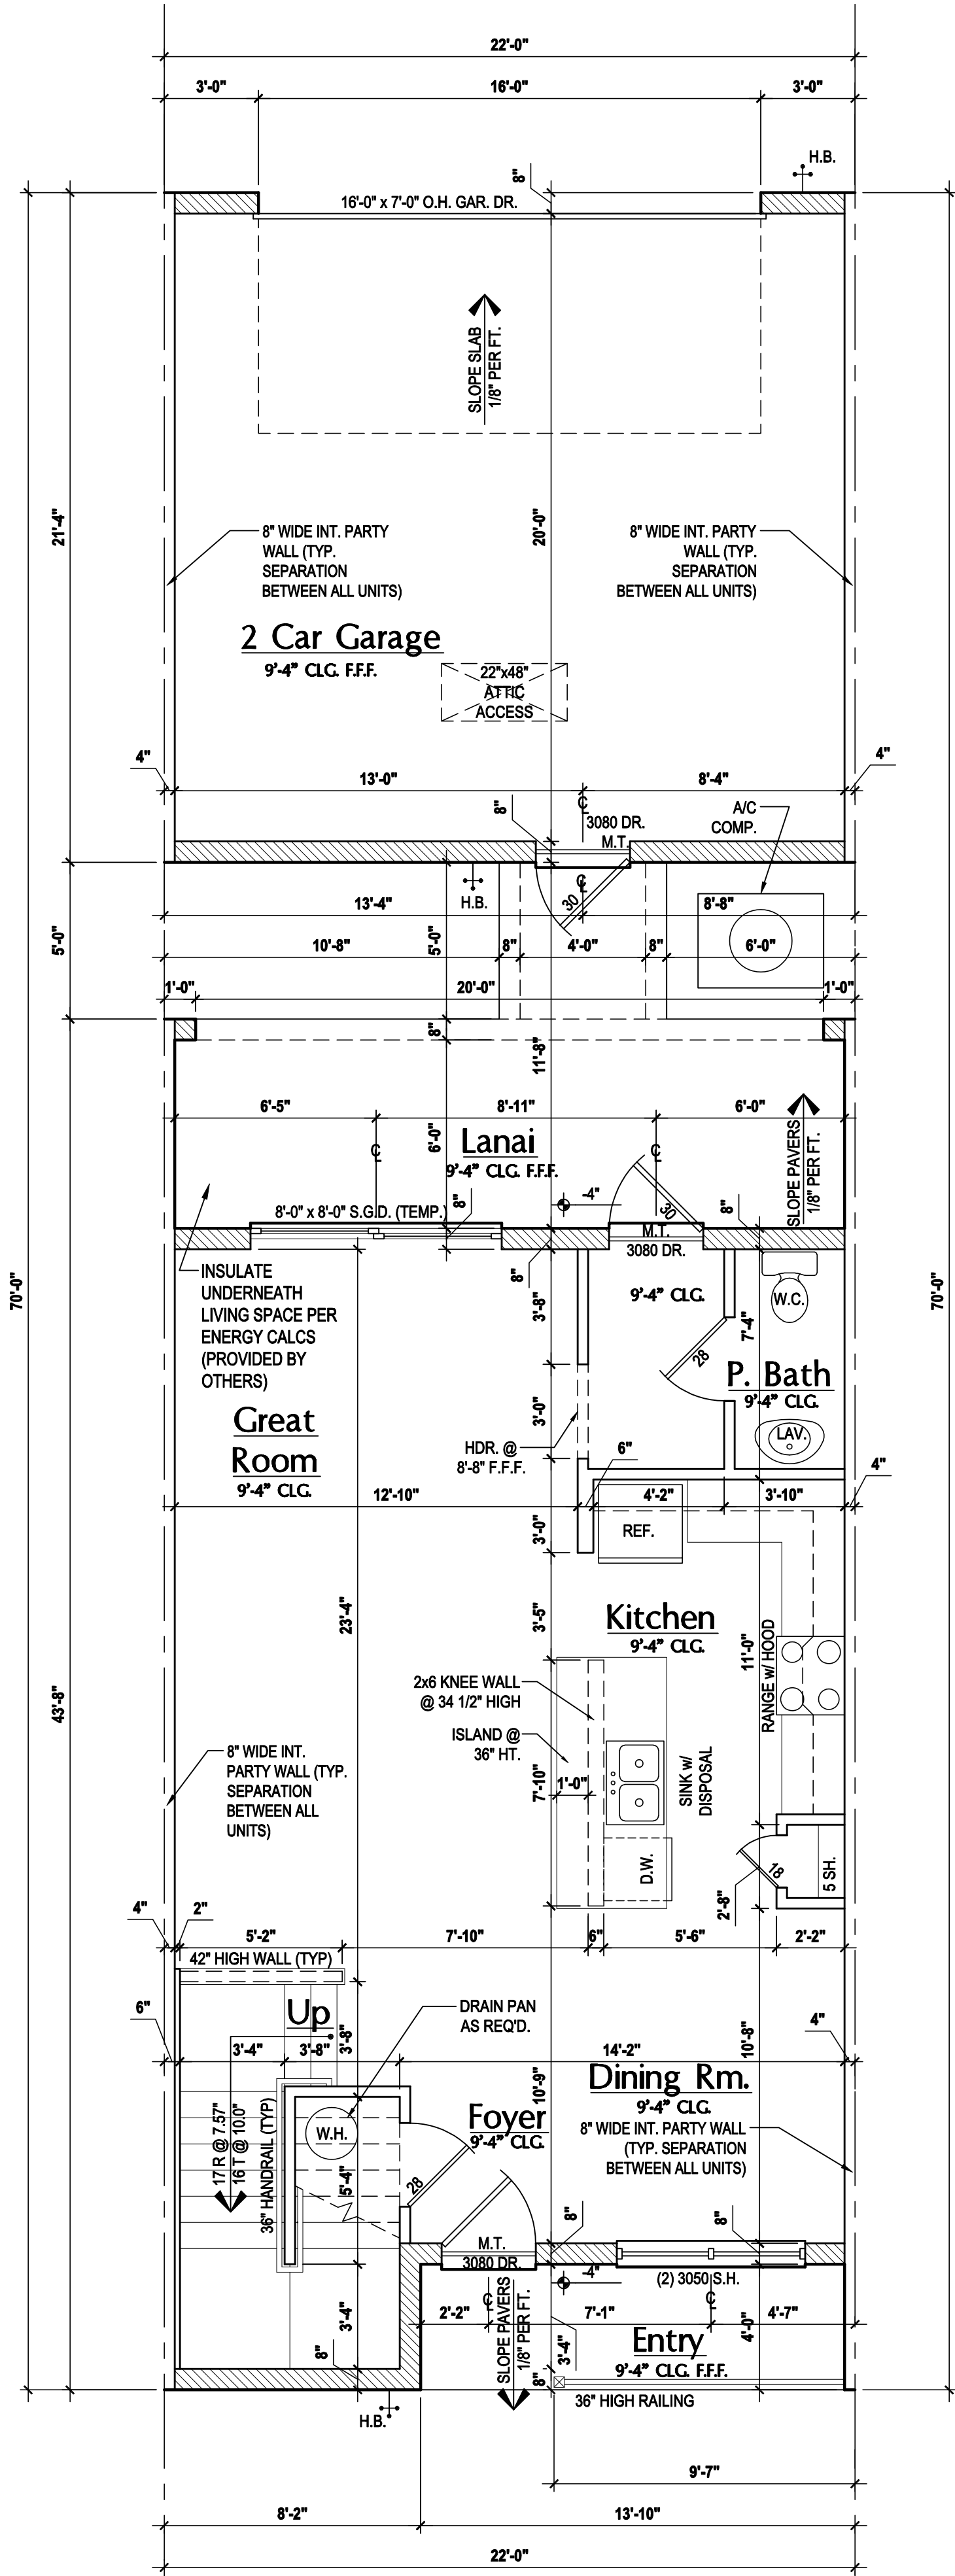


Grant: First Floor Plan
SCALE: 1/4" = 1'-0"

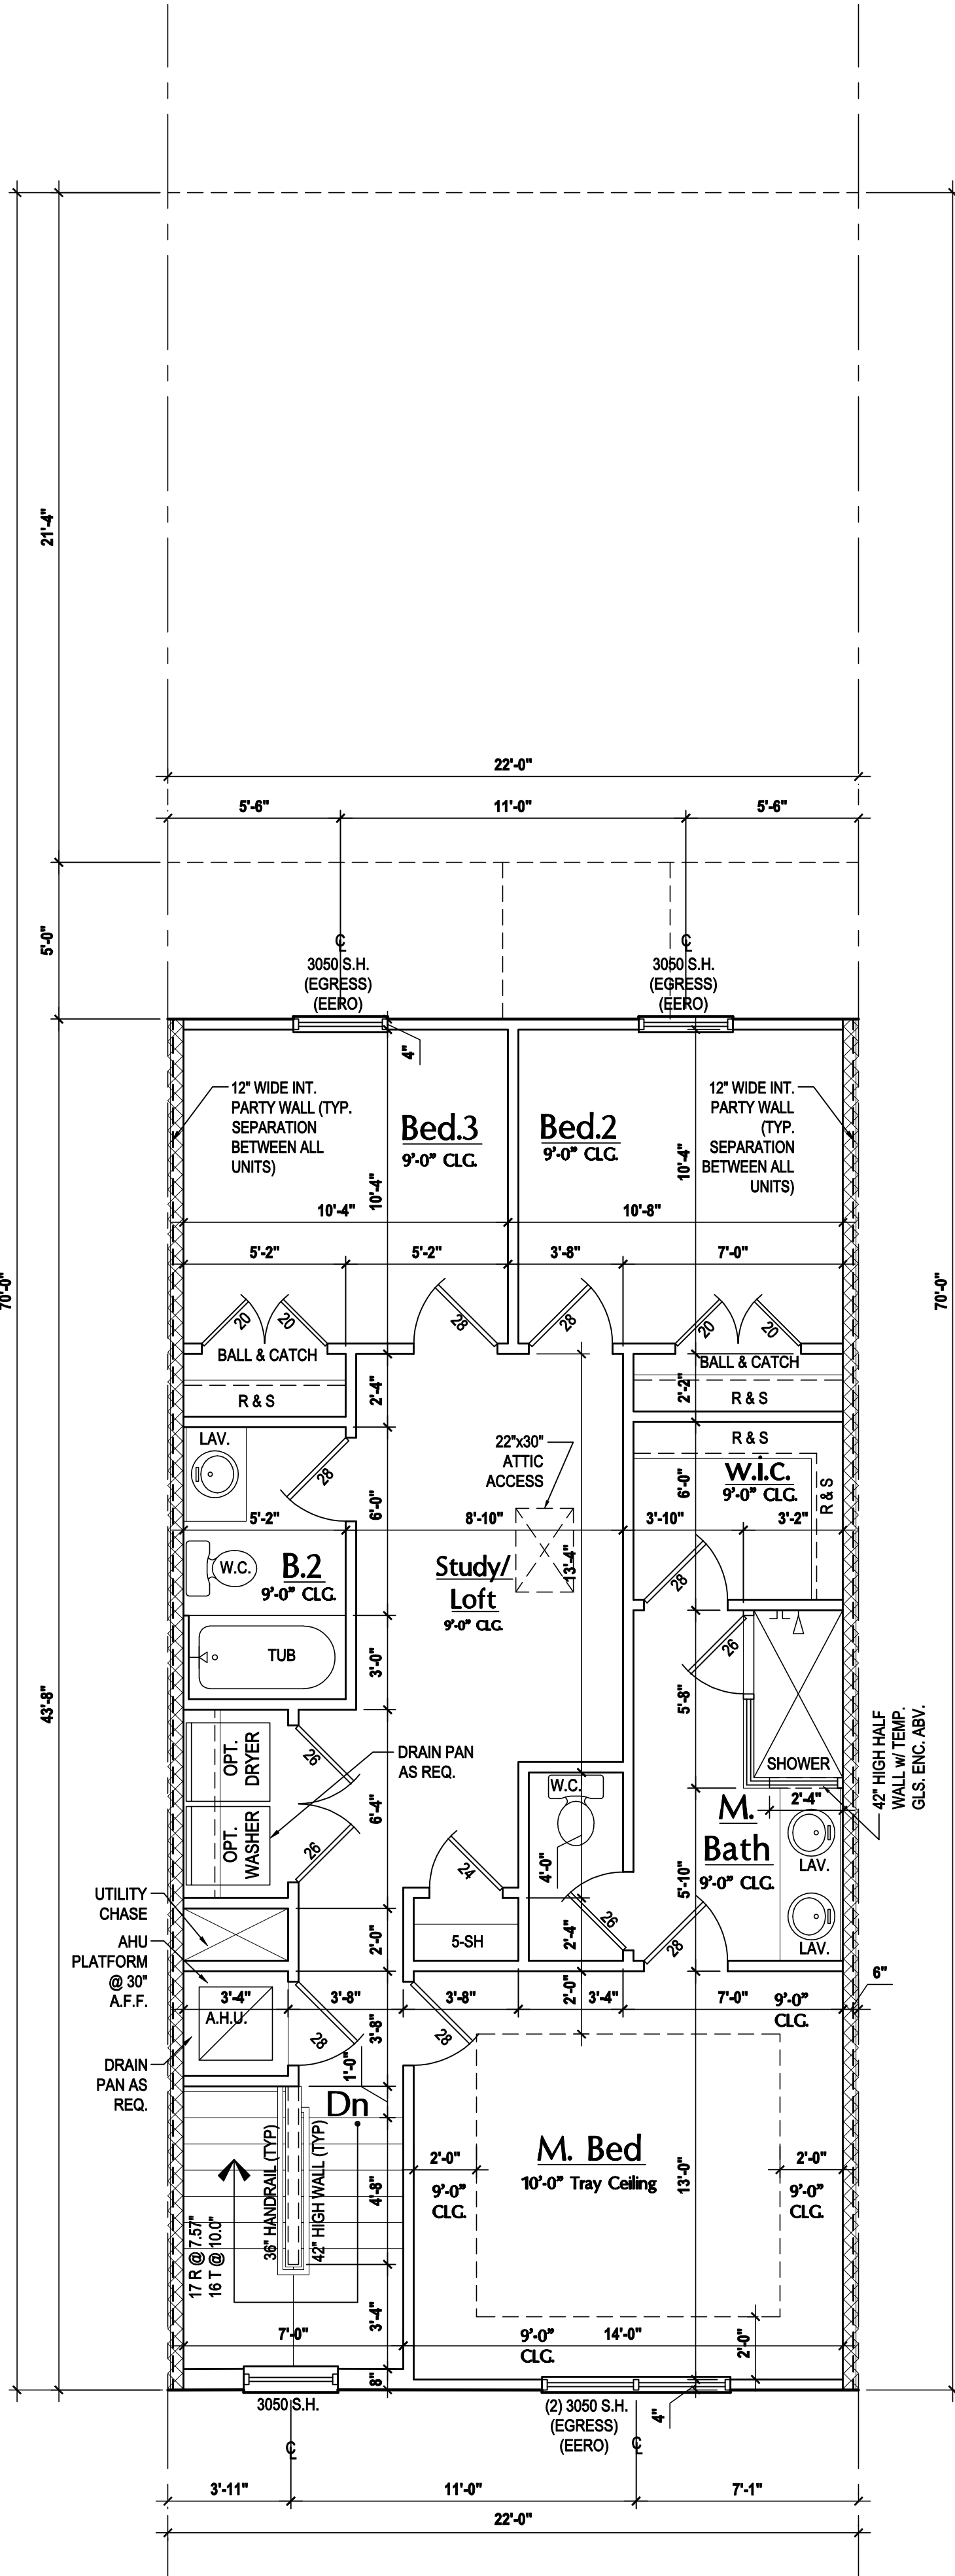

Grant: Second Floor Plan
SCALE: 1/4" = 1'-0"

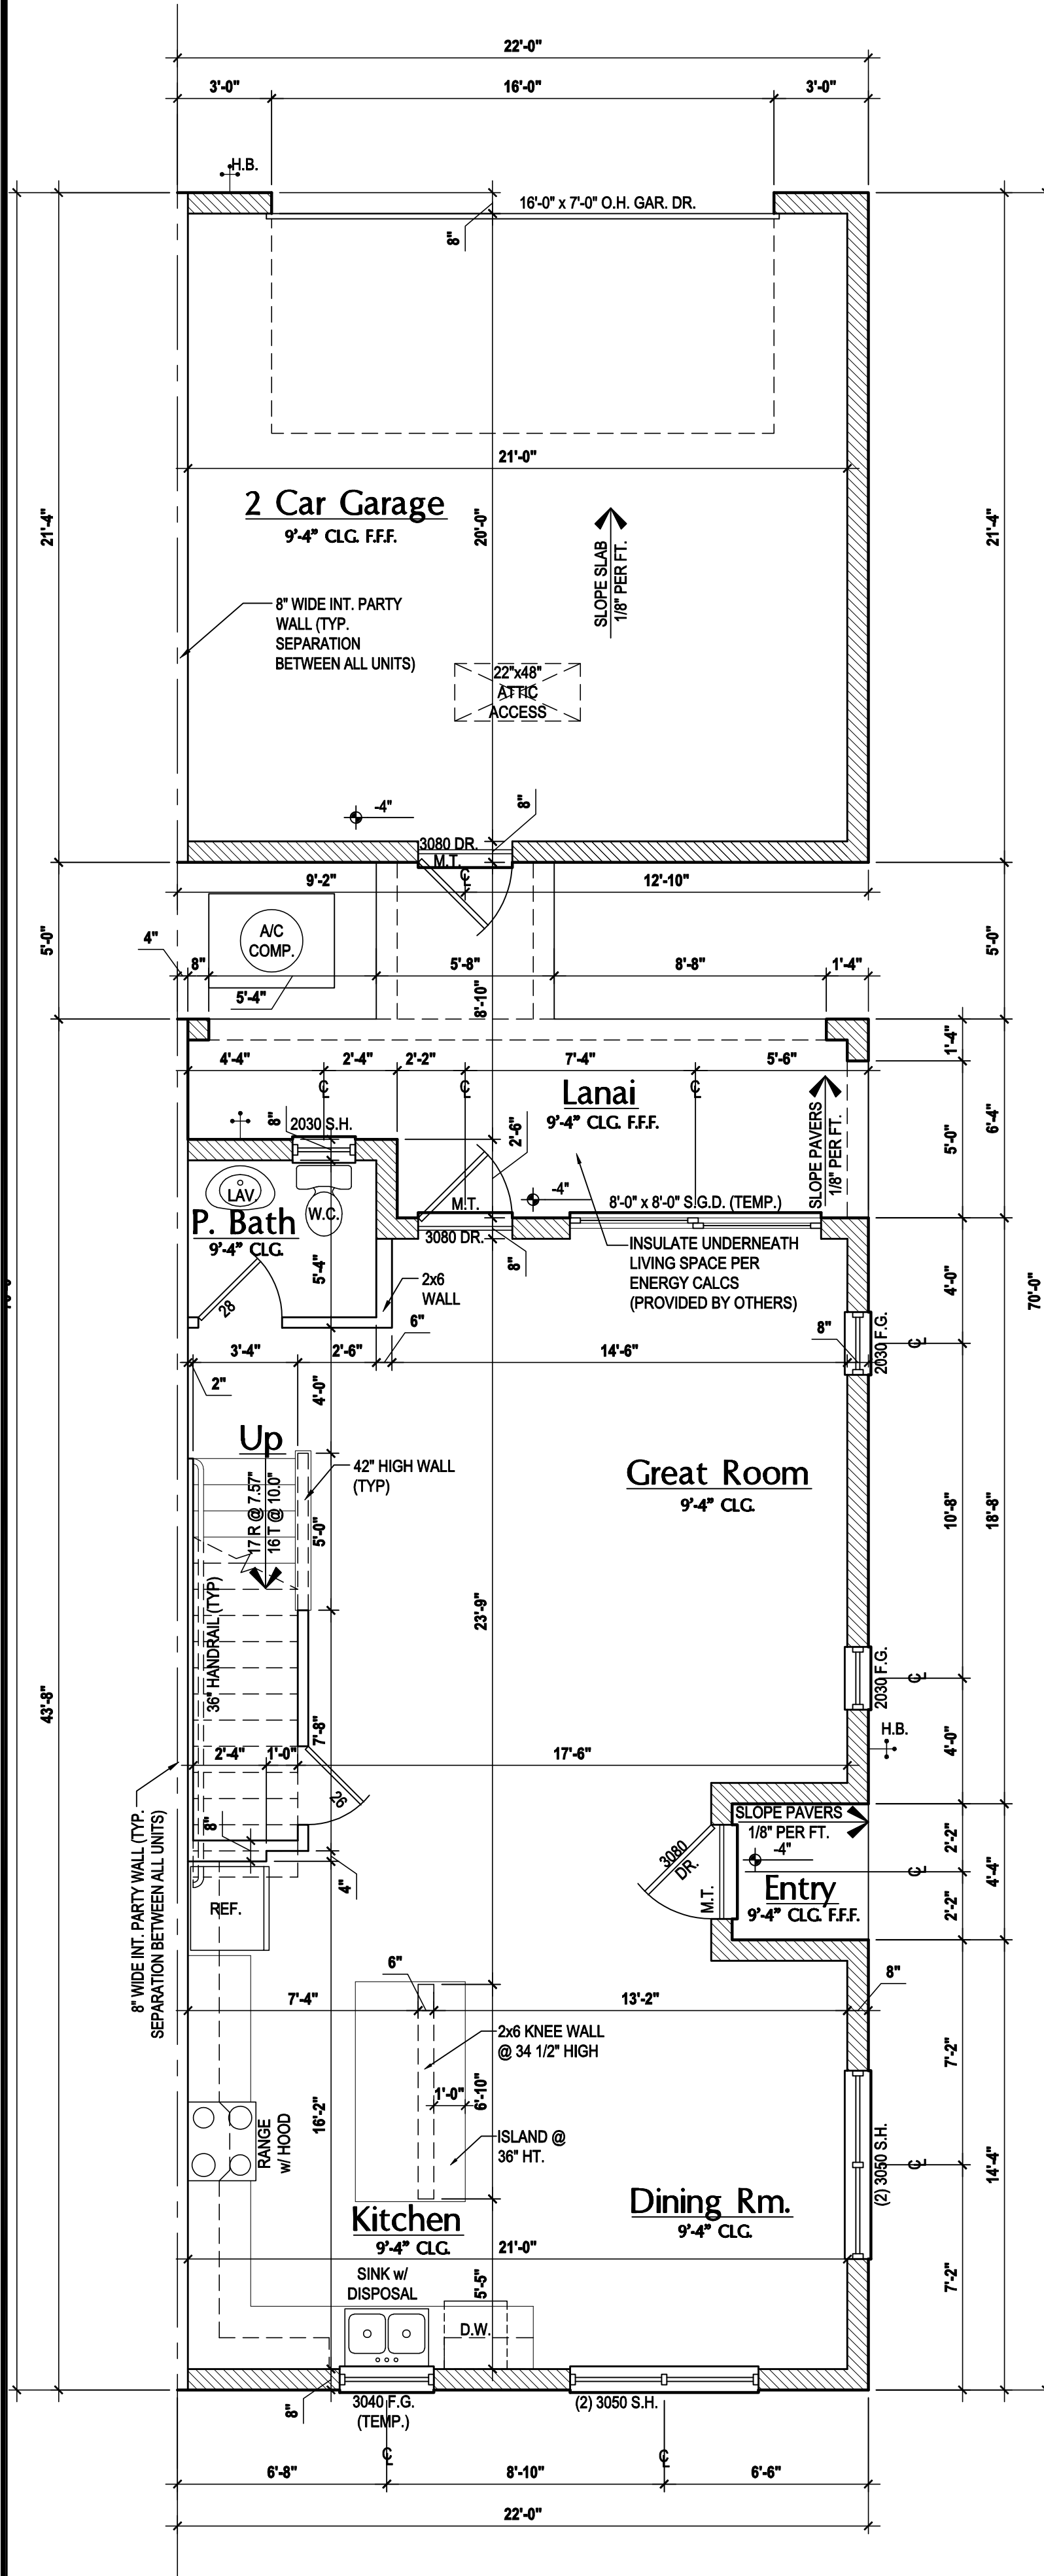

Monroe: First Floor Plan
SCALE: 1/4" = 1'-0"

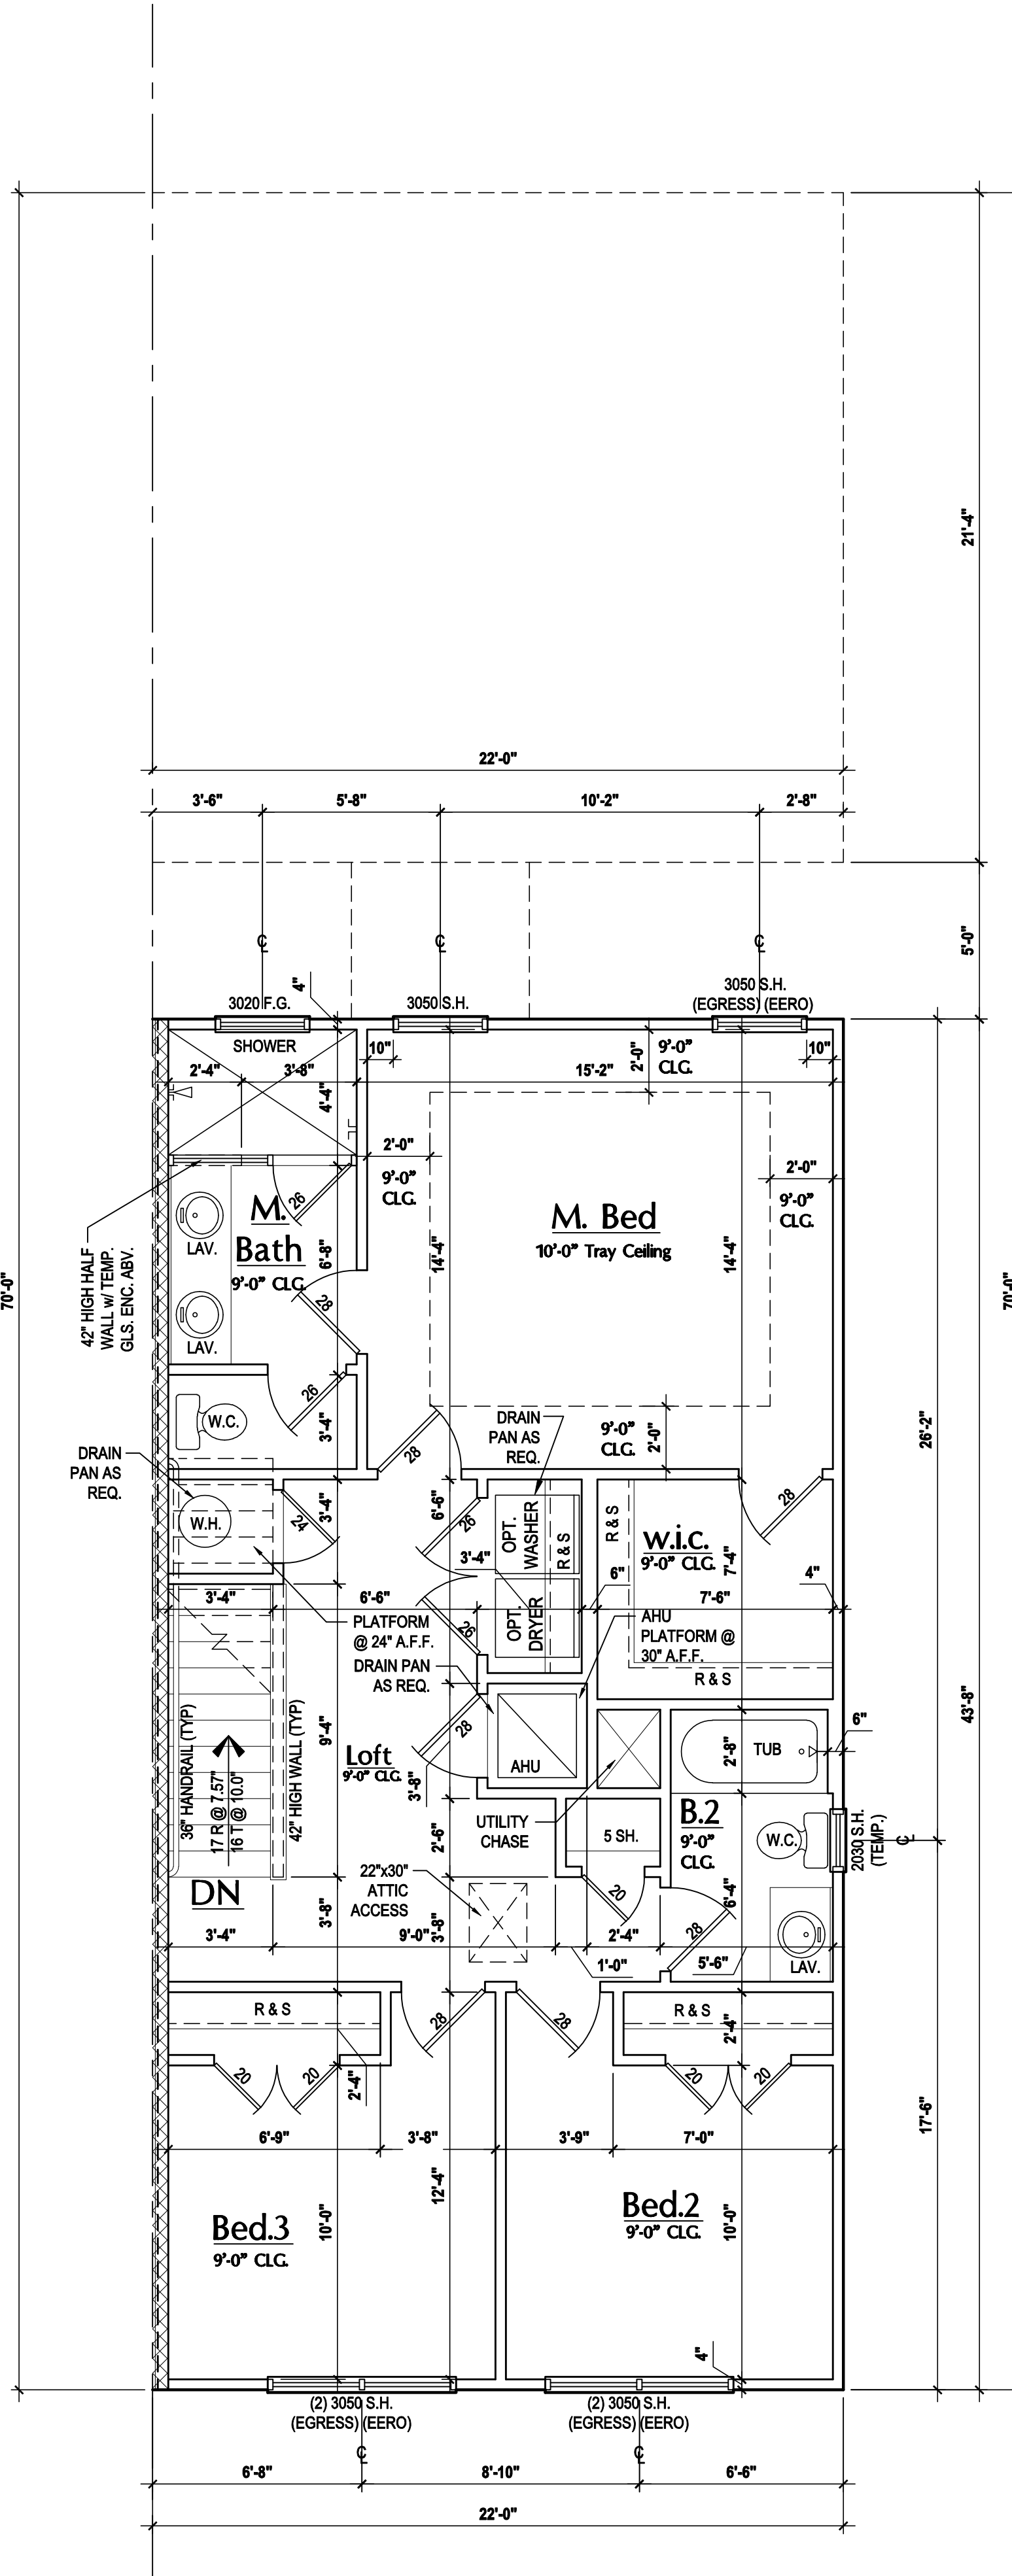

Monroe: Second Floor Plan
SCALE: 1/4" = 1'-0"

Area Tabulations	
Living:	Grant Unit
1st floor:	759 sf
2nd floor:	879 sf
Total Living:	1,638 sf
entry:	55 sf
garage:	469 sf
lanai:	173 sf
Total Area:	2,335 sf

Floor Plan
SCALE: 1/4" = 1'-0"

GENERAL NOTES KEY:

- ABBREVIATIONS:
- MT - METAL THRESHOLD
 - FR - FRENCH DOORS
 - SL - SIDE LIGHT
 - FS - FIXED GLASS
 - TR - TRANSOM
 - GS - GLASS BLOCK
 - PKT - POCKET DOOR
 - SVC - SERVICE DOOR
 - OBS - OBSCURED GLASS
 - TEMP - TEMPERED GLASS
 - SH - SINGLE HUNG
 - DH - DOUBLE HUNG
 - CSMT - CASSEMENT
 - HR - HORIZONTAL ROLLER
 - BF - BIFOLD
 - TYP - TYPICAL
- NOTES:
- CONTRACTOR TO VERIFY ALL DIMENSIONS ON JOB SITE.
 - DO NOT SCALE PRINTS! CONSTRUCTION TO BE FROM CALCULATED DIMENSIONS ONLY. ANY DISCREPANCIES OR ERRORS TO BE REPORTED PROMPTLY TO SUPERVISOR FOR CLARIFICATION.
 - MECHANICAL EQUIP. LOCATIONS WILL BE DETERMINED BY COMMUNITY AND COUNTY CODES.
 - A/C CONDENSER UNIT TO BE ANCHORED TO SLAB PER CODE M907.2 & M1309.3.
 - PROVIDE RECESS HWC WATER W/ DRAIN @ WASHER SPACE.
 - VENT DRYER THRU EXTERIOR WALL U.O.
 - PROVIDE COLD WATER LINE FOR ICE MAKER LINE @ REF. SPACE.
 - PROVIDE RECESS HWC WATER W/ DRAIN @ WASHER SPACE.
 - SAG RESISTANT DRYWALL ON ALL CEILINGS.
 - PULL ALL DIMENSIONS FROM THE REAR OF PLAN.
 - REFER TO EXTERIOR ELEVATIONS & TYP. DETAIL SHEETS FOR EXTERIOR WALL FINISH SPECS.
 - REFER TO DETAIL SHEETS FOR FLASHING REQUIREMENTS AT ALL WOOD TO MASONRY INTERFACES.
 - ALL INTERIOR FRAME WALL DIMENSIONS TO BE 3 1/2" U.O.
 - CALL & FRAME WALL SYSTEM SEGMENTS WHICH HAVE AN UNINTERRUPTED LENGTH OF 12'-0" OR MORE SHALL BE CONSIDERED SHEAR WALL. SWS = SHEAR WALL SEGMENTS.
 - THE GARAGE SHALL BE SEPARATED AS REQUIRED BY TABLE R202.2. OPENINGS IN GARAGE WALLS SHALL COMPLY WITH SECTION R202.2. ATTACHMENT OF GYPSUM BOARD SHALL COMPLY WITH TABLE R702.3.5. THE WALL SEPARATION PROVISIONS OF TABLE R202.2 SHALL NOT APPLY TO GARAGE WALLS THAT ARE PERPENDICULAR TO THE ADJACENT DWELLING UNIT WALL.
 - ENCLOSED SPACE UNDER STAIRS THAT IS ACCESSIBLE BY A DOOR OR ACCESS PANEL SHALL HAVE WALLS, UNDER-STAR SURFACE AND ANY SUFFITS PROTECTED ON THE ENCLOSED SIDE WITH 1/2-INCH (12.7 MM) GYPSUM BOARD.
 - GARAGE DOOR TO BE CERTIFIED BY MFR. FOR MIN. 140 M.P.H.
 - ALL TUB & SHOWER UNITS WILL HAVE ANTI-SLIDING DEVICES INSTALLED.
 - ALL OPERABLE WINDOWS LOCATED MORE THAN 72" ABV. SURFACE BELOW SHALL HAVE THE LOWEST PORTION OF WINDOW CLEAR OPENING A MIN. OF 24" ABOVE FINISHED FLOOR BEING SERVER PER (FBC R312.2).
 - ALL INT. DOORS TO BE 6'-8" TALL U.O. OR PER BUILDER / CLIENT.
 - SPECIALTY WINDOWS/DOORS, FIXED GLASS WINDOWS, AND TRANSOMS ARE NOTED ON PLANS.
 - ALL DOORS & WINDOWS THAT ARE EGRESS WILL BE LABELED AS SUCH AND CONFORM TO FBC R310.2 EERO
 - SOIL TESTING IS RECOMMENDED, BUT IS NOT REQUIRED. THE DESIGN TEAM AT TABS & D.O. STRONGLY RECOMMEND A SOIL TEST TO CONFIRM SOIL BEARING CAPACITY AND SURFACE GEO-TECHNICAL CONDITIONS. FOOTINGS SHALL BEAR ON UNDISTURBED SOIL AND PROPERLY COMPACTED FILL (2000 P.S.F. MIN.). FILL MATERIAL SHALL BE COMPACTED TO 95% DENSITY OF A STANDARD PROCTOR. TO BE VERIFIED BY GENERAL CONTRACTOR / OWNER.
 - OPENING BETWEEN GARAGE AND RESIDENCE SHALL BE EQUIPPED WITH A 20 MIN. FIRE RATED SOLID WOOD OR HONEYCOMB CORE STEEL DOOR NOT LESS THAN 1 3/8" THICKNESS AS PER FBC R202.1.
 - 12" GYPSUM BOARD APPLIED TO THE GARAGE SIDE OF WALL TO UNDERSIDE OF DECKING.
 - 5/8" TYPE X DRYWALL ON GARAGE CEILING BELOW ANY HABITABLE SPACE.

WINDOW / DOOR NOTE KEY:

- WINDOW SIZE CALLOUT:
- 2000 = 2'-0" x 4'-0"
 - 2050 = 2'-0" x 5'-0"
 - 2080 = 2'-0" x 8'-0"
 - ALL WINDOW CALLOUTS ARE MEASURED IN FEET & INCHES AS PER THE EXAMPLE TABLE ABOVE.
- DOOR SIZE CALLOUT:
- 20 = 2'-0"
 - 24 = 2'-4"
 - 26 = 2'-6"
 - 28 = 2'-8"
 - 30 = 3'-0"
 - 40 B.F. = 4'-0" BIFOLD
 - 50 B.F. = 5'-0" BIFOLD
 - 60 B.F. = 6'-0" BIFOLD
 - ALL INTERIOR DOOR HEIGHTS ARE TO BE DETERMINED BY THE BUILDER.

BRG. HT. LEGEND

- 20'-0" BRG. HT. 2-HR. FIREWALL (UL 905)
 - 21'-0" BRG. HT. 2-HR. FIREWALL (UL 905)
- NOTE: EXTEND UL 373 ASSEMBLY TO UNDERSIDE OF ROOF DECKING

Area Tabulations	
Living:	Monroe Unit
1st floor:	820 sf
2nd floor:	912 sf
Total Living:	1,732 sf
entry:	19 sf
garage:	469 sf
lanai:	126 sf
Total Area:	2,346 sf

Floor Plan
SCALE: 1/4" = 1'-0"

ITEG
THOMPSON ENGINEERING GROUP, INC.
4401 Vineland Road Suite 44 Orlando, FL 32811
Ph: (407) 734-1450
Fax: (407) 734-1790
www.iteg.com

815 Oriente Ave., Suite #1040
Altamonte Springs, FL 32701
Ph: (407) 629-6711
Fax: (407) 629-6711
www.mjsdesignsgroup.com
COPYRIGHT NOTICE: THESE PLANS, DESIGNS, AND SPECS ARE THE EXCLUSIVE INTELLECTUAL PROPERTY OF MJS DESIGN GROUP, LLC.

MJS
designers group
residential-commercial-architecture

A.I. BD

GOBA
DESIGN-BUILD GROUP, INC.

5-Unit: Rear Load Detached
Models: Tyler, Jackson, Grant, Jackson & Monroe
Building Pad # XX
Lot# XX-XX, Subdivision
Street Address
City, State, Zip Code

A Division of Park Square Enterprises Inc.
5200 Vineland Rd. Suite #200
Orlando, FL 32811
Phone: (407) 593-3000

Park Square HOMES

Jul 26, 2023 8:12am
PROJECT: 22-1148
SCALE: AS NOTED
DRAWN BY: C.C.
DESIGNED BY: MJS

ISSUE DATE: 02/14/2023
REVISIONS:
PROJECT: 22-1148
SCALE: AS NOTED
DRAWN BY: C.C.
DESIGNED BY: MJS


FLOOR PLANS
A5

© COPYRIGHT 2016 PARK SQUARE HOMES. HEREBY RESERVES ITS COMMON LAW COPYRIGHTS IN THESE PLANS, IDEAS AND DESIGN. THESE PLANS, IDEAS AND DESIGN ARE NOT TO BE COPIED OR MODIFIED IN ANY MANNER OR FORM WHATSOEVER, NOR ARE THEY TO BE ASSIGNED TO ANY THIRD PARTY WITHOUT FIRST OBTAINING THE EXPRESS WRITTEN PERMISSION FROM PARK SQUARE HOMES.



Front Elevation "A"

SCALE: 3/16" = 1'-0"

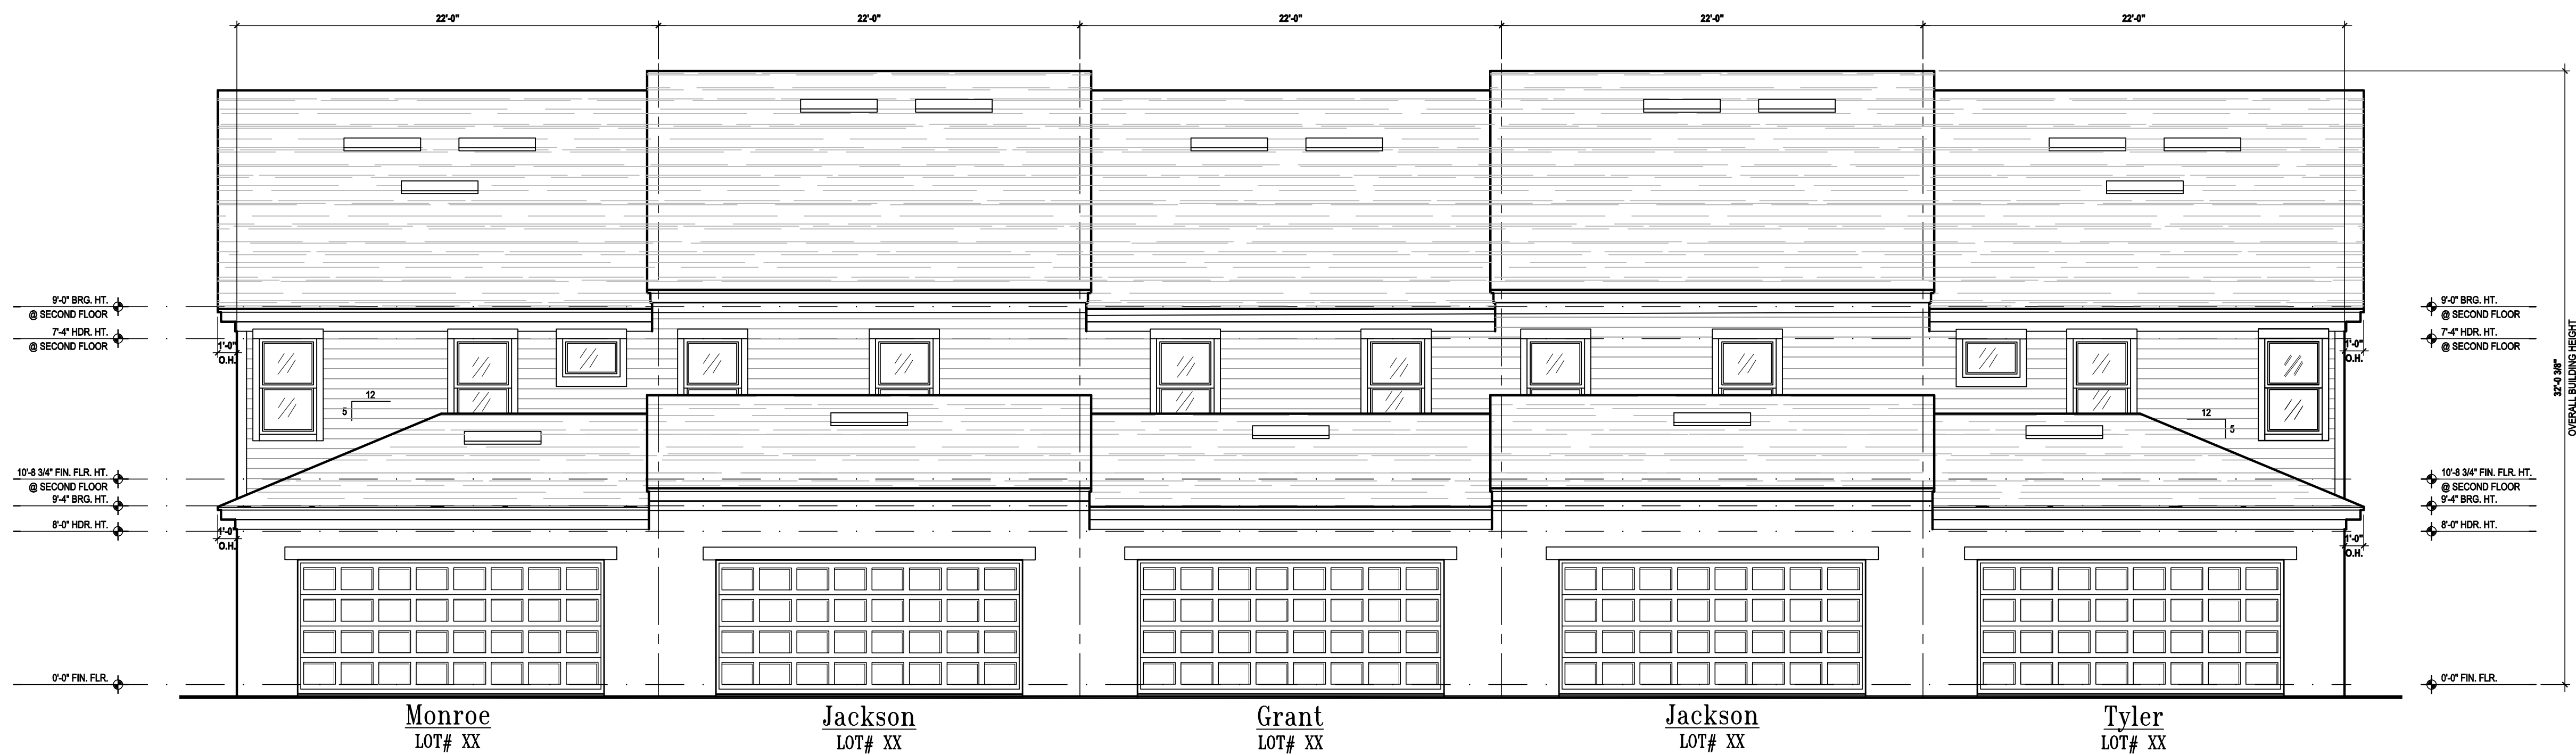

Rear Elevation

SCALE: 3/16" = 1'-0"




Rear Elevation: Courtyard

SCALE: 3/16" = 1'-0"

© COPYRIGHT 2016 PARK SQUARE HOMES HEREBY RESERVES ITS COMMON LAW COPYRIGHTS IN THESE PLANS, IDEAS AND DESIGN. THESE PLANS, IDEAS AND DESIGN ARE NOT TO BE COPIED OR MODIFIED IN ANY MANNER OR FOR ANY PURPOSES WITHOUT FIRST OBTAINING THE EXPRESS WRITTEN PERMISSION FROM PARK SQUARE HOMES.






Front Elevation "B"
SCALE: 3/16" = 1'-0"

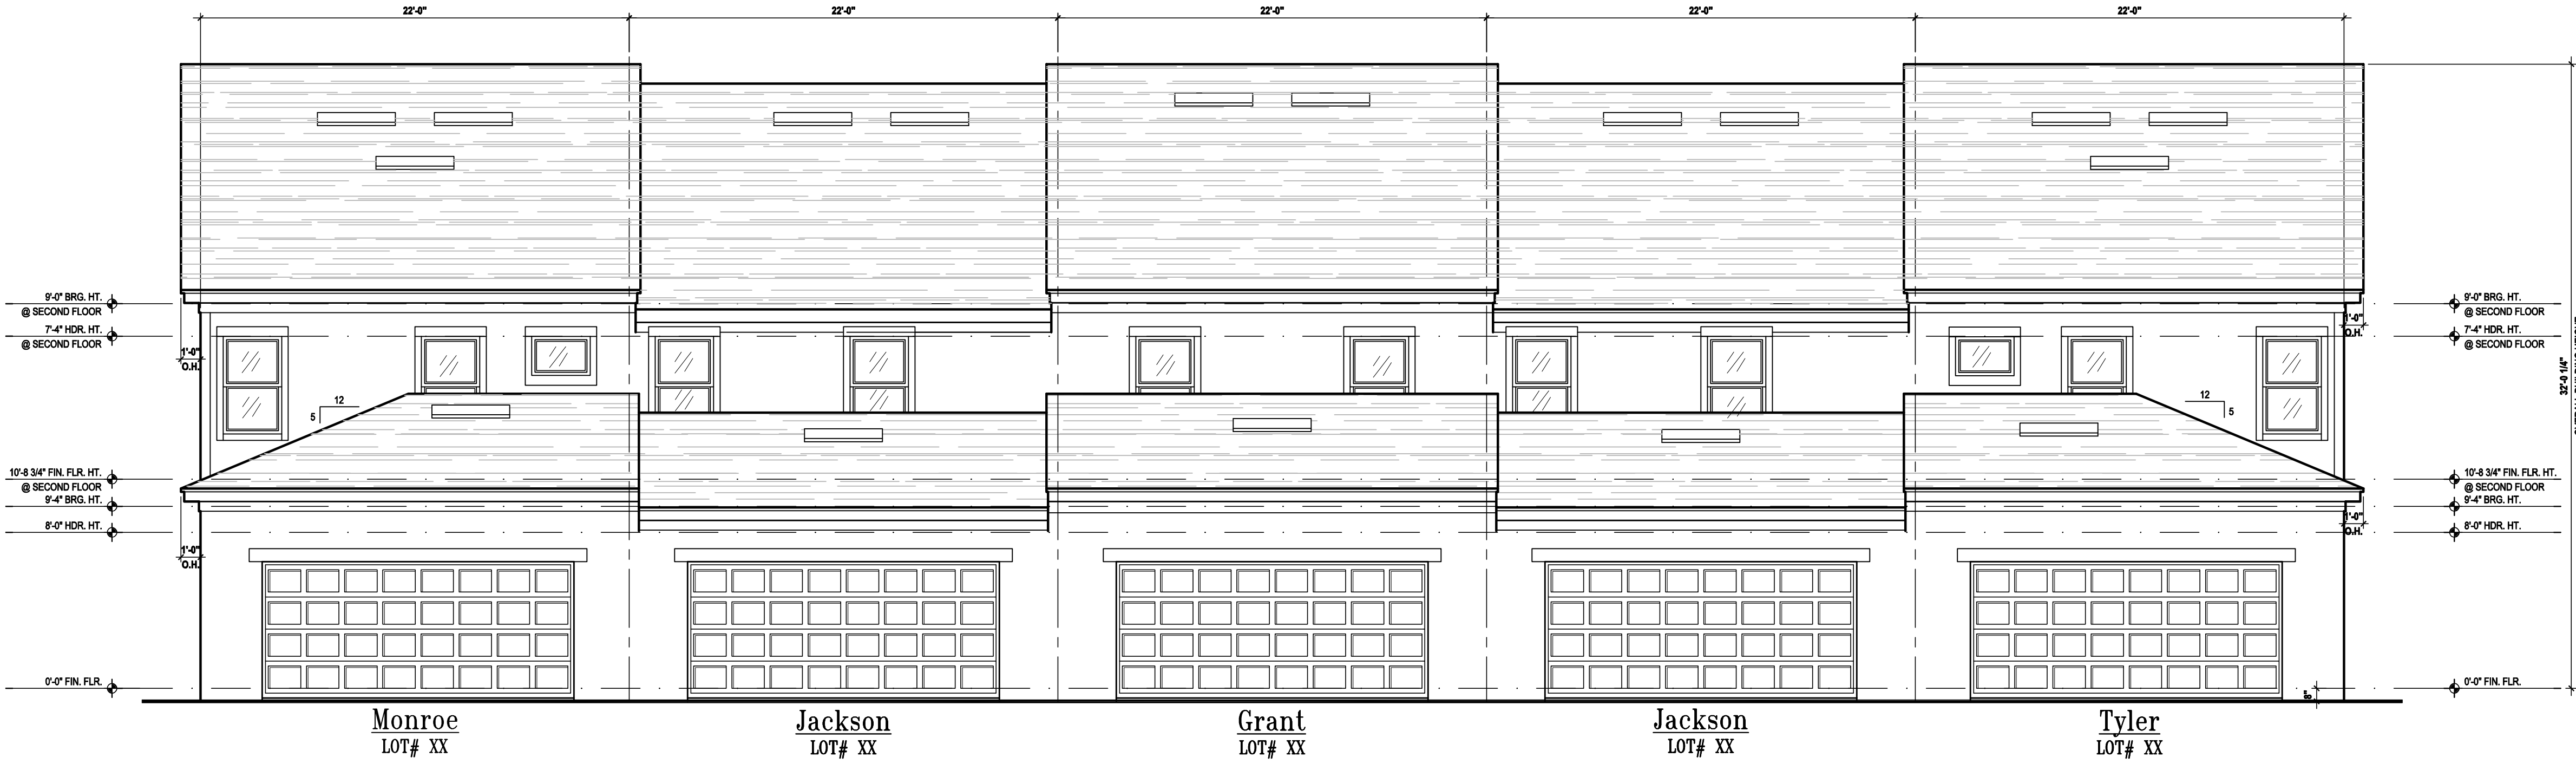

Rear Elevation
SCALE: 3/16" = 1'-0"



Rear Elevation: Courtyard
SCALE: 3/16" = 1'-0"

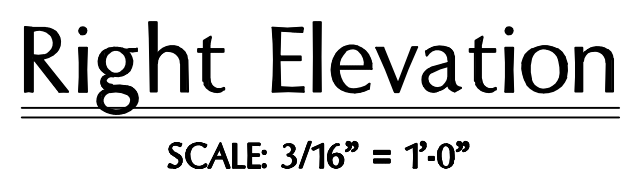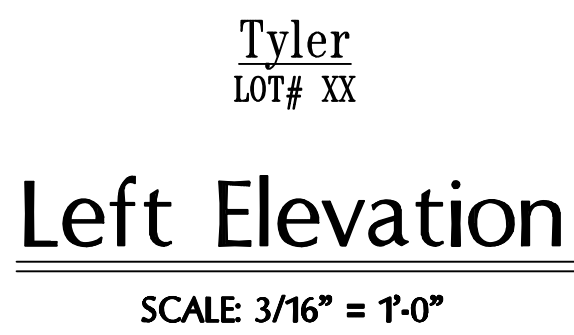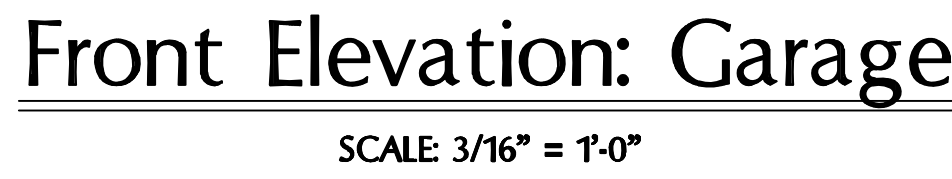

1 Elevation "B": Building Section
A9 SCALE: 3/16" = 1'-0"

Elevation "B": Roof Layout

 GREATER ORLANDO BUILDING ASSOCIATION		5-Unit: Rear Load Detached	
A Division of Park Square Enterprises Inc. 5200 Vineland Rd. Suite #200 Orlando, FL 32811 Phone: (407) 529-3000		Models: Tyler, Jackson, Grant, Jackson & Monroe Building Pad # XX Lot# XX-XX, Subdivision Street Address City, State, Zip Code	
			
ISSUE DATE	02/14/2023		
REVISIONS			
PROJECT:	22-1148		
SCALE:	AS NOTED		
DRAWN BY:	C.C.		
DESIGNED BY:	MJS		
ROOF LAYOUT			
A11			

© COPYRIGHT 2016 PARK SQUARE HOMES HEREBY RESERVES ITS COMMON LAW COPYRIGHTS IN THESE PLANS, IDEAS AND DESIGN. THESE PLANS, IDEAS AND DESIGNS ARE NOT TO BE COPIED OR MODIFIED IN ANY MANNER OR FORM WHATSOEVER, NOR ARE THEY TO BE ASSIGNED TO ANY THIRD PARTY WITHOUT FIRST OBTAINING THE EXPRESS WRITTEN PERMISSION FROM PARK SQUARE HOMES.

-
- 2x4 P.T. IN BETWEEN STRINGERS - ATTACH TO SLAB w/ 12d CUT NAILS @ 6" O.C. AND (2) 12d EACH END OF 2x4 TO E. NAILED TO STRINGER.

Diagram illustrating the components and dimensions of a wooden staircase:

- 1x8 SKIRT BD.
- 2x12 TREADS CUT TO FIT
- 1"
- 10"
- 1/2" PLW.D. BLOCKING
- (3) 2 x 12 STRINGERS

1x8 CAP
CASING.
2x4 @ 24" O.C.
1/2" DRYWALL
BOTTOM PLATE

16" PRE-ENGINEERED FLOOR TRUSSES @ 24" O.C.
(SEE TRUSS LAYOUT)

3/4" PLYWOOD SUB-FLOOR

2x JOISTS @ 16" O.C. MAX

2x LEDGER ATTACHED TO STUDS

w/ (2) 12d NAILS @ EACH STUD


HUS26 JOISTS TO LEDGER

2x'S @ 16" O.C. MAX

ADD 2x VERTICALS @ 16" O.C. AS REQUIRED BY MUNICIPALITY - TO BE PLACED DIRECTLY UNDER LEDGER

Stair Details

SCALE: 1/4" = 1'-0"

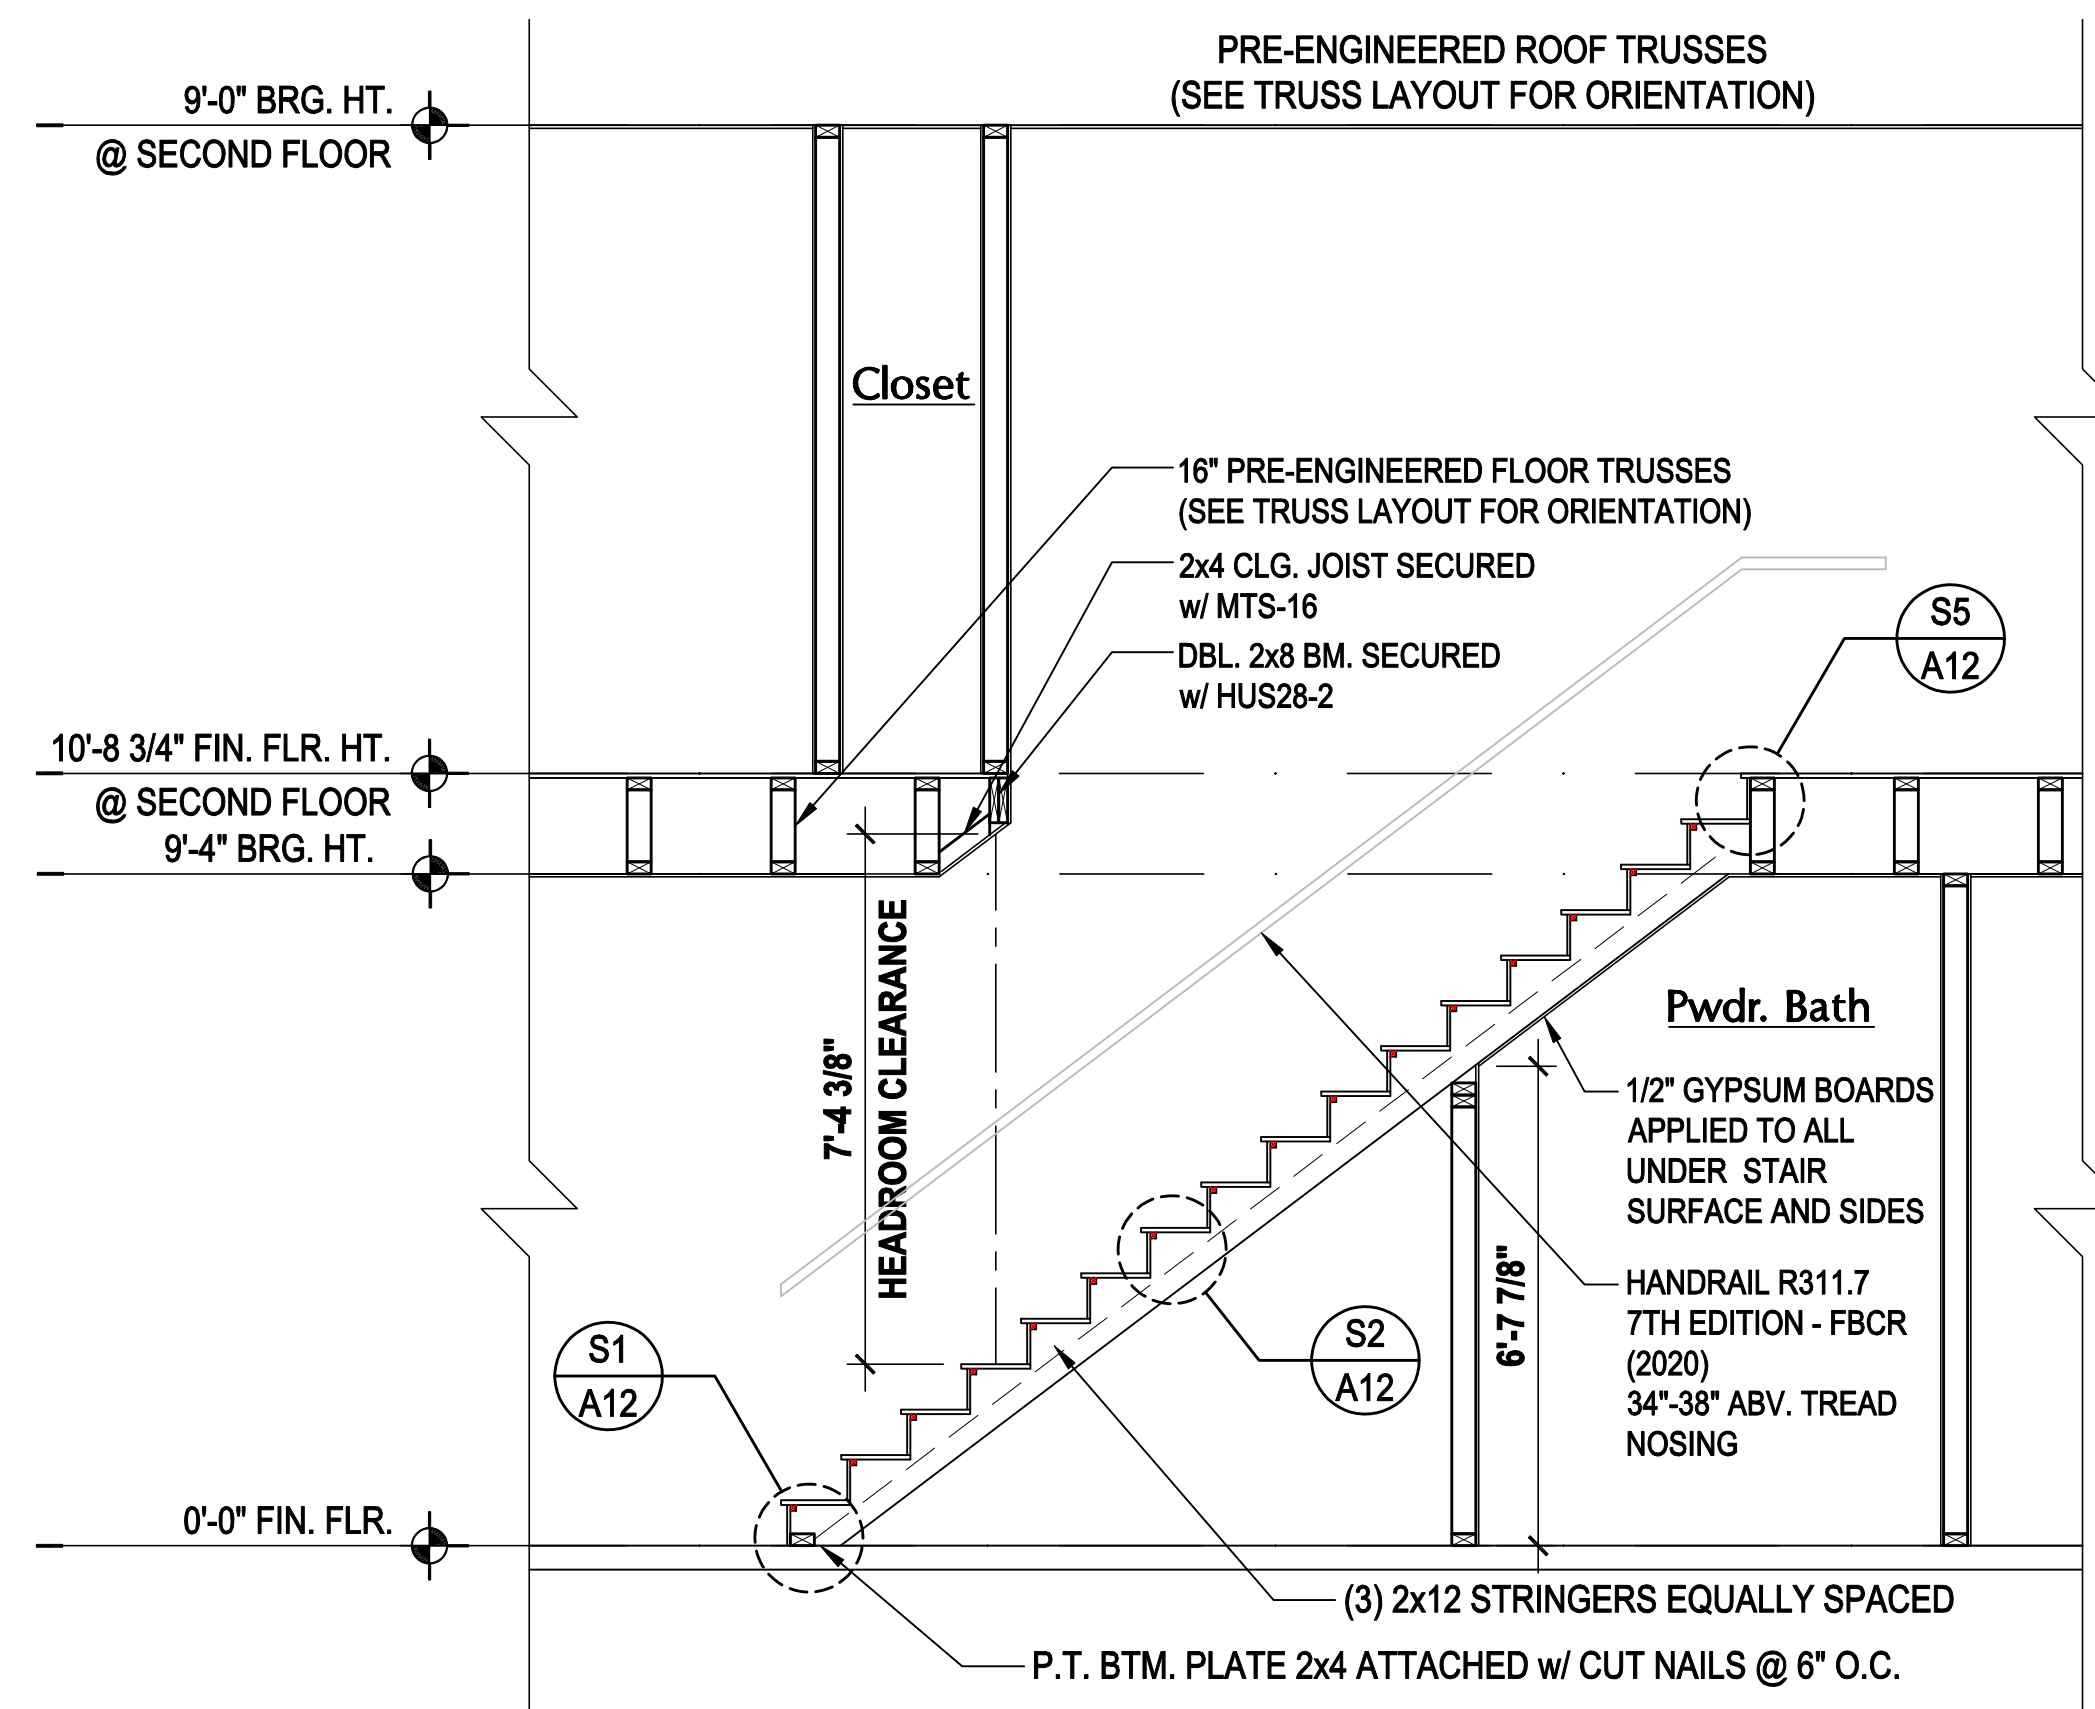

Architectural drawing of a second-floor stair layout. The drawing includes the following details and annotations:

- Stair Dimensions and Orientation:**
 - STAIR DATA: 17 RISERS @ 7.57" / 16 TREADS @ 10.00"
 - Stair orientation is indicated by a north arrow pointing towards the top-left.
- Structural Details:**
 - SECURE 2x6 RAISED PLATFORM TO 2x4 WALL w/ H2.5A
 - SECURE 2x6 RAISED PLATFORM TO FIRE SEPARATION WALL w/ (2) 3/8" LAG SCREWS @ EA STUD
 - 2x4 CLG. JOIST SECURED TO FRAME LANDING AND FLR. TRUSS w/ H2.5A
 - 16" PRE-ENGINEERED FLOOR TRUSSES (SEE TRUSS LAYOUT FOR ORIENTATION)
 - 10'-8 3/4" FIN. FLR. HT. @ SECOND FLOOR
 - 9'-0" BRG. HT.
 - 0'-0" FIN. FLR.
 - (3) 2x12 STRINGERS EQUALLY SPACED
 - P.T. BTM. PLATE 2x4 ATTACHED w/ CUT NAILS @ 6" O.C.
- Materials and Finishes:**
 - 1/2" GYPSUM BOARDS APPLIED TO ALL UNDER STAIR SURFACE AND SIDES
 - HANDRAIL R311.7 7TH EDITION - FBCR (2020) 34"-38" ABV. TREAD NOSING
- Room and Clearance Labels:**
 - Great Room
 - Stor.
 - WH Closet
 - Closet
 - HEADROOM CLEARANCE 8'-9"
- Callouts and Markers:**
 - S5 A12
 - S2 A12
 - S1 A12

9'-0" BRG. HT.
@ SECOND FLOOR

10'-8 3/4" FIN. FLR. HT.
@ SECOND FLOOR
9'-4" BRG. HT.

0'-0" FIN. FLR.

STAIR DATA:
17 RISERS @ 7.57"
16 TREADS @ 10.00"

AHU Closet

16" PRE-ENGINEERED FLOOR TRUSSES
(SEE TRUSS LAYOUT FOR ORIENTATION)

S5
A12

6'-10 1/16"

HEADROOM CLEARANCE
7'-4 13/16"

S2
A12

S4
A12

HANDRAIL R311.7
7TH EDITION - FBCR (2020)
34"-38" ABV. TREAD NOSING

S1
A12

(3) 2x12 STRINGERS
EQUALLY SPACED

9'-0" BRG. HT.

@ SECOND FLOOR

SECURE 2x6 RAISED PLATFORM TO FIRE SEPARATION WALL w/ (2) 3/8" LAG SCREWS @ EA. STUD

2x4 CLG. JOIST SECURED TO FRAME LANDING AND FLR. TRUSS w/ H2.5A

SECURE 2x6 RAISED PLATFORM TO 2x4 WALL w/ H2.5A

10'-8 3/4" FIN. FLR. HT.

@ SECOND FLOOR

9'-4" BRG. HT.

16" PRE-ENGINEERED FLOOR TRUSSES (SEE TRUSS LAYOUT FOR ORIENTATION)

0'-0" FIN. FLR.

WH Closet

HANDRAIL R311.7 7TH EDITION - FBCR (2020) 34"-38" ABV. TREAD NOSING (ON OPPOSITE WALL).

2'-0"

2'-0"

8'-5 13/16" HEADROOM CLEARANCE

S1 A12



S2 A12


S5 A12

Stor.

(3) 2x12 STRINGERS EQUALLY SPACED

P.T. BTM. PLATE 2x4 ATTACHED w/ CUT NAILS @ 6" O.C.

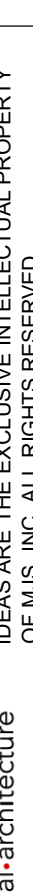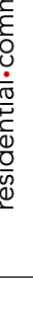5-Unit: Rear Lot Detached Model #: Tyler, Jackson, Grant, Jackson & Monroe		 815 Orienta Ave., Suite #1040 Altamonte Springs, FL 32701 Ph: (407) 629-6711 Fax: (407) 629-6776 www.ttegroup.com COMMERCIAL DESIGNERS AND ARCHITECTS IDEAS ARE THE EXCLUSIVE INTELLECTUAL PROPERTY OF TTEG, INC. ALL RIGHTS RESERVED www.ttegroup.com	
			
			
			
A division of Park Square Enterprises Inc. 5200 Windland Rd. Suite #200 Orlando, FL 32811 Phone: (407) 529-3000			
ISSUE DATE		02/14/2023	
REVISIONS			
PROJECT:		22-1148	
SCALE:		AS NOTED	
DRAWN BY:		C.C.	
DESIGNED BY:		J.M.S.	
SECTIONS			
A12			

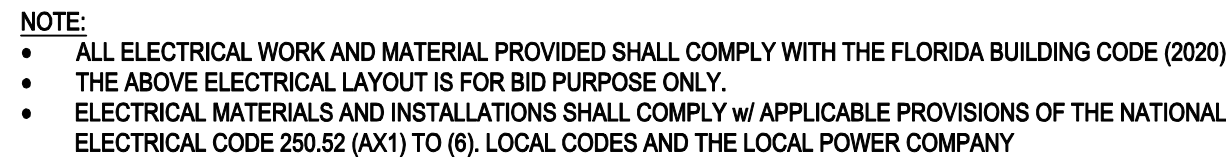

- **NOTES:**
 - THIS DIAGRAMMATIC PLAN IS INTENDED TO SHOW LIGHTING AND CONVENIENCE OUTLETS ONLY. IT IS THE ELECTRICAL CONTRACTOR'S RESPONSIBILITY TO VERIFY THE REQUIREMENT AND LOCATIONS OF ALL ELECTRICAL EQUIPMENT, (INCLUDING KITCHEN EQUIPMENT) AND PROVIDE AND INSTALL COMPLETE ELECTRICAL SERVICE AS REQUIRED PER NFPA, NEC, FBC CODES AND ALL RELEVANT MUNICIPALITY CODES, STANDARDS AND ORDINANCES.
 - LOCATION OF FIXTURES AND / OR OUTLETS ARE SUGGESTED LOCATIONS AND MEET MOST LOCAL CODE. THE CONTRACTOR, ARCHITECT AND OWNER WILL BE MADE AWARE BETWEEN THE OWNER AND BUILDER IN THE FIELD.
 - ALL ELECTRICAL WORK AND APPLIANCES ARE IN FULL COMPLIANCE WITH N.F.P.A., N.E.C., F.B.C. 7TH EDITION (2020) RESIDENTIAL AND ALL APPLICABLE LOCAL ORDINANCES AND CODES.
 - VARIOUS SYMBOLS ON ELECTRICAL LEGEND MAY OR MAY NOT BE USED ON THIS PLAN.

SMOKE DETECTOR REQUIREMENTS:
ALL SMOKE/CARBON DETECTOR LOCATIONS MUST BE A MINIMUM OF 3' FROM ANY BATHROOM PER FBC-R314.3 (4). THEY MUST ALSO BE LOCATED NO MORE THAN 10' FROM ANY BEDROOM DOOR OPENING PER FBC-R315.1.

	CEILING MOUNTED LIGHT
	PULL CHAIN LIGHT
	FLUSHMOUNT LED
	WALL MOUNTED LIGHT
	WALL WASH RECESSED
	DUPLEX RECEPTACLE
	220 V RECEPTACLE
	1/2 HOT, 1/2 SWITCHED
	WATER PROOF RECEPTACLE
	FLOOR RECEPTACLE
	PRE-WIRE FOR CLG. FAN
	GROUND FAULT INTERRUPT
	WALL SWITCH
	3-WAY SWITCH
	DIMMER SWITCH
	TELEPHONE JACK
	CABLE JACK
	PRE-WIRE GARAGE DOOR OPENER
	FLUORESCENT LIGHT
	ELECTRICAL PANEL
	CHIME
	DOOR BELL / GARAGE DOOR SWITCH
	DISCONNECT SWITCH
	ELECTRICAL METER
	SMOKE DETECTOR
	CARBON MONOXIDE / SMOKE DETECTOR
	CEILING FAN
	WALL SCONCE
	CHANDELIER
	SPOT LIGHT
	FLUSH MOUNT FLUORESCENT LIGHT
	FAN / LIGHT COMBINATION
	GARBAGE DISPOSAL MOTOR
	SPEAKER
	JUNCTION BOX
	LOW VOLTAGE
	VAPOR PROOF
	ARC FAULT PROTECTION
	INTERCOM

SCALE: 1/4" = 1'-0"

815 Orienta Ave., Suite #1040
Altamonte Springs, FL 32701
Ph: (407) 629-6711
Fax: (407) 629-6776
www.mjsdesignersgroup.com



wjs
designers group
residential • commercial • architecture



GOBA
GREATER ORLANDO BUILDERS ASSOCIATION

5-Unit: Rear Load Detached

Models: Tyler, Jackson, Grant, Jackson & Monroe

Building Pad #XX

Lot# XX-XX, Subdivision

Street Address


City, State, Zip Code

A division of Park Square
Enterprises Inc.
5200 Vineland Rd. Suite #200
Orlando, FL 32811
Phone: (407) 529-3000




ISSUE DATE	02/14/2023
REVISIONS	
PROJECT:	22-1148
SCALE:	AS NOTED
DRAWN BY:	C.C.
DESIGNED BY:	MJS


ELECTRICAL LAYOUT
E1

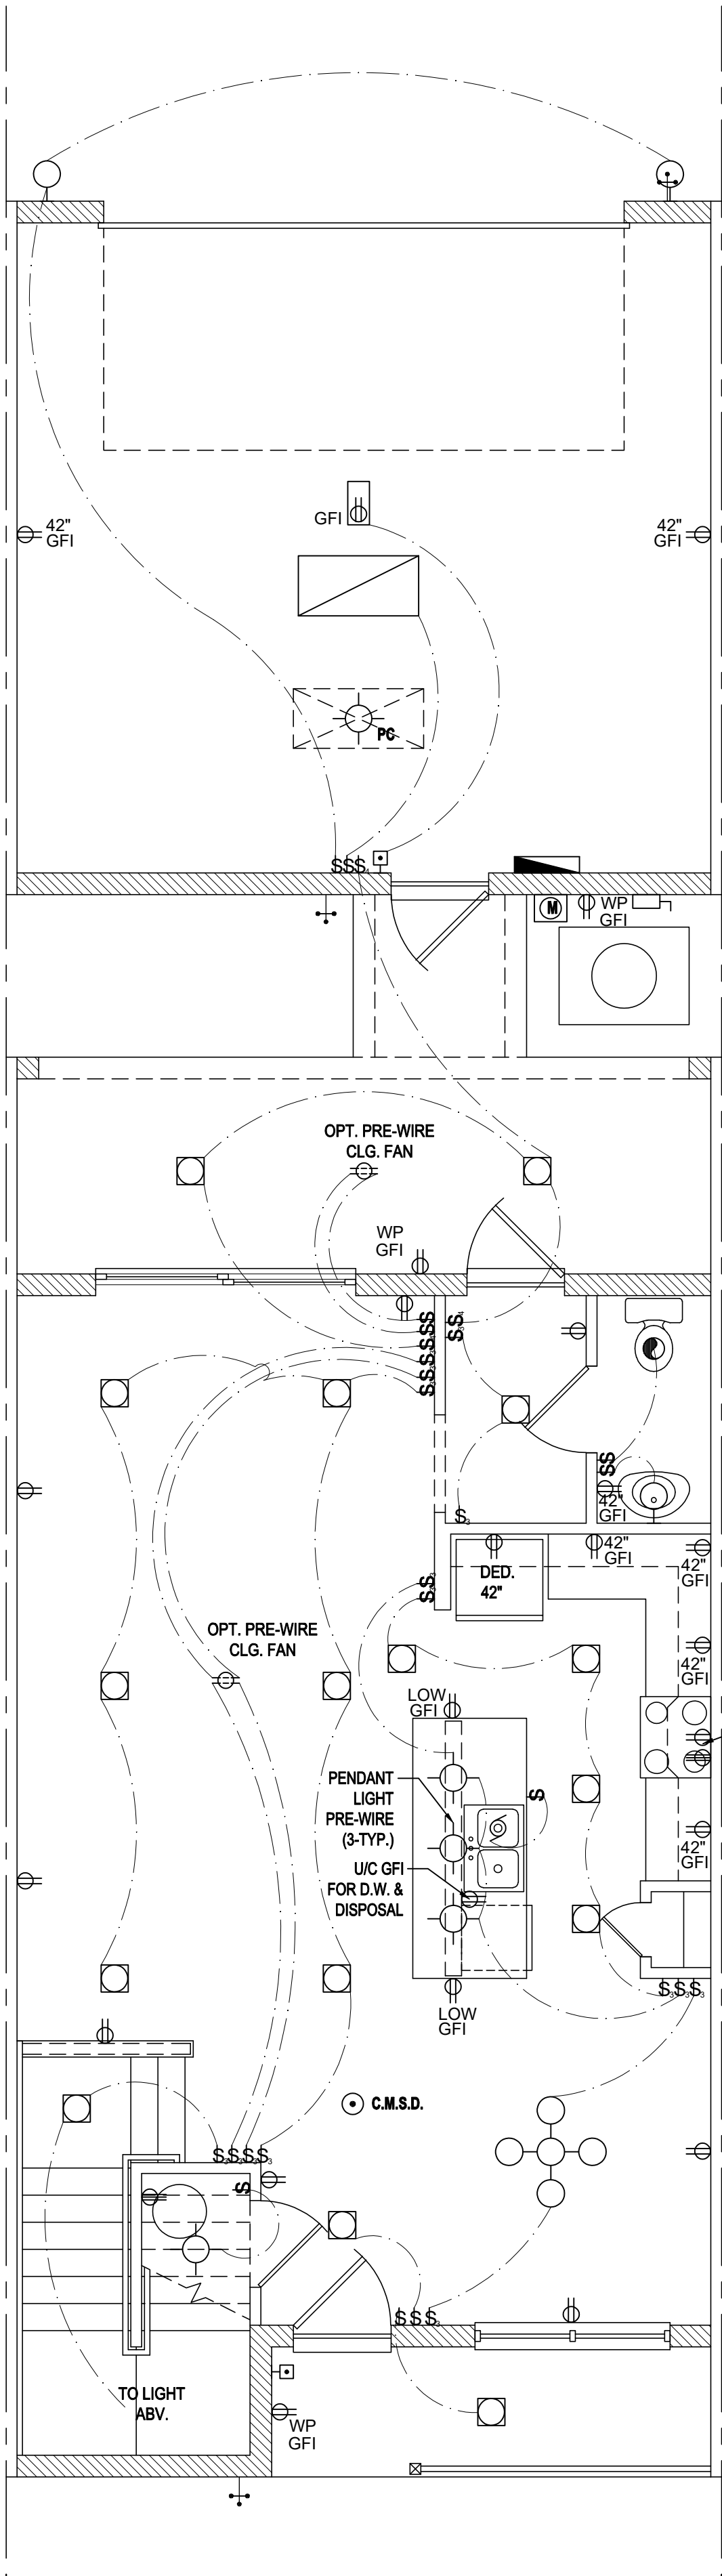


Grant First Floor
SCALE: 1/4" = 1'-0"

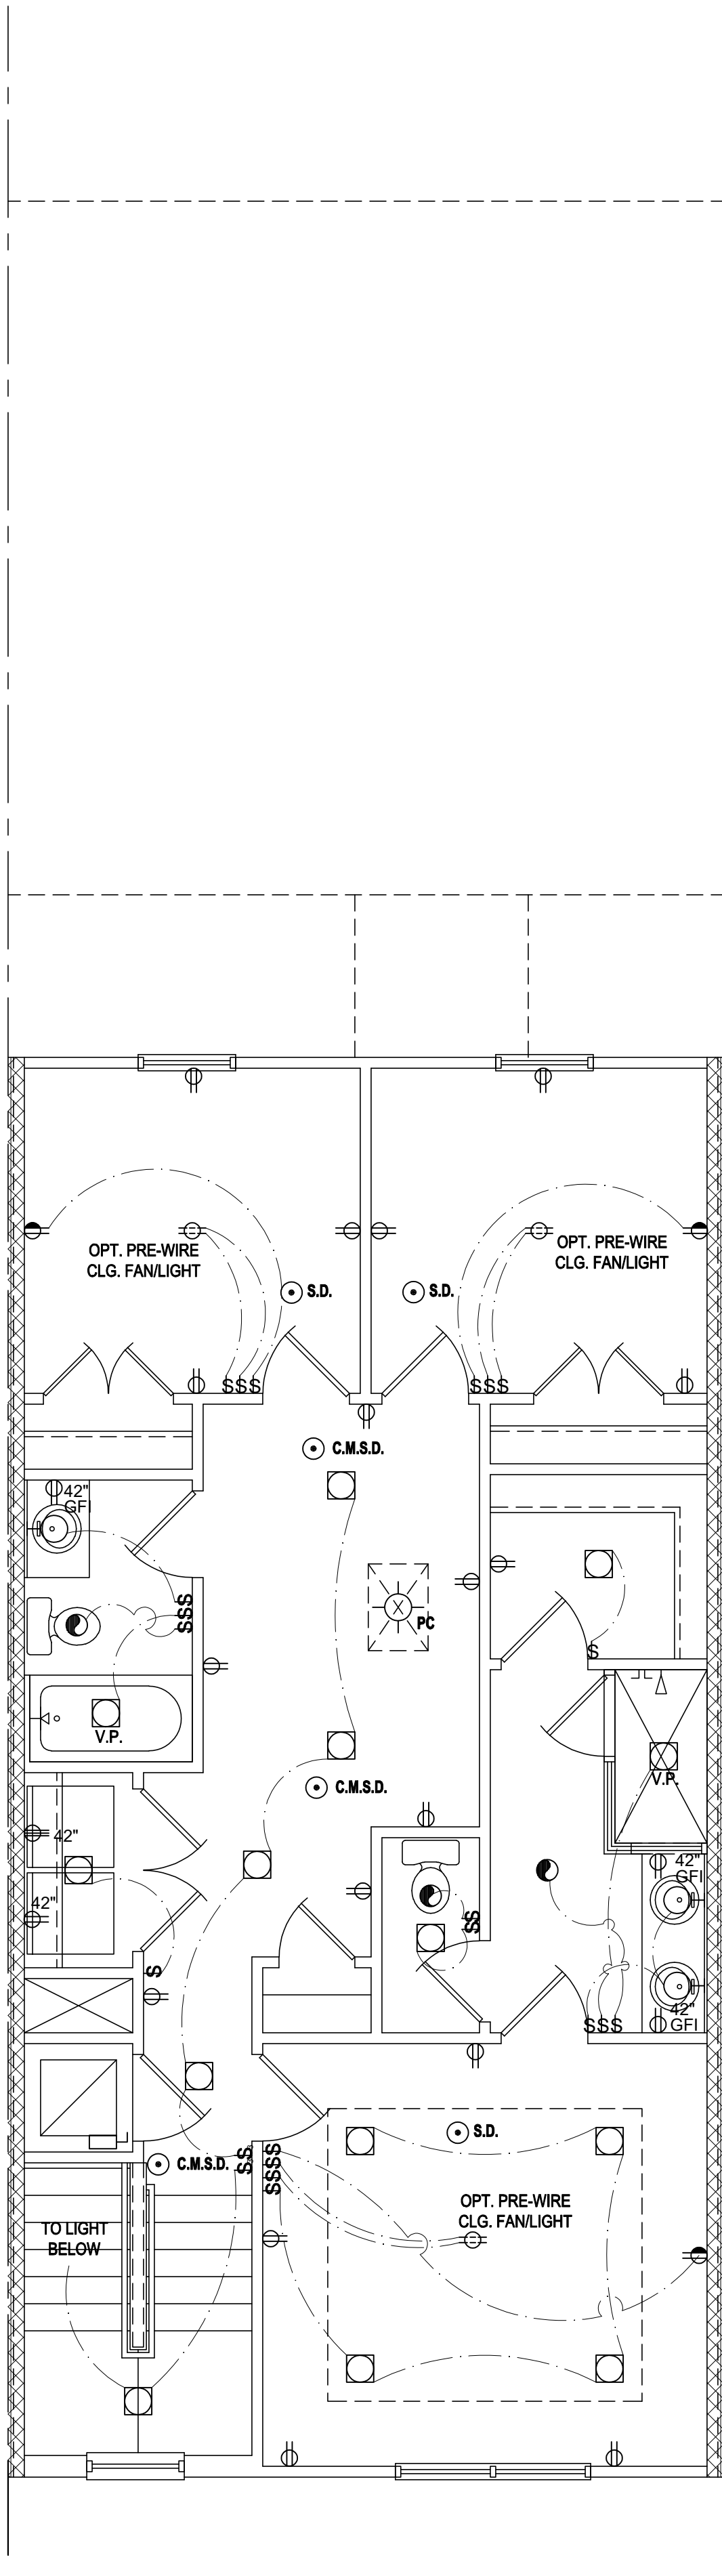


Grant Second Floor
SCALE: 1/4" = 1'-0"

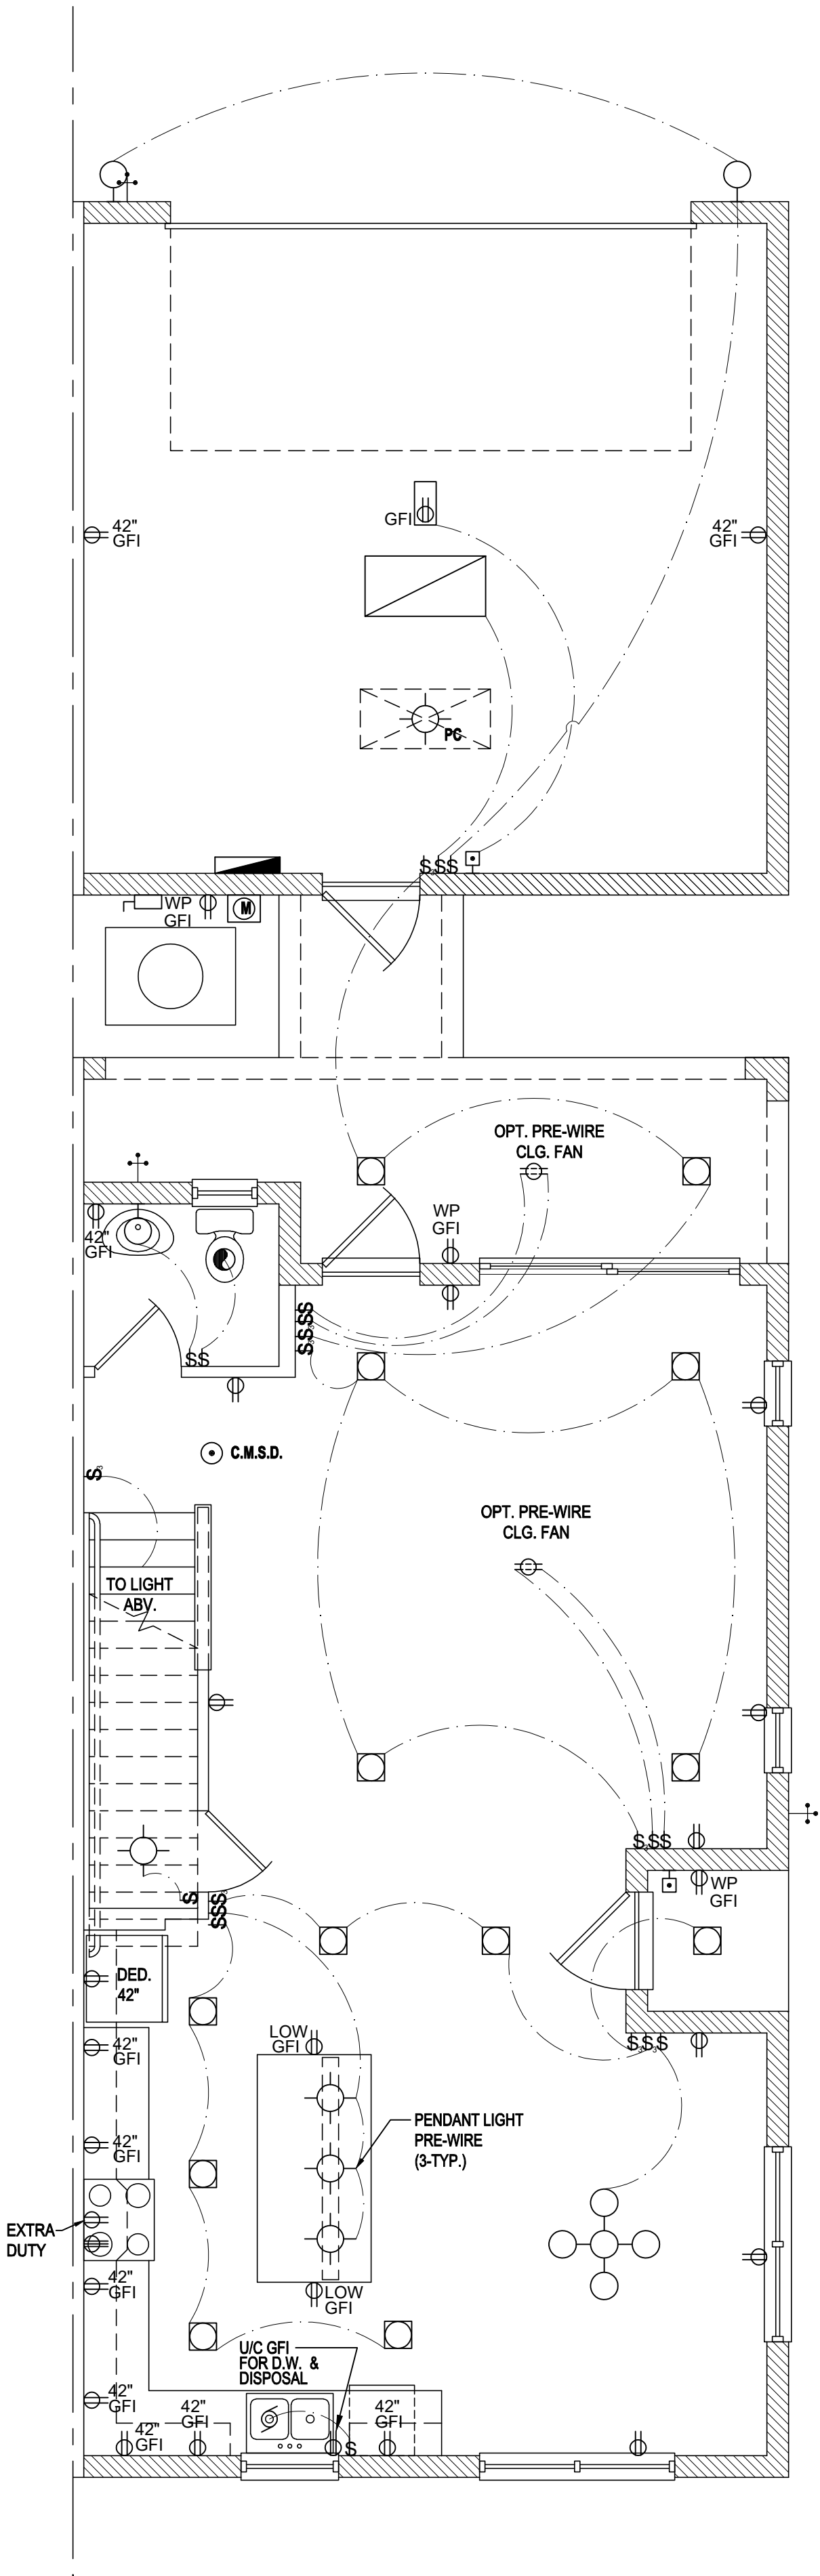

Monroe First Floor
SCALE: 1/4" = 1'-0"

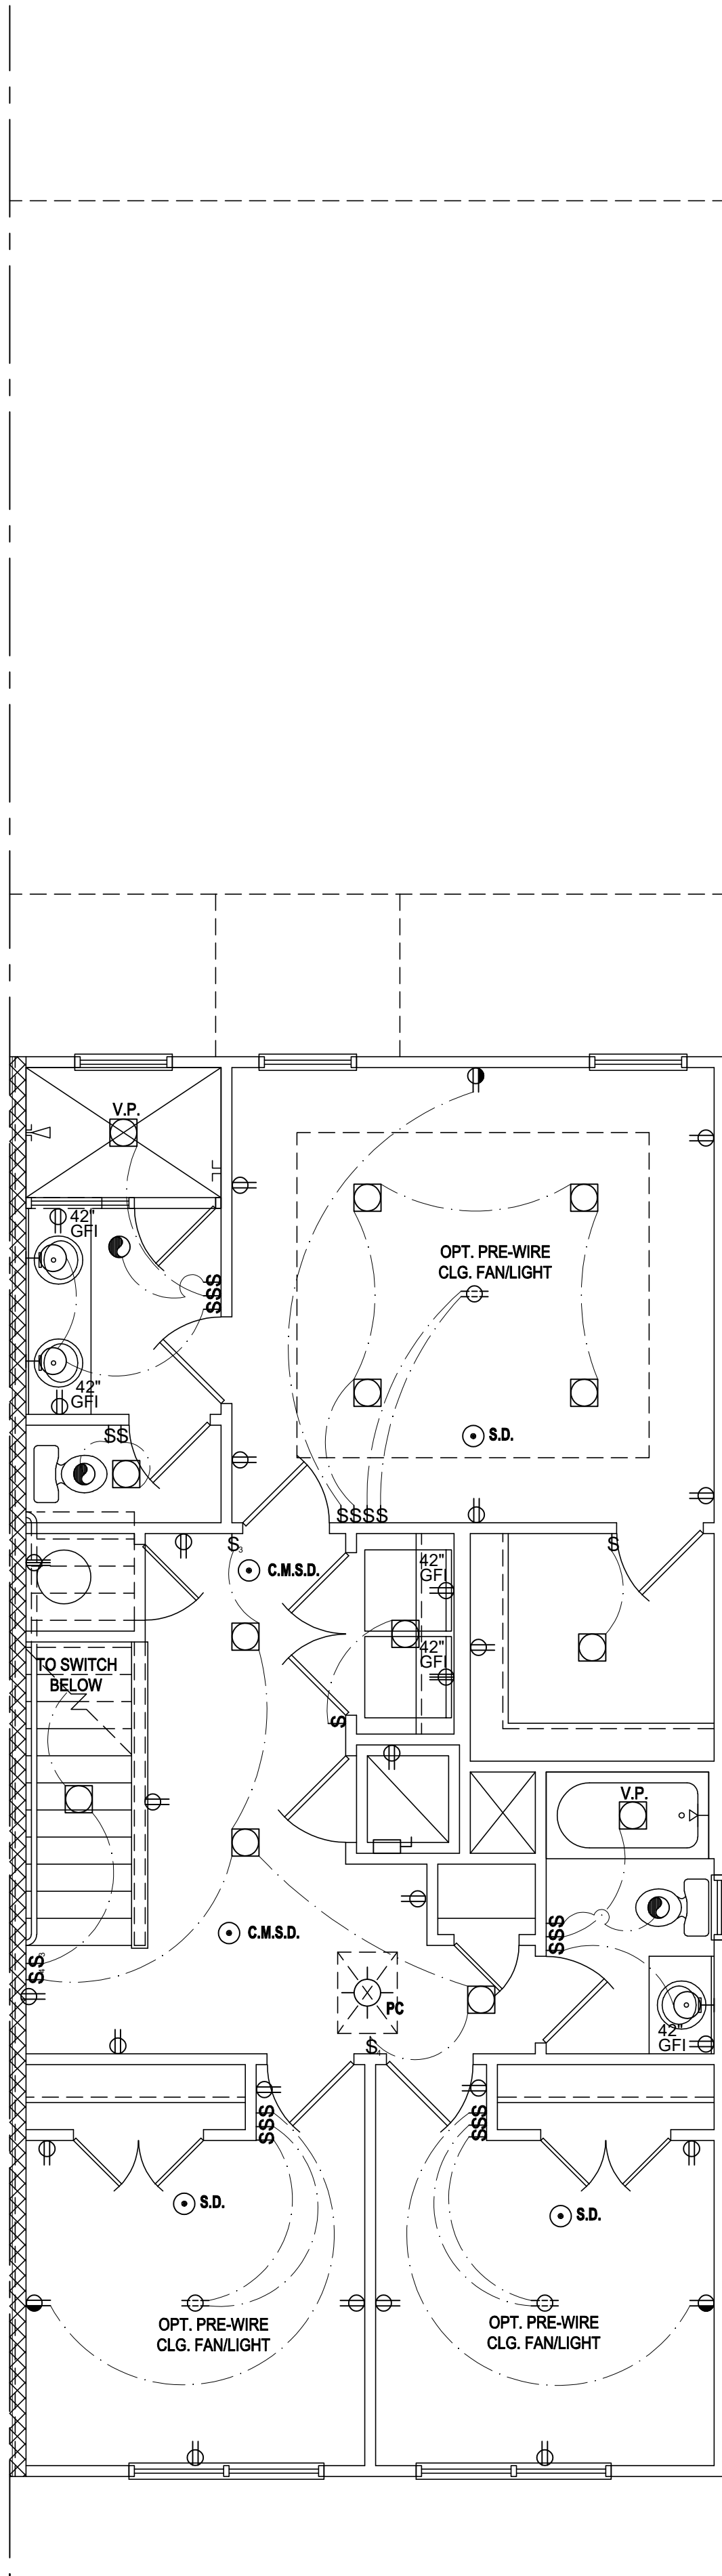

Monroe Second Floor
SCALE: 1/4" = 1'-0"

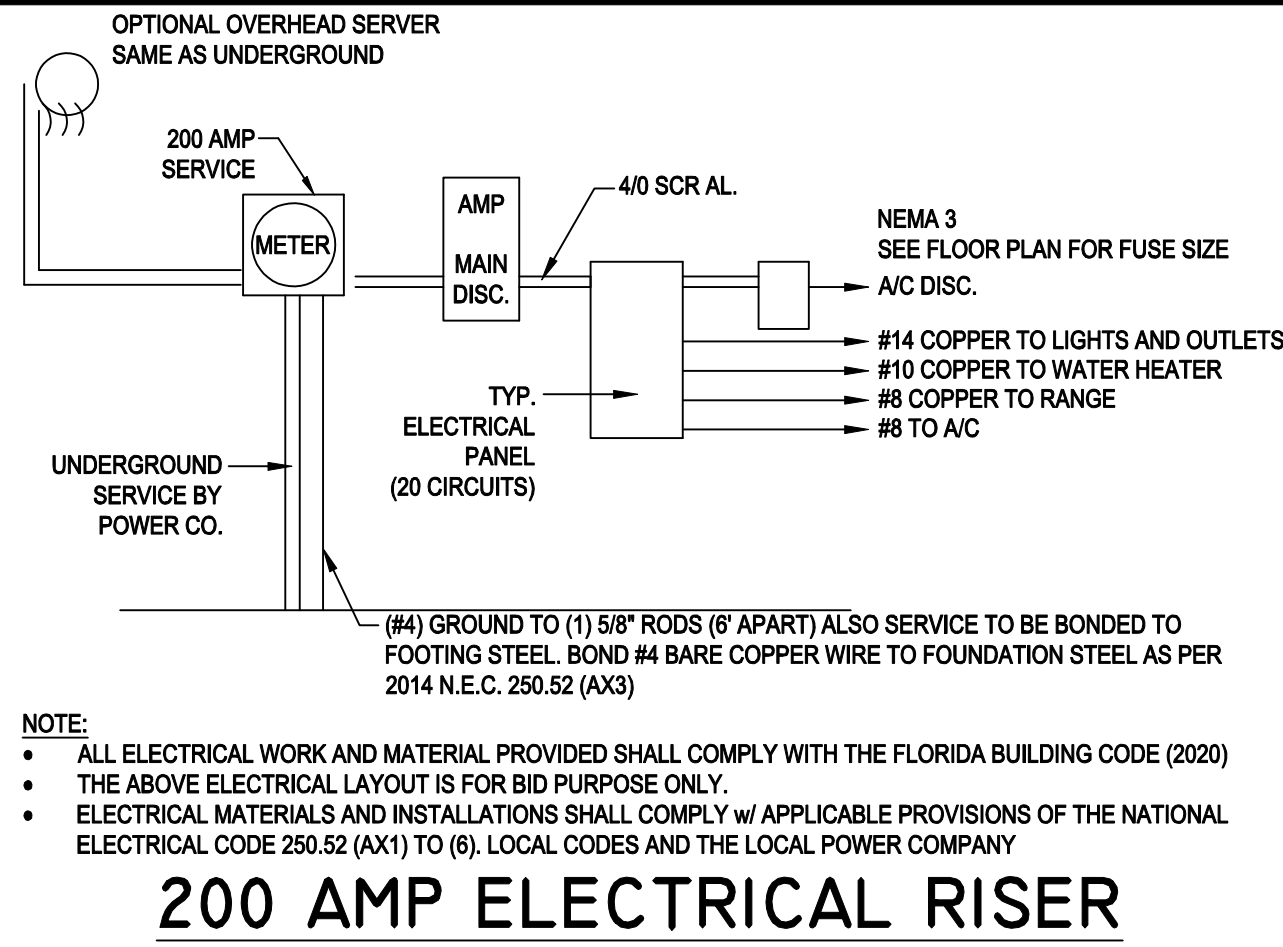

NOTE:
• ALL ELECTRICAL WORK AND MATERIAL PROVIDED SHALL COMPLY WITH THE FLORIDA BUILDING CODE (2020)
• THE ABOVE ELECTRICAL LAYOUT IS FOR BID PURPOSE ONLY.
• ELECTRICAL MATERIALS AND INSTALLATIONS SHALL COMPLY w/ APPLICABLE PROVISIONS OF THE NATIONAL ELECTRICAL CODE 200.52 (A)1 TO (8), LOCAL CODES AND THE LOCAL POWER COMPANY

GENERAL NOTES KEY:

- BUILDER TO VERIFY EXACT LOCATION OF FLOOR OUTLETS IN FIELD.
- ALL OUTLETS ARE TO BE AFCI PROTECTED.
- ALL 15A AND 20A 120V BRANCH CIRCUITS WILL BE AFCI PROTECTED.
- ALL 15A AND 20A 120V BRANCH CIRCUITS LOCATED IN THE GARAGE AND LAUNDRY WILL BE GFCI PROTECTED.
- ALL GARAGE BAYS WILL HAVE DEDICATED GFCI OUTLET.
- ALL OUTLETS LOCATED IN THE KITCHEN AND BATHROOMS ARE TO BE GFCI PROTECTED.
- DW. AND GARBAGE DISPOSAL ARE TO BE GFCI PROTECTED.
- EXCEPTIONS TO THE GFCI STIPULATION WILL BE ALLOWED ONLY IF ALLOWED PER CURRENT NFPA / NEC.
- OUTLETS LOCATED IN THE LAUNDRY ARE TO BE GFCI AND AFCI PROTECTED.
- OUTLETS LOCATED WITHIN 6'-0" OF A WET AREA ARE TO BE GFCI PROTECTED.
- ALL OUTLETS OVER COUNTERTOPS TO BE 42" A.F.F. (U.N.O.).
- ALL SMOKE/CARBON MONOXIDE DETECTORS ARE TO BE HARD WIRED, INTERCONNECTED AND AFCI PROTECTED.
- 8'-0" HEIGHT VANITY LIGHTS IN MASTER BATHROOM AND 7'-0" IN ALL OTHER BATHROOMS.

NOTES:
• THIS DIAGRAMMATIC PLAN IS INTENDED TO SHOW LIGHTING AND CONVENIENCE OUTLETS ONLY. IT IS THE ELECTRICAL CONTRACTORS RESPONSIBILITY TO VERIFY THE REQUIREMENT AND LOCATIONS OF ALL ELECTRICAL EQUIPMENT, (INCLUDING KITCHEN EQUIPMENT) AND PROVIDE AND INSTALL COMPLETE ELECTRICAL SERVICE AS REQUIRED PER NFPA, NEC, FBC CODES AND ALL REIGNING MUNICIPALITY CODES, STANDARDS AND ORDINANCES.
• LOCATION OF FIXTURES AND / OR OUTLETS ARE SUGGESTED LOCATIONS AND MEET MOST LOCAL CODE REQUIREMENTS. ADDITIONS OR ADJUSTMENTS MAY BE MADE BETWEEN THE OWNER AND BUILDER IN THE FIELD.
• ALL ELECTRICAL WORK AND APPLIANCES ARE IN FULL COMPLIANCE WITH N.E.P.A., N.E.C., F.B.C., 7TH EDITION (2020) RESIDENTIAL, AND ALL APPLICABLE LOCAL STANDARDS, CODES, AND ORDINANCES.
• VARIOUS SYMBOLS ON ELECTRICAL LEGEND MAY OR MAY NOT BE USED ON THIS PLAN.

SMOKE DETECTOR REQUIREMENTS:
ALL SMOKE/CARBON DETECTOR LOCATIONS MUST BE A MINIMUM OF 3' FROM ANY BATHROOM PER FBC-R314.3 (4). THEY MUST ALSO BE LOCATED NO MORE THAN 10' FROM ANY BEDROOM DOOR OPENING PER FBC-R315.1.

ELECTRICAL KEY:


	CEILING MOUNTED LIGHT
	PULL CHAIN LIGHT
	FLUSHMOUNT LED
	WALL MOUNTED LIGHT
	WALL WASH RECESSED
	DUPLEX RECEPTACLE
	220 V RECEPTACLE
	1/2 HOT, 1/2 SWITCHED
	WATER PROOF RECEPTACLE
	FLOOR RECEPTACLE
	PRE-WIRE FOR CLG. FAN
	GROUND FAULT INTERRUPT
	WALL SWITCH
	3-WAY SWITCH
	DIMMER SWITCH
	TELEPHONE JACK
	CABLE JACK
	PRE-WIRE GARAGE DOOR OPENER
	FLUORESCENT LIGHT
	ELECTRICAL PANEL
	CHIME
	DOOR BELL / GARAGE DOOR SWITCH
	DISCONNECT SWITCH
	ELECTRICAL METER
	S.D. SMOKE DETECTOR
	CARBON MONOXIDE / SMOKE DETECTOR
	CEILING FAN
	WALL SCONCE
	CHANDELIER
	SPOT LIGHT
	FLUSH MOUNT FLUORESCENT LIGHT
	FAN / LIGHT COMBINATION
	GARBAGE DISPOSAL MOTOR
	SPEAKER
	JUNCTION BOX
	LOW VOLTAGE
	VAPOR PROOF
	ARC FAULT PROTECTION
	INTERCOM

Electrical Plan

SCALE: 1/4" = 1'-0"



815 Orienta Ave., Suite #1040
Altamonte Springs, FL 32701
Ph: (407) 629-6711
Fax: (407) 629-6776
www.mjsdesignsgroup.com

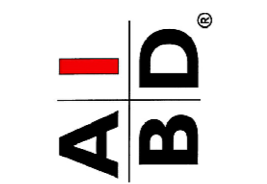


5-Unit: Rear Load Detached
Models: Tyler, Jackson, Grant, Jackson & Monroe
Building Pad #XX
Lot# XX-XX, Subdivision
Street Address
City, State, Zip Code

A division of Park Square
Enterprises Inc.
5200 Vineland Rd., Suite #200
Orlando, FL 32811
Phone: (407) 529-3000



ISSUE DATE: 02/14/2023
REVISIONS:
PROJECT: 22-1148
SCALE: AS NOTED
DRAWN BY: C.C.
DESIGNED BY: MJS

ELECTRICAL LAYOUT
E2

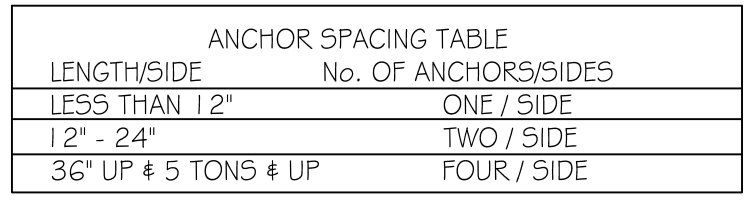


1 COND. ANCHOR DETAIL
N.T.S.

I- MISSED FOOTING DOWELS MAY BE SUBSTITUTED W/ A STRAIGHT #5 REBAR SET IN A 3/4" DIA. x 6" DEEP HOLE FILLED W/ UNITEX PROPOXY 300 OR SIMPSON SET OR ETF ADHESIVES.

2. BLOCK WALL OVERHANGING SLAB CONDITION: UP TO 7/8" - NO REPAIR NECESSARY 7/8" TO 1 1/4" - ADD FILLED CELL (NO VERTICAL STEEL MIDPOINT OF WALL BETWEEN EXISTING FILLED CELLS (WITH STEEL) IN AREAS AFFECTED. 1 1/4" + - REQUIRE SPECIAL ENGINEERING LETTER.
3. PENETRATION OF PLUMBING PIPES/DRYER VENTS THRU PLATES ON A LOAD BEARING WALL MAY OCCUR PROVIDED DBL. STUDS ARE ADDED ON EITHER SIDE OF PENETRATION WITHIN 3" AND TRUSS/FLOOR TRUSS IS NO CLOSER THAN 3" FROM PENETRATION. ADD (1) MTS 1 2 @ TOP AND BOTTOM PLATE.

CONTRACTOR SHALL VERIFY ALL FIELD CONDITIONS AND DIMENSIONS RELATIVE TO SAME. WHERE THERE ARE CONFLICTS BETWEEN ACTUAL FIELD CONDITIONS AND DATA PRESENTED IN THE DRAWINGS, SUCH CONDITIONS SHALL BE CALLED TO THE ARCHITECT'S AND OR TO THE ENGINEER OF RECORD'S (EOR) ATTENTION AND NECESSARY ADJUSTMENTS MADE PER THEIR INSTRUCTIONS.

1. CONTRACTOR VERIFY ALL DIMENSIONS ON JOB SITE.
2. DENOTES FILL CELL REINF. W/ CONC. W/ (1) #5 REBAR. GRADE 60
 DENOTES FILL CELL REINF. W/ CONC. W/ (2) #5 REBAR. GRADE 60
3. DENOTES FLOOR SLAB OF PLANT MIX CONCRETE 2500 P.S.I.
4" THICK WITH GAG 101 G GAG REINFORCING MAT. W/ MIN. 1% COVER THERMITE TREATED SOIL. W/ 0.006in (5gr) POLYETHYLENE VAPOR BARRIER OVER COMPACTED CLEAN FILL. W/ SHALL BE PLACED IN MIDDLE TO UPPER THIRD OF SLAB AND SUPPORTED ON APPROVED SLAB BOLSTERS. "HIBER HESH REINFORCEMENT MAY USED AS ALTERNATIVE TO WIRE.
4. DO NOT SCALE FRINTSI CONSTRUCTION TO BE FROM CALCULATED DIMENSIONS ONLY. ANY DISCREPANCIES OR ERRORS TO BE REPORTED PROMPTLY TO SUPER-VISOR FOR CLARIFICATION.
5. WATER HEATER 14P RELIEF VALVE SHALL E FULL SIZE TO EXTERIOR WATER HEATER 4" OR ABOVE VALVE LEVEL 61-FULL E IN A FAN COVER THERMITE TREATED SOIL. WATER HEATER SHALL HAVE APPROVED THERMAL EXPANSION DEVICE.
6. PAVERS MAY BE USED LO CONCRETE SLABS IN PAVIO, PORCH, DRIVE AND WALKWAY AREAS. DELETE SLAB IN AREAS PAVIO, PORCH, DRIVE AND WALKWAY AREAS.
7. MECHANICAL EQUIP. LOCATIONS WILL BE DETERMINED BY COMMUNITY AND COUNTY CODES.
8. IN LIEU OF TREATING THE SOIL, AN ALTERNATIVE TO THERMITE TREATED SOIL CA BE PREPARED 5% WP THERMITE.
9. BORA .CARE TO BE APPLIED US INTERIOR WALLS W/ MANUFACTURER'S INSTRUCTIONS AND SPECIFICATIONS, PURSUANT FLORIDA BUILDING CODE LATEST EDITION.

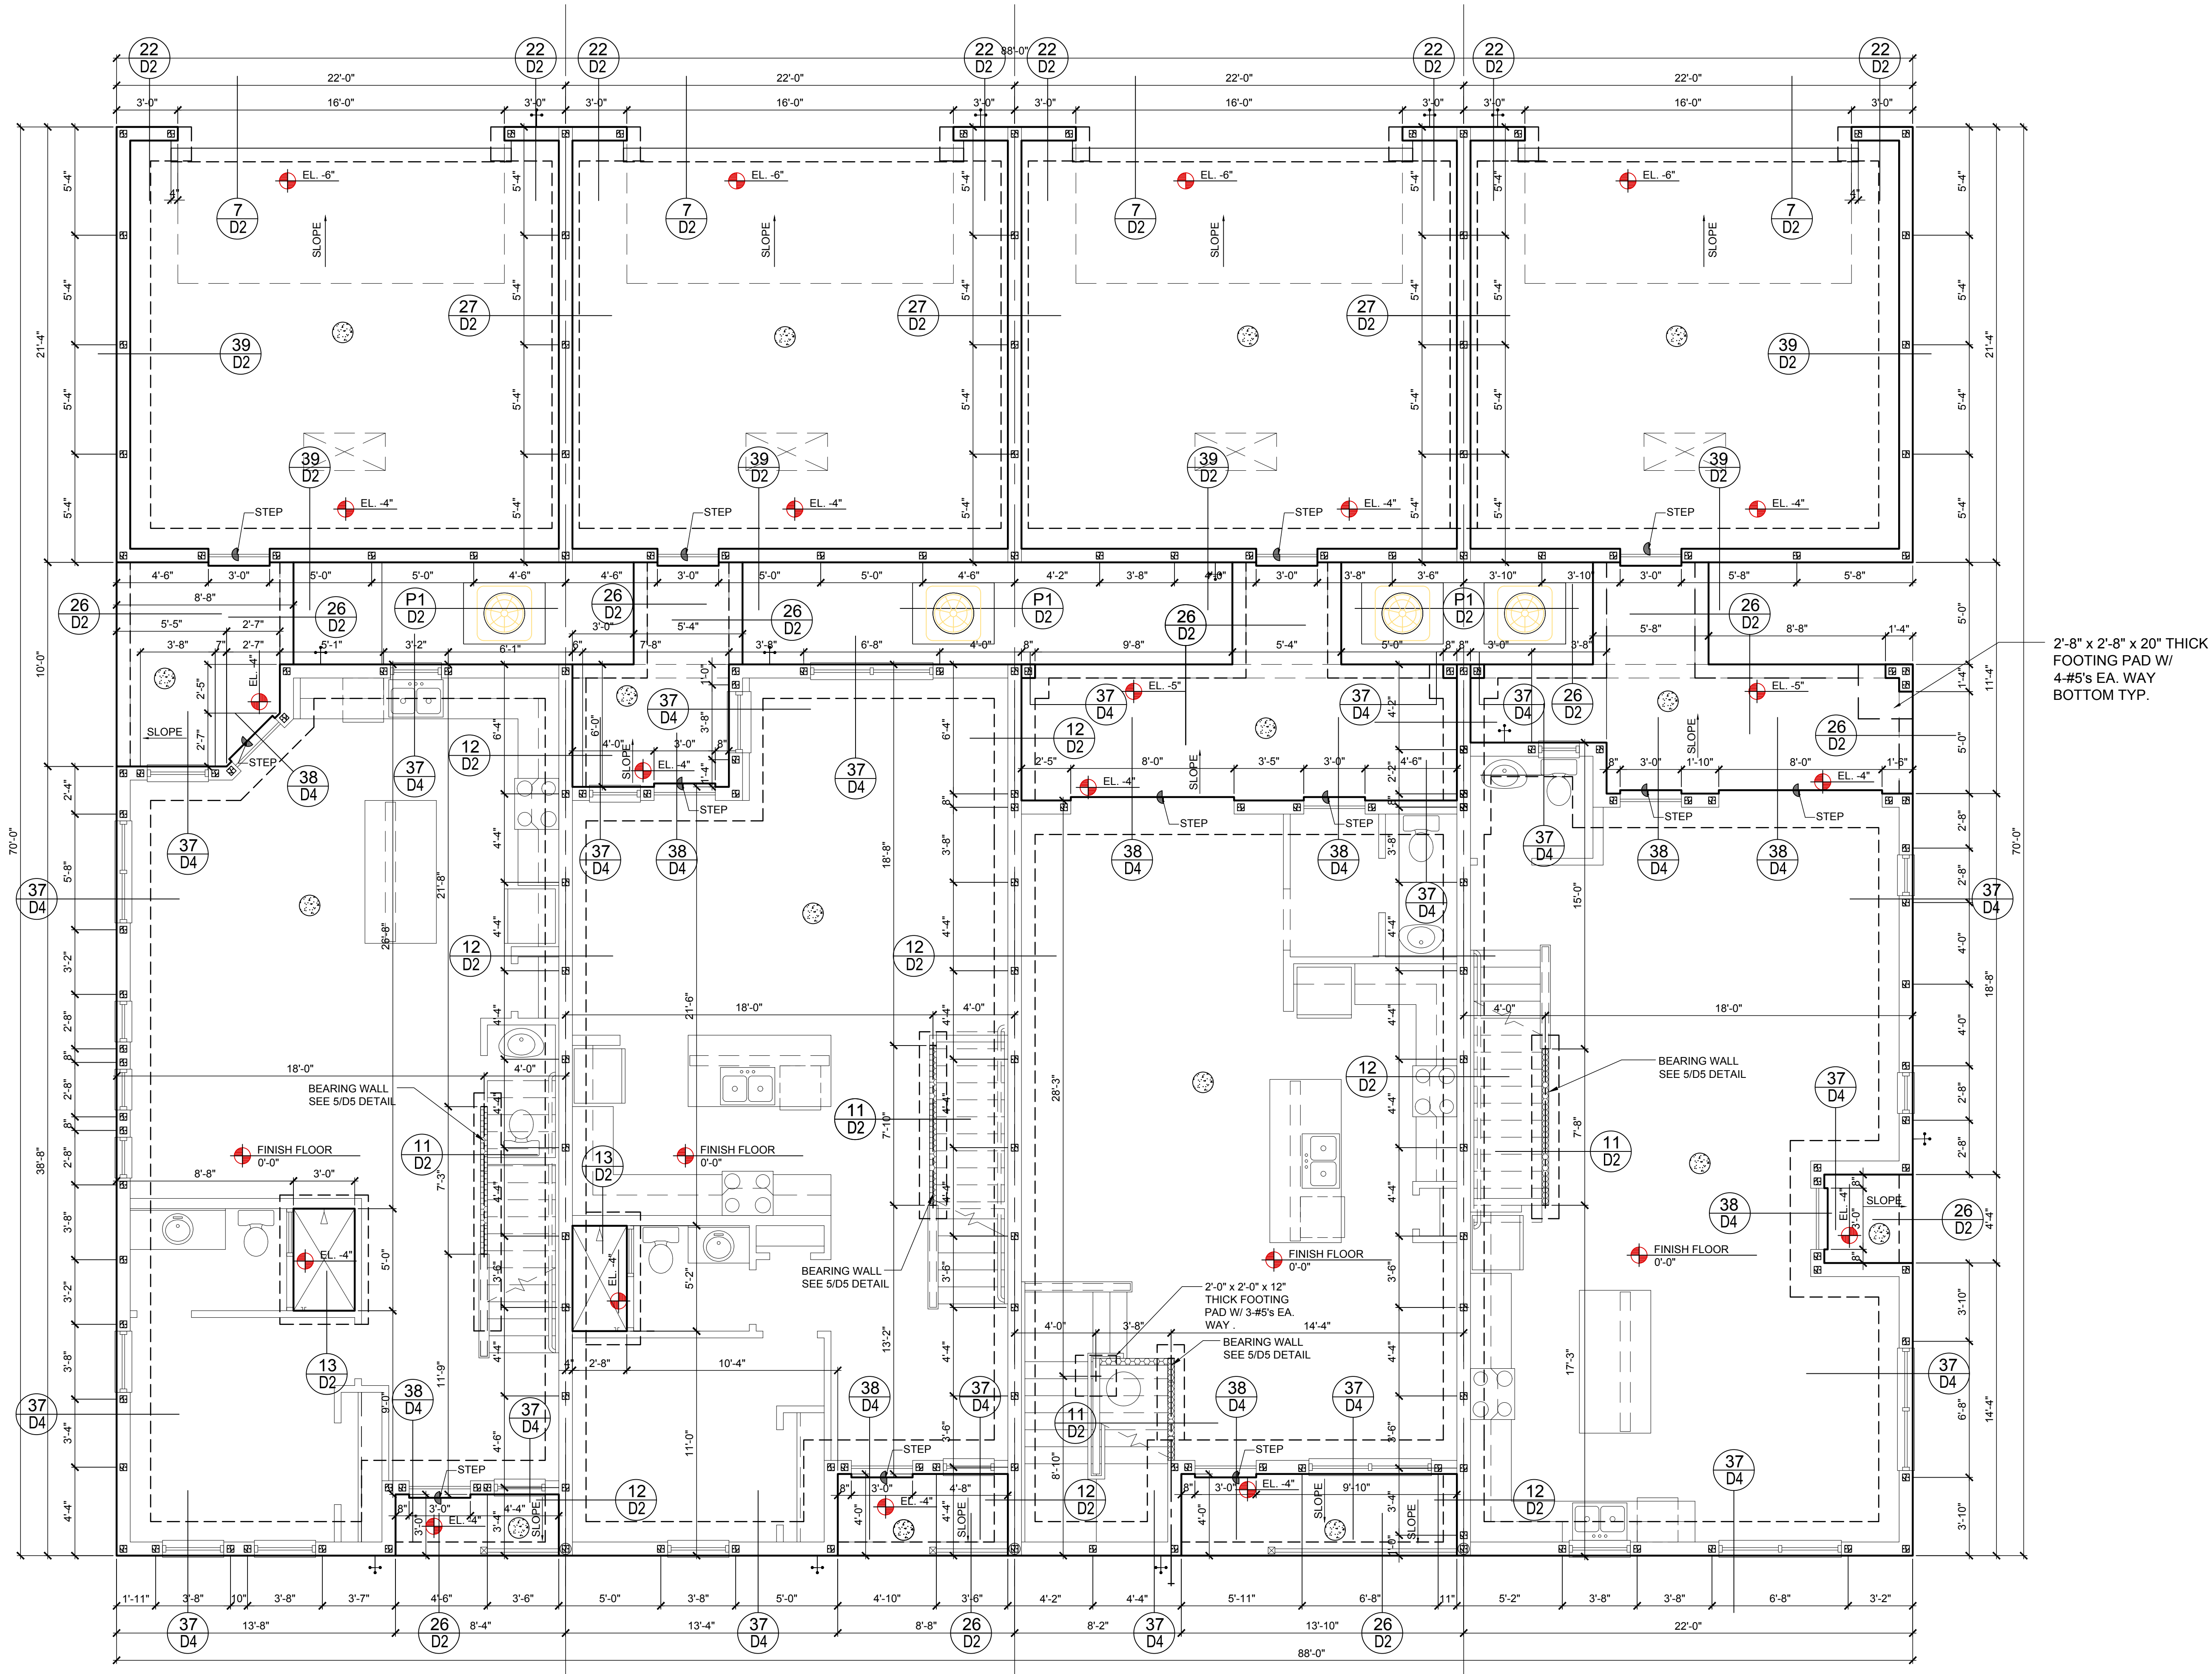

Monroe
LOT# XX

815 Orienta Ave., Suite #1040
Altamonte Springs, FL 32701
Ph: (407) 629-6711
Fax: (407) 629-6776
www.mjsdesignersgroup.com

COPYRIGHT NOTICE: THESE PLANS, DESIGNS, & IDEAS ARE THE EXCLUSIVE INTELLECTUAL PROPERTY OF MJS, INC. ALL RIGHTS RESERVED.



designers group
residential-commercial-architecture



4-Unit: Rear Load Detached

Models: Tyler, Jackson, Grant & Monroe

Building Pad #XX

Lot# XX-XX, Subdivision

Street Address

City, State, Zip Code

A division of Park Square
Enterprises Inc.
5200 Vineland Rd. Suite #200
Orlando, Fl. 32811
Phone: (407) 529-3000

ISSUE DATE	02/15/2023
REVISIONS	
PROJECT:	22-1148
SCALE:	AS NOTED
DRAWN BY:	M.C.
DESIGNED BY:	MJS

FOUNDATION PLAN
ELEV. A 4 UNIT
S1

© COPYRIGHT 2016. PARK SQUARE HOMES HEREBY RESERVES ITS COMMON LAW COPYRIGHTS IN THESE PLANS, IDEAS AND DESIGNS. IDEAS ARE NOT TO BE COPIED OR MODIFIED IN ANY MANNER OR FORM WHATSOEVER, NOR ARE THEY TO BE ASSIGNED TO ANY THIRD PARTY WITHOUT FIRST OBTAINING THE EXPRESS WRITTEN PERMISSION FROM PARK SQUARE HOMES.

CAST CRETE / LOTS / WEKIWA / FLORIDA ROCK
PRECAST LINTEL SCHEDULE

LINTEL NO.	LENGTH	TYPE	COMMENTS
L-1	17'-4"	8F32-1B/1T	GARAGE DOOR
L-2	4'-6"	8R14-1B/1T	GARAGE/FRONT DOOR
L-3	4'-6"	8F28-1B/1T	3050 S.H.
L-4	4'-0"	8F28-1B/1T	2'X6" X 2'X6" FIX. GLS.
L-5	7'-6"	8F28-1B/1T	(2) 3050 S.H.
L-6	10'-6"	8F16-1B/1T	9'-0" X 8'-0" S.G.D.
L-7	3'-6"	8F28-1B/1T	2' X 2' FIX. GLS.
L-8	9'-4"	8F16-1B/1T	8'-0" X 8'-0" S.G.D.
L-9	4'-0"	8F16-1B/1T	2630 S.H.
L-10	7'-6"	8F16-1B/1T	(2) 3050 S.H.
L-11	4'-6"	8F16-1B/1T	3050/3040/3030 S.H.
L-12	3'-6"	8F16-1B/1T	2030 S.H.
L-13	6'-6"	8F16-1B/1T	5050 S.H.
L-14	5'-10"	8F8-1B/1T	ENTRY
L-15	11'-4"	8F16-1B/1T	LANAI
L-16	6'-6"	8F8-1B/1T	ENTRY
L-17	21'-4"	8F16-1B/1T	LANAI
L-18	9'-4"	8F16-1B/1T	LANAI
L-19	6'-6"	8F16-1B/1T	LANAI
L-20	21'-0"	8F16-1B/1T	LANAI

SAFE GRAVITY LOADS FOR 8" PRECAST & PRESTRESSED U-LINTELS

SAFE LOAD - POUNDS PER LINEAR FOOT																
LENGTH	TYPE	RUB	8F8-08	8F12-08	8F16-08	8F20-08	8F24-08	8F28-08	8F32-08	8F8-18	8F12-18	8F16-18	8F20-18	8F24-18	8F28-18	8F32-18
			1969	2101	2311	2521	2731	2941	3151	1969	2101	2311	2521	2731	2941	3151
3'-6" (42") PRECAST		2231	3069	3718	5163	6607	8051	9495	10939	3069	3718	5163	6607	8051	9495	10939
4'-0" (48") PRECAST		1966	2561	2751	3820	4890	5961	7034	8107	2561	2751	3820	4890	5961	7034	8107
4'-6" (54") PRECAST		1599	2093	4605	6113	7547	8974	10394	11809	2093	4605	6113	7547	8974	10394	11809
5'-4" (64") PRECAST		1217	1663	2101	2831	3753	4576	5400	6224	1663	2101	2831	3753	4576	5400	6224
5'-10" (70") PRECAST		1062	1105	1175	1631	2090	2549	3009	3470	1105	1175	1631	2090	2549	3009	3470
5'-6" (78") PRECAST		908	1451	2822	4360	7169	10366	13573	16780	1451	2822	4360	7169	10366	13573	16780
7'-6" (90") PRECAST		743	1099	1160	1625	2084	2543	3002	3461	1099	1160	1625	2084	2543	3002	3461
9'-4" (112") PRECAST		554	752	1245	1843	2564	3486	4408	5330	752	1245	1843	2564	3486	4408	5330
10'-6" (126") PRECAST		475	535	890	1247	2093	2777	3461	4145	535	890	1247	2093	2777	3461	4145
11'-4" (136") PRECAST		362	443	1052	1533	2093	2781	3469	4157	443	1052	1533	2093	2781	3469	4157
12'-0" (144") PRECAST		337	582	945	1366	1846	2423	3127	3831	582	945	1366	1846	2423	3127	3831
13'-4" (160") PRECAST		296	540	873	1254	1684	2193	2805	3552	540	873	1254	1684	2193	2805	3552
14'-0" (168") PRECAST		279	424	706	1002	1326	1697	2127	2630	424	706	1002	1326	1697	2127	2630
14'-8" (176") PRESTRESSED	N.R.		448	783	1302	1928	2597	3267	3881	783	1302	1928	2597	3267	3881	
15'-4" (184") PRESTRESSED	N.R.		458	783	1302	1902	2245	2571	2712	783	1302	1902	2245	2571	2712	
17'-4" (208") PRESTRESSED	N.R.		412	706	1175	1706	2245	2805	3365	706	1175	1706	2245	2805	3365	
19'-4" (232") PRESTRESSED	N.R.		300	548	950	1326	1609	1849	2047	548	950	1326	1609	1849	2047	
21'-4" (256") PRESTRESSED	N.R.		235	420	765	1037	1282	1515	1716	420	765	1037	1282	1515	1716	
22'-0" (264") PRESTRESSED	N.R.		NR	NR	NR	NR	NR	NR	NR	NR	NR	NR	NR	NR	NR	
22'-0" (264") PRESTRESSED	N.R.		NR	NR	NR	NR	NR	NR	NR	NR	NR	NR	NR	NR	NR	
24'-0" (288") PRESTRESSED	N.R.		165	315	550	784	1047	1285	1499	315	550	784	1047	1285	1499	
24'-0" (288") PRESTRESSED	N.R.		129	250	450	654	884	1092	1222	250	450	654	884	1092	1222	

(#) THE NUMBERS IN PARENTHESES ARE PERCENT REDUCTIONS FOR GRADE 40 FIELD ADDED REBAR.
SAFE UPLIFT LOADS FOR 8" PRECAST & PRESTRESSED U-LINTELS

		SAFE LOAD - POUNDS PER LINEAR FOOT														
LENGTH	TYPE	8F8-11	8F12-11	8F16-11	8F20-11	8F24-11	8F28-11	8F32-11	8F8-21	8F12-21	8F16-21	8F20-21	8F24-21	8F28-21	8F32-21	
		1569	2655	3524	4394	5263	6132	7001	1569	2655	3524	4394	5263	6132	7001	
3'-6" (42")	PRECAST	1569 <td>2655<td>3524<td>4394<td>5263<td>6132</td><td>7001</td><td>7970</td><td>2655<td>3524<td>4394<td>5263<td>6132</td><td>7001</td></td></td></td></td></td></td></td></td>	2655 <td>3524<td>4394<td>5263<td>6132</td><td>7001</td><td>7970</td><td>2655<td>3524<td>4394<td>5263<td>6132</td><td>7001</td></td></td></td></td></td></td></td>	3524 <td>4394<td>5263<td>6132</td><td>7001</td><td>7970</td><td>2655<td>3524<td>4394<td>5263<td>6132</td><td>7001</td></td></td></td></td></td></td>	4394 <td>5263<td>6132</td><td>7001</td><td>7970</td><td>2655<td>3524<td>4394<td>5263<td>6132</td><td>7001</td></td></td></td></td></td>	5263 <td>6132</td> <td>7001</td> <td>7970</td> <td>2655<td>3524<td>4394<td>5263<td>6132</td><td>7001</td></td></td></td></td>	6132	7001	7970	2655 <td>3524<td>4394<td>5263<td>6132</td><td>7001</td></td></td></td>	3524 <td>4394<td>5263<td>6132</td><td>7001</td></td></td>	4394 <td>5263<td>6132</td><td>7001</td></td>	5263 <td>6132</td> <td>7001</td>	6132	7001	
3'-0" (48")	PRECAST	1363	2305	3060	3815	4570	5325	6079	6834	2305	3060	3815	4570	5325	6079	
4'-6" (54")	PRECAST	1207	2040	2707	3375	4043	4711	5379	6047	2040	2707	3375	4043	4711	5379	
5'-4" (64")	PRECAST	1016	1715	2276	2838	3399	3961	4522	5084	1715	2276	2838	3399	3961	4522	
5'-10" (70")	PRECAST	909	1567	2080	2593	3107	3620	4133	4646	1567	2080	2593	3107	3620	4133	
6'-6" (78")	PRECAST	835	1407	1888	2369	2850	3331	3812	4293	1407	1888	2369	2850	3331	3712	
7'-6" (90")	PRECAST	727	1224	1624	2025	2426	2827	3228	3629	1224	1624	2025	2426	2827	3272	
9'-4" (112")	PRECAST	591	708	1136	1474	1819	2159	2500	2841	708	1136	1474	1819	2159	2500	
10'-6" (126")	PRECAST	501	662	1138	1443	1968	2294	2609	2924	662	1138	1443	1968	2294	2609	
11'-4" (136")	PRECAST	430	575	916	1188	1766	2111	2456	2791	575	916	1188	1766	2111	2456	
10'-8" (162")	PRECAST	530	665	1190	1472	1763	2055	2346	2637	665	1190	1472	1763	2055	2346	
11'-4" (144")	PRECAST	474	504	800	1037	1274	1513	1753	2000	504	800	1037	1274	1513	1753	
12'-0" (168")	PRECAST	430	467	1042	1372	1614	1915	2187	2459	467	1042	1372	1614	1915	2187	
13'-4" (184")	PRECAST	384	445	924	1248	1480	1781	2082	2383	445	924	1248	1480	1781	2082	
14'-0" (176")	PRECAST	470	550	940	1260	1500	1810	2120	2430	550	940	1260	1500	1810	2075	
13'-4" (160")	PRECAST	418	480	607	785	964	1143	1323	1503	480	607	785	964	1143	1323	
14'-8" (176")	PRESTRESSED	428	460	780	1159	1418	1665	1887	2110	460	780	1159	1418	1665	1887	
14'-0" (168")	PRECAST	384	438	560	724	889	1054	1220	1385	438	560	724	889	1054	1220	
14'-8" (176")	PRESTRESSED	239	334	520	672	825	978	1131	1284	334	520	672	825	978	1131	
15'-4" (184")	PRESTRESSED	246	395	663	980	1303	1518	1734	1950	395	663	980	1303	1518	1734	
16'-0" (192")	PRESTRESSED	224	313	488	627	789	951	1114	1276	313	488	627	789	951	1114	
17'-4" (208")	PRESTRESSED	187	263	405	521	638	758	878	997	263	405	521	638	758	878	
19'-4" (232")	PRESTRESSED	166	236	306	406	500	600	700	800	306	406	500	600	700	800	
21'-4" (256")	PRESTRESSED	142	202	278	348	447	547	647	747	278	348	447	547	647	747	
22'-0" (264")	PRESTRESSED	137	197	268	337	436	536	636	736	268	337	436	536	636	736	
24'-0" (288")	PRESTRESSED	124	184	259	327	426	526	626	726	259	327	426	526	626	726	
24'-0" (288")	PRESTRESSED	124	202	319	455	556	656	756	856	319	455	556	656	756	856	

SAFE GRAVITY LOADS FOR 8" PRECAST w/ 2" RECESS DOOR U-LINTELS

		SAFE LOAD - POUNDS PER LINEAR FOOT																											
	TYPE	8F8-08				8F12-08				8F16-08				8F20-08				8F24-08				8F28-08				8F32-08			
LENGTH		8F8-08	8F12-08	8F16-08	8F20-08	8F24-08	8F28-08	8F32-08	8F8-08	8F12-08	8F16-08	8F20-08	8F24-08	8F28-08	8F32-08	8F8-08	8F12-08	8F16-08	8F20-08	8F24-08	8F28-08	8F32-08	8F8-08	8F12-08	8F16-08	8F20-08	8F24-08	8F28-08	8F32-08
4'-4" (52")	PRECAST	1749	3355	3280	4349	5421	6493	7567	1749	3355	3280	4349	5421	6493	7567	1749	3355	3280	4349	5421	6493	7567	1749	3355	3280	4349	5421	6493	7567
4'-6" (54")	PRECAST	1635	3069	3092	3968	4939	5910	6881	1635	3069	3092	3968	4939	5910	6881	1635	3069	3092	3968	4939	5910	6881	1635	3069	3092	3968	4939	5910	6881
5'-8" (68")	PRECAST	866	1596	1603	2292	2838	3384	3930	866	1596	1603	2292	2838	3384	3930	866	1596	1603	2292	2838	3384	3930	866	1596	1603	2292	2838	3384	3930
5'-10" (70")	PRECAST	810	1770	1716	2227	2839	3442	4045	810	1770	1716	2227	2839	3442	4045	810	1770	1716	2227	2839	3442	4045	810	1770	1716	2227	2839	3442	4045
6'-8" (80")	PRECAST	797	859	1670	1606	2124	2649	3174	797	859	1670	1606	2124	2649	3174	797	859	1670	1606	2124	2649	3174	797	859	1670	1606	2124	2649	3174
7'-6" (90")	PRECAST	710	1113	2324	4242	6639	9036	11433	710	1113	2324	4242	6639	9036	11433	710	1113	2324	4242	6639	9036	11433	710	1113	2324	4242	6639	9036	11433
8'-8" (80")	PRECAST	897	1021	1825	3230	4635	6040	7445	897	1021	1825	3230	4635	6040	7445	897	1021	1825	3230	4635	6040	7445	897	1021	1825	3230	4635	6040	7445
9'-8" (116")	PRECAST	797	1001	1825	3230	4635	6040	7445	797	1001	1825	3230	4635	6040	7445	797	1001	1825	3230	4635	6040	7445	797	1001	1825	3230	4635	6040	7445
10'-8" (116")	PRECAST	669	755	1490	2459	3778	5143	6508	669	755	1490	2459	3778	5143	6508	669	755	1490	2459	3778	5143	6508	669	755	1490	2459	3778	5143	6508
12'-8" (116")	PRECAST	411	466	899	1568	2535	3410	4285	411	466	899	1568	2535	3410	4285	411	466	899	1568	2535	3410	4285	411	466	899	1568	2535	3410	4285

(#) THE NUMBERS IN PARENTHESES ARE PERCENT REDUCTIONS FOR GRADES 30, 40, FIELD AND 58B1.

SAFE UPLIFT LOADS FOR 8" PRECAST w/ 2" RECESS DOOR U-LINTELS

SAFE LOAD - POUNDS PER LINEAR FOOT																
LENGTH	TYPE	8F8-11		8F12-11		8F16-11		8F20-11		8F24-11		8F28-11		8F32-11		
		8F8-21	8F12-21	8F16-21	8F20-21	8F24-21	8F28-21	8F32-21	8F8-11	8F12-11	8F16-11	8F20-11	8F24-11	8F28-11	8F32-11	
4'-4" (52")	PRECAST	905	1666	2362	3056	3751	4445	5140	5835	6530	7225	7920	8615	9310	10005	
4'-6" (54")	PRECAST	867	1604	2272	2938	3603	4268	4933	5598	6263	6928	7593	8258	8923	9588	
5'-8" (68")	PRECAST	675	1269	1797	2326	2854	3382	3911	4439	4968	5496	6025	6553	7082	7610	
5'-10" (70")	PRECAST	655	1223	1746	2269	2792	3315	3838	4361	4884	5407	5930	6453	6976	7499	
6'-8" (80")	PRECAST	570	929	1330	1731	2132	2533	2934	3335	3736	4137	4538	4939	5340	5741	
7'-6" (90")	PRECAST	506	848	1128	1408	1688	1968	2248	2528	2808	3088	3368	3648	3928	4208	
9'-8" (116")	PRECAST	395	560	702	838	974	1110	1246	1382	1518	1654	1790	1926	2062	2198	

GENERAL NOTES

- Provide full mortar bed and head joints.
- Shore filled lintels as required.
- Installation of lintel must comply with the architectural and/or structural documents.
- U-Lintels are manufactured with 5 1/2" long notches at the ends to accommodate vertical cell reinforcing and grouting.
- Reference the CAST-CRETE Load Deflection Graph brochure for lintel deflection information.
- Bottom field added rebar to be located at the bottom of the lintel cavity.
- 7/32" diameter wire stirrups are welded to the bottom steel for mechanical anchorage.
- Cast-in-place concrete may be provided in composite lintel in lieu of concrete masonry units.
- Safe load rating based on rational design analysis per ACI 318 and ACI 308.
- The exterior surface of lintels installed in exterior concrete masonry walls shall have a coating of stucco applied in accordance with ASTM C-296 or other approved coating.
- Lintels loaded simultaneously with vertical (gravity or uplift) and horizontal (lateral) loads should be checked for the combined loading with the following equation:
$$\frac{\text{Applied vertical load}}{\text{Safe vertical load}} + \frac{\text{Applied horizontal load}}{\text{Safe horizontal load}} \le$$

CONNECTOR SCHEDULE

CONNECT. TYPE	SIMPSON		MAX. UPLIFT	LAT. LDS. F1 / F2
	DESCRIPTION	FASTENERS PER CONNECTOR		
4	HETA20	14-10d x 1½"	1,810	65 / 960
5	DETAL20	18-10d x 1½"	2,480	2000/ 1370
20	H3	RFT: 4-8d / PLT: 4-8d	455	125 / 160
21	H1	RFT: 6-8dx1½"/PLT: 4-8d	475	485 / 165
22	H10A	RFT: 8-8d x 1½"	1010	660/550
23	LUS26	HDR: 4-10d/JST: 4-10d	935	N/A
24	H7	RFT / TRS: 4-8d PLT / STD: 10-8d	985	400 / N/A
26	H2.5	RFT: 5-8d / PLT: 5-8d	415	150 / 150
34	A34	H: 4-8dx1½"/P: 4-8dx1½"	365	280 / 303
35	A35F	H: 4-8dx1½"/P: 4-8dx1½"	440	440 / N/A
37	MTS12	14-10d	1,000	N/A
38	MTS16	14-10d	1,000	N/A
39	MTS30	14-10d	1000	N/A
43	LSTA12	10-10d	905	N/A
45	ST18	14-16d	1,200	N/A
47	LSTA24	18-10d	1,295	N/A
71	MSTA36	26-10d	2,135	N/A
72	MSTC66	64-16d SINKERS	5,495	N/A
79	SP1	STD: 6-10d / PLT: 4-10d	535	560 / 260
80	SP2	STD: 6-10d / PLT: 6-10d	605	560 / 260
81	SPH4.6.8	12-10d x 1½"	885	N/A
90	ABU66	12-16d	2,240	N/A
89	CB66	(2) 7/8" BOLTS	2,300	985
92	ABU44	12-16d	2,200	N/A
93	AC6 (MAX)	28-16d	1,815	1,070
94	AC4 (MAX)	28-16d	1,815	1,070
95	HTS20	20-10d	1,450	N/A
96	HD8A	SILL: 7/8" BOLT STUD: (3) 7/8"x5½" BOLTS	7,910	N/A
97	MTSM16	BLOCK: 4-½"x2½" TC JOIST : 7-10d	860	N/A
98	HTT4	SILL: 7/8" BOLT STRAP: 18-16d	4,235	N/A
99	A35	H: 4-8dx1½"/P: 4-8dx1½"	440	440 / N/A
102	HTT5	7/8" BOLT/ 26-10d	4,275	N/A
103	VGTR/L	32-SDS ½"x3"/(2) 7/8" BLT	3,990	N/A
104	HDU8-SDS2.5	7/8" BLT/20-SDS ½"x2½"	5,020	N/A
110	HCP2	12-10d x 1½"	520	260 / N/A
167	HHUS46	H: 14-16d/J: 6-16d	1,550	N/A
168	U46	H: 8-10d/J: 4-10d	710	N/A
181	HUS26	20-16d	1,550	N/A
184	HUC28-2	H: 14-16d/J: 4-10d	1,085	N/A
214	HUC212-3	HD: (22) 0.162"x3½" TAPCON BM: (10) 0.148x3"	1,895	N/A
215	HGU210-2	HDR: 46-16d/JST: 10-16d	2,720	N/A
216	HUS412	BLOCK: 10-½"x1½" TC JOIST : 10-16d	3,240	N/A
217	HUS212-2	BLOCK: 10-½"x1½" TC JOIST : 10-16d	2,630	N/A
219	MBHA412	H: 1-ATR3/4X8 TOP&FACE JOIST: 18-10d	3,145	N/A
220	N/A	N/A	1,620	N/A
226	MBHA4.75/12	HDR : (2) 3/4" φ x 8" JOIST : 18-10d	2,160	N/A
231	MBHA3.56/16	HDR : (2) 3/4" φ x 8" JOIST : 18-10d	3,450	N/A
232	MBHA5.50/16	HDR : (2) 3/4" φ x 8" JOIST : 18-10d	3,450	N/A
240	H16	R: 2-10dx1½"P: 10-10dx1½"	1,470	480 / N/A
241	LGT2	30-16d-sinker	2000	1015 / 440
301	MG1	(1) 5/8"BLTS./GIR: 22-10d	3,965	N/A
302	HGT-2 or 3	LTL: 3/4"BLTS./GIR: 8-10d	6485	N/A
303	HGT-4	LTL: 3/4"BLTS./GIR: 16-10d	9,250	N/A
401	SUR/L414	FACE: 18-16d/JST: 8-16d	1,700	N/A
T	CONNECTORS TO BE SPECIFIED & PROVIDED BY TRUSS MANUFACTURERS			

NOTES

1. TYPICAL ROOF GABLE OVERHANG TO BE 12" UNLESS OTHERWISE NOTED.
2. TYPICAL ROOF EAVES OVERHANG TO BE 16" UNLESS OTHERWISE NOTED.
3. PROVIDE AND INSTALL FLASHING AND ROOFING AS PER NATIONAL ROOFING AND SHEET METAL ASSOC STANDARDS AND/ OR ACCEPTABLE INDUSTRY PRACTICE AND IN ACCORDANCE WITH 6TH EDITION (2017)FLORIDA RESIDENTIAL CODE.
4. ALL ROOF TRUSSES, GIRDERS, BEAMS, HEADERS, ETC. TO BE SIZE BY TRUSS MANUFACTURER OR FL. REG. ENG.
5. TRUSSES SHALL BE BRACED TO PREVENT ROTATION & PROVIDE LATERAL STABILITY. KIN ACCORDANCE WITH THE REQUIREMENTS SPECIFIED IN THE CONSTRUCTION DOCUMENTS. FOR BUILDING & ON THE INDIVIDUAL TRUSS DESIGN DRAWINGS IN THE ABSENCE OF SPECIFIC BRACING REQUIREMENTS, TRUSSES SHALL BE BRACED IN ACCORDANCE WITH TPWVICA BC5.1.
6. REFER TO TRUSS MANUFACTURERS DRAWINGS FOR TRUSS PLACEMENT & TRUSS TO TRUSS CONNECTIONS.
7. ROOF UNDERLAYMENT TO BE USED IS 30 LBS. SYNTHETIC FELT.
8. SHINGLE ROOF : UNDERLAYMENT TO BE INSTALLED IAW FC626.2020, 7TH EDITION R905.1.1. UNDERLAYMENT MATERIALS REQUIRED TO COMPLY WITH ASTM D226, D1970, D4869 AND D6757 SHALL BEAR A LABEL INDICATING COMPLIANCE TO THE STANDARD DESIGNATION AND, IF APPLICABLE, TYPE CLASSIFICATION INDICATED IN TABLE R905.1.1 UNDERLAYMENT SHALL BE APPLIED AND ATTACHED IN ACCORDANCE WITH TABLE R905.1.1.
9. OFF RIDGE VENTS MAXIMUM OPENING SIZES:
-LOMANCO: (2) 9/16" DIA CIRCLES
-MILLENNIUM METAL: 2½"x46" HOLE

COMPONENT & CLADDING DESIGN WIND PRESSURES


SEE PLAN DESIGN WIND PRESSURE

+	XXX	ULTIMATE DESIGNED POSITIVE PRESSURE
-	XXX	ULTIMATE DESIGNED NEGATIVE PRESSURE

NOTE: DESIGN PRESSURES BASED ULTIMATE WIND SPEED TO OBTAIN NOMINAL "ASD" WIND PRESSURES MULTIPLY VALUES SHOWN BY A FACTOR OF 0.6

FIELD REPAIR NOTES

- 1- MISSED FOOTING DOWELS MAY BE SUBSTITUTED W/ A STRAIGHT #5 REBAR SET IN A 3/4" DIA. x 6" DEEP HOLE FILLED W/ UNITEK PROPOXY 300 OR SIMPSON SET OR ETF ADHESIVES.
- 2- BLOCK WALL OVERHANGING SLAB CONDITION: UP TO 7/8" - NO REPAIR NECESSARY 7/8" TO 1½" - ADD FILLED CELL (NO VERTICAL STEEL) MIDPOINT OF WALL BETWEEN EXISTING FILLED CELLS (WITH STEEL) IN AREAS AFFECTED 1½" - REQUIRE SPECIAL ENGINEERING LETTER.
- 3- PENETRATION OF PLUMBING PIPES/DRYER VENTS THRU PLATES OF A LOAD BEARING WALL MAY OCCUR PROVIDED DBL. STUDS ARE ADDED ON EITHER SIDE OF PENETRATION WITHIN 3" AND TRUSS/FLOOR TRUSS IS NO CLOSER THAN 3" FROM PENETRATION. ADD (1) MTS12 @ TOP AND BOTTOM PLATE

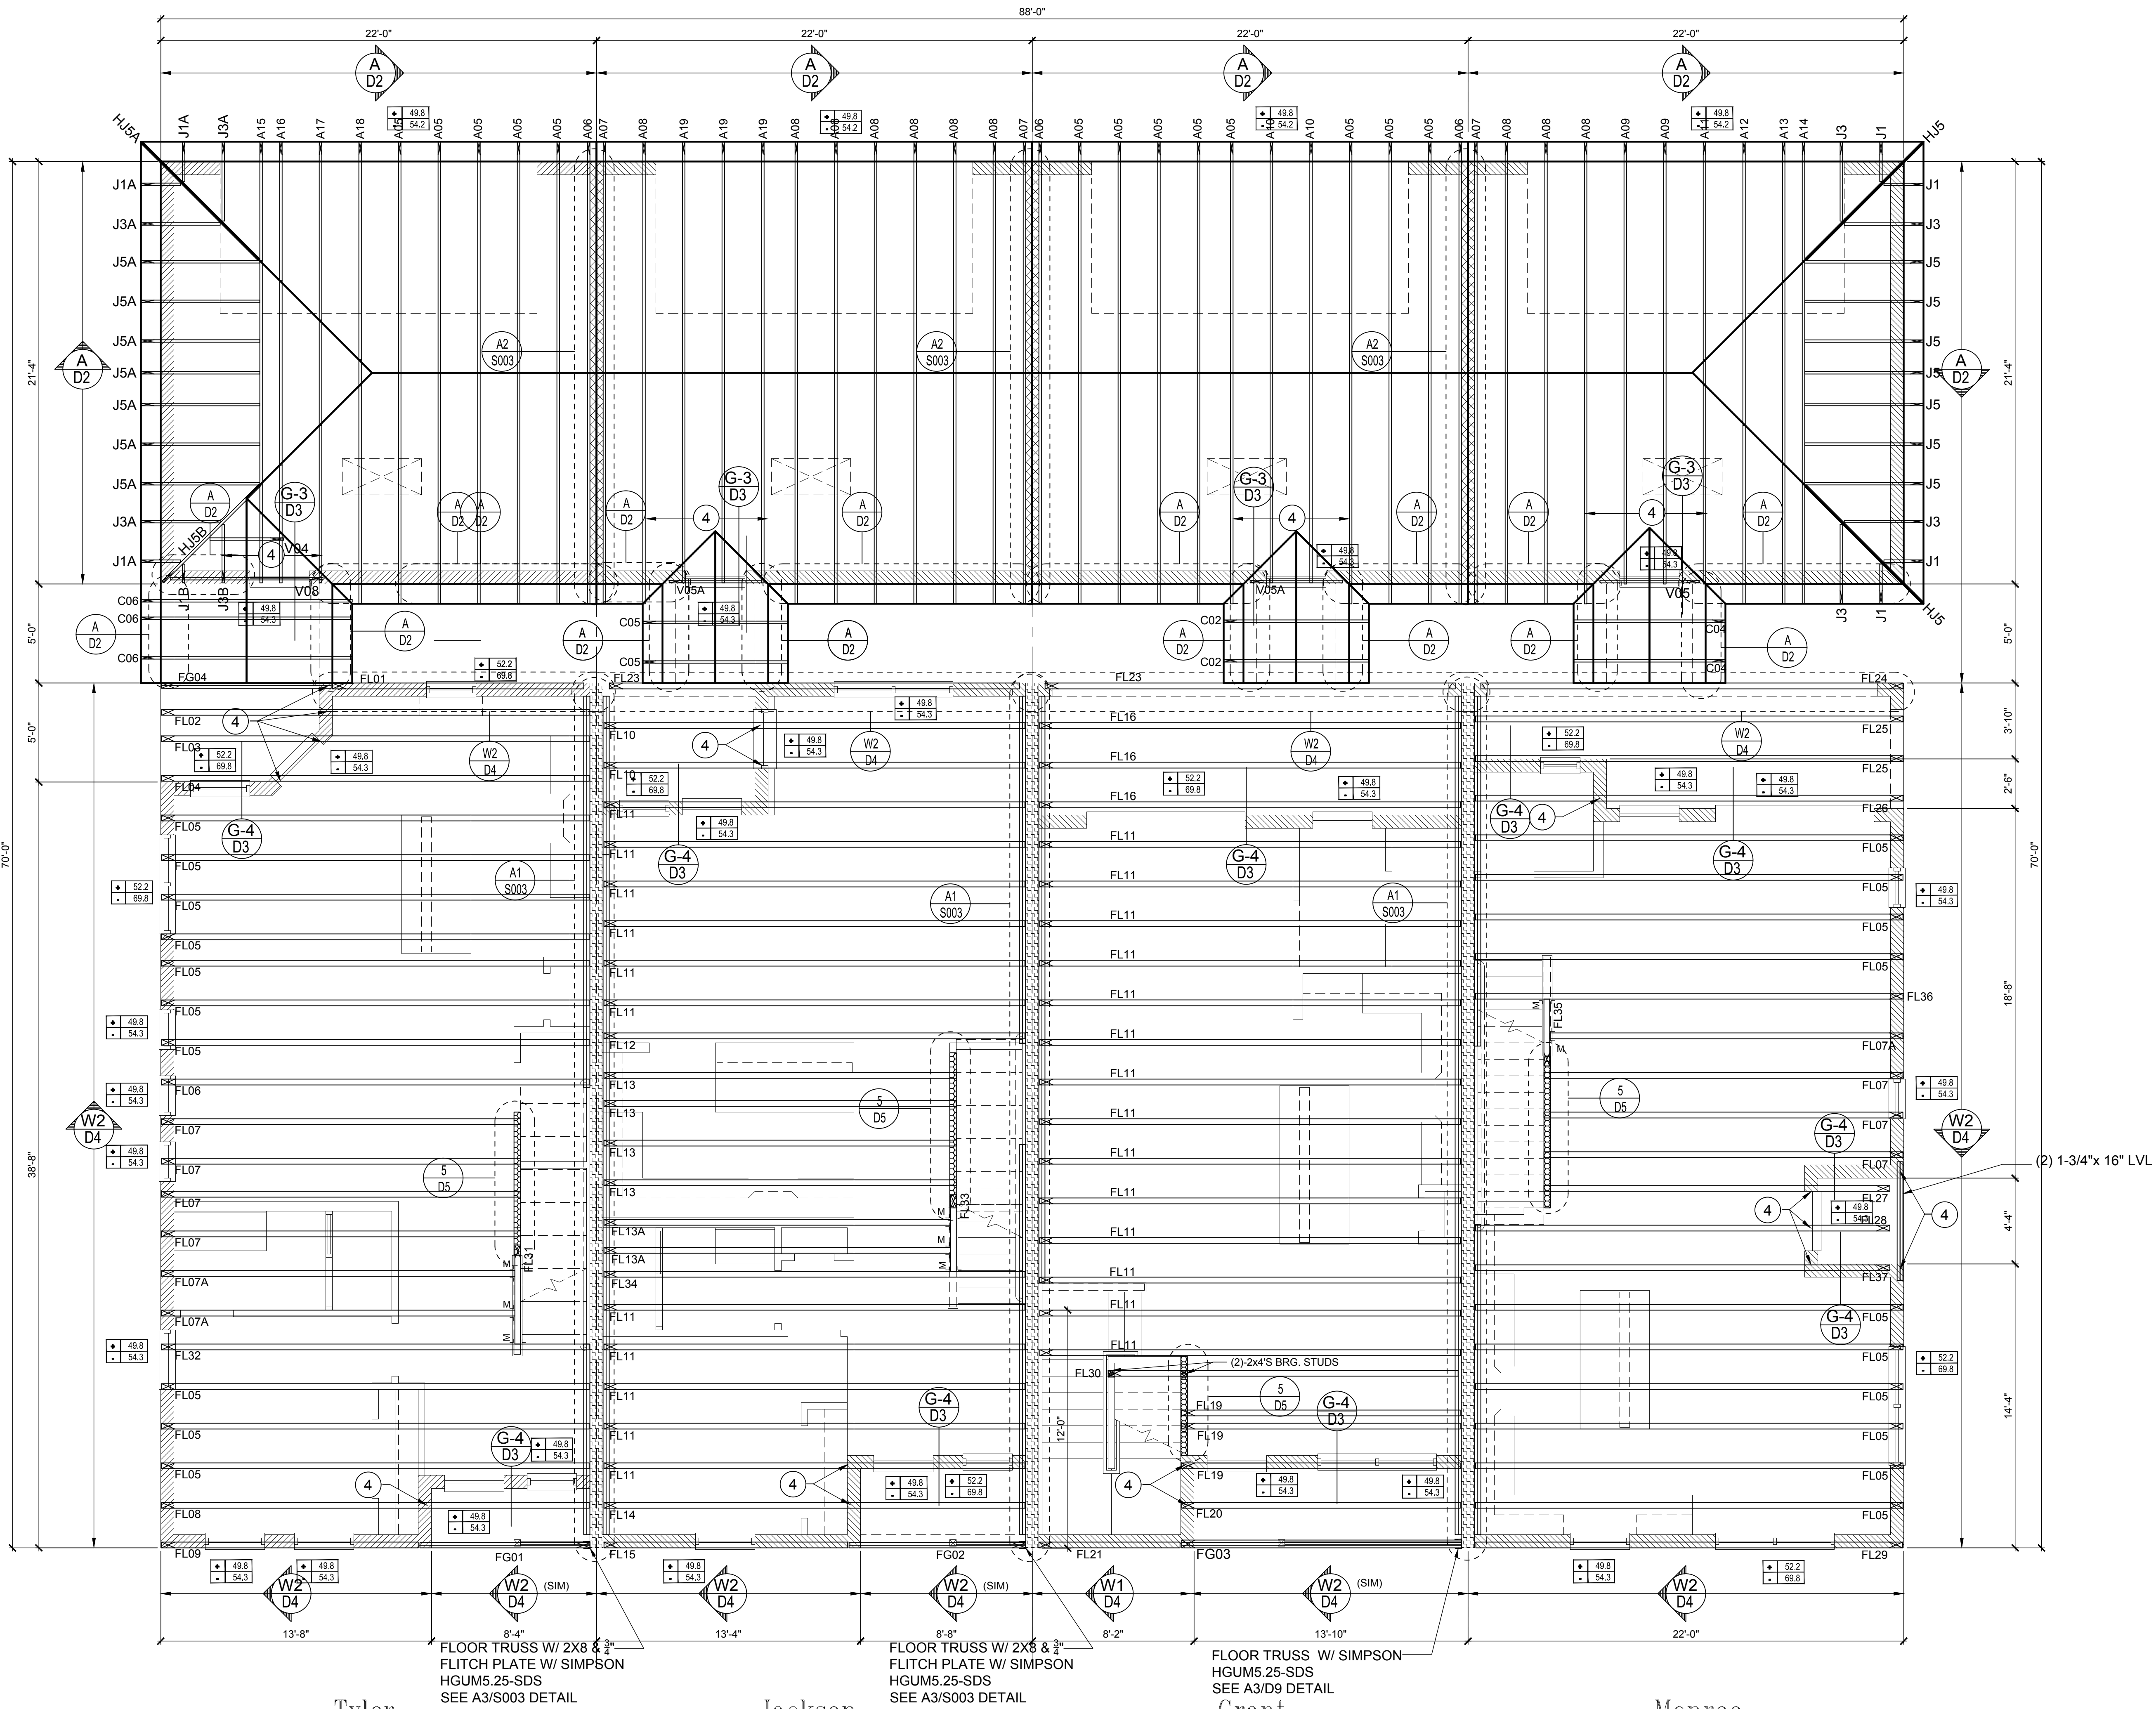

CONNECT. TYPE	SIMPSON		MAX. UPLIFT	LAT. LDS. F1 / F2
	DESCRIPTION	FASTENERS PER CONNECTOR		
4	HETA20	14-10d x 1½"	1,810	65 / 960
5	DETAL20	18-10d x 1½"	2,480	2000/ 1370
20	H3	RFT: 4-8d / PLT: 4-8d	455	125 / 160
21	H1	RFT:6-8dx1½"/P.LT:4-8d	475	485 / 165
22	H10A	RFT: 8-8d x 1½" PLT: 8-8d x 1½"	1010	660/550
23	LUS26	HDR: 4-10d/JST: 4-10d	935	N/A
24	H7	RFT / TRS: 4-8d PLT / STD: 10-8d	985	400 / N/A
26	H2.5	RFT:5-8d / PLT: 5-8d	415	150 / 150
34	A34	H:4-8dx1½"/P:4-8dx1½"	365	280 / 303
35	A35F	H:4-8dx1½"/P:4-8dx1½"	440	440 / N/A
37	MTS12	14-10d	1,000	N/A
38	MTS16	14-10d	1,000	N/A
39	MTS30	14-10d	1000	N/A
43	LSTA12	10-10d	905	N/A
45	ST18	14-16d	1,200	N/A
47	LSTA24	18-10d	1,295	N/A
71	MSTA36	26-10d	2,135	N/A
72	MSTC66	64-16d SINKERS	5,495	N/A
79	SP1	STD:6-10d / PLT:4-10d	535	560 / 260
80	SP2	STD:6-10d / PLT:6-10d	605	560 / 260
81	SPH4,6,8	12-10d x 1½"	885	N/A
90	ABU66	12-16d	2,240	N/A
89	CB66	(2) 7/8" BOLTS	2,300	985
92	ABU44	12-16d	2,200	N/A
93	AC6 (MAX)	28-16d	1,815	1,070
94	AC4 (MAX)	28-16d	1,815	1,070
95	HTS20	20-10d	1,450	N/A
96	HD8A	SILL: 7/8" BOLT STUD:(3) 7/8"X5½" BOLTS	7,910	N/A
97	MTSM16	BLOCK: 4-½"X2½" TC JOIST : 7-10d	860	N/A
98	HTT4	SILL: 7/8" BOLT STRAP: 18-16d	4,235	N/A
99	A35	H:4-8dx1½"/P:4-8dx1½"	440	440 / N/A
102	HTT5	7/8" BOLT/ 26-10d	4,275	N/A
103	VGTR/L	32-SDS½"X3¾"/(2) 7/8" BLT	3,990	N/A
104	HDU8-SDS2.5	7/8" BLT/20-SDS ½"x2½"	5,020	N/A
110	HCP2	12-10d x 1½"	520	260 / N/A
167	HHUS46	H:14-16d/J:4-16d	1,550	N/A
168	U46	H:8-10d/J:4-10d	710	N/A
181	HUS26	20-16d	1,550	N/A
184	HUC28-2	H:14-16d/J:4-10d	1,085	N/A
214	HUC212-3	HD:(22)0.162"X3¾" TAPCON BM: (10) 0.148X3"	1,895	N/A
215	HGUS210-2	HDR:46-16d/JST:10-16d	2,720	N/A
216	HUS412	BLOCK: 10-½"X1½" TC JOIST : 10-16d	3,240	N/A
217	HUS212-2	BLOCK: 10-½"X1½" TC JOIST : 10-16d	2,630	N/A
219	MBHA412	H:1-ATR3/4X8 TOP&FACE JOIST: 18-10d	3,145	N/A
220	N/A	N/A	1,620	N/A
226	MBHA4.75/12	HDR : (2) 3/4" φ x 8" JOIST : 18-10d	2,160	N/A
231	MBHA3.56/16	HDR : (2) 3/4" φ x 8" JOIST : 18-10d	3,450	N/A
232	MBHA5.50/16	HDR : (2) 3/4" φ x 8" JOIST : 18-10d	3,450	N/A
240	H16	R:2-10dx1½"/P:10-10dx1½"	1,470	480 / N/A
241	LG2T	30-16d-sinker	2000	1015 / 440
301	MG1	(1) 5/8"BLTS./GIR: 22-10d	3,965	N/A
302	HGT-2 or 3	LTL:3/4"BLTS./GIR: 8-10d	6485	N/A
303	HGT-4	LTL:3/4"BLTS./GIR: 16-10d	9,250	N/A
401	SURL1414	FACE:18-16d/JST:8-16d	1,700	N/A
T	CONNECTORS TO BE SPECIFIED & PROVIDED BY TRUSS MANUFACTURERS			

NOTES

1. TYPICAL ROOF GABLE OVERHANG TO BE 12" UNLESS OTHERWISE NOTED.
2. TYPICAL ROOF EAVES OVERHANG TO BE 16" UNLESS OTHERWISE NOTED.
3. PROVIDE AND INSTALL FLASHING AND ROOFING AS PER NATIONAL ROOFING AND SHEET METAL ASSOCIATIONS' AND / OR ACCEPTABLE INDUSTRY PRACTICE AND IN ACCORDANCE WITH 6TH EDITION (2017) FLORIDA RESIDENTIAL CODE.
4. ALL ROOF TRUSSES, GIRDERS, BEAMS, HEADERS, ETC. TO BE SIZE BY TRUSS MANUFACTURER OR FL. REG. ENG.
5. TRUSSES SHALL BE BRACED TO PREVENT ROTATION & PROVIDE LATERAL STABILITY IN ACCORDANCE WITH THE REQUIREMENTS SPECIFIED IN THE CONSTRUCTION DOCUMENTS FOR BUILDING & ON THE INDIVIDUAL TRUSS DESIGN DRAWINGS IN THE CONSTRUCTION OF SPECIFIC BRACING REQUIREMENTS. TRUSSES SHALL BE BRACED IN ACCORDANCE WITH TPW12CA BCSI 1.
6. REFER TO TRUSS MANUFACTURERS DRAWINGS FOR TRUSS PLACEMENT & TRUSS TO TRUSS CONNECTIONS.
7. ROOF UNDERLAYMENT TO BE 30 LBS. SYNTHETIC FELT.
8. SHINGLE ROOF : UNDERLAYMENT TO BE INSTALLED IAW FBCR 2020, 7TH EDITION R905.1.1. UNDERLAYMENT MATERIALS REQUIRED TO COMPLY WITH ASTM D226, D1970, D4869 AND D6757 SHALL BEAR A LABEL INDICATING COMPLIANCE TO THE STANDARD DESIGNATION AND, IF APPLICABLE, TYPE CLASSIFICATION INDICATED IN TABLE R905.1.1 UNDERLAYMENT SHALL BE APPLIED AND ATTACHED IN ACCORDANCE WITH TABLE R905.1.1.
9. OFF RIDGE VENTS MAXIMUM OPENING SIZES:
 - LOMANCOCK : (2) 9" DIA CIRCLES
 - MILLENNIUM METAL : 25"X44" HOLE

COMPONENT & CLADDING DESIGN WIND PRESSURES

SEE PLAN DESIGN WIND PRESSURE

+	XXX	ULTIMATE DESIGNED POSITIVE PRESSURE
-	XXX	ULTIMATE DESIGNED NEGATIVE PRESSURE

NOTE: DESIGN PRESSURE BASED ULTIMATE WIND SPEED TO OBTAIN NOMINAL "ASB" WIND PRESSURES MULTIPLY VALUES SHOWN BY A FACTOR OF 0.8

FIELD REPAIR NOTES

1. MISSED FOOTING DOWELS MAY BE SUBSTITUTED W/ A STRAIGHT #5 REBAR SET IN A 3"x4" DIA. x 6" DEEP HOLE FILLED W/ UNLOCK PROPOXY 300 OR SIMPSON SET OR EITZ ADHESIVES.
2. BLOCK WALL OVERHANGING SLAB CONDITION: UP TO 7/8" - NO REPAIR NECESSARY 7/8" TO 1 1/2" - ADD FILLED CELL (NO VERTICAL STEEL MIDPOINT OF WALL BETWEEN EXISTING FILLED CELLS (W/ STEEL) IN AREAS AFFECTED. 1 1/2" + REQUIRE SPECIAL ENGINEERING LETTER.
3. PENETRATION OF PLUMBING PIPES/DRAIN VENTS THRU PLATES OF A LOAD BEARING WALL MAY OCCUR PROVIDED BL. STUDS ARE ADDED ON EITHER SIDE OF PENETRATION WITH 3" AND TRUSS/ROOF TRUSS IS NO CLOSER THAN 2" FROM PENETRATION. ADD (1) MTS12 @ TOP AND BOTTOM PLATE

SEE PLAN DESIGN WIND PRESSURE	
+ XXX	ULTIMATE DESIGNED POSITIVE PRESSURE
- XXX	ULTIMATE DESIGNED NEGATIVE PRESSURE

NOTE: DESIGN PRESSURES BASED ULTIMATE WIND SPEED
 TO OBTAIN NOMINAL "ASD" WIND PRESSURES MULTIPLY VALUES
 SHOWN BY A FACTOR OF 0.6

1- MISSED FOOTING DOUBTS MAY BE SUBSTITUTED W/ A STRAIGHT #6 REBAR SET IN A 3" DIA. 4" DEEP HOLE FILLED W/ UNITEC PROPOXY 300 OR SIMPSON SET OR ETF ADHESIVES.

2- BLOCK WALL OVERHANGING SLAB CONDITION: UP TO 7/8" - NO REPAIR NECESSARY 7/8" TO 1 1/2" - ADD FILLED CELL (NO VERTICAL STEEL) MIDPOINT OF WALL BETWEEN EXISTING FLOOR CELLS (WITH STEEL) IN AREAS AFFECTED. 1 1/2" - REQUIRE SPECIAL ENGINEERING LETTER.

3- PENETRATION OF PLUMBING PIPES/DRYER VENTS THRU PLATES OF A LOAD BEARING WALL MAY OCCUR PROVIDED DLB STUDS ARE ADDED ON EITHER SIDE OF PENETRATION WITH 2" AND 4" STUDS. STUDS ARE NO CLOSER THAN 3" FROM PENETRATION. ADD (1) MT512 @ TOP AND BOTTOM PLATE



Jackson
LOT# XX

SEE AS/D3
Grant

LOT# XX

Monroe
LOT# XX

SCALE: 1/4" = 1'-0"

CONNECTOR SCHEDULE				
CONNECT. TYPE	SIMPSON		MAX. UPLIFT	LAT. LDS. F1 / F2
	DESCRIPTION	FASTENERS PER CONNECTOR		
4	HETA20	14-10d x 1½"	1,810	65 / 960
5	DETAL20	18-10d x 1½"	2,480	2000/ 1370
20	H3	RFT: 4-8d / PLT: 4-8d	455	125 / 160
21	H1	RFT: 6-8dx1½"/PLT: 4-8d	475	485 / 165
22	H10A	RFT: 8-8d x 1½"	1010	660/550
23	LUS26	HDR: 4-10d/JST: 4-10d	935	N/A
24	H7	RFT / TRS: 4-8d	985	400 / N/A
		PLT / STD: 10-8d		
26	H2.5	RFT: 5-8d / PLT: 5-8d	415	150 / 150
34	A34	H: 4-8dx1½"/P: 4-8dx1½"	365	280 / 303
35	A35F	H: 4-8dx1½"/P: 4-8dx1½"	440	440 / N/A
37	MTS12	14-10d	1,000	N/A
38	MTS16	14-10d	1,000	N/A
39	MTS30	14-10d	1000	N/A
43	LSTA12	10-10d	905	N/A
45	ST18	14-16d	1,200	N/A
47	LSTA24	18-10d	1,295	N/A
71	MSTA36	26-10d	2,135	N/A
72	MSTC66	64-16d SINKERS	5,495	N/A
79	SP1	STD: 6-10d / PLT: 4-10d	535	560 / 260
80	SP2	STD: 6-10d / PLT: 6-10d	605	560 / 260
81	SPH4.6.8	12-10d x 1½"	885	N/A
90	ABU66	12-16d	2,240	N/A
89	CB66	(2) 7/8" BOLTS	2,300	985
92	ABU44	12-16d	2,200	N/A
93	AC6 (MAX)	28-16d	1,815	1,070
94	AC4 (MAX)	28-16d	1,815	1,070
95	HTS20	20-10d	1,450	N/A
96	HD8A	SILL: 7/8" BOLT STUD: (3) 7/8"x5½" BOLTS	7,910	N/A
97	MTSM16	BLOCK: 4-½"x2½" TC JOIST : 7-10d	860	N/A
98	HTT4	SILL: 7/8" BOLT STRAP: 18-16d	4,235	N/A
99	A35	H: 4-8dx1½"/P: 4-8dx1½"	440	440 / N/A
102	HTT5	7/8" BOLT/ 26-10d	4,275	N/A
103	VGTR/L	32-SDS½"x3"/(2) 7/8" BLT	3,990	N/A
104	HDU8-SDS2.5	7/8" BLT/20-SDS ½"x2½"	5,020	N/A
110	HCP2	12-10d x 1½"	520	260 / N/A
167	HHUS46	H: 14-16d/J: 6-16d	1,550	N/A
168	U46	H: 8-10d/J: 4-10d	710	N/A
181	HUS26	20-16d	1,550	N/A
184	HUC28-2	H: 14-16d/J: 4-10d	1,085	N/A
214	HUC212-3	HD: (22) 0.162"x3½" TAPCON BM: (10) 0.148x3"	1,895	N/A
215	HGUS210-2	HDR: 46-16d/JST: 10-16d	2,720	N/A
216	HUS412	BLOCK: 10-½"x1½" TC JOIST : 10-16d	3,240	N/A
217	HUS212-2	BLOCK: 10-½"x1½" TC JOIST : 10-16d	2,630	N/A
219	MBHA412	H: 1-ATR3/4X8 TOP&FACE JOIST: 18-10d	3,145	N/A
220	N/A	N/A	1,620	N/A
226	MBHA4.75/12	HDR : (2) 3/4" φ x 8" JOIST : 18-10d	2,160	N/A
231	MBHA3.56/16	HDR : (2) 3/4" φ x 8" JOIST : 18-10d	3,450	N/A
232	MBHA5.50/16	HDR : (2) 3/4" φ x 8" JOIST : 18-10d	3,450	N/A
240	H16	R: 2-10dx1½"/P: 10-10dx1½"	1,470	480 / N/A
241	LGT2	30-16d-sinker	2000	1015 / 440
301	MG1	(1) 5/8"BLTS./GIR: 22-10d	3,965	N/A
302	HGT-2 or 3	LTL: 3/4"BLTS./GIR: 8-10d	6485	N/A
303	HGT-4	LTL: 3/4"BLTS./GIR: 16-10d	9,250	N/A
401	SURL414	FACE: 18-16d/JST: 8-16d	1,700	N/A
T	CONNECTORS TO BE SPECIFIED & PROVIDED BY TRUSS MANUFACTURERS			

NOTES

1. TYPICAL ROOF GABLE OVERHANG TO BE 12" UNLESS OTHERWISE NOTED.
2. TYPICAL ROOF EAVES OVERHANG TO BE 16" UNLESS OTHERWISE NOTED.
3. PROVIDE AND INSTALL FLASHING AND ROOFING AS PER NATIONAL ROOFING AND SHEET METAL ASSOC STANDARDS AND/ OR ACCEPTABLE INDUSTRY PRACTICE AND IN ACCORDANCE WITH 6TH EDITION (2017) FLORIDA RESIDENTIAL CODE.
4. ALL ROOF TRUSSES, GIRDERS, BEAMS, HEADERS, ETC. TO BE SIZE BY TRUSS MANUFACTURER OR FL. REG. ENG.
5. TRUSSES SHALL BE BRACED TO PREVENT ROTATION & PROVIDE LATERAL STABILITY. KIN ACCORDANCE WITH THE REQUIREMENTS SPECIFIED IN THE CONSTRUCTION DOCUMENTS. FOR BUILDING & ON THE INDIVIDUAL TRUSS DESIGN DRAWINGS IN THE ABSENCE OF SPECIFIC BRACING REQUIREMENTS, TRUSSES SHALL BE BRACED IN ACCORDANCE WITH TPWITCA BC5.1.
6. REFER TO TRUSS MANUFACTURERS DRAWINGS FOR TRUSS PLACEMENT & TRUSS TO TRUSS CONNECTIONS.
7. ROOF UNDERLAYMENT TO BE USED IS 30 LBS. SYNTHETIC FELT.
8. SHINGLE ROOF : UNDERLAYMENT TO BE INSTALLED IAW FBCR 2020, 7TH EDITION R905.1.1. UNDERLAYMENT MATERIALS REQUIRED TO COMPLY WITH ASTM D226, D1970, D4869 AND D6757 SHALL BEAR A LABEL INDICATING COMPLIANCE TO THE STANDARD DESIGNATION AND, IF APPLICABLE, TYPE CLASSIFICATION INDICATED IN TABLE R905.1.1 UNDERLAYMENT SHALL BE APPLIED AND ATTACHED IN ACCORDANCE WITH TABLE R905.1.1.
9. OFF RIDGE VENTS MAXIMUM OPENING SIZES:
-LOMANCO: (2) 9/16" DIA CIRCLES
-MILLENNIUM METAL: 2½"x46" HOLE

COMPONENT & CLADDING DESIGN WIND PRESSURES


SEE PLAN DESIGN WIND PRESSURE

+	XXX	ULTIMATE DESIGNED POSITIVE PRESSURE
-	XXX	ULTIMATE DESIGNED NEGATIVE PRESSURE

NOTE: DESIGN PRESSURES BASED ULTIMATE WIND SPEED TO OBTAIN NOMINAL "ASD" WIND PRESSURES MULTIPLY VALUES SHOWN BY A FACTOR OF 0.6

FIELD REPAIR NOTES

- 1- MISSED FOOTING DOWELS MAY BE SUBSTITUTED W/ A STRAIGHT #5 REBAR SET IN A 3/4" DIA. x 6" DEEP HOLE FILLED W/ UNTEX. PROPOXY 300 OR SIMPSON SET OR ETF ADHESIVES.
- 2- BLOCK WALL OVERHANGING SLAB CONDITION: UP TO 7/8" - NO REPAIR NECESSARY 7/8" TO 1½" - ADD FILLED CELL (NO VERTICAL STEEL) MIDPOINT OF WALL BETWEEN EXISTING FILLED CELLS (WITH STEEL) IN AREAS AFFECTED. 1½" - REQUIRE SPECIAL ENGINEERING LETTER.
- 3- PENETRATION OF PLUMBING PIPES/DRYER VENTS THRU PLATES OF A LOAD BEARING WALL MAY OCCUR PROVIDED DBL. STUDS ARE ADDED ON EITHER SIDE OF PENETRATION WITHIN 3" AND TRUSS/FLOOR TRUSS IS NO CLOSER THAN 3" FROM PENETRATION. ADD (1) MTS12 @ TOP AND BOTTOM PLATE

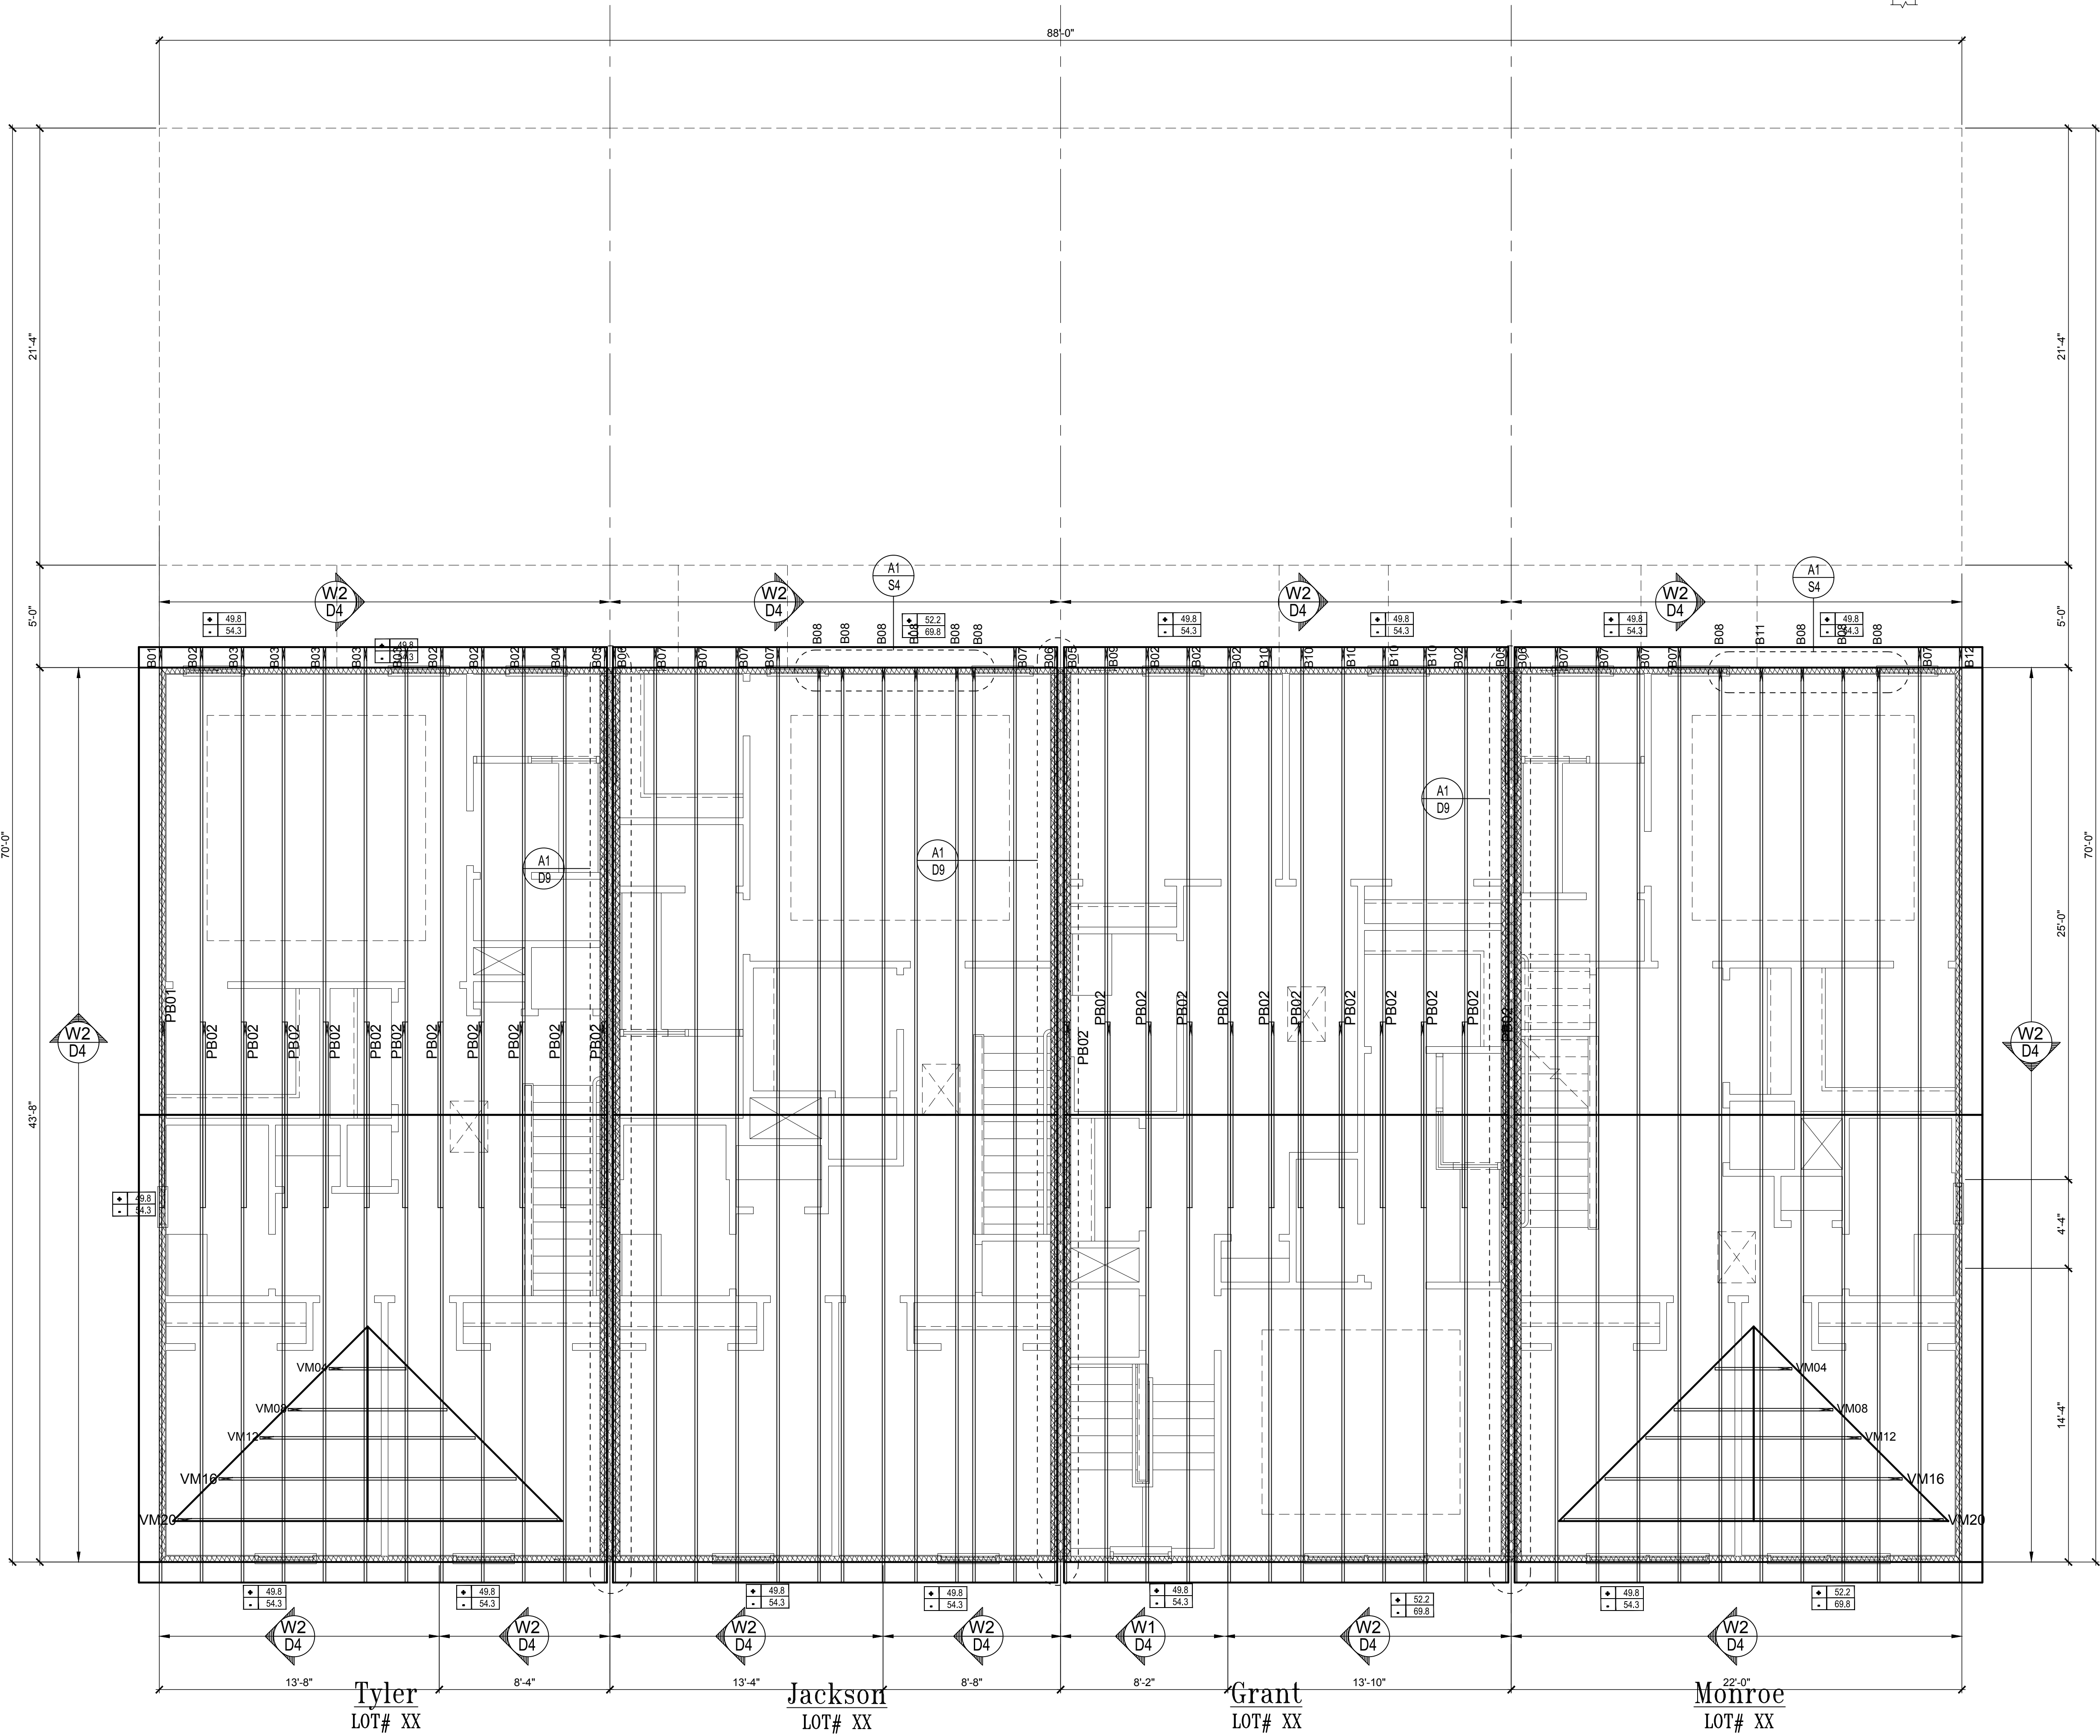

CONNECTOR SCHEDULE				
CONNECT. TYPE	SIMPSON		MAX. UPLIFT	LAT. LDS. F1 / F2
	DESCRIPTION	FASTENERS PER CONNECTOR		
4	HETA20	14-10d x 1½"	1,810	65 / 960
5	DETAL20	18-10d x 1½"	2,480	2000/ 1370
20	H3	RFT: 4-8d / PLT: 4-8d	455	125 / 160
21	H1	RFT: 6-8dx1½"/PLT: 4-8d	475	485 / 165
22	H10A	RFT: 8-8d x 1½"	1010	660/550
23	LUS26	HDR: 4-10d/JST: 4-10d	935	N/A
24	H7	RFT / TRS: 4-8d PLT / STD: 10-8d	985	400 / N/A
26	H2.5	RFT: 5-8d / PLT: 5-8d	415	150 / 150
34	A34	H: 4-8dx1½"/P: 4-8dx1½"	365	280 / 303
35	A35F	H: 4-8dx1½"/P: 4-8dx1½"	440	440 / N/A
37	MTS12	14-10d	1,000	N/A
38	MTS16	14-10d	1,000	N/A
39	MTS30	14-10d	1000	N/A
43	LSTA12	10-10d	905	N/A
45	ST18	14-16d	1,200	N/A
47	LSTA24	18-10d	1,295	N/A
71	MSTA36	26-10d	2,135	N/A
72	MSTC66	64-16d SINKERS	5,495	N/A
79	SP1	STD: 6-10d / PLT: 4-10d	535	560 / 260
80	SP2	STD: 6-10d / PLT: 6-10d	605	560 / 260
81	SPH4.6.8	12-10d x 1½"	885	N/A
90	ABU66	12-16d	2,240	N/A
89	CB66	(2) 7/8" BOLTS	2,300	985
92	ABU44	12-16d	2,200	N/A
93	AC6 (MAX)	28-16d	1,815	1,070
94	AC4 (MAX)	28-16d	1,815	1,070
95	HTS20	20-10d	1,450	N/A
96	HD8A	SILL: 7/8" BOLT STUD: (3) 7/8"x5½" BOLTS	7,910	N/A
97	MTSM16	BLOCK: 4-½"x2½" TC JOIST : 7-10d	860	N/A
98	HTT4	SILL: 7/8" BOLT STRAP: 18-16d	4,235	N/A
99	A35	H: 4-8dx1½"/P: 4-8dx1½"	440	440 / N/A
102	HTT5	7/8" BOLT/ 26-10d	4,275	N/A
103	VGTR/L	32-SDS: ½"x3"/(2) 7/8" BLT	3,990	N/A
104	HDU8-SDS2.5	7/8" BLT/20-SDS ½"x2½"	5,020	N/A
110	HCP2	12-10d x 1½"	520	260 / N/A
167	HHUS46	H: 14-16d/J: 6-16d	1,550	N/A
168	U46	H: 8-10d/J: 4-10d	710	N/A
181	HUS26	20-16d	1,550	N/A
184	HUC28-2	H: 14-16d/J: 4-10d	1,085	N/A
214	HUC212-3	HD: (22) 0.162"x3½" TAPCON BM: (10) 0.148x3"	1,895	N/A
215	HGUS210-2	HDR: 46-16d/JST: 10-16d	2,720	N/A
216	HUS412	BLOCK: 10-½"x1½" TC JOIST : 10-16d	3,240	N/A
217	HUS212-2	BLOCK: 10-½"x1½" TC JOIST : 10-16d	2,630	N/A
219	MBHA412	H: 1-ATR3/4X8 TOP&FACE JOIST: 18-10d	3,145	N/A
220	N/A	N/A	1,620	N/A
226	MBHA4.75/12	HDR : (2) 3/4" φ x 8" JOIST : 18-10d	2,160	N/A
231	MBHA3.56/16	HDR : (2) 3/4" φ x 8" JOIST : 18-10d	3,450	N/A
232	MBHA5.50/16	HDR : (2) 3/4" φ x 8" JOIST : 18-10d	3,450	N/A
240	H16	R: 2-10dx1½"/P: 10-10dx1½"	1,470	480 / N/A
241	LGT2	30-16d-sinker	2000	1015 / 440
301	MG1	(1) 5/8"BLTS./GIR: 22-10d	3,965	N/A
302	HGT-2 or 3	LTL: 3/4"BLTS./GIR: 8-10d	6485	N/A
303	HGT-4	LTL: 3/4"BLTS./GIR: 16-10d	9,250	N/A
401	SURL1414	FACE: 18-16d/JST: 8-16d	1,700	N/A
T	CONNECTORS TO BE SPECIFIED & PROVIDED BY TRUSS MANUFACTURERS			

NOTES

1. TYPICAL ROOF GABLE OVERHANG TO BE 12" UNLESS OTHERWISE NOTED.
2. TYPICAL ROOF EAVES OVERHANG TO BE 16" UNLESS OTHERWISE NOTED.
3. PROVIDE AND INSTALL FLASHING AND ROOFING AS PER NATIONAL ROOFING AND SHEET METAL ASSOC STANDARDS AND/ OR ACCEPTABLE INDUSTRY PRACTICE AND IN ACCORDANCE WITH 6TH EDITION (2017) FLORIDA RESIDENTIAL CODE.
4. ALL ROOF TRUSSES, GIRDERS, BEAMS, HEADERS, ETC. TO BE SIZE BY TRUSS MANUFACTURER OR FL. REG. ENG.
5. TRUSSES SHALL BE BRACED TO PREVENT ROTATION & PROVIDE LATERAL STABILITY. KIN ACCORDANCE WITH THE REQUIREMENTS SPECIFIED IN THE CONSTRUCTION DOCUMENTS. FOR BUILDING & ON THE INDIVIDUAL TRUSS DESIGN DRAWINGS IN THE ABSENCE OF SPECIFIC BRACING REQUIREMENTS, TRUSSES SHALL BE BRACED IN ACCORDANCE WITH TPWVICA BC5.1.
6. REFER TO TRUSS MANUFACTURERS DRAWINGS FOR TRUSS PLACEMENT & TRUSS TO TRUSS CONNECTIONS.
7. ROOF UNDERLAYMENT TO BE USED IS 30 LBS. SYNTHETIC FELT.
8. SHINGLE ROOF : UNDERLAYMENT TO BE INSTALLED IAW FBCR 2020, 7TH EDITION R905.1.1. UNDERLAYMENT MATERIALS REQUIRED TO COMPLY WITH ASTM D226, D1970, D4869 AND D6757 SHALL BEAR A LABEL INDICATING COMPLIANCE TO THE STANDARD DESIGNATION AND, IF APPLICABLE, TYPE CLASSIFICATION INDICATED IN TABLE R905.1.1 UNDERLAYMENT SHALL BE APPLIED AND ATTACHED IN ACCORDANCE WITH TABLE R905.1.1.
9. OFF RIDGE VENTS MAXIMUM OPENING SIZES:
-LOMANCO: (2) 9/16" DIA CIRCLES
-MILLENNIUM METAL: 2½"x46" HOLE

COMPONENT & CLADDING DESIGN WIND PRESSURES


SEE PLAN DESIGN WIND PRESSURE

+	XXX	ULTIMATE DESIGNED POSITIVE PRESSURE
-	XXX	ULTIMATE DESIGNED NEGATIVE PRESSURE


NOTE: DESIGN PRESSURES BASED ULTIMATE WIND SPEED TO OBTAIN NOMINAL "ASD" WIND PRESSURES MULTIPLY VALUES SHOWN BY A FACTOR OF 0.6

FIELD REPAIR NOTES

- 1- MISSED FOOTING DOWELS MAY BE SUBSTITUTED W/ A STRAIGHT #5 REBAR SET IN A 3/4" DIA. x 6" DEEP HOLE FILLED W/ UNTEX. PROPOXY 300 OR SIMPSON SET OR ETF ADHESIVES.
- 2- BLOCK WALL OVERHANGING SLAB CONDITION: UP TO 7/8" - NO REPAIR NECESSARY 7/8" TO 1½" - ADD FILLED CELL (NO VERTICAL STEEL) MIDPOINT OF WALL BETWEEN EXISTING FILLED CELLS (WITH STEEL) IN AREAS AFFECTED. 1½" - REQUIRE SPECIAL ENGINEERING LETTER.
- 3- PENETRATION OF PLUMBING PIPES/DRYER VENTS THRU PLATES OF A LOAD BEARING WALL MAY OCCUR PROVIDED DBL. STUDS ARE ADDED ON EITHER SIDE OF PENETRATION WITHIN 3" AND TRUSS/FLOOR TRUSS IS NO CLOSER THAN 3" FROM PENETRATION. ADD (1) MTS12 @ TOP AND BOTTOM PLATE

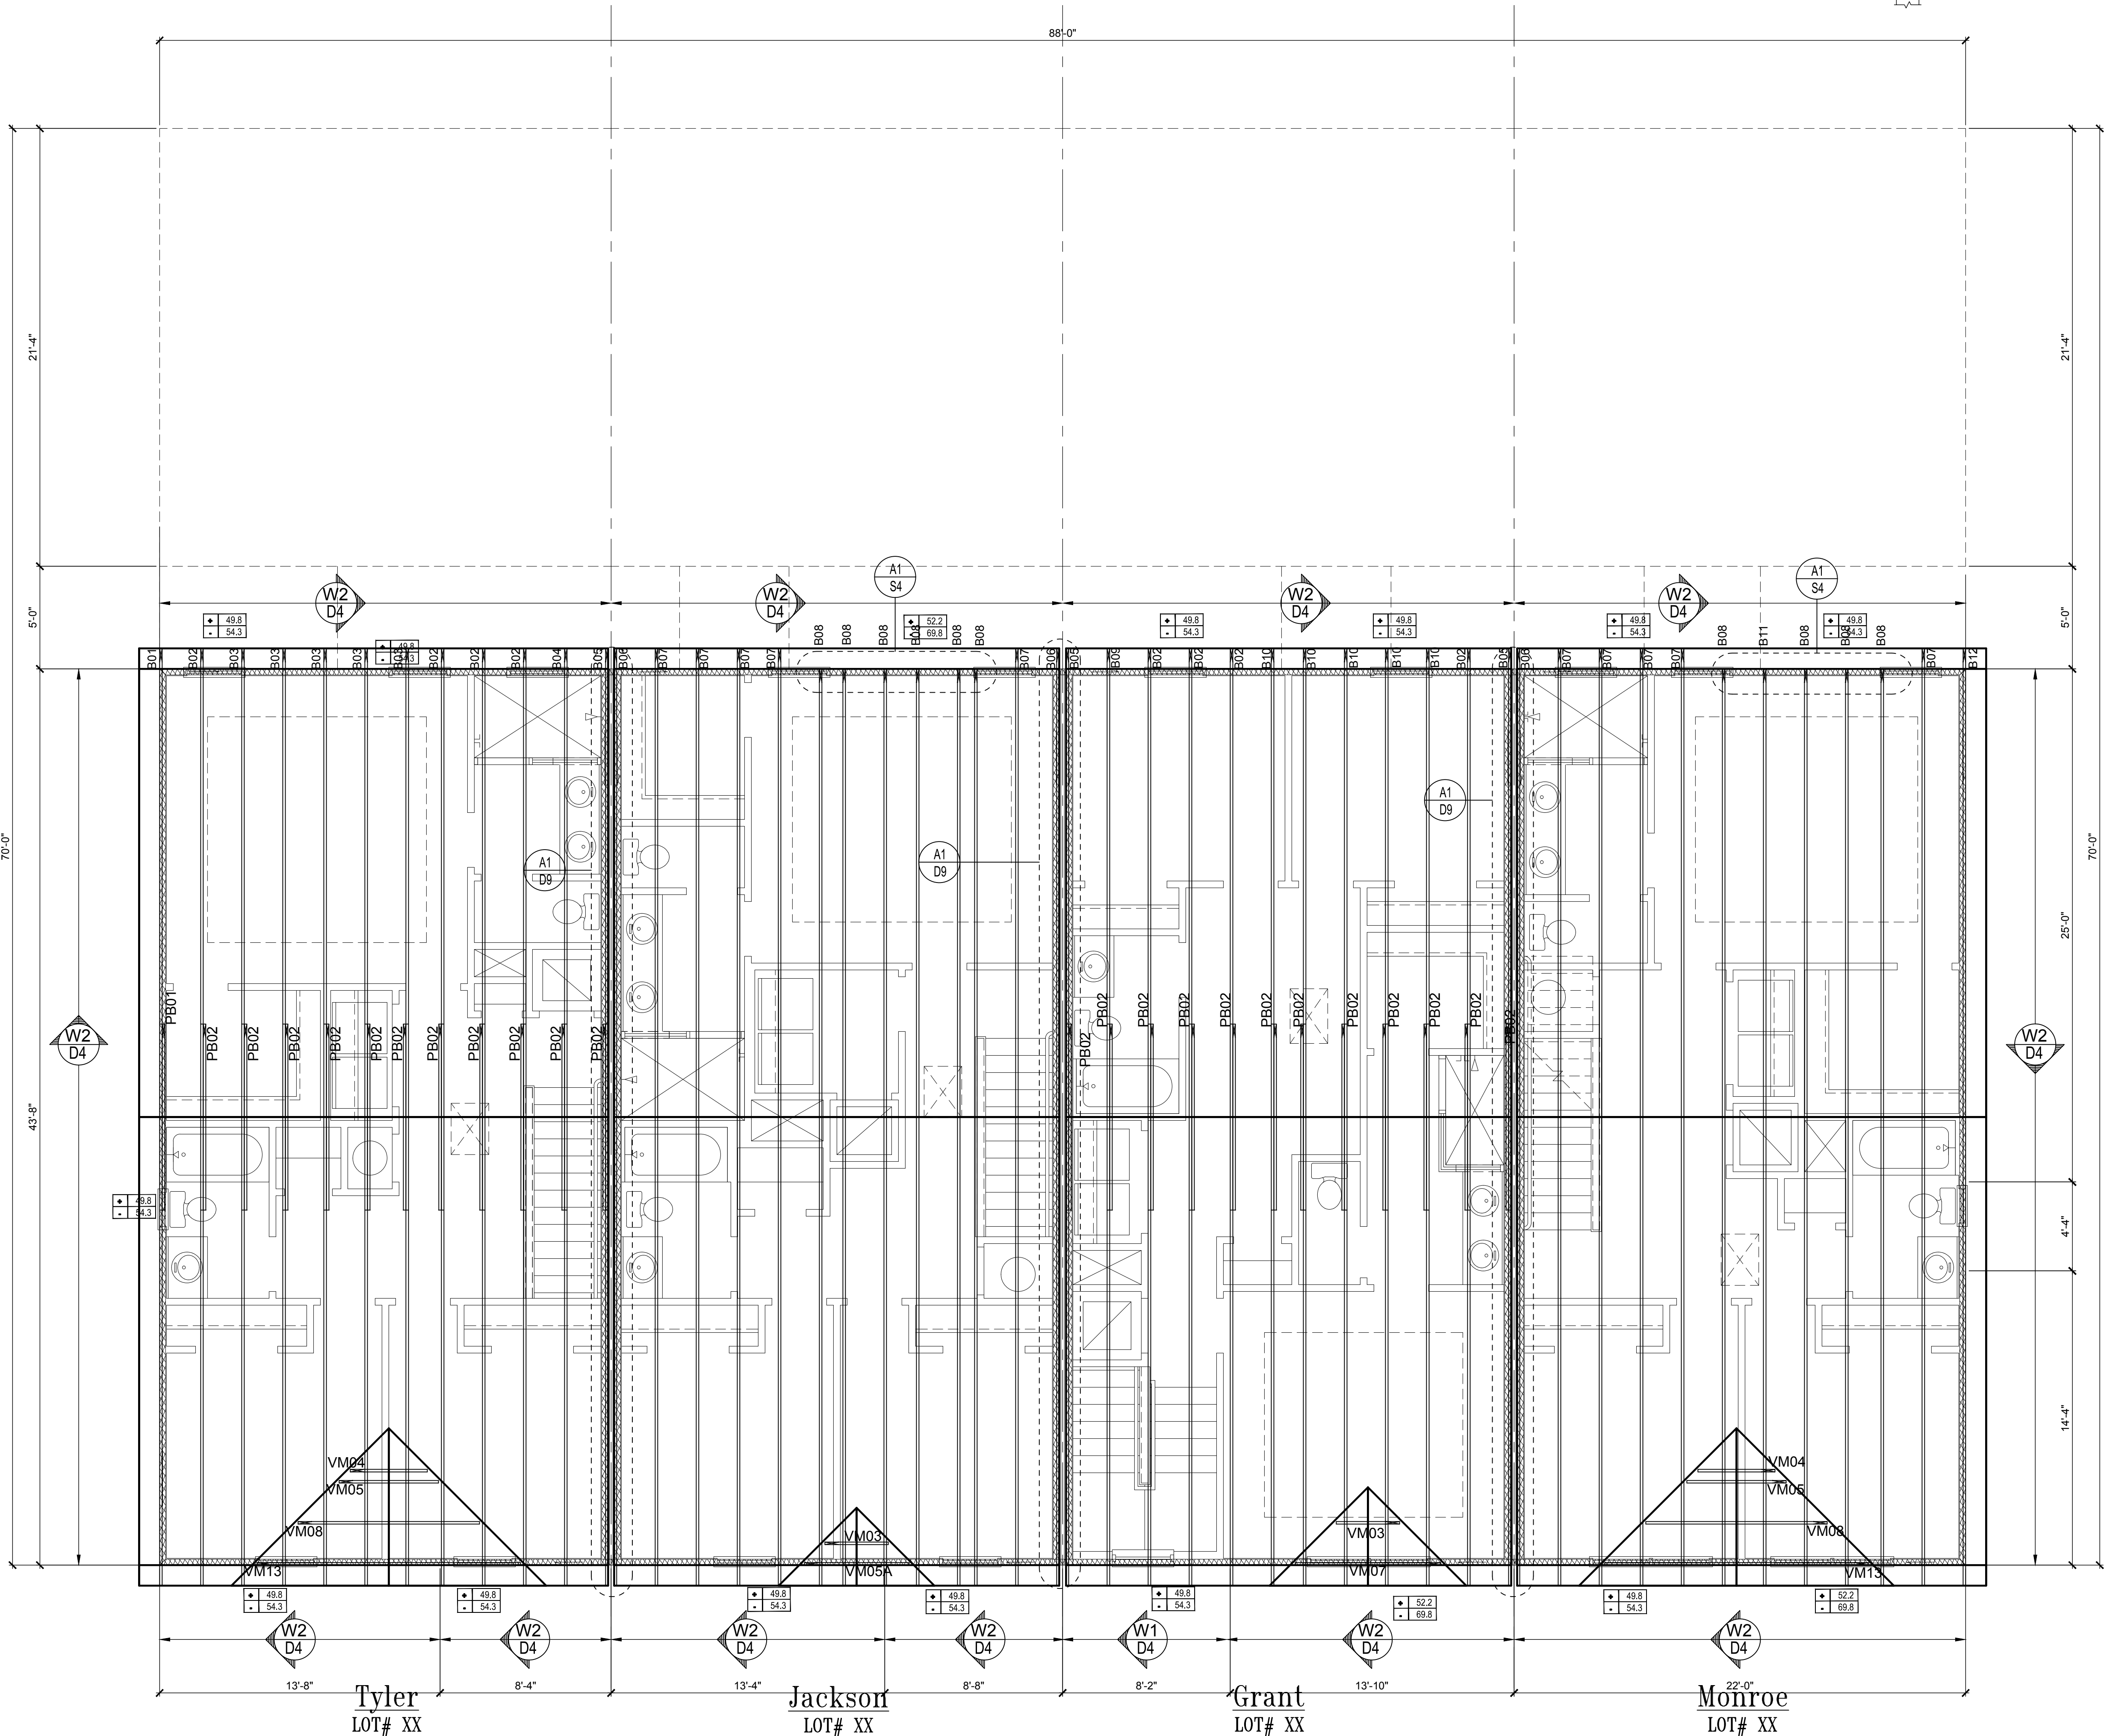

EXPOSED RAFTER DETAIL

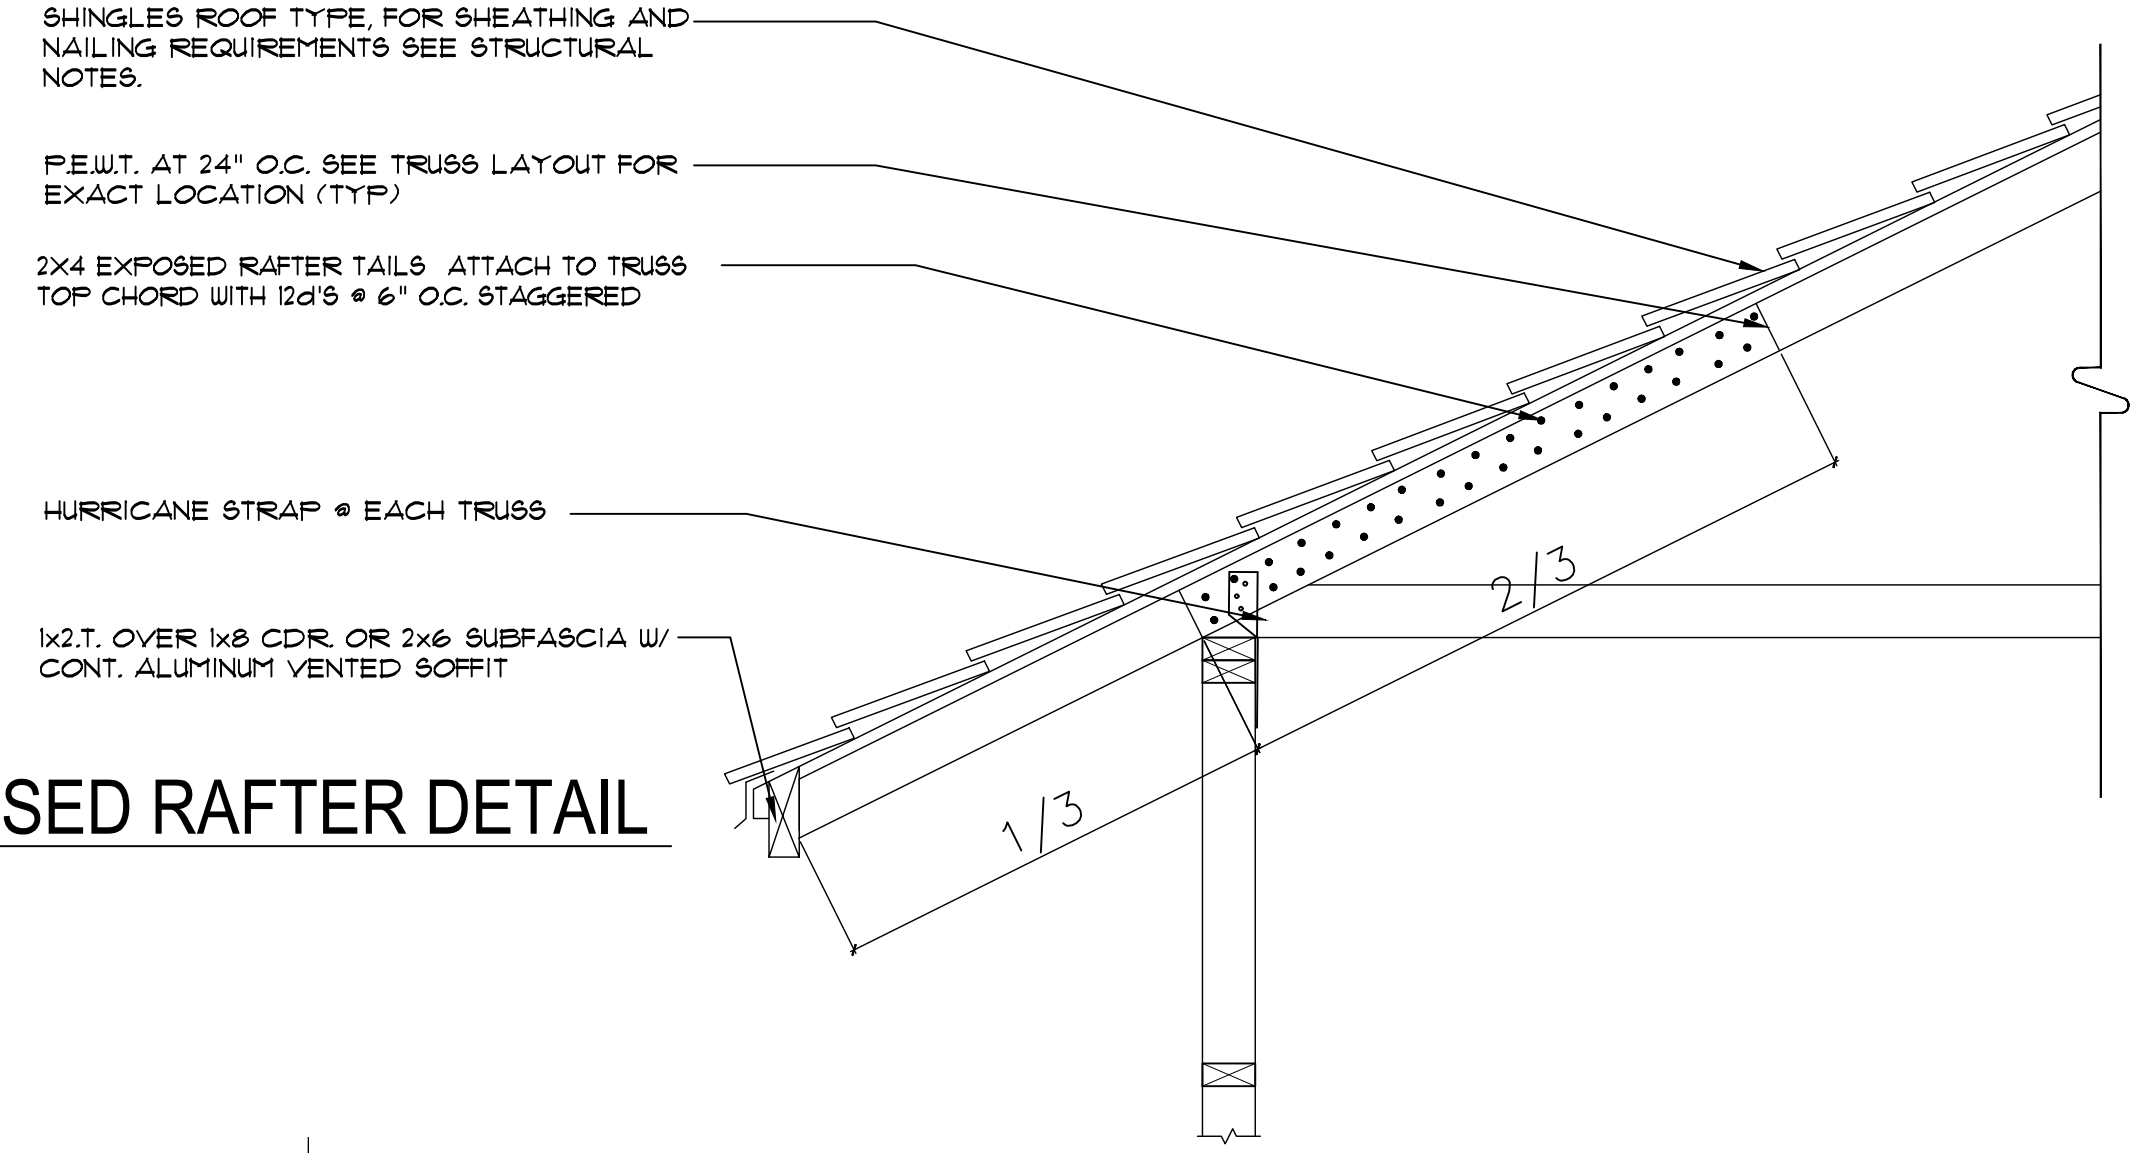

PARK SQUARE HOMES HEREBY RESERVES ITS COMMON LAW COPYRIGHTS IN THESE PLANS, IDEAS AND DESIGN. THESE PLANS, IDEAS AND DESIGN ARE NOT TO BE COPIED OR MODIFIED IN ANY MANNER OR FOR ANY PURPOSE, NOR ARE THEY TO BE ASSIGNED TO ANY THIRD PARTY WITHOUT FIRST OBTAINING THE EXPRESS WRITTEN PERMISSION FROM PARK SQUARE HOMES. © COPYRIGHT 2016

STRUCTURAL NOTES

- THIS STRUCTURE HAS BEEN DESIGNED IN ACCORDANCE WITH THE 7TH EDITION, FBCR 2020 (WIND LOAD @ 140 MPH.)
LIVE LOAD ROOF: 20 PSF.
FLOOR: 40 PSF, BALCONIES & STAIRS: 40 PSF
OCCUPANCY= 1.0
BUILDING CATEGORY R3, WIND EXPOSURE B
INTERNAL PRESSURE COEFFICIENTS = +0.18 AND -0.18
- WINDOWS, DOORS, AND GARAGE DOORS TO BE DESIGNED TO MEET FBCR SECTION R301
- ALL FLOOR SLABS TO BE OF 2,500 PSI CONC. PLANT MIX MIN. 5" THICK WITH 6x6 10/10 WIRE MESH 6 MIL. POLY. VAPOR-BARRIER OVER TERMITE TREATED COMPACTED CLEAN FILL.
- CONCRETE MASONRY UNITS SHALL MEET: CH. 1-3 OF ACI 530-02/ ASCE 5-02/TMS 402-02 OR BIA BUILDING CODE REQUIREMENTS.
- MORTAR TO BE TYPE "M" OR "S", GROUT - 2,500 PSI @ 28 DAYS.
- MASONRY CLEAN OUTS REQUIRED @ GROUT GREATER THAN FIVE (5) FEET IN HEIGHT AND ALL VERTICALS.
- REBAR TO BE # 5'S GRADE 60, W/ MIN. LAP OF 25". USE "L" BARS @ CORNERS AND USE STANDARD HOOKS @ CHANGE IN DIRECTION WITH MIN. LAP 12"
- GYP. BD. CEILING SHALL BE INSTALLED PERP. TO FRAMING & NAILED @ 7" O.C. WITH 5d NAILS. GYP. BD. WALLS SHALL BE NAILED @8" O.C. WITH 5d NAILS
- UPLIFT CONNECTOR'S TO PROVIDE CONTINUITY FROM ROOF TRUSSES THRU PLATES TO SLAB AND FOUNDATION PER ENCLOSED DETAILS.
- EPOXY ANCHOR ALTERNATIVE:
THREADED ANCHOR ROD MAY BE USED IN LIEU OF ANCHOR BOLTS FOR USE AS PLATE ANCHORS OR HURRICANE ANCHORS.
THE FOLLOWING CRITERIA MUST BE MET:

ANCHOR SIZE	CONC. HOLE SIZE	MIN. HOLE DEPTH
1/2"	-3/4"	7"
-5/8"	-7/8"	7"
-3/4"	1"	8"
-7/8"	1-1/8"	9"

AFTER HOLE IS DRILLED, ALL CONCRETE DUST MUST BE REMOVED PRIOR TO EPOXY INSTALLATION. THREADED ROD TO BE MIN. A36 STEEL AND FREE OF DIRT OR GREASE. LOAD ON ROD CANNOT BE APPLIED UNTIL 12 HOURS AFTER INSTALLATION. 2 COMPONENT EPOXY RESIN MATERIAL TO BE MIXED PER MFG. DIRECTIONS.

- SOIL BEARING CAPACITY 2000 PSF MINIMUM





WOOD STRUCTURAL NOTES

- ALL WOOD TO BE SPECIES, GROUP, AND GRADE AS NOTED BELOW. DAMAGED WOOD NOT TO BE USED.
- ALL STRUCTURAL LUMBER SHALL BE SPF (SPRUCE-PINE-FIR) #2 OR BETTER UNLESS OTHERWISE NOTED. (PRE ENG. TRUSSES EXCLUDED)
- END JOINT IN STRUCTURAL DOUBLE TOP PLATE TO BE OFFSET AT LEAST 4". STRUCTURAL DOUBLE PLATES TO BE NAILED @ 6" O.K..
- PLYWOOD OR OSB. WALL SHEATHING NAIL PATTERN TO BE 10d @ 6" O.C.. UNLESS OTHERWISE NOTED.
- NUMBER OF HEADER STUDS AND ADJACENT FULL LENGTH STUDS PER WALL AND HEADER STUD REQUIREMENT SCHEDULE.
- MAX. 1" HOLE DRILLED INTO EXTERIOR STRUCTURAL STUDS.
- DBL. STUDS @ EA. END OF SHEAR WALL.
- WHEN ANCHORING MULTIPLE WD. ITEMS TOGETHER, THE LENGTH OF HURRICANE STRAP MUST BE CENTERED.
- NAIL PATTERN
-DOUBLE PLATE 12" O.C.. OUTSIDE SPLICE ZONE (SEE NOTE 4)
-DOUBLE STUDS @ 12" O.C..
-DOUBLE OR TRIPLE HEADER @ 6" O.C.. @ EDGE @ 12" O.C.. INTERMEDIATE.
-HEADER TO STUD @ 4" O.C.. EA. HEADER MEMBER.
-STUD TO TOP OR BOTTOM PLATE : (2) 16d THRU PLT. OR (2) 16d EA. SIDE TOE NAILED TO PLT.
- ROOF SHEATHING FOR SHINGLE ROOF TO BE MIN. 7/16 OSB, NAILED TO ROOF TRUSSES SPACED @ 24" O.C. (MAX) WITHOUT BLOCKING.
-ROOF SHEATHING FOR TILE ROOF TO BE MIN. 19/32" OSB, 1/2" CDX PLYWOOD OR 1/2" ADVANTECH. NAILED TO ROOF TO ROOF TRUSS SPACED @ 24" O.C. (MAX) WITHOUT BLOCKING.
- FLOOR SHEATHING TO BE MIN. 23/32" PLYWOOD NAILED @ 6" O.C. W/ #8 RING SHANK NAILS AND LIQUID NAIL ADHESIVE.
- ALL FLOOR TRUSSES TO BE END BLOCKED @ BEARING LOCATIONS
- TRUSS BRACING PER TRUSS MANUFACTURE'S DRAWINGS.
- ALL NAILING SPECIFIED TO BE APPLIED BY NAIL GUN OR MANUALLY

- ALL WOOD IN DIRECT CONTACT WITH MASONRY SHALL BE PRESSURE TREATED.
- 2000 PSF MINIMUM SOIL BEARING CAPACITY

FIELD REPAIR NOTES

- MISSD LINTEL STRAPS FOR MASONRY CONSTRUCTION MAY BE SUBSTITUTED W/ (1) USP MTW16 OR HC10 OR SIMPSON MTSM16 W/ (4) -1/4" X 2-1/4" TAPCONS TO BOND BEAM AND (7) 10d NAILS TO TRUSS FOR UPLIFTS LESS THAN 860 LBS (USE (2) MTSM16 FOR UPLIFTS LESS THAN 1720#). NO MORE THAN 10 STRAPS MAY BE SUBSTITUTED OR NO MORE THAN 3 IN A ROW. IF GIRGER TRUSS CONNECTIONS ARE MISSED CONTACT ENGINEER FOR SUBSTITUTION
- MISSD J-BOLTS FOR FRAMED EXTERIOR/ BEARING WALLS MAY BE SUBSTITUTED W/ 1/2" DIA. x 7" LONG WEDGE ANCHORS (REDHEADS).
- MISSD FOOTING DOWELS MAY BE SUBSTITUTED W/ A STRAIGHT #5 REBAR SET IN A 3/4" DIA. x 6" DEEP HOLE FILLED W/ UNITEX PROPOXY 300 OR SIMPSON SET OR ETF ADHESIVES.
- BLOCK WALL OVERHANGING SLAB CONDITION:
UP TO -7/8" - NO REPAIR NECESSARY
-7/8" TO 1-1/4" - ADD FILLED CELL (NO VERTICAL STEEL) MIDPOINT OF WALL BETWEEN EXISTING FILLED CELLS (WITH STEEL) IN AREAS AFFECTED
1-1/4"+ - REQUIRE SPECIAL ENGINEERING LETTER
- PENETRATION OF PLUMBING PIPES/DRYER VENTS THRU PLATES OF A LOAD BEARING WALL MAY OCCUR PROVIDED DBL. STUDS ARE ADDED ON EITHER SIDE OF PENETRATION WITHIN 3" AND TRUSS/ FLOOR TRUSS IS NO CLOSER THAN 3" FROM PENETRATION.
ADD (1) MTS12 @ TOP AND BOTTOM PLATE

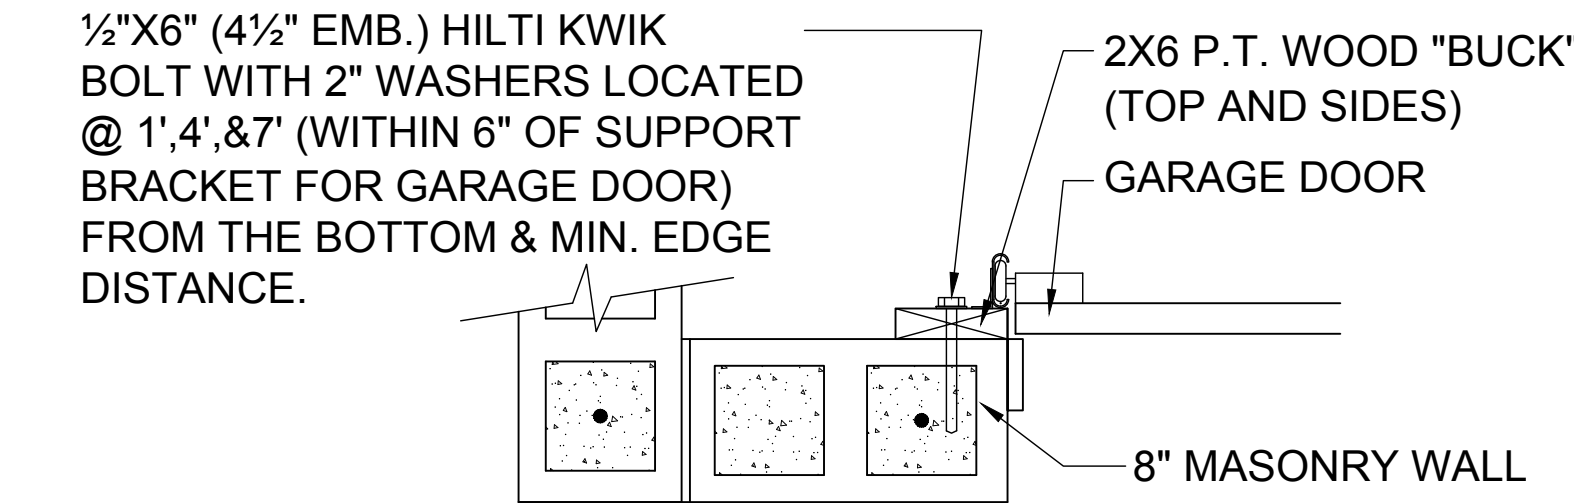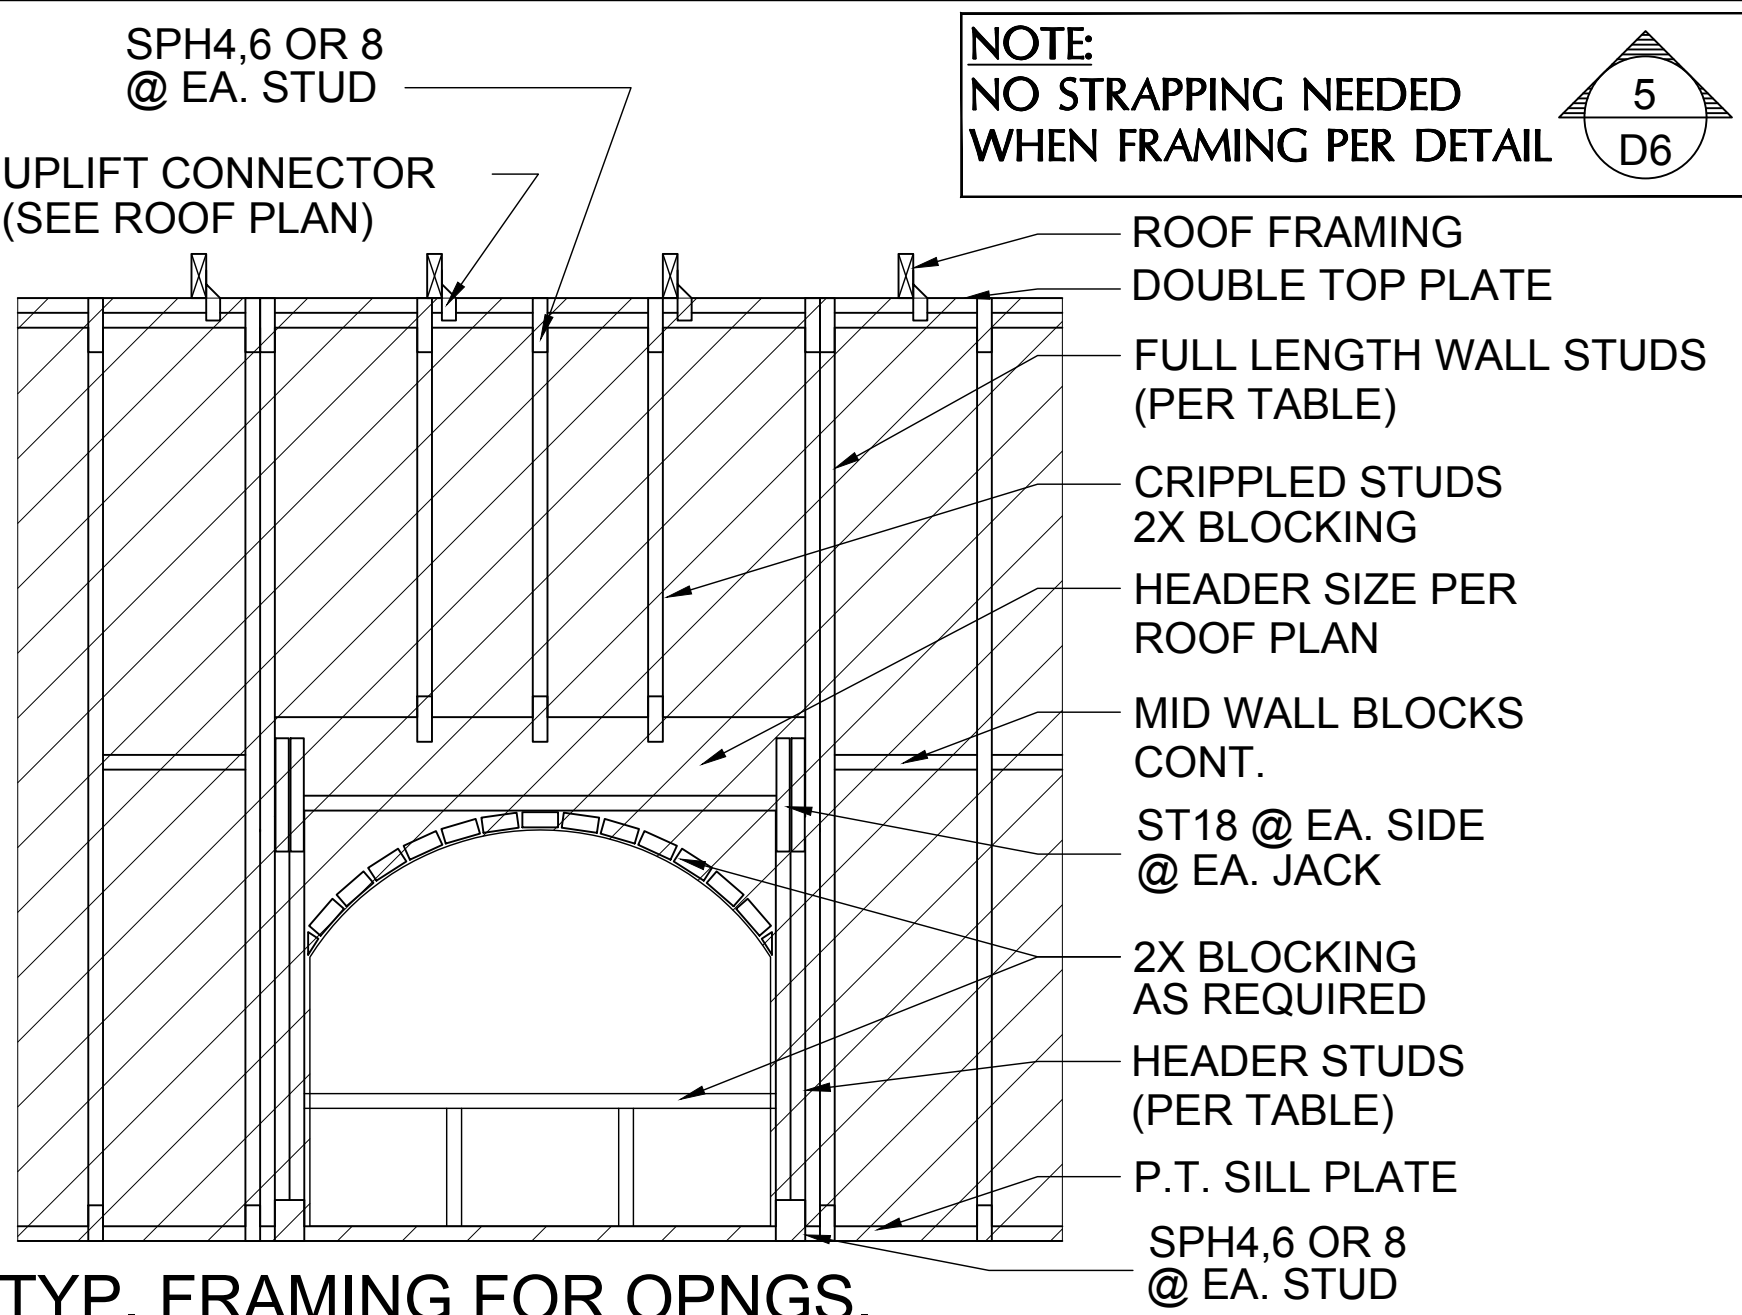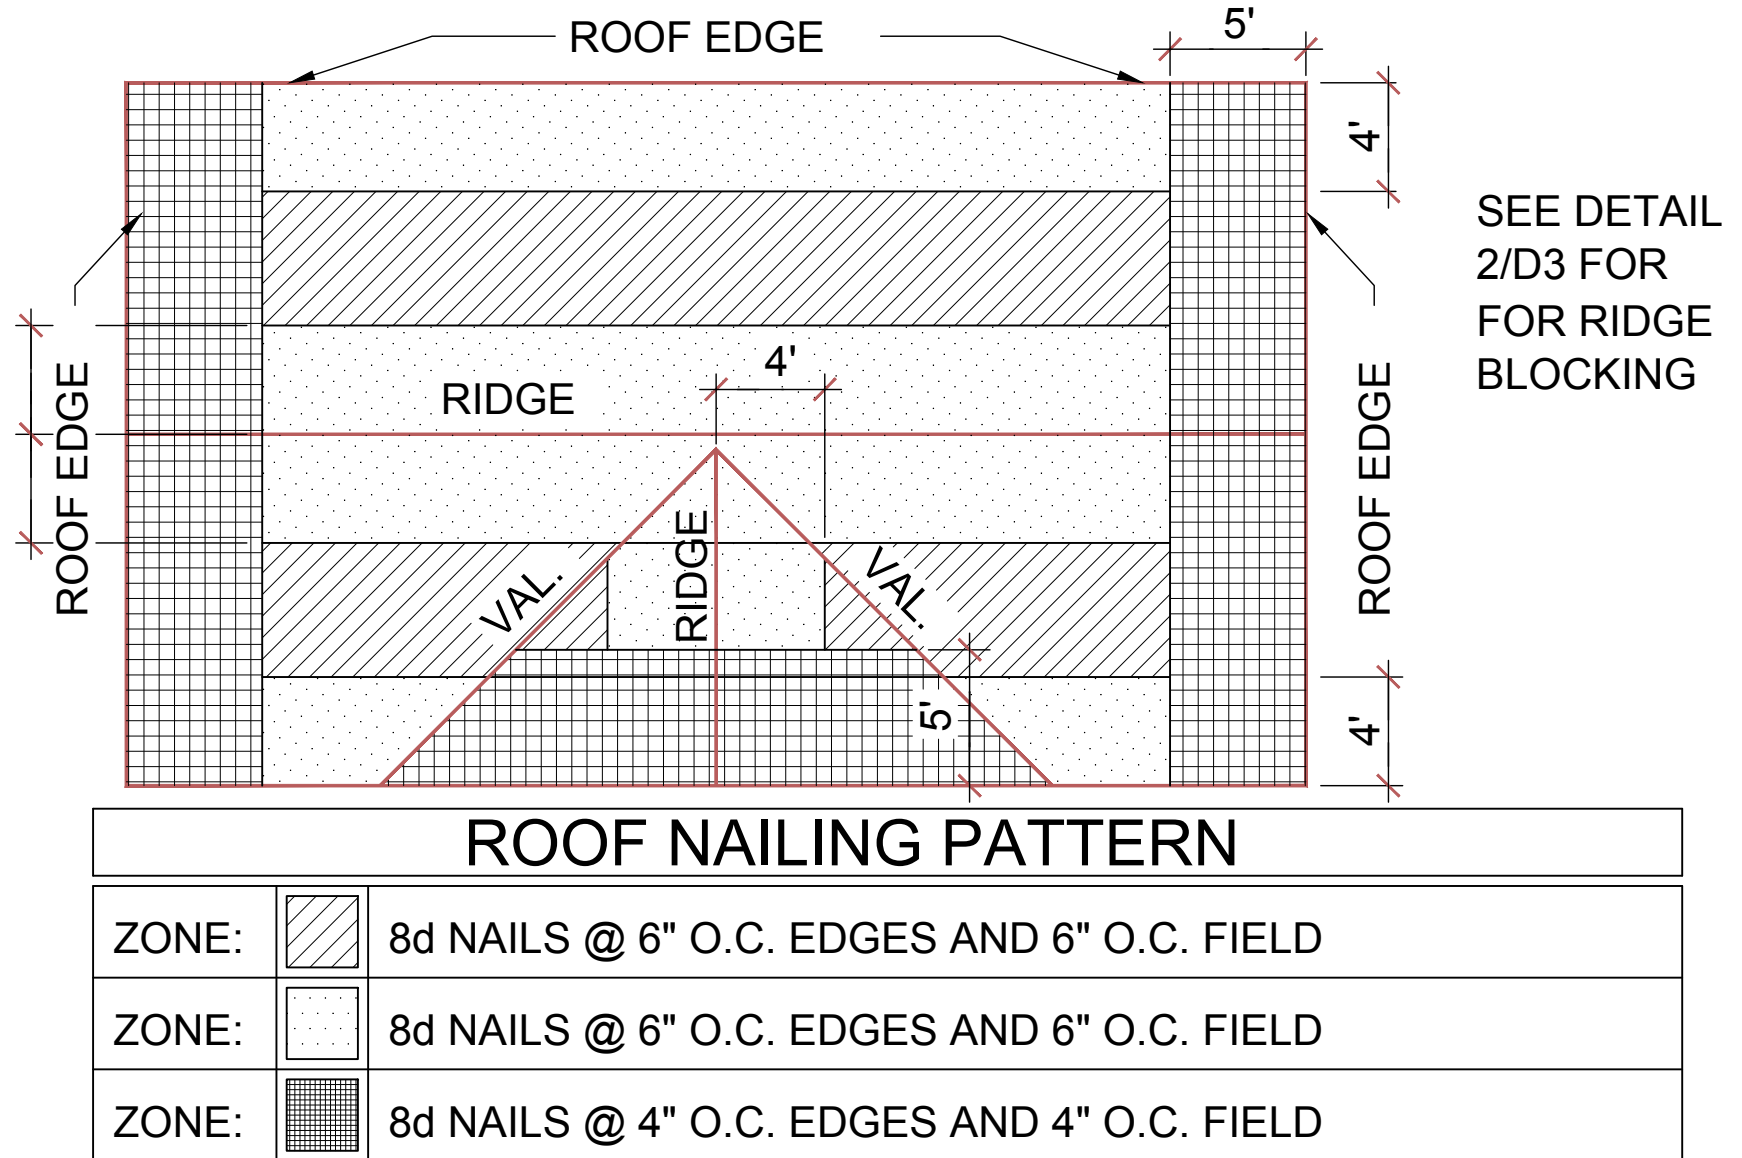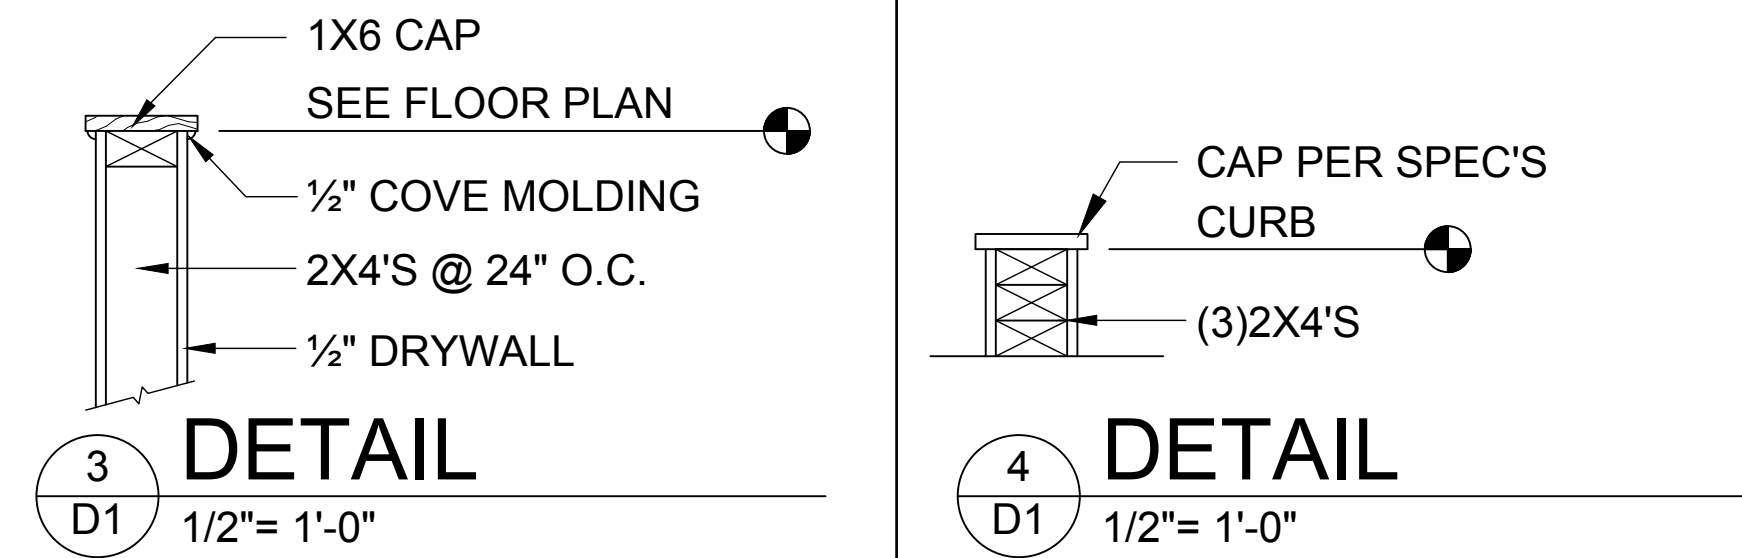


- DETAIL TO SATISFY 150 MPH WIND LOAD
- MASONRY FRAME SHALL BE MIN 8X16 ASTM C-9D
- GROUT FILLED CELL W/1/2" ASTM 2 #5 REBAR (GRADE 60) @ EA. SIDE OF GARAGE DOOR OPENING
- MAX. DISTANCE TO CORNER OF C.B.S. WALL REINF. 48"
- REINF. TO BE CONT. FROM FTG. TO TIE BEAM W/ ALL "ACI" DETAILS & DEVELOPMENT LENGTHS ADHERED TO
- GARAGE DOOR MANUF. TO PROVIDE ATTACHMENT TO "BUCK"

- THE GARAGE DOOR ASSEMBLY SHALL BE DESIGNED FOR POSITIVE AND NEGATIVE WIND PRESSURES OF 25 PSF IN ACCORDANCE WITH SECTION R301 OF THE FLORIDA RESIDENTIAL CODE CERTIFICATION SHALL BE SUBMITTED FROM THE GARAGE DOOR MANUFACTURER TO THE BUILDING DEPARTMENT FOR THE FOLLOWING ITEMS:
 - THE DESIGN OF THE DOOR CAN WITHSTAND POSITIVE AND NEGATIVE WIND PRESSURES OF 25 PSF.
 - THE DESIGN OF THE DOOR COMPLIES WITH THE CRITERIA SPECIFIED IN SECTION R609 OF THE 2020 FLORIDA BUILDING CODE RESIDENTIAL, 7TH EDITION
 - DOOR SIZE, TYPE AND GLAZING
 - TRACK SIZE AND FASTENER DETAILS.
 - TRACK BRACKET QUANTITY, SPACING AND FASTENER DETAILS.
 - REINFORCING MEMBER QUANTITY, LOCATION, SIZE, TYPE AND FASTENER DETAILS. (IF REQUIRED)


GARAGE BUCK DETAIL

1"= 1'-0"

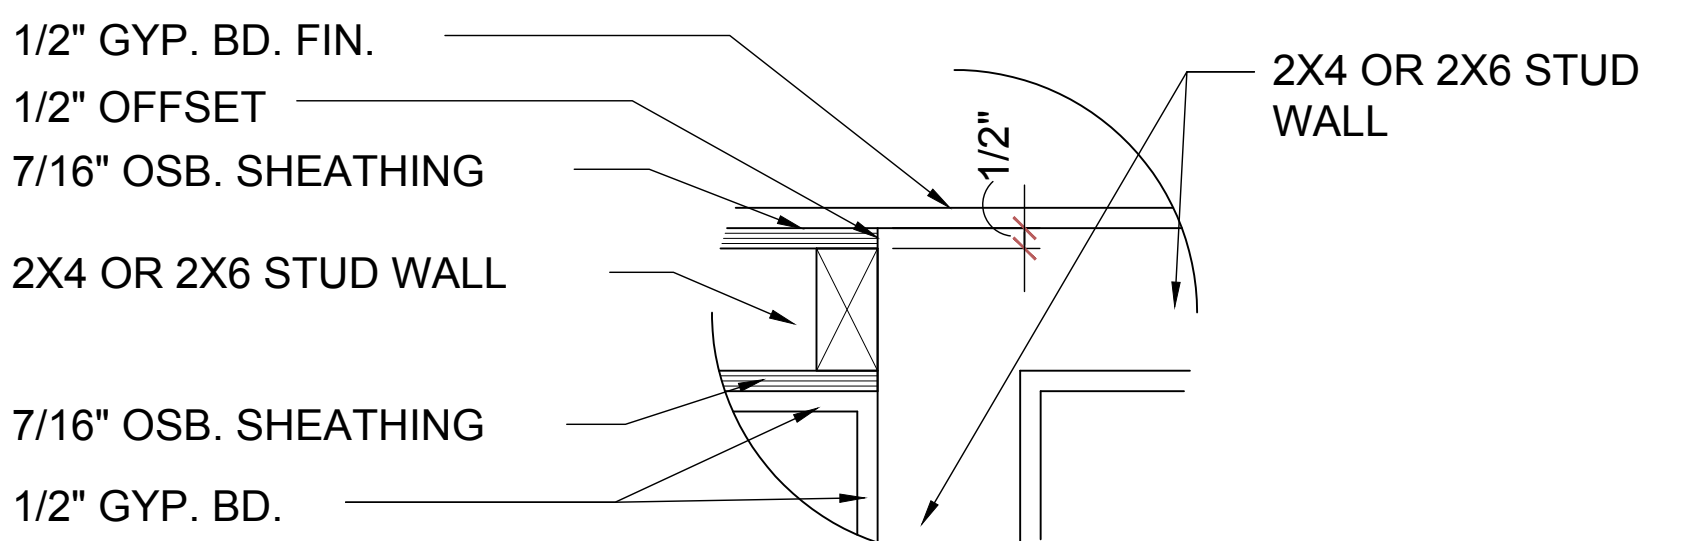



DETAIL @ CONN. TO REG. WALL

1"= 1'-0"

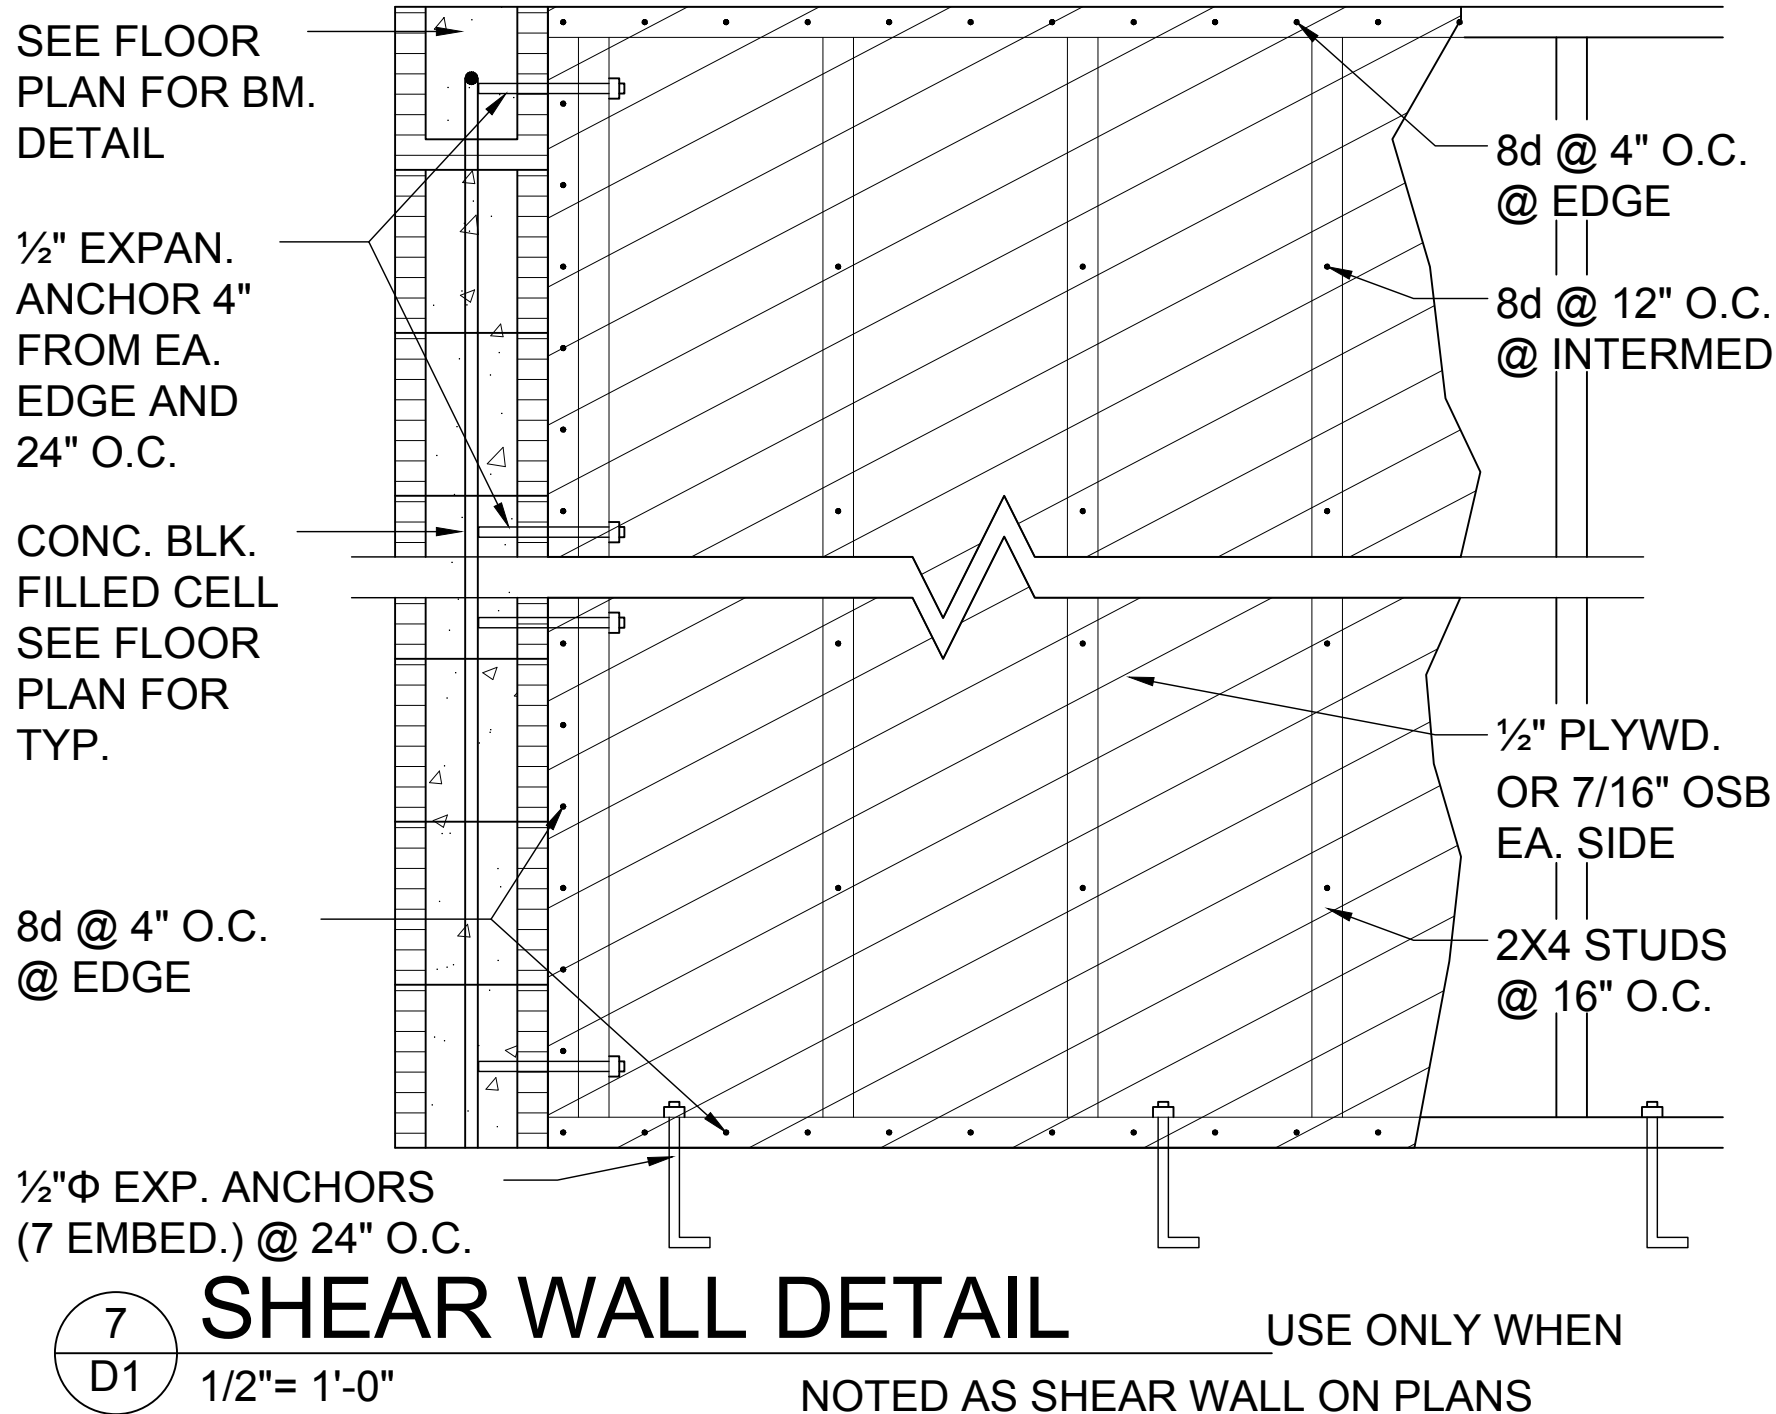

MIN. WALL AND HEADER REQUIREMENTS

UNSUPPORTED WALL HEIGHT	STUD SPACING	MAXIMUM HEADER SPAN (ft.)					
		3'	6'	9'	12'	15'	18'
		NUMBER OF HEADER STUDS SUPPORTING END OF HEADER					
10' OR LESS	GREATER THAN 10'	1	1	2	2	2	2
		NUMBER OF FULL-LENGTH STUDS @ EACH END OF HEADER					
GREATER THAN 10'	GREATER THAN 10'	2	2	3	3	3	3
		2	2	3	4	5	5

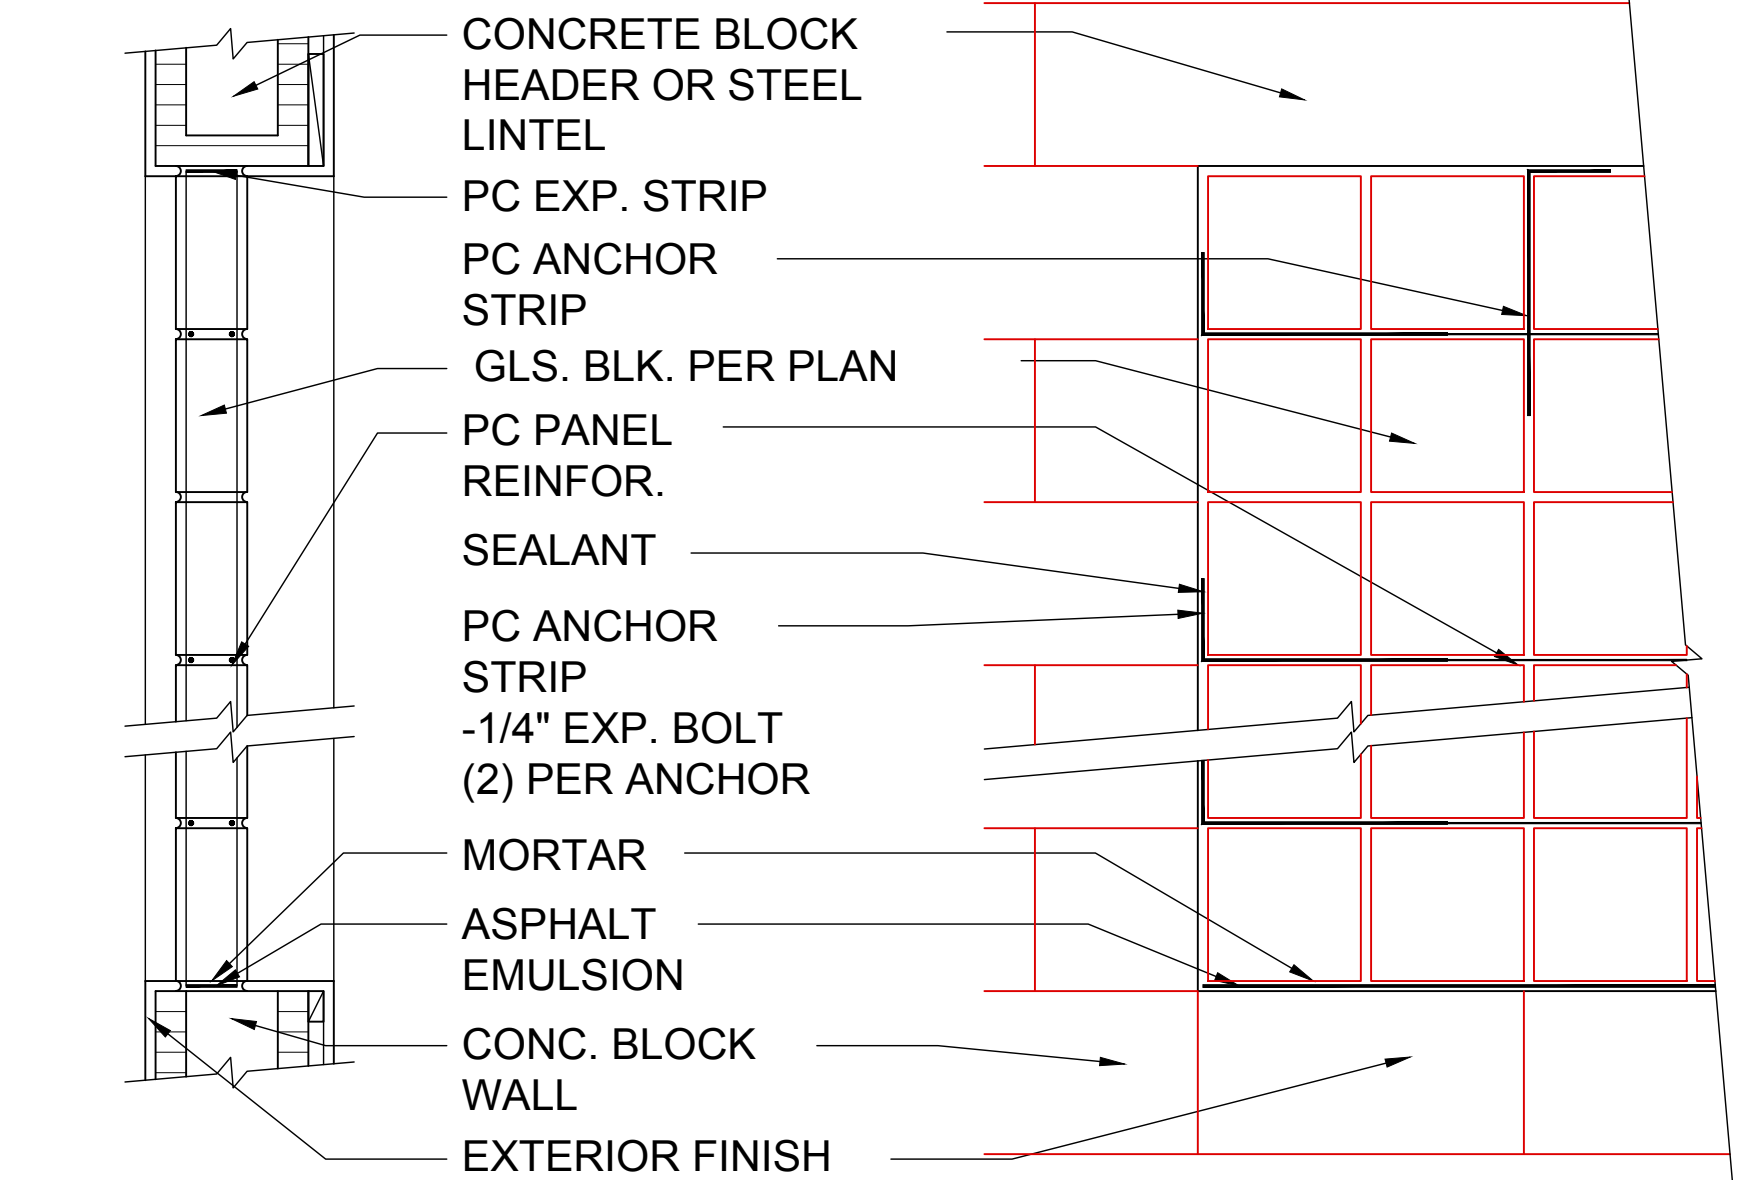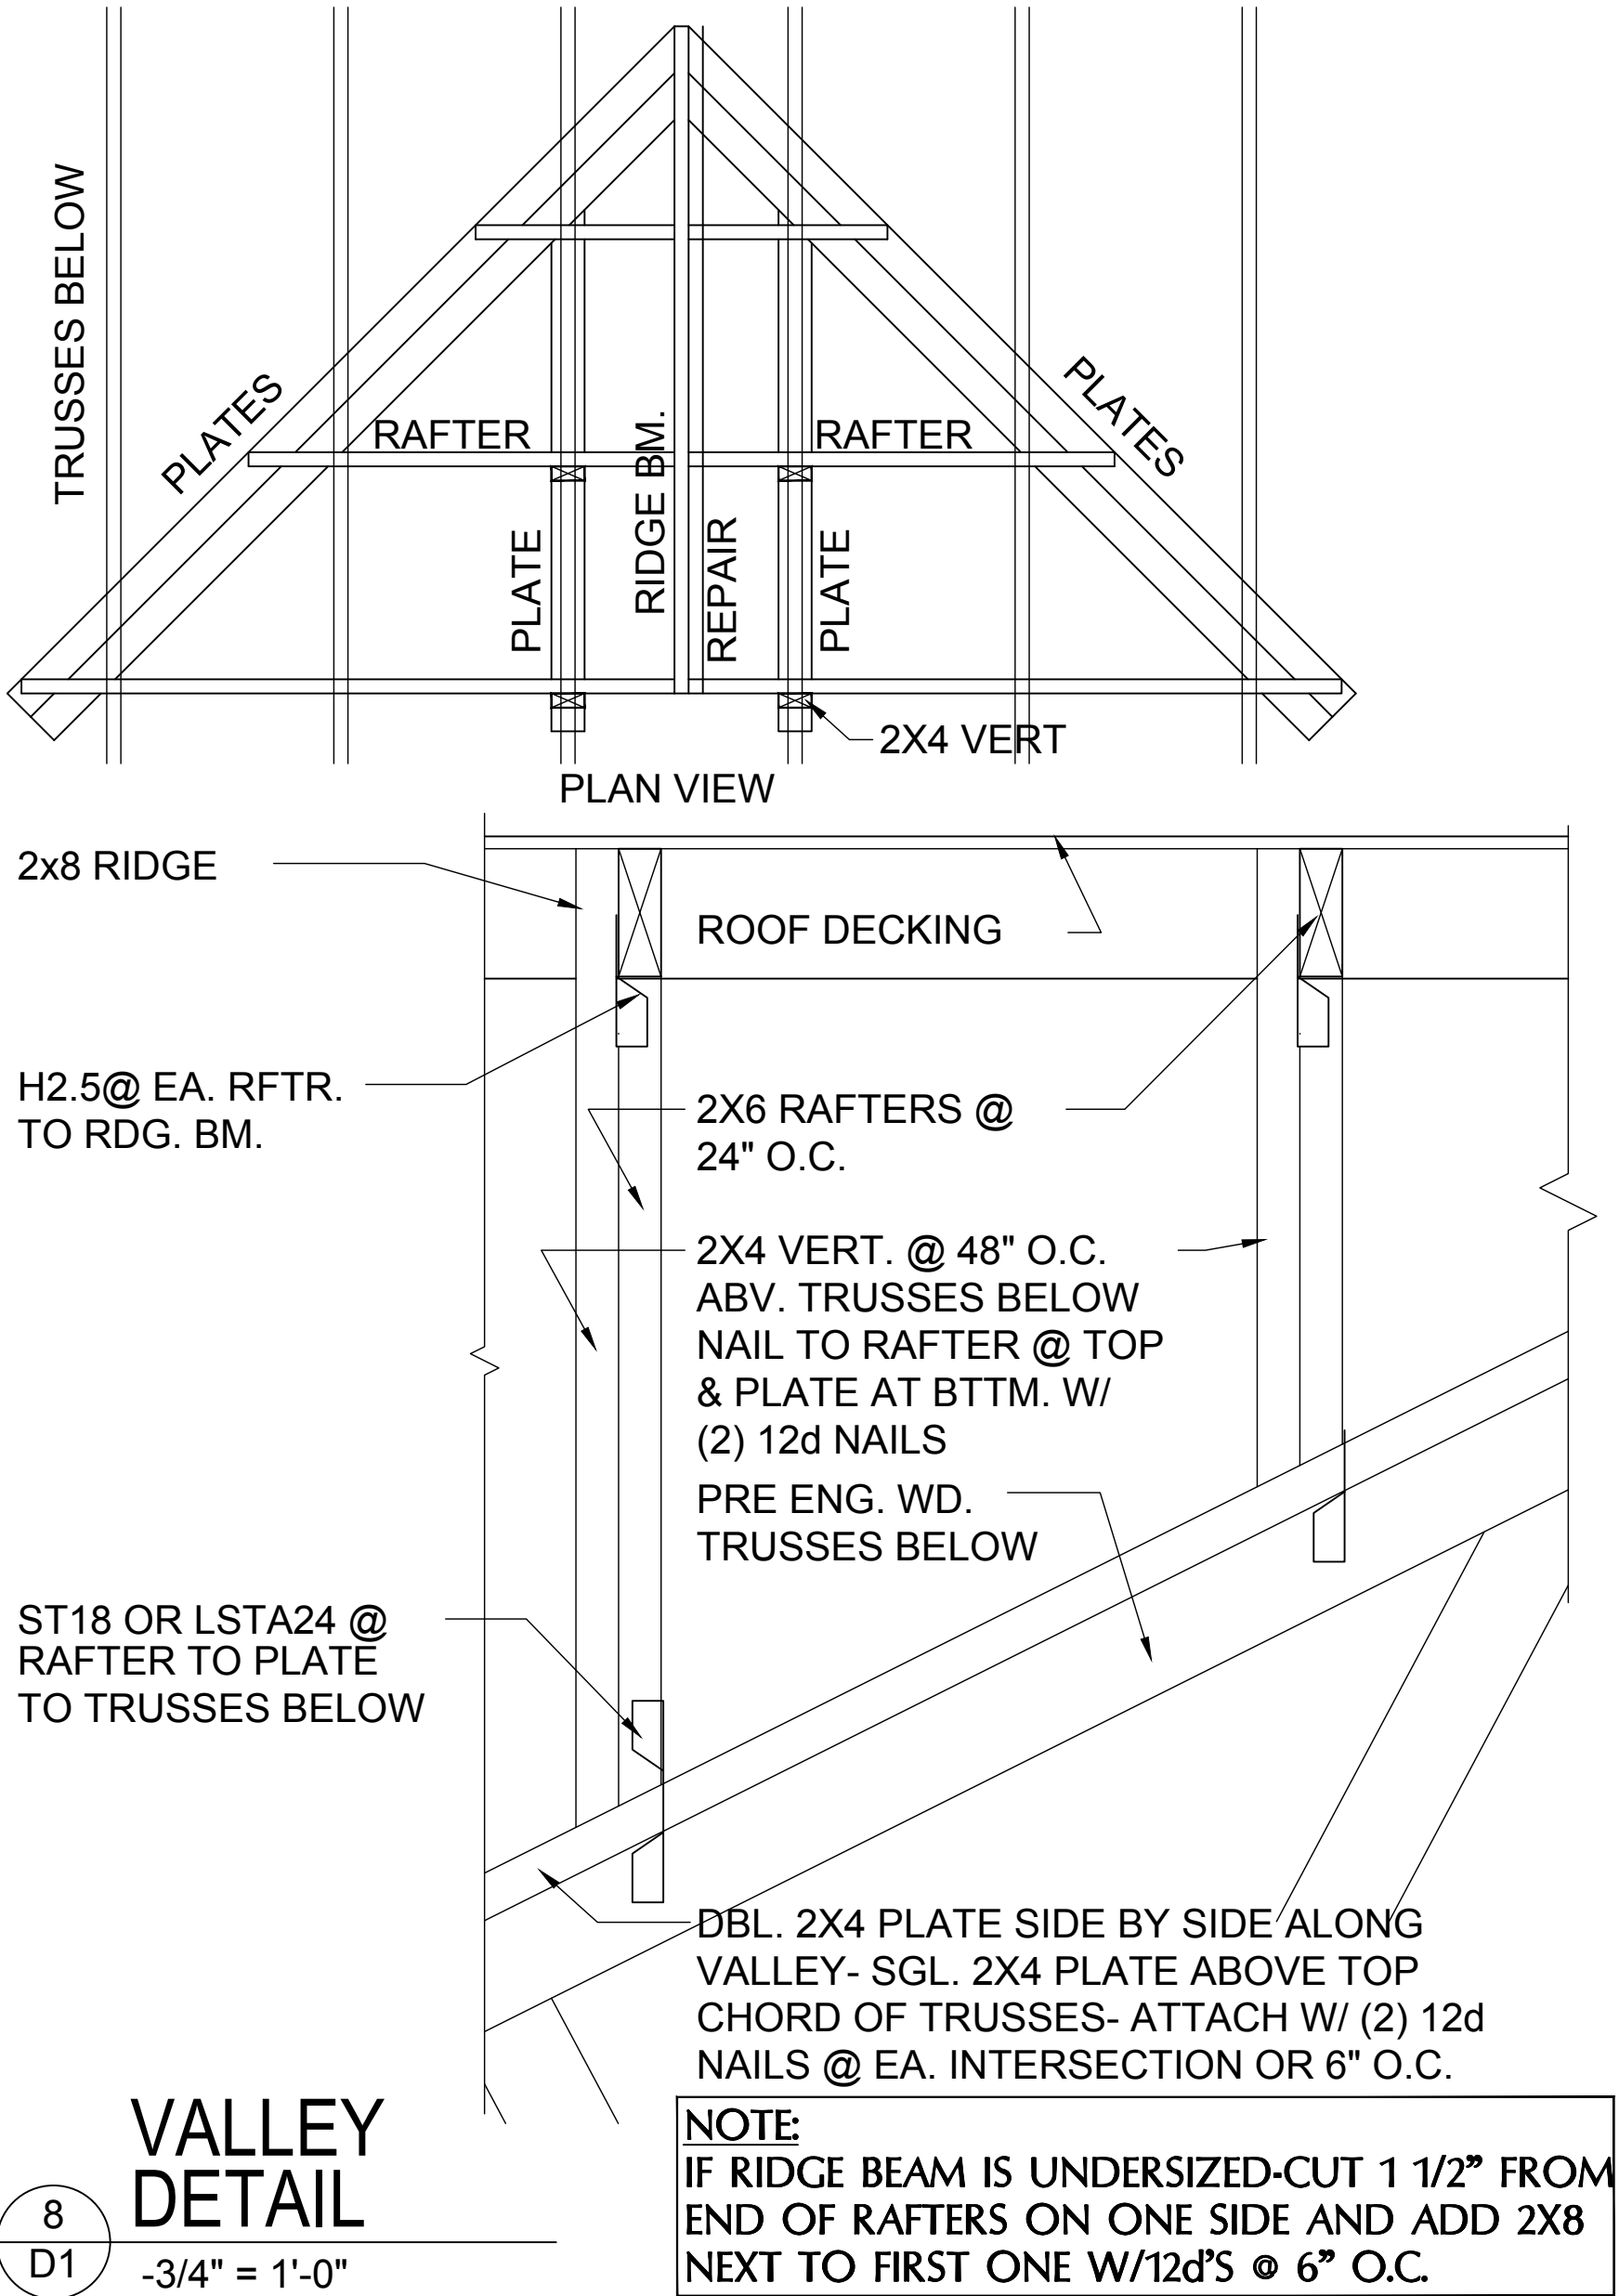

PANEL ANCHOR CONSTRUCTION

PC PANEL REINFORCING (TOP):
USED IN PANELS OVER 25"S.F. IN AREA, IS EMBEDDED HORIZONTALLY IN THE MORTAR JOINTS BETWEEN EVERY OTHER COURSE. PANEL REINFORCING IS FORMED OF TWO PARALLEL WIRES, EITHER 1-5/8" O.C. (FOR USE WITH "THINLINE" SERIES GLS. BLK.) OR 2" O.C. (FOR USE W/ "PREMIERE" SERIES GLS. BLK.), W/ BUTT WELDED CROSSWIRES AT REGULAR INTERVALS. 4" AND 10" LENGTHS AVAILABLE.

PC PANEL ANCHORS (MIDDLE):
ARE USED TO TIE PITTSBURGH CORNING GLASS BLOCK PANELS INTO THE SURROUNDING FRAMEWORK WHEN CHANNELS ARE NOT USED. FORMED FROM 20 GAUGE PERFORATED- THEN GALVANIZED STEEL STRIPS, PANEL ANCHORS ARE AVAIL. IN 1-3/4" WIDTHS X 24" LENGTHS.

PC EXPANSION STRIPS (BOTTOM):
MADE OF WHITE POLYETHYLENE, ARE INSERTED AT THE HEAD AND THE STRIPS REPLACE MORTAR AT THESE POINTS TO CUSHION THE GLASS BLOCK AND ALLOW THE PANEL TO EXPAND & CONTRACT FREELY. FOR METAL CHANNEL OR MASONRY CHASE CONSTRUCTION, PC EXPANSION STRIPS ARE AVAILABLE 3/8" THICK X 4" WIDE X 24" LONG. FOR PANEL ANCHOR CONSTRUCTION, STD. 4" WIDE STRIPS ARE EASILY CUT TO 3" WIDTH, FOR 3-7/8" "PREMIERE" SERIES BLK., AND TO 2-1/4" WIDTH, FOR 3-1/8" "THINLINE" SERIES BLOCK.

GLASS BLOCK DETAIL

6 D1

ITEG
THOMPSON ENGINEERING GROUP, INC.
14000 W. US Highway 90 Suite 400 Orlando, FL 32811
Ph: (407) 734-1490
Fax: (407) 734-1780
www.iteg.com

815 Orienta Ave., Suite #1040
Altamonte Springs, FL 32701
Ph: (407) 629-6711
Fax: (407) 629-6776
www.mjsdesignersgroup.com
designers group
residential-commercial architecture

MJS
designers group
residential-commercial architecture

A I B D

GOBA
GEOGRAPHIC ORIENTED BUILDING ASSOCIATION

4-Unit: Rear Load Detached
Models: Tyler, Jackson, Grant & Monroe
Building Pad #XX
Lot# XX-XX, Subdivision
Street Address
City, State, Zip Code


A division of Park Square
Enterprises Inc.
5200 Vineland Rd. Suite #200
Orlando, FL 32811
Phone: (407) 529-3000

Park Square HOMES



ISSUE DATE: 02/15/2023
REVISIONS
PROJECT: 22-1148
SCALE: AS NOTED
DRAWN BY: M.C.
DESIGNED BY: MJS

STRUCTURAL
NOTES & DETAILS
D1

PARK SQUARE HOMES HEREBY RESERVES ITS COMMON LAW COPYRIGHTS IN THESE PLANS, IDEAS AND DESIGN. THESE PLANS, IDEAS AND DESIGN ARE NOT TO BE COPIED OR MODIFIED IN ANY MANNER OR FOR ANY PURPOSE WITHOUT FIRST OBTAINING THE EXPRESS WRITTEN PERMISSION FROM PARK SQUARE HOMES.

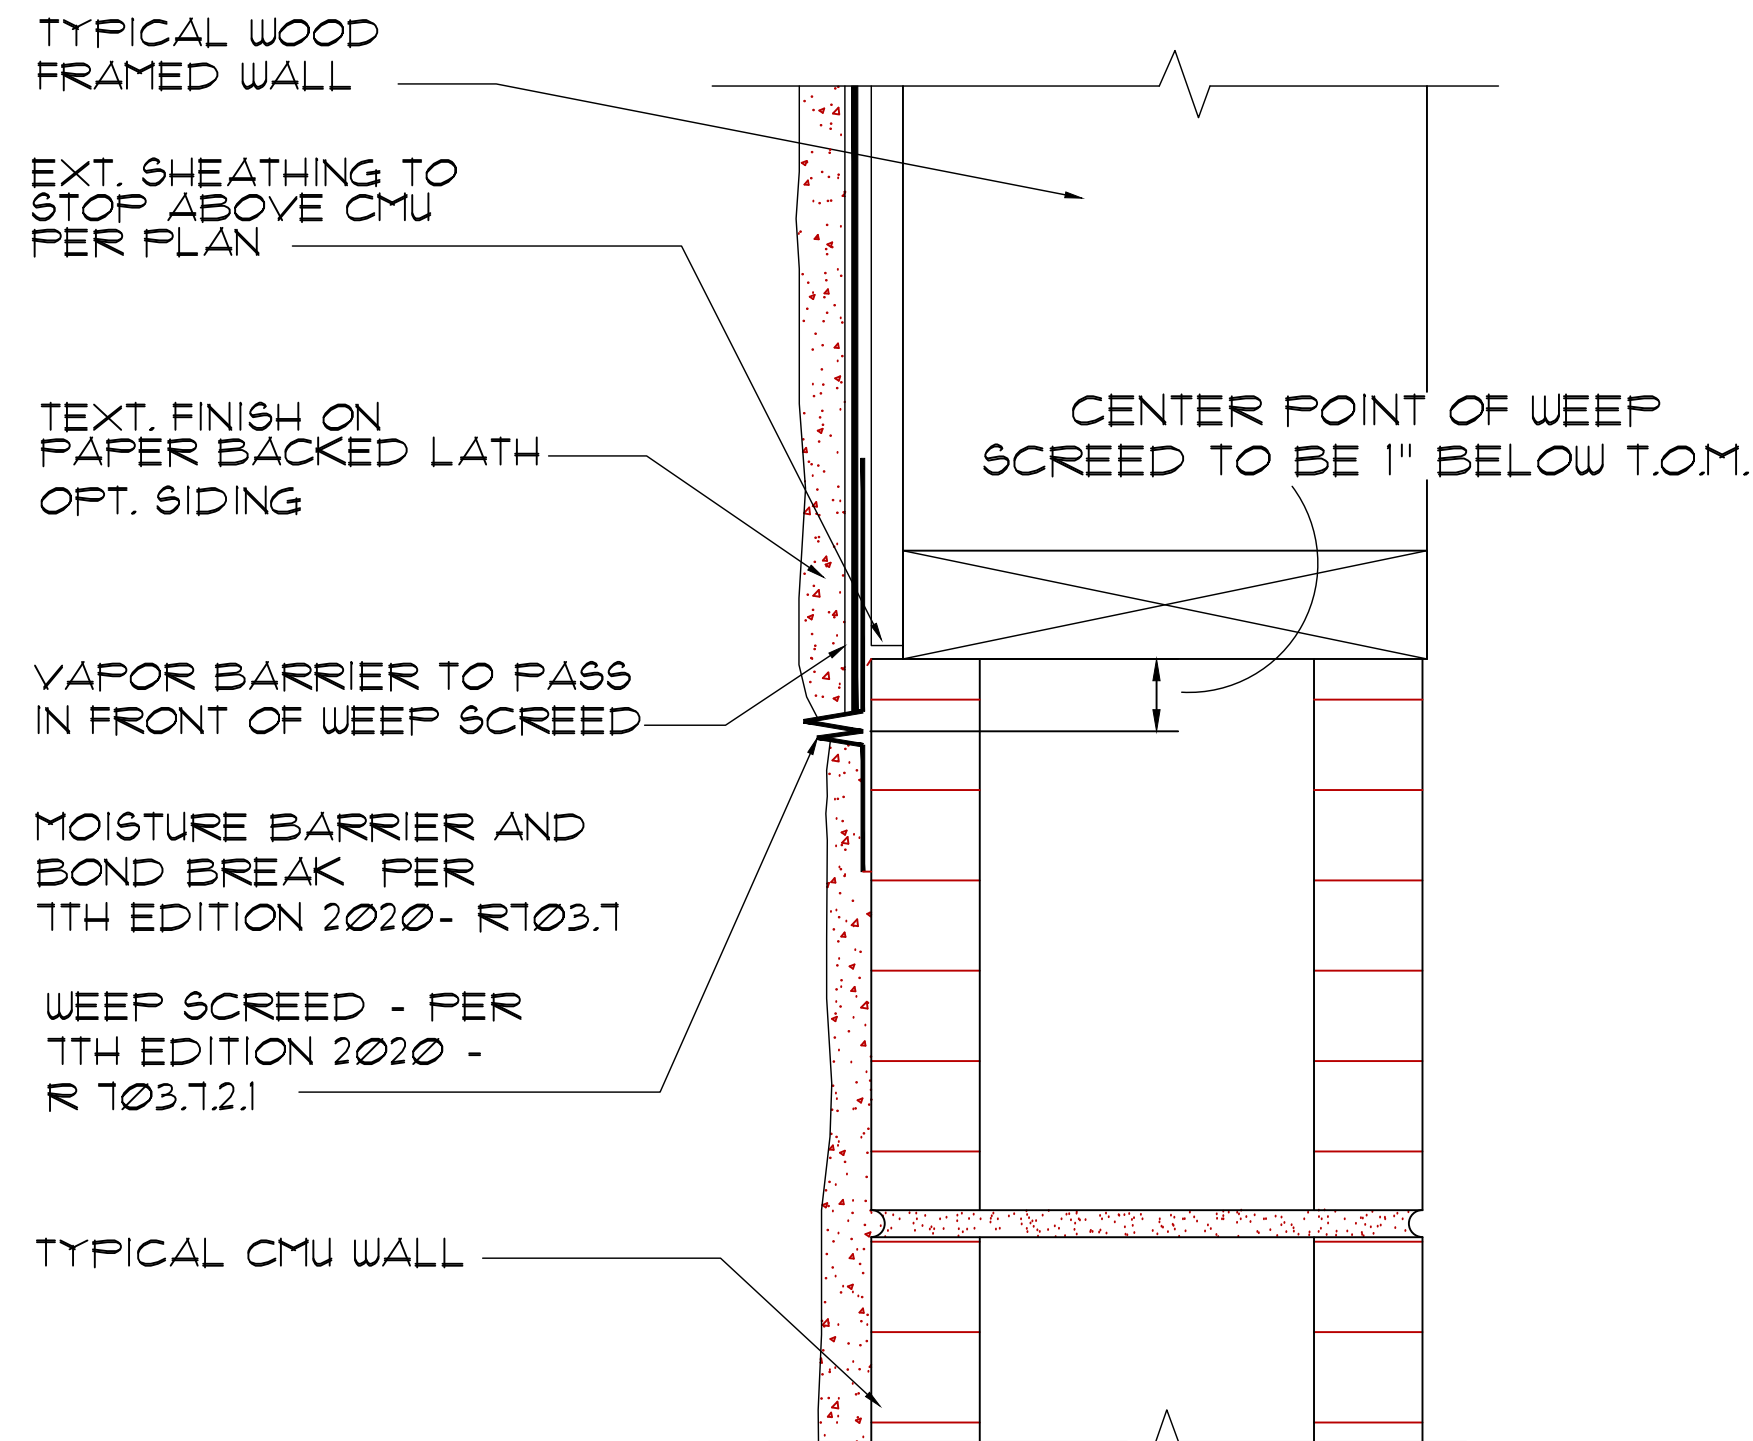

FLASHING DETAIL

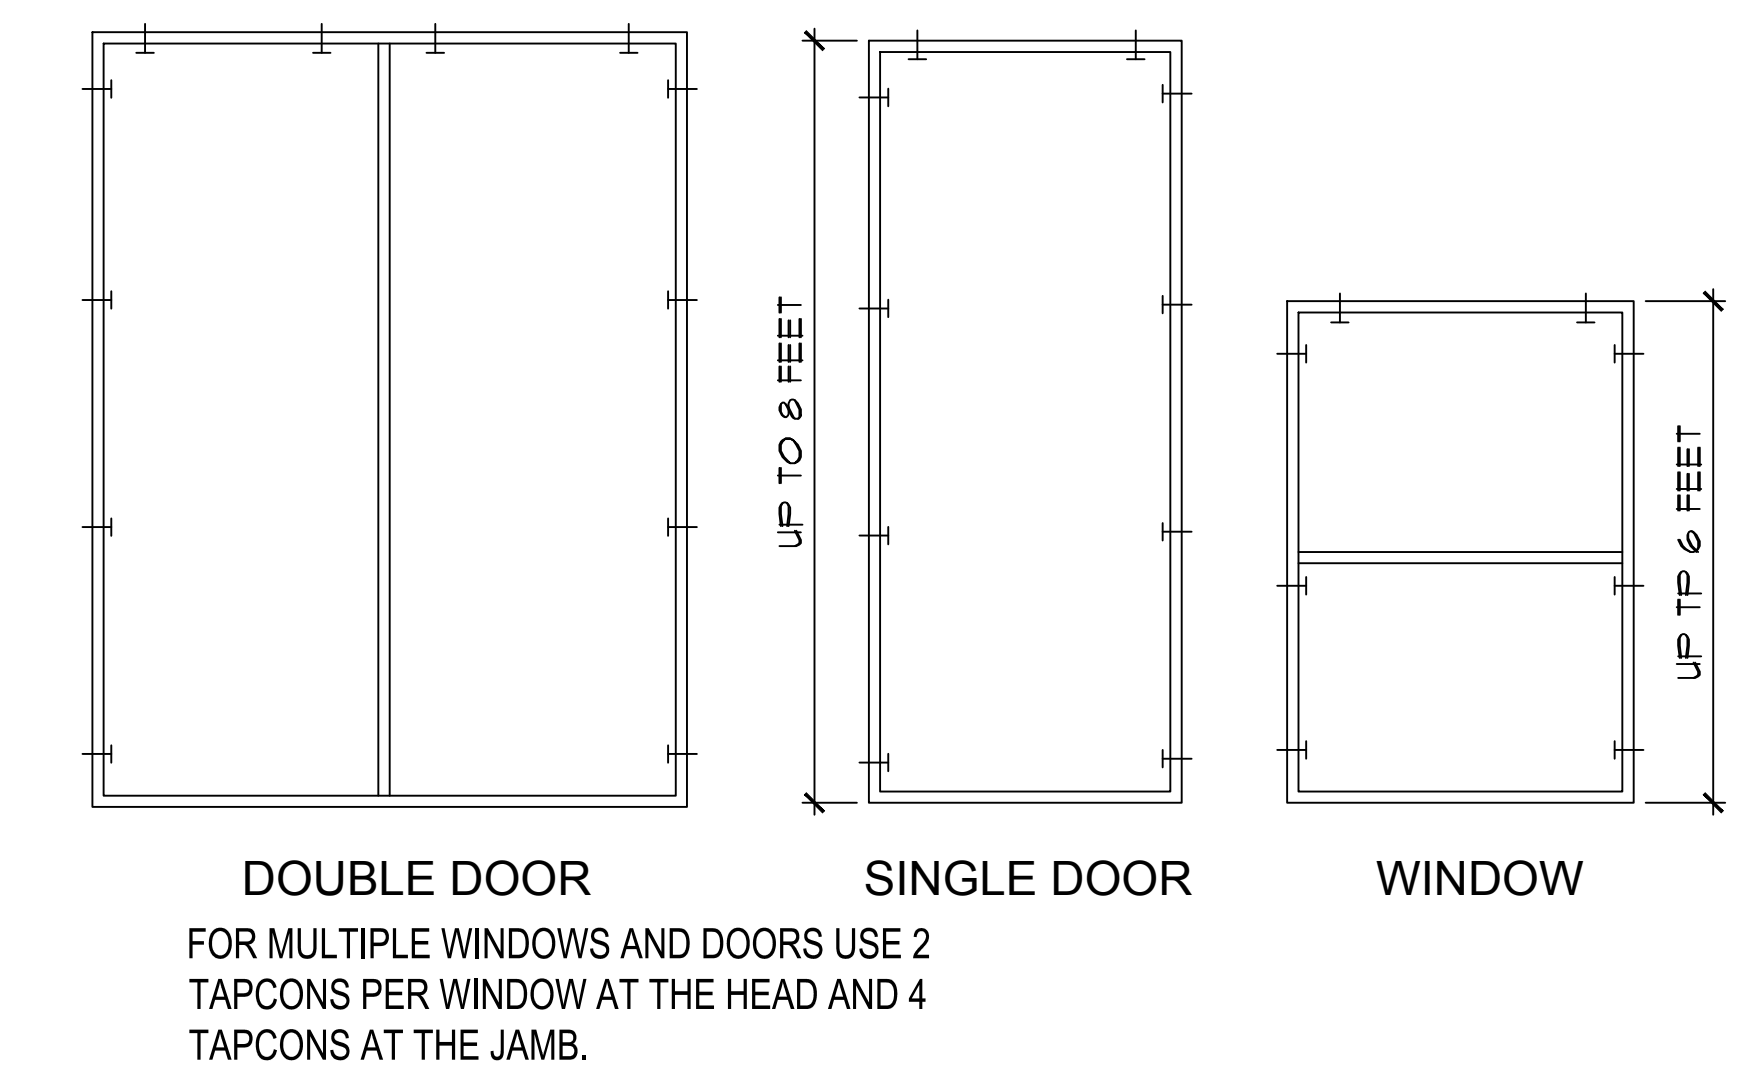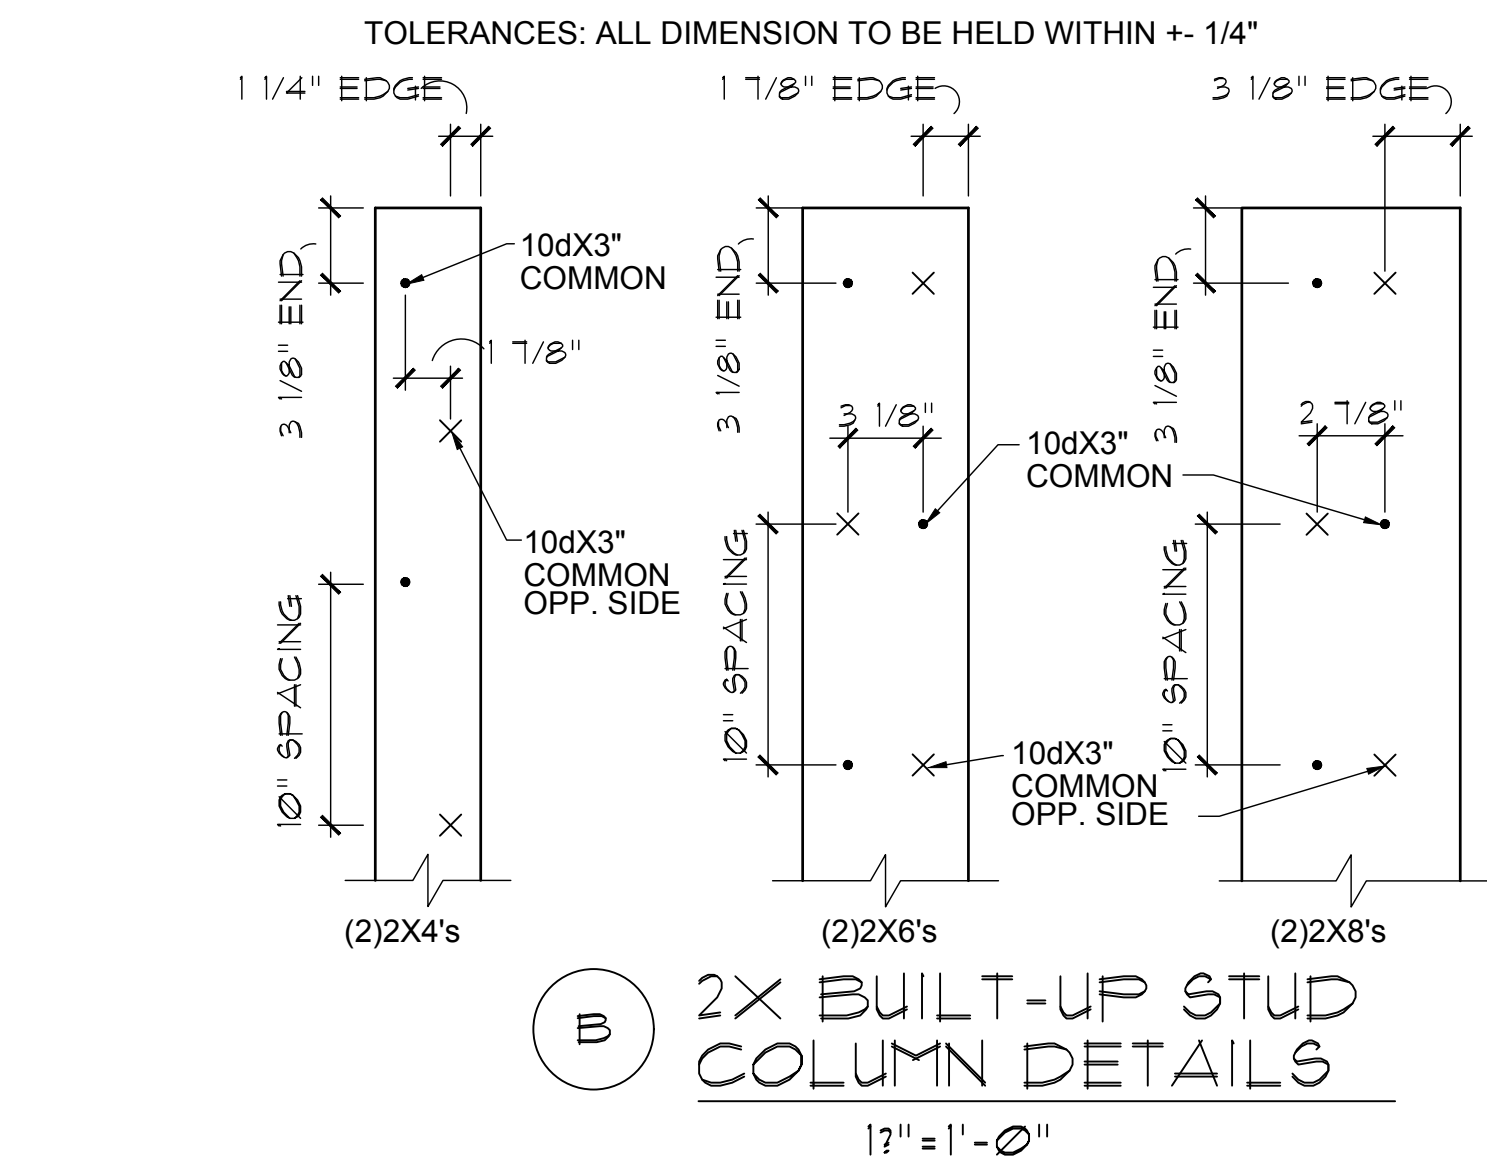


BUCK ATTACHMENT DATA

BUCKS SHALL BE 1x4 OR 2x8 PT AT WINDOWS OR 2x8 PT AT DOORS IN PINE OR SPRUCE. AT WINDOWS ATTACH BUCKS TO BLOCK WITH COMMON T-NAILS AND PLACEMENT SIMILAR TO TAPCONS SHOWN. AT DOORS OR FIN WINDOWS IN BLOCK, ATTACH BUCKS W/ 2 T-NAILS TOP AND BOTTOM AND 8" O.C. STAGGERED IN THE FIELD.


USE MIN. 2-1/4" T-NAILS w/ 1x BUCK. USE MIN. -1/4" x 3" TAPCONS w/ 2x BUCK. START ALL END TAPCONS WITHIN 6" OF CORNERS AND 30" ON CENTER MAXIMUM.

NOTE


IN CASE OF BLOCK OPENINGS LARGER THAN DOOR FRAMING: ATTACH ADDITIONAL 2X FRAMING TO THE BLOCK WALL USING 1/4" x 4" TAPCONS AT 3" FROM END AND 12" O.C. IN THE CENTER. ATTACH TOP FRAMING TO HEADER USING 1/4"x1-3/4" TAPCONS W/ (1) 6" FROM END TO END AND 12" O.C. IN THE CENTER.

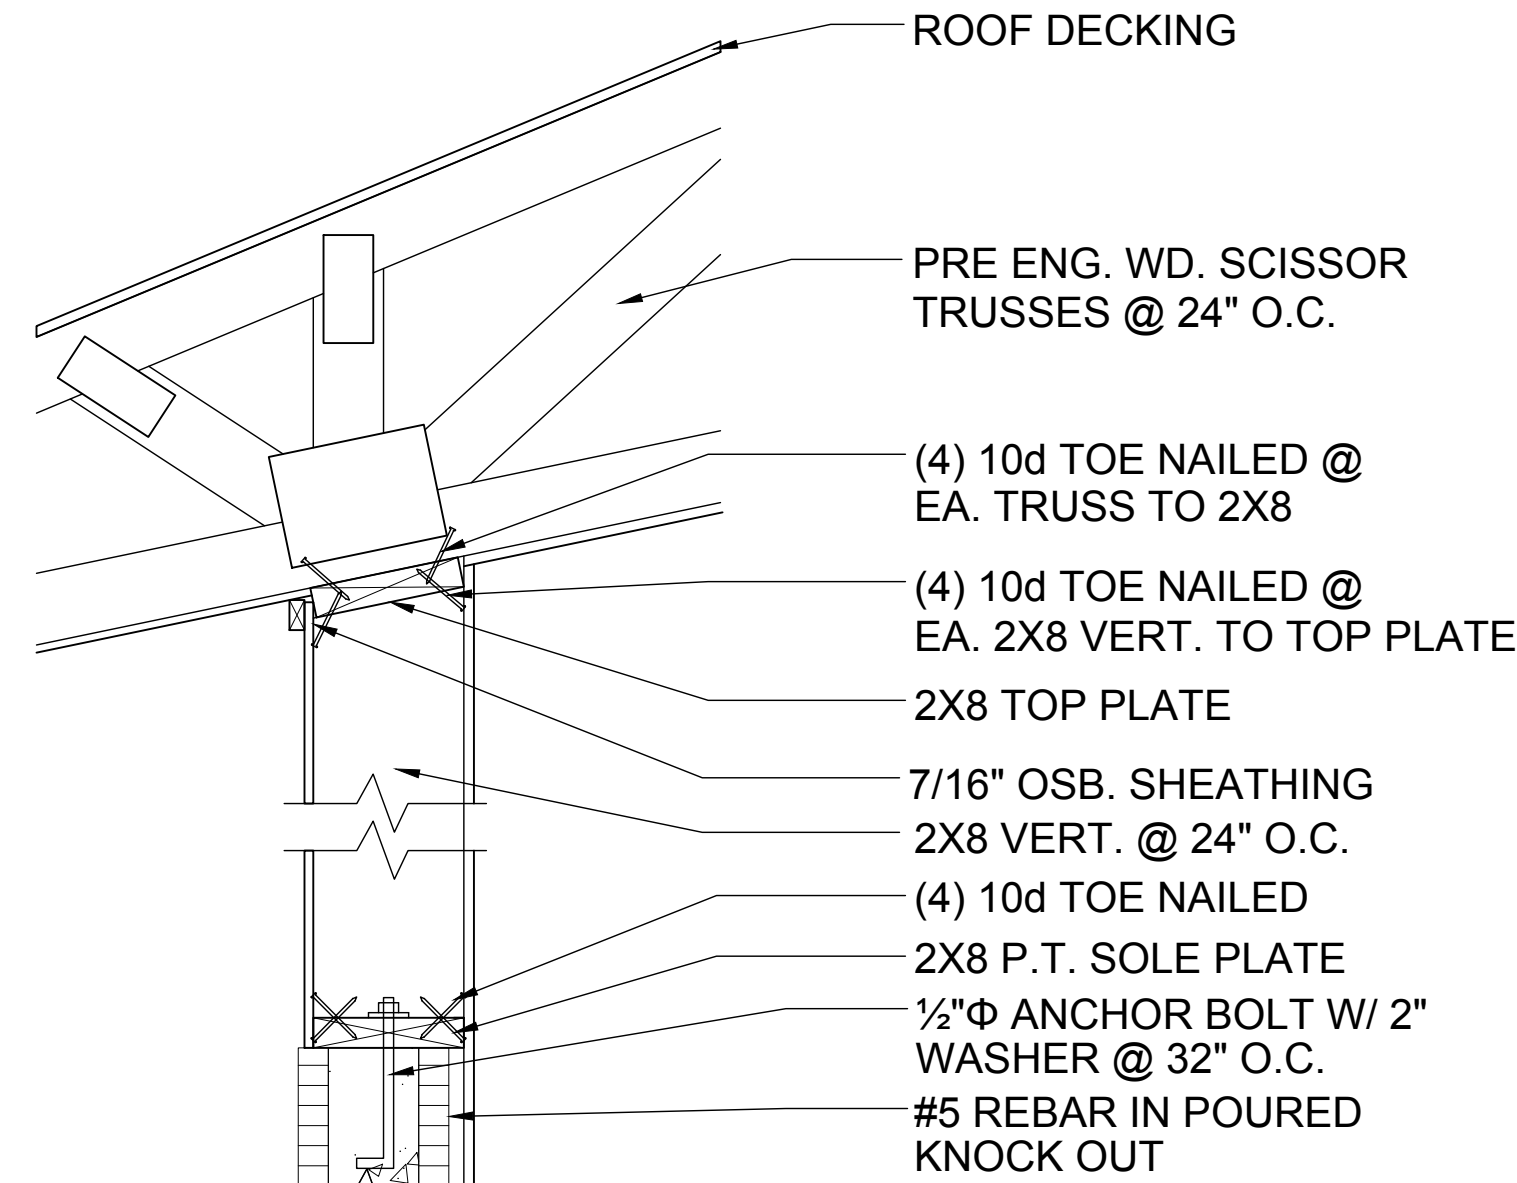



NON-BEARING

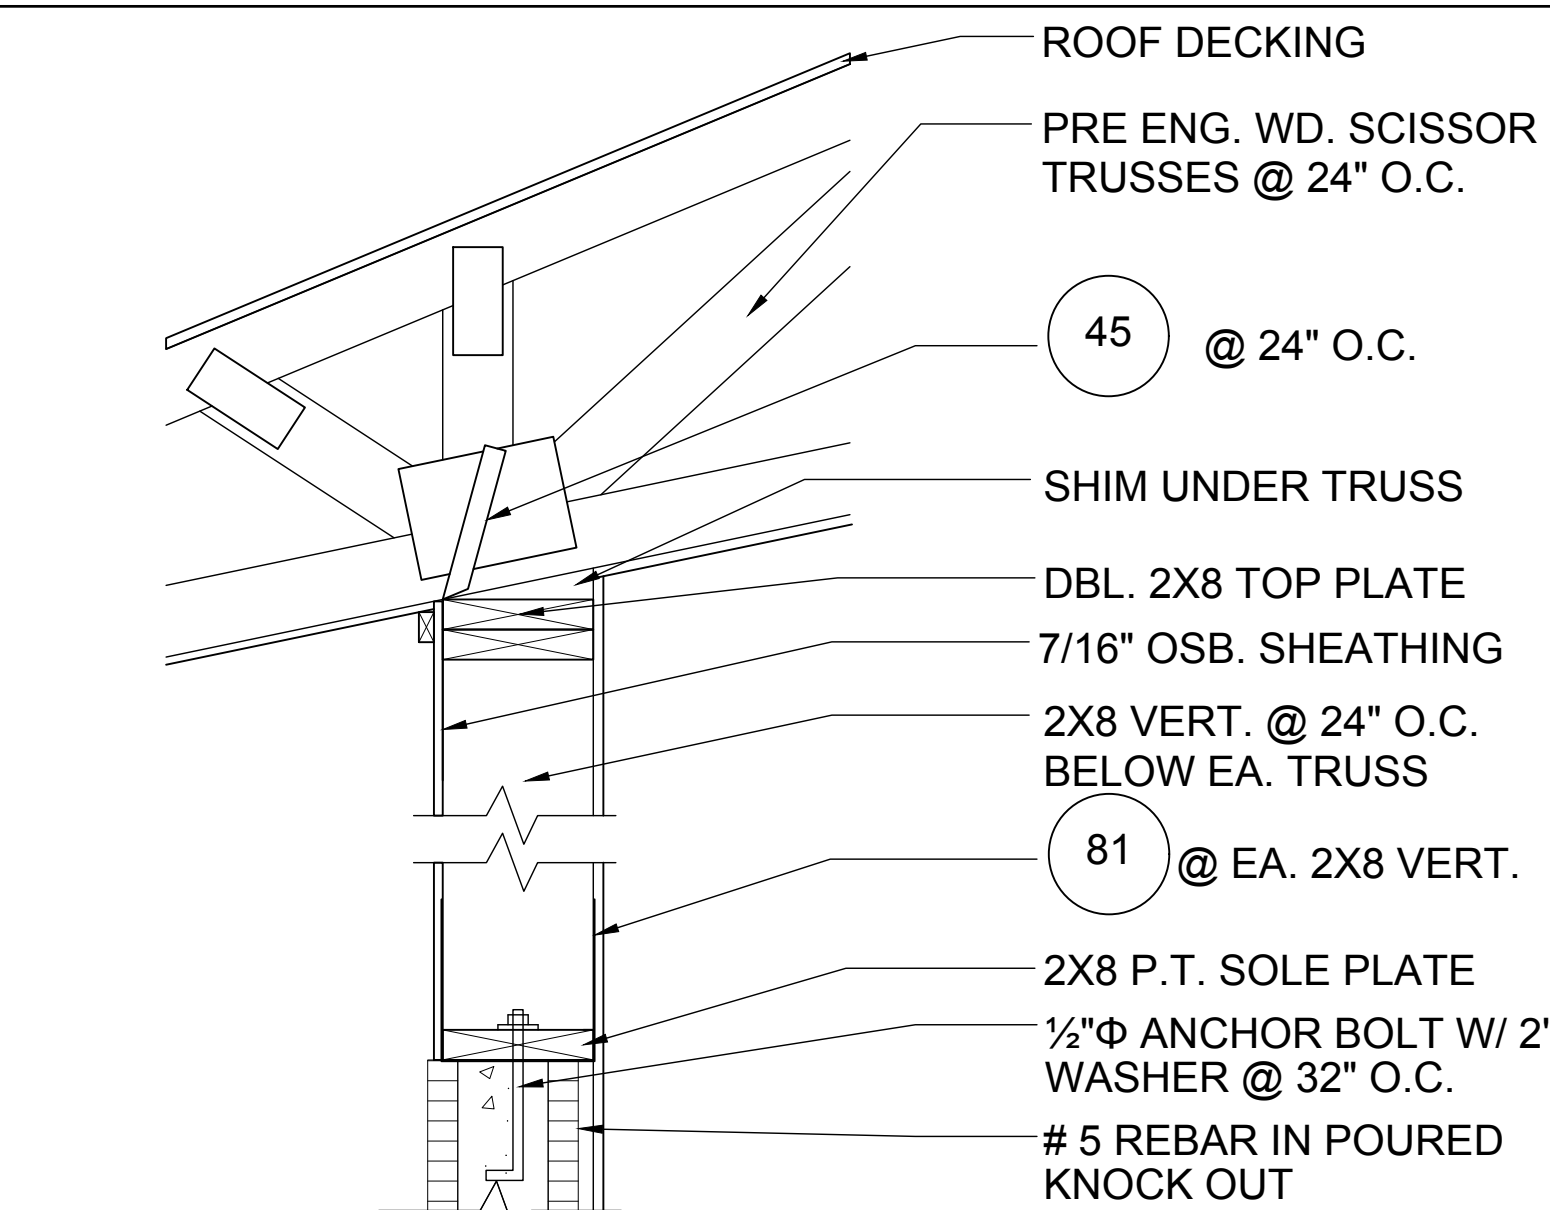



BEARING

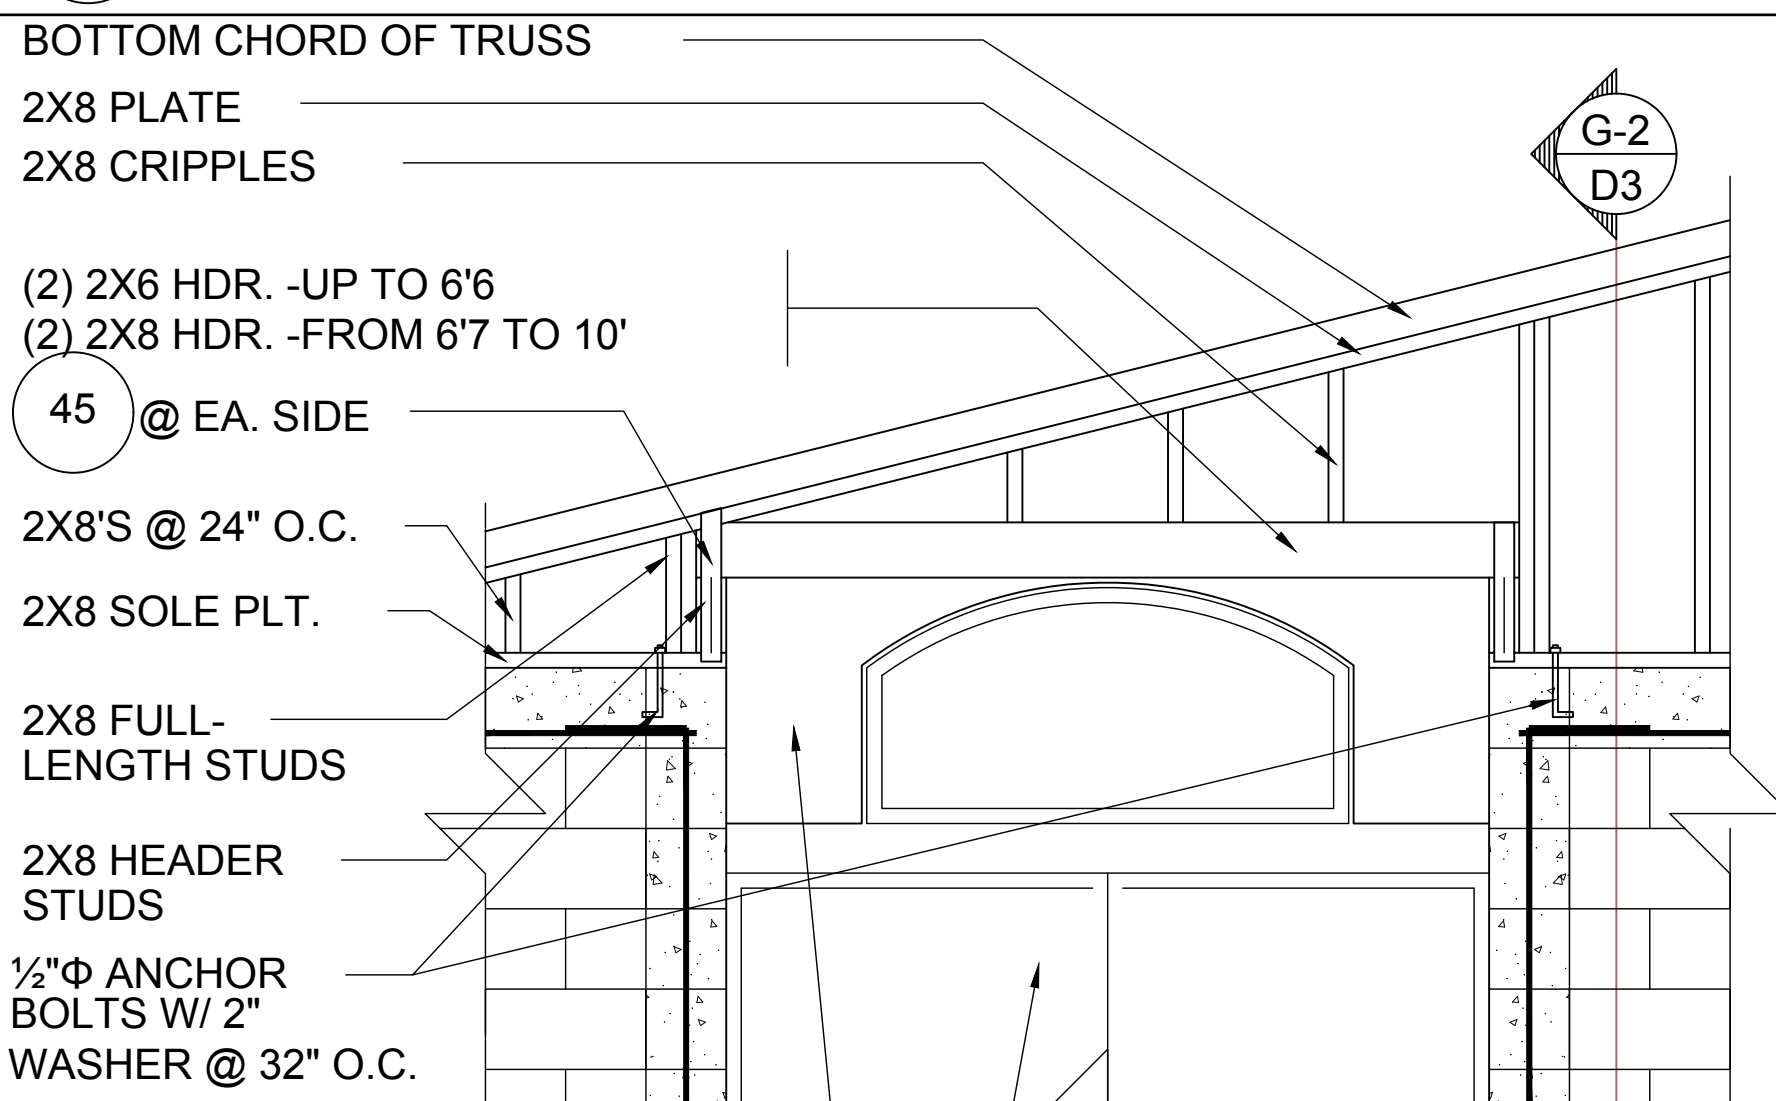


GABLE END

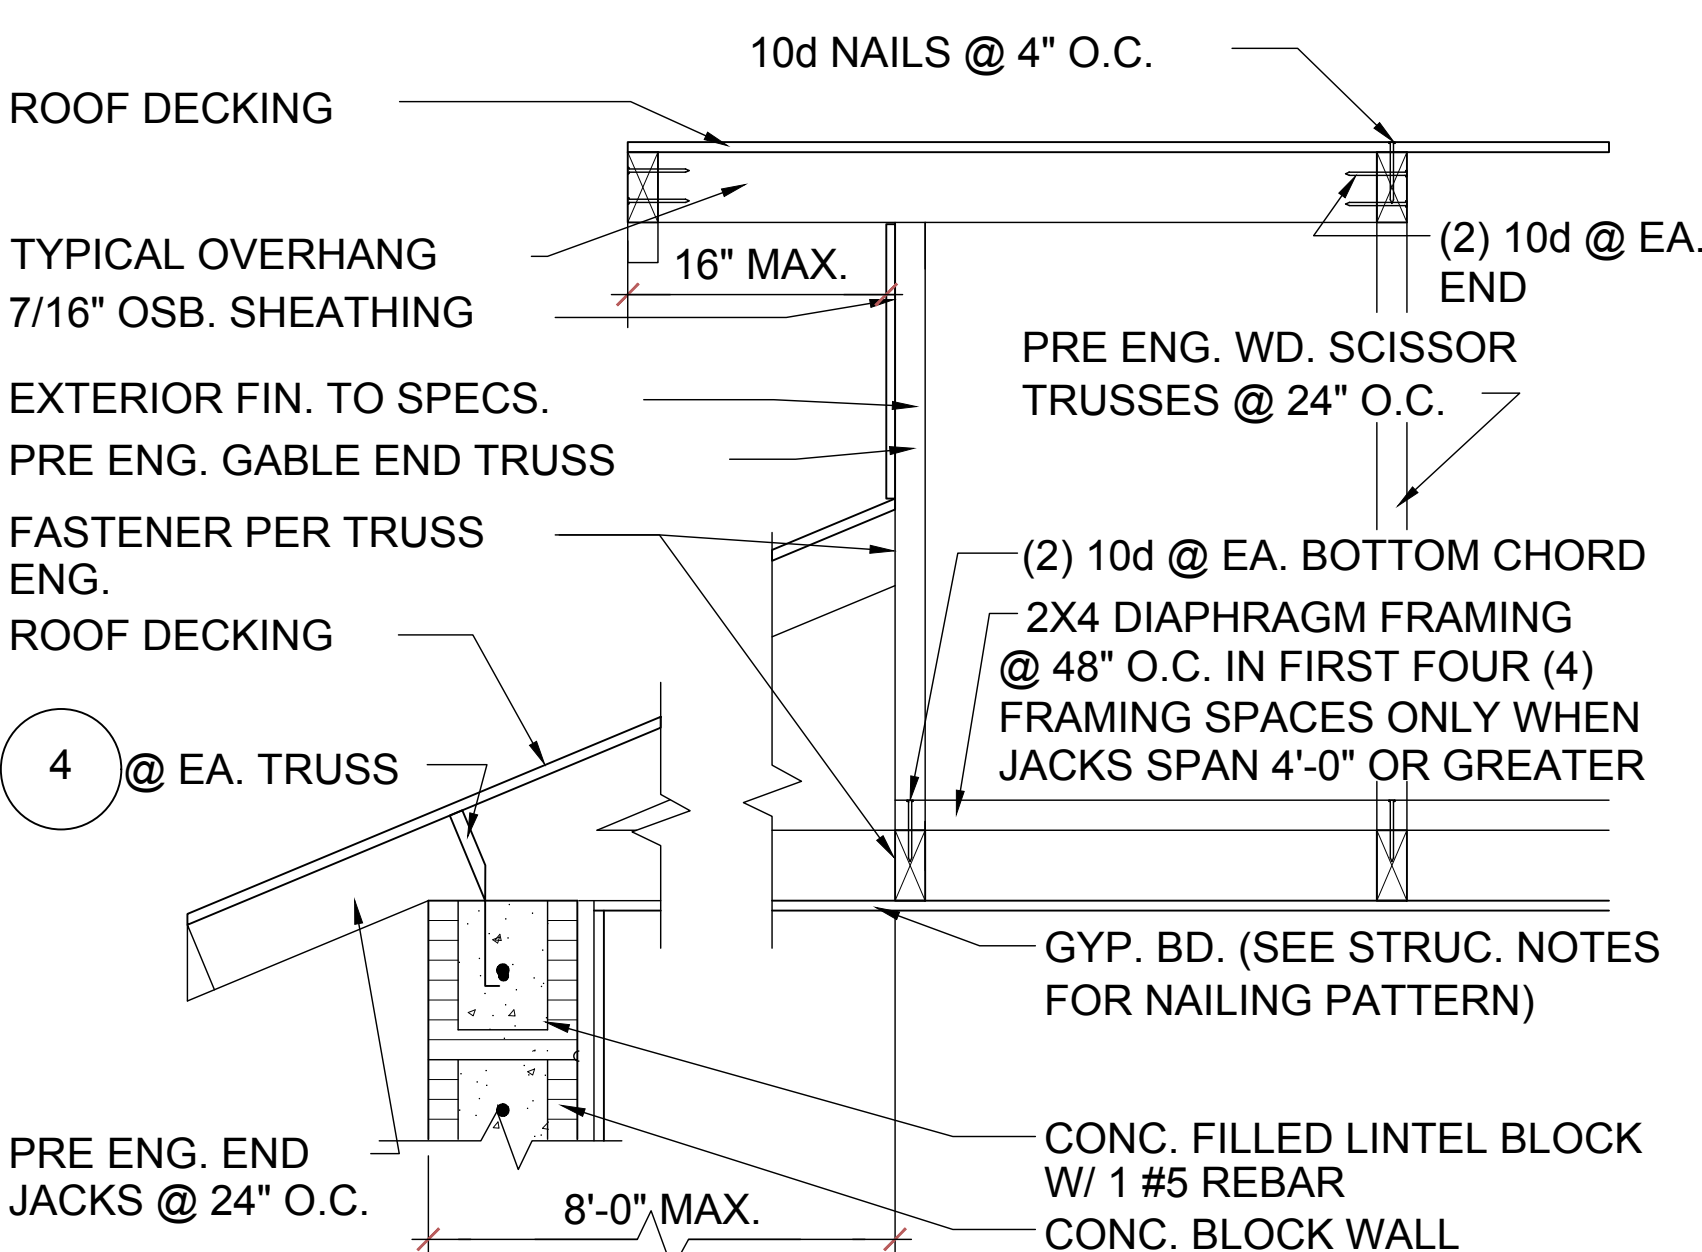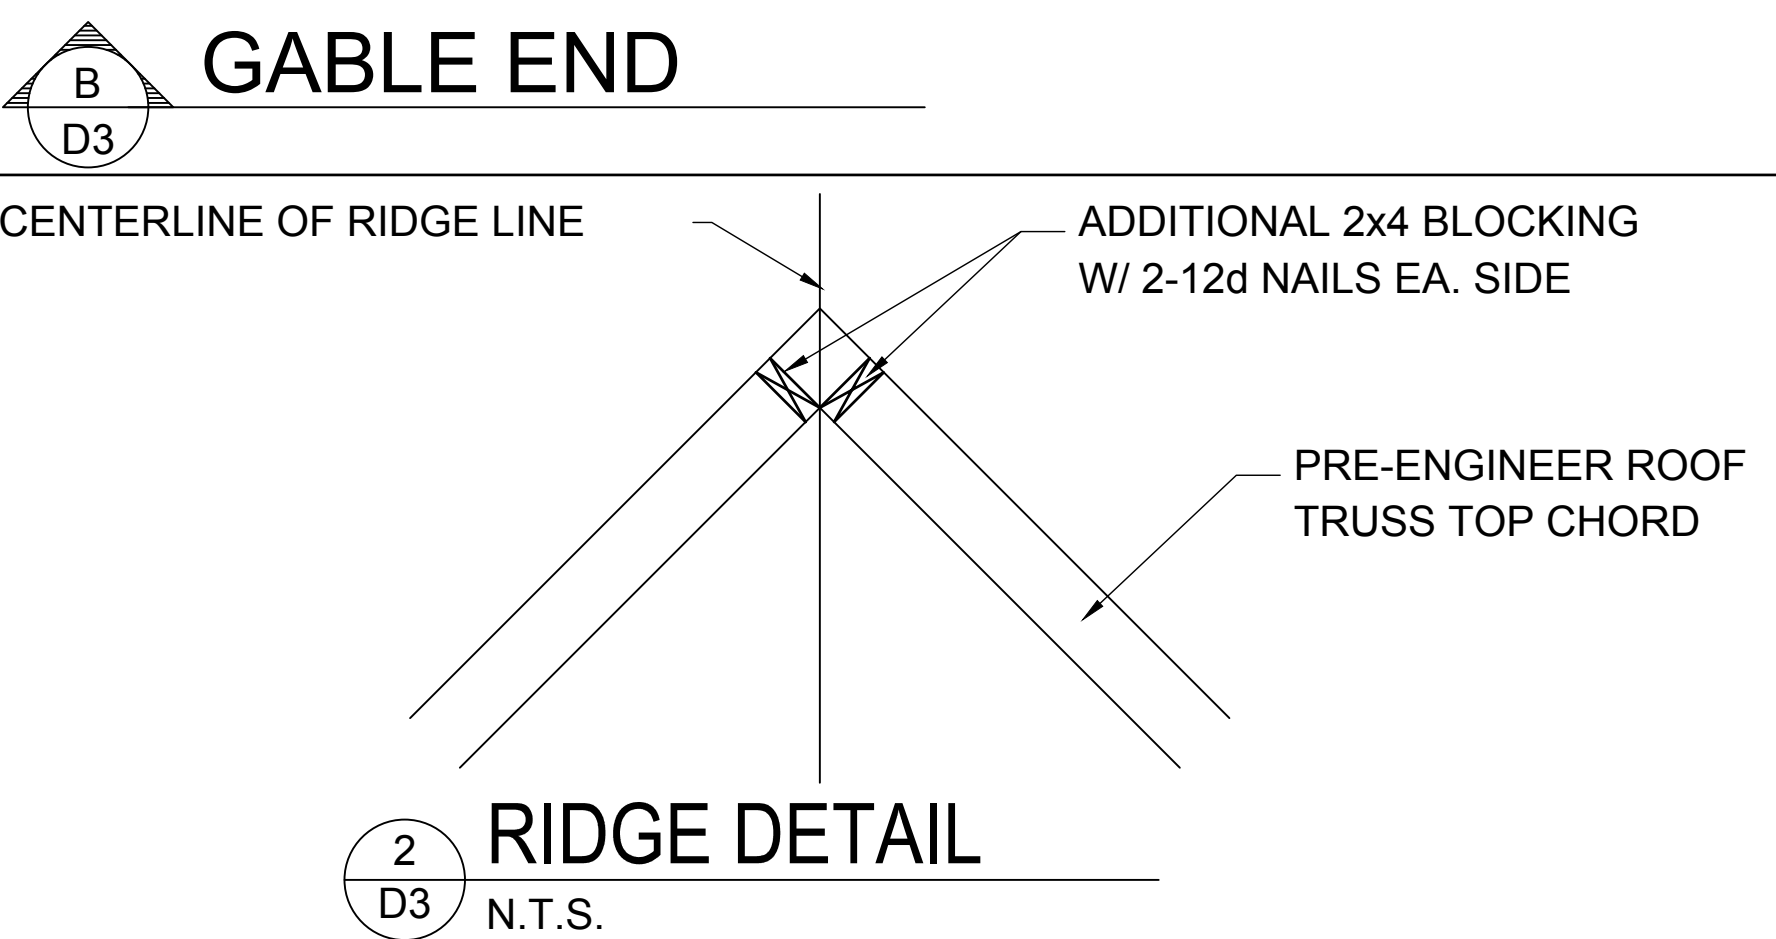


GABLE END

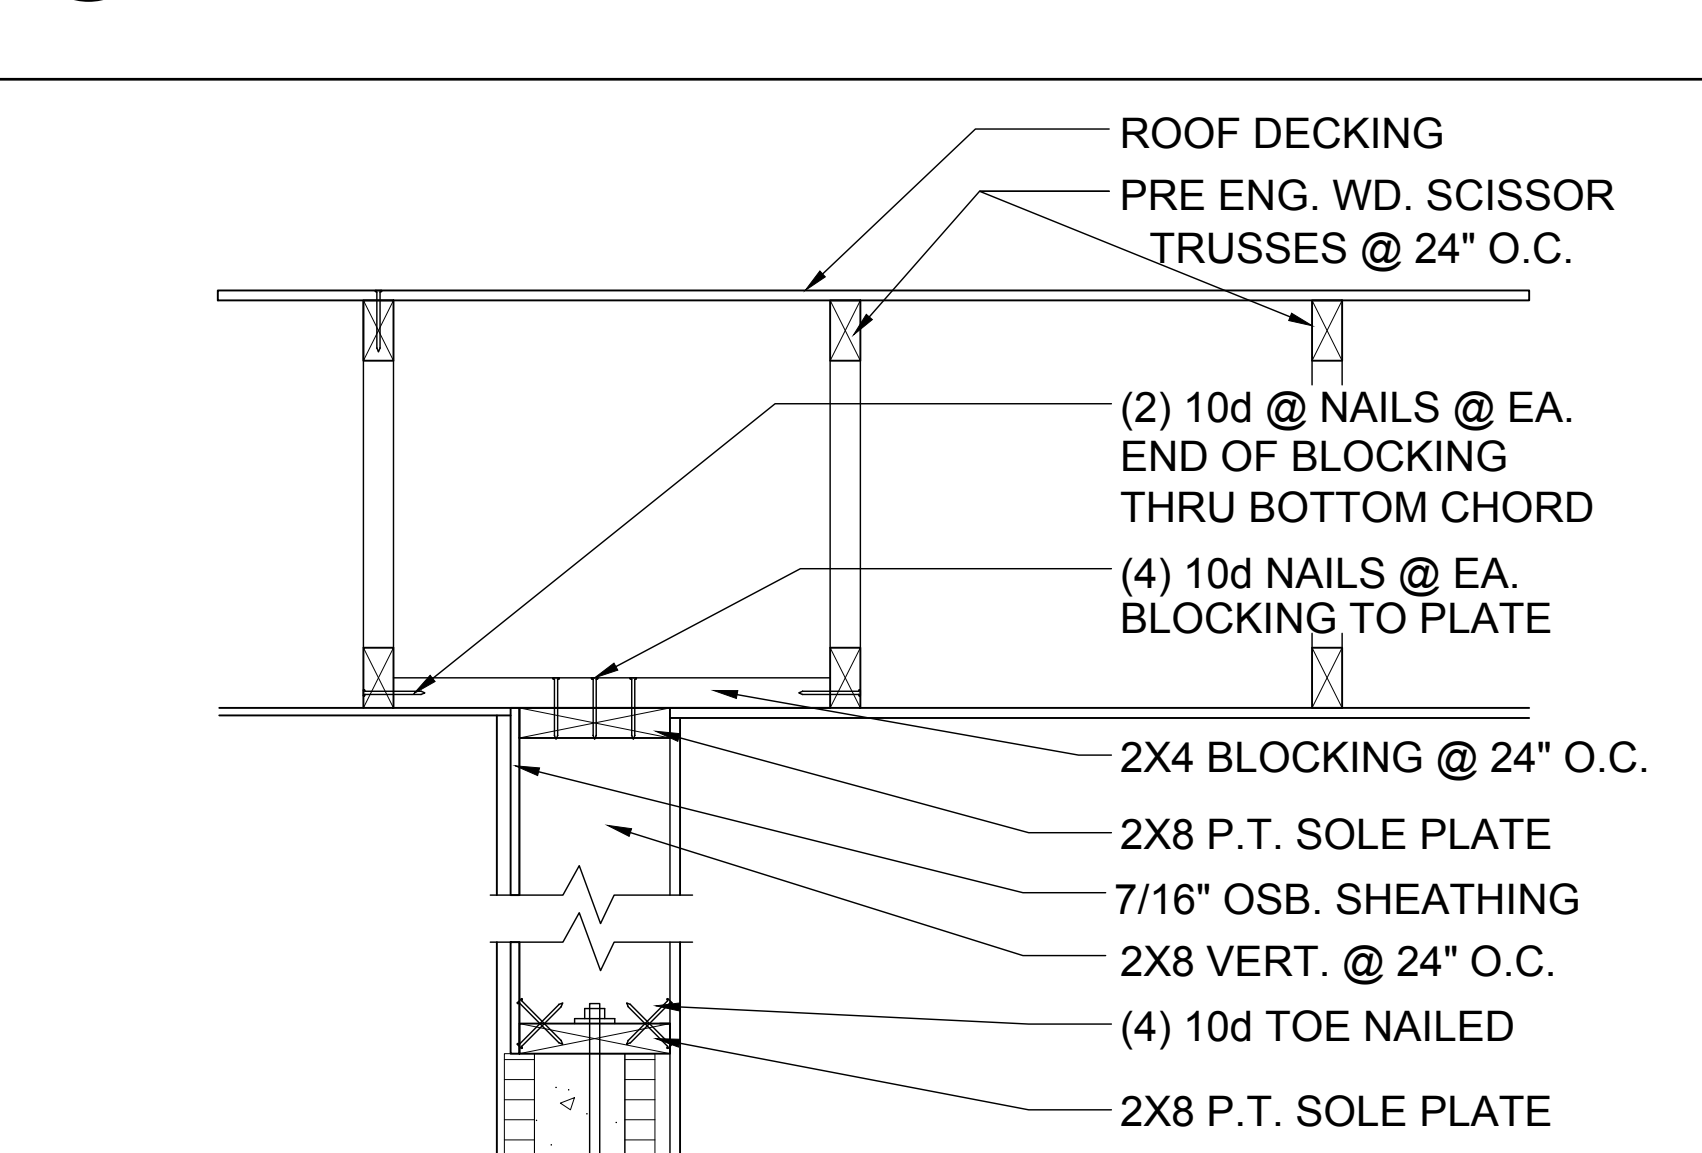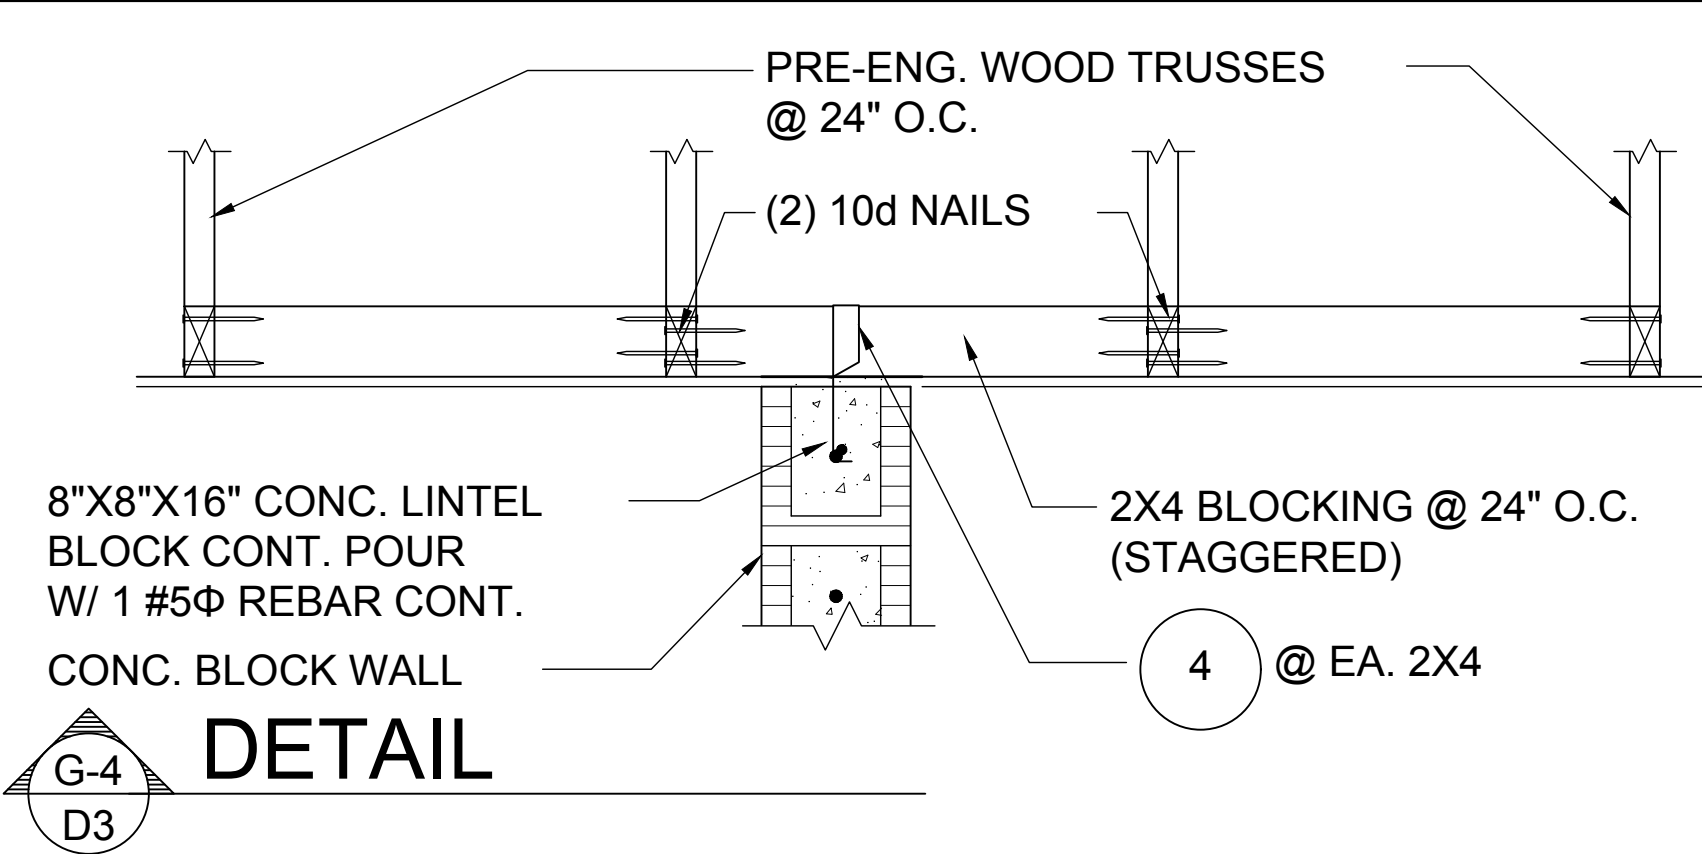


GABLE END

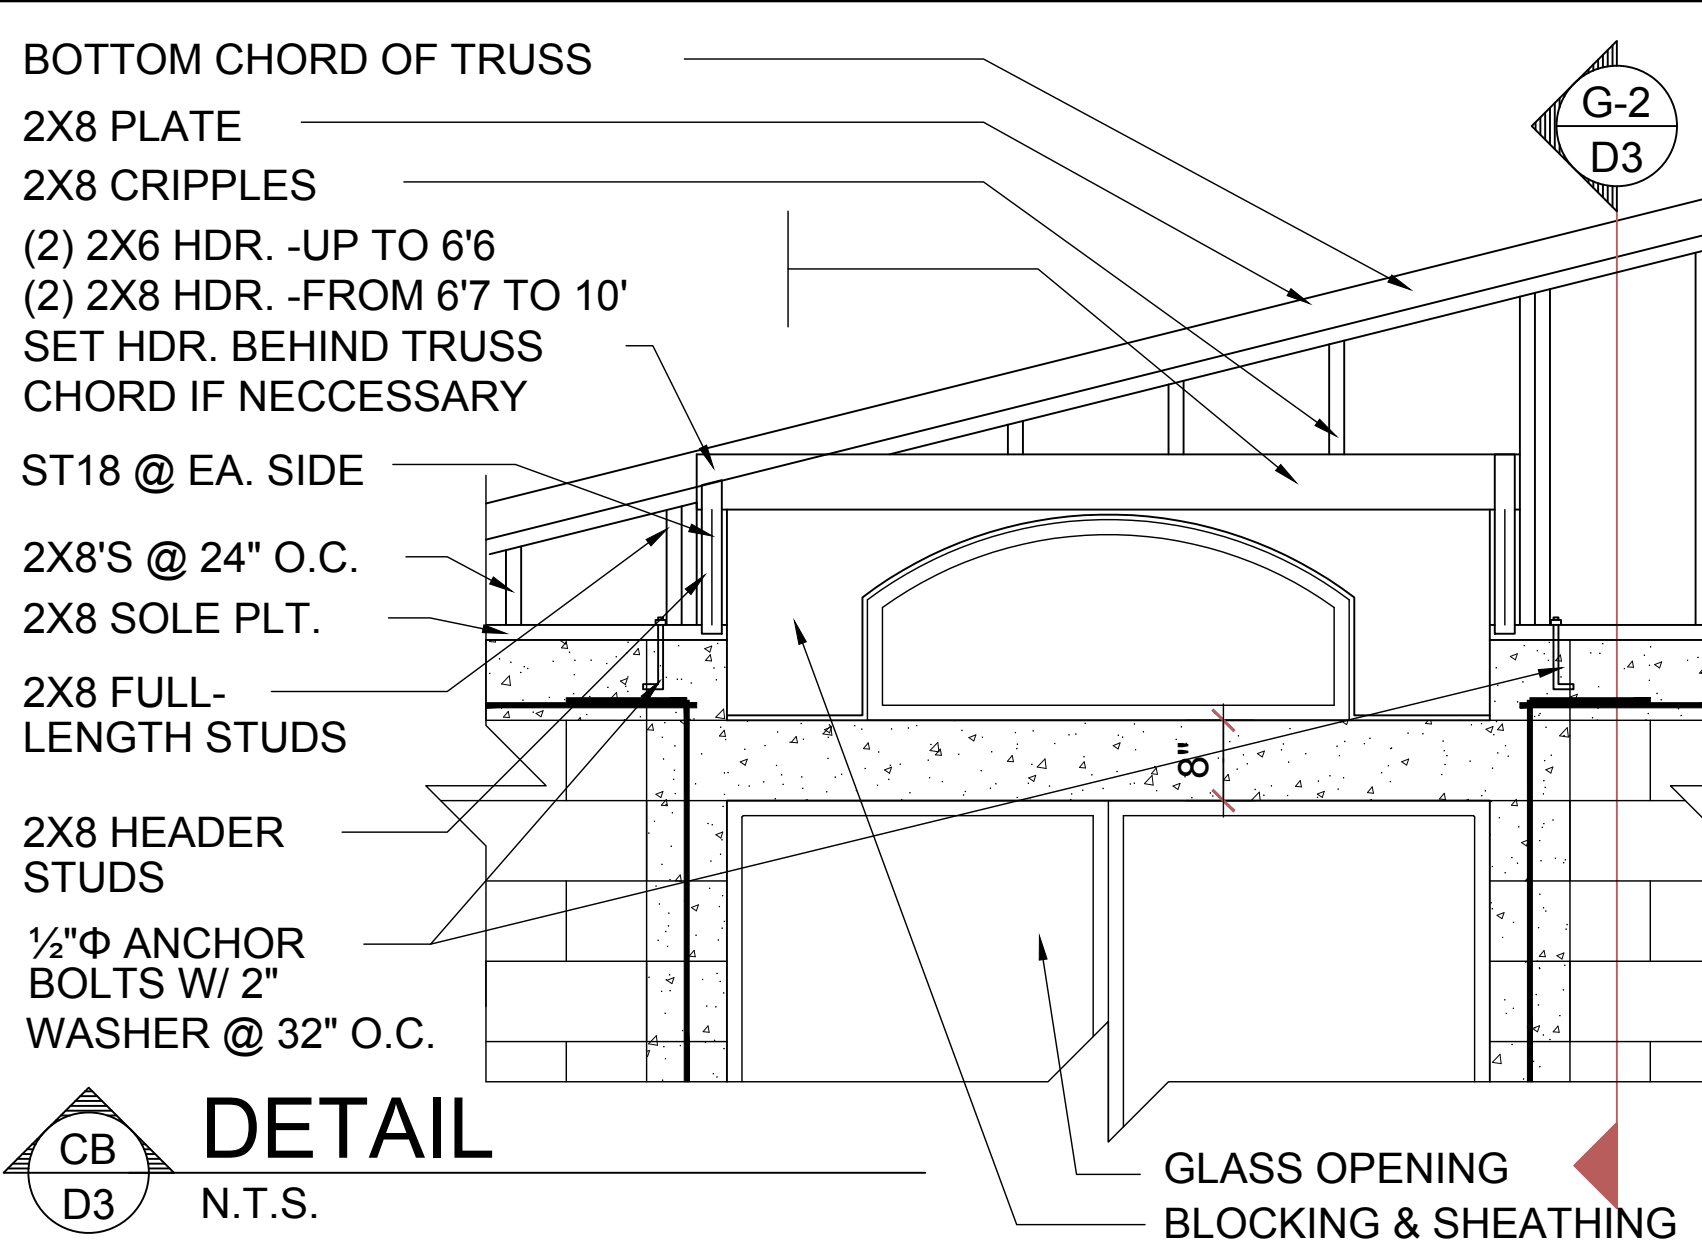


DETAIL

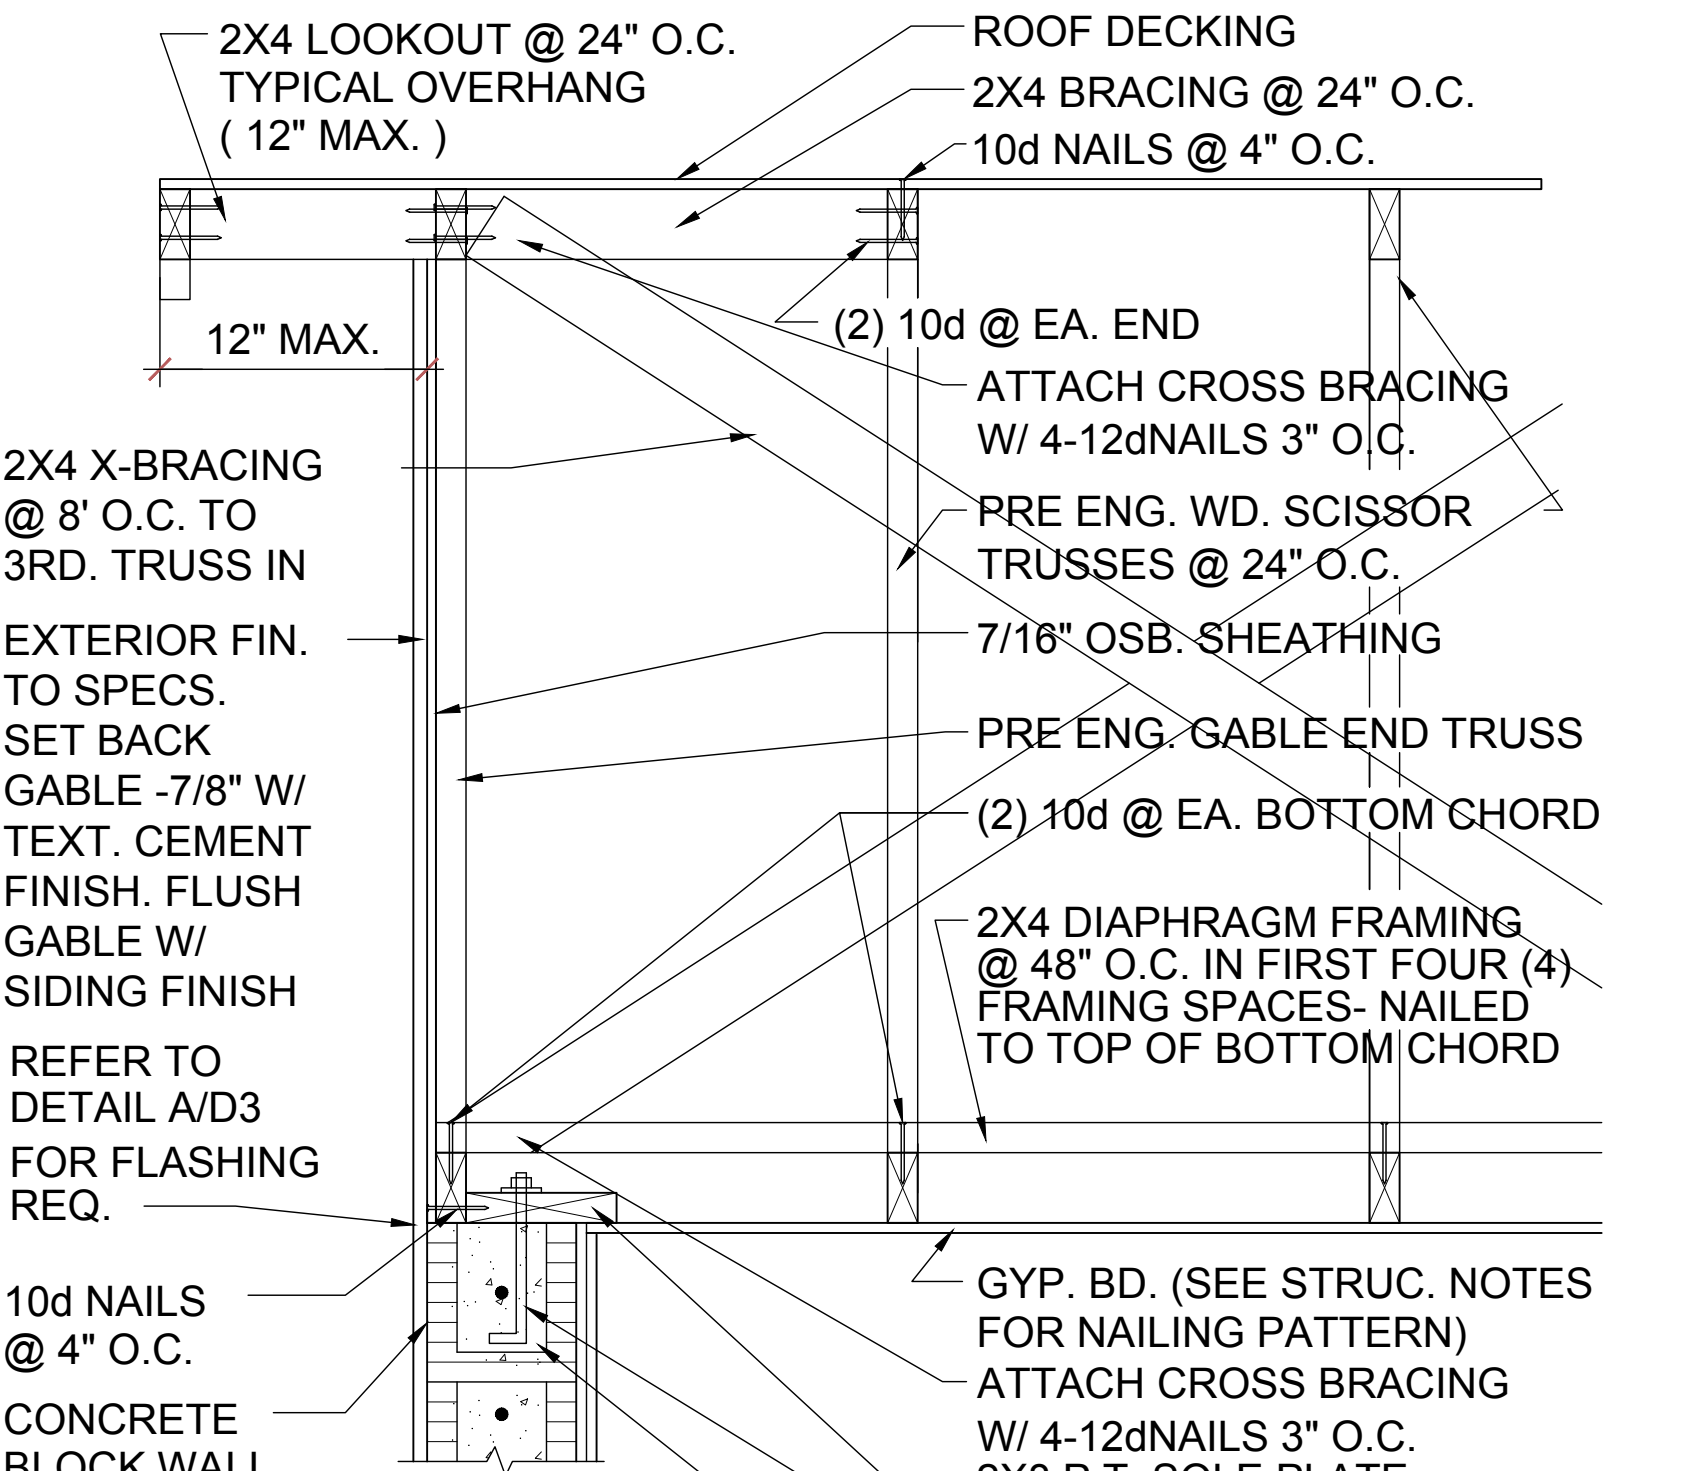

GABLE END

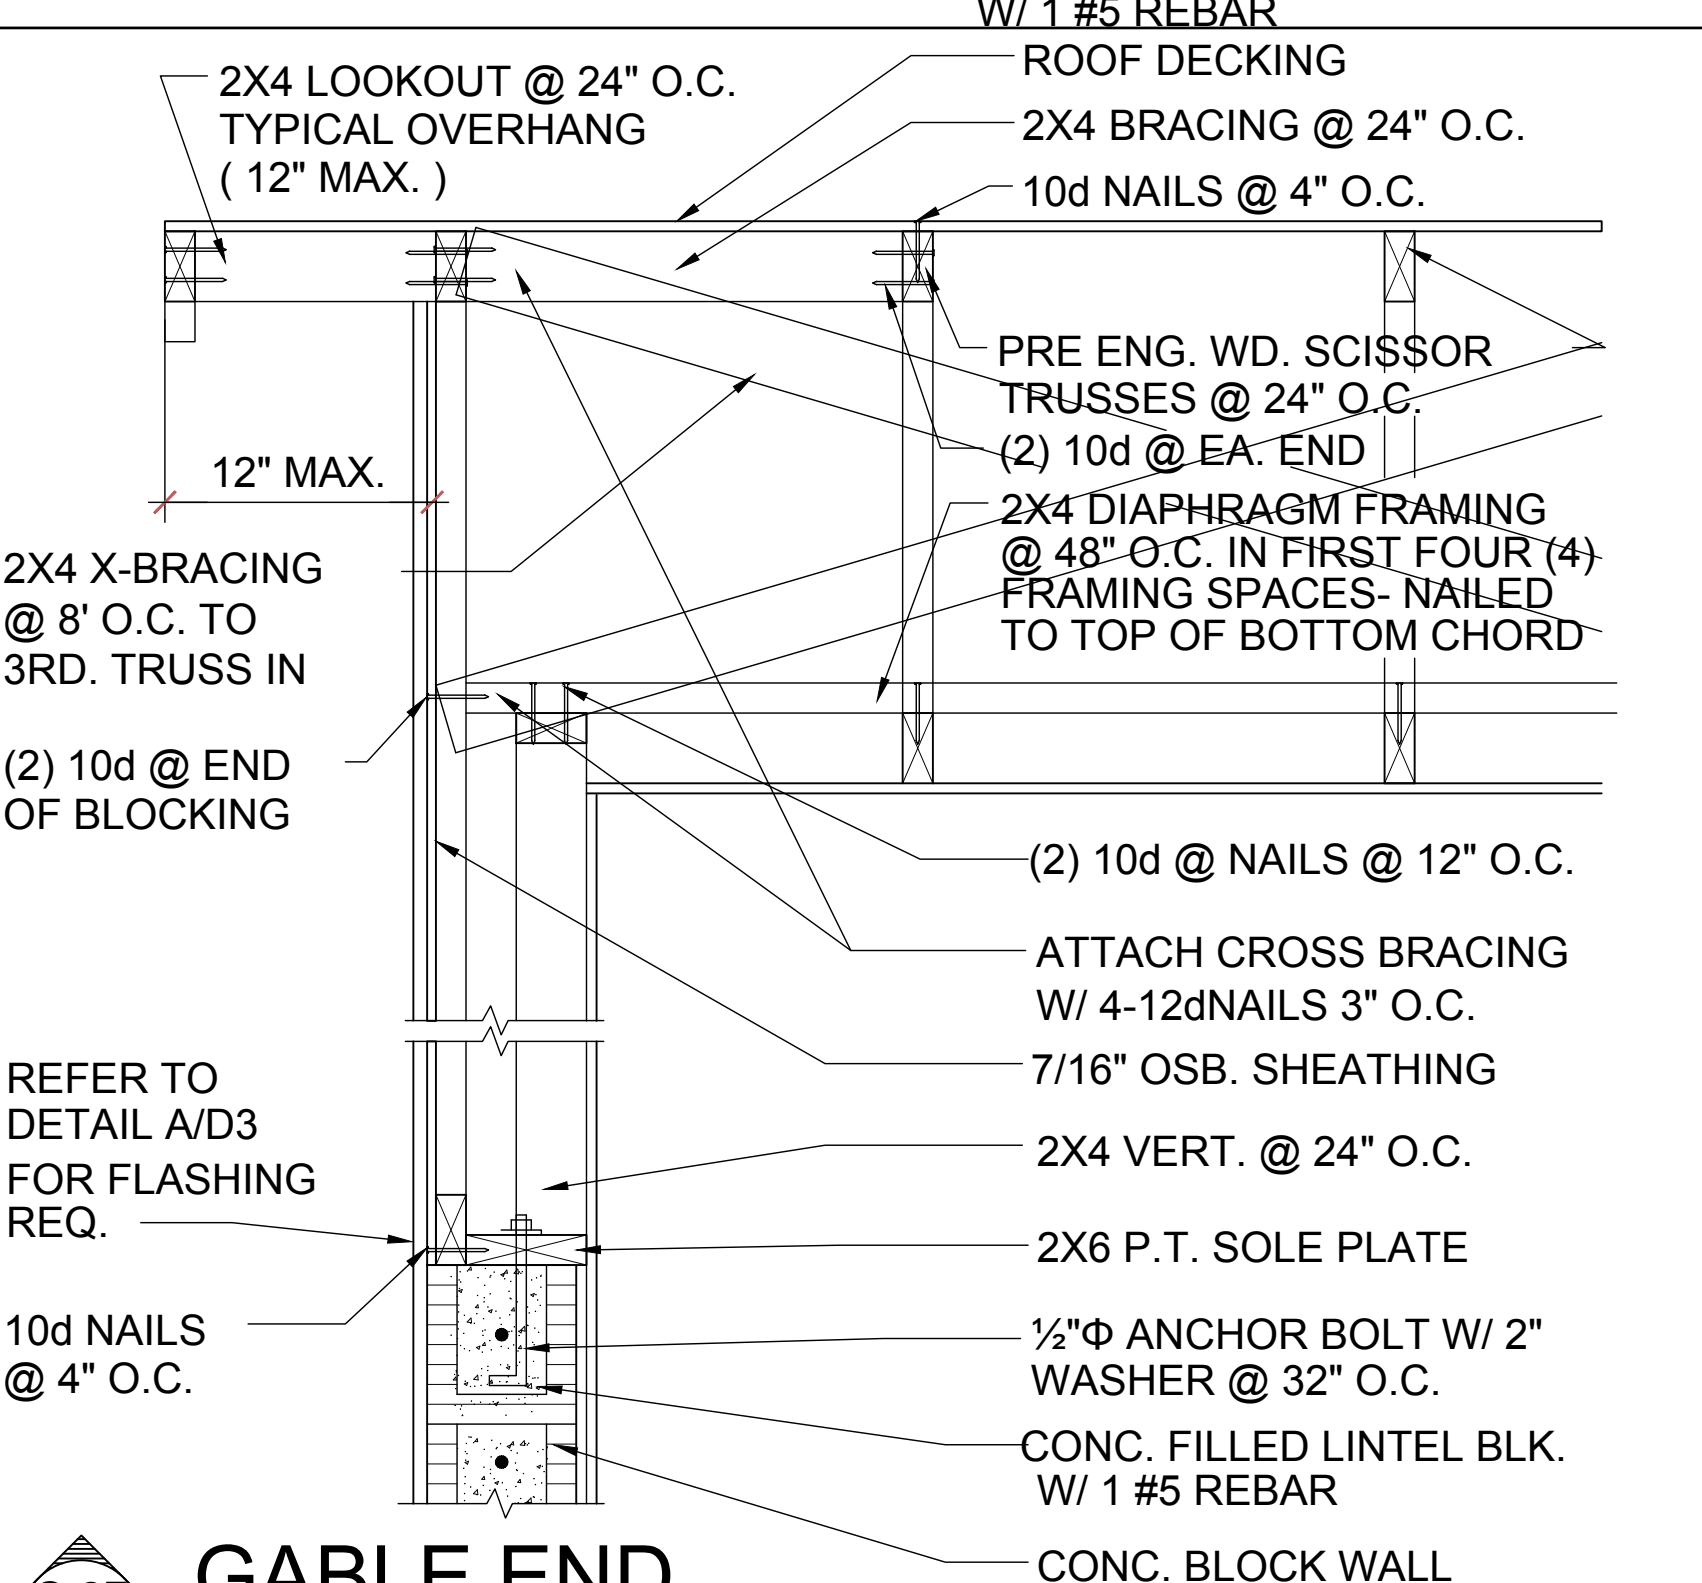

GABLE END

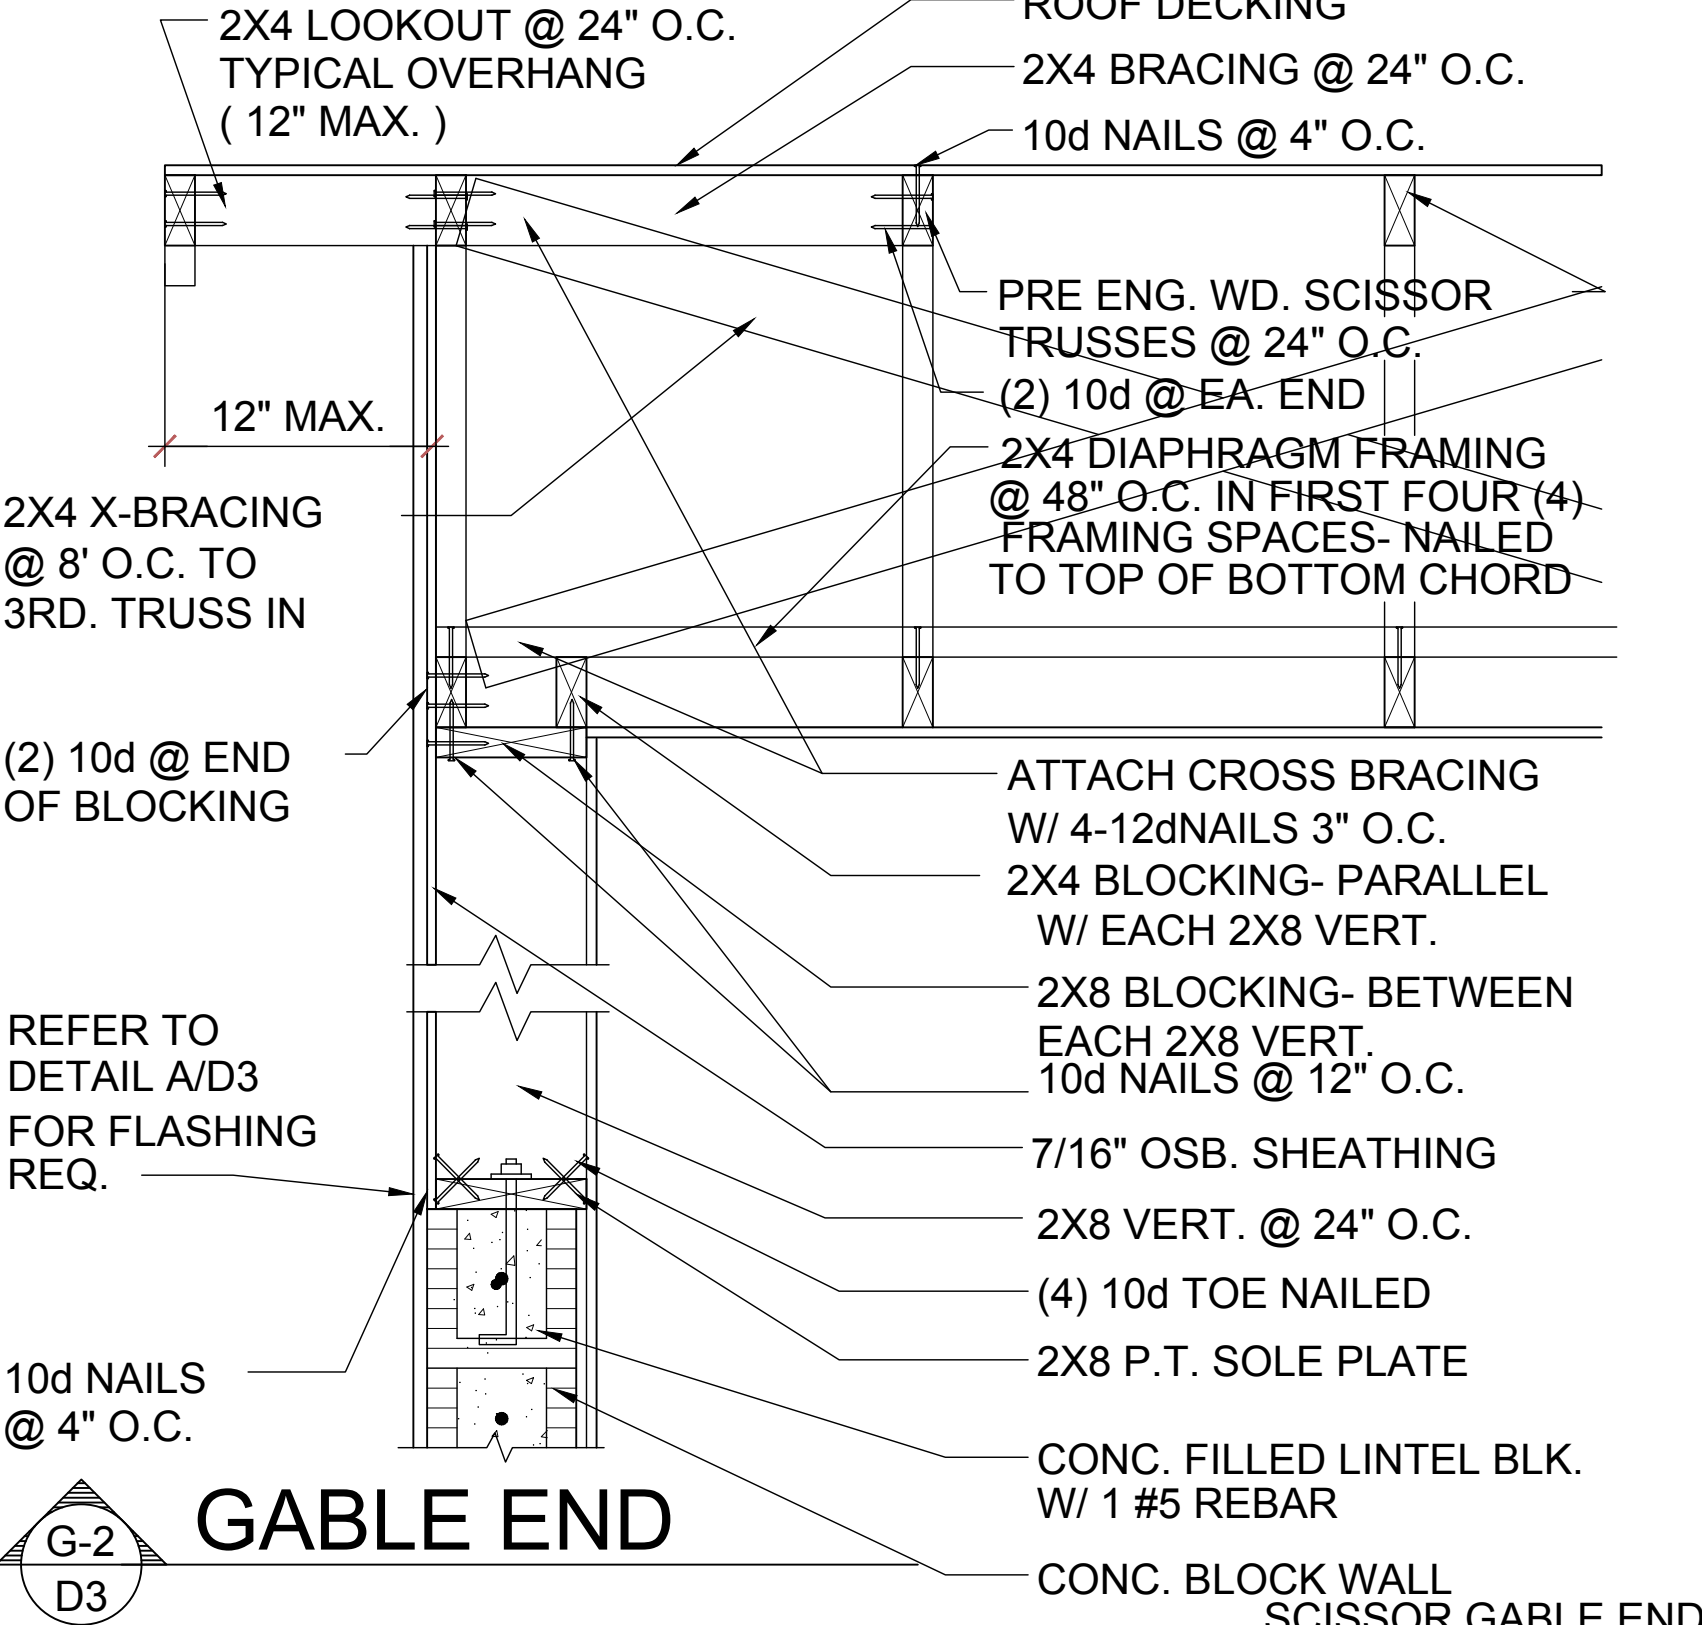

ITEG
THOMPSON ENGINEERING GROUP, INC.
14000 W. US Highway 90 Suite 400 Orlando, FL 32811
Ph: (407) 734-1491
Fax: (407) 734-1790
www.iteg.com

815 Orienta Ave., Suite #1040
Altamonte Springs, FL 32701
Ph: (407) 629-6711
Fax: (407) 629-6776
www.mjsdesignsgroup.com
COPYRIGHT NOTICE: THESE PLANS, IDEAS AND DESIGN ARE THE EXCLUSIVE INTELLECTUAL PROPERTY OF MJS, INC. ALL RIGHTS RESERVED.

MJS
designers group
residential-commercial architecture

AIBD

GOBA
GOLF BUILDING ASSOCIATION

4-Unit: Rear Load Detached
Models: Tyler, Jackson, Grant & Monroe
Building Pad #XX
Lot# XX-XX, Subdivision
Street Address
City, State, Zip Code









A division of Park Square
Enterprises Inc.
5200 Vineland Rd. Suite #200
Orlando, FL 32811
Phone: (407) 529-3000

Park Square HOMES

ISSUE DATE: 02/15/2023
REVISIONS
PROJECT: 22-1148
SCALE: AS NOTED
DRAWN BY: M.C.
DESIGNED BY: MJS

STRUCTURAL
DETAILS
D3

© COPYRIGHT 2016 PARK SQUARE HOMES. HEREBY RESERVES ITS COMMON LAW COPYRIGHTS IN THESE PLANS, IDEAS AND DESIGN. THESE PLANS, IDEAS AND DESIGN ARE NOT TO BE COPIED OR ADAPTED IN ANY MANNER OR FOR ANY PURPOSE WITHOUT FIRST OBTAINING THE EXPRESS WRITTEN PERMISSION FROM PARK SQUARE HOMES.

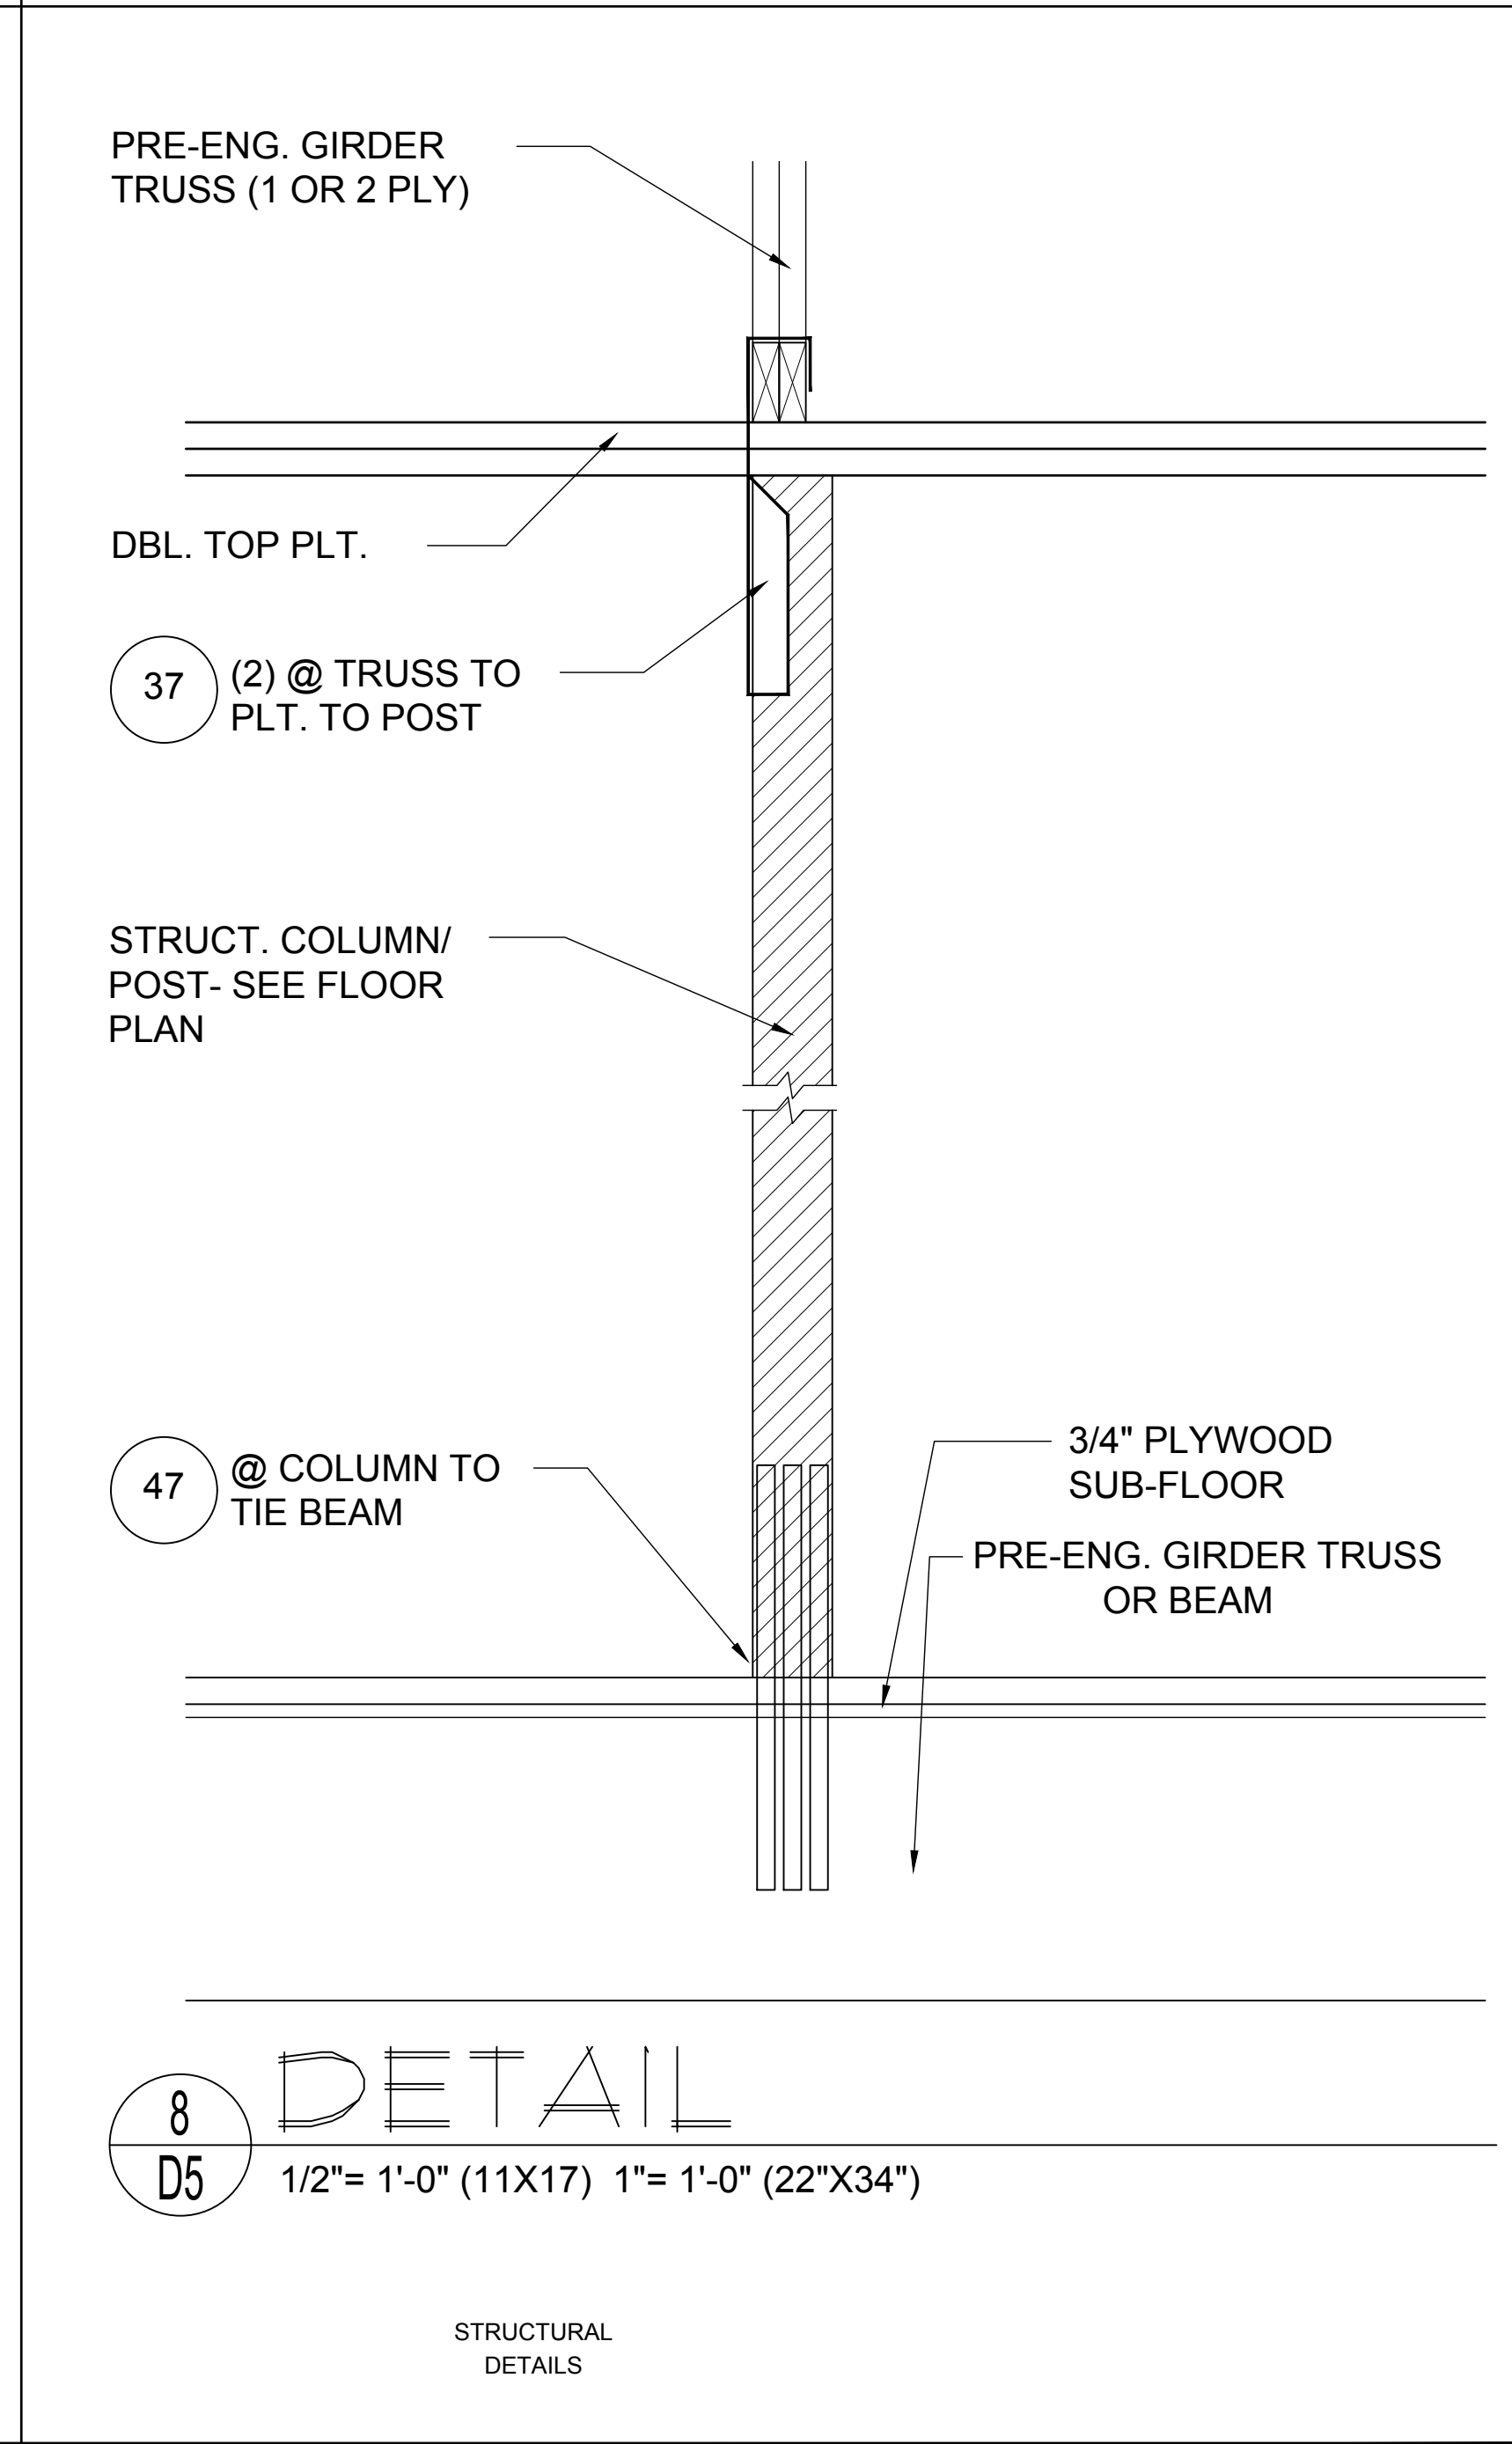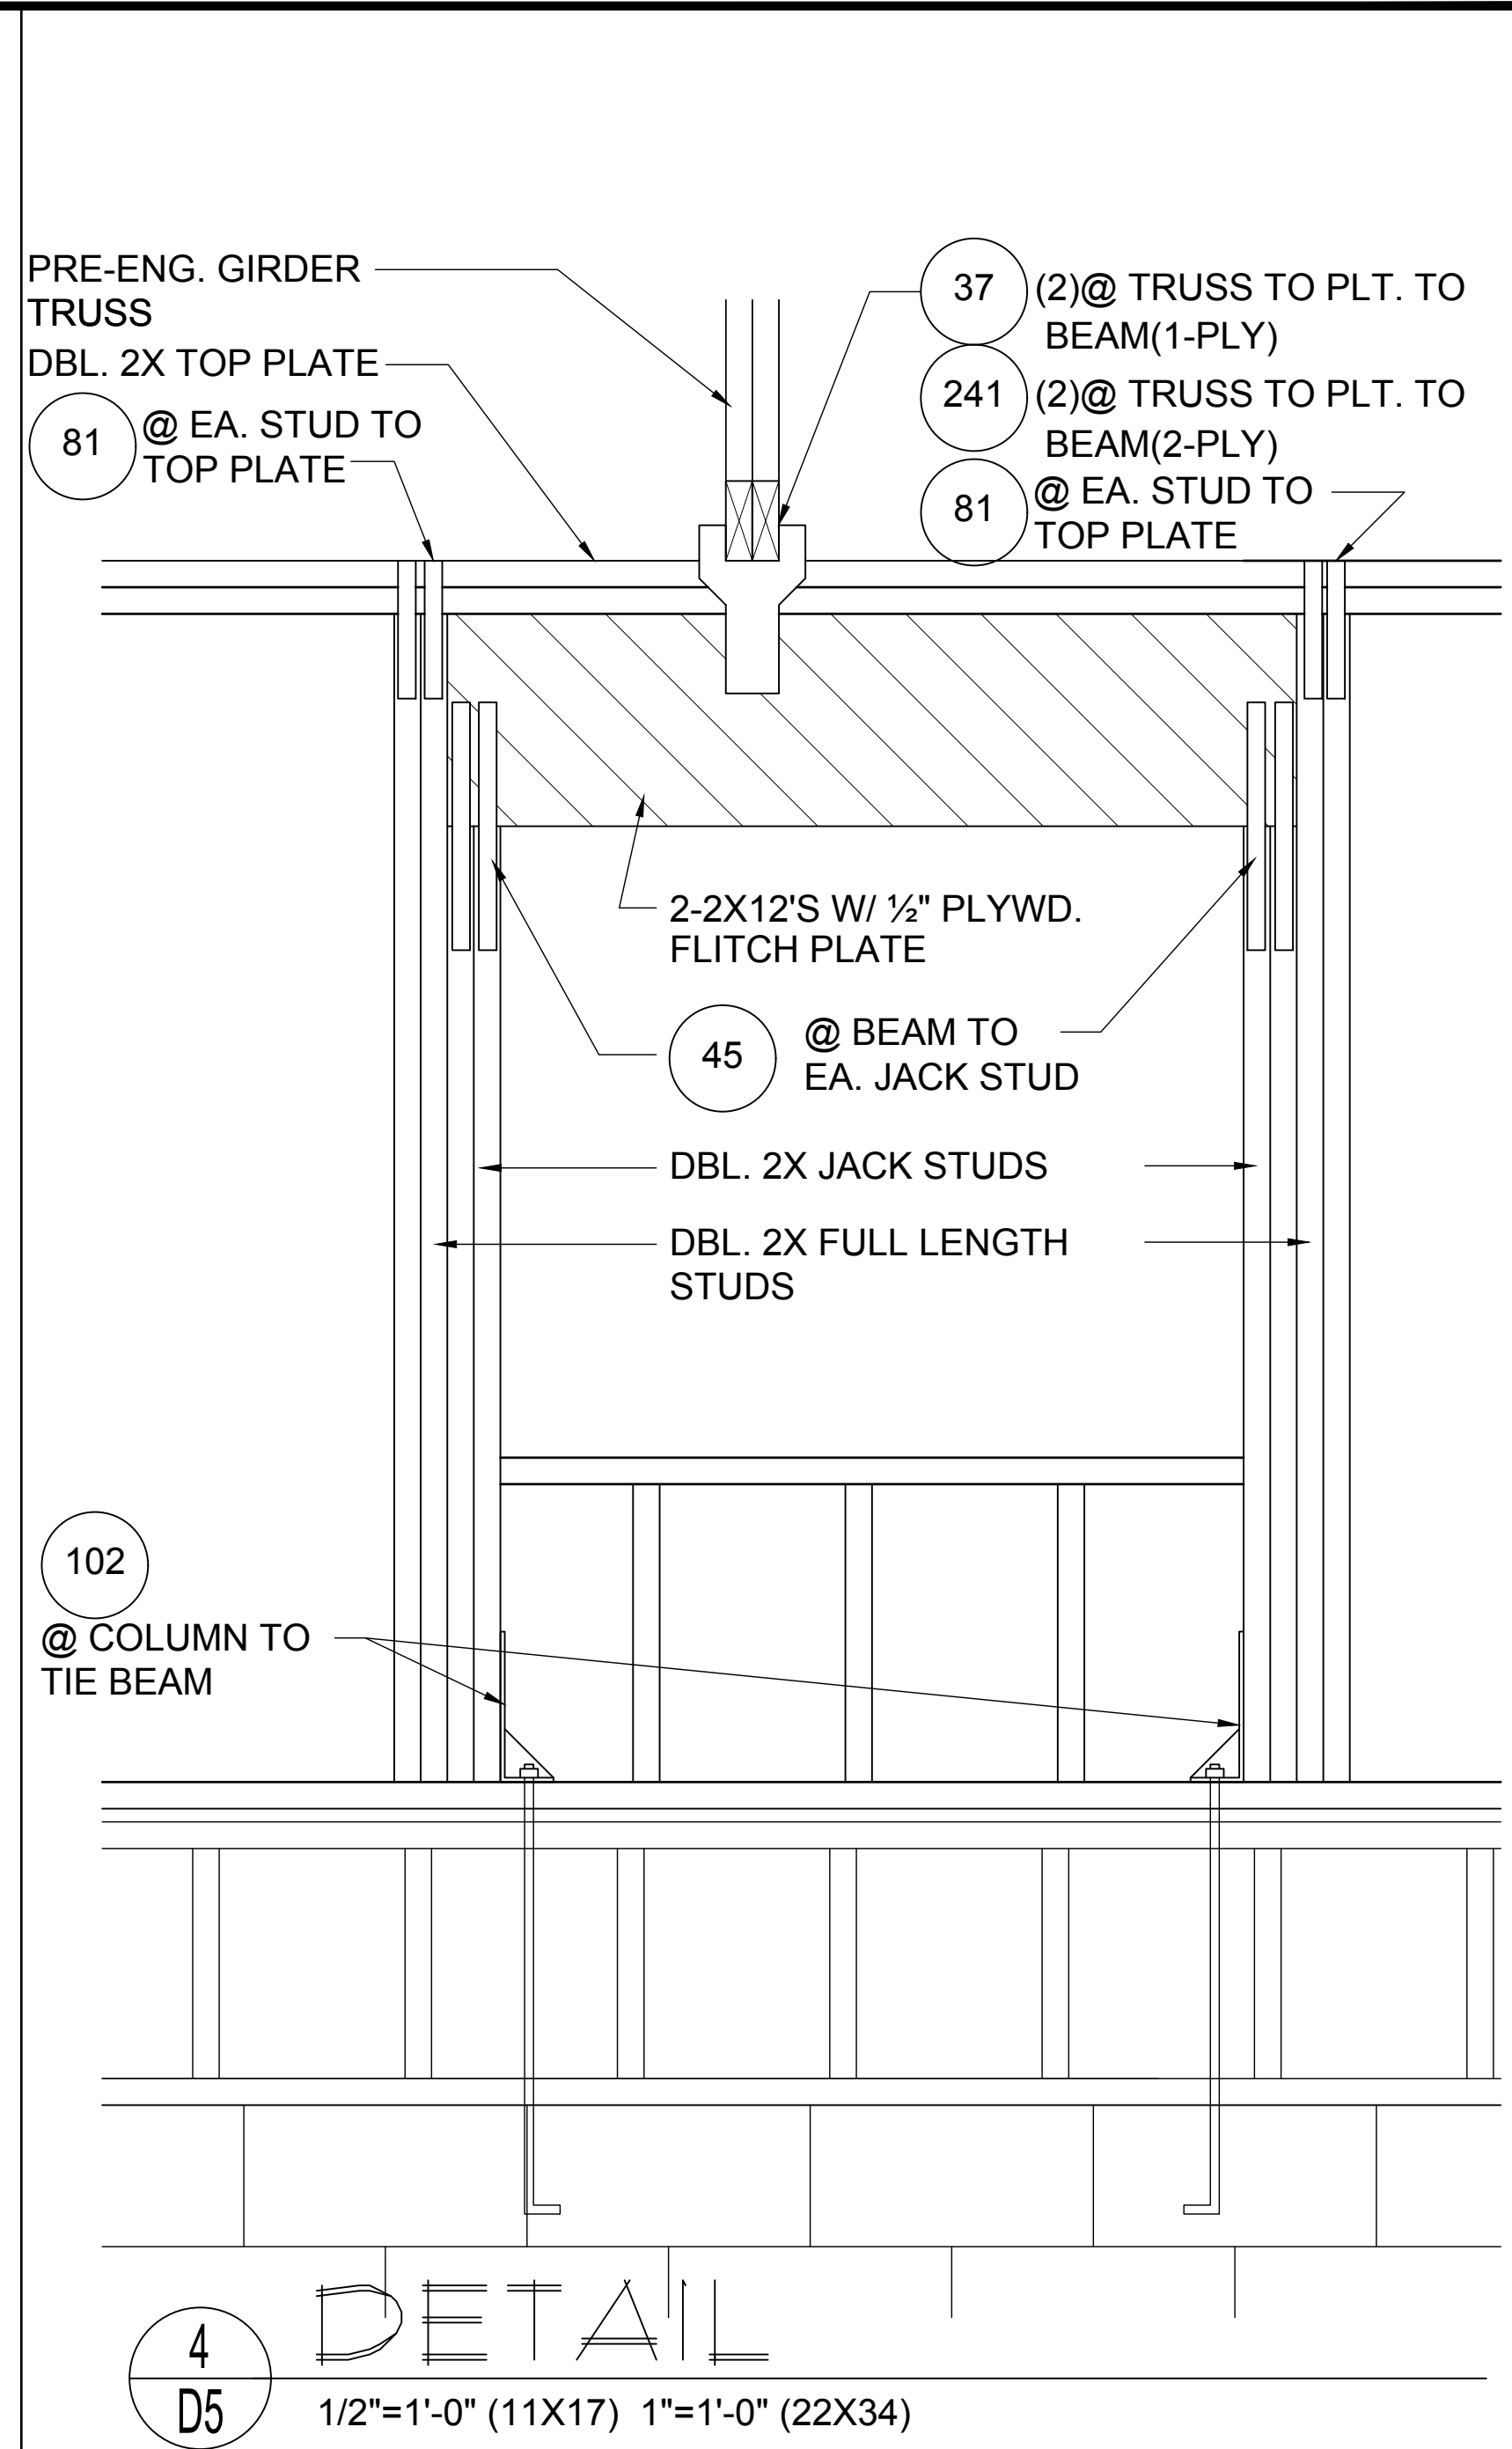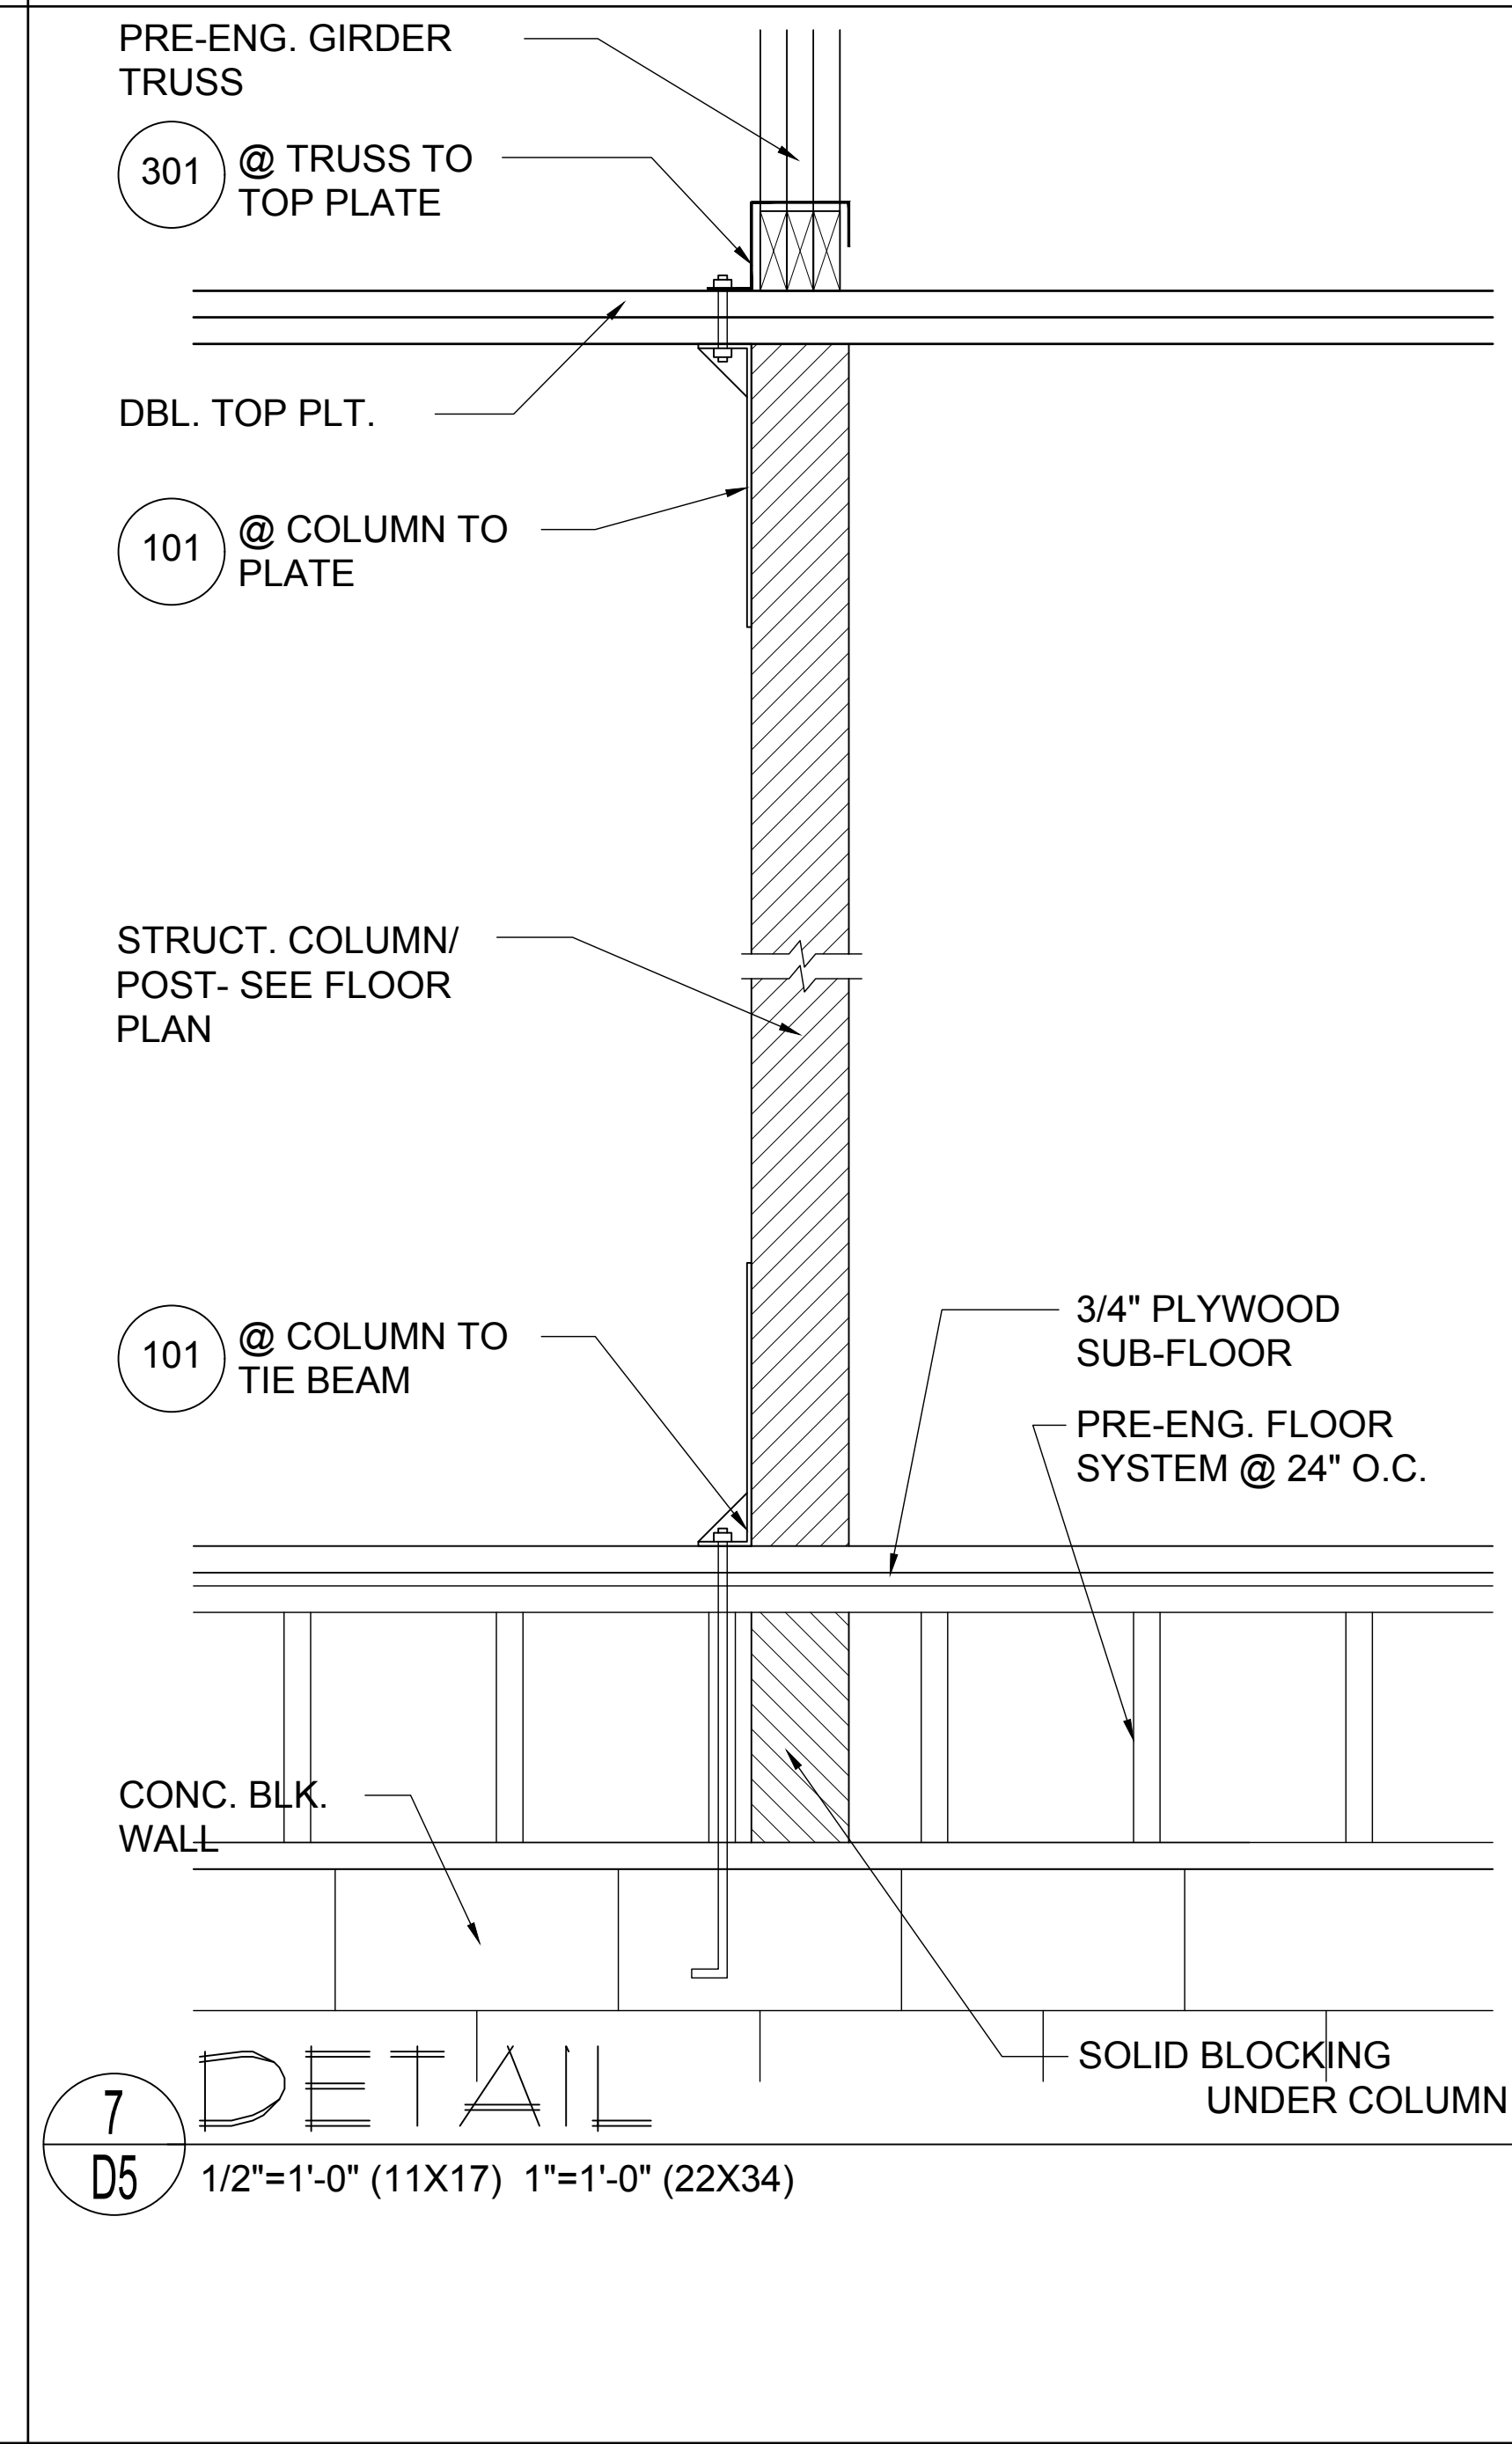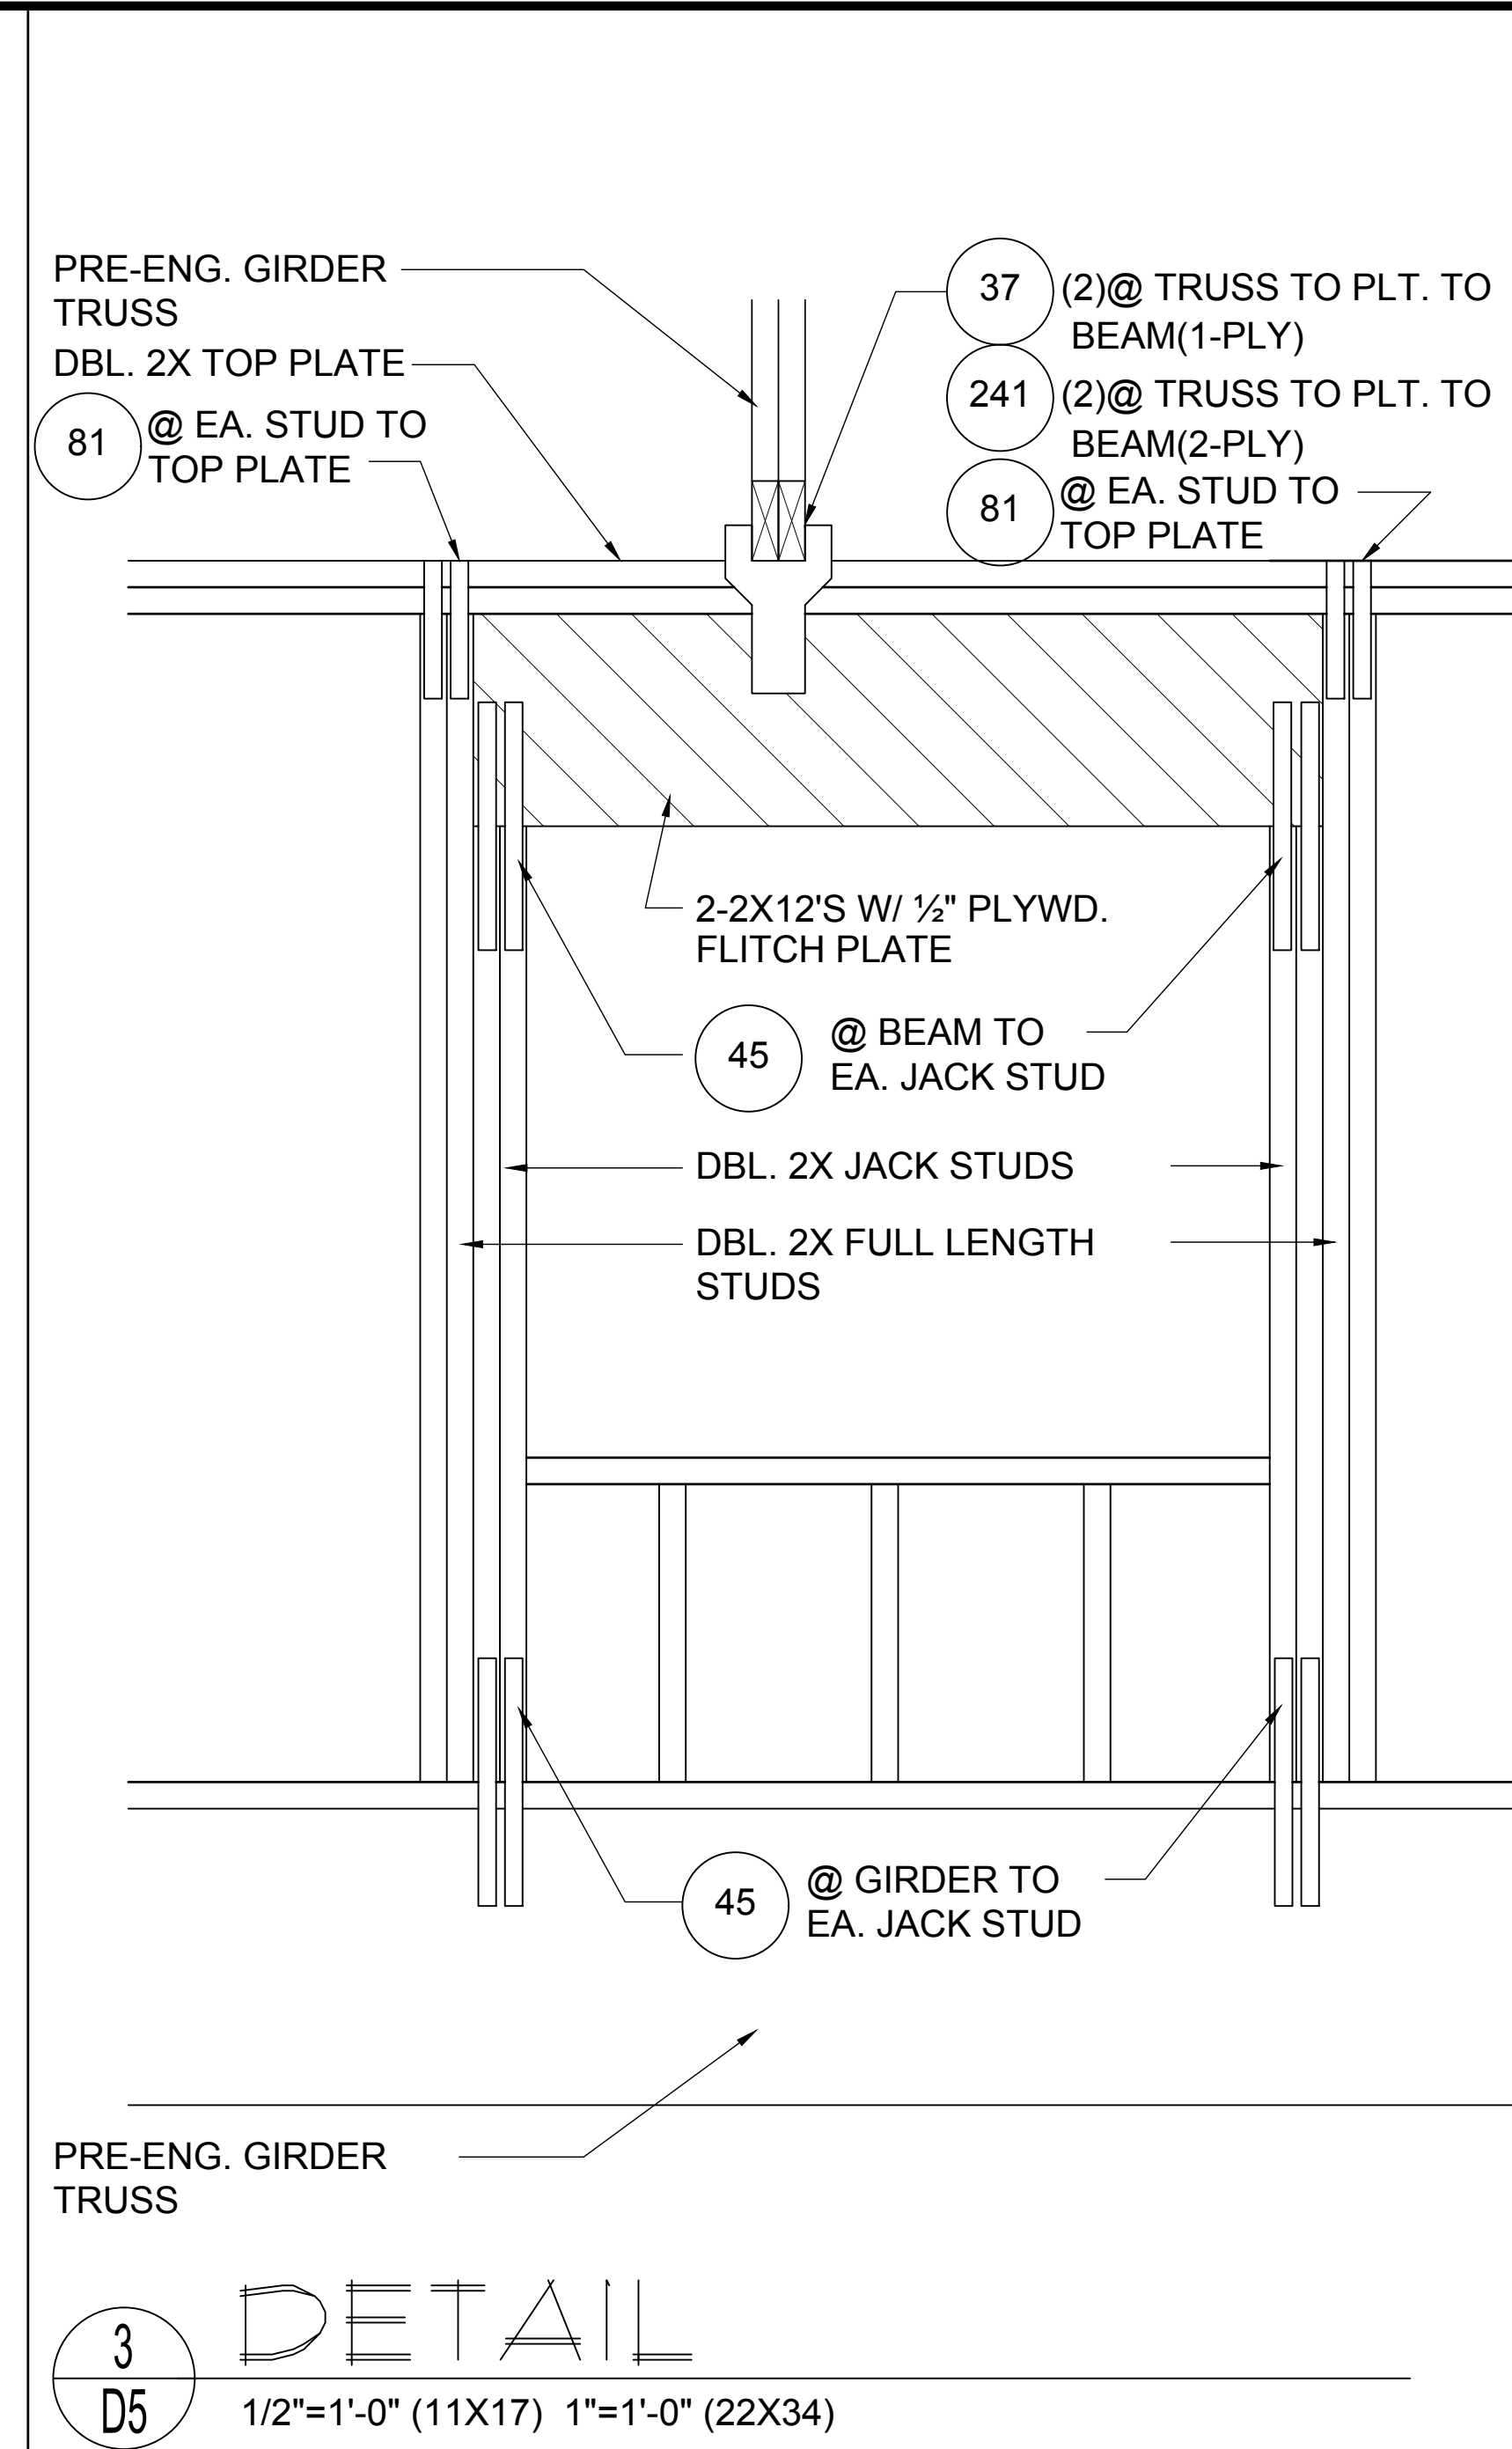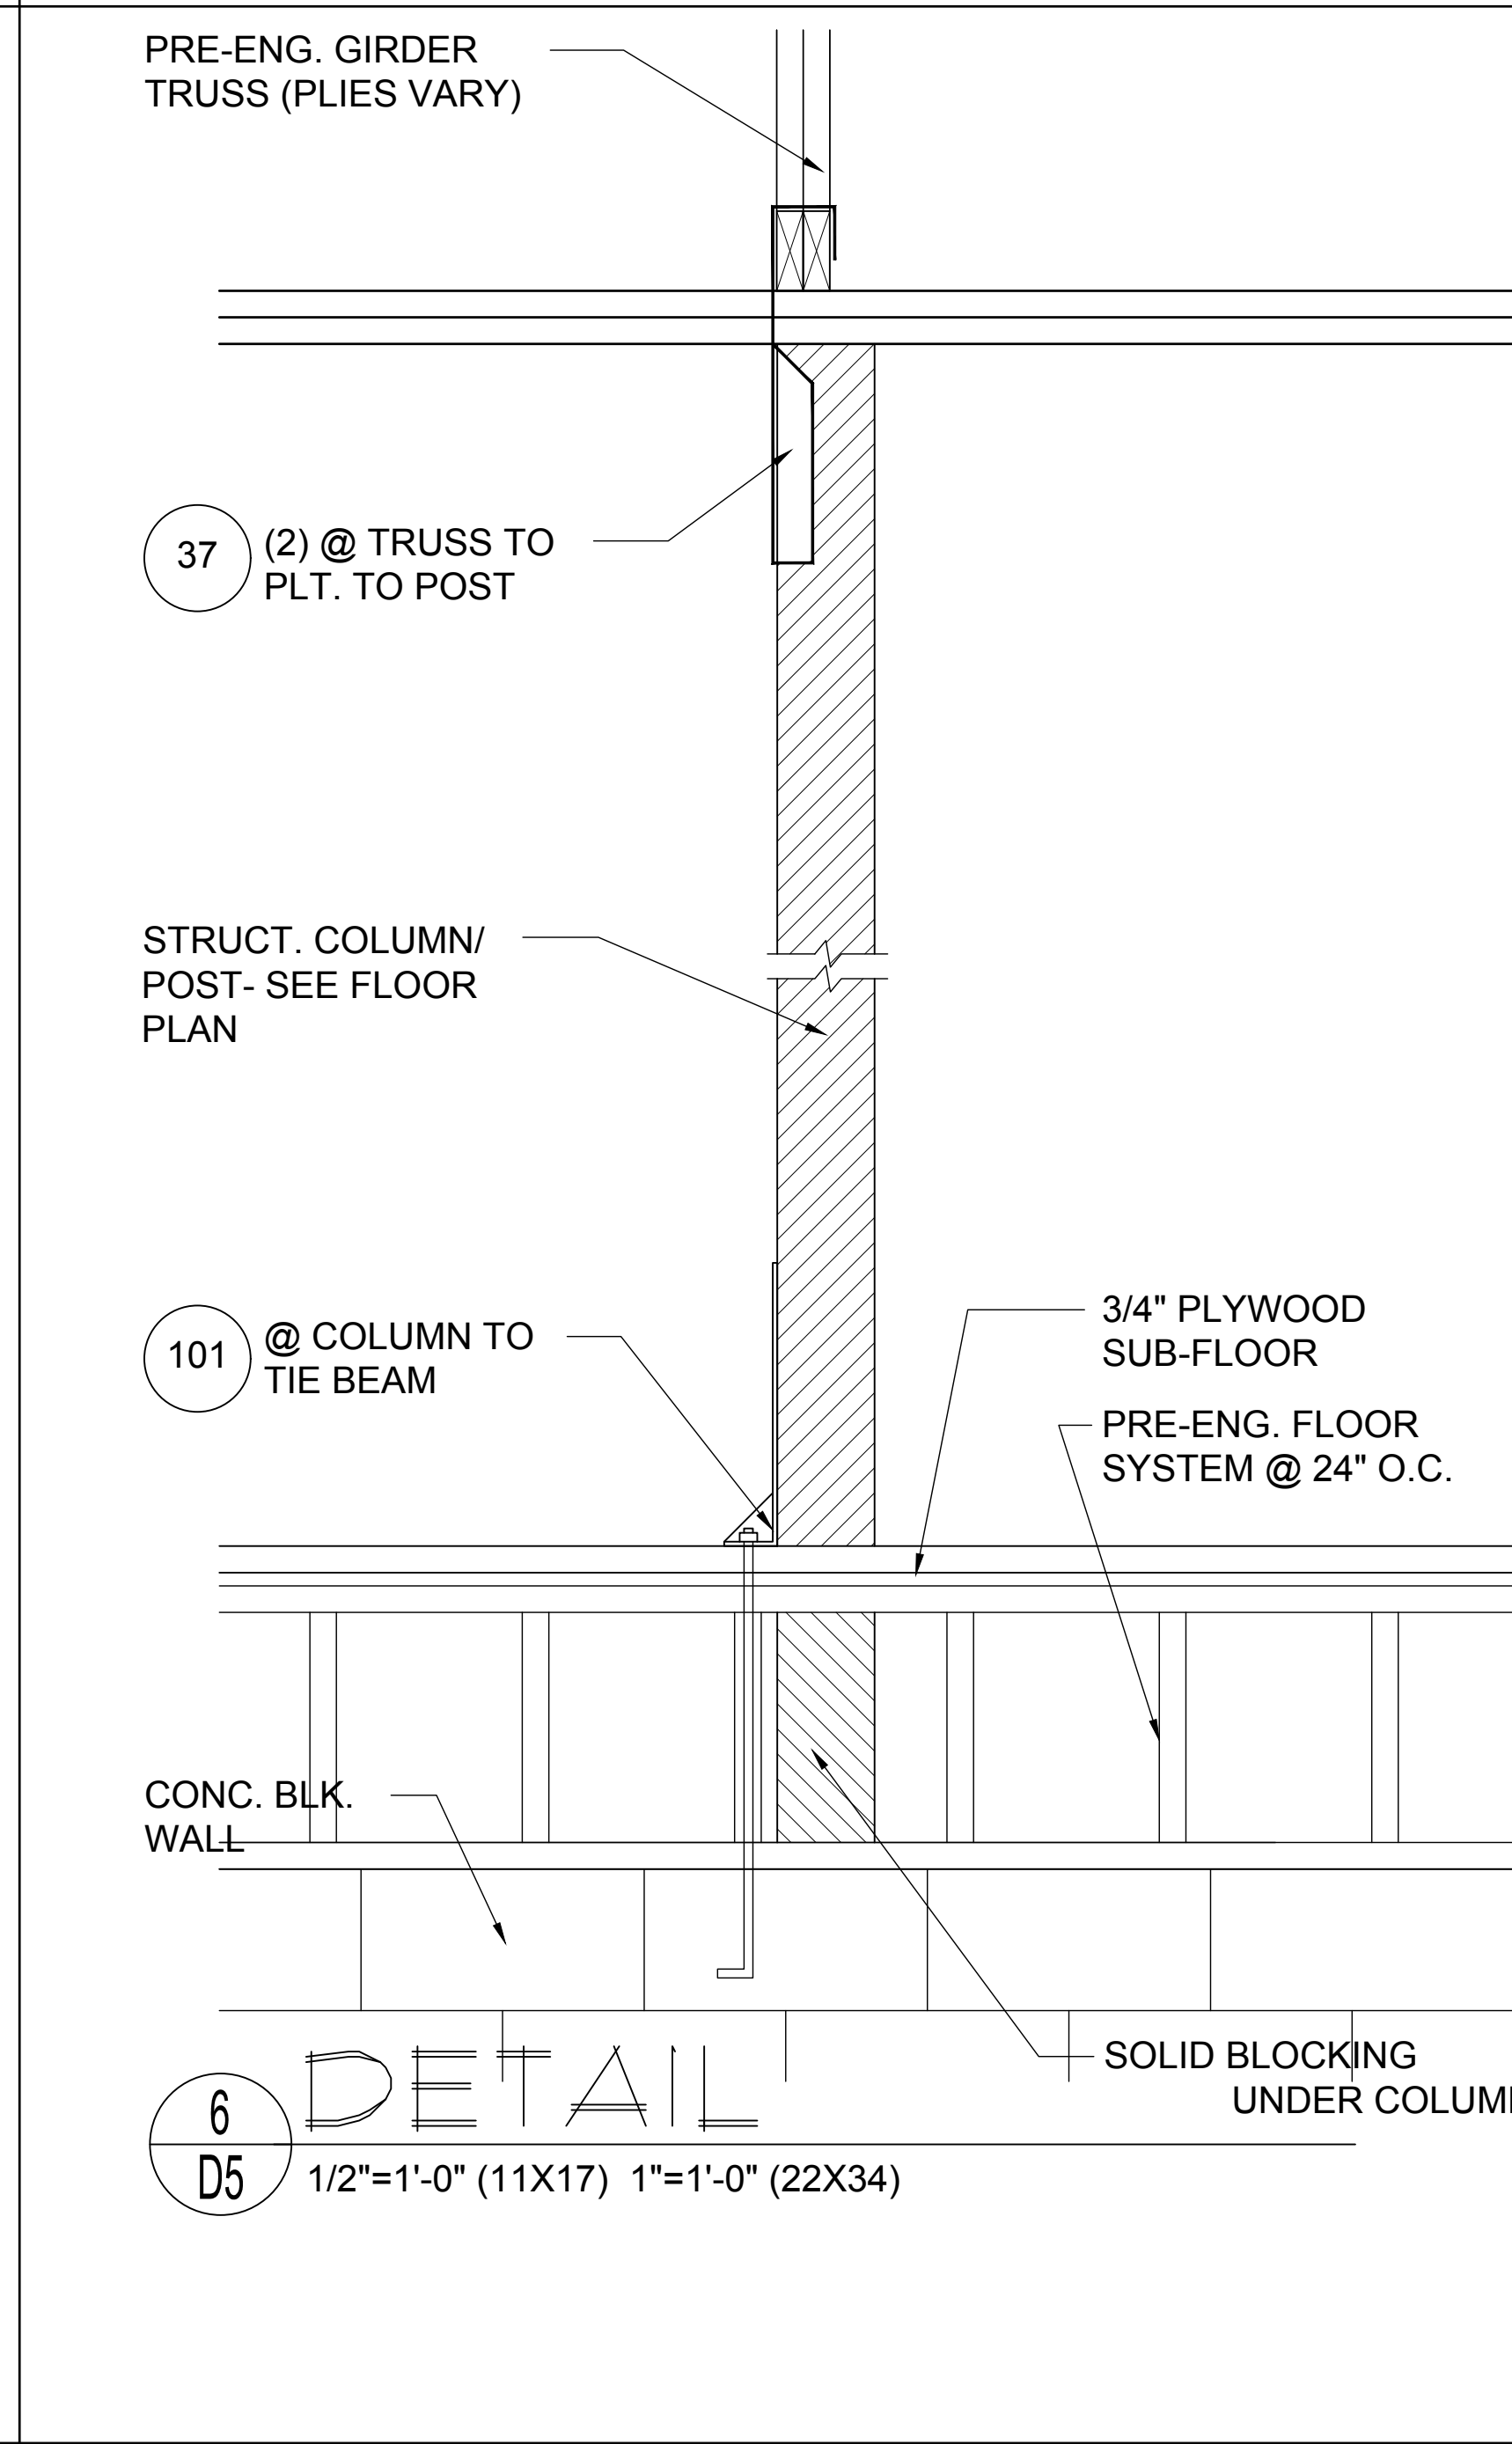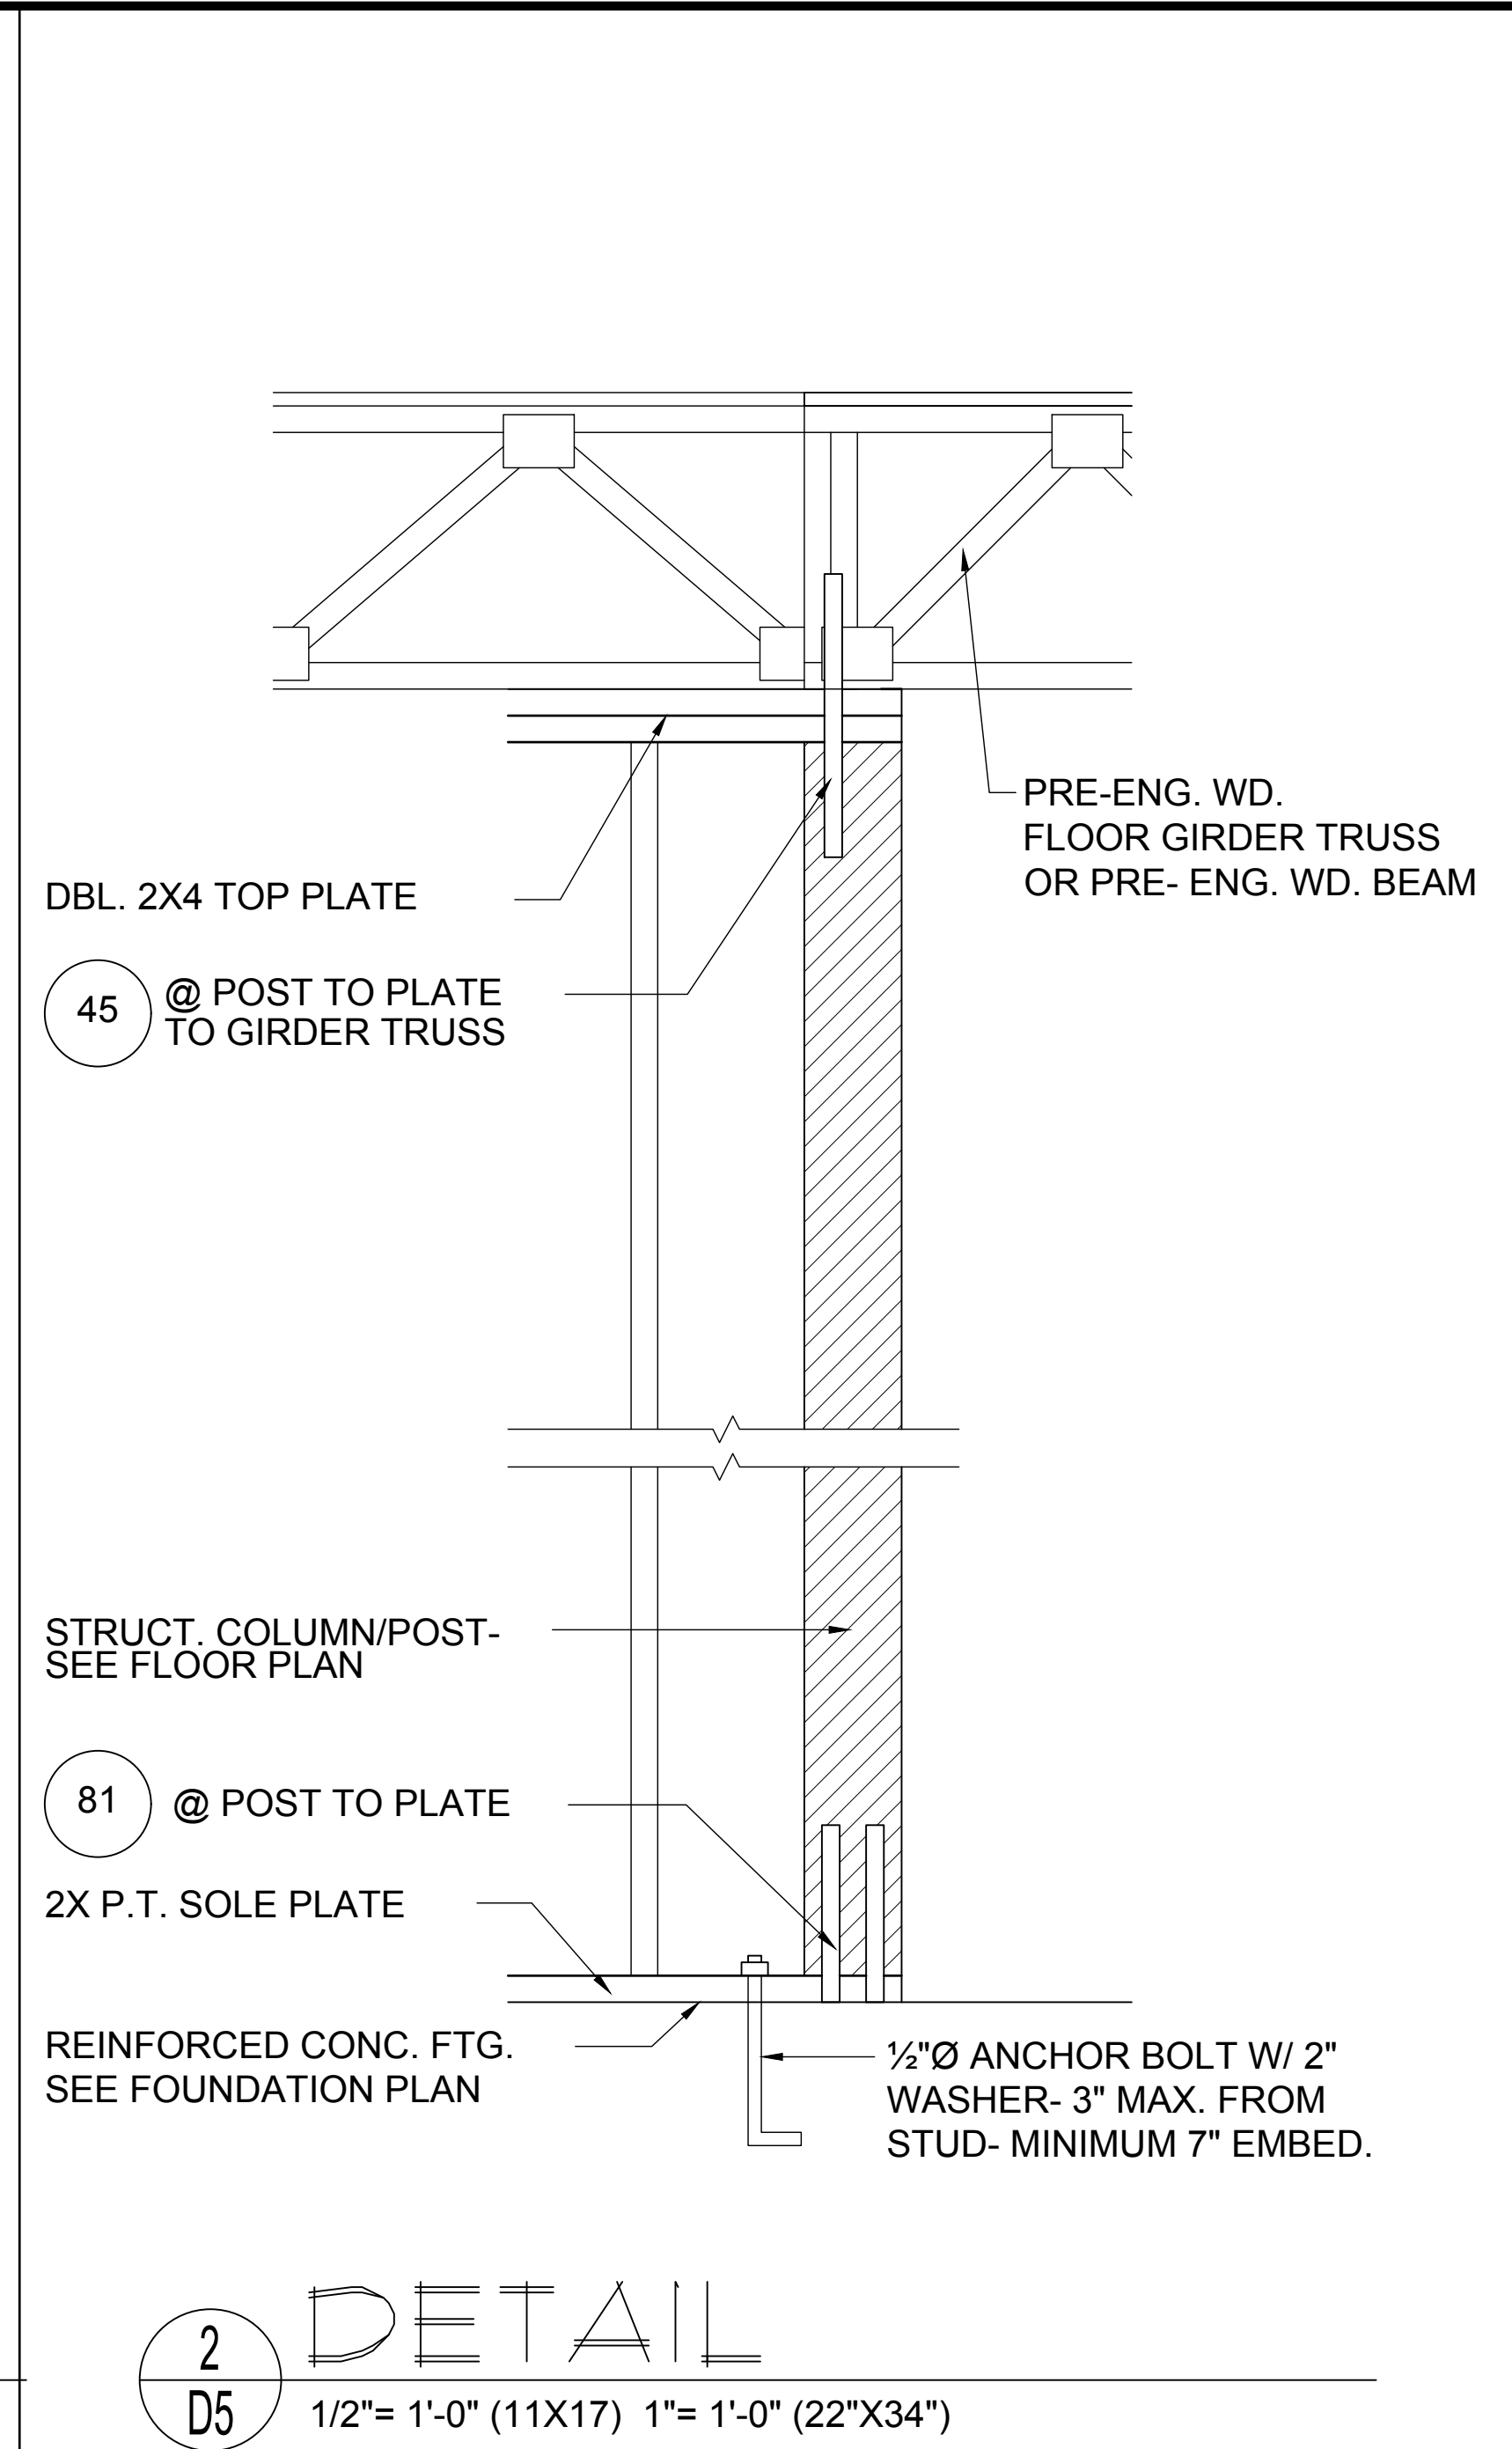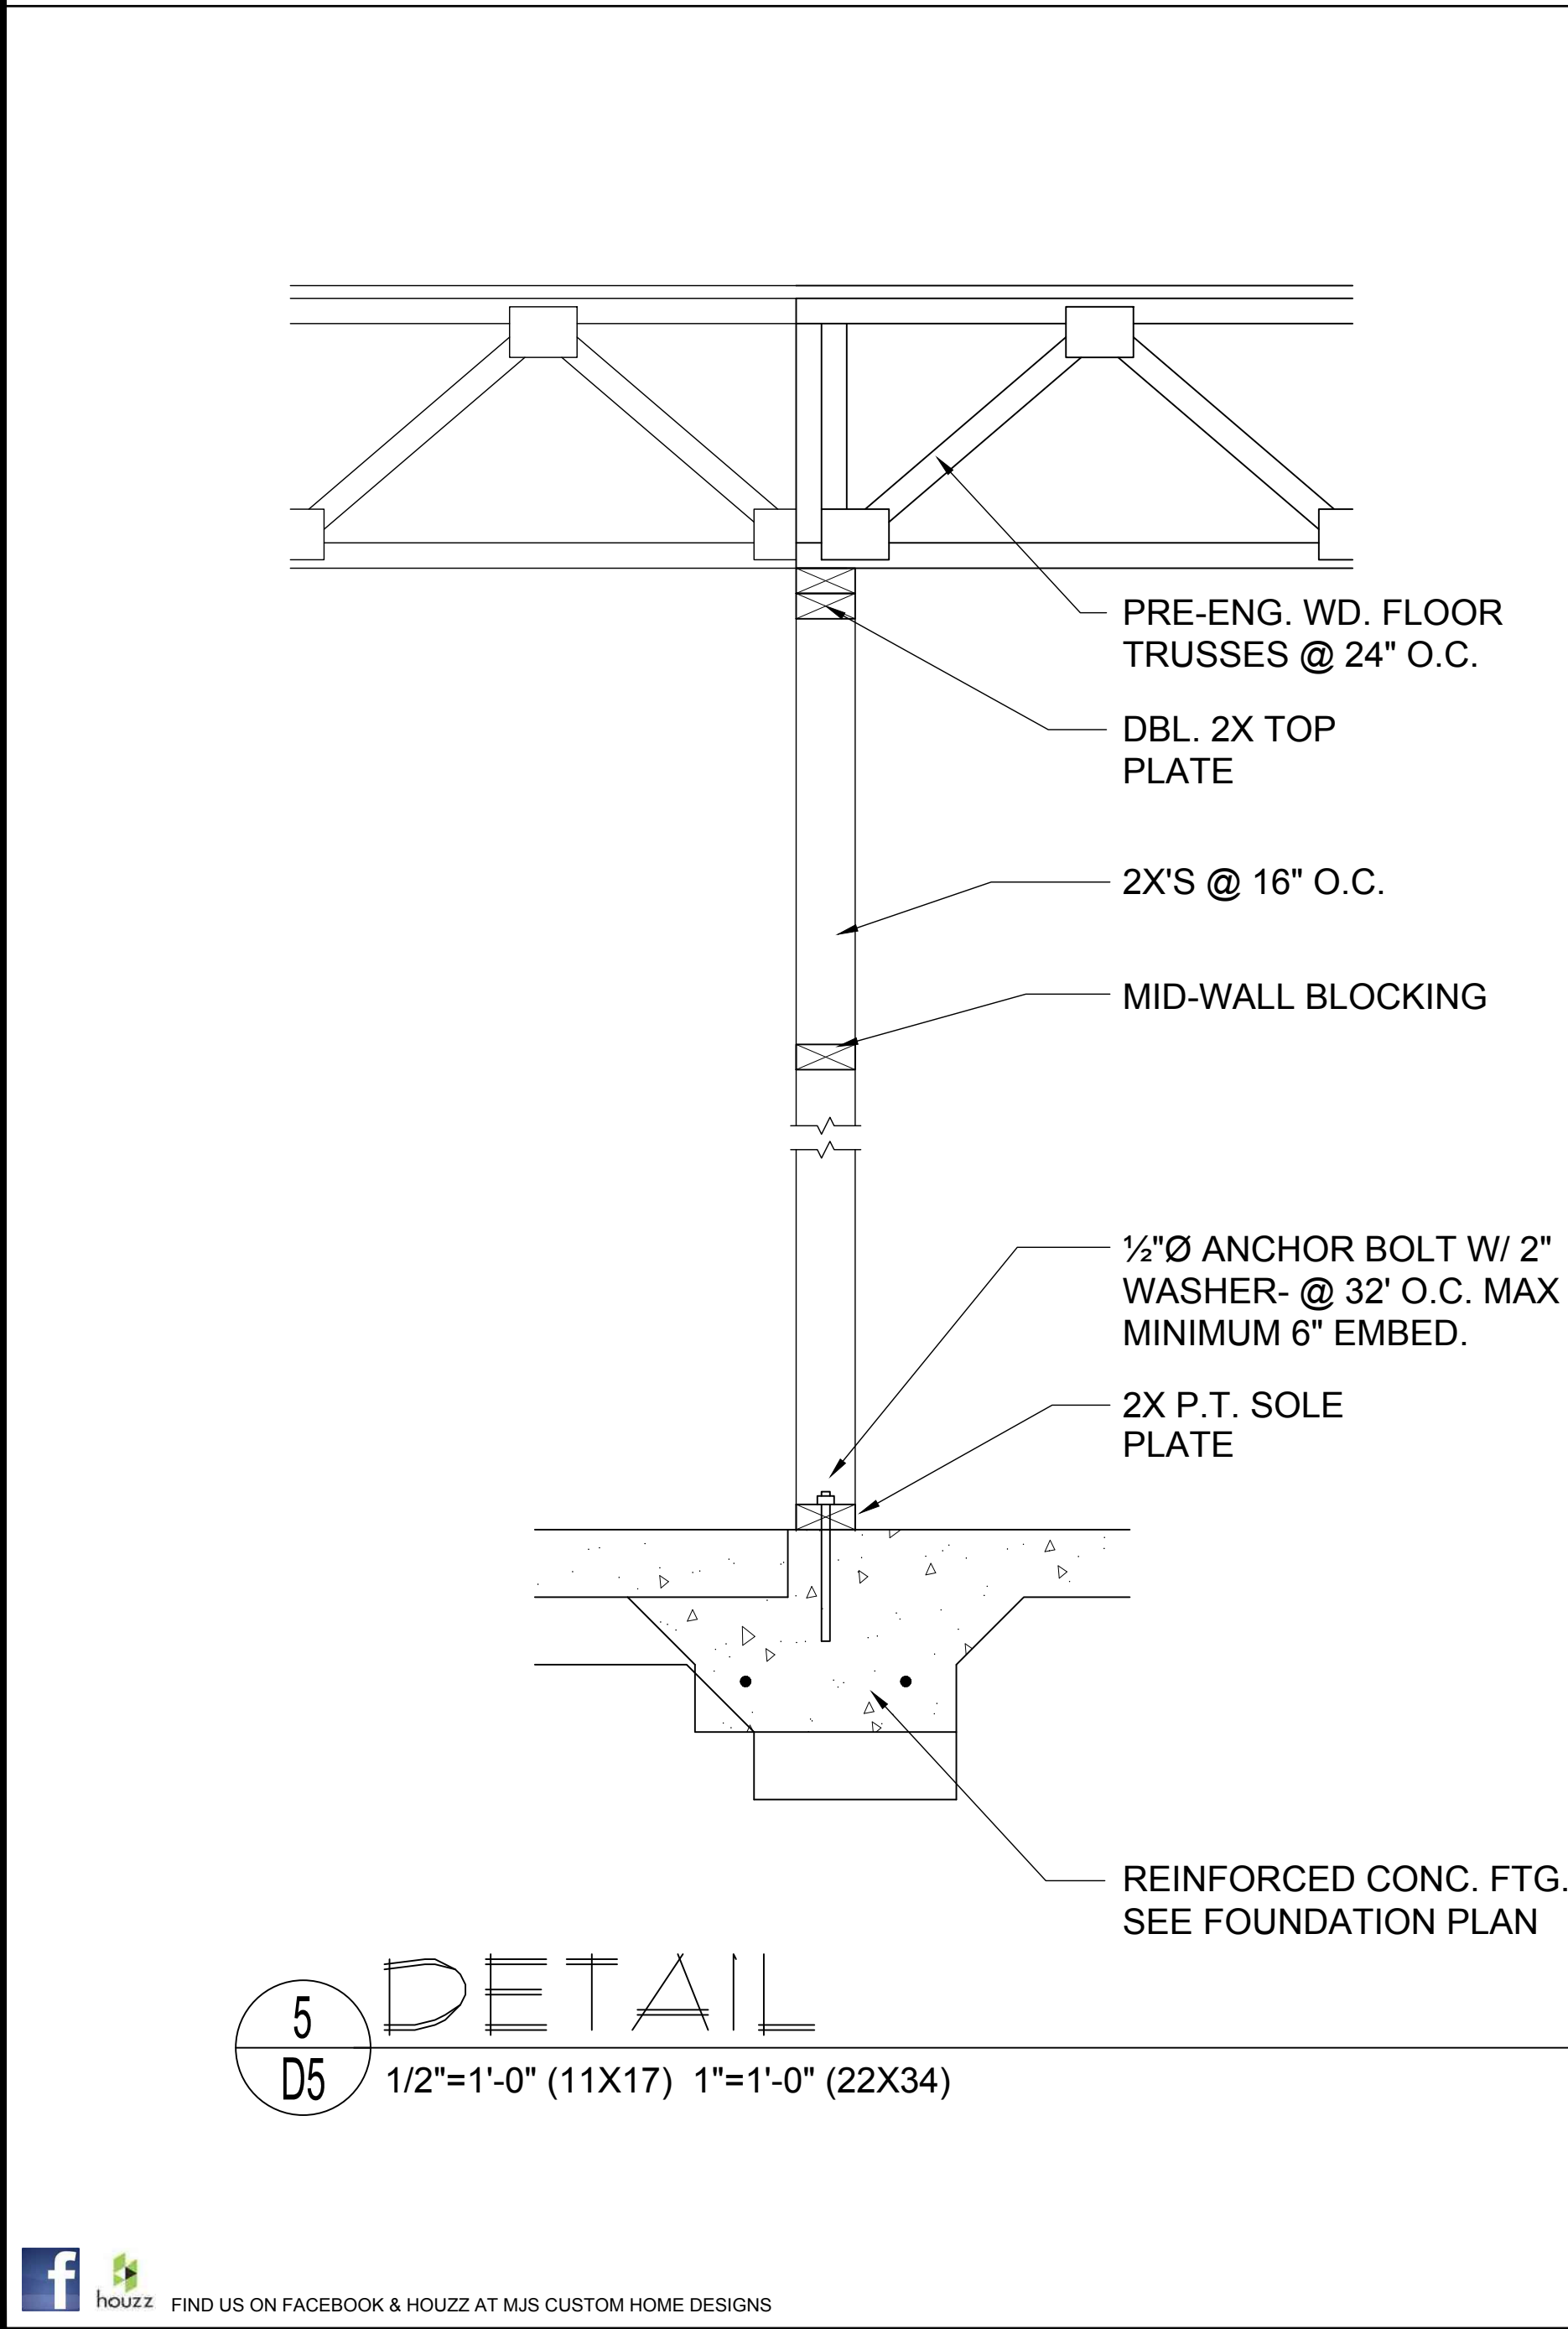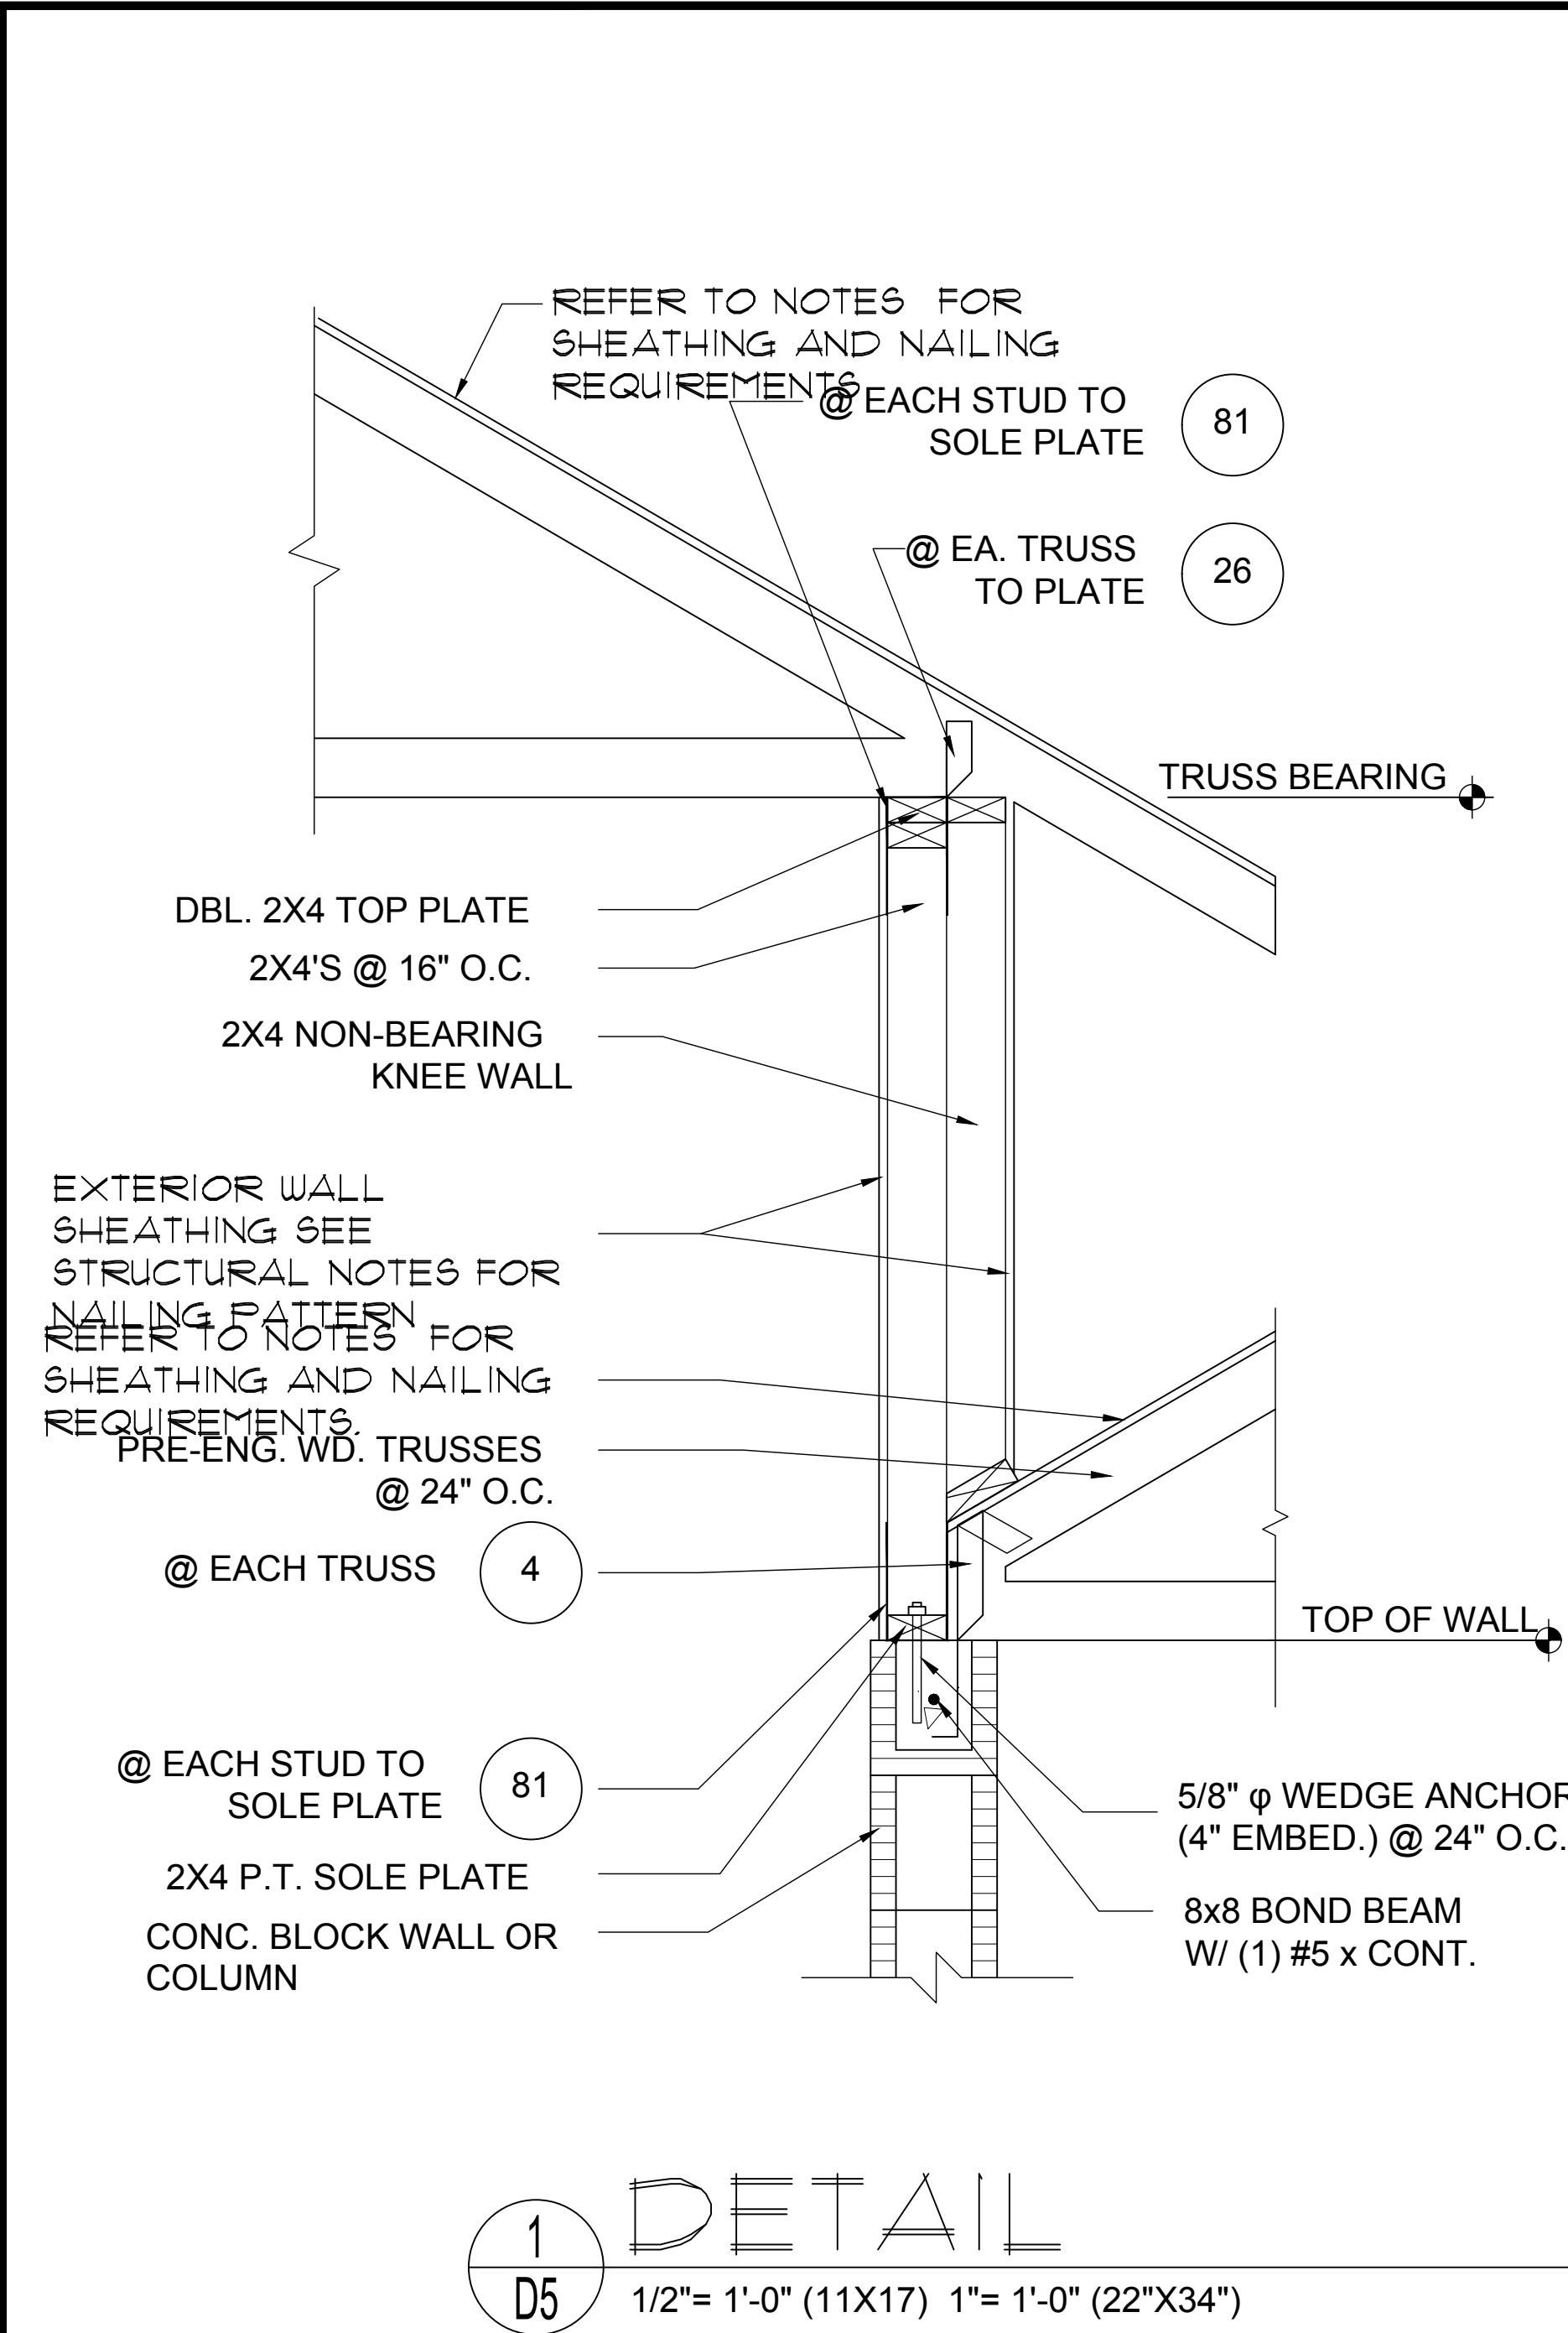

ITEG
THOMPSON ENGINEERING GROUP, INC.
14000 W. US Highway 90 Suite 400 Orlando, FL 32811
Ph: (407) 724-1499
Fax: (407) 724-1790
www.iteg.com

MJS
designers group
residential-commercial architecture
815 Orienta Ave., Suite #1040
Altamonte Springs, FL 32701
Ph: (407) 629-6711
Fax: (407) 629-6776
www.mjsdesignersgroup.com
COPYRIGHT NOTICE: THESE PLANS, DESIGNS, AND IDEAS ARE THE EXCLUSIVE INTELLECTUAL PROPERTY OF MJS, INC. ALL RIGHTS RESERVED.

A I B D

GOBA
GRANITE BLOCKING ASSOCIATION

4-Unit: Rear Load Detached

Model: Tyler, Jackson, Grant & Monroe
Building Pad #XX
Lot# XX-XX, Subdivision
Street Address
City, State, Zip Code


A division of Park Square Enterprises Inc.
5200 Vineland Rd., Suite #200
Orlando, FL 32811
Phone: (407) 529-3000

ISSUE DATE: 02/15/2023
REVISIONS:
PROJECT: 22-1148
SCALE: AS NOTED
DRAWN BY: M.C.
DESIGNED BY: MJS


Park Square HOMES

D5



© COPYRIGHT 2016 PARK SQUARE HOMES. HEREBY RESERVES ITS COMMON LAW COPYRIGHTS IN THESE PLANS, IDEAS AND DESIGN. THESE PLANS, IDEAS AND DESIGN ARE NOT TO BE COPIED OR ADAPTED IN ANY MANNER OR FOR ANY PURPOSE, NOR ARE THEY TO BE ASSIGNED TO ANY THIRD PARTY WITHOUT FIRST OBTAINING THE EXPRESS WRITTEN PERMISSION FROM PARK SQUARE HOMES.

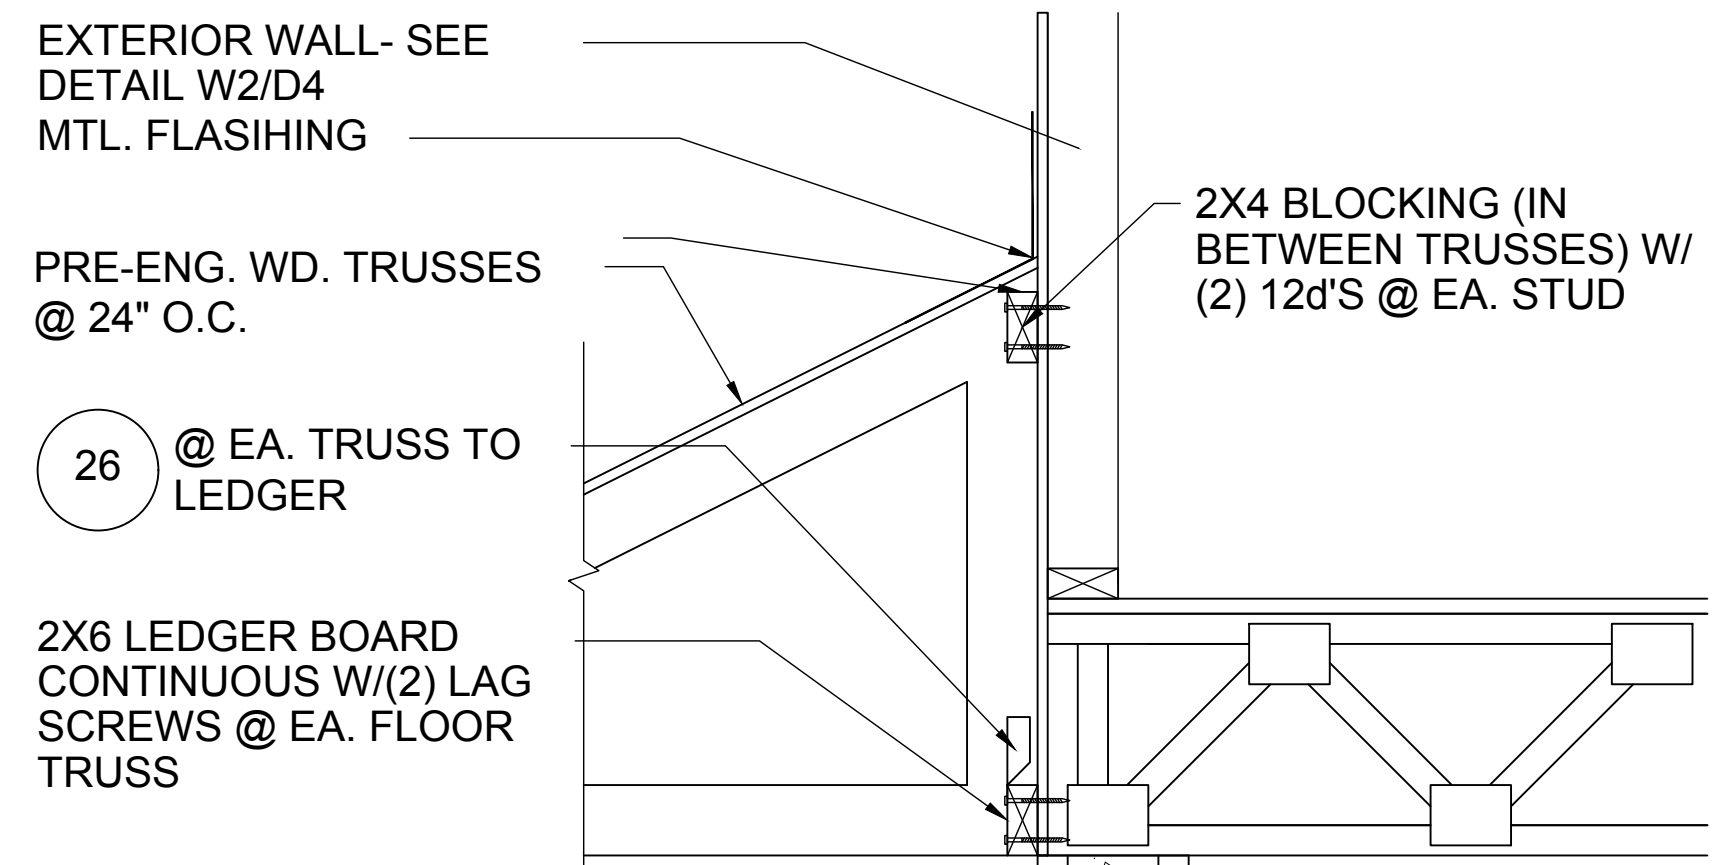


6 D7 1/2"=1'-0" (11X17) 1"=1'-0" (22X34)

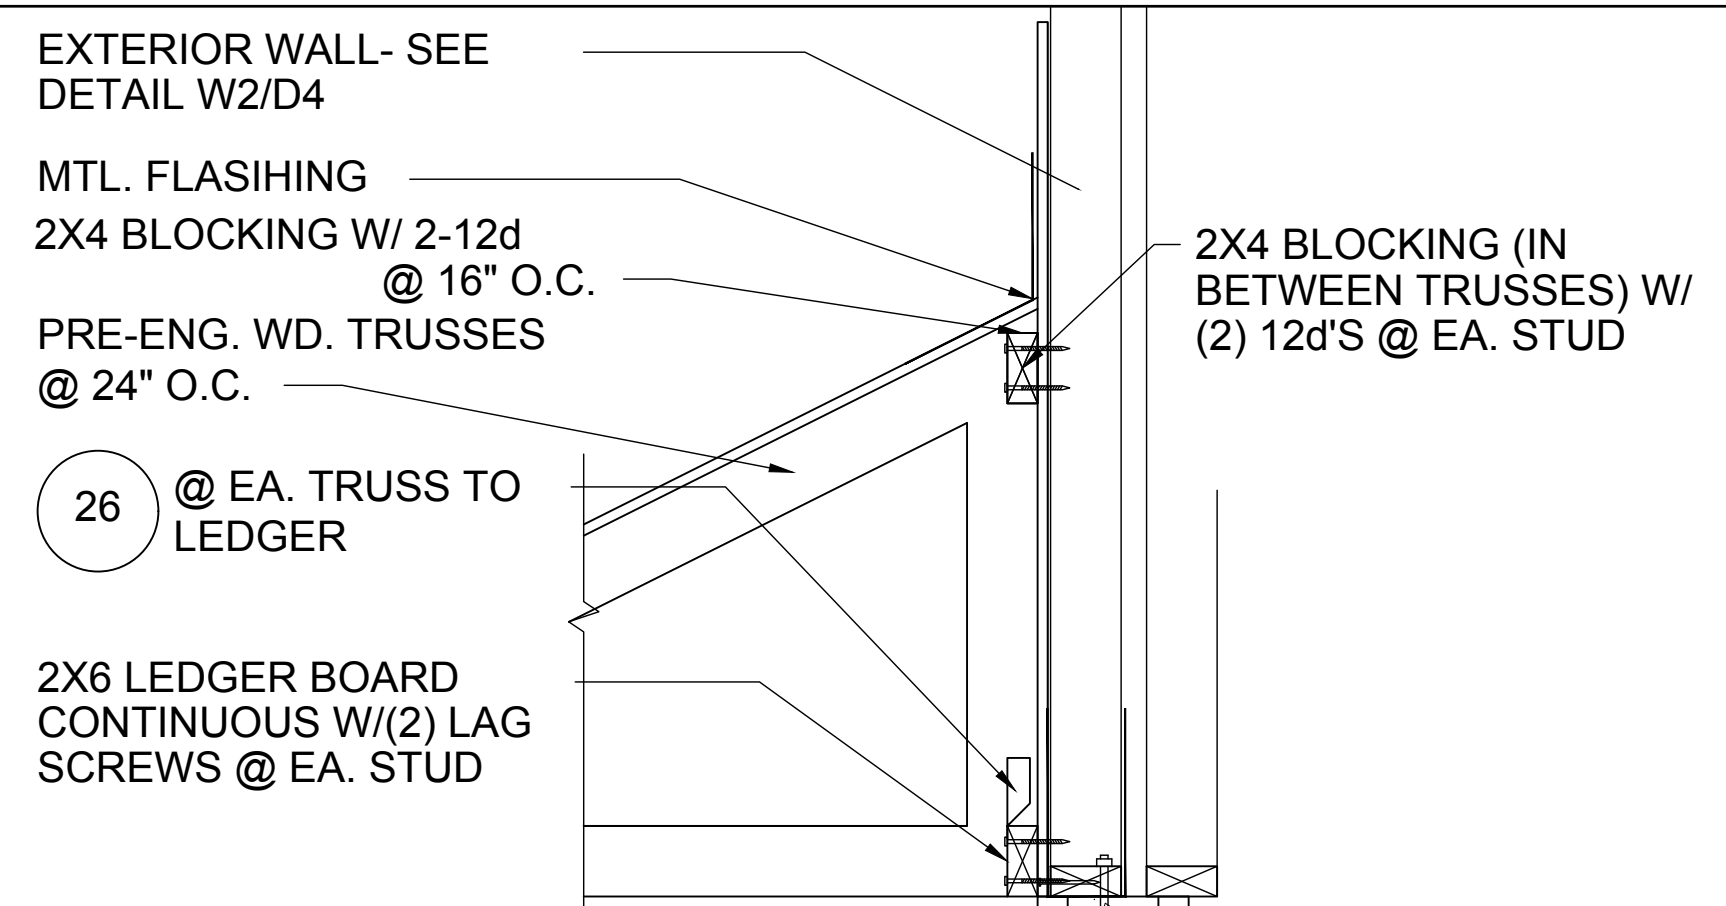


5 D7 1/2"=1'-0" (11X17) 1"=1'-0" (22X34)

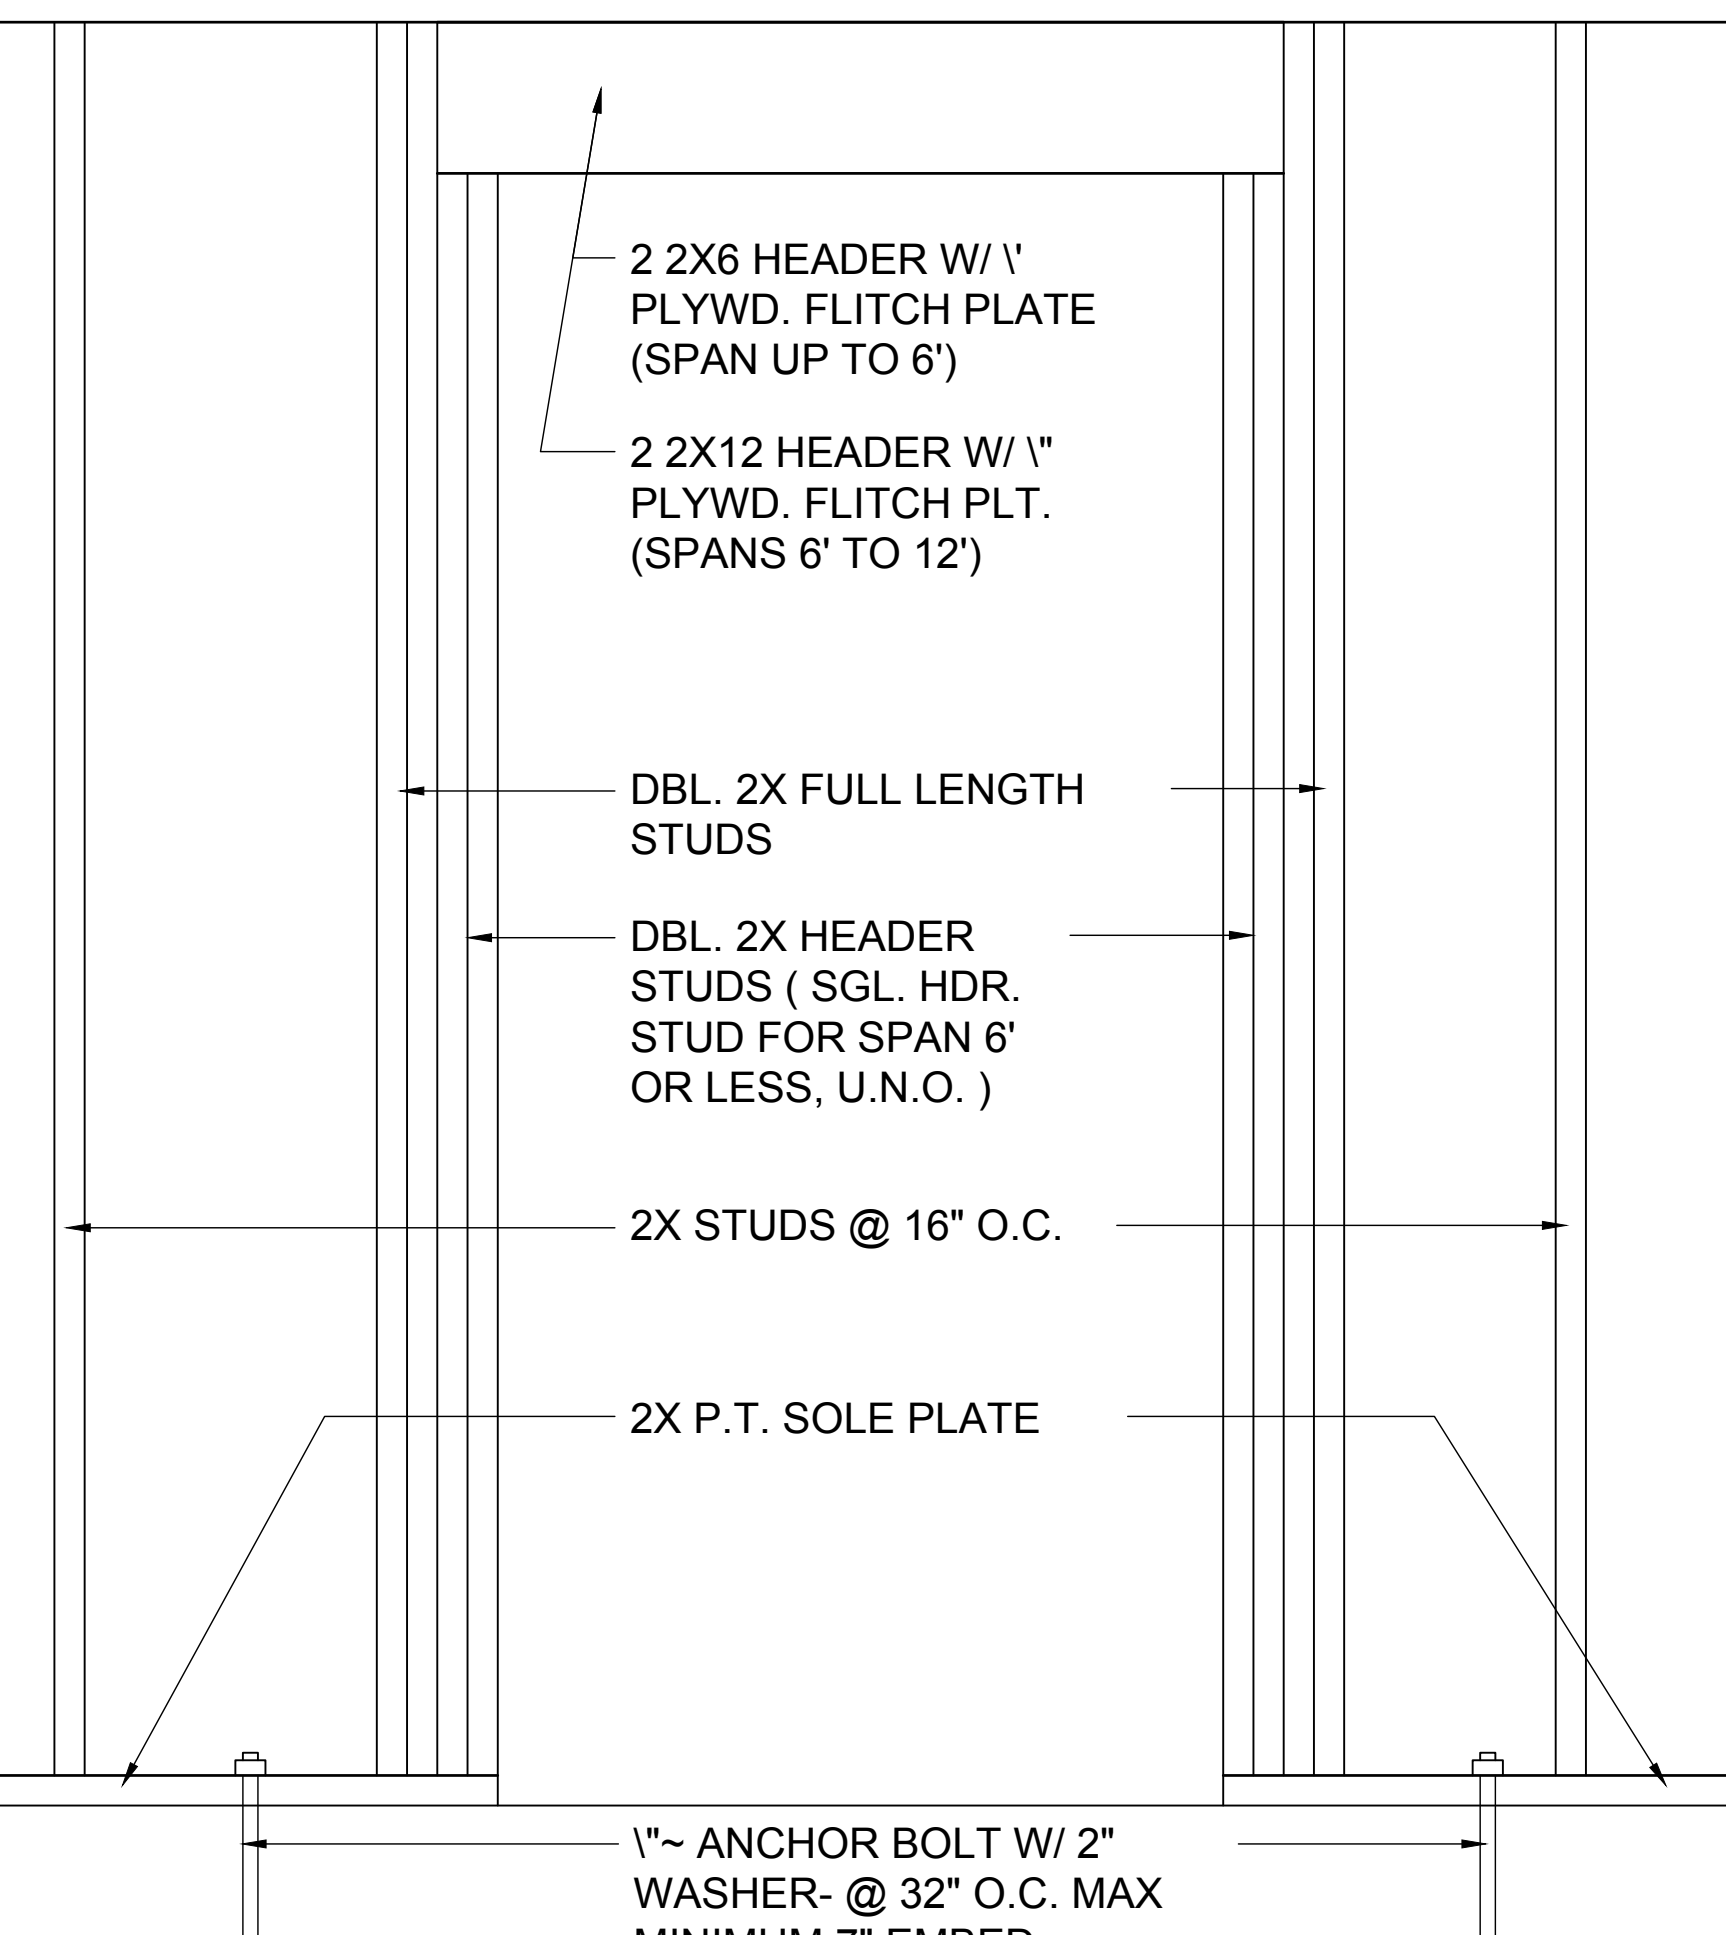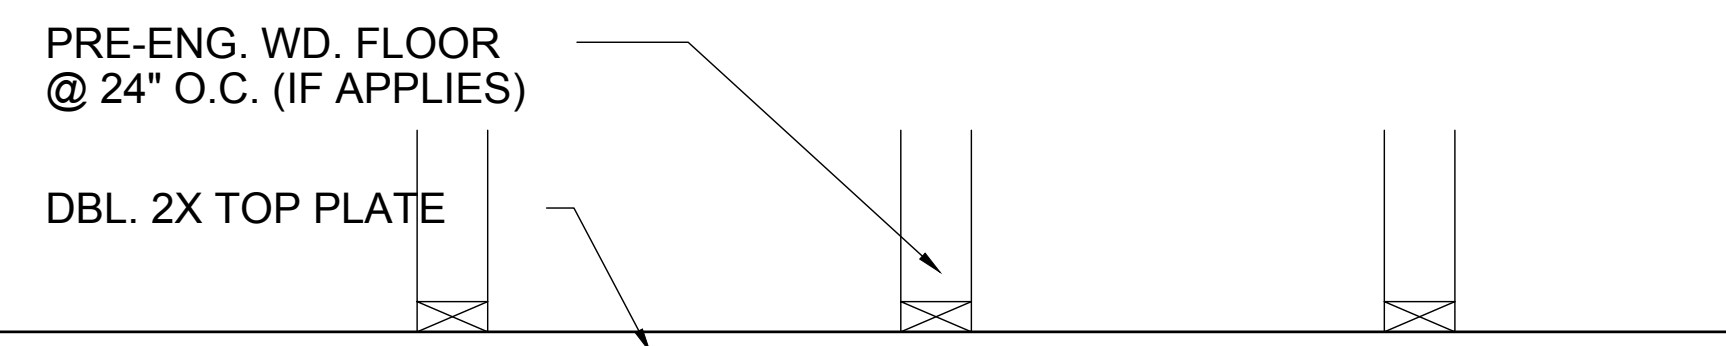


4 D7 1/2"=1'-0" (11X17) 1"=1'-0" (22X34) (BRG. W/O UPLIFT)

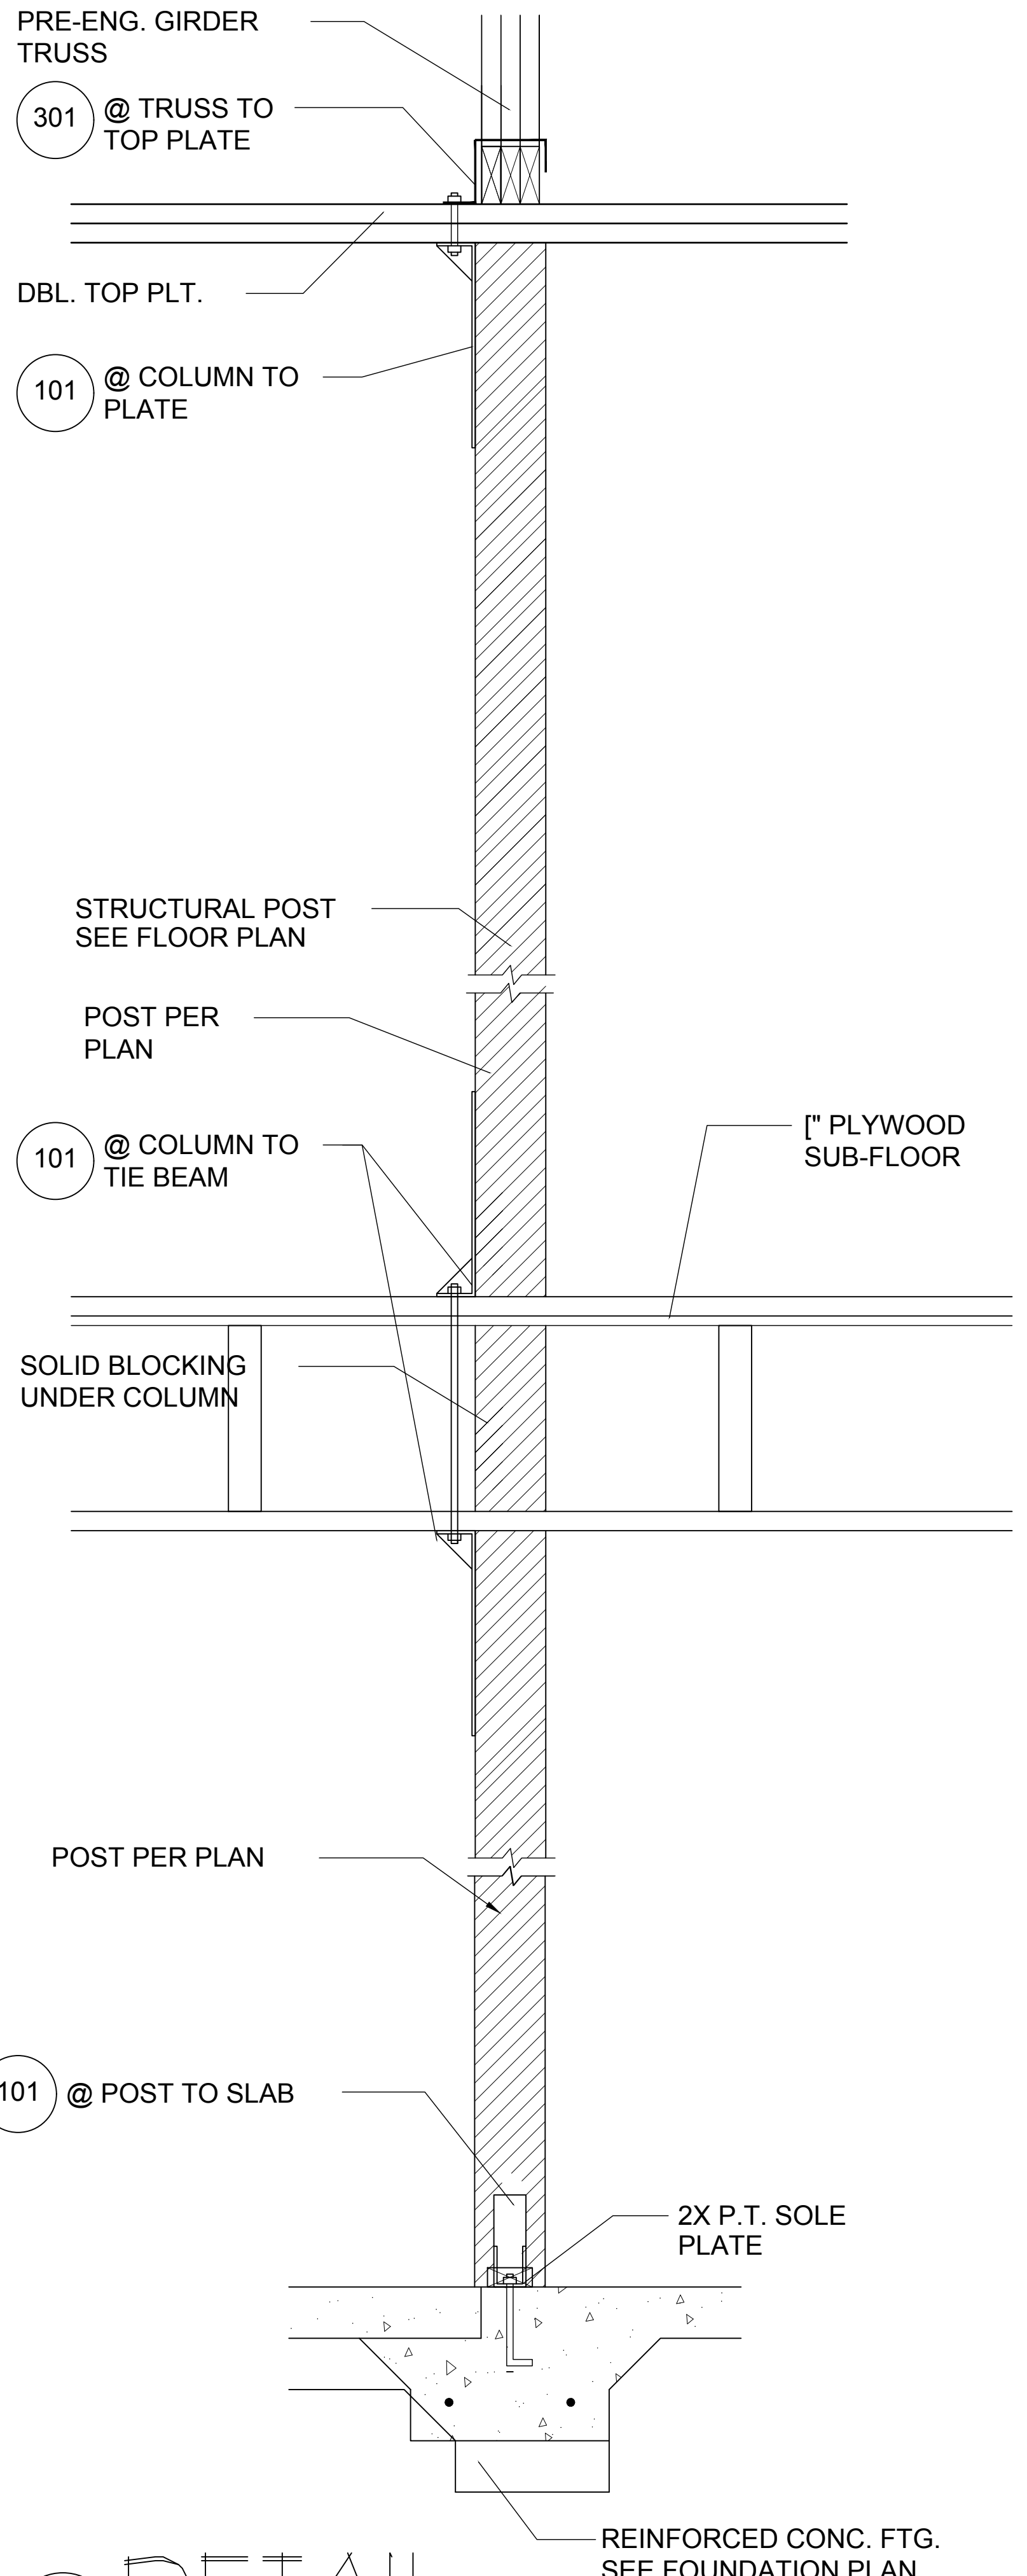

3 D7 1/2"=1'-0" (11X17) 1"=1'-0" (22X34)

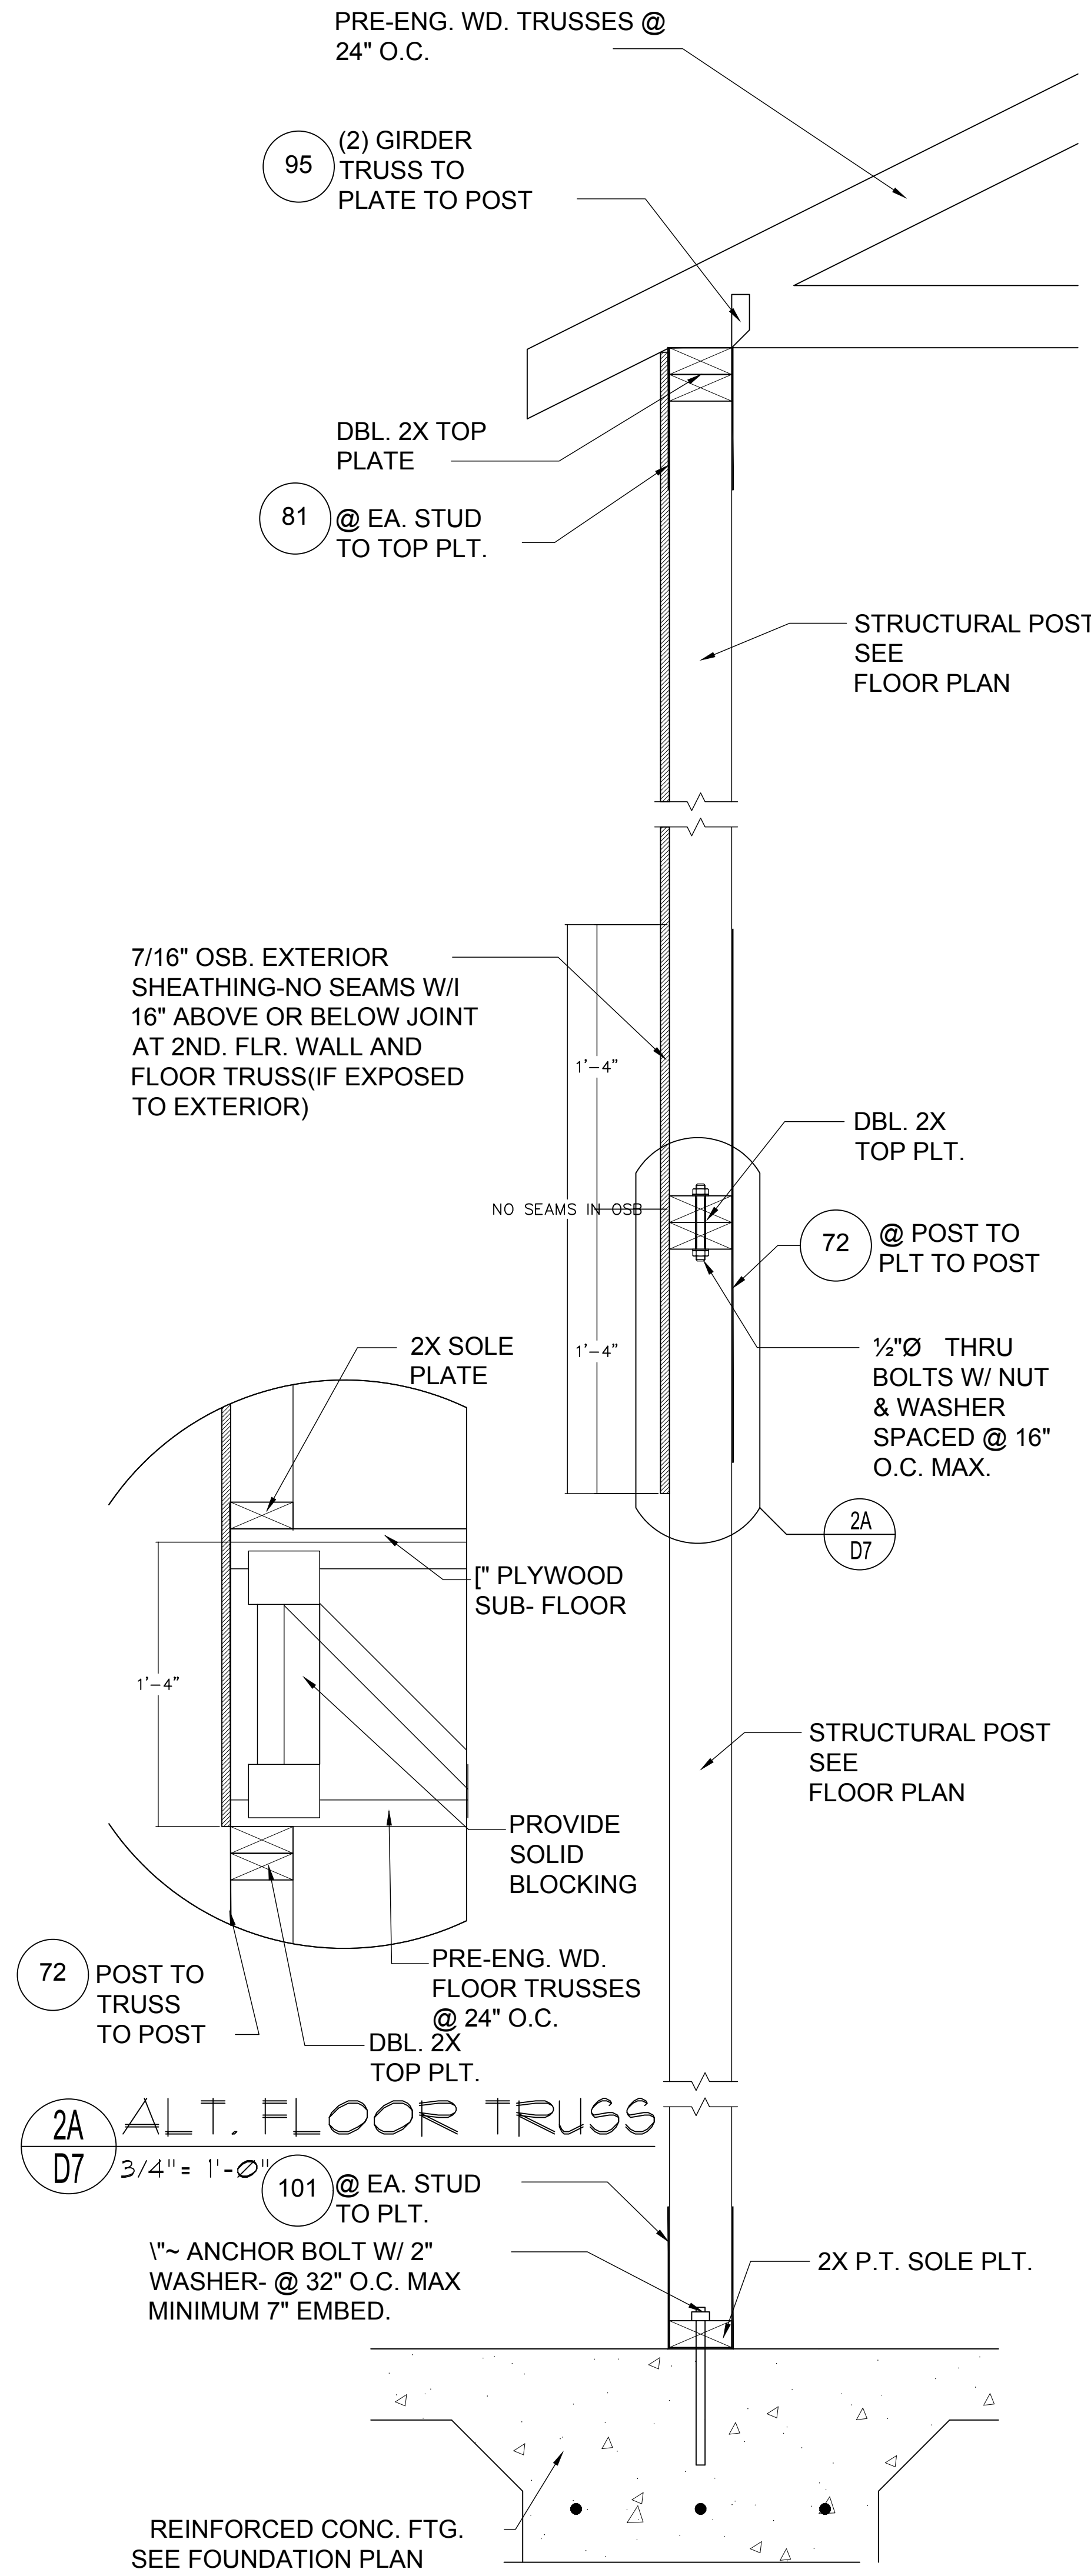

2A D7 3/4"=1'-0" (11X17) 1"=1'-0" (22X34)

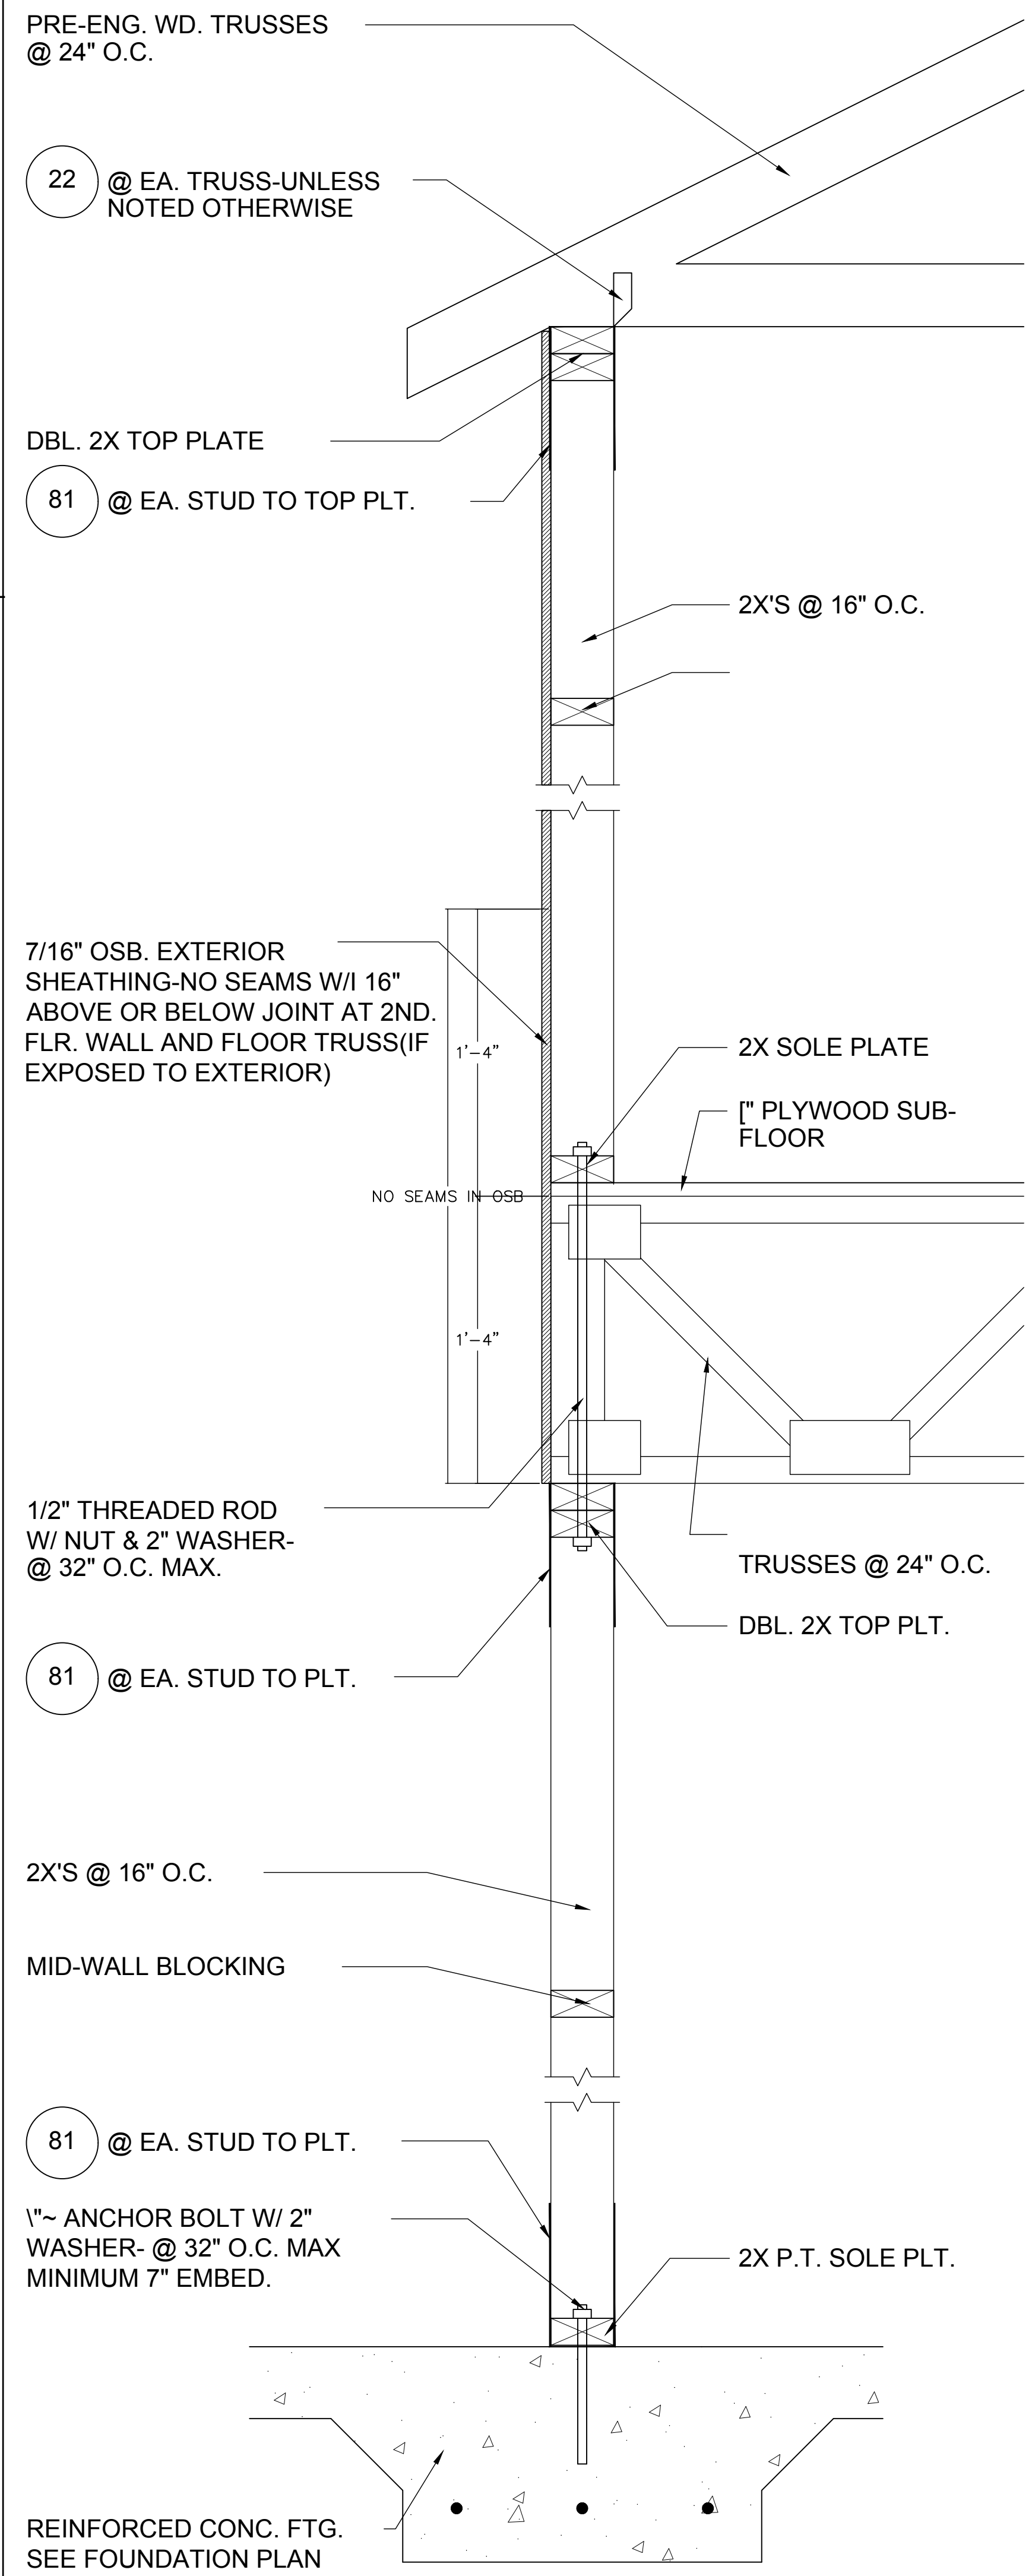

1 D7 3/4"=1'-0" (11X17) 1"=1'-0" (22X34)

1
D8

BLOCK WALL HT. TRANSITION

1/2"=1'-0" (11X17) 1"=1'-0" (22X34)

2 **DETAIL**
D8 1/2"=1'-0" (11X17) 1"=1'-0" (22X34)

3 **DETAIL**
D8 1/2"=1'-0" (11X17) 1"=1'-0" (22X34)

4 SHED ROOF DETAIL
D8 1/2"= 1'-0" (11X17) 1"= 1'-0" (22"X34")

5
D8

DETAIL

1/2"=1'-0" (11X17) 1"=1'-0" (22X34)


6
D8

DETAIL


1/2"=1'-0" (11X17) 1"=1'-0" (22X34)

7
D8 1/2"=1'-0" (11X17) 1"=1'-0" (22X34)


© COPYRIGHT 2016 PARK SQUARE HOMES HEREBY RESERVES ITS COMMON LAW COPYRIGHTS IN THESE PLANS, IDEAS AND DESIGN. THESE PLANS, IDEAS AND DESIGN ARE NOT TO BE COPIED OR MODIFIED IN ANY MANNER OR FOR WHATEVER, NOR ARE THEY TO BE ASSIGNED TO ANY THIRD PARTY WITHOUT FIRST OBTAINING THE EXPRESS WRITTEN PERMISSION FROM PARK SQUARE HOMES.

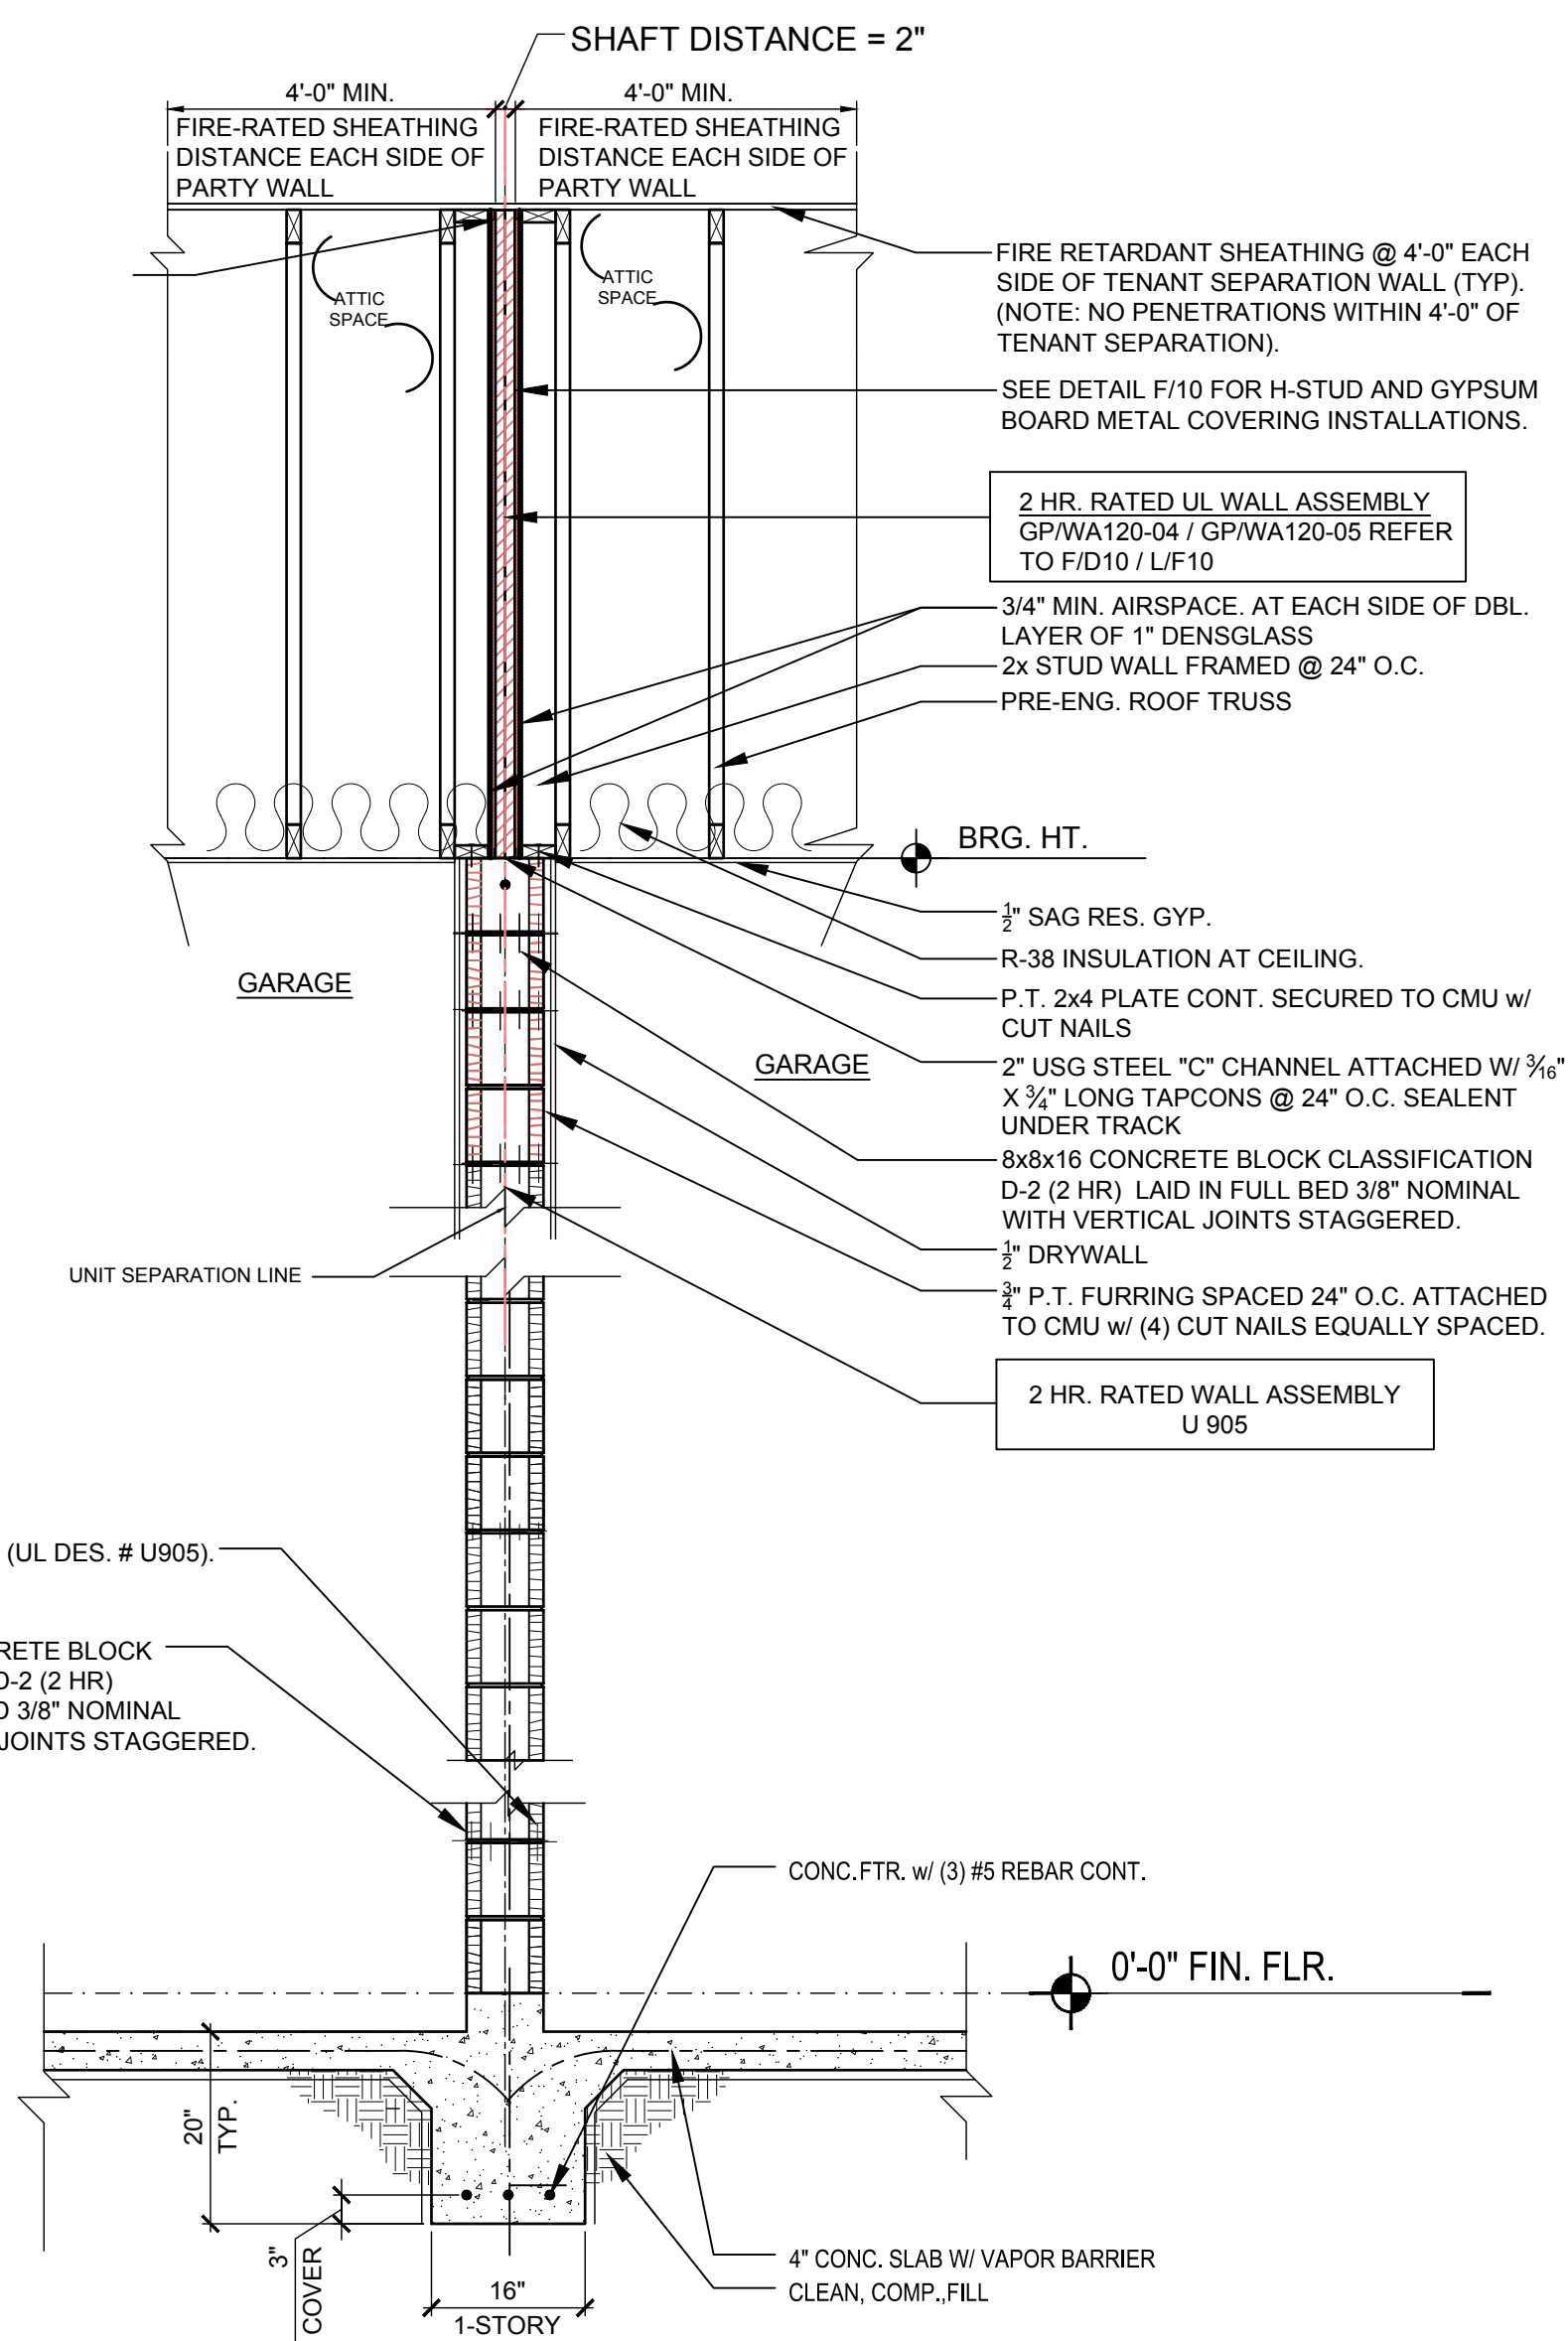


A2 D9 WALL SECTION AT GARAGE
N.T.S.

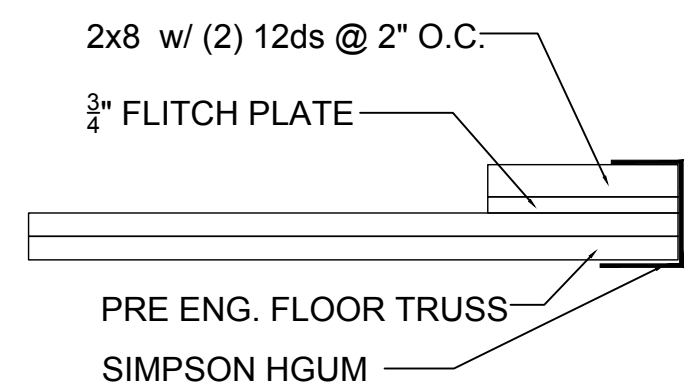

TOP VIEW

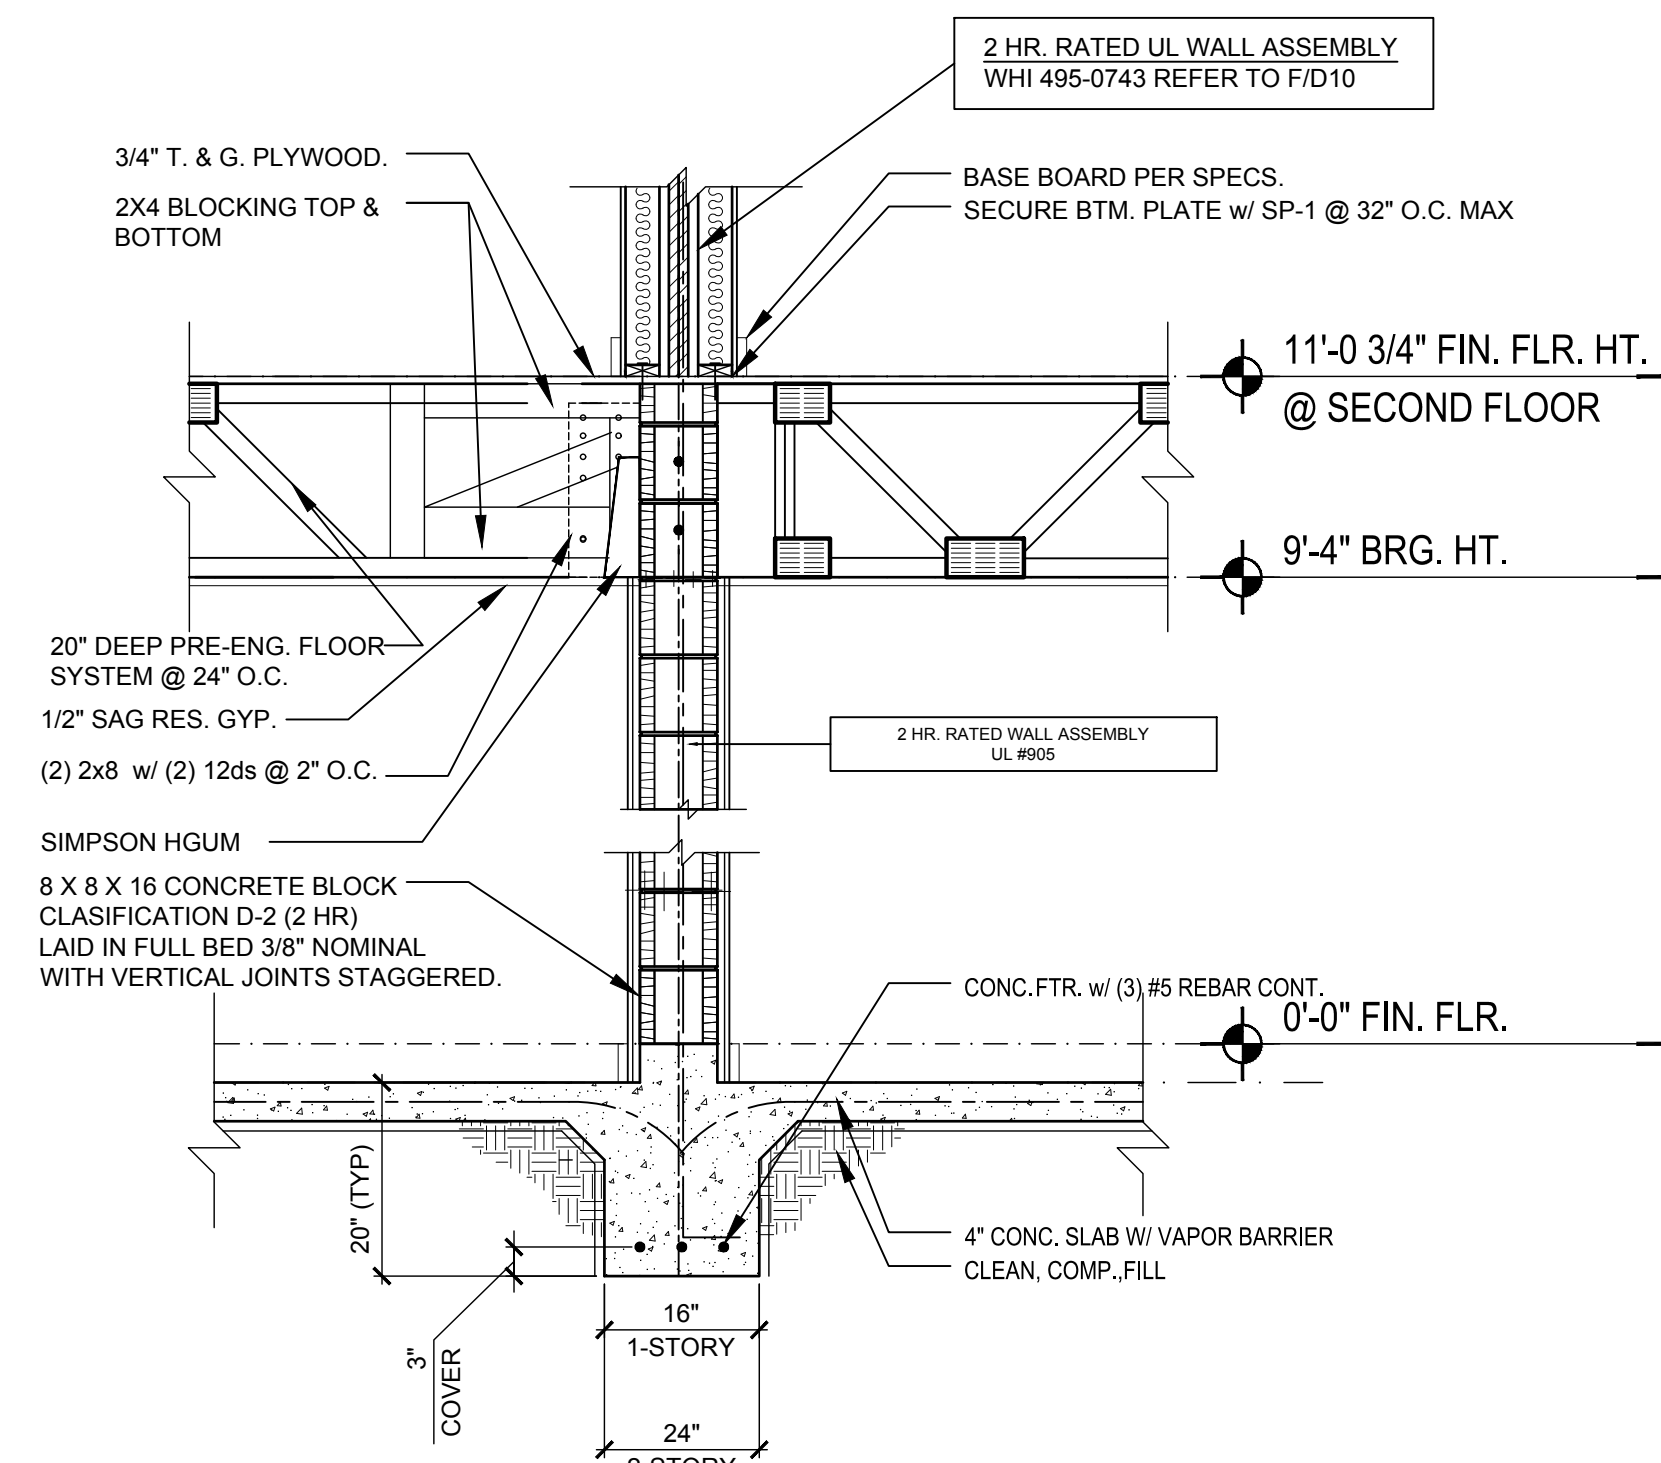

A3 D9 DETAIL
N.T.S.

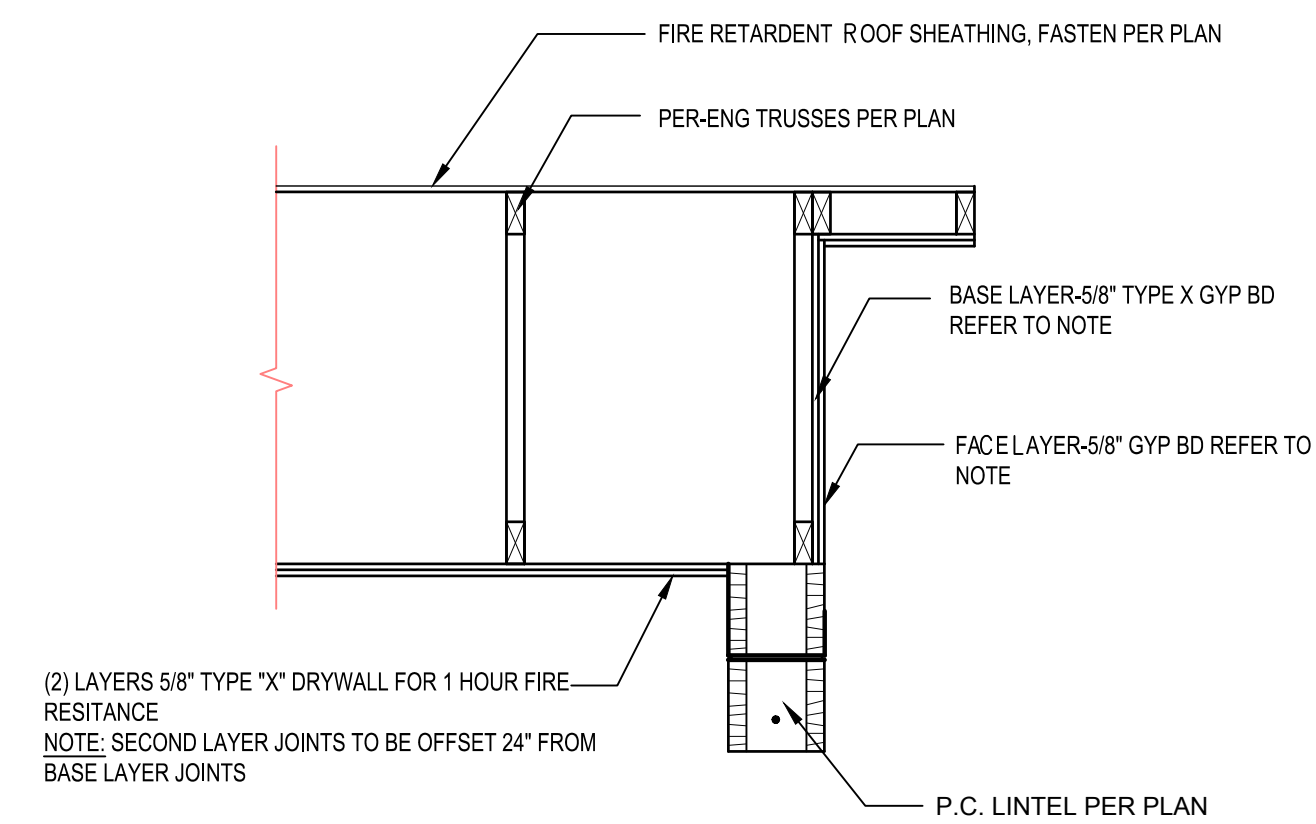


NOTE:
PER PRESCRIPTIVE FBC 721.1 (3) ITEM 21-1.1 CONT


BASE LAYER 5/8\" TYPE X GYPSUM WALL BOARD APPLIED @ RIGHT ANGLES TO JOIST OR TRUSS 24\" O.C. W/ 1 1/4\" TYPE S OR W DRY WALL SCREW 24\" O.C.

FACE LAYER 5/8\" TYPE X GYPSUM WALL BOARD OR VENEER BASE APPLIED AT RIGHT ANGLES TO JOIST OR TRUSS THROUGH BASE LAYER W/ 1 7/8\" TYPE S OR W DRY WALL SCREWS @ 12\" O.C. AT JOINTS AND INTERMEDIATE JOISTS OR TRUSS, FACE LAYER TYPE G DRYWALL. SCREWS PLACED 2\" BACK ON EITHER SIDE OF FACE LAYER END JOINTS 12\" O.C.


G D9 1-HR FIRED RATE @ GABLE CEILING
N.T.S.

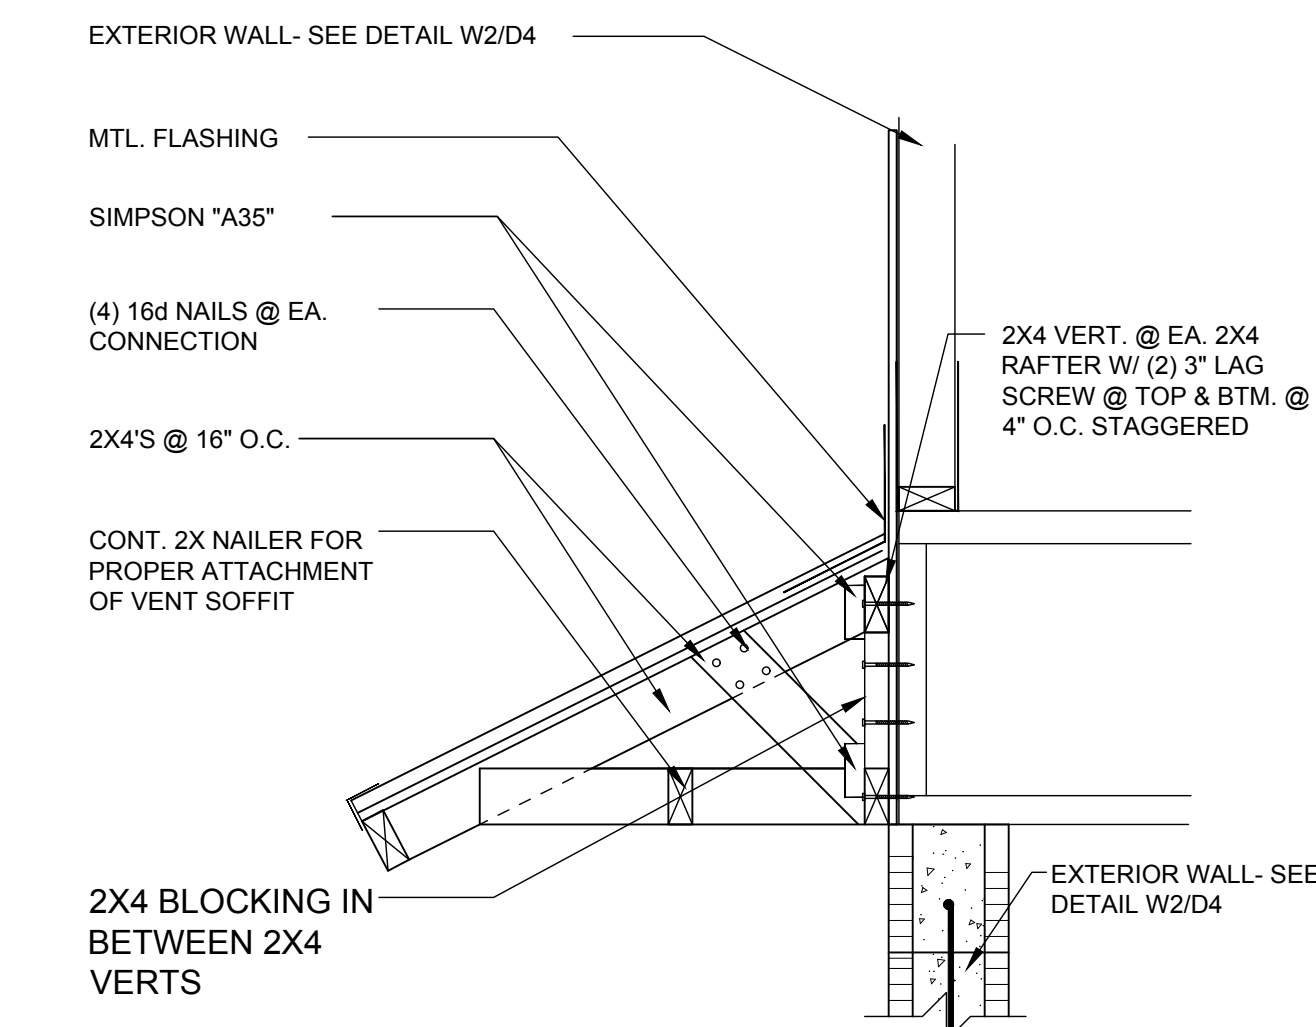

CONV. FRAME OVERHANG
1/2\"=1'-0\" (11X17) 1\"=1'-0\" (22X34)

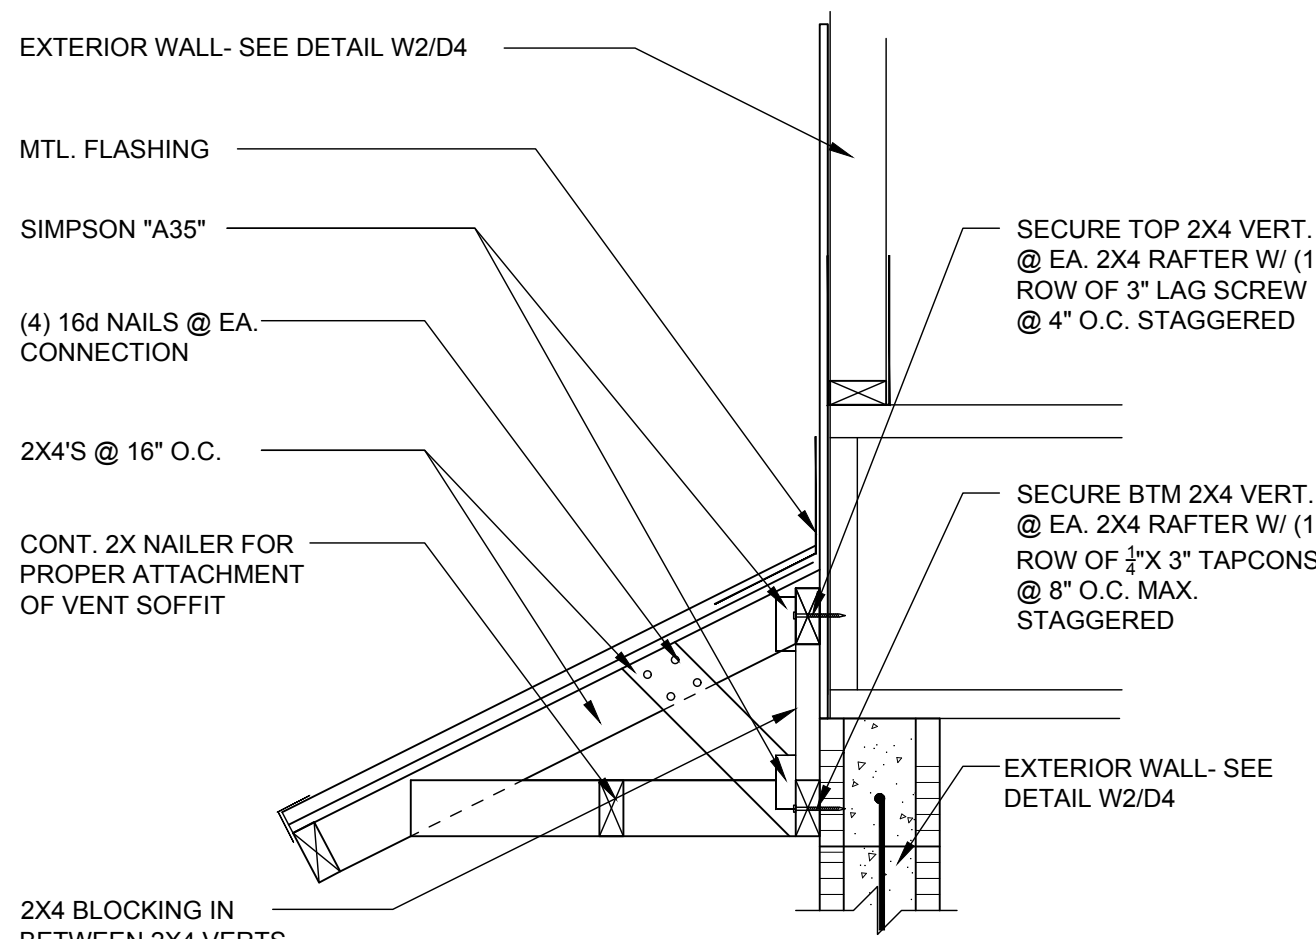

A4 D9 CONV. FRAME OVERHANG
1/2\"=1'-0\" (11X17) 1\"=1'-0\" (22X34)

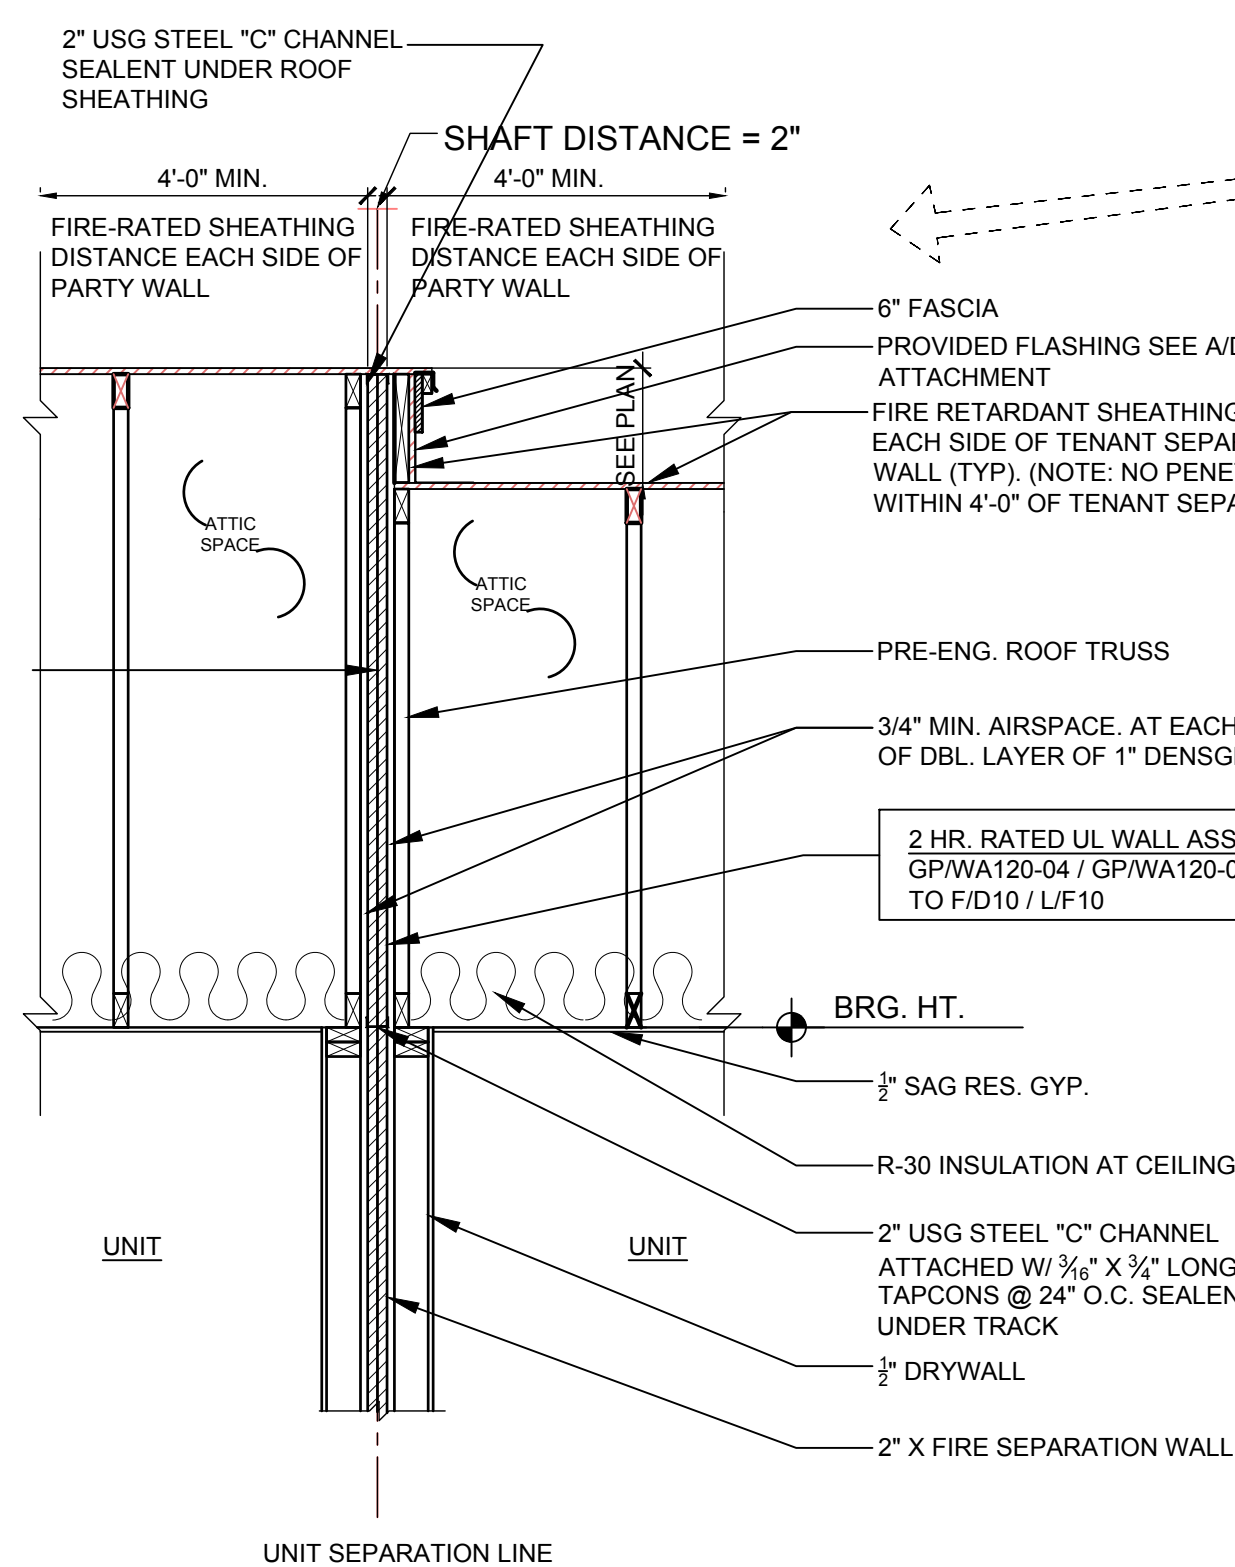


TYPICAL OVERHANG ELEVATED ROOF
N.T.S.


TABLE 722.6.2(1)	
DESCRIPTION OF FINISH	TIME(MINUTES)
15/32-INCH WOOD STRUCTURAL PANEL BONDED WITH EXTERIOR GLUE	10
5/8-INCH TYPE X GYPSUM WALLBOARD	40

TABLE 722.6.2(2)	
DESCRIPTION	TIME(MINUTES)
WOOD STUDS 16 INCHES O.C.	20


TOTAL	70 MINUTE EXTERIOR WALL ASSEMBLY
-------	----------------------------------

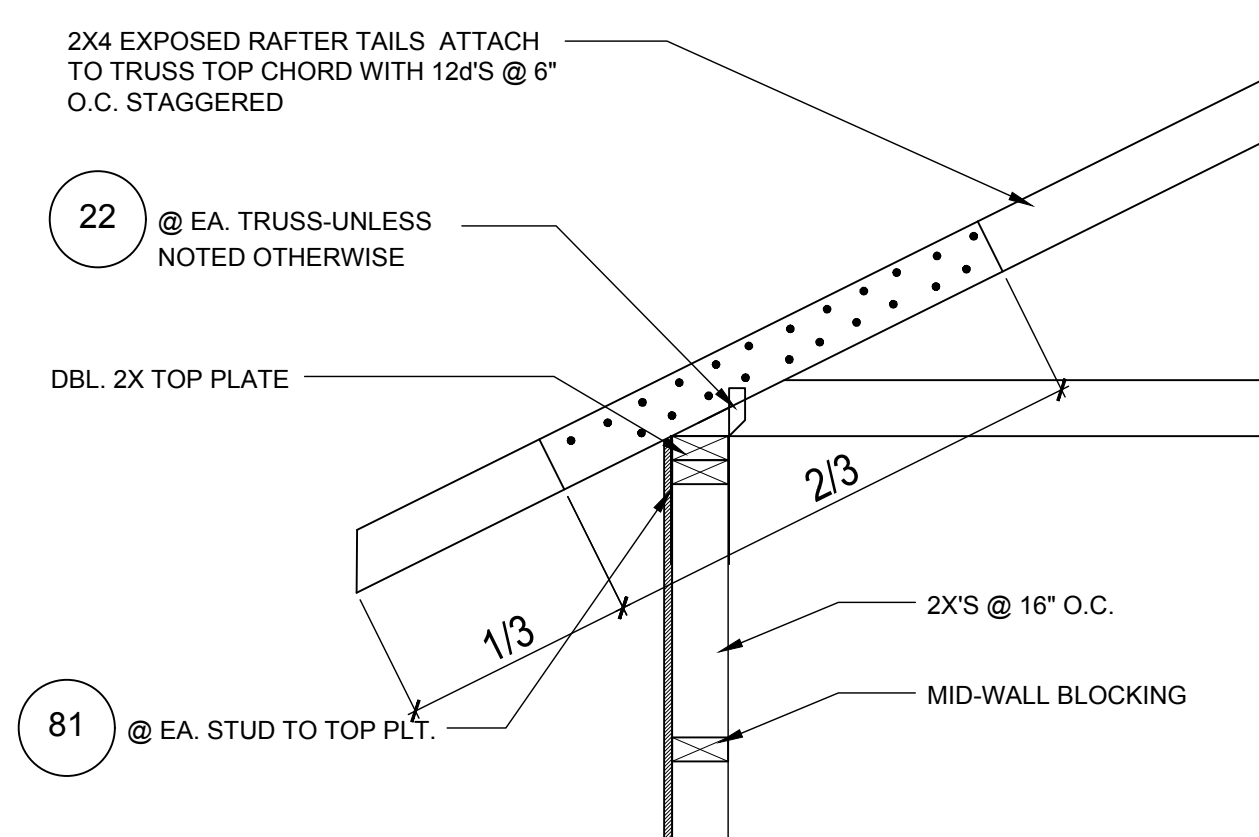


A5 D9 DETAIL
1/2\"=1'-0\" (11X17) 1\"=1'-0\" (22X34)

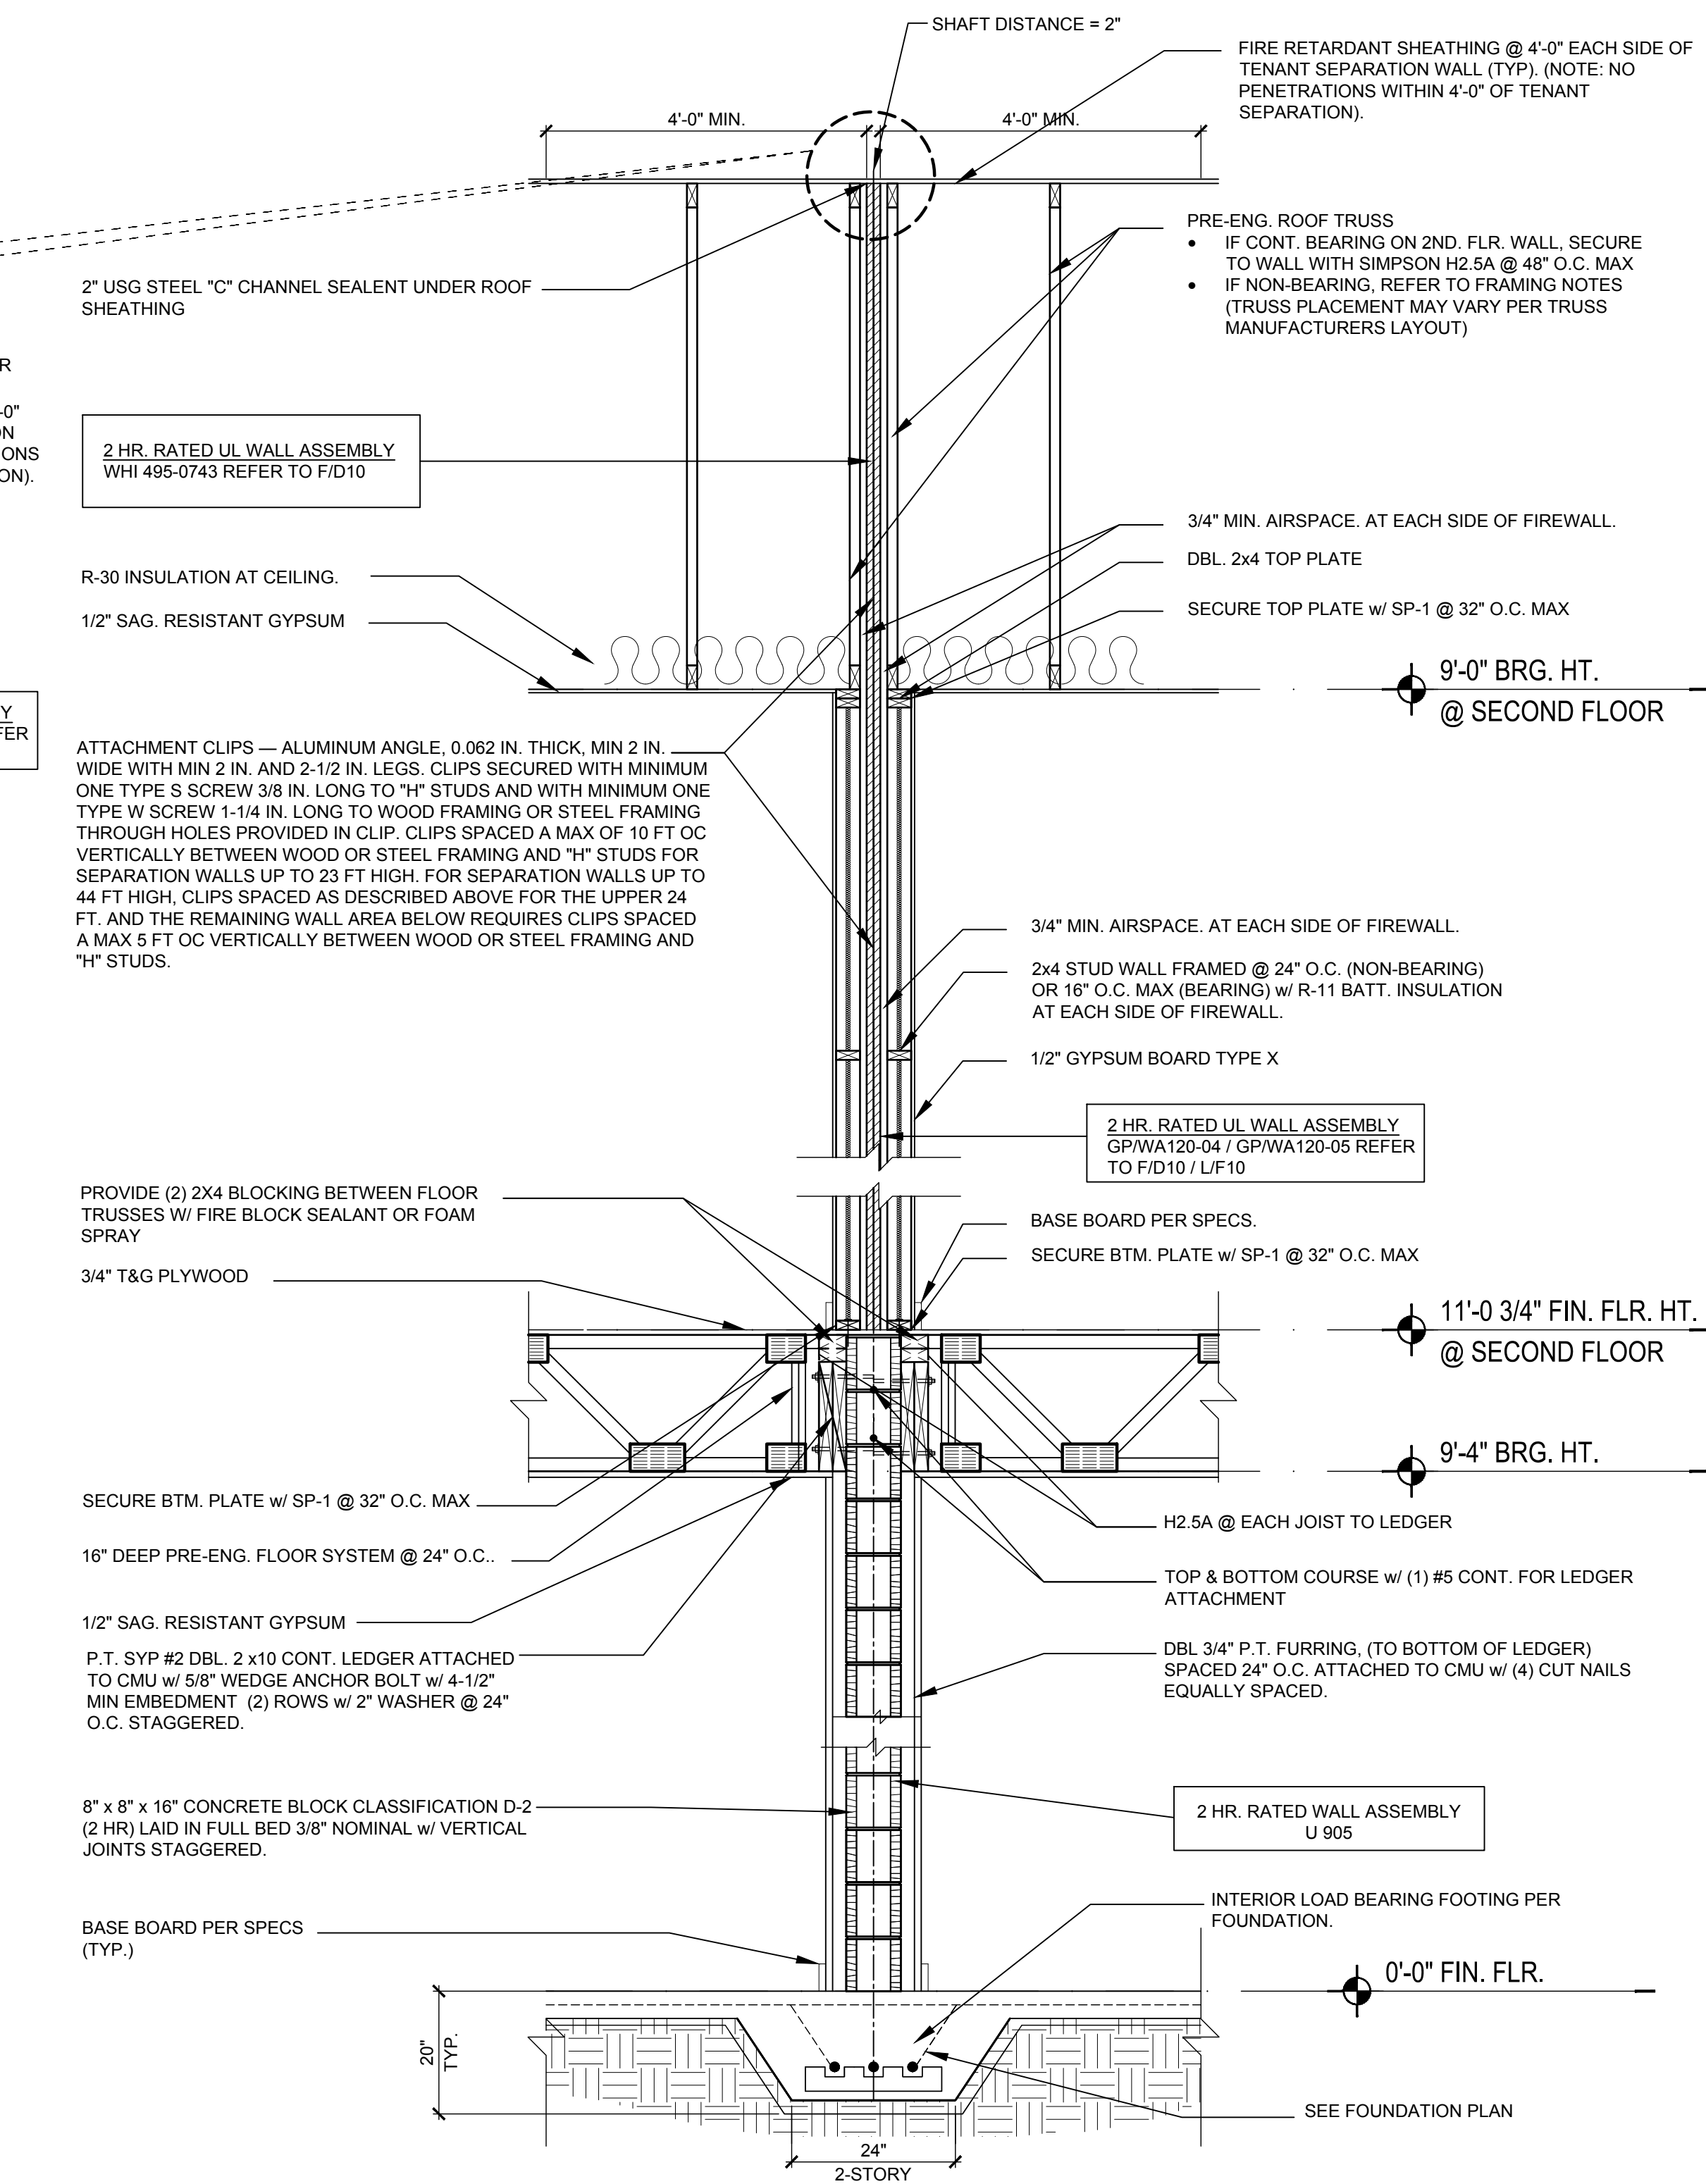

A1 D9 PARTY WALL SECTION
N.T.S.

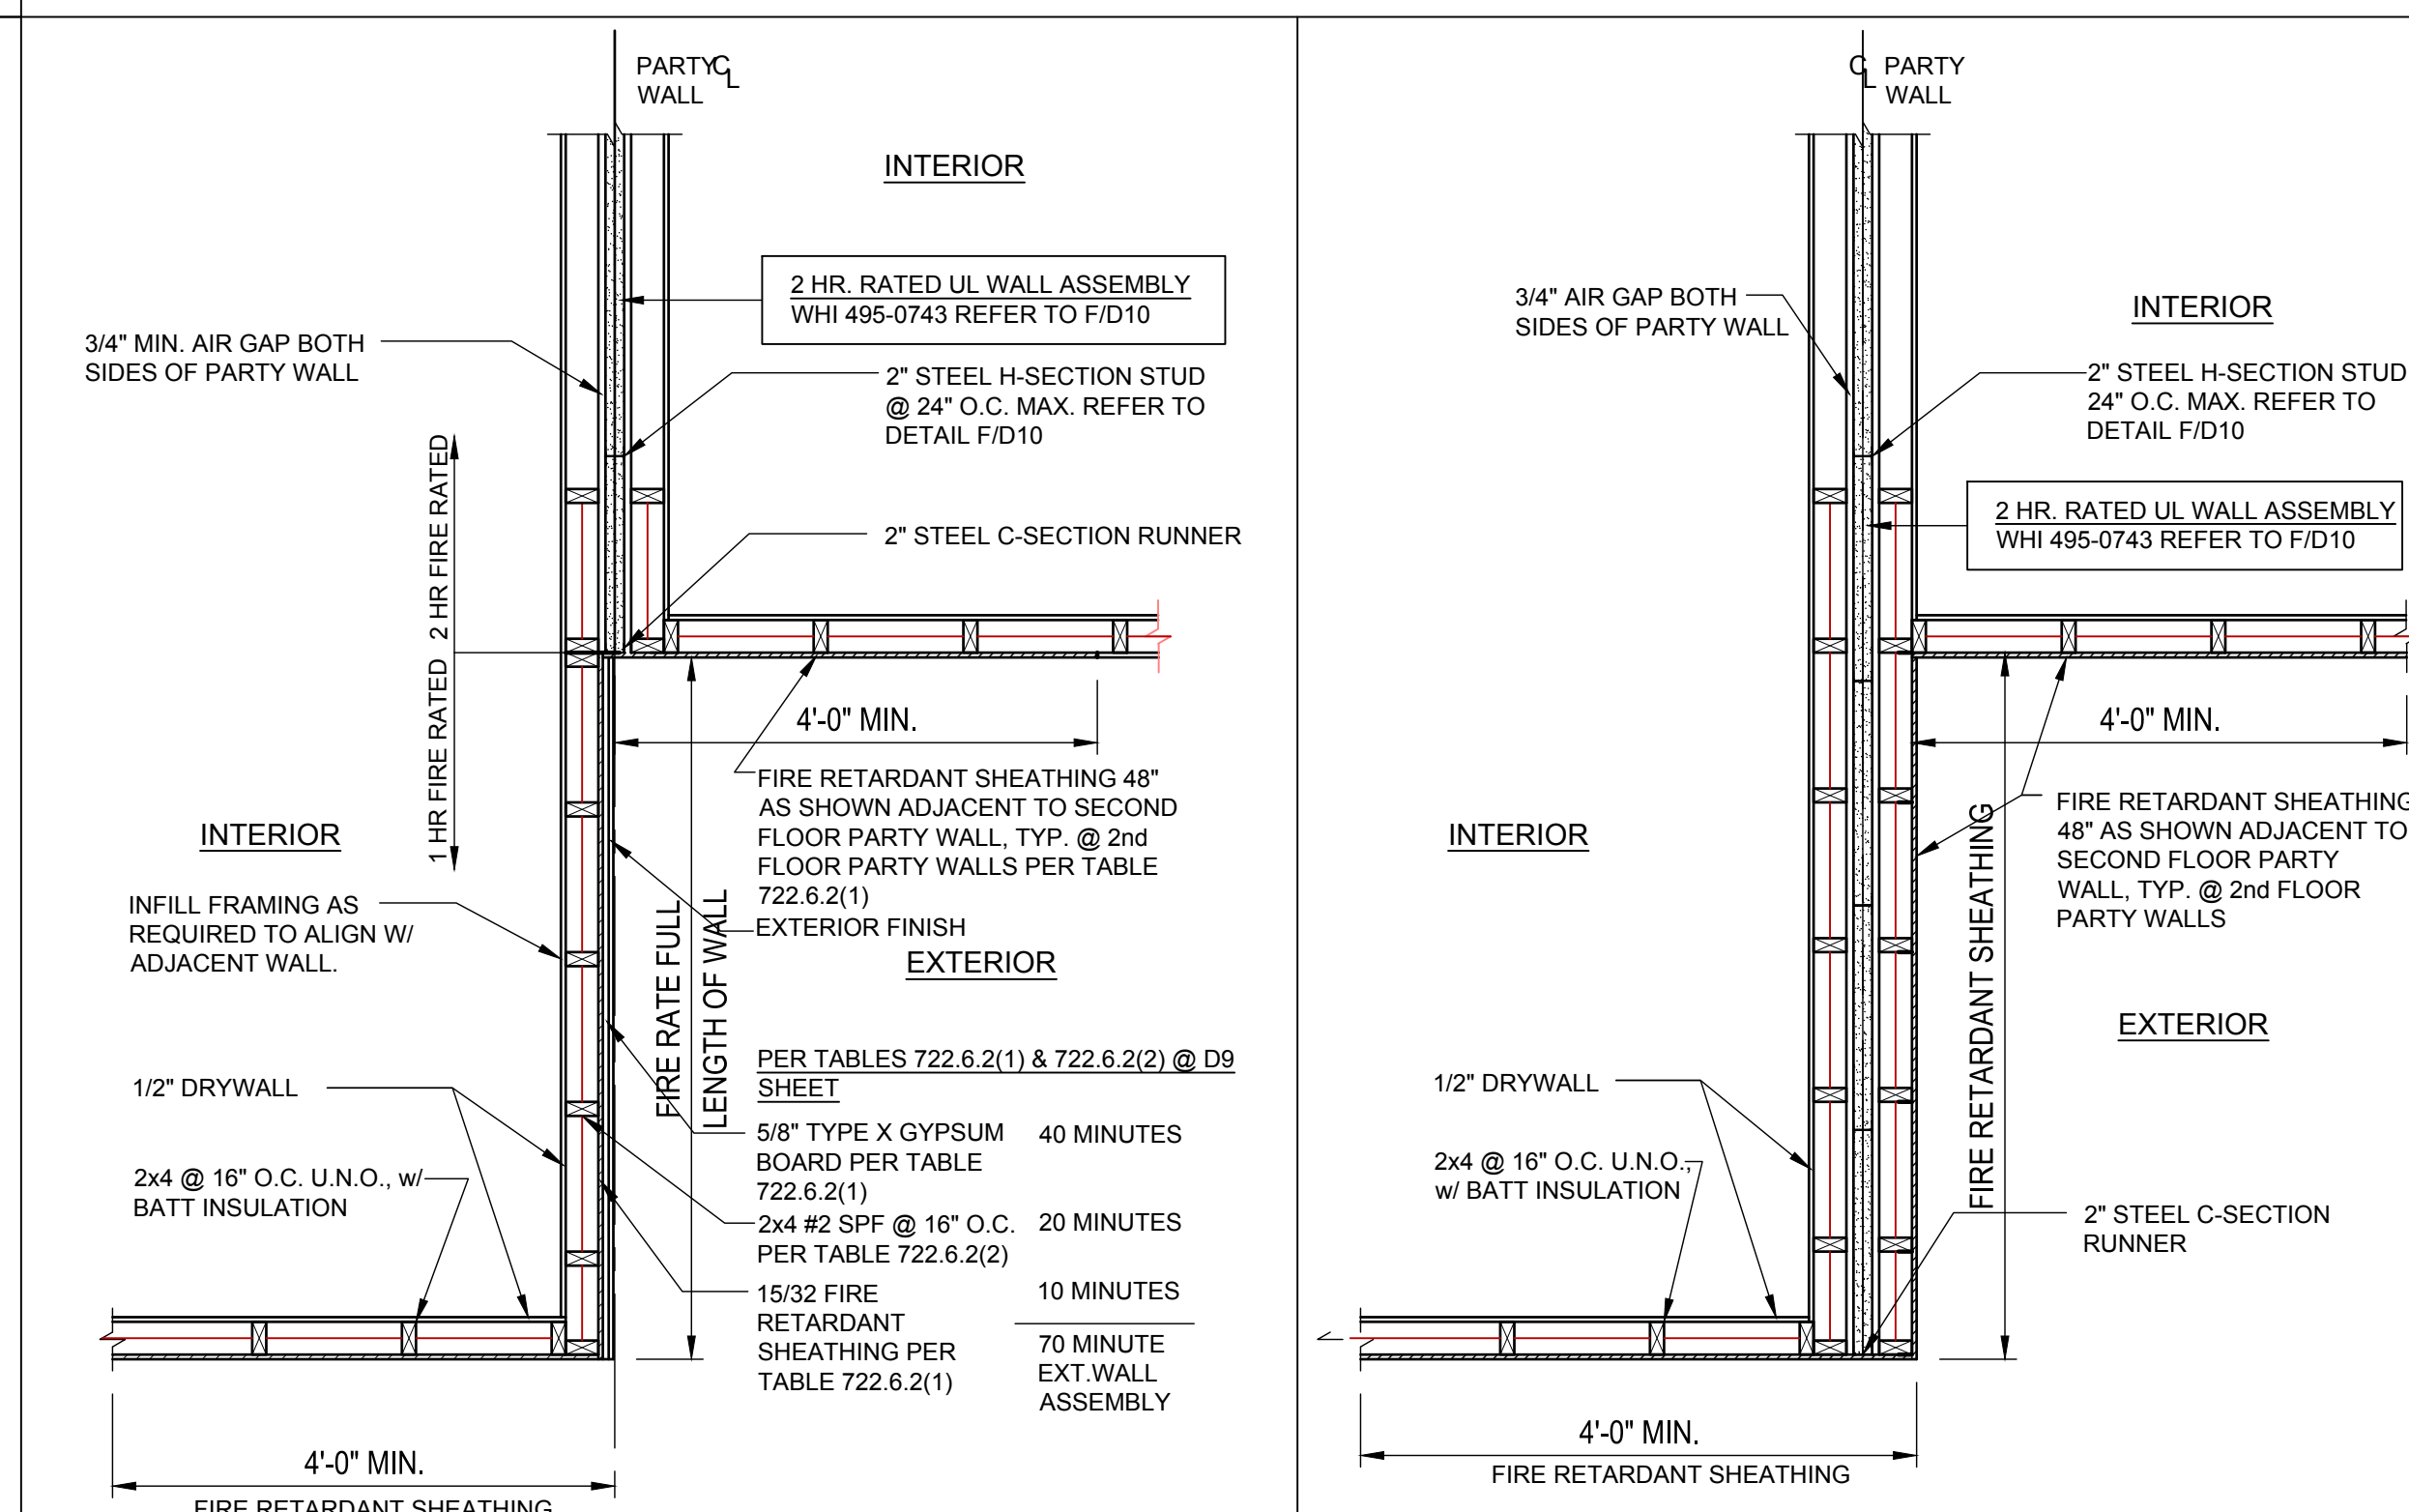

A6 D9 2 HR. TO 1HR. FIRE RATED WALL @ 2nd FLOOR OFFSET EXTERIOR WALL DETAIL
N.T.S.

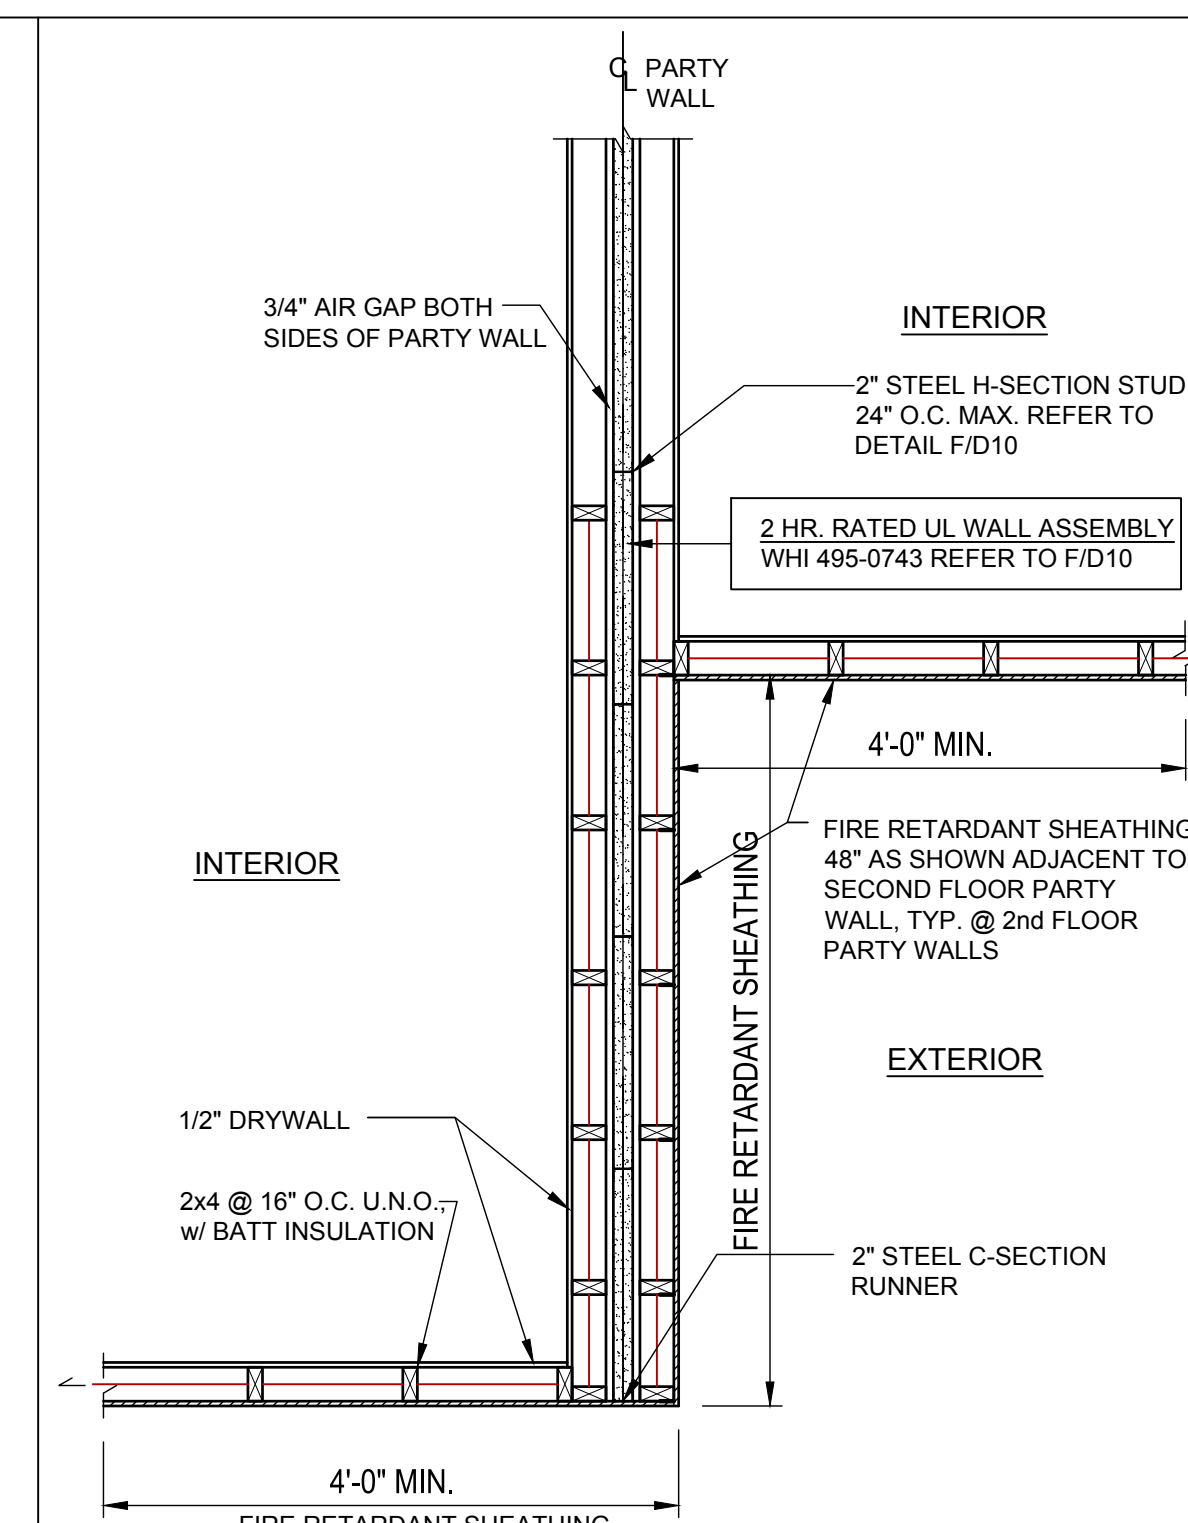

A7 D9 2 HR. FIRE RATED WALL @ 2nd FLOOR OFFSET EXTERIOR WALL DETAIL
N.T.S.

ITEG
THOMPSON ENGINEERING GROUP, INC.
4401 Vineland Road, Suite 400, Orlando, FL 32811
Ph: (407) 734-1450
Fax: (407) 734-1790
www.iteg.com

815 Oriole Ave., Suite #1040
Altamonte Springs, FL 32701
Ph: (407) 629-6711
Fax: (407) 629-6776
www.mjsdesignsgroup.com
COPRIGHT NOTICE: THESE PLANS, DESIGNS, AND IDEAS ARE THE EXCLUSIVE INTELLECTUAL PROPERTY OF MJS. NO PARTS MAY BE REPRODUCED.

MJS
designers group
residential-commercial-architecture

A I B D

GOBA
GOLF OUTFITTERS ASSOCIATION

4-Unit: Rear Load Detached
Models: Tyler, Jackson, Grant & Monroe
Building Pad #XX
Lot# XX-XX, Subdivision
Street Address
City, State, Zip Code

A Division of Park Square Enterprises Inc.
5200 Vineland Rd., Suite #200
Orlando, FL 32811
Phone: (407) 529-3000

Park Square HOMES

ISSUE DATE: 02/15/2023
REVISIONS:
PROJECT: 22-1148
SCALE: AS NOTED
DRAWN BY: M.C.
DESIGNED BY: MJS
FLOOR TRUSSES

D9

